



**631,651,671 ALFRED STREET
WAYNE COUNTY, MICHIGAN 48201**

INDEX OF SHEETS

CS	COVER SHEET
ALTA	ALTA SURVEY
C0.2	REMOVALS PLAN
C1.0	OVERALL SITE PLAN
C1.1 - C1.3	SITE PLAN
C2.0	OVERALL GRADING, DRAINAGE, & SESC PLAN
C2.1 - C2.3	GRADING, DRAINAGE, & SESC PLAN
C2.4	CONTRIBUTING AREA PLAN
C3.0	SITE UTILITY PLAN
C3.1 - C3.3	STORM SEWER PLAN & PROFILE
C3.4	SANITARY SEWER PLAN & PROFILE
C4.0 - C4.7	X-SECTIONS, NOTES, AND DETAILS
L1.0	LANDSCAPE PLAN

BREWSTER WHEELER | LDHA, LLC
32500 TELEGRAPH ROAD, SUITE 100
DETROIT, MICHIGAN 48025
PHONE: 248-833-0552

BREWSTER WHEELER II LDHA, LLC
32500 TELEGRAPH ROAD, SUITE 100
DETROIT, MICHIGAN 48025
PHONE: 248-833-0552

BREWSTER WHEELER III LDHA, LLC
32500 TELEGRAPH ROAD, SUITE 100
DETROIT, MICHIGAN 48025
PHONE: 248-833-0552

Property Address: 2900 St. Antoine Street
City of Detroit, Michigan 48201

Parcel Number: 0300316070

Property Description:

THE LAND SITUATED IN THE COUNTY OF WAYNE, STATE OF MICHIGAN, IS DESCRIBED AS FOLLOWS:

LOTS 172 THROUGH 197 OF THE CRANE & WESSONS SUBDIVISION, AS RECORDED IN LIBER 1, PAGE 9 OF PLATS, WAYNE COUNTY RECORDS, ALSO NORTH ALFRED LOTS 1 THROUGH 7, SOUTH BREWSTER LOTS 1 THROUGH 7, NORTH BREWSTER LOTS 1 THROUGH 7, SOUTH WILKINS LOTS 1 THROUGH 7 AND VACATED BREWSTER AND ALLEYS ADJACENT C. MORAN FARM SUBDIVISION, AS RECORDED IN LIBER 1 PAGE 254 OF PLATS WAYNE COUNTY RECORDS.

Property Zoning: PD - Planned Development District / Brush Park FBC

Setbacks:

Front: 10 ft. min., 20 ft. max.

Side: 5 ft.

Rear: 20 ft.

Maximum Allowable
Building Height: xx ft.




For protection of underground utilities, the CONTRACTOR shall dial 1-800-482-7171 OR 811 a minimum of three working days, excluding Saturdays, Sundays and holidays, prior to excavation in the vicinity of utility lines. All "MISS DIG" participating members will thus be routinely notified. This does not relieve the CONTRACTOR of the responsibility of notifying the utility owners who may not be part of the "MISS DIG" alert system.

BENCH MARKS:


BM 1 NAIL IN NORTH SIDE OF POWER POLE AT THE
SOUTHWEST CORNER OF ALFRED STREET AND
CHRYSLER DRIVE.
Elevation: 619.92 ft. (NAVD 88)

BM 2 ARROW ON HYDRANT NORTHWEST OF VEHICULAR
APPROACH TO SITE.
Elevation: 622.09 ft. (NAVD 88)

BM 3 ARROW ON HYDRANT AT SOUTH CENTER OF
PROPERTY NORTH OF ALFRED STREET.
Elevation: 621.87 ft. (NAVD 88)

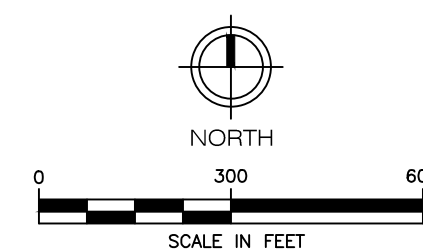

PRELIMINARY - NOT
FOR CONSTRUCTION

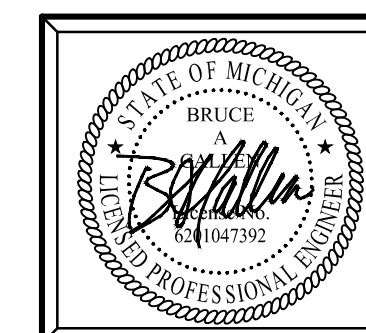


Plan Prepared By:

Bruce A. Callen, PE
Callen Engineering, Inc.
108 E. Savidge St.
Spring Lake, Michigan 49456

Tel: 616-414-5260

DATE OF PLAN: 08-01-25

[illegible]

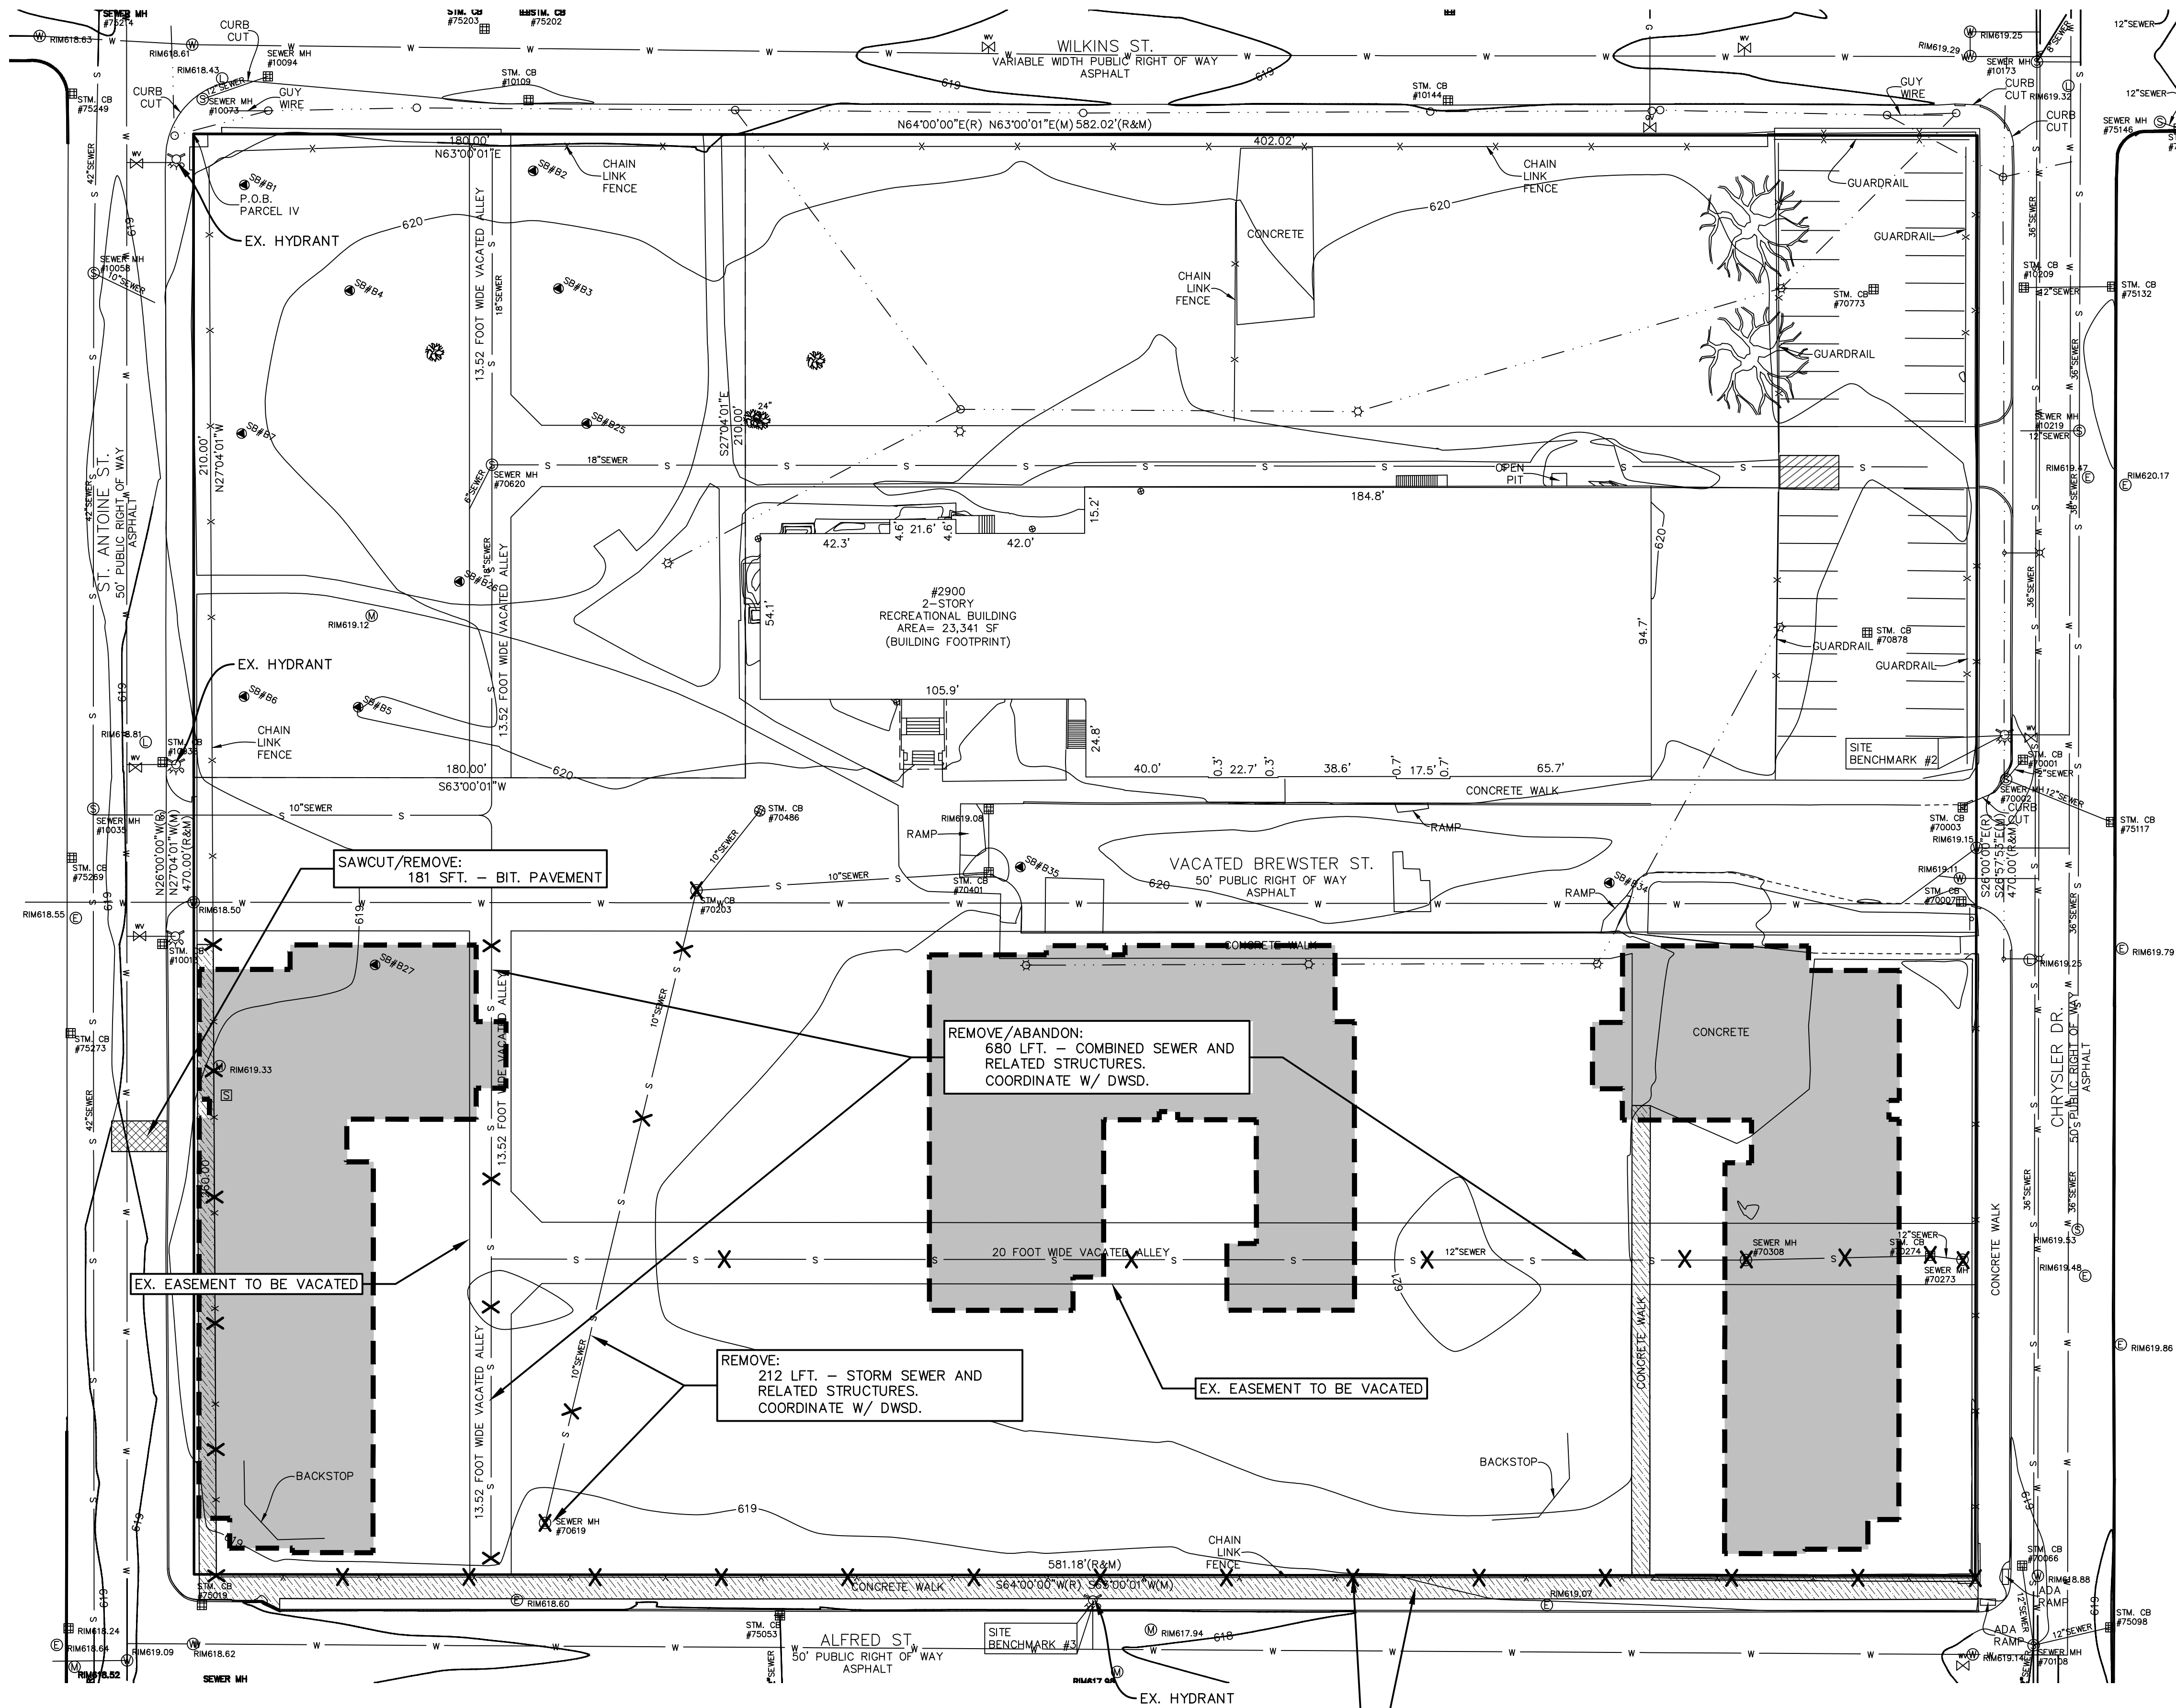

PUBLIC UTILITY REMOVALS QUANTITIES THIS SHEET			
ITEM DESCRIPTION	UNIT	QUANTITY	FINAL QUANTITY
COMBINED SEWER	LFT	680	
8 INCH STORM SEWER	LFT	212	
COMBINED SEWER STRUCTURE	EA	3	
STORM STRUCTURE	EA	2	

SAWCUT/REMOVE:
6,628 SFT. - CONC. SIDEWALK

REMOVE:
EX. FENCE TO BE REMOVED
AFTER CONSTRUCTION
1 EA. - TREE & STUMP

DEMOLITION NOTES

ALL MATERIAL THAT IS NOT SUITABLE AS BACKFILL AND MATERIALS THAT ARE EXCESS SHALL BE REMOVED FROM THE SITE AND DISPOSED OF IN ACCORDANCE WITH ALL LOCAL, STATE, AND FEDERAL REGULATIONS.

ALL AREAS OF UNDERGROUND DEMOLITION, UTILITY LINE REMOVAL, AND UNDERGROUND TREE, STUMP, AND VEGETATION REMOVAL SHALL BE BACKFILLED.

BACKFILLING SHALL PROMPTLY FOLLOW UNDERGROUND DEMOLITION OR REMOVAL WORK AND SHALL CONTINUE AS THE DEMOLITION PROGRESSES.

CONTRACTOR SHALL BE RESPONSIBLE FOR APPLYING FOR AND OBTAINING ALL NECESSARY DEMOLITION PERMITS AND PAYING FOR ANY ASSOCIATED PERMIT FEES.

NOTIFY ARCHITECT/ENGINEER OF ANY OTHER UNDERGROUND MATERIALS OR EQUIPMENT ENCOUNTERED DURING EXCAVATION NOT SPECIFICALLY NOTED ON THE DRAWING(S).

PRIVATE UTILITY REMOVAL - CONTRACTOR TO COORDINATE PRIVATE UTILITY (GAS, ELECTRIC, PHONE, CABLE, ETC.) REMOVAL WITH APPROPRIATE AUTHORITY. ALTHOUGH ALL PRIVATE UTILITY SERVICES MAY NOT BE SHOWN ON THIS DRAWING, CONTRACTOR IS RESPONSIBLE FOR REMOVAL OF SERVICE AS NECESSARY.

PUBLIC UTILITY REMOVAL - CONTRACTOR TO COORDINATE PUBLIC UTILITY (WATER, SEWER, STORM) REMOVAL WITH APPROPRIATE UTILITY COMPANY. ALTHOUGH ALL PUBLIC UTILITY SERVICES MAY NOT BE SHOWN ON THIS DRAWING, CONTRACTOR IS RESPONSIBLE FOR REMOVAL OF SERVICE AS NECESSARY.

WHERE CURBING OR PAVEMENT IS INDICATED TO BE REMOVED, IT SHALL BE SAWCUT FULL DEPTH, REMOVE TO THE NEAREST JOINT, IF THE JOINT IS WITHIN 3 FEET OF THE REMOVAL LINE. VERIFY REMOVAL LIMITS WITH ENGINEER PRIOR TO BEGINNING WORK.

Property Address: 2900 St. Antoine Street
City of Detroit, Michigan 48201

Parcel Number: 0300316070

Property Description:

THE LAND SITUATED IN THE COUNTY OF WAYNE, STATE OF MICHIGAN, IS DESCRIBED AS FOLLOWS:

LOTS 172 THROUGH 197 OF THE CRANE & WESSONS SUBDIVISION, AS RECORDED IN LIBER 1, PAGE 9 OF PLATS, WAYNE COUNTY RECORDS, ALSO NORTH ALFRED LOTS 1 THROUGH 7, SOUTH BREWSTER LOTS 1 THROUGH 7, NORTH BREWSTER LOTS 1 THROUGH 7, SOUTH WILKINS LOTS 1 THROUGH 7 AND VACATED BREWSTER AND ALLEYS ADJACENT C. MORAN FARM SUBDIVISION, AS RECORDED IN LIBER 1 PAGE 254 OF PLATS WAYNE COUNTY RECORDS.

Property Zoning: PD - Planned Development District / Brush Park FBC

Setbacks:


Front: 10 ft. min., 20 ft. max.
Side: 5 ft.
Rear: 20 ft.

Maximum Allowable
Building Height: xx ft.

REMOVALS LEGEND

- PROPOSED BUILDING FOOTPRINT
- PAVEMENT REMOVAL AREA
- CONCRETE REMOVAL AREA
- REMOVAL ITEM

PRELIMINARY - NOT
FOR CONSTRUCTION

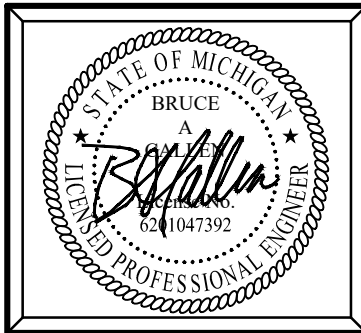

Plan Prepared By:
Bruce A. Callen, PE
Callen Engineering, Inc.
108 E. Savidge St.
Spring Lake, Michigan 49456
Tel: 616-414-5260
email: bcallen@callenengineering.com



For protection of underground utilities, the CONTRACTOR shall dial 1-800-482-7171 OR 811 a minimum of three working days, excluding Saturdays, Sundays and holidays, prior to excavation in the vicinity of utility lines. All "MISS DIG" participating members will thus be routinely notified. This does not relieve the CONTRACTOR of the responsibility of notifying the utility owners who may not be part of the "MISS DIG" alert system.

DATE OF PLAN: 08-01-25

Callen Engineering, Inc.
108 East Savidge Street
Spring Lake, MI 49456
T: 616-414-5260
www.callenengineering.com




MHT HOUSING, INC.
32500 TELEGRAPH ROAD, SUITE 100
DETROIT, MICHIGAN 48025
248-833-0552

NO.	DATE	BY	ISSUANCE / REVISION
1	11-22-24	B.A.C.	SITE CDS
2	12-06-24	B.A.C.	BUILDING PERMIT
3	03-31-25	B.A.C.	SITE PLAN REVIEW RESPONSE #1
4	08-01-25	B.A.C.	SITE PLAN REVIEW RESPONSE #2

BREWSTER PHASE 1-3
631.651.671 ALFRED STREET
DETROIT, MI 48201
WAYNE COUNTY, MICHIGAN
EXISTING CONDITIONS & REMOVALS PLAN

DRAWN BY J.W.C.	DATE SEP '24
ENGINEER B.A.C.	DATE SEP '24
EDIT J.W.C.	DATE AUG '25
SCALE DRAWING AS NOTED	SCALE PILOT SCALE 1:1
PROJECT 023 BREWSTER SANCTUARY	SHEET NO. C0.1

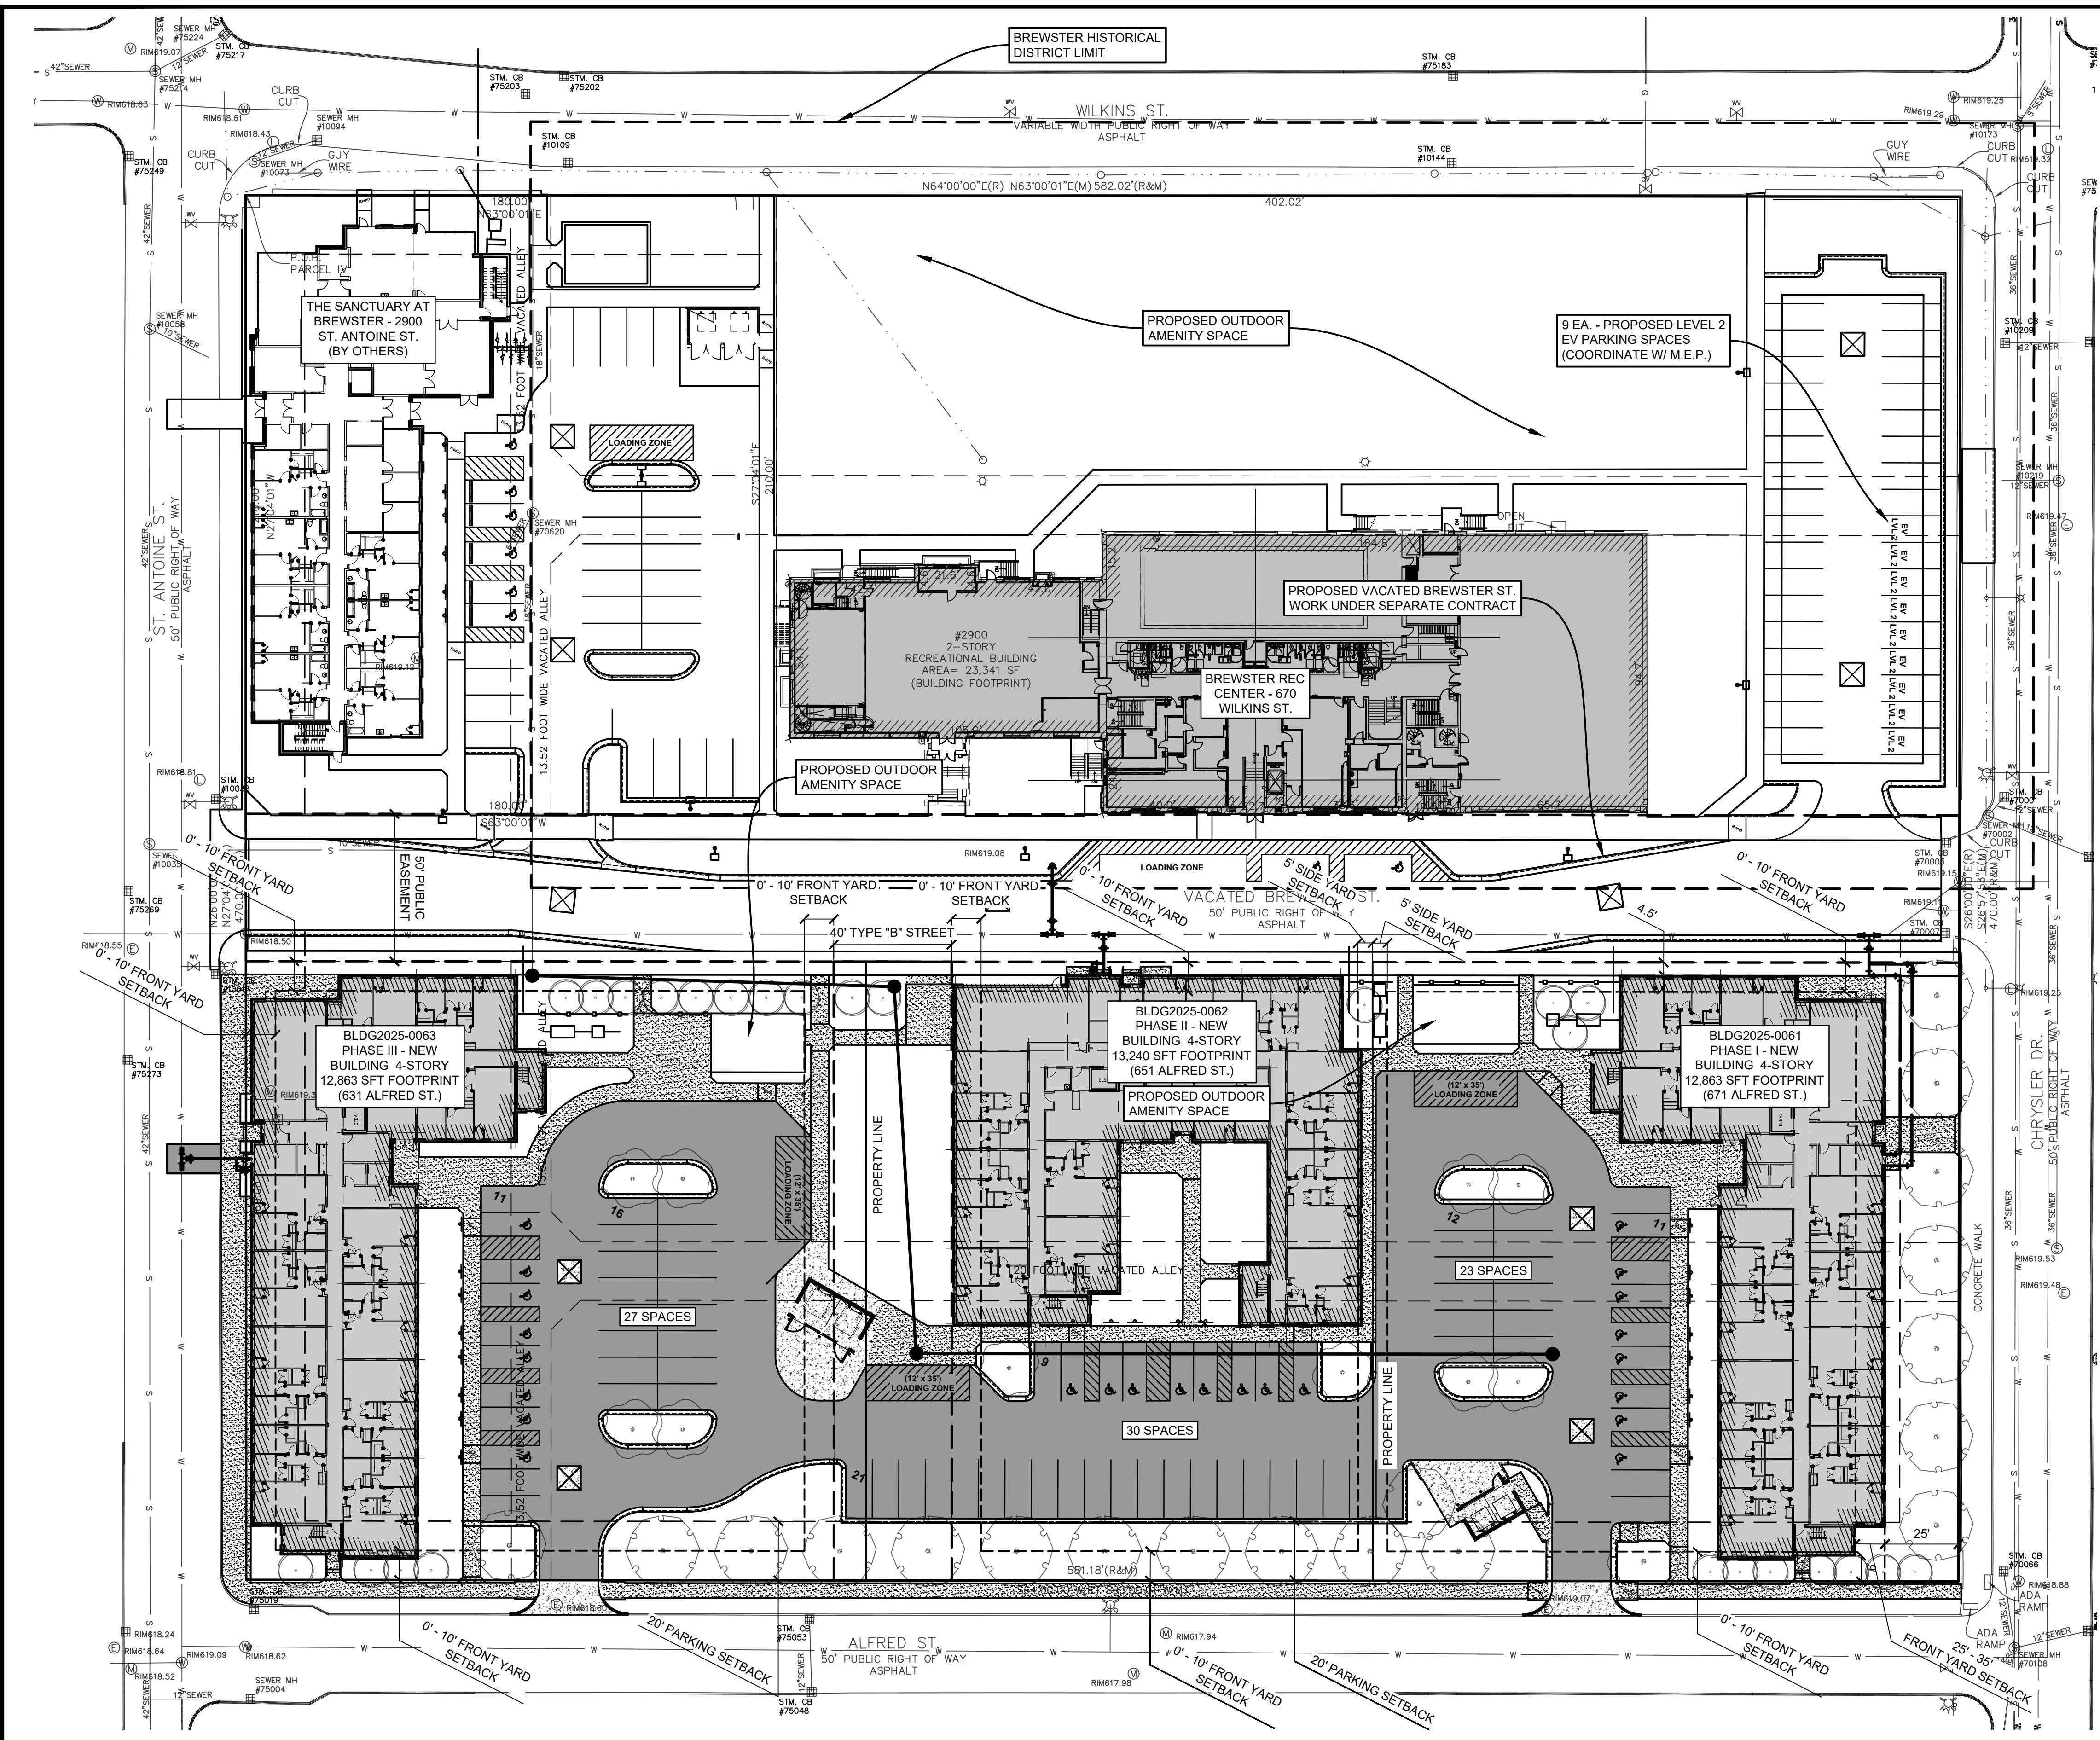

PROPOSED FEATURES LEGEND

- NEW LIGHT DUTY CONCRETE SIDEWALK AREA
- NEW 8" HEAVY DUTY CONCRETE PAVEMENT AREA
- NEW HMA PAVEMENT AREA



GENERAL NOTES

- PROJECT INCLUDES CONSTRUCTION OF THREE (3) NEW FOUR (4) STORY RESIDENTIAL BUILDINGS WITH 159 TOTAL RESIDENTIAL UNITS. RELATED IMPROVEMENTS INCLUDE PARKING, LANDSCAPING, SIGNAGE, LIGHTING, UTILITIES, AND STORM WATER DRAINAGE FACILITIES.
- THE DEVELOPMENT SHALL BE SERVED BY PUBLIC WATER MAIN AND PUBLIC SANITARY SEWER.
- ACCESS TO THE DEVELOPMENT SHALL BE VIA TWO (2) PROP. CURBCUTS ONTO ALFRED ST.
- ALL WORK IN THE CITY RIGHTS-OF-WAY SHALL BE IN ACCORDANCE WITH CITY OF DETROIT DPW STANDARDS.
- STORM WATER SHALL BE DETAINED ON SITE, MEETING THE REQUIREMENTS OF THE CITY OF DETROIT GUIDELINES FOR STORM WATER MANAGEMENT.
- PARKING AND DRIVE AREAS SHALL BE PAVED WITH BITUMINOUS AND CONCRETE PAVEMENTS.
- PARKING:
MULTI-FAMILY DWELLING:
REQUIRED: 0.75 PARKING SPACES PER DWELLING UNIT.

DWELLING UNITS = 159 UNITS
0.75 * 159 = 120 SPACES

120 SPACES

PROVIDED: TOTAL = 80 SPACES, INCLUDING TWENTY FOUR (24) BARRIER FREE SPACES.
- ALL PAVEMENT MARKINGS AND SIGNS SHALL CONFORM TO THE STANDARDS SET FORTH IN THE CURRENT EDITION OF THE MICHIGAN MANUAL OF UNIFORM TRAFFIC CONTROL DEVICES.
- PROPOSED SITE LIGHTING SHALL BE A COMBINATION OF PROPOSED WALL & POLE-MOUNTED FIXTURES, DIRECTED TO INHIBIT LIGHTING BEYOND PROPERTY LIMITS, MEETING THE REQUIREMENTS OF APPLICABLE SECTIONS OF THE CITY OF DETROIT ZONING ORDINANCE.
- LANDSCAPING AND SCREENING SHALL MEET THE INTENT OF THE CITY OF DETROIT ZONING ORDINANCE.
- THE OMISSION OF ANY CURRENT STANDARD DETAIL DOES NOT RELIEVE THE CONTRACTOR FROM THIS REQUIREMENT. THE WORK SHALL BE PERFORMED IN COMPLETE CONFORMANCE WITH THE CURRENT DWSD STANDARD SPECIFICATIONS AND DETAILS.
- ALL DAMAGED PUBLIC SIDEWALKS ADJACENT TO THE PROPERTY SHALL BE REMOVED AND REPLACED IN ACCORDANCE WITH DPW STANDARDS.

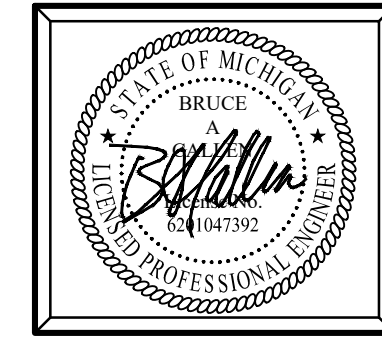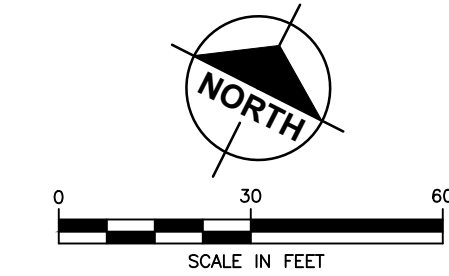

Plan Prepared By:
Bruce A. Callen, PE
Callen Engineering, Inc.
108 E. Savidge St.
Spring Lake, Michigan 49456
Tel: 616-414-5260
email: bcallen@callenengineering.com

PRELIMINARY - NOT
FOR CONSTRUCTION

For protection of underground utilities, the CONTRACTOR shall dial 1-800-482-7171 OR 811 a minimum of three working days, excluding Saturdays, Sundays and holidays, prior to excavation in the vicinity of utility lines. All "MISS DIG" participating members will thus be routinely notified. This does not relieve the CONTRACTOR of the responsibility of notifying the utility owners who may not be part of the "MISS DIG" alert system.

DATE OF PLAN: 06-23-25

Callen Engineering, Inc.
108 East Savidge Street
Spring Lake, MI 49456
T. 616.414.5260
www.callenengineering.com





MHT HOUSING, INC.
32500 TELEGRAPH ROAD, SUITE 100
DETROIT, MICHIGAN 48025
248-833-0552


NO.	ISSUANCE / REVISION	DATE
1	DATE	11-22-24
2	BY	B.A.C.
3	DATE	12-02-24
4	BY	B.A.C.
5	DATE	03-31-25
6	BY	B.A.C.
7	DATE	06-23-25

BREWSTER PHASE 1-3
631.651.671 ALFRED STREET
DETROIT, MI 48201
WAYNE COUNTY, MICHIGAN
OVERALL SITE LAYOUT PLAN

DRAWN BY	DATE
J.W.C.	SEP '24
ENGINEER	DATE
B.A.C.	SEP '24
EDIT	DATE
J.W.C.	JUN '25
SCALE	SCALE
AS NOTED	1:1
PROJECT	023 BREWSTER SANCTUARY
SHEET NO.	C1.0

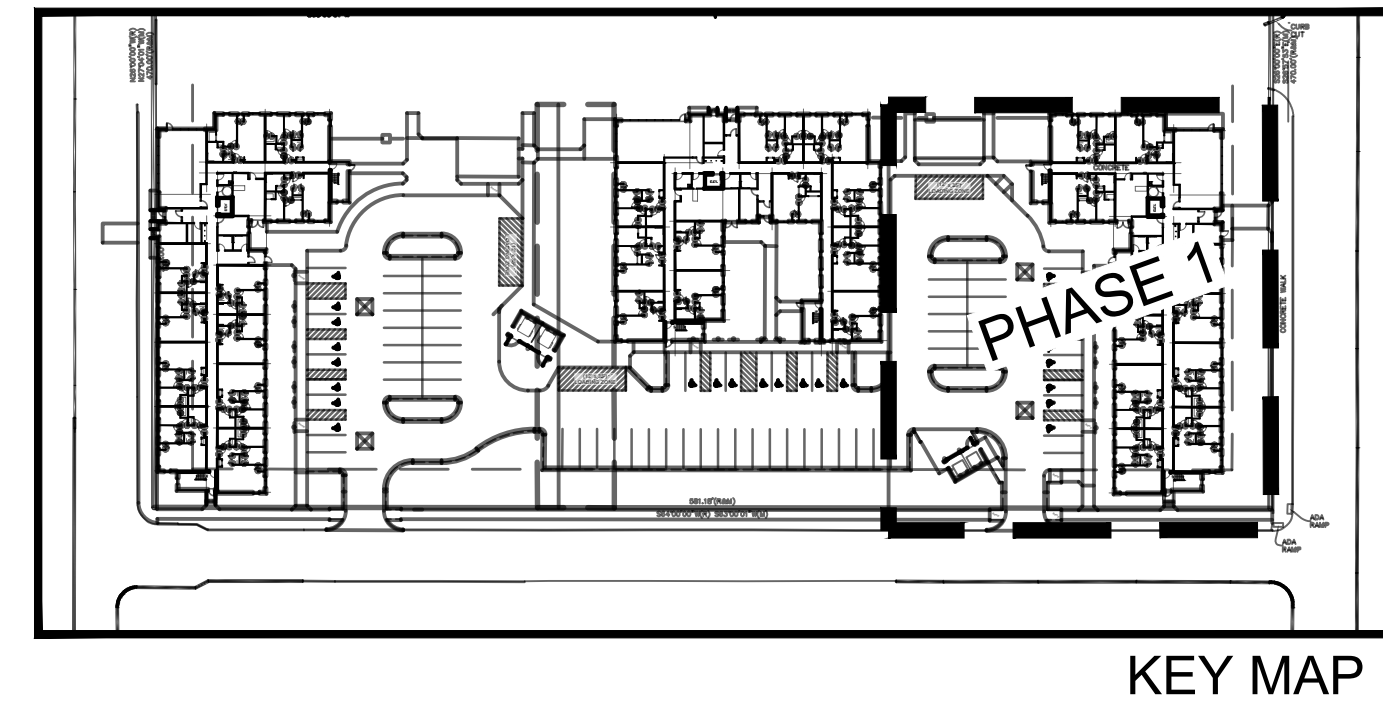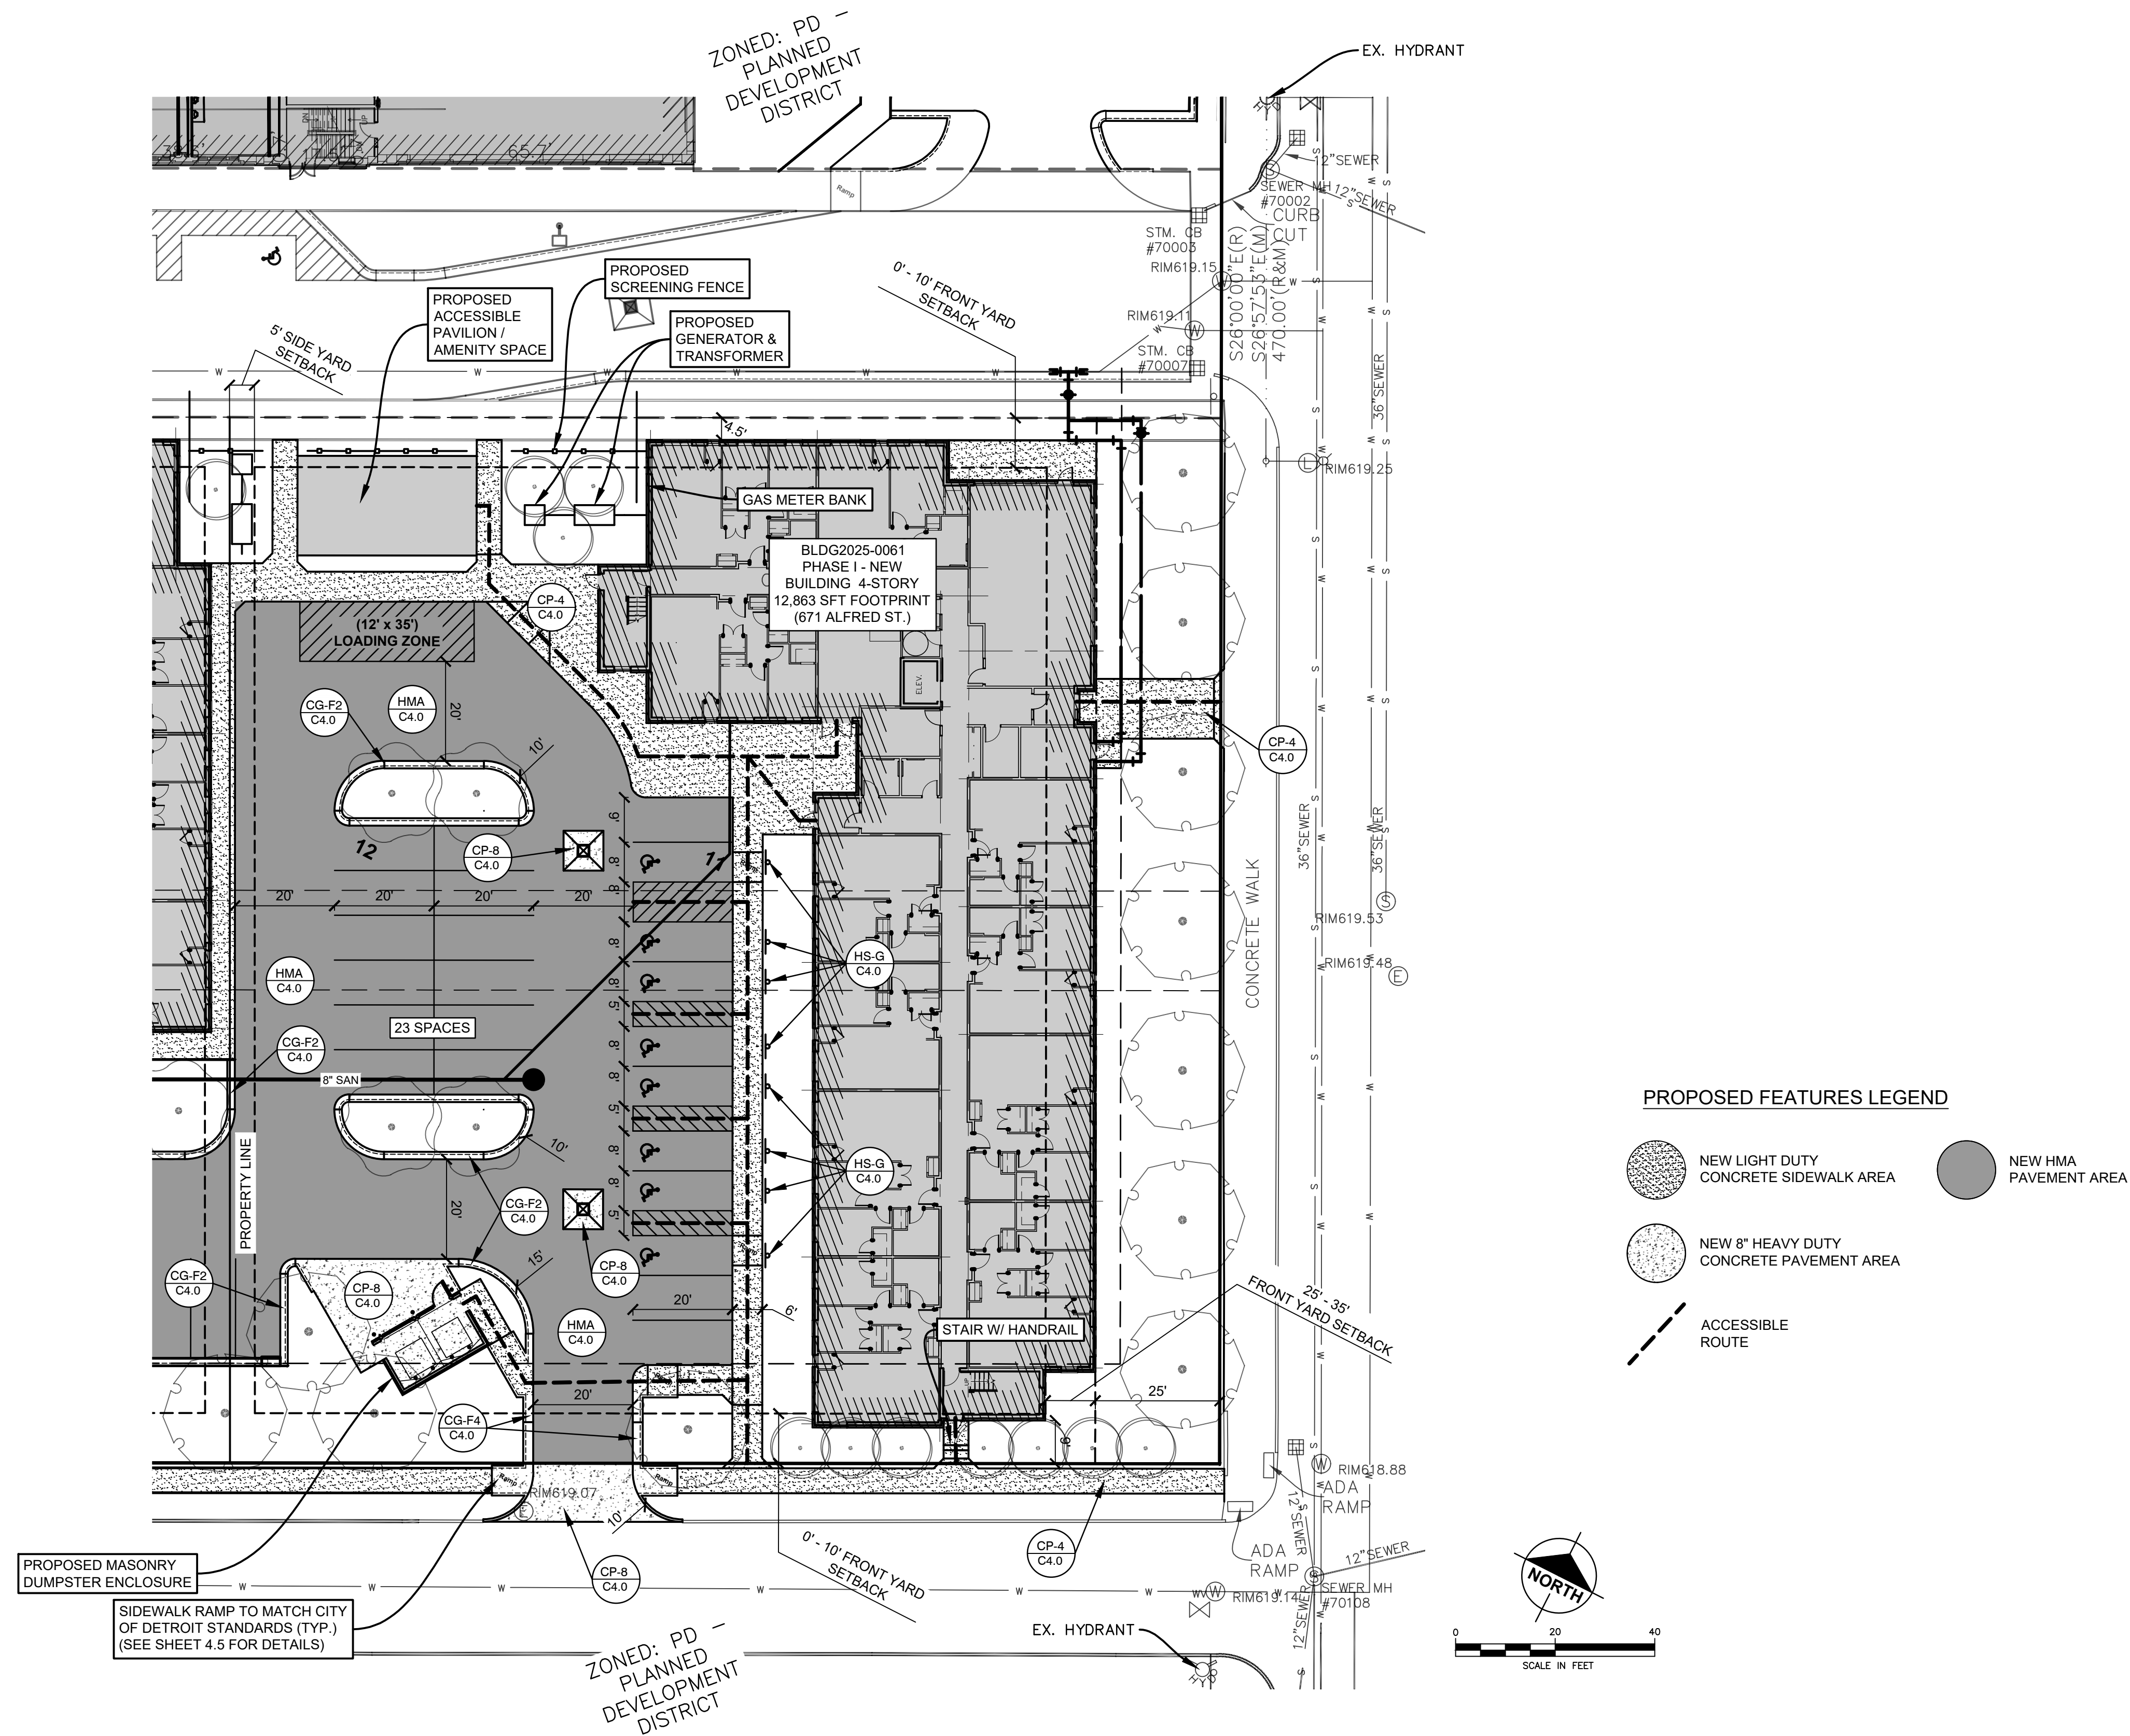

For protection of underground utilities, the CONTRACTOR shall dial 1-800-482-7171 OR 811 a minimum of three working days, excluding Saturdays, Sundays and holidays, prior to excavation in the vicinity of utility lines. All "MISS DIG" participating members will thus be routinely notified. This does not relieve the CONTRACTOR of the responsibility of notifying the utility owners who may not be part of the "MISS DIG" alert system.

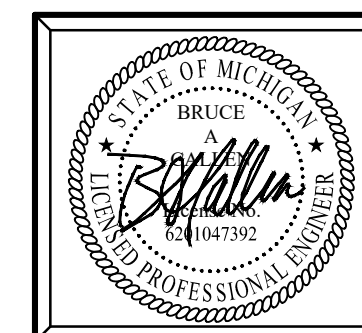

Plan Prepared By:
 Bruce A. Callen, PE
 Callen Engineering, Inc.
 108 E. Savidge St.
 Spring Lake, Michigan 49456
 Tel: 616-414-5260
 email: bcallen@callenengineering.com

PRELIMINARY - NOT FOR CONSTRUCTION

DATE OF PLAN: 08-01-25

DRAWN BY J.W.C.	DATE SEP '24
ENGINEER B.A.C.	DATE SEP '24
EDIT J.W.C.	DATE AUG '25
SCALE DRAWING AS NOTED	SCALE PLOT SCALE 1:1
PROJECT 023 BREWSTER SANCTUARY	SHEET NO. C1.1


BREWSTER I LDHA, LLC
 671 ALFRED STREET
 DETROIT, MI 48201
 WAYNE COUNTY, MICHIGAN
 PHASE 1 SITE LAYOUT PLAN

NO.	ISSUANCE / REVISION	BY	DATE
4	BUILDING PERMIT	B.A.C.	12-06-24
5	SITE PLAN REVIEW RESPONSE #1	B.A.C.	03-31-25
6	ADDENDUM #1	B.A.C.	06-22-25
7	SITE PLAN REVIEW RESPONSE #2	B.A.C.	08-01-25

MHT HOUSING, INC.
 32500 TELEGRAPH ROAD, SUITE 100
 DETROIT, MICHIGAN 48025
 248-833-0552



Callen Engineering, Inc.
 108 East Savidge Street
 Spring Lake, MI 49456
 T.616.414.5260
 www.callenengineering.com

callen
civil engineers

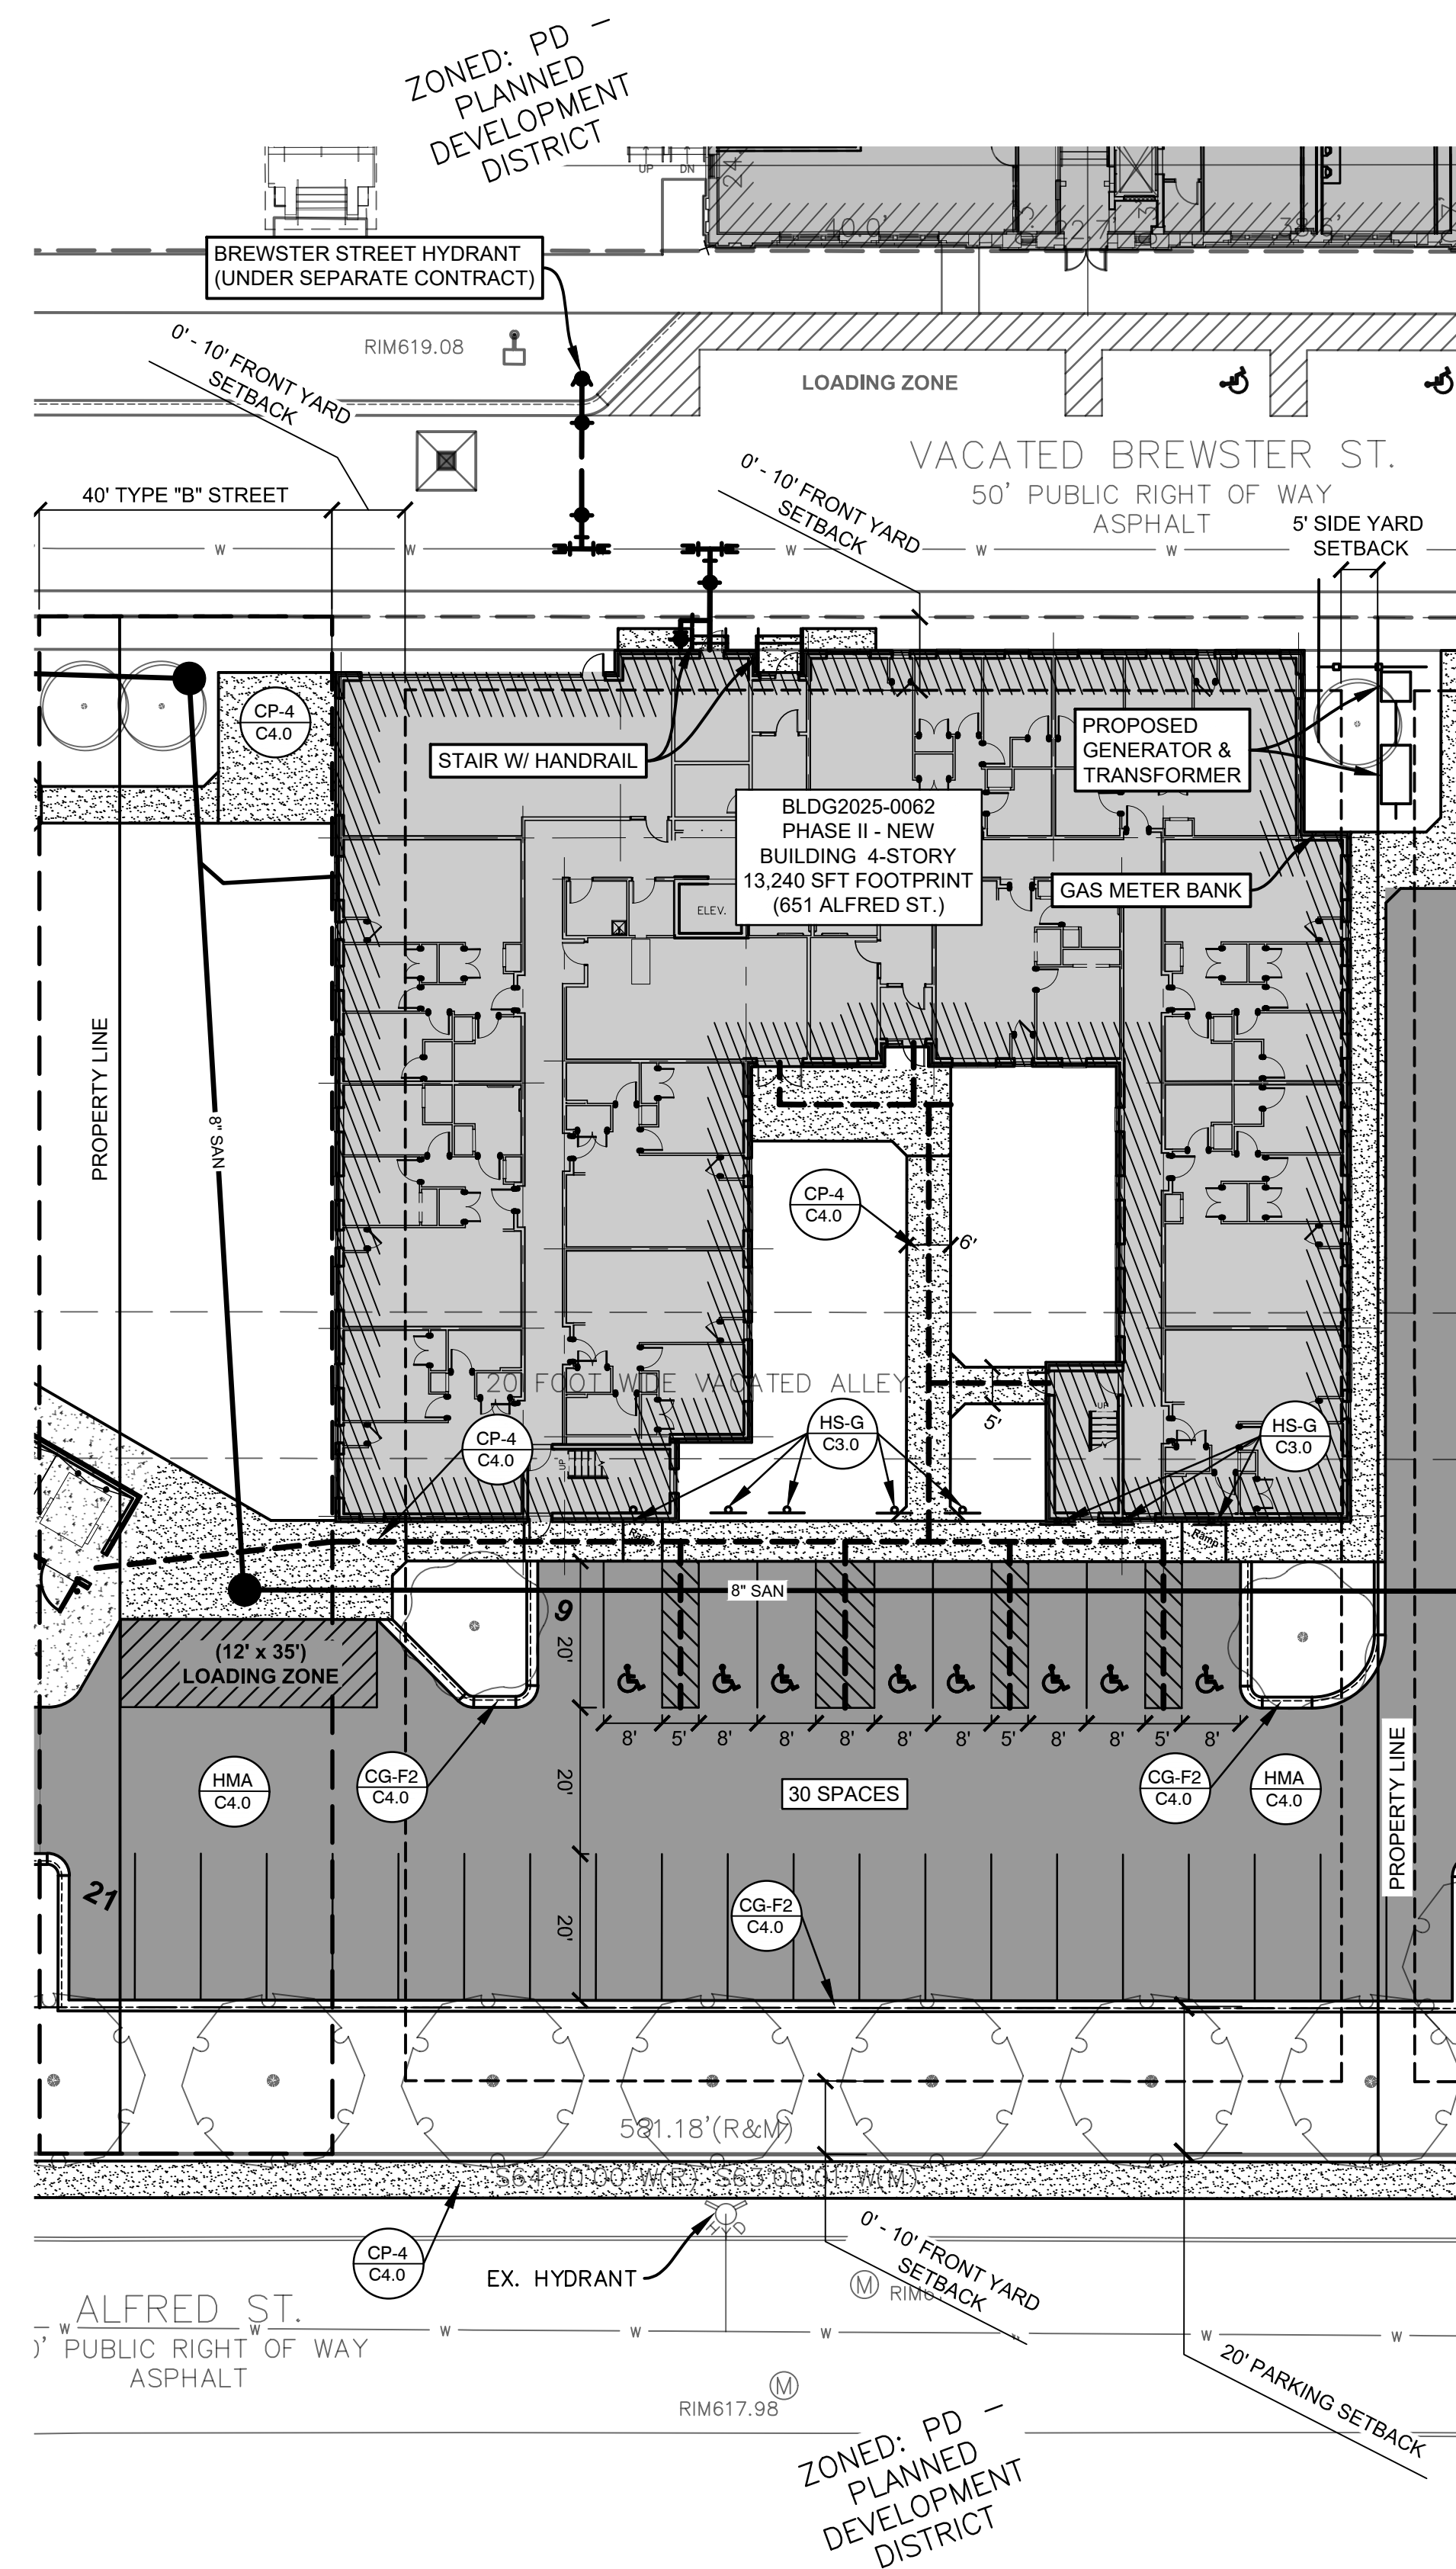

PROPOSED FEATURES LEGEND

- NEW LIGHT DUTY CONCRETE SIDEWALK AREA
- NEW 8" HEAVY DUTY CONCRETE PAVEMENT AREA
- NEW HMA PAVEMENT AREA
- ACCESSIBLE ROUTE

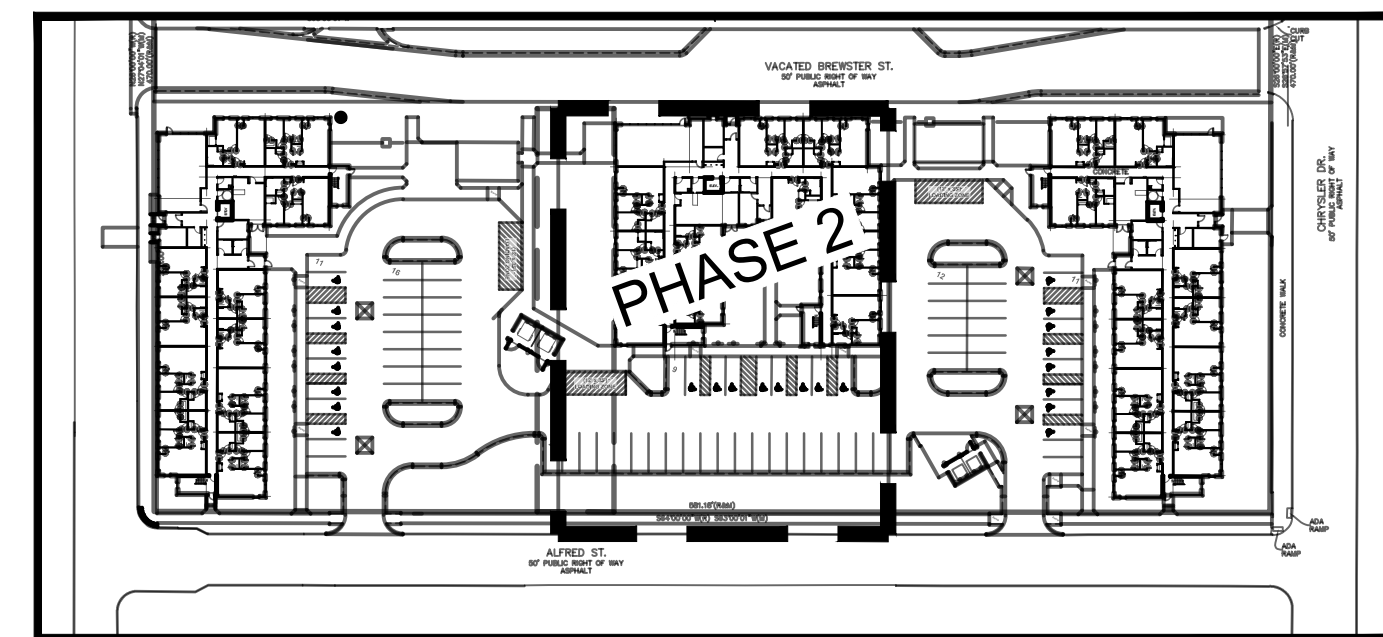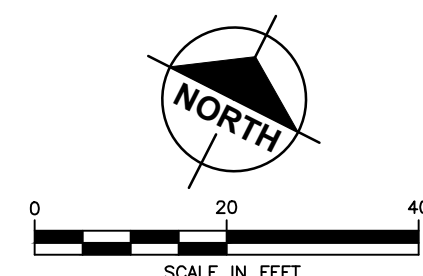

KEY MAP

MHT HOUSING, INC.
32500 TELEGRAPH ROAD, SUITE 100
DETROIT, MICHIGAN 48025
248-833-0552

NO.	ISSUANCE / REVISION	BY	DATE
1.	BUILDING PERMIT	B.A.C.	12-06-24
2.	SITE PLAN REVIEW RESPONSE #1	B.A.C.	03-31-25
3.	ADDENDUM #1	B.A.C.	06-22-25
4.	SITE PLAN REVIEW RESPONSE #2	B.A.C.	08-01-25


BREWSTER II LDHA, LLC
651 ALFRED STREET
DETROIT, MI 48201
WAYNE COUNTY, MICHIGAN
PHASE 2 SITE LAYOUT PLAN

DRAWN BY J.W.C.	DATE SEP '24
ENGINEER B.A.C.	DATE SEP '24
EDIT J.W.C.	DATE AUG '25
SCALE DRAWING AS NOTED	PILOT SCALE 1:1
PROJECT 023 BREWSTER SANCTUARY	SHEET NO. C1.2



For protection of underground utilities, the CONTRACTOR shall dial 1-800-482-7171 OR 811 a minimum of three working days, excluding Saturdays, Sundays and holidays, prior to excavation in the vicinity of utility lines. All "MISS DIG" participating members will thus be routinely notified. This does not relieve the CONTRACTOR of the responsibility of notifying the utility owners who may not be part of the "MISS DIG" alert system.

DATE OF PLAN: 08-01-25


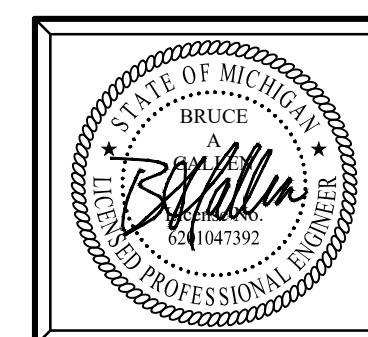


Plan Prepared By:
Bruce A. Callen, PE
Callen Engineering, Inc.
108 E. Savidge St.
Spring Lake, Michigan 49456
Tel: 616-414-5260
email: bcallen@callenengineering.com

PRELIMINARY - NOT FOR CONSTRUCTION



Callen Engineering, Inc.
108 East Savidge Street
Spring Lake, MI 49456
T.616.414.5260
www.callenengineering.com



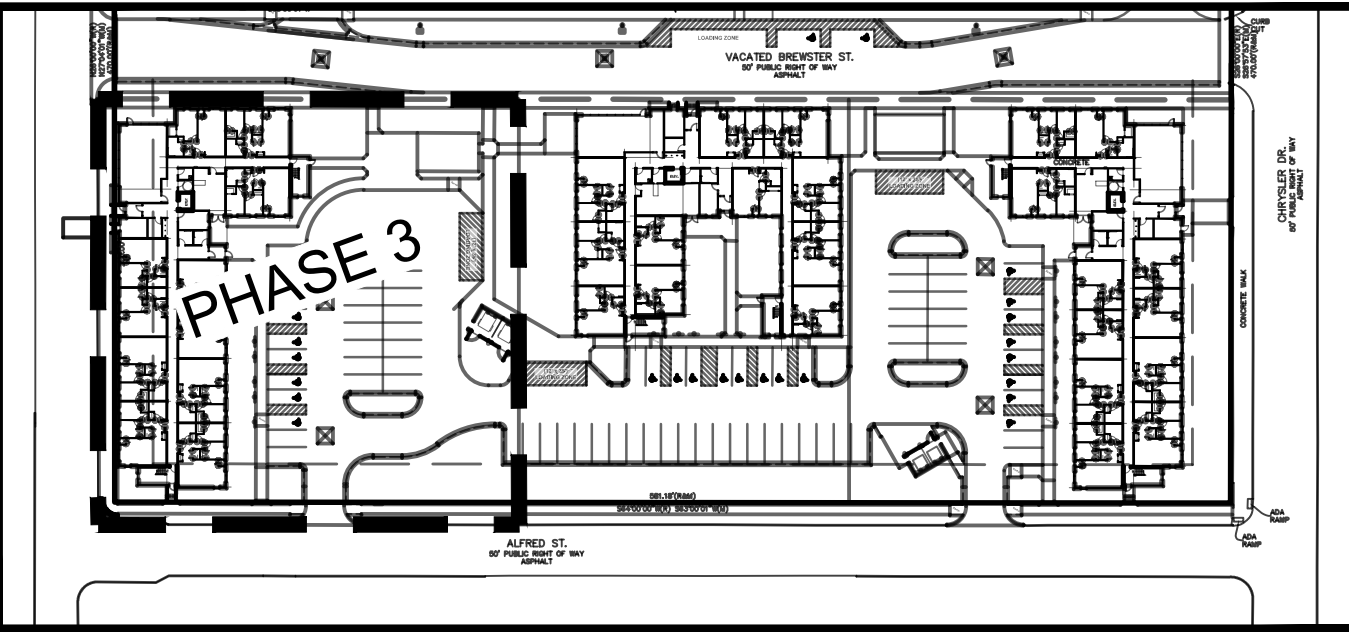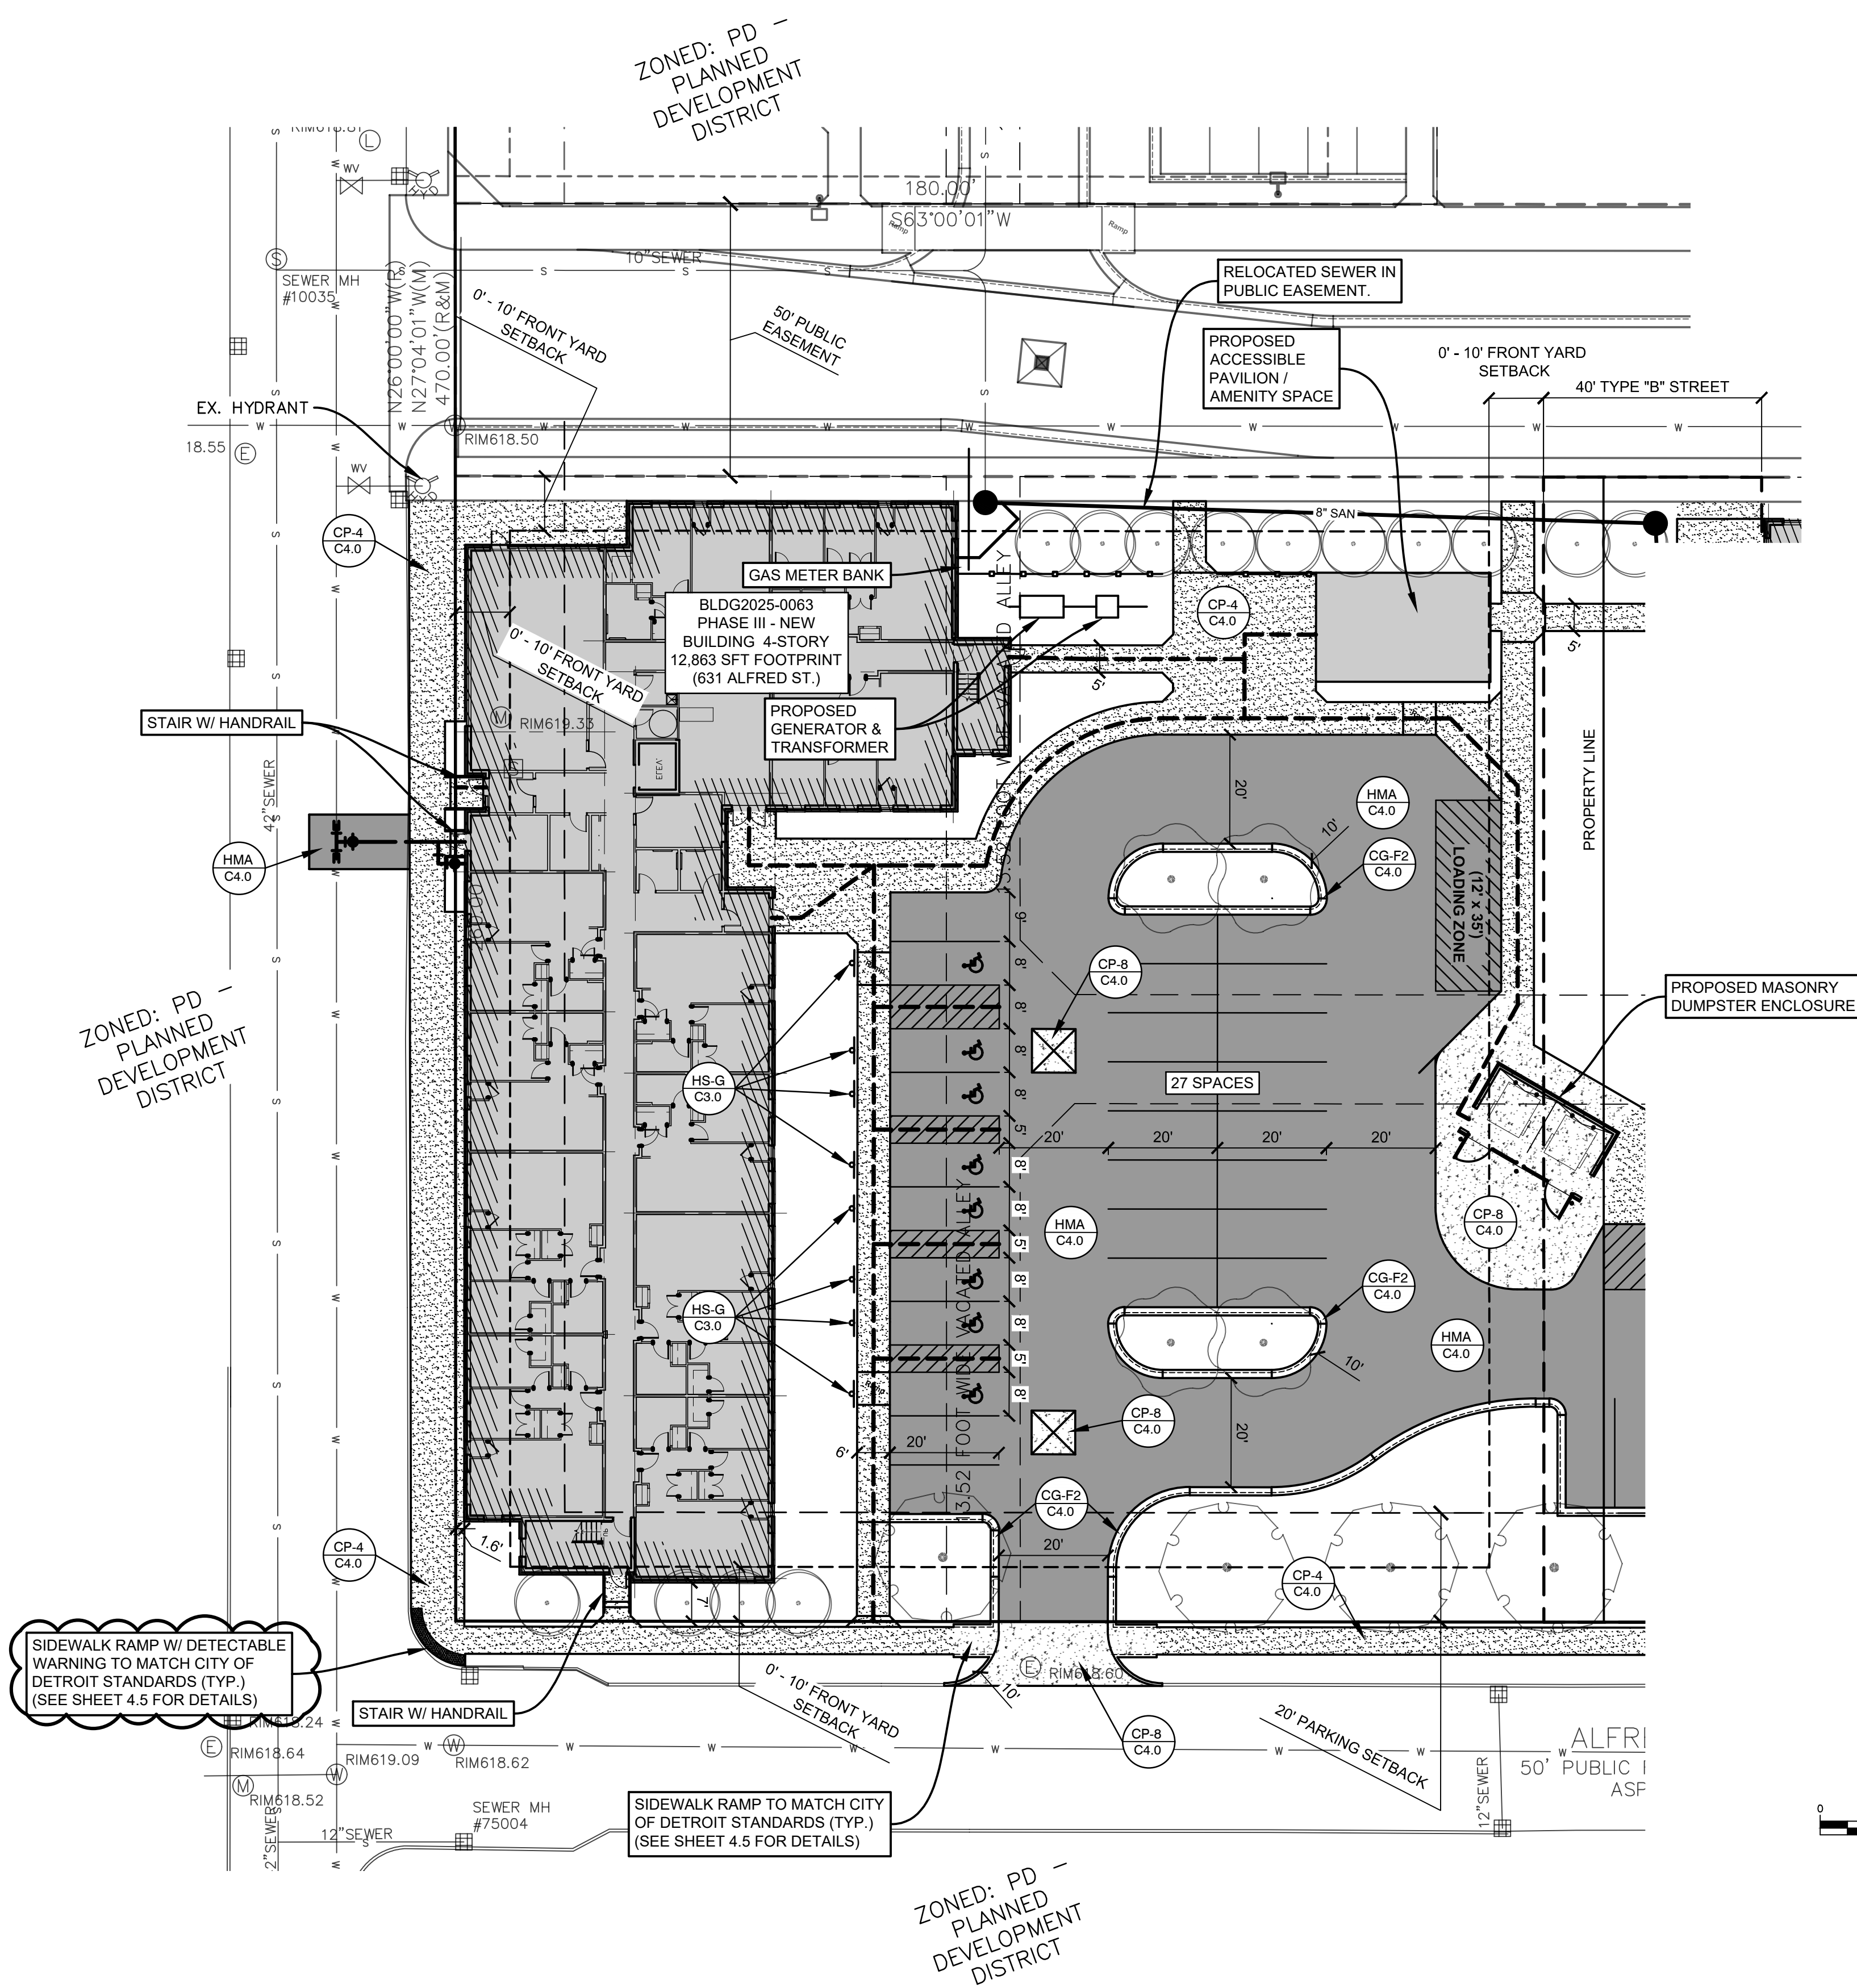

PROPOSED FEATURES LEGEND

- NEW LIGHT DUTY CONCRETE SIDEWALK AREA
- NEW 8" HEAVY DUTY CONCRETE PAVEMENT AREA
- NEW HMA PAVEMENT AREA
- ACCESSIBLE ROUTE

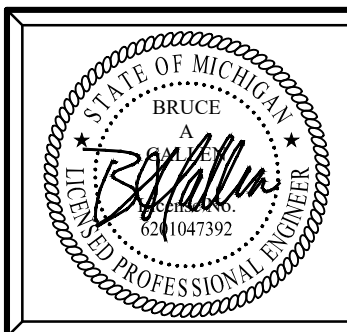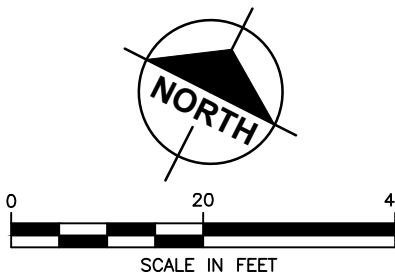

Plan Prepared By:
Bruce A. Callen, PE
Callen Engineering, Inc.
108 E. Savidge St.
Spring Lake, Michigan 49456
Tel: 616-414-5260
email: bcallen@callenengineering.com

PRELIMINARY - NOT FOR CONSTRUCTION

For protection of underground utilities, the CONTRACTOR shall dial 1-800-482-7171 OR 811 a minimum of three working days, excluding Saturdays, Sundays and holidays, prior to excavation in the vicinity of utility lines. All "MISS DIG" participating members will thus be routinely notified. This does not relieve the CONTRACTOR of the responsibility of notifying the utility owners who may not be part of the "MISS DIG" alert system.

DATE OF PLAN: 08-01-25

MHT HOUSING, INC.
32500 TELEGRAPH ROAD, SUITE 100
DETROIT, MICHIGAN 48025
248-833-0552

BREWSTER III LDHA, LLC
631 ALFRED STREET
DETROIT, MI 48201
WAYNE COUNTY, MICHIGAN
PHASE 3 SITE LAYOUT PLAN


DRAWN BY	DATE
J.W.C.	SEP '24
ENGINEER	DATE
B.A.C.	SEP '24
EDIT	DATE
J.W.C.	AUG '25
SCALE	
DRAWING	PILOT SCALE
AS NOTED	1:1
PROJECT	023 BREWSTER SANCTUARY
SHEET NO.	C1.3

Callen Engineering, Inc.
108 East Savidge Street
Spring Lake, MI 49456
T.616.414.5260
www.callenengineering.com


callen
civil engineers

NO.	ISSUANCE / REVISION	BY	DATE
1	BUILDING PERMIT	B.A.C.	12-06-24
2	SITE PLAN REVIEW RESPONSE #1	B.A.C.	03-31-25
3	ADDENDUM #1	B.A.C.	06-22-25
4	SITE PLAN REVIEW RESPONSE #2	B.A.C.	08-01-25

LIMITS OF PROPOSED EARTH CHANGE ACTIVITIES (TYP.)

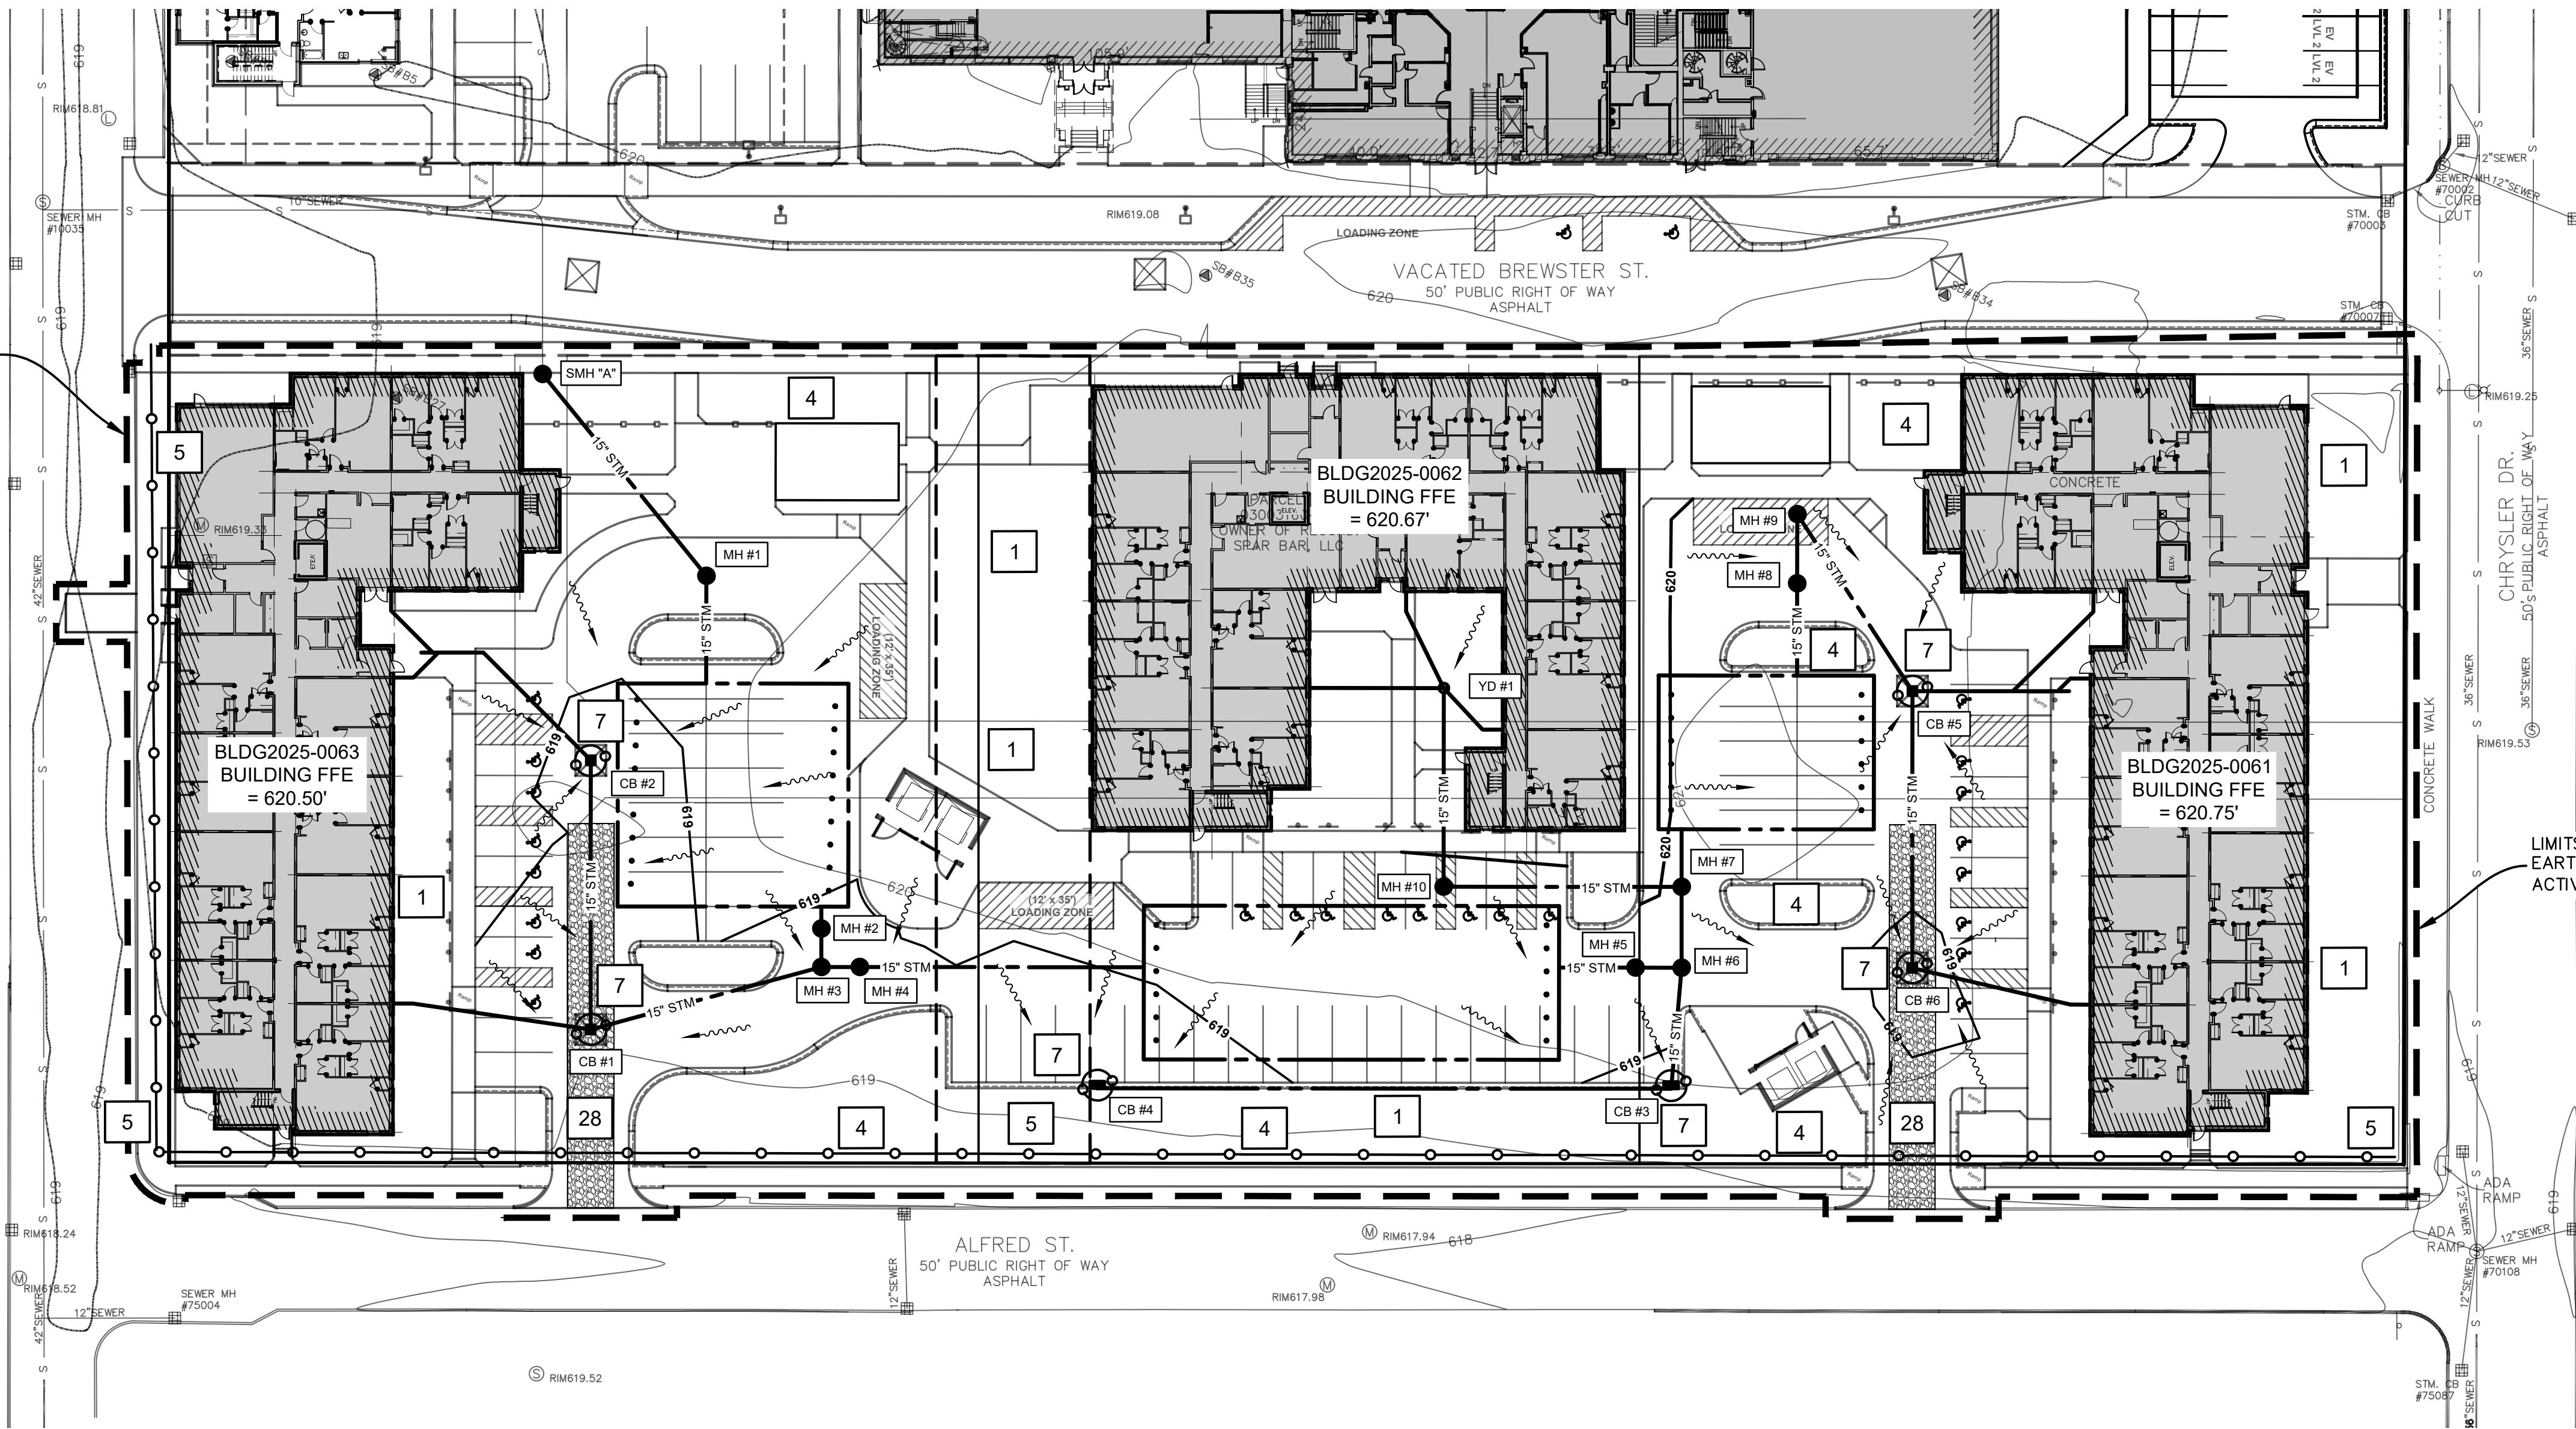

LIMITS OF PROPOSED EARTH CHANGE ACTIVITIES (TYP.)

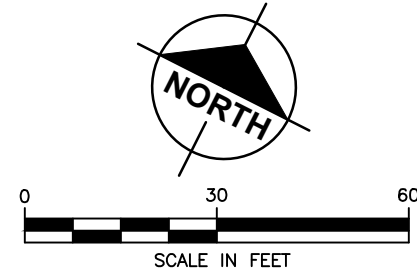

EROSION CONTROL MEASURES

KEY	SESC MEASURE	SYMBOL	WHERE USED
1	Seeding		When bare soil is exposed, temporarily or permanently, to erosive forces from wind and or water on flat areas, mild slopes, grassed waterways and spillways, diversion ditches and dikes, borrow and stockpile areas, and spoil piles.
2	Mulch		On flat areas, slopes, grassed waterways and spillways, diversion ditches and dikes, borrow and stockpile areas, and spoil piles when areas are subject to raindrop impact, and erosive forces from wind or water.
4	Trees, Shrubs, Vines and Ground Cover		When bare soil or recently vegetated slopes are exposed to erosive forces from wind and/or water.
5	Perimeter Sediment Control Measures (Silt Fence, Straw Wattles, etc.)		As a temporary measure used to capture sediment from sheet flow. May also divert small volumes of sheet flow to protected outlets.
7	Storm Drain Inlet Protection		Around the entrance to a catch basin or an inlet that will capture runoff from an earth change activity.
28	Stone Construction Access		At locations where construction equipment will enter and exit the drain easement and tracking of soil is anticipated.

*SESC MEASURES SHALL COMPLY WITH MICHIGAN ASSOCIATION OF COUNTY DRAIN COMMISSIONERS SESC MANUAL SPECIFICATIONS

SESC NOTES

TOTAL DISTURBED AREA: 133,002 SFT (3.05 ACRES)

ADDITIONAL EROSION CONTROL MEASURES NOT SHOWN ON THE SITE PLAN MAY BE NECESSARY AS SITE WORK PROGRESSES. PERMITTEE IS RESPONSIBLE FOR ALL MEASURES NECESSARY TO PREVENT OFFSITE SEDIMENTATION.

GEOTEXTILE SILT FENCE AND ALL CATCH BASIN PROTECTION MEASURES SHALL BE PROPERLY PLACED AS SHOWN ON PLANS AND AS NEEDED TO RETAIN SOILS ONSITE. PERIODIC MAINTENANCE AND INSPECTION OF SESC MEASURES IS REQUIRED FOR PROPER EFFECTIVENESS.

STABILIZE SITE AS SOON AS POSSIBLE.

CONSTRUCTION IS ANTICIPATED TO BEGIN APRIL 2025 WITH SUBSTANTIAL SITEWORK COMPLETION NO LATER THAN NOV 2025.

SILT FENCE

DRAINAGE FLOW DIRECTION

BENCH MARKS:

BM 1 NAIL IN NORTH SIDE OF POWER POLE AT THE SOUTHWEST CORNER OF ALFRED STREET AND CHRYSLER DRIVE.
Elevation: 619.92 ft. (NAVD 88)


BM 2 ARROW ON HYDRANT NORTHWEST OF VEHICULAR APPROACH TO SITE.
Elevation: 622.09 ft. (NAVD 88)

BM 3 ARROW ON HYDRANT AT SOUTH CENTER OF PROPERTY NORTH OF ALFRED STREET.
Elevation: 621.87 ft. (NAVD 88)

CONSTRUCTION SEQUENCE / PHASES OF EARTHWORK	Operation Time Schedule											
	APR	MAY	JUN	JUL	AUG	SEP	OCT	NOV	DEC	JAN	FEB	MAR
INSTALL SILT FENCE AND CONSTRUCTION ENTRANCE:	X											
STRIP TOPSOIL AND BEGIN GRADING:	X	X										
CONSTRUCT UNDERGROUND UTILITIES:		X	X	X								
CONSTRUCT BUILDINGS:		X	X	X	X	X						
CONSTRUCT FLATWORK AND PAVEMENT AREAS:		X	X	X				X	X			
FINE GRADE LAWN AREAS, LANDSCAPE, MULCH, IRRIGATE								X	X			
STABILIZE SITE (TOPSOIL, SEED AND MULCH)								X	X			
REMOVE TEMP SESC CONTROLS												X

SUBSURFACE CONDITIONS

Contractor(s) shall familiarize themselves with the information and findings presented in the Geotechnical Evaluation Report prepared by SME dated Apr. 28, 2023.
SME Project No. 092556.00

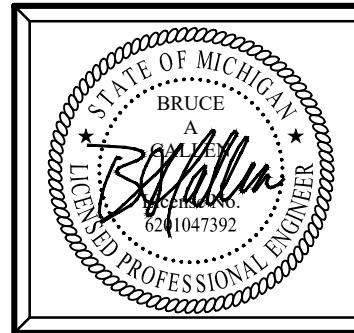

Plan Prepared By:

Bruce A. Callen, PE
Callen Engineering, Inc.
108 E. Savidge St.
Spring Lake, Michigan 49456

Tel: 616-414-5260

email: bcallen@callenengineering.com

For protection of underground utilities, the CONTRACTOR shall dial 1-800-482-7171 OR 811 a minimum of three working days, excluding Saturdays, Sundays and holidays, prior to excavation in the vicinity of utility lines. All "MISS DIG" participating members will thus be routinely notified. This does not relieve the CONTRACTOR of the responsibility of notifying the utility owners who may not be part of the "MISS DIG" alert system.

DATE OF PLAN: 08-01-25

MHT HOUSING, INC.

32500 TELEGRAPH ROAD, SUITE 100

DETROIT, MICHIGAN 48025

248-833-0552

BREWSTER PHASE 1-3

631.651.671 ALFRED STREET

DETROIT, MI 48201

WAYNE COUNTY, MICHIGAN

GRADING, DRAINAGE, AND SESC PLAN


DRAWN BY	J.W.C.	DATE	SEP '24
ENGINEER	B.A.C.	DATE	SEP '24
EDIT	J.W.C.	DATE	AUG '25
SCALE	DRAWING	SCALE	AS NOTED
PROJECT	023 BREWSTER SANCTUARY	SHEET NO.	C2.0

NO.	ISSUANCE / REVISION	BY	DATE
1	DATE	B.A.C.	11-22-24
2	BUILDING PERMIT	B.A.C.	12-06-24
3	SITE PLAN REVIEW RESPONSE #1	B.A.C.	03-31-25
4	SITE PLAN REVIEW RESPONSE #2	B.A.C.	08-01-25

REVISED IN ACCORDANCE WITH CONSTRUCTION RECORDS


Callen Engineering, Inc.
108 East Savidge Street
Spring Lake, MI 49456
T. 616.414.5260
www.callenengineering.com

callen
civil engineers

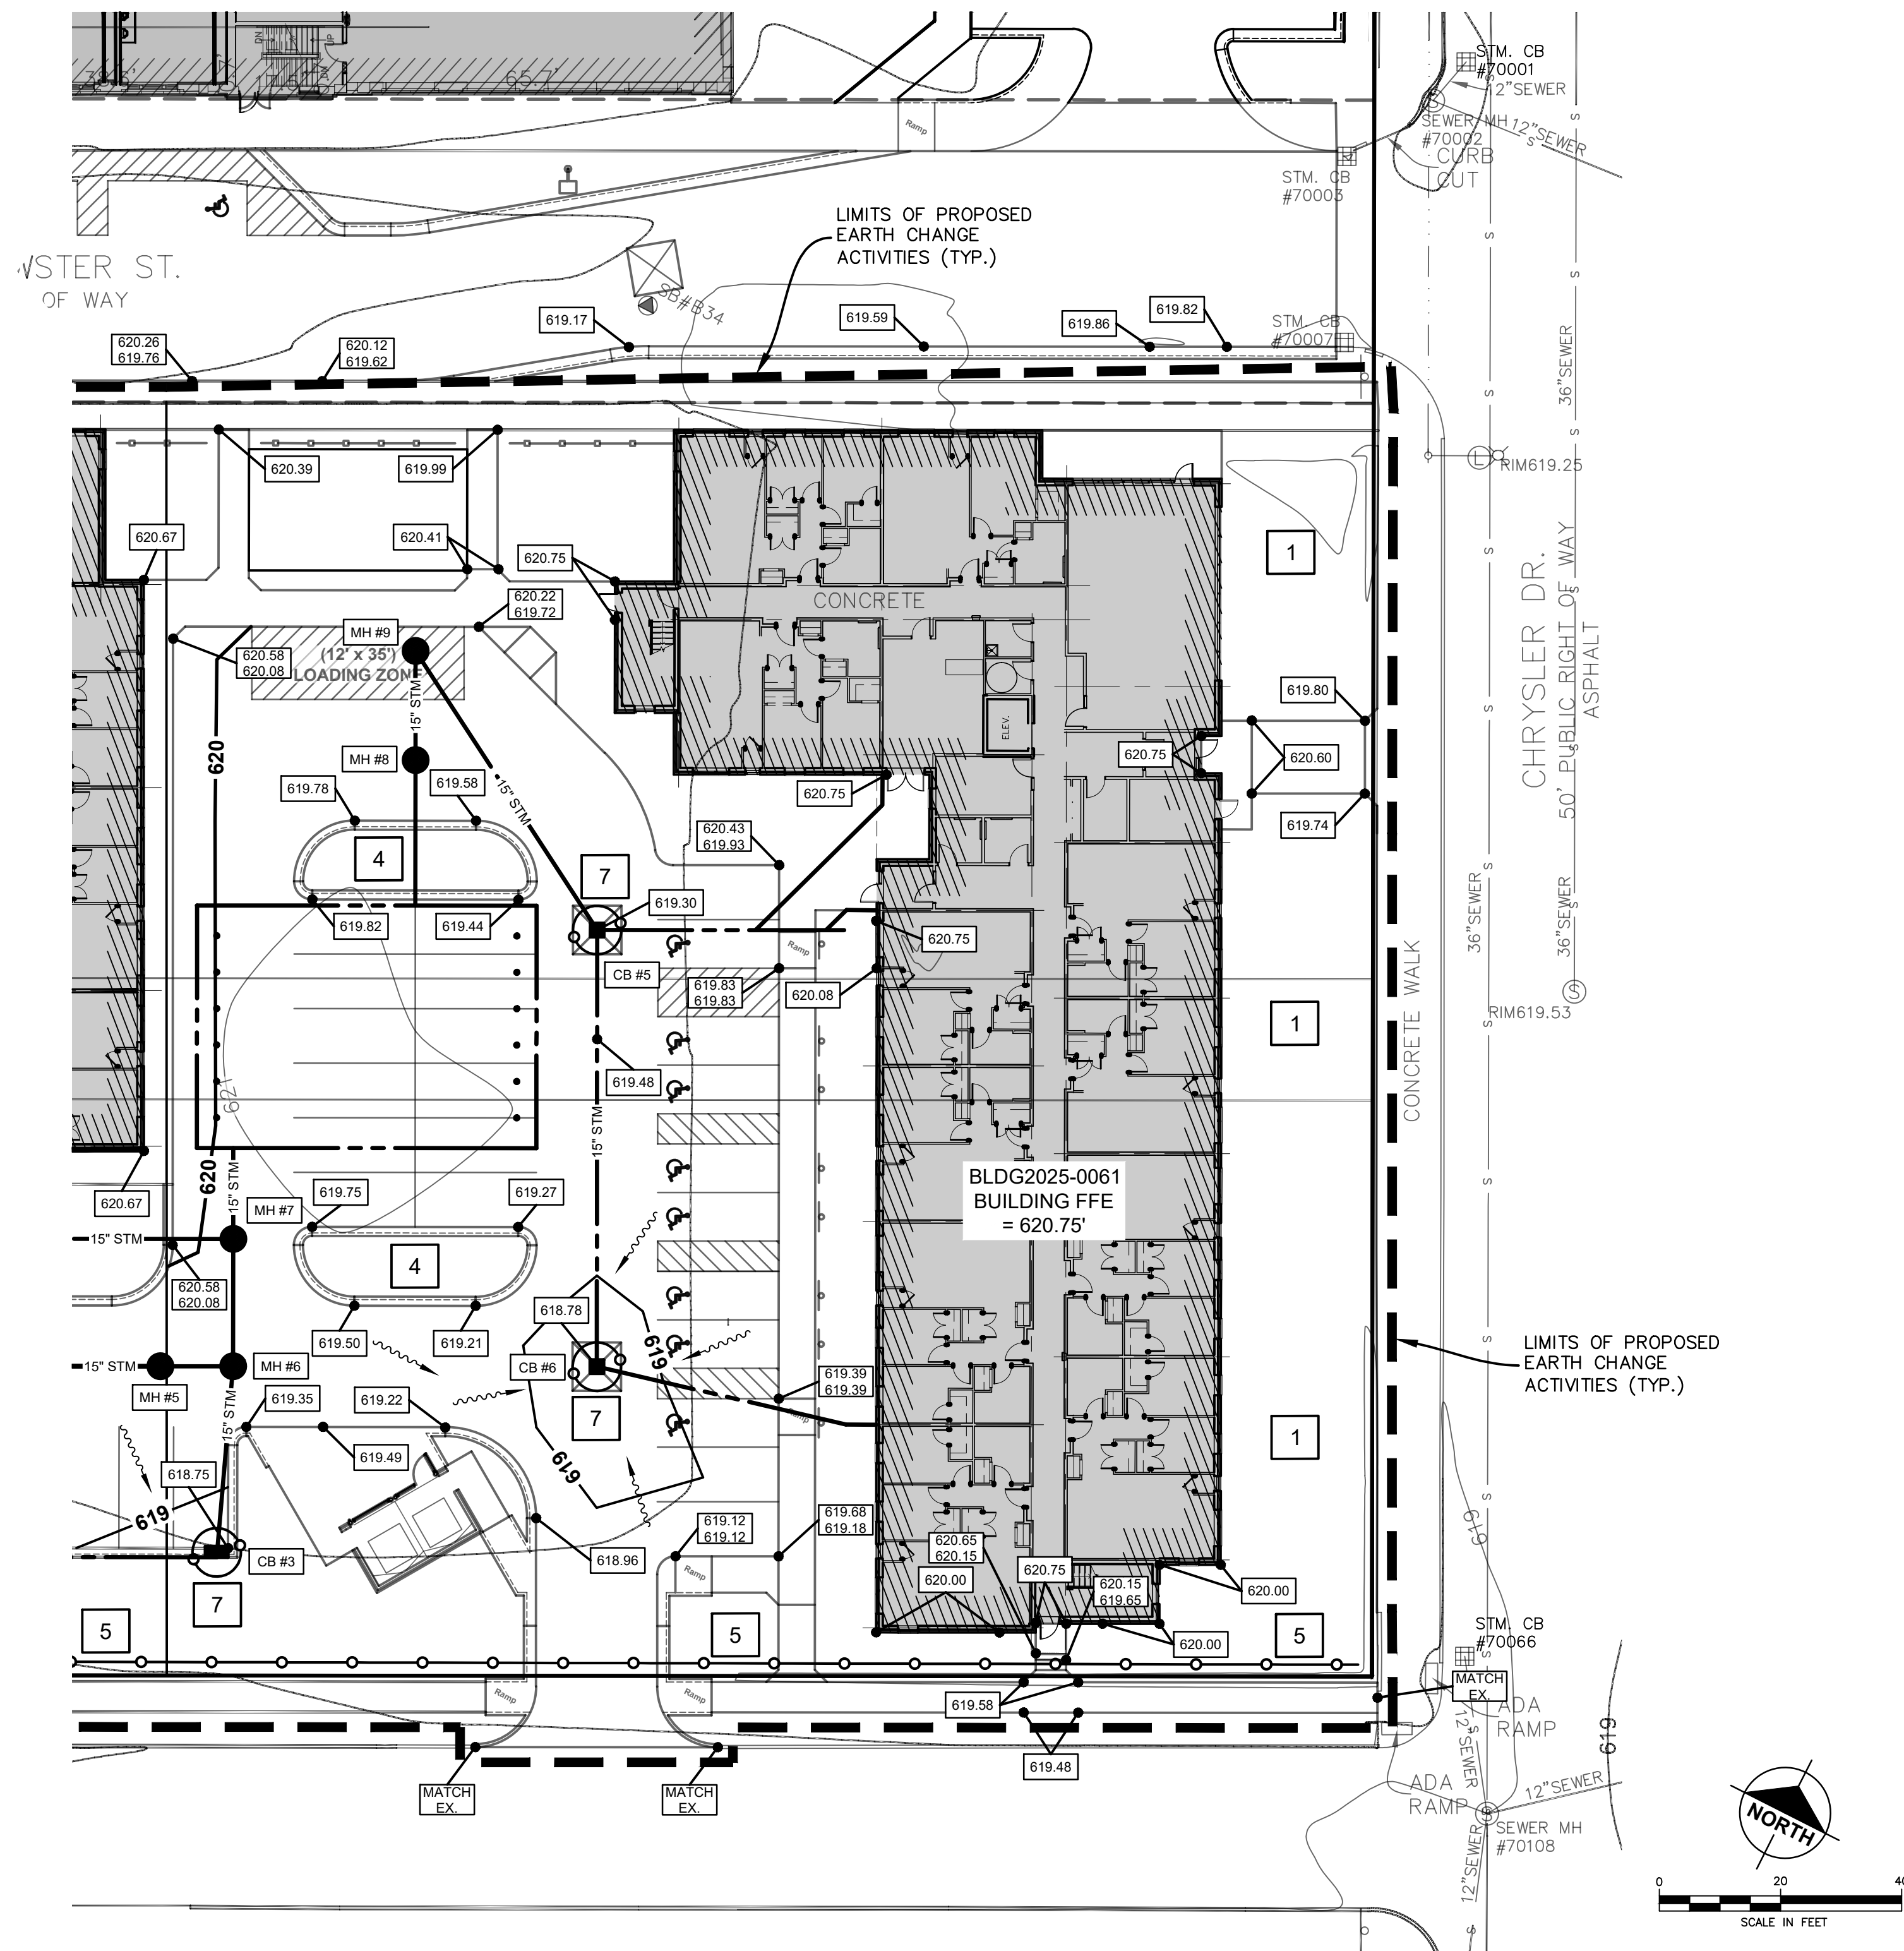


- BENCH MARKS:**
- BM 1 NAIL IN NORTH SIDE OF POWER POLE AT THE SOUTHWEST CORNER OF ALFRED STREET AND CHRYSLER DRIVE.
Elevation: 619.92 ft. (NAVD 88)
- BM 2 ARROW ON HYDRANT NORTHWEST OF VEHICULAR APPROACH TO SITE.
Elevation: 622.09 ft. (NAVD 88)
- BM 3 ARROW ON HYDRANT AT SOUTH CENTER OF PROPERTY NORTH OF ALFRED STREET.
Elevation: 621.87 ft. (NAVD 88)

- SILT FENCE
- XXXXX PROPOSED SPOT ELEVATION
- ~~~~~ DRAINAGE FLOW DIRECTION
- XXXXX EX. SPOT ELEVATION

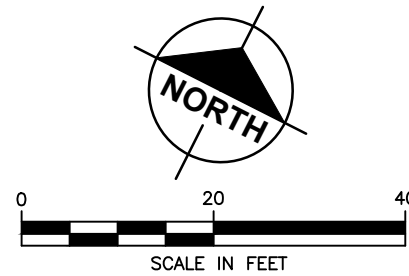


EROSION CONTROL MEASURES			
KEY	SESC MEASURE	SYMBOL	WHERE USED
1	Seeding		When bare soil is exposed, temporarily or permanently, to erosive forces from wind and or water on flat areas, mild slopes, grassed waterways and spillways, diversion ditches and dikes, borrow and stockpile areas, and spoil piles.
2	Mulch		On flat areas, slopes, grassed waterways and spillways, diversion ditches and dikes, borrow and stockpile areas, and spoil piles when areas are subject to raindrop impact, and erosive forces from wind or water.
4	Trees, Shrubs, Vines and Ground Cover		When bare soil or recently vegetated slopes are exposed to erosive forces from wind and/or water.
5	Perimeter Sediment Control Measures (Silt Fence, Straw Wattles, etc.)		As a temporary measure used to capture sediment from sheet flow. May also divert small volumes of sheet flow to protected outlets.
7	Storm Drain Inlet Protection		Around the entrance to a catch basin or an inlet that will capture runoff from an earth change activity.
28	Stone Construction Access		At locations where construction equipment will enter and exit the drain easement and tracking of soil is anticipated.

*SESC MEASURES SHALL COMPLY WITH MICHIGAN ASSOCIATION OF COUNTY DRAIN COMMISSIONERS SESC MANUAL SPECIFICATIONS

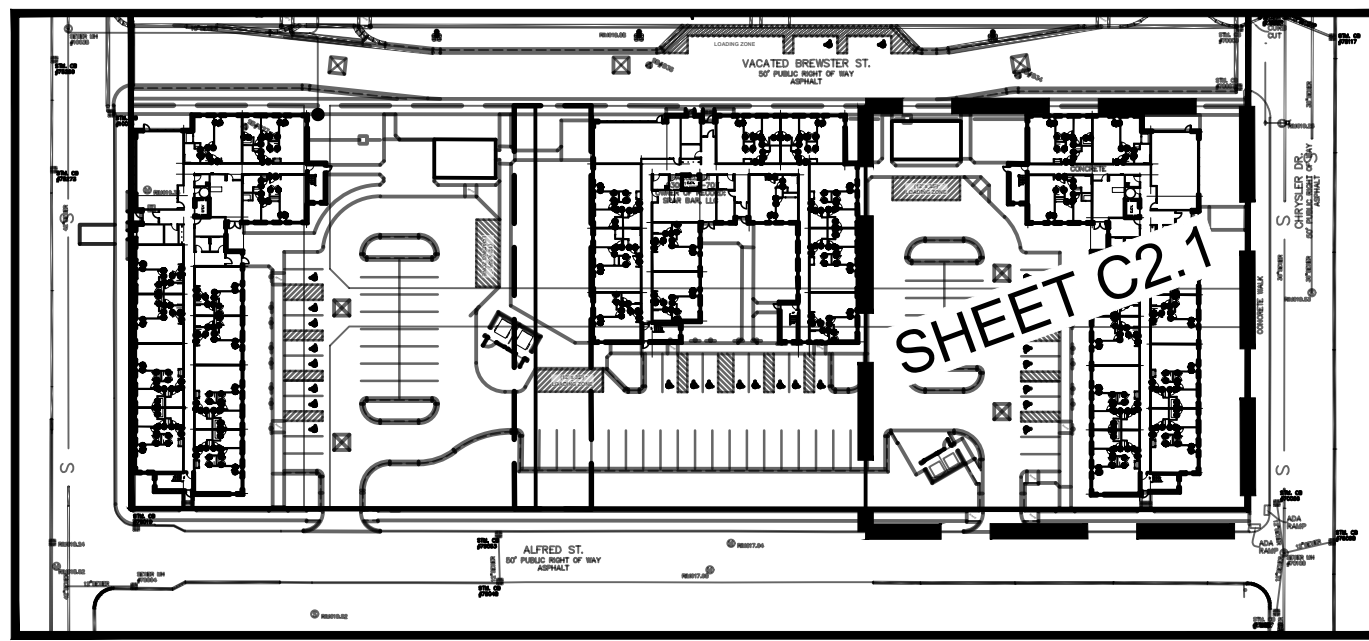

KEY MAP

PRELIMINARY - NOT FOR CONSTRUCTION

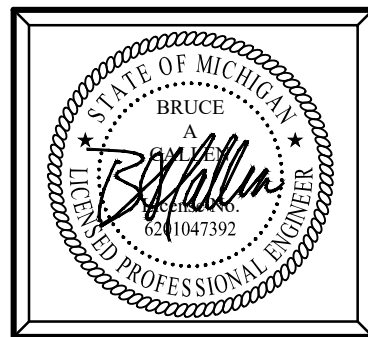

Plan Prepared By:
Bruce A. Callen, PE
Callen Engineering, Inc.
108 E. Savidge St.
Spring Lake, Michigan 49456
Tel: 616-414-5260
email: bcallen@callenengineering.com

For protection of underground utilities, the CONTRACTOR shall dial 1-800-482-7171 OR 811 a minimum of three working days, excluding Saturdays, Sundays and holidays, prior to excavation in the vicinity of utility lines. All "MISS DIG" participating members will thus be routinely notified. This does not relieve the CONTRACTOR of the responsibility of notifying the utility owners who may not be part of the "MISS DIG" alert system.

SUBSURFACE CONDITIONS

Contractor(s) shall familiarize themselves with the information and findings presented in the Geotechnical Evaluation Report prepared by SME dated Apr. 28, 2023.
SME Project No. 092556.00

MHT HOUSING, INC.
32500 TELEGRAPH ROAD, SUITE 100
DETROIT, MICHIGAN 48025
248-833-0552


BREWSTER ILDHA, LLC
671 ALFRED STREET
DETROIT, MI 48201
WAYNE COUNTY, MICHIGAN
GRADING, DRAINAGE, AND SESC PLAN

DRAWN BY: J.W.C. DATE: SEP '24
ENGINEER: B.A.C. DATE: SEP '24
EDIT: J.W.C. DATE: AUG '25
SCALE: AS NOTED
PROJECT: 023 BREWSTER SANCTUARY
SHEET NO. C2.1

DATE OF PLAN: 08-01-25


Callen Engineering, Inc.
108 East Savidge Street
Spring Lake, MI 49456
T.616.414.5260
www.callenengineering.com



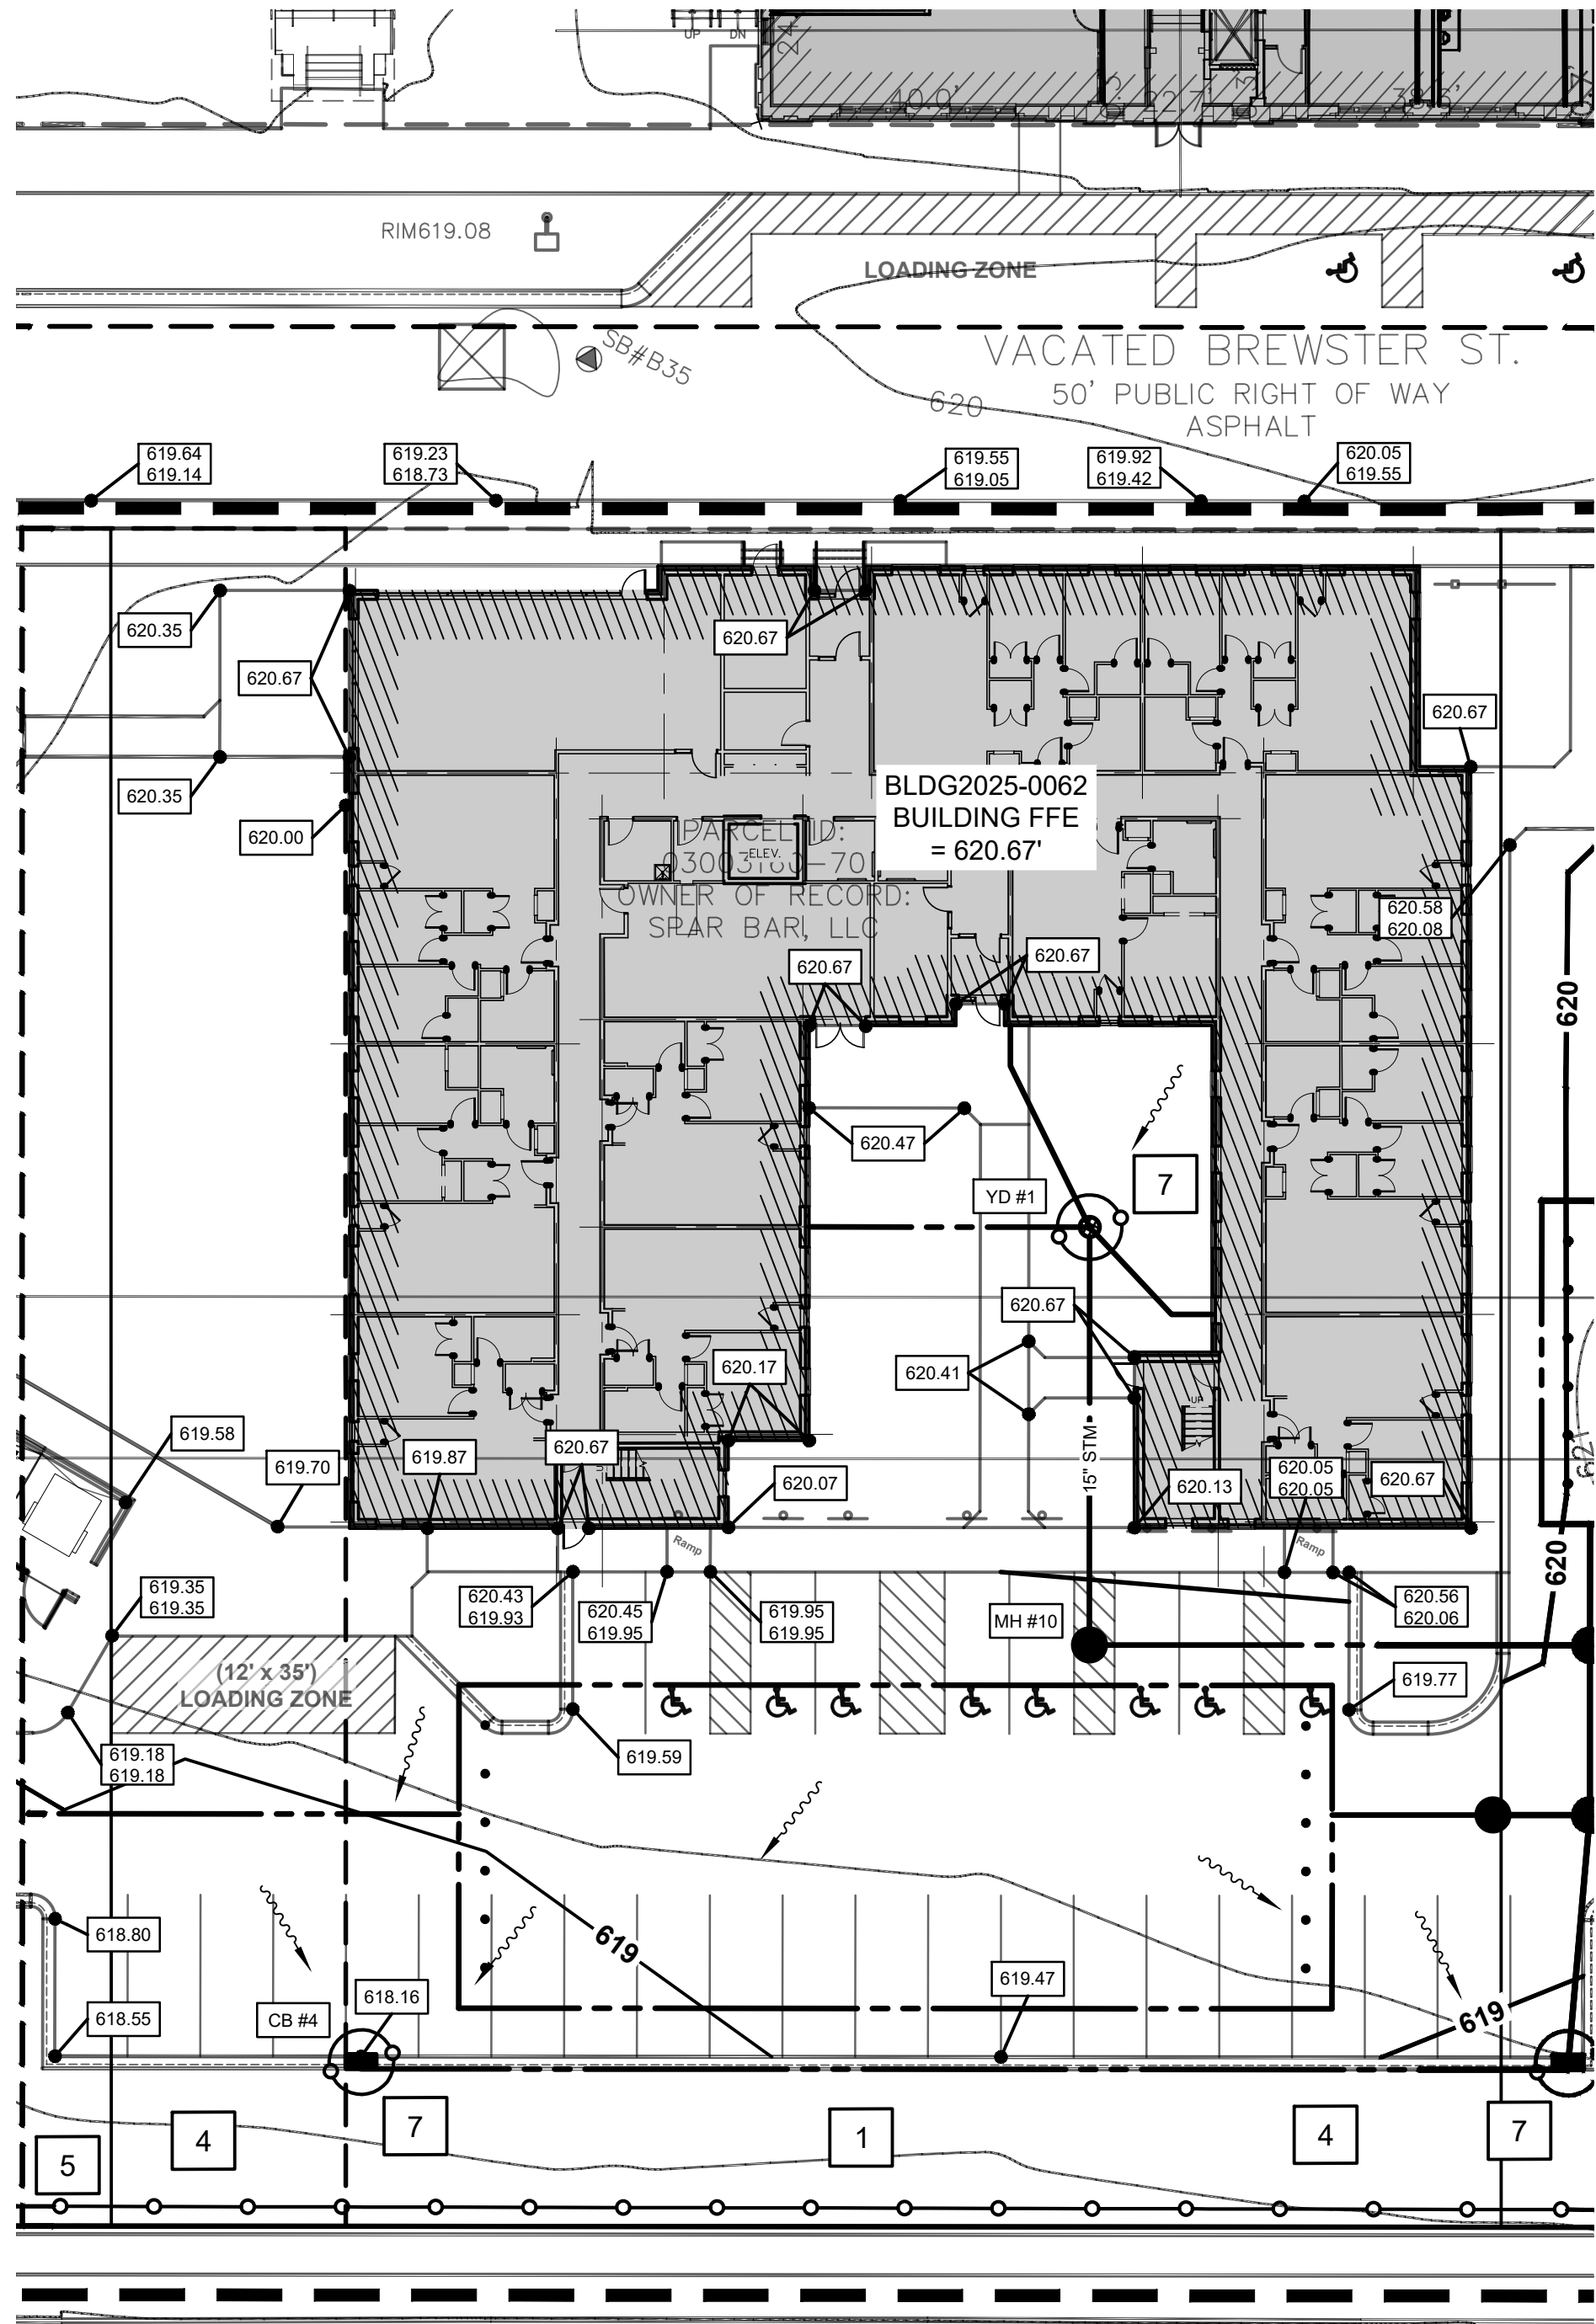

ALFRED ST.
10' PUBLIC RIGHT OF WAY
ASPHALT


SILT FENCE
PROPOSED SPOT ELEVATION
DRAINAGE FLOW DIRECTION
EX. SPOT ELEVATION

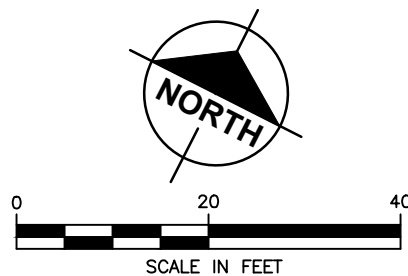


- BENCH MARKS:**
- BM 1 NAIL IN NORTH SIDE OF POWER POLE AT THE SOUTHWEST CORNER OF ALFRED STREET AND CHRYSLER DRIVE.
Elevation: 619.92 ft. (NAVD 88)
- BM 2 ARROW ON HYDRANT NORTHWEST OF VEHICULAR APPROACH TO SITE.
Elevation: 622.09 ft. (NAVD 88)
- BM 3 ARROW ON HYDRANT AT SOUTH CENTER OF PROPERTY NORTH OF ALFRED STREET.
Elevation: 621.87 ft. (NAVD 88)

EROSION CONTROL MEASURES			
KEY	SESC MEASURE	SYMBOL	WHERE USED
1	Seeding		When bare soil is exposed, temporarily or permanently, to erosive forces from wind and/or water on flat areas, mild slopes, grassed waterways and spillways, diversion ditches and dikes, borrow and stockpile areas, and spoil piles.
2	Mulch		On flat areas, slopes, grassed waterways and spillways, diversion ditches and dikes, borrow and stockpile areas, and spoil piles when areas are subject to raindrop impact, and erosive forces from wind or water.
4	Trees, Shrubs, Vines and Ground Cover		When bare soil or recently vegetated slopes are exposed to erosive forces from wind and/or water.
5	Perimeter Sediment Control Measures (Silt Fence, Straw Wattles, etc.)		As a temporary measure used to capture sediment from sheet flow. May also divert small volumes of sheet flow to protected outlets.
7	Storm Drain Inlet Protection		Around the entrance to a catch basin or an inlet that will capture runoff from an earth change activity.
28	Stone Construction Access		At locations where construction equipment will enter and exit the drain easement and tracking of soil is anticipated.

*SESC MEASURES SHALL COMPLY WITH MICHIGAN ASSOCIATION OF COUNTY DRAIN COMMISSIONERS SESC MANUAL SPECIFICATIONS

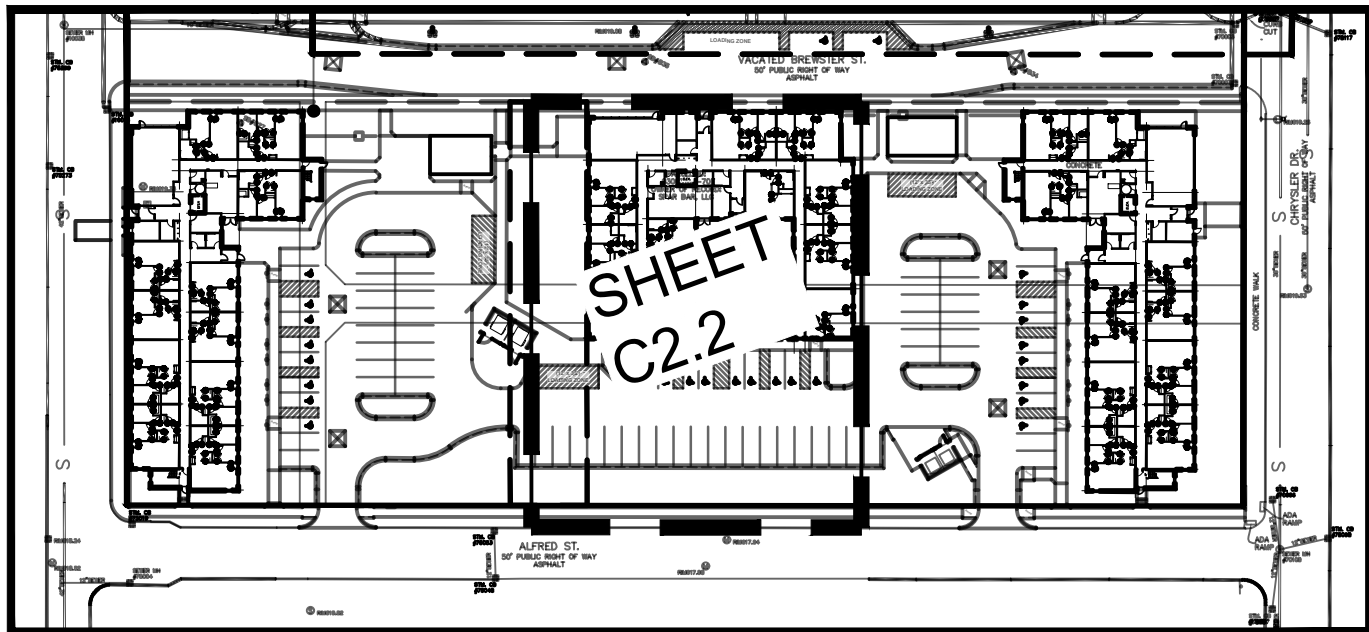

KEY MAP

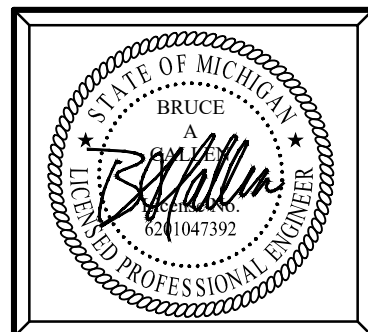

Plan Prepared By:
Bruce A. Callen, PE
Callen Engineering, Inc.
108 E. Savidge St.
Spring Lake, Michigan 49456
Tel: 616-414-5260
email: bcallen@callenengineering.com

For protection of underground utilities, the CONTRACTOR shall dial 1-800-482-7171 OR 811 a minimum of three working days, excluding Saturdays, Sundays and holidays, prior to excavation in the vicinity of utility lines. All "MISS DIG" participating members will thus be routinely notified. This does not relieve the CONTRACTOR of the responsibility of notifying the utility owners who may not be part of the "MISS DIG" alert system.

DATE OF PLAN: 08-01-25


Callen
civil engineers

Callen Engineering, Inc.
108 East Savidge Street
Spring Lake, MI 49456
T.616.414.5260
www.callenengineering.com

NO.	ISSUANCE / REVISION	BY	DATE
1	SITE CDS	B.A.C.	11-22-24
4	BUILDING PERMIT	B.A.C.	12-06-24
5	SITE PLAN REVIEW RESPONSE #1	B.A.C.	03-31-25
5	SITE PLAN REVIEW RESPONSE #2	B.A.C.	08-01-25

BREWSTER II LDHA, LLC
651 ALFRED STREET
DETROIT, MI 48201
WAYNE COUNTY, MICHIGAN
GRADING, DRAINAGE, AND SESC PLAN




DRAWN BY J.W.C.	DATE SEP '24
ENGINEER B.A.C.	DATE SEP '24
EDIT J.W.C.	DATE AUG '25
SCALE DRAWING 1"=40' AS NOTED 1:1	
PROJECT 023 BREWSTER SANCTUARY	
SHEET NO. C2.2	

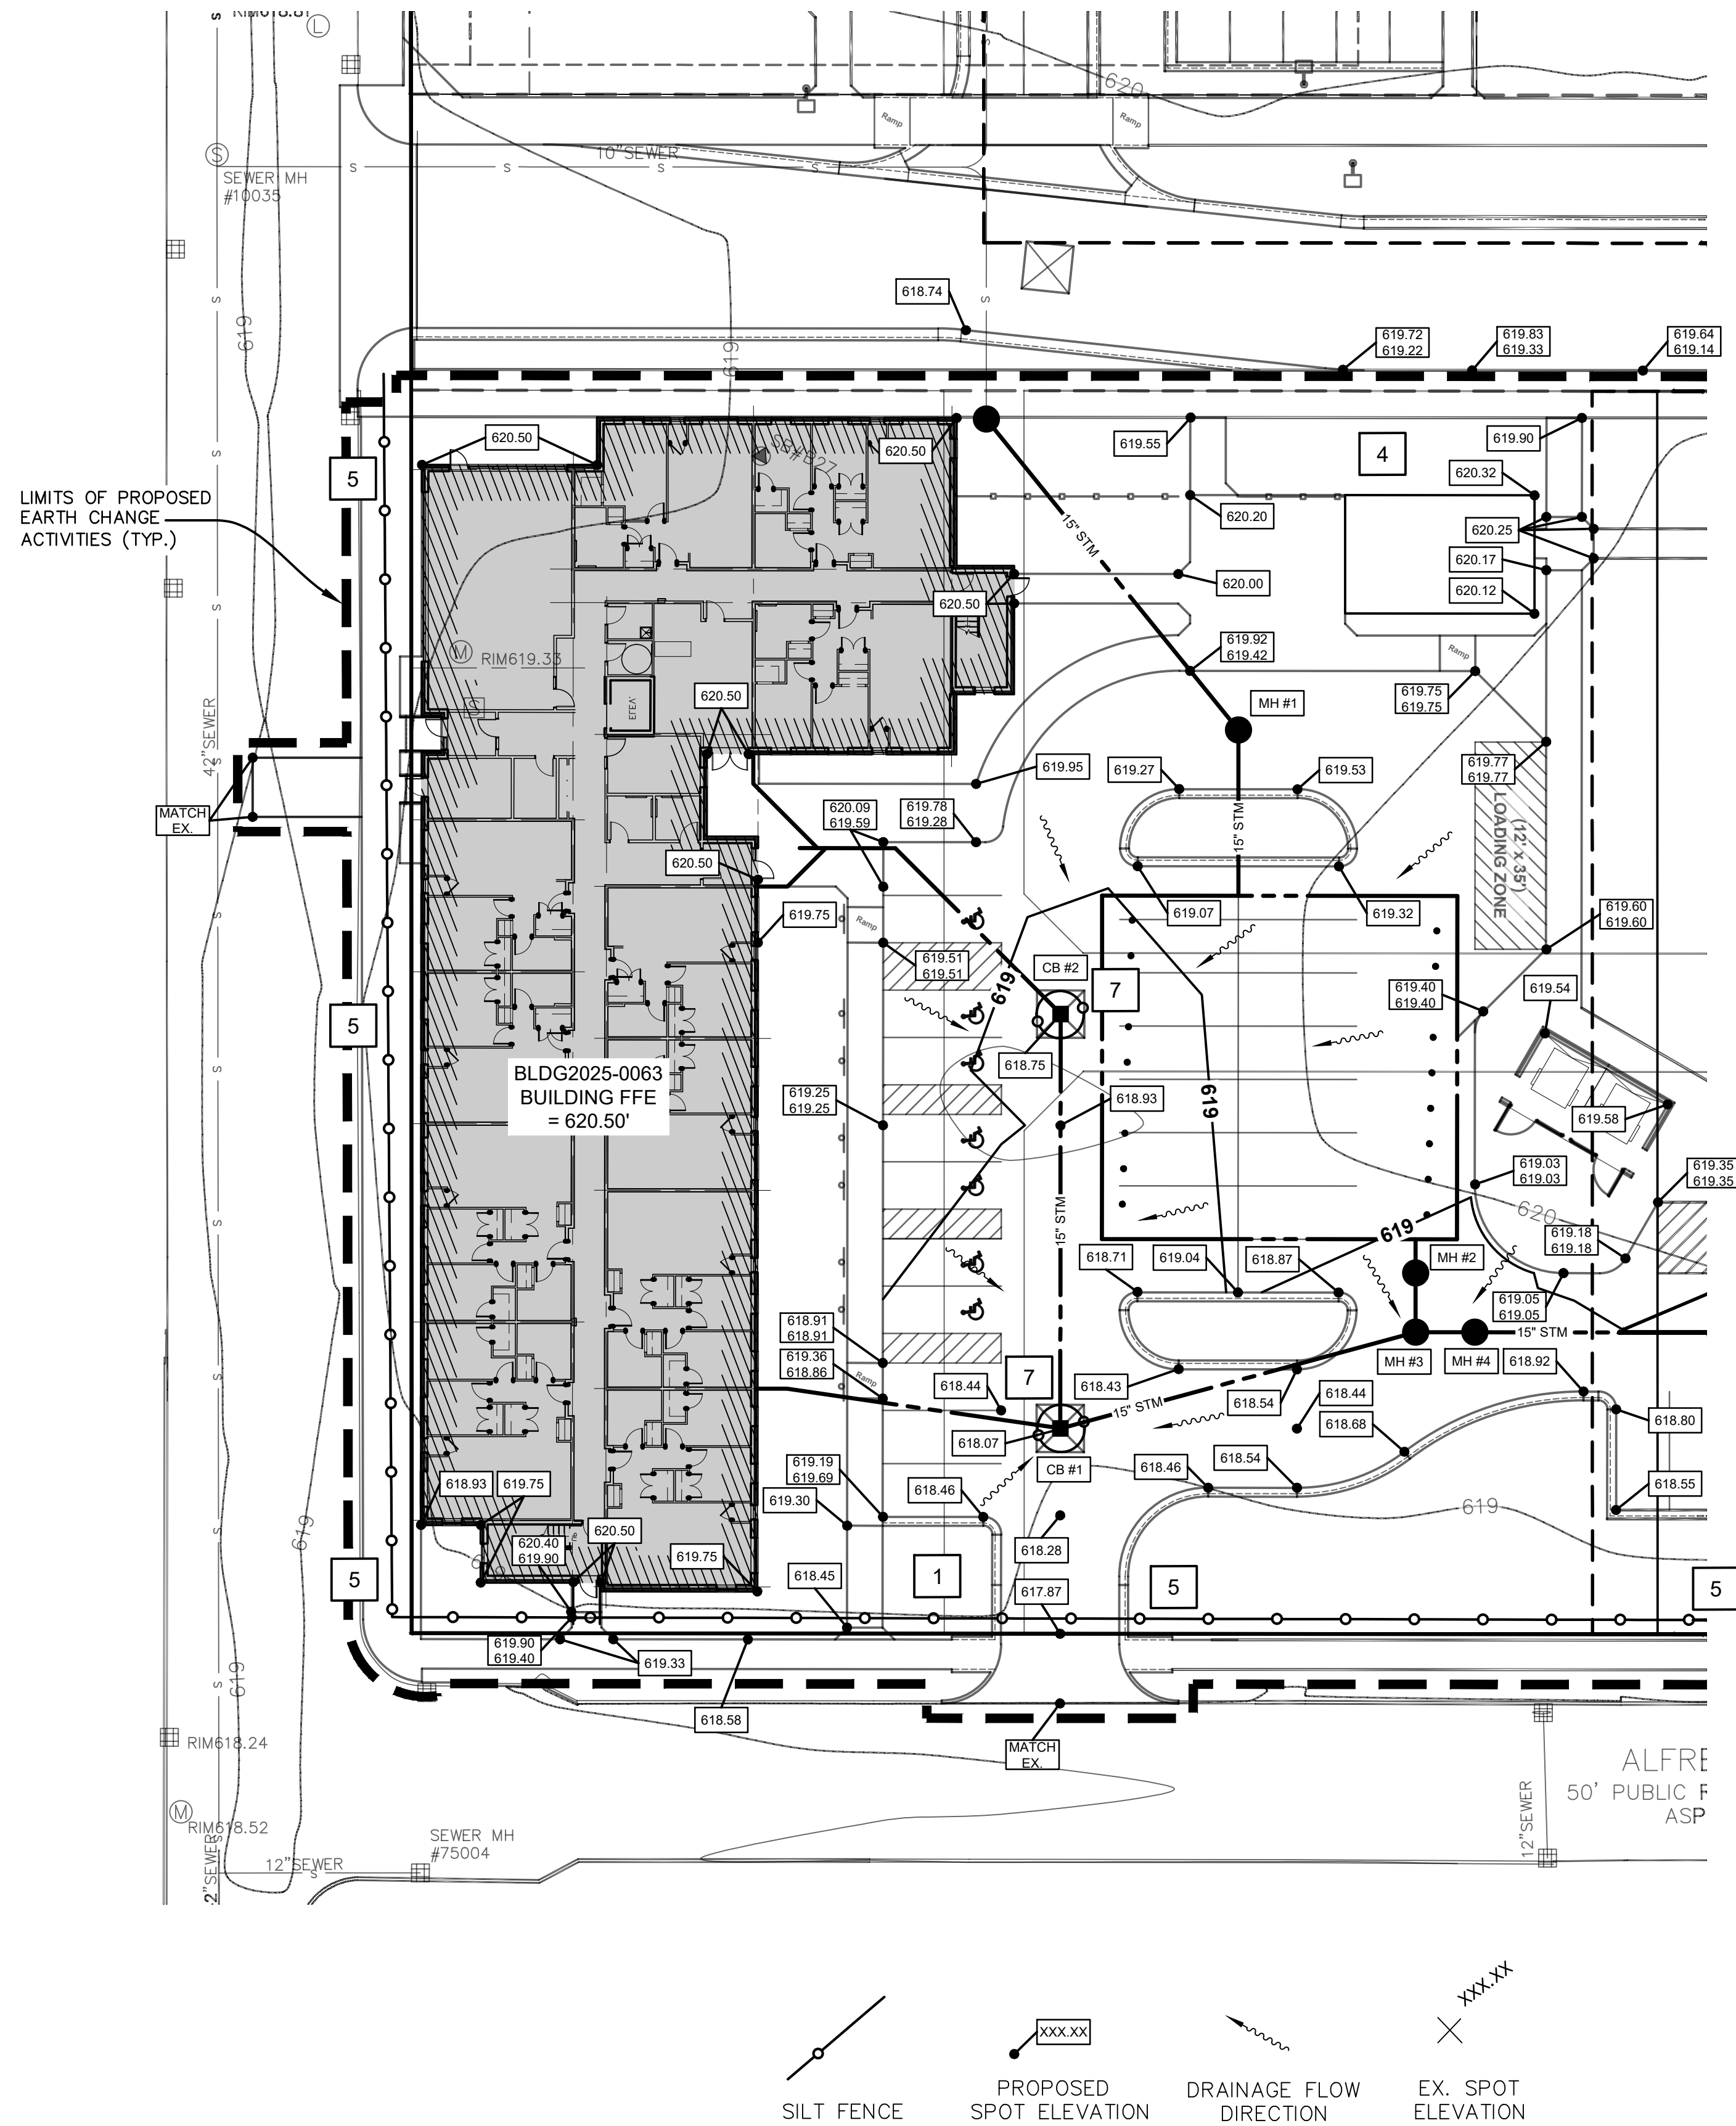

- BENCH MARKS:**
- BM 1 NAIL IN NORTH SIDE OF POWER POLE AT THE SOUTHWEST CORNER OF ALFRED STREET AND CHRYSLER DRIVE.
Elevation: 619.92 ft. (NAVD 88)
- BM 2 ARROW ON HYDRANT NORTHWEST OF VEHICULAR APPROACH TO SITE.
Elevation: 622.09 ft. (NAVD 88)
- BM 3 ARROW ON HYDRANT AT SOUTH CENTER OF PROPERTY NORTH OF ALFRED STREET.
Elevation: 621.87 ft. (NAVD 88)

EROSION CONTROL MEASURES			
KEY	SESC MEASURE	SYMBOL	WHERE USED
1	Seeding		When bare soil is exposed, temporarily or permanently, to erosive forces from wind and/or water on flat areas, mild slopes, grassed waterways and spillways, diversion ditches and dikes, borrow and stockpile areas, and spoil piles.
2	Mulch		On flat areas, slopes, grassed waterways and spillways, diversion ditches and dikes, borrow and stockpile areas, and spoil piles when areas are subject to raindrop impact, and erosive forces from wind and/or water.
4	Trees, Shrubs, Vines and Ground Cover		When bare soil or recently vegetated slopes are exposed to erosive forces from wind and/or water.
5	Perimeter Sediment Control Measures (Silt Fence, Straw Wattles, etc.)		As a temporary measure used to capture sediment from sheet flow. May also divert small volumes of sheet flow to protected outlets.
7	Storm Drain Inlet Protection		Around the entrance to a catch basin or an inlet that will capture runoff from an earth change activity.
28	Stone Construction Access		At locations where construction equipment will enter and exit the drain easement and tracking of soil is anticipated.

*SESC MEASURES SHALL COMPLY WITH MICHIGAN ASSOCIATION OF COUNTY DRAIN COMMISSIONERS SESC MANUAL SPECIFICATIONS

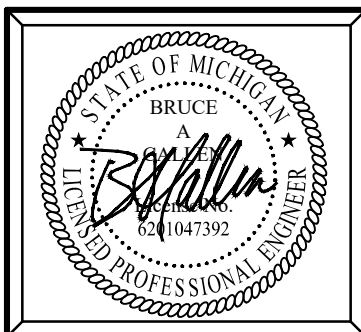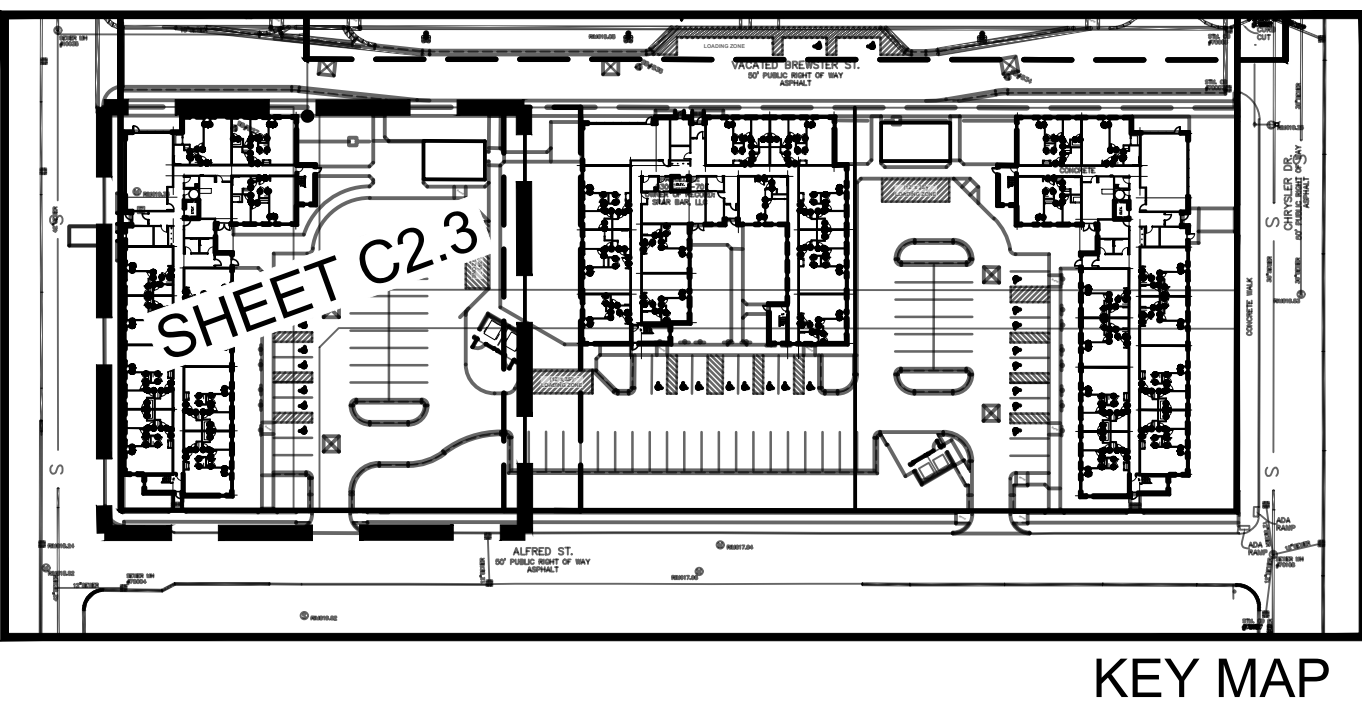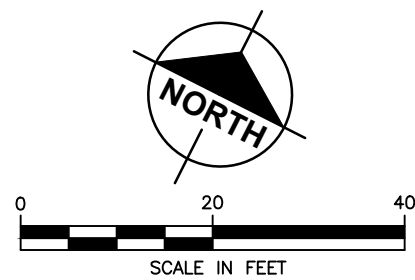

Plan Prepared By:
Bruce A. Callen, PE
Callen Engineering, Inc.
108 E. Savidge St.
Spring Lake, Michigan 49456
Tel: 616-414-5260
email: bcallen@callenengineering.com


For protection of underground utilities, the CONTRACTOR shall dial 1-800-482-7171 OR 811 a minimum of three working days, excluding Saturdays, Sundays and holidays, prior to excavation in the vicinity of utility lines. All "MISS DIG" participating members will thus be routinely notified. This does not relieve the CONTRACTOR of the responsibility of notifying the utility owners who may not be part of the "MISS DIG" alert system.

DATE OF PLAN: 08-01-25


NO.	ISSUANCE / REVISION	BY	DATE
1	SITE CDS	B.A.C.	11-22-24
2	BUILDING PERMIT	B.A.C.	12-06-24
3	SITE PLAN REVIEW RESPONSE #1	B.A.C.	03-31-25
4	SITE PLAN REVIEW RESPONSE #2	B.A.C.	08-01-25

REVISED IN ACCORDANCE WITH CONSTRUCTION RECORDS


DRAWN BY J.W.C.	DATE SEP '24
ENGINEER B.A.C.	DATE SEP '24
EDIT J.W.C.	DATE AUG '25
SCALE DRAWING AS NOTED	SCALE PLOT SCALE 1:1
PROJECT 023 BREWSTER SANCTUARY	SHEET NO. C2.3

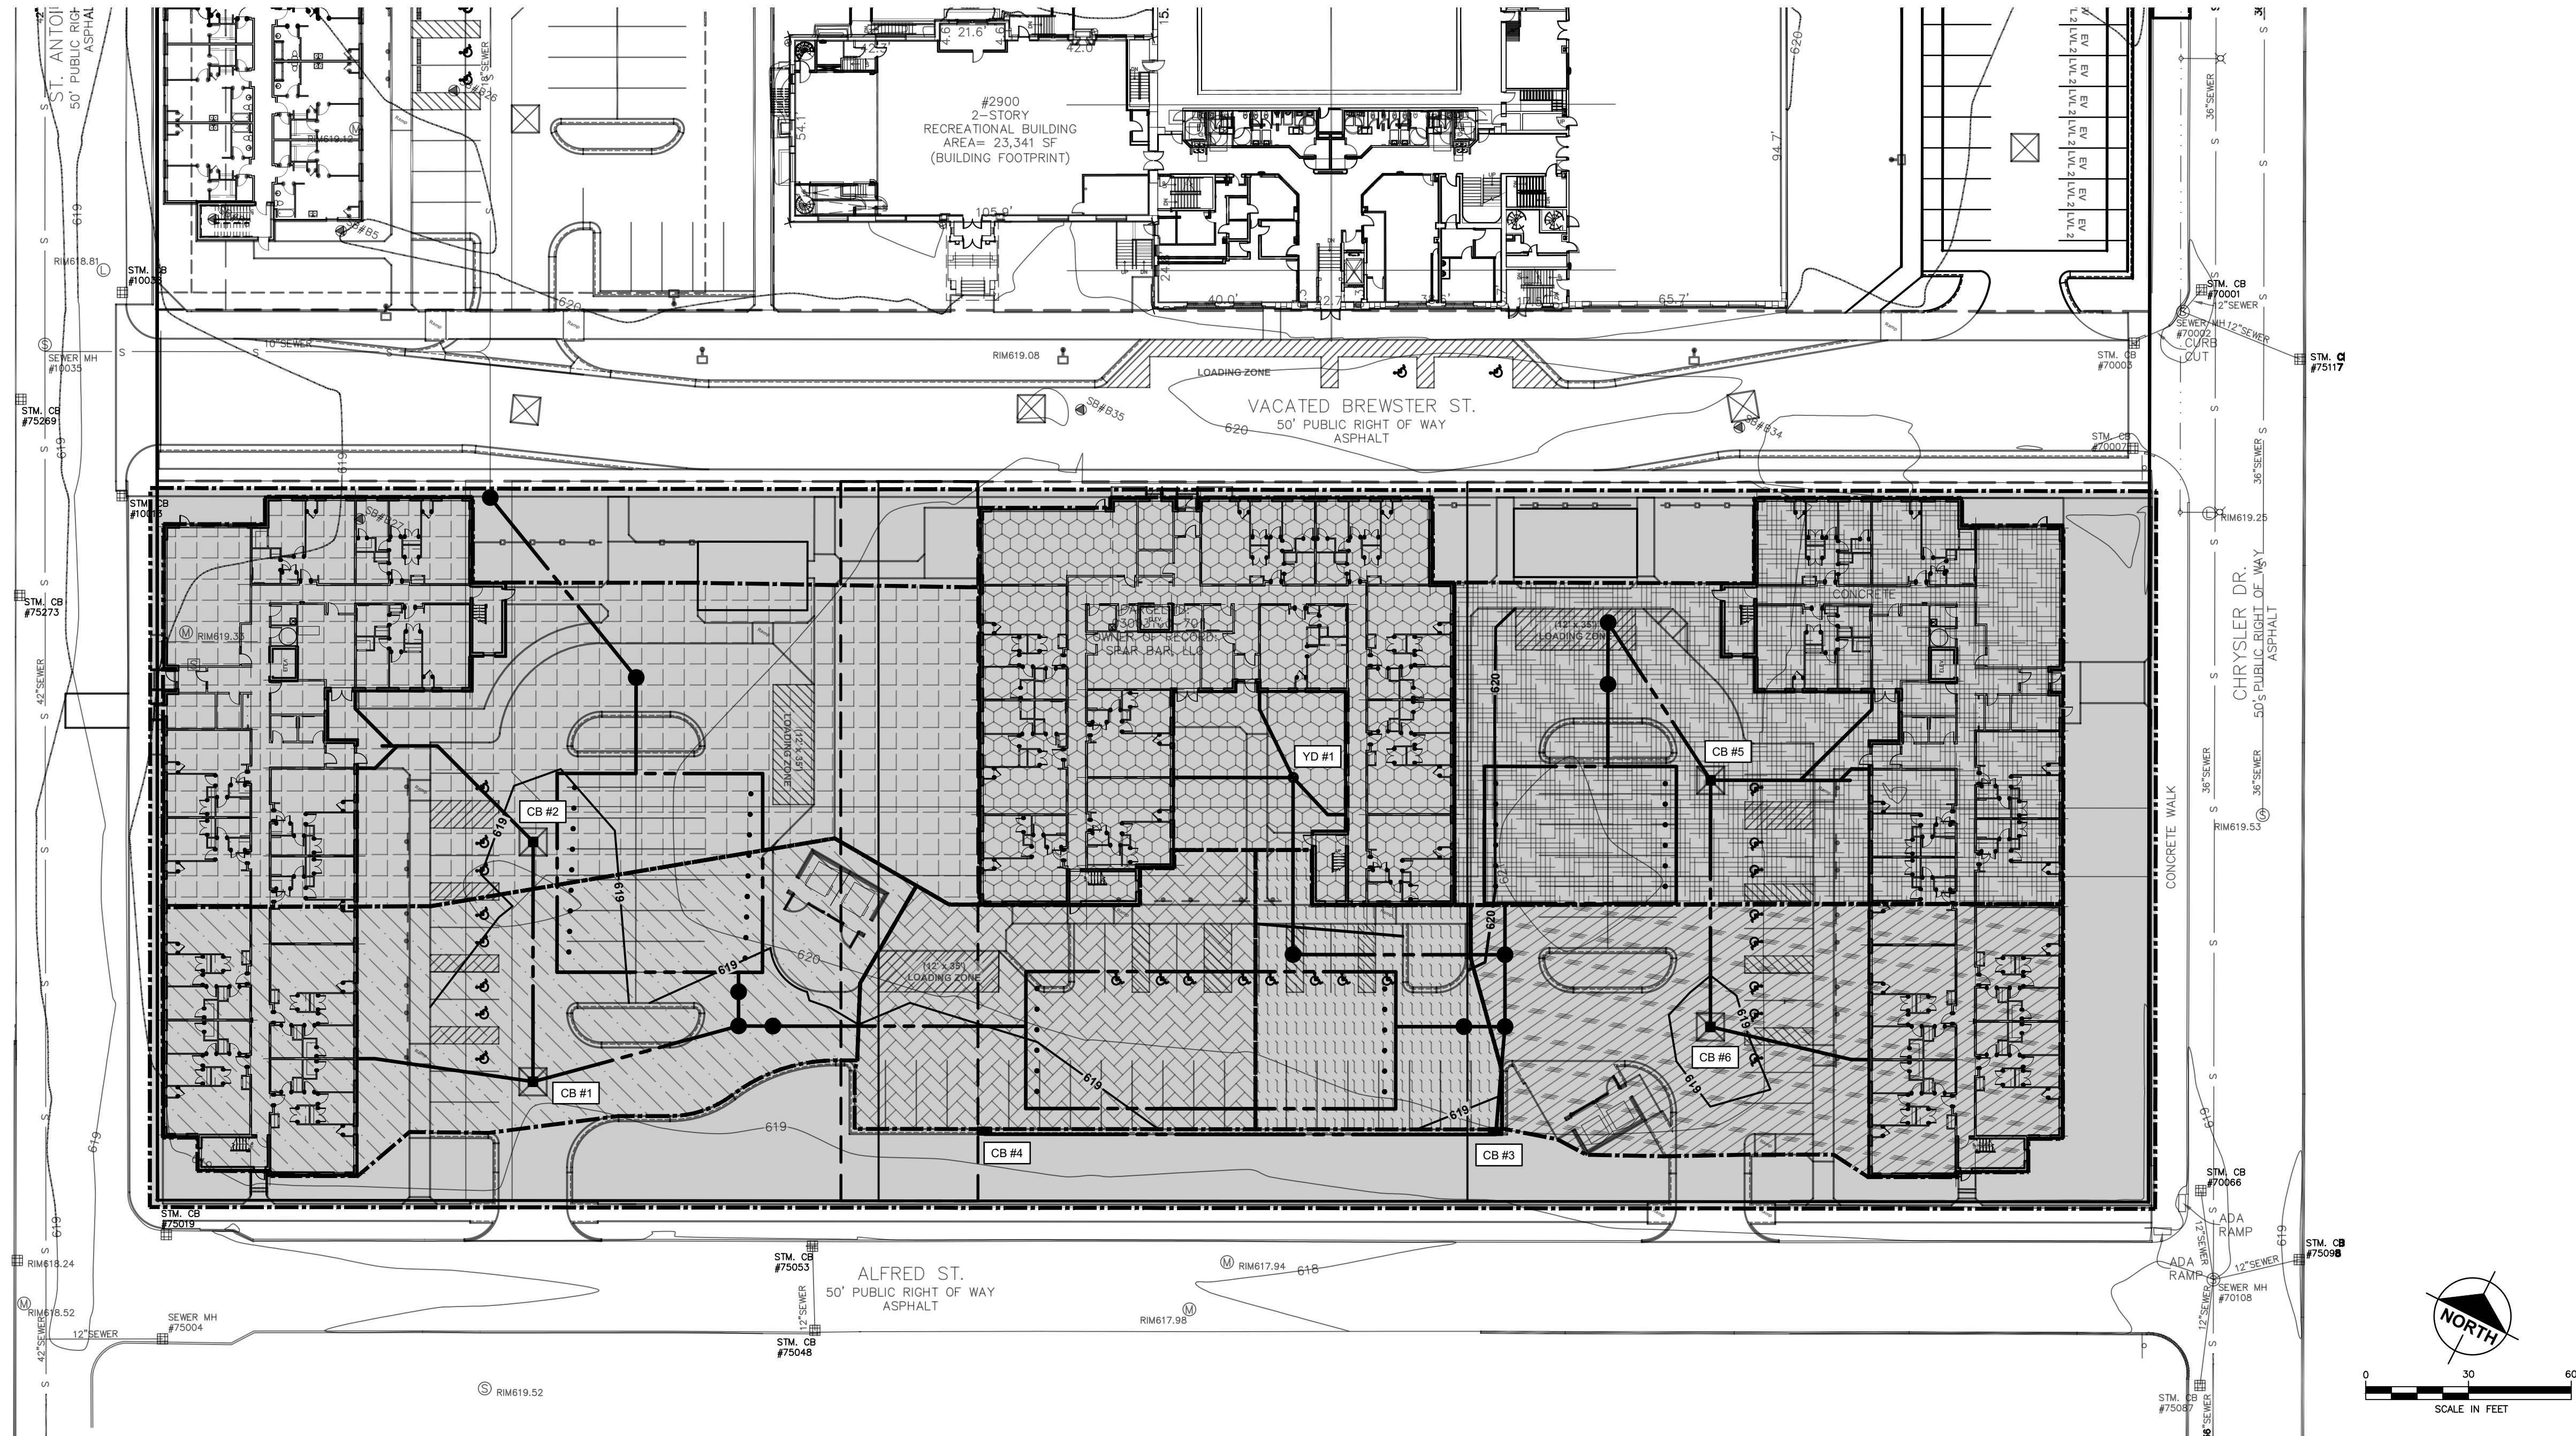

- CB#1 CONTRIBUTING AREA = 0.34 ACRES
- CB#2 CONTRIBUTING AREA = 0.44 ACRES
- CB#3 CONTRIBUTING AREA = 0.11 ACRES
- CB#4 CONTRIBUTING AREA = 0.18 ACRES
- CB#5 CONTRIBUTING AREA = 0.43 ACRES
- CB#6 CONTRIBUTING AREA = 0.29 ACRES
- YD#1 CONTRIBUTING AREA = 0.36 ACRES
- CONTRIBUTING AREA TO PROPOSED STORM SYSTEM = 2.82 ACRES

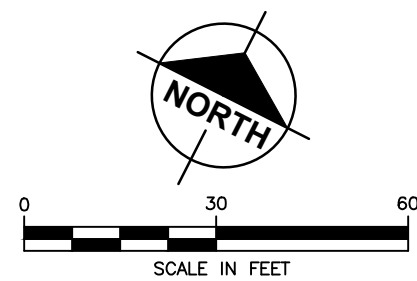

PRELIMINARY - NOT FOR CONSTRUCTION

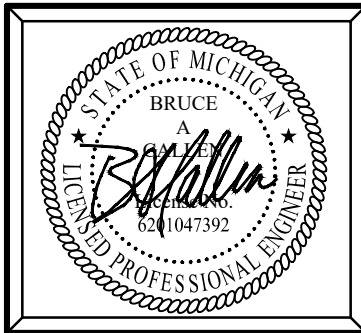

Plan Prepared By:
Bruce A. Callen, PE
Callen Engineering, Inc.
108 E. Savidge St.
Spring Lake, Michigan 49456
Tel: 616-414-5260
email: bcallen@callenengineering.com

For protection of underground utilities, the CONTRACTOR shall dial 1-800-482-7171 OR 811 a minimum of three working days, excluding Saturdays, Sundays and holidays, prior to excavation in the vicinity of utility lines. All "MISS DIG" participating members will thus be routinely notified. This does not relieve the CONTRACTOR of the responsibility of notifying the utility owners who may not be part of the "MISS DIG" alert system.

DATE OF PLAN: 08-01-25


BREWSTER PHASE 1-3
631.651.671 ALFRED STREET
DETROIT, MI 48201
WAYNE COUNTY, MICHIGAN
CONTRIBUTING AREA PLAN

DRAWN BY J.W.C.	DATE SEP '24
ENGINEER B.A.C.	DATE SEP '24
EDIT J.W.C.	DATE AUG '25
SCALE DRAWING AS NOTED	PLOT SCALE 1:1
PROJECT 023 BREWSTER SANCTUARY	SHEET NO. C2.4

MHT HOUSING, INC.
32500 TELEGRAPH ROAD, SUITE 100
DETROIT, MICHIGAN 48025
248-833-0552

Callen Engineering, Inc.
108 East Savidge Street
Spring Lake, MI 49456
T.616.414.5260
www.callenengineering.com
callen
civil engineers

NO.	ISSUANCE / REVISION	BY	DATE
1.	90% CDS	B.A.C.	11-22-24
2.	BUILDING PERMIT	B.A.C.	12-08-24
3.	SITE PLAN REVIEW RESPONSE #1	B.A.C.	03-31-25
5.	SITE PLAN REVIEW RESPONSE #2	B.A.C.	08-01-25

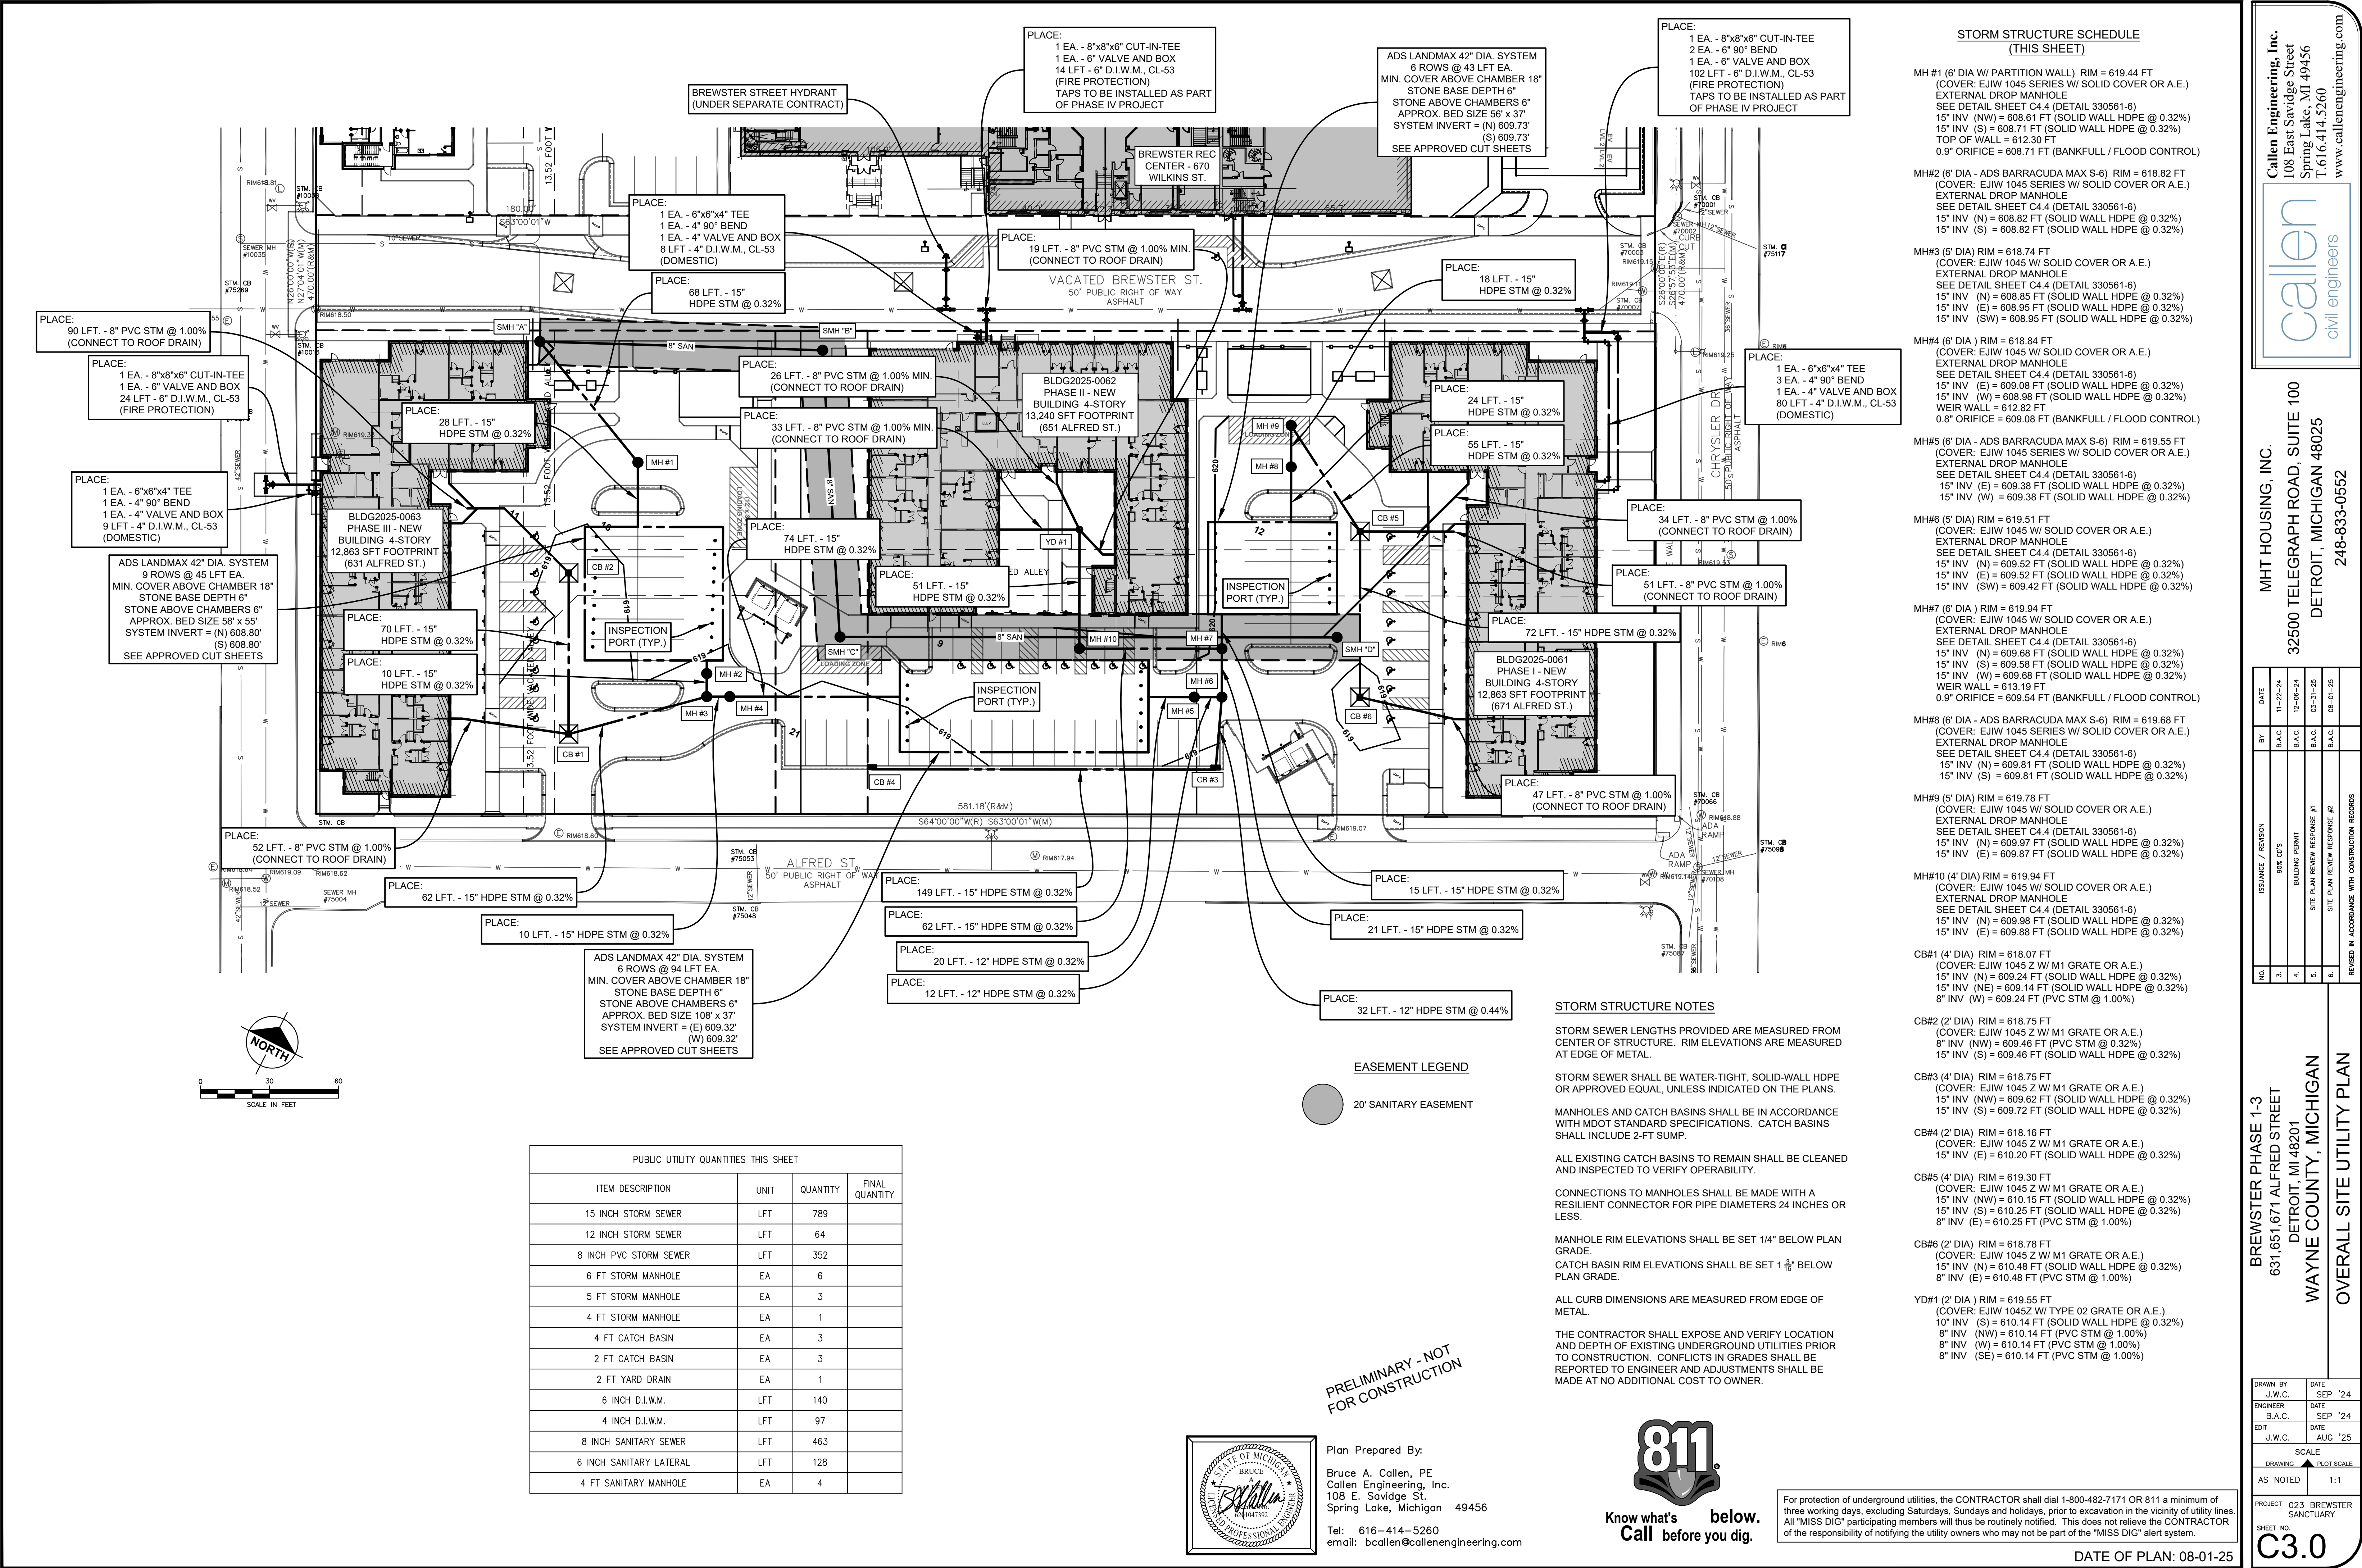

Callen Engineering, Inc.
108 East Savidge Street
Spring Lake, MI 49456
T: 616-414-5260
www.callenengineering.com

callen
civil engineers

MHT HOUSING, INC.
32500 TELEGRAPH ROAD, SUITE 100
DETROIT, MICHIGAN 48025
248-833-0552

NO.	DATE	BY	ISSUANCE / REVISION
1	11-22-24	B.A.C.	DATE
2	12-06-24	B.A.C.	BUILDING PERMIT
3	03-31-25	B.A.C.	SITE PLAN REVIEW RESPONSE #1
4	08-01-25	B.A.C.	SITE PLAN REVIEW RESPONSE #2

REVISED IN ACCORDANCE WITH CONSTRUCTION RECORDS

BREWSTER PHASE 1-3
631.651.671 ALFRED STREET
DETROIT, MI 48201
WAYNE COUNTY, MICHIGAN

OVERALL SITE UTILITY PLAN



DRAWN BY	DATE
J.W.C.	SEP '24

ENGINEER	DATE
B.A.C.	SEP '24

EDIT	DATE
J.W.C.	AUG '25

SCALE
DRAWING: 1" = 40' SCALE
AS NOTED: 1:1

PROJECT: 023 BREWSTER SANCTUARY
SHEET NO. **C3.0**

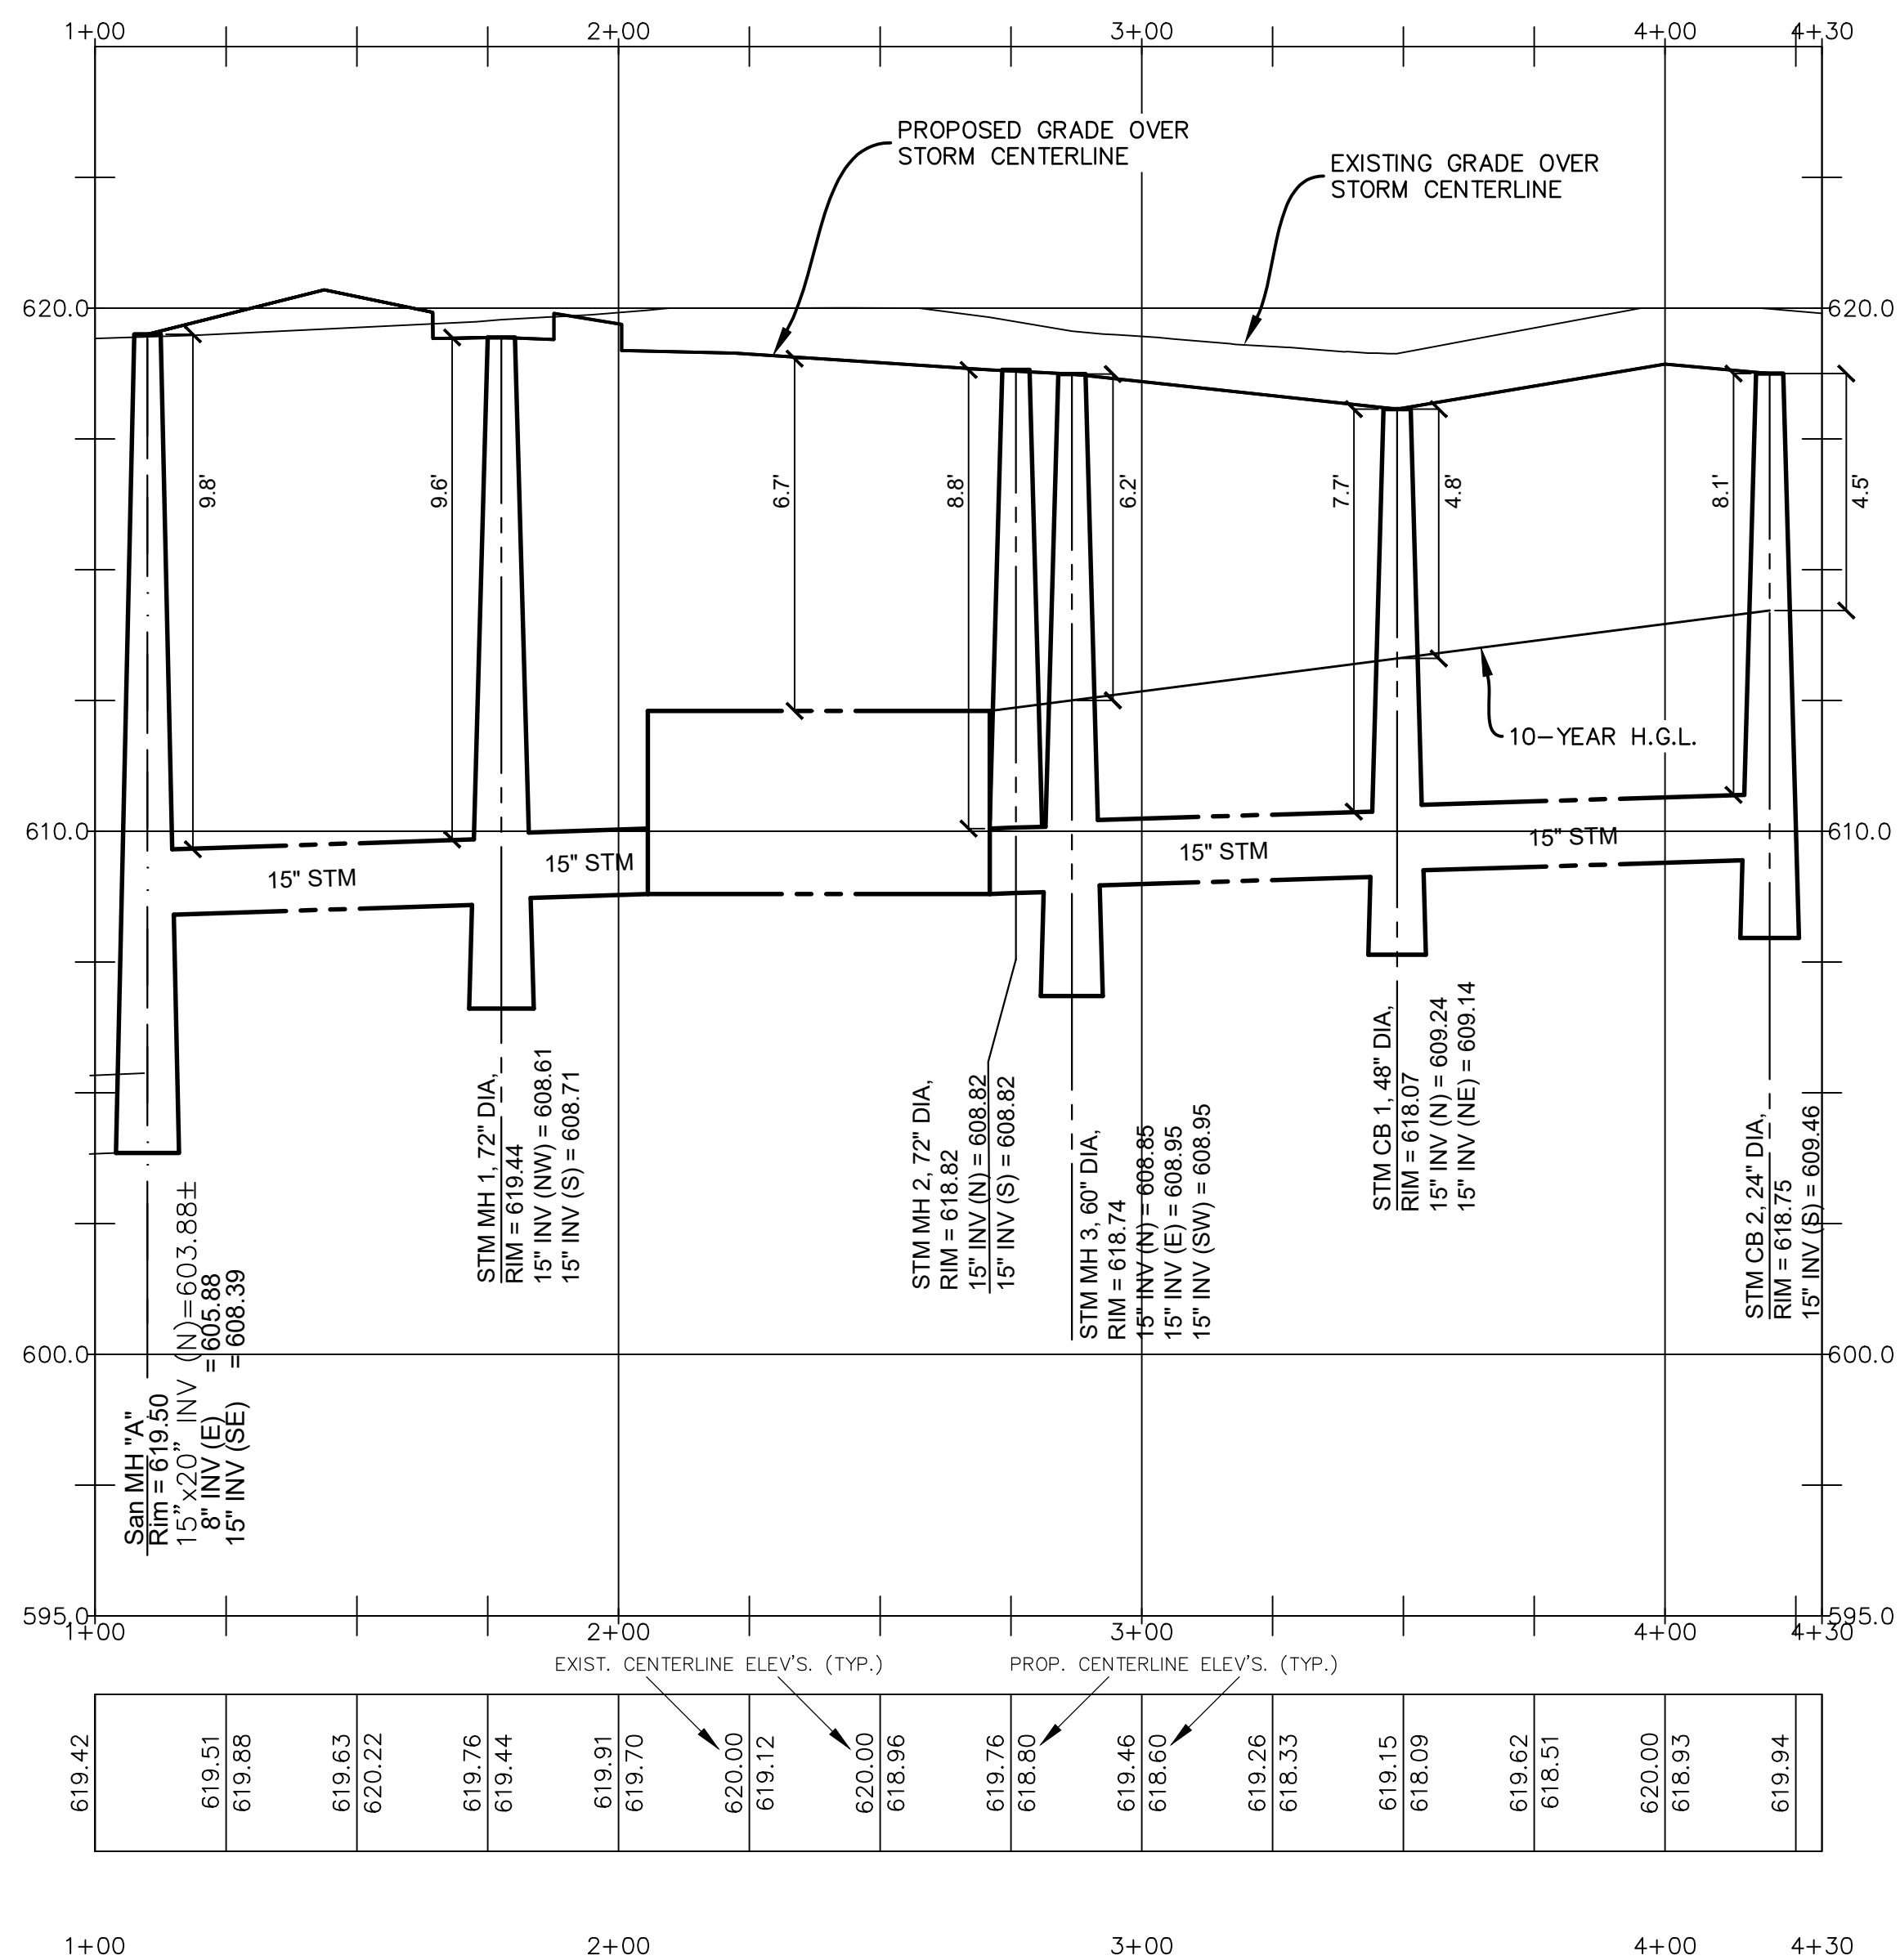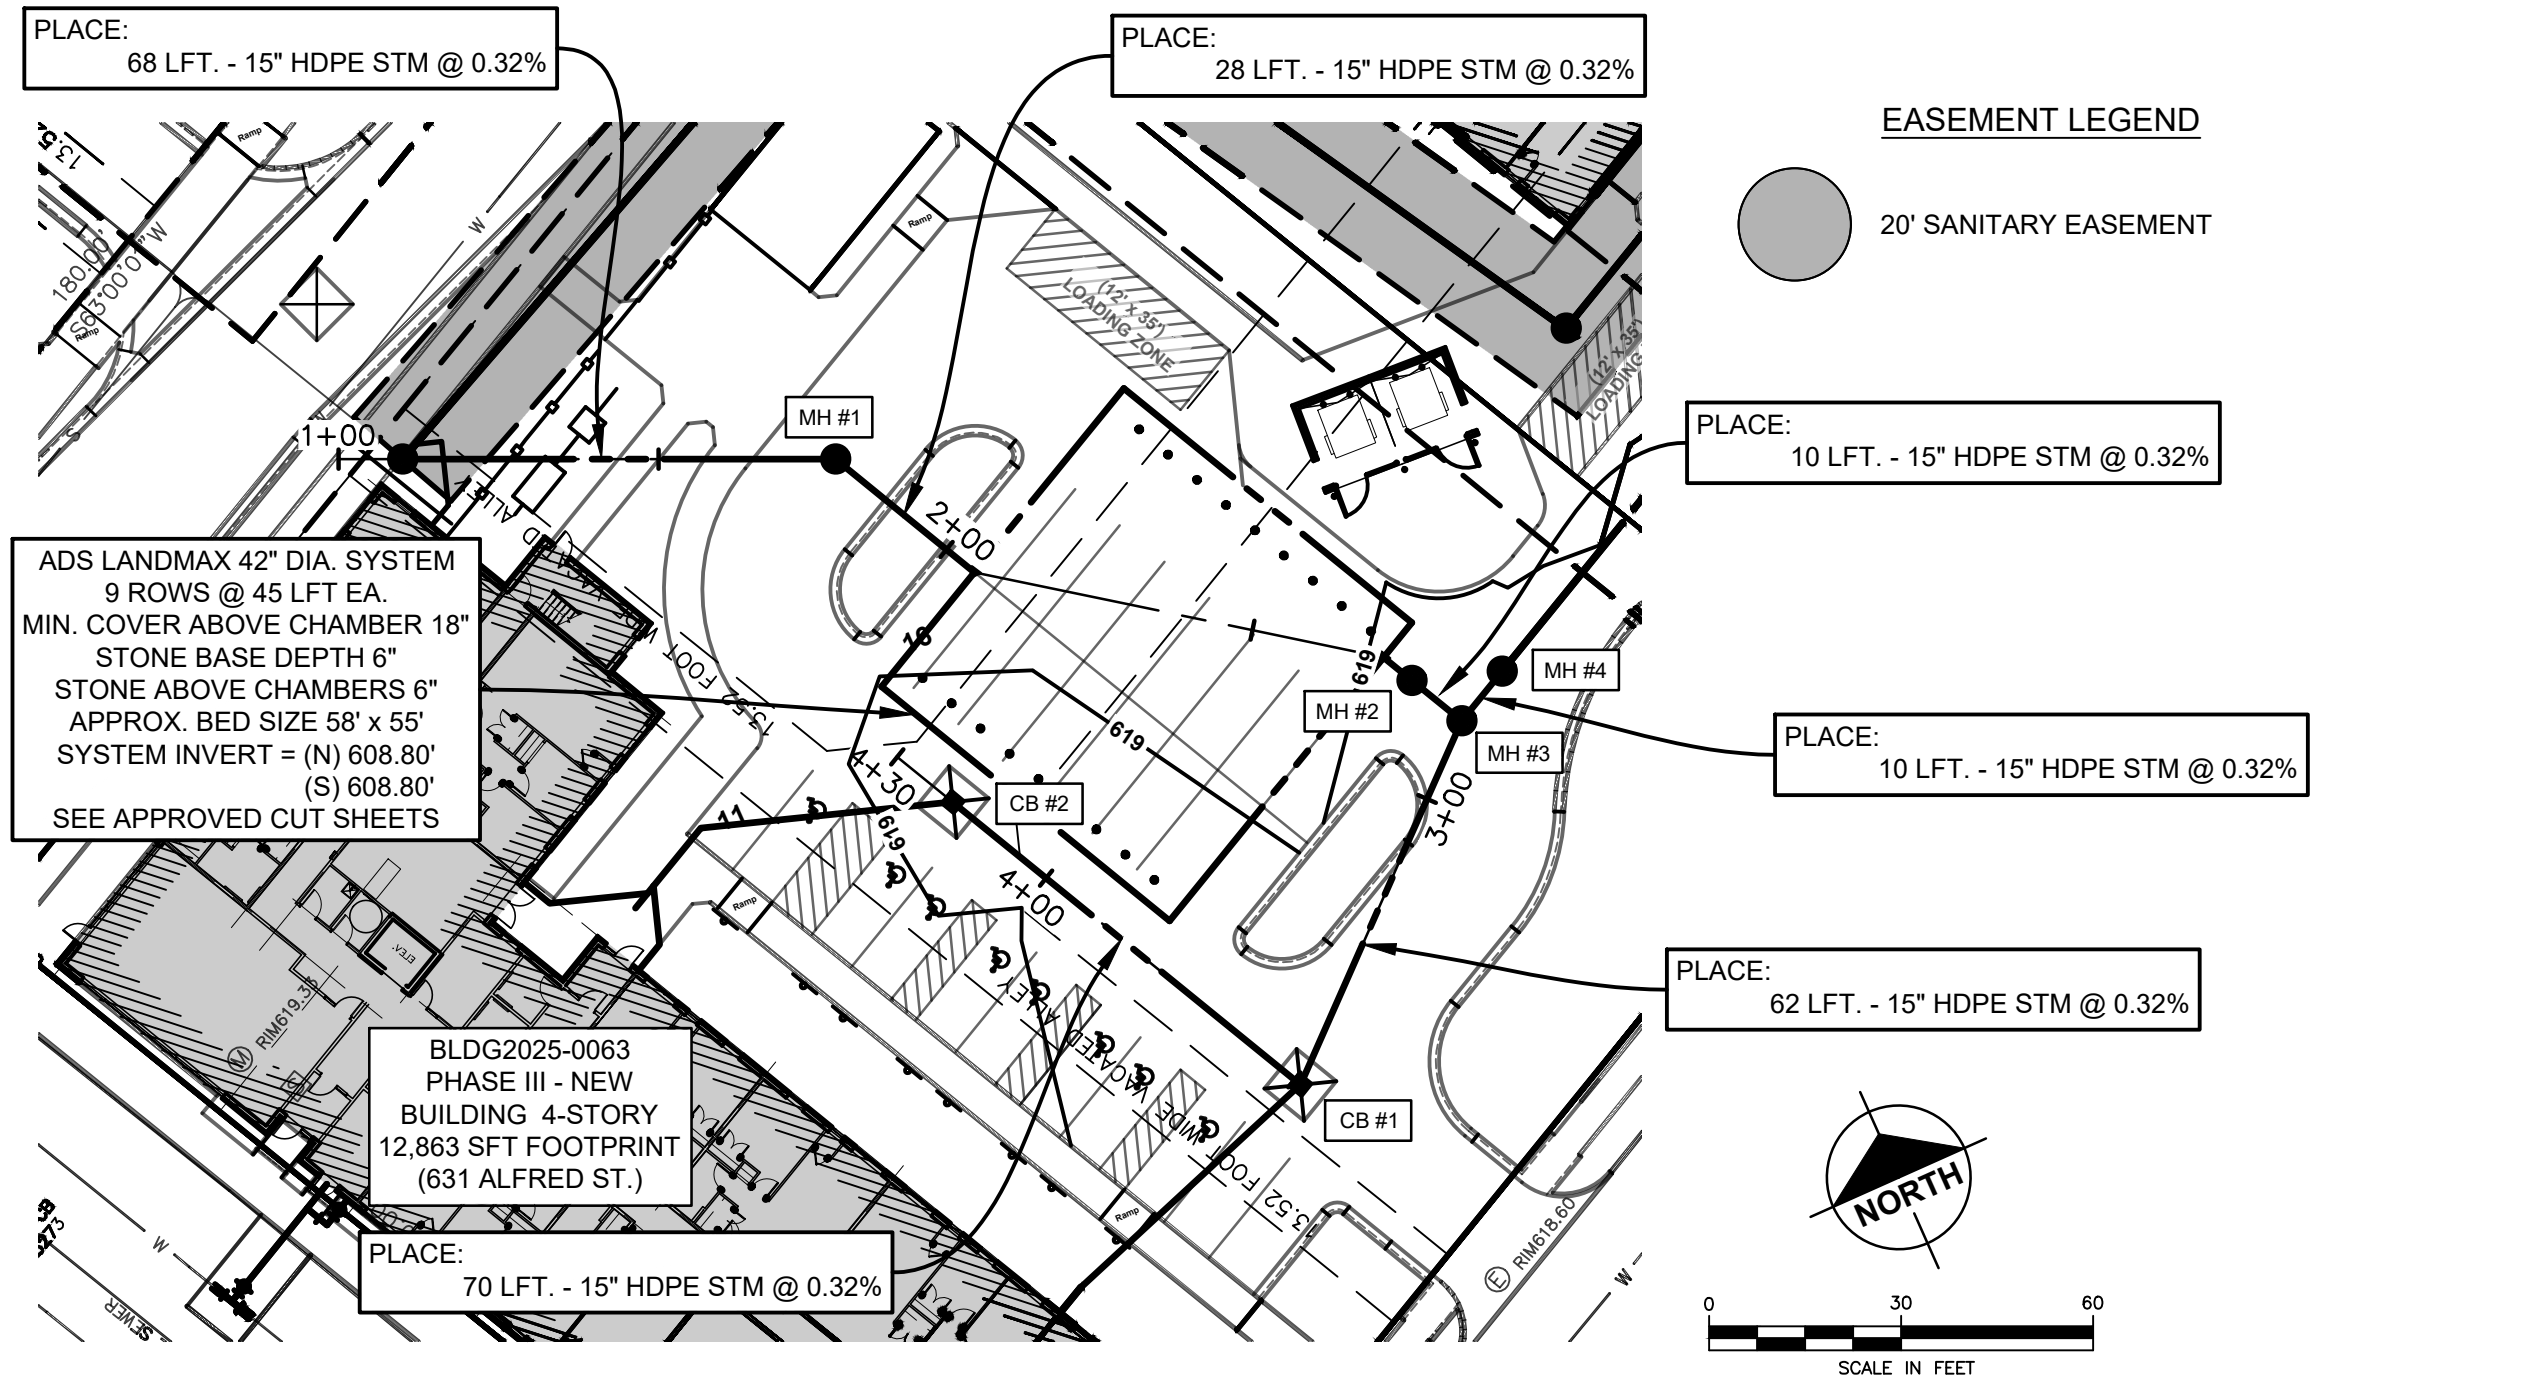


HORIZONTAL SCALE: 1"=30'

VERTICAL SCALE: 1"=3'

SUBSURFACE CONDITIONS

Contractor(s) shall familiarize themselves with the information and findings presented in the Geotechnical Evaluation Report prepared by SME dated Apr. 28, 2023.
SME Project No. 092556.00

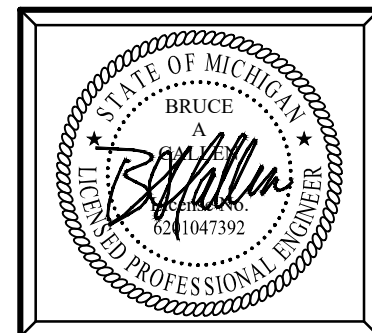

Plan Prepared By:
Bruce A. Callen, PE
Callen Engineering, Inc.
108 E. Savidge St.
Spring Lake, Michigan 49456
Tel: 616-414-5260
email: bcallen@callenengineering.com

For protection of underground utilities, the CONTRACTOR shall dial 1-800-482-7171 OR 811 a minimum of three working days, excluding Saturdays, Sundays and holidays, prior to excavation in the vicinity of utility lines. All "MISS DIG" participating members will thus be routinely notified. This does not relieve the CONTRACTOR of the responsibility of notifying the utility owners who may not be part of the "MISS DIG" alert system.

811

Know what's below.
Call before you dig.

DATE OF PLAN: 08-01-25

Callen Engineering, Inc.
108 East Savidge Street
Spring Lake, MI 49456
T.616.414.5260
www.callenengineering.com





MHT HOUSING, INC.
32500 TELEGRAPH ROAD, SUITE 100
DETROIT, MICHIGAN 48025
248-833-0552

NO.	ISSUANCE / REVISION	BY	DATE
1	SITE CDS	B.A.C.	11-22-24
2	BUILDING PERMIT	B.A.C.	12-06-24
3	SITE PLAN REVIEW RESPONSE #1	B.A.C.	03-31-25
4	SITE PLAN REVIEW RESPONSE #2	B.A.C.	08-01-25

BREWSTER PHASE 1-3
631.651.671 ALFRED STREET
DETROIT, MI 48201
WAYNE COUNTY, MICHIGAN
STORM PLAN & PROFILE


DRAWN BY J.W.C.	DATE SEP '24
ENGINEER B.A.C.	DATE SEP '24
EDIT J.W.C.	DATE AUG '25
SCALE DRAWING AS NOTED	SCALE PLOT SCALE 1:1
PROJECT 023 BREWSTER SANCTUARY	SHEET NO. C3.1

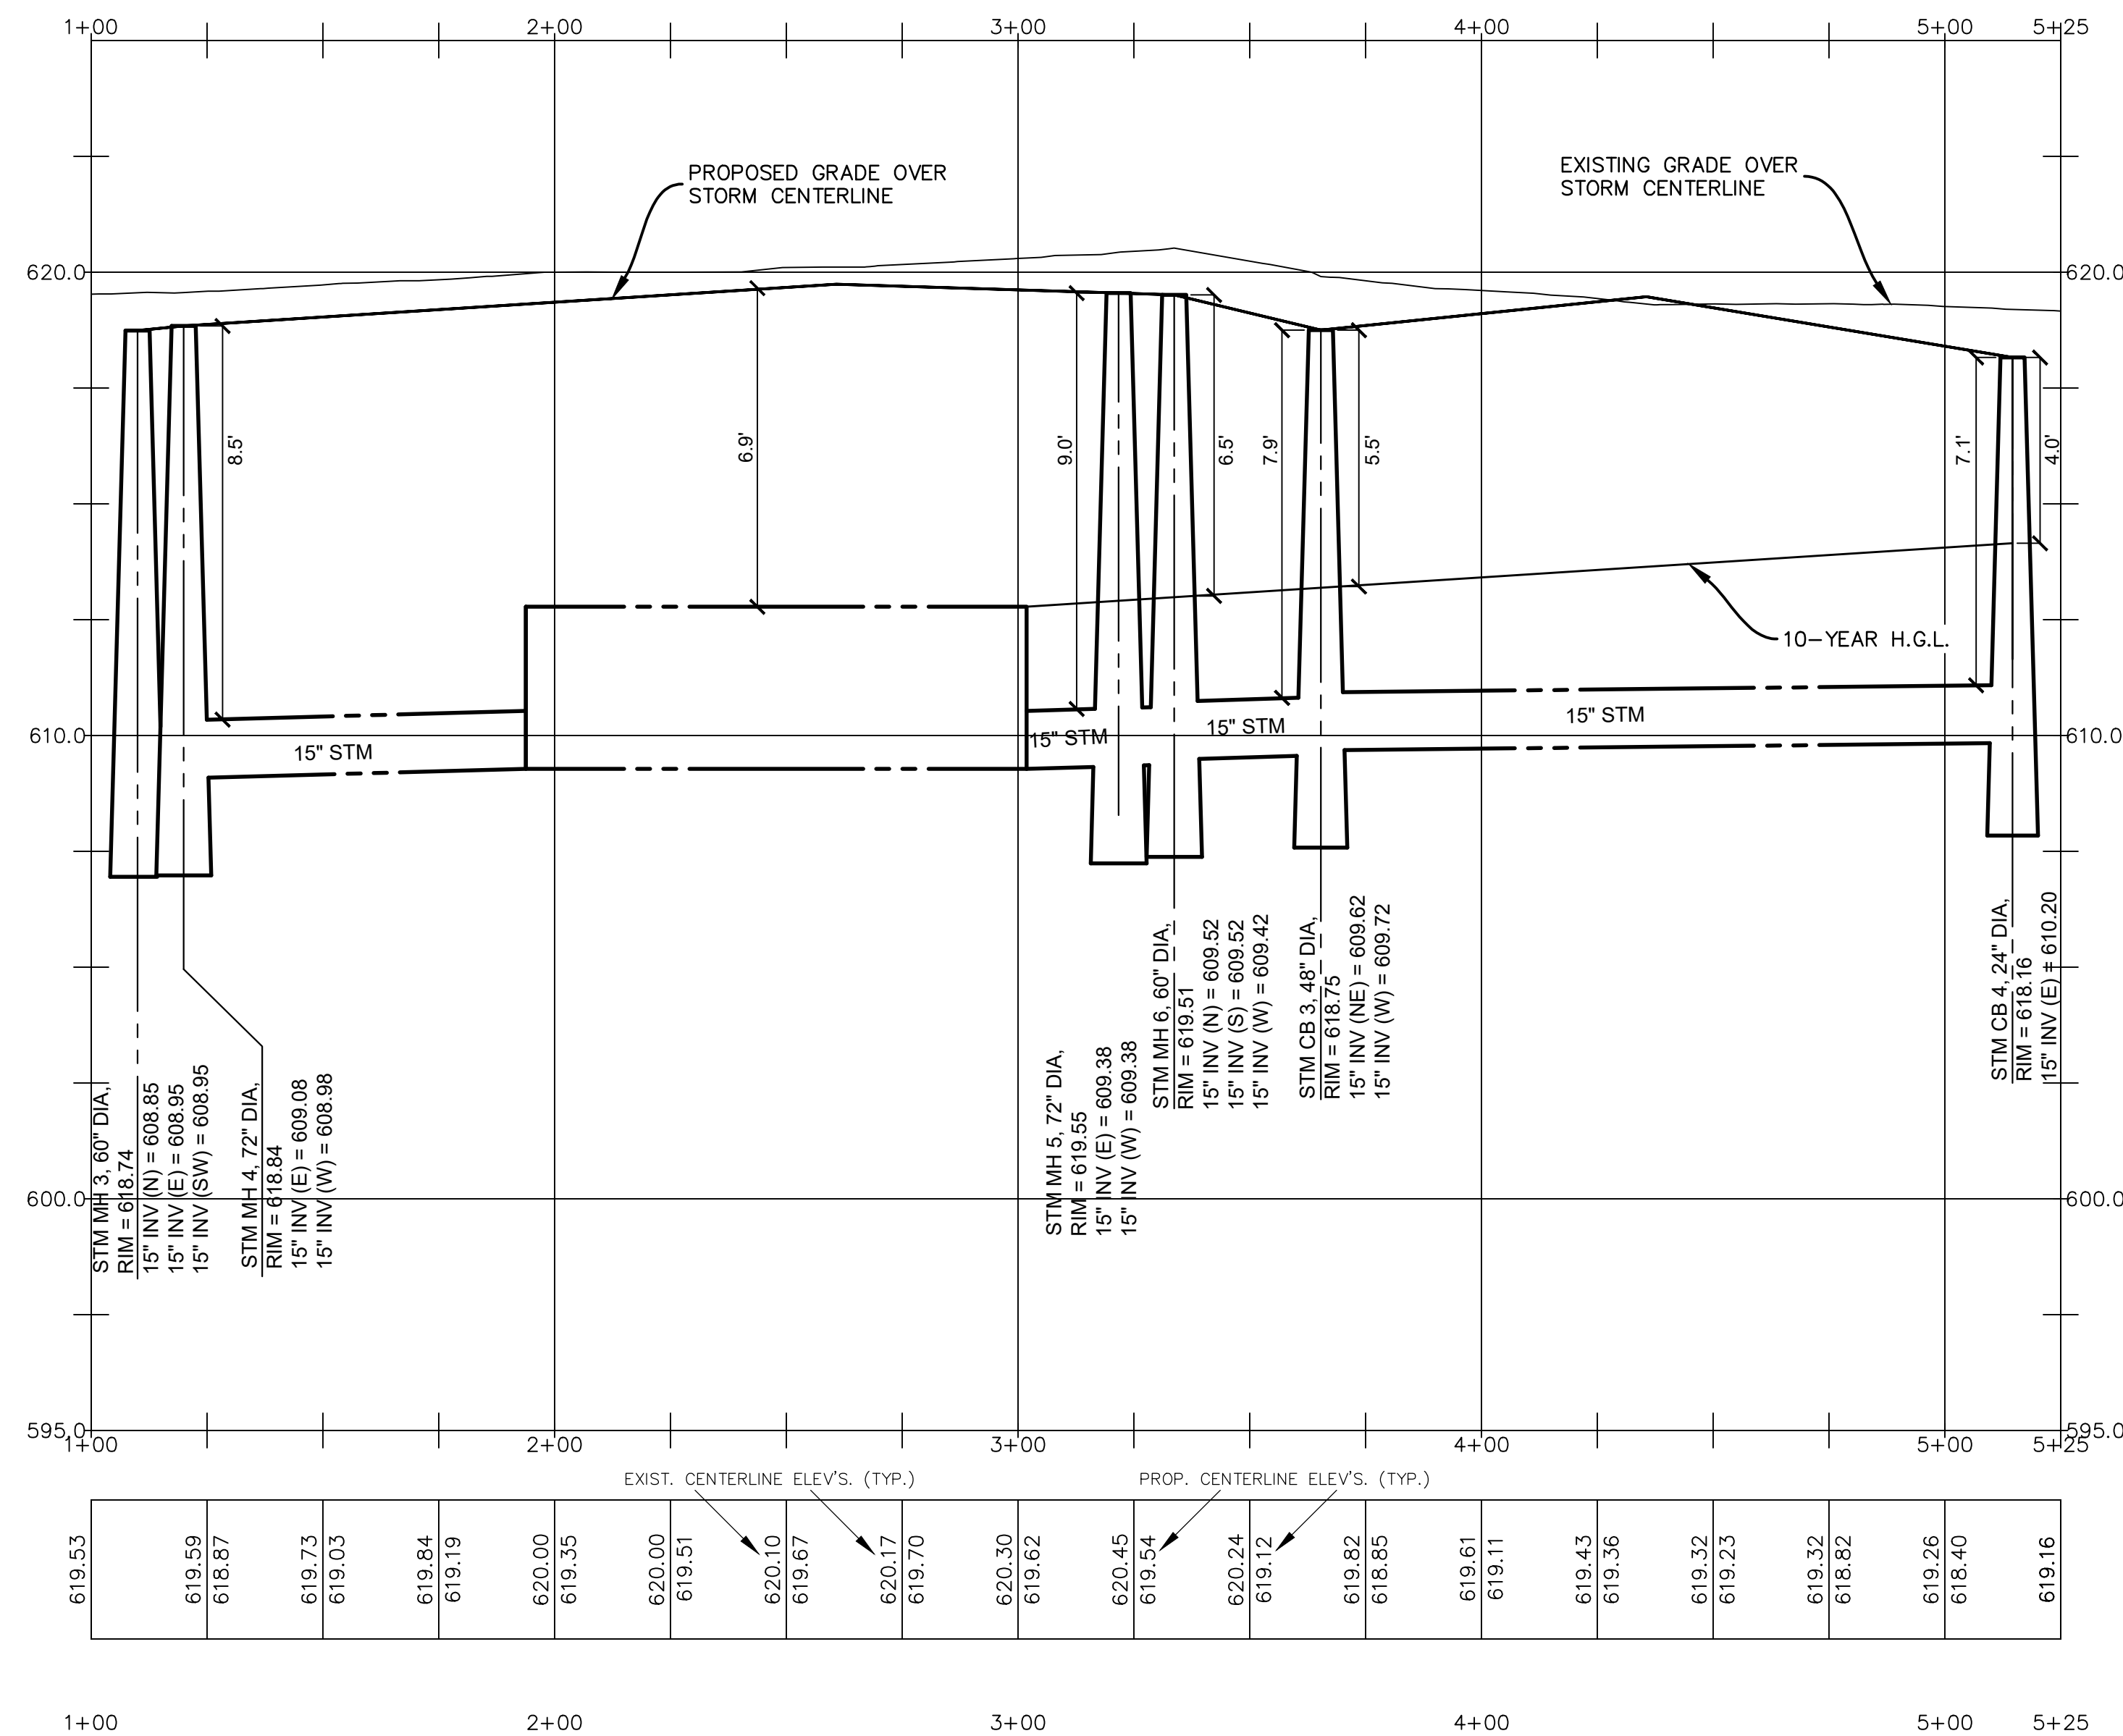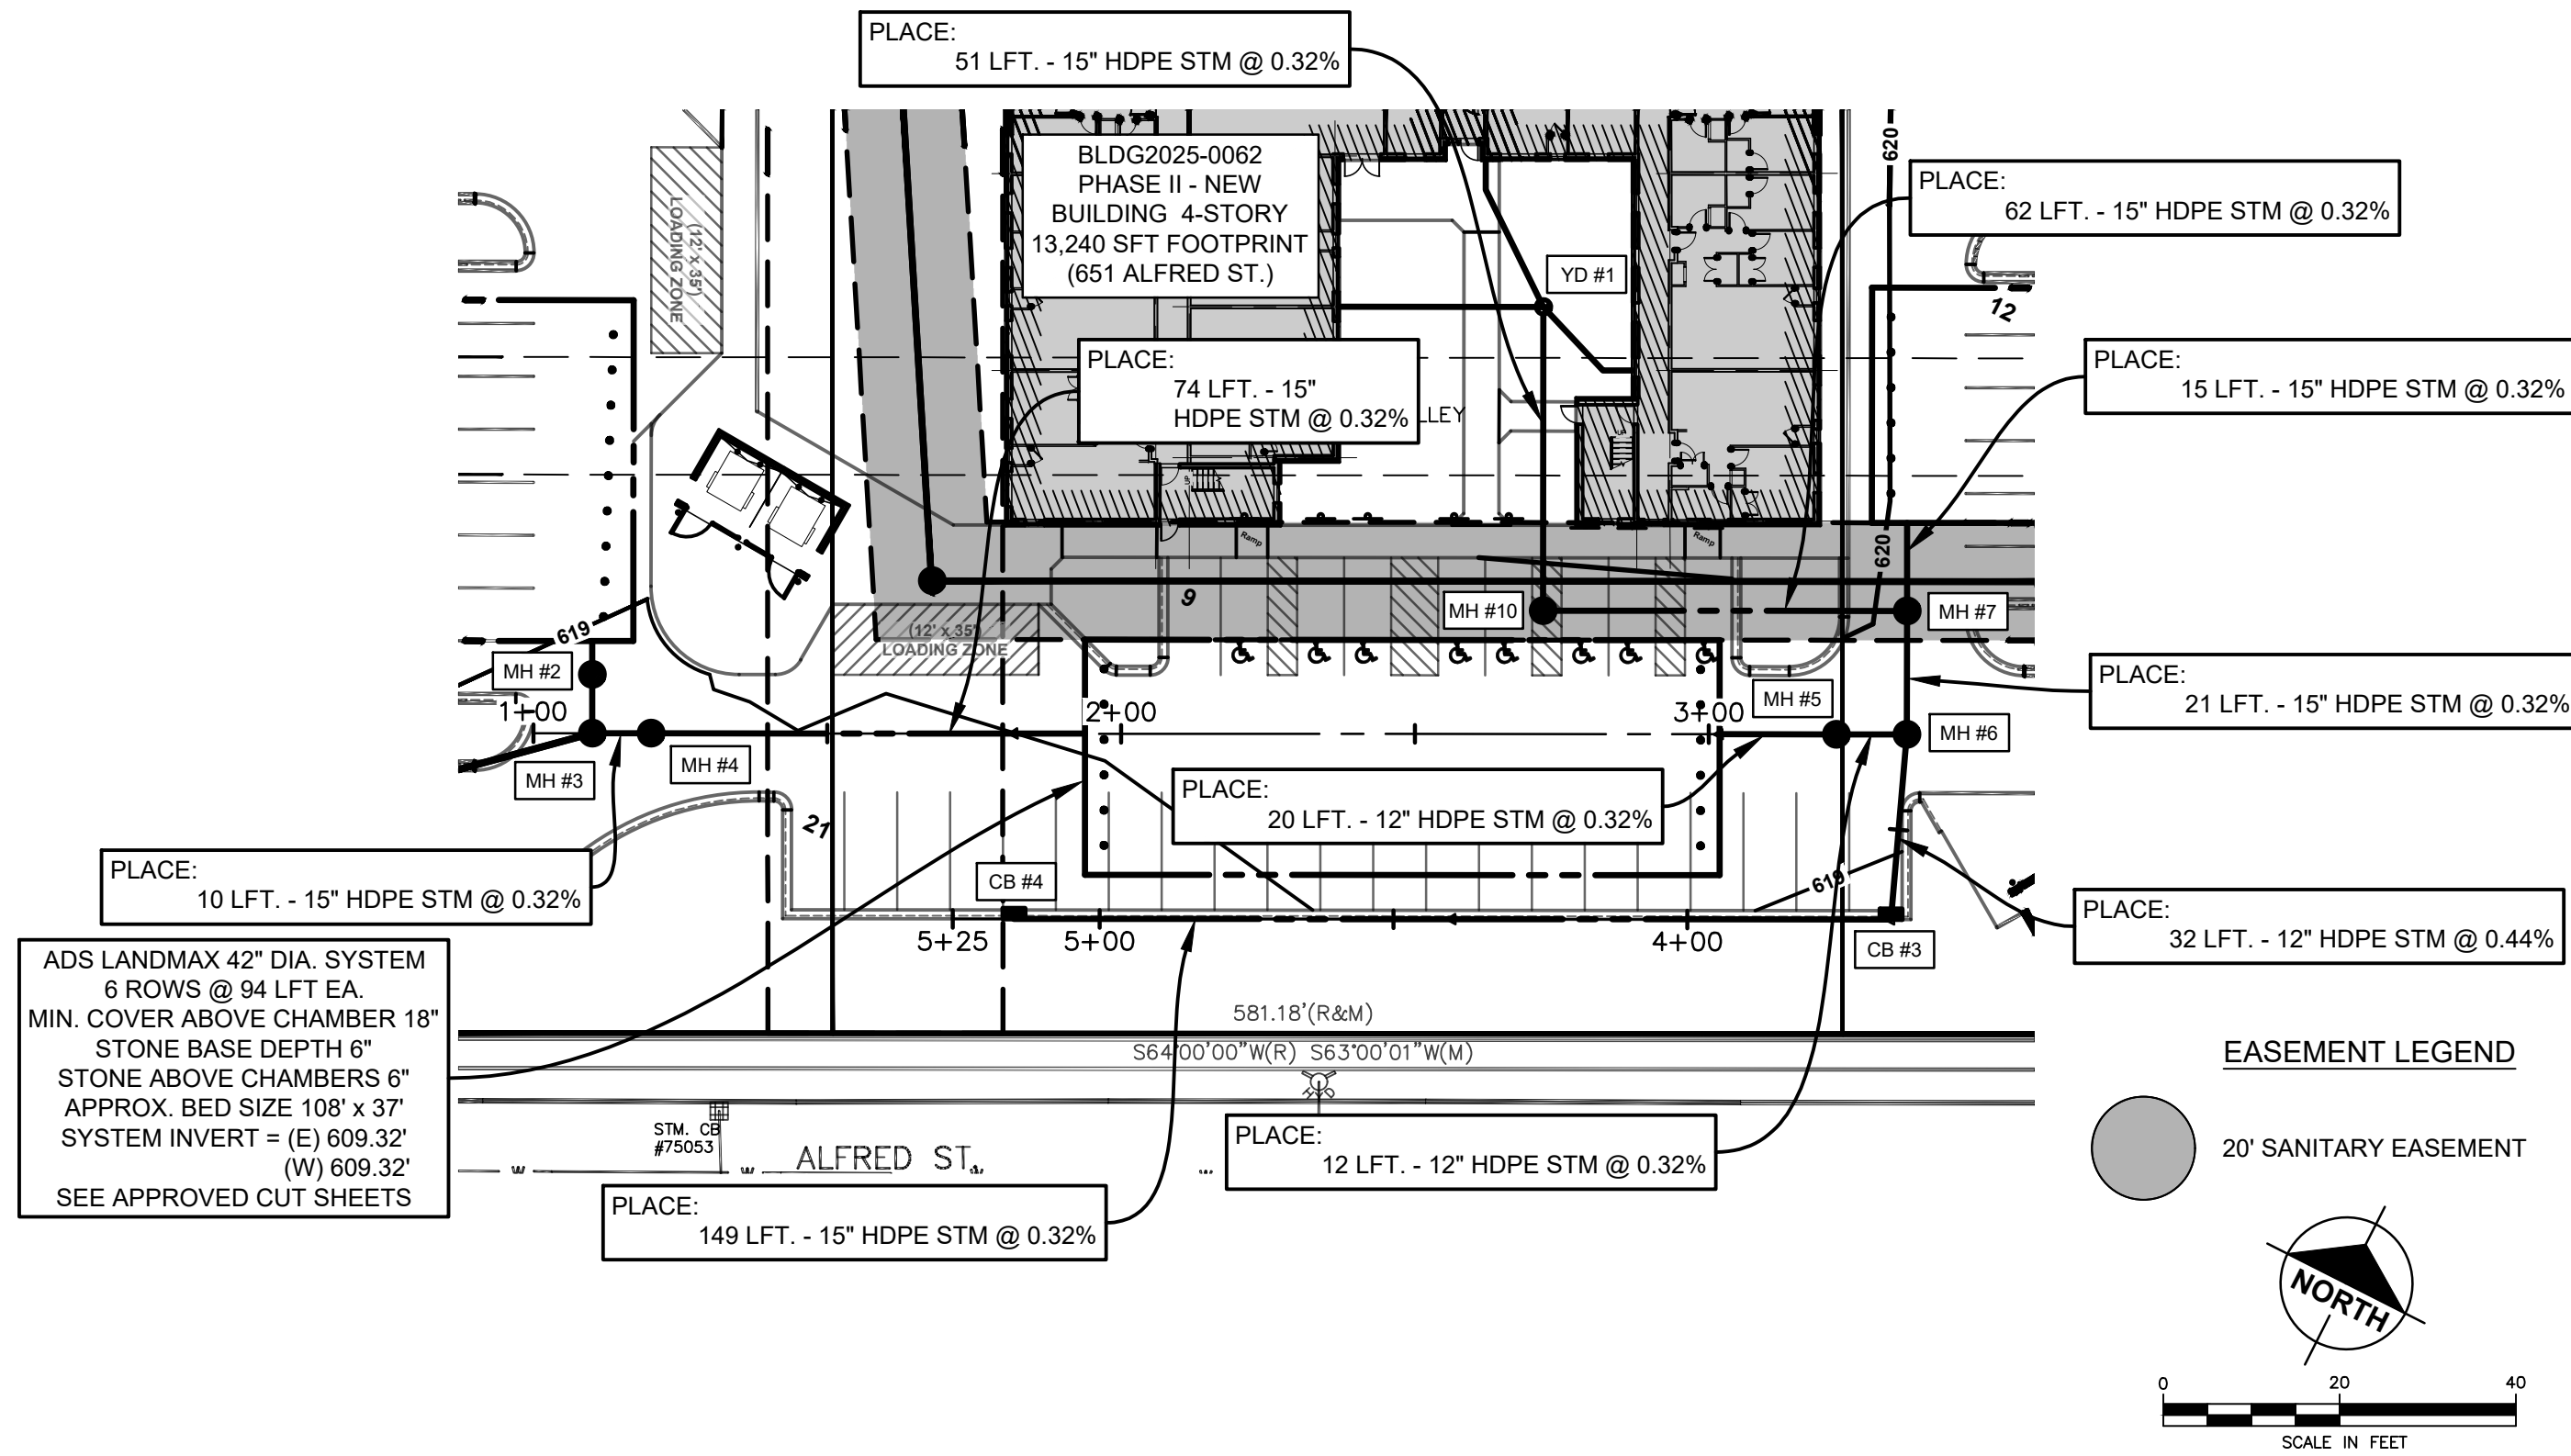

HORIZONTAL SCALE: 1"=30'
VERTICAL SCALE: 1"=3'

SUBSURFACE CONDITIONS

Contractor(s) shall familiarize themselves with the information and findings presented in the Geotechnical Evaluation Report prepared by SME dated Apr. 28, 2023.
SME Project No. 092556.00

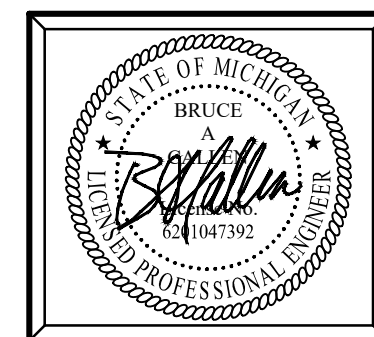

Plan Prepared By:
Bruce A. Callen, PE
Callen Engineering, Inc.
108 E. Savidge St.
Spring Lake, Michigan 49456
Tel: 616-414-5260
email: bcallen@callenengineering.com

PRELIMINARY - NOT
FOR CONSTRUCTION



For protection of underground utilities, the CONTRACTOR shall dial 1-800-482-7171 OR 811 a minimum of three working days, excluding Saturdays, Sundays and holidays, prior to excavation in the vicinity of utility lines. All "MISS DIG" participating members will thus be routinely notified. This does not relieve the CONTRACTOR of the responsibility of notifying the utility owners who may not be part of the "MISS DIG" alert system.

DATE OF PLAN: 08-01-25

Callen Engineering, Inc.
108 East Savidge Street
Spring Lake, MI 49456
T.616.414.5260
www.callenengineering.com



callen
civil engineers

MHT HOUSING, INC.
32500 TELEGRAPH ROAD, SUITE 100
DETROIT, MICHIGAN 48025
248-833-0552

NO.	ISSUANCE / REVISION	BY	DATE
1	DATE	B.A.C.	11-22-24
2	DATE	B.A.C.	12-06-24
3	DATE	B.A.C.	03-31-25
4	DATE	B.A.C.	08-01-25

BREWSTER PHASE 1-3
631.651.671 ALFRED STREET
DETROIT, MI 48201
WAYNE COUNTY, MICHIGAN
STORM PLAN & PROFILE



DRAWN BY J.W.C.	DATE SEP '24
ENGINEER B.A.C.	DATE SEP '24
EDIT J.W.C.	DATE AUG '25
SCALE DRAWING AS NOTED	SCALE PLOT SCALE 1:1
PROJECT 023 BREWSTER SANCTUARY	
SHEET NO. C3.2	

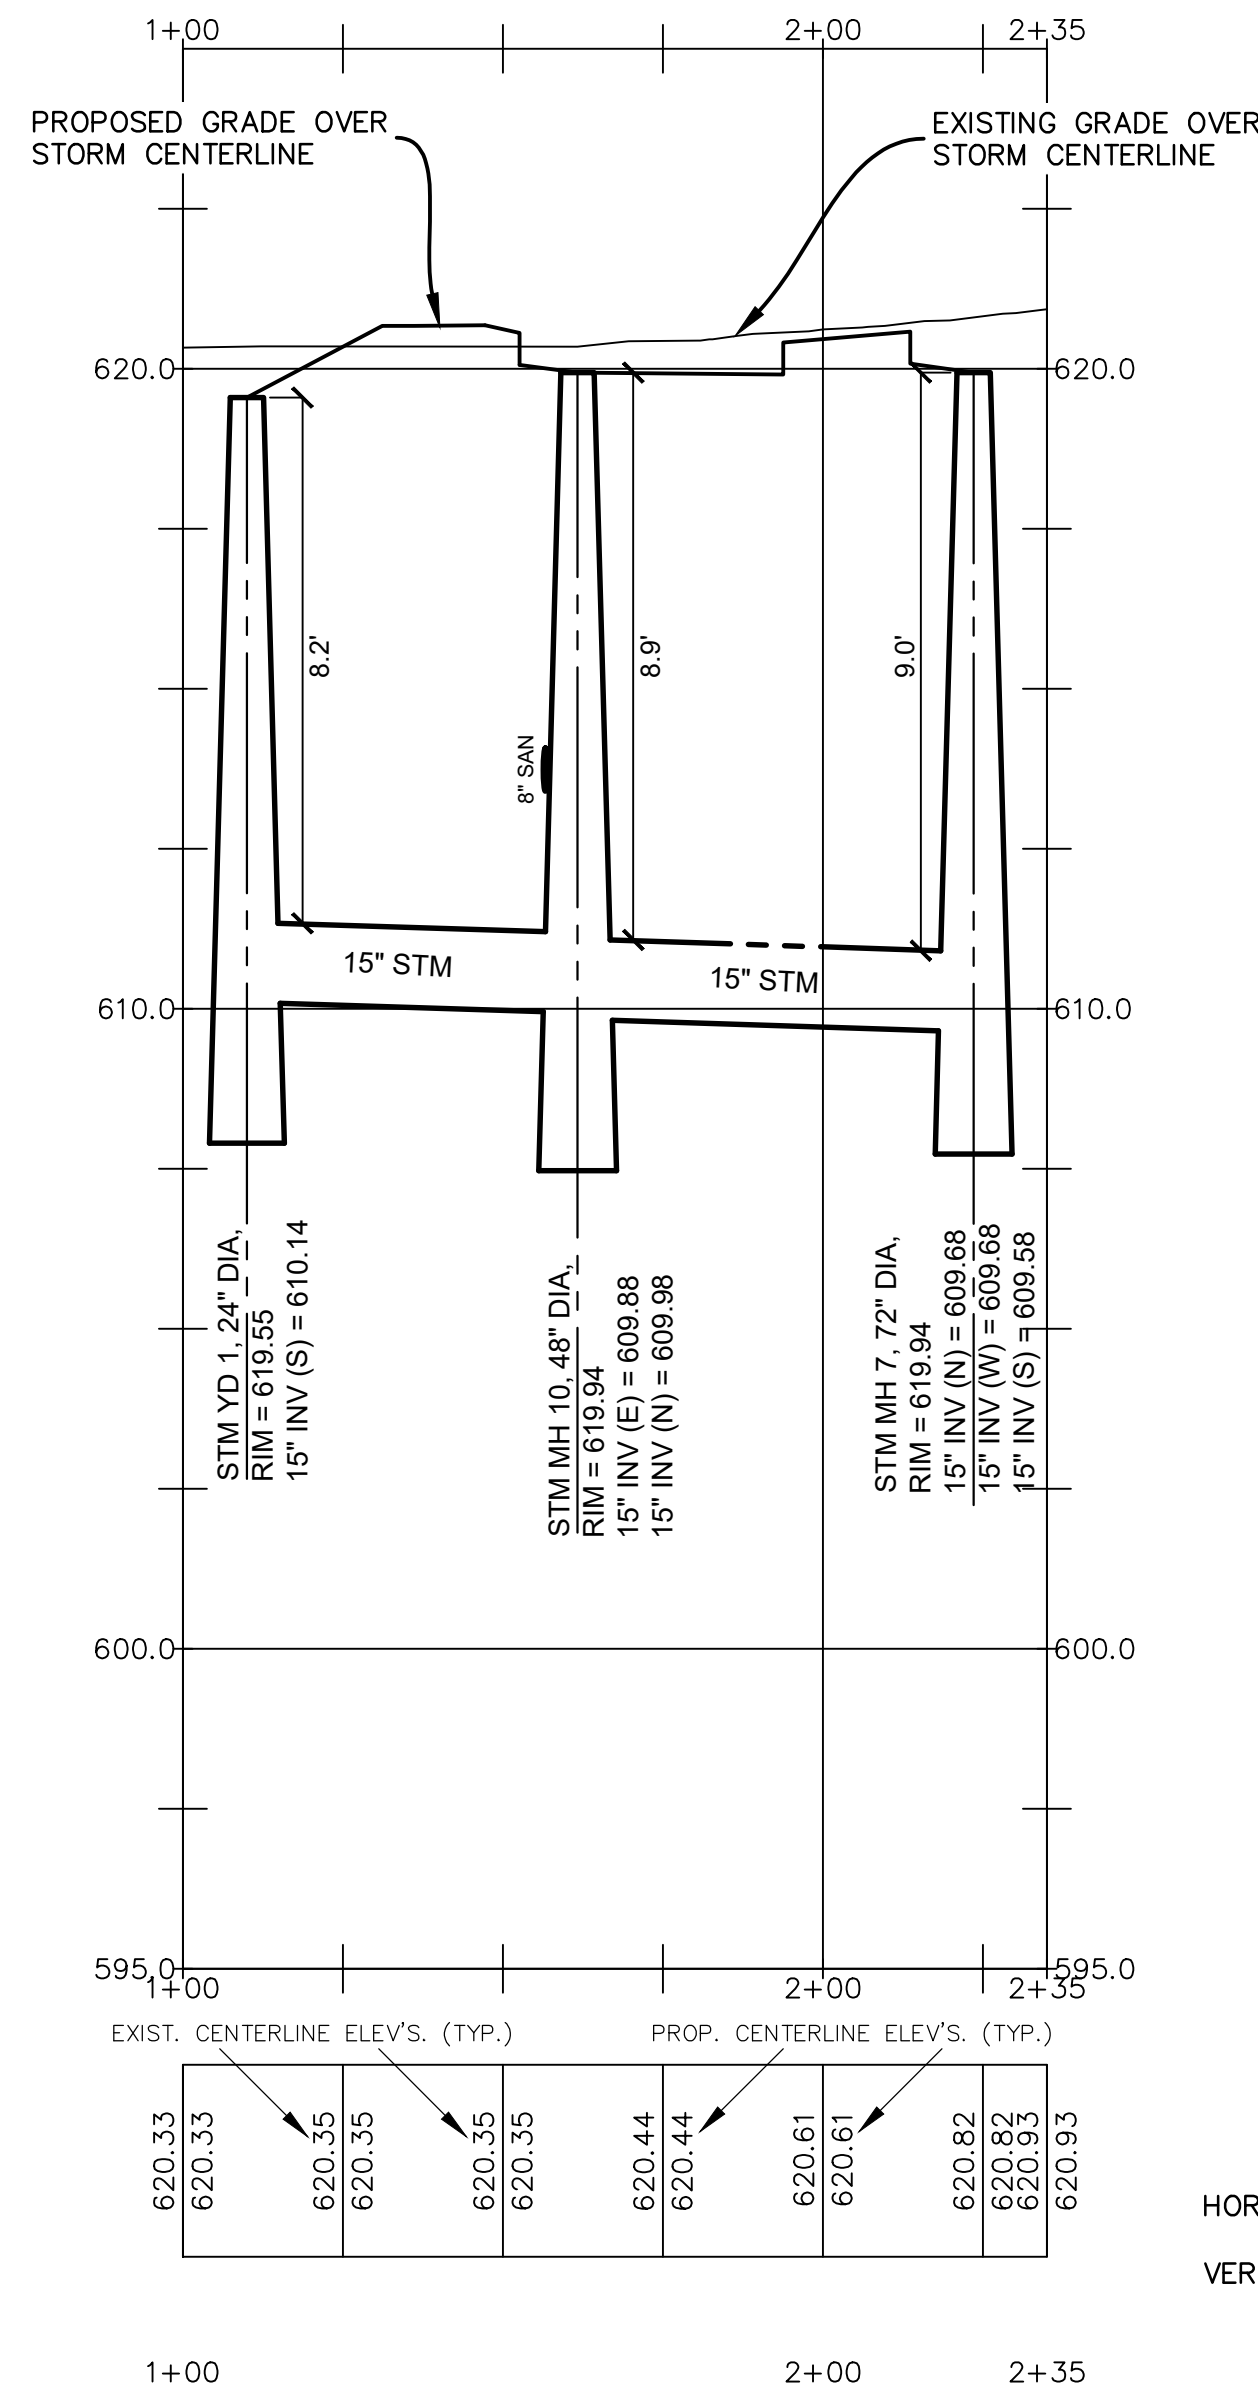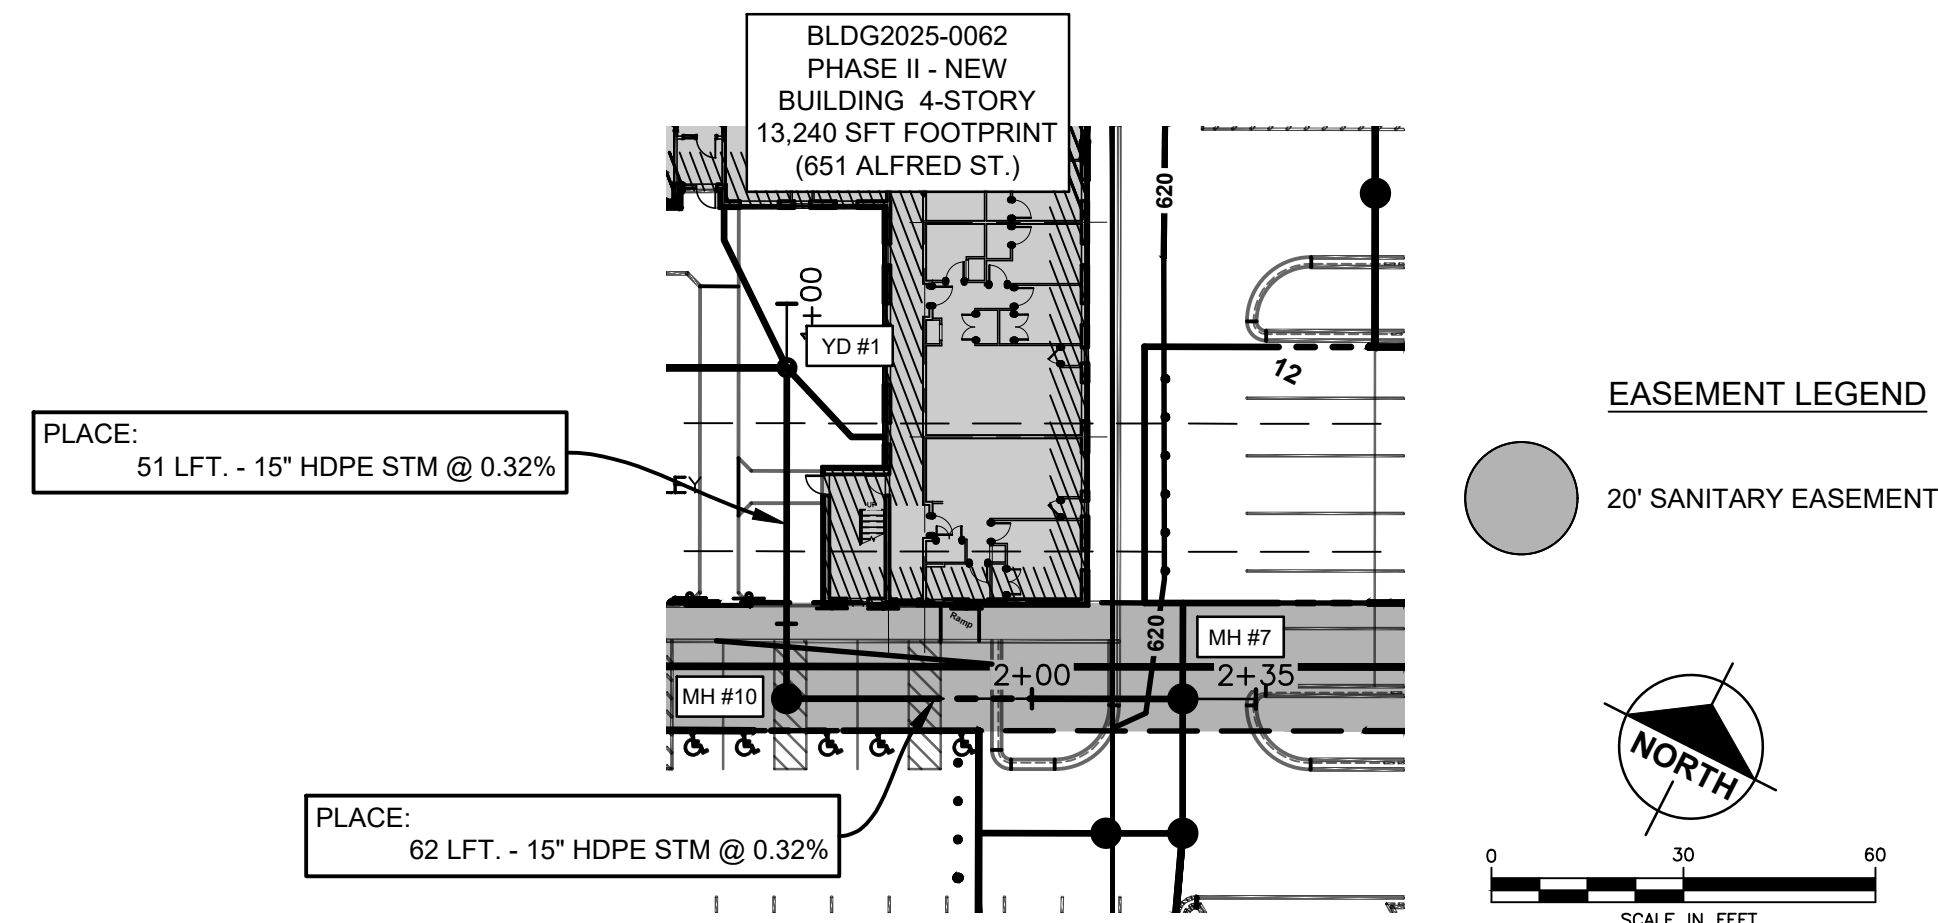


HORIZONTAL SCALE: 1"=30'
VERTICAL SCALE: 1"=3'

SUBSURFACE CONDITIONS

Contractor(s) shall familiarize themselves with the information and findings presented in the Geotechnical Evaluation Report prepared by SME dated Apr. 28, 2023.
SME Project No. 092556.00

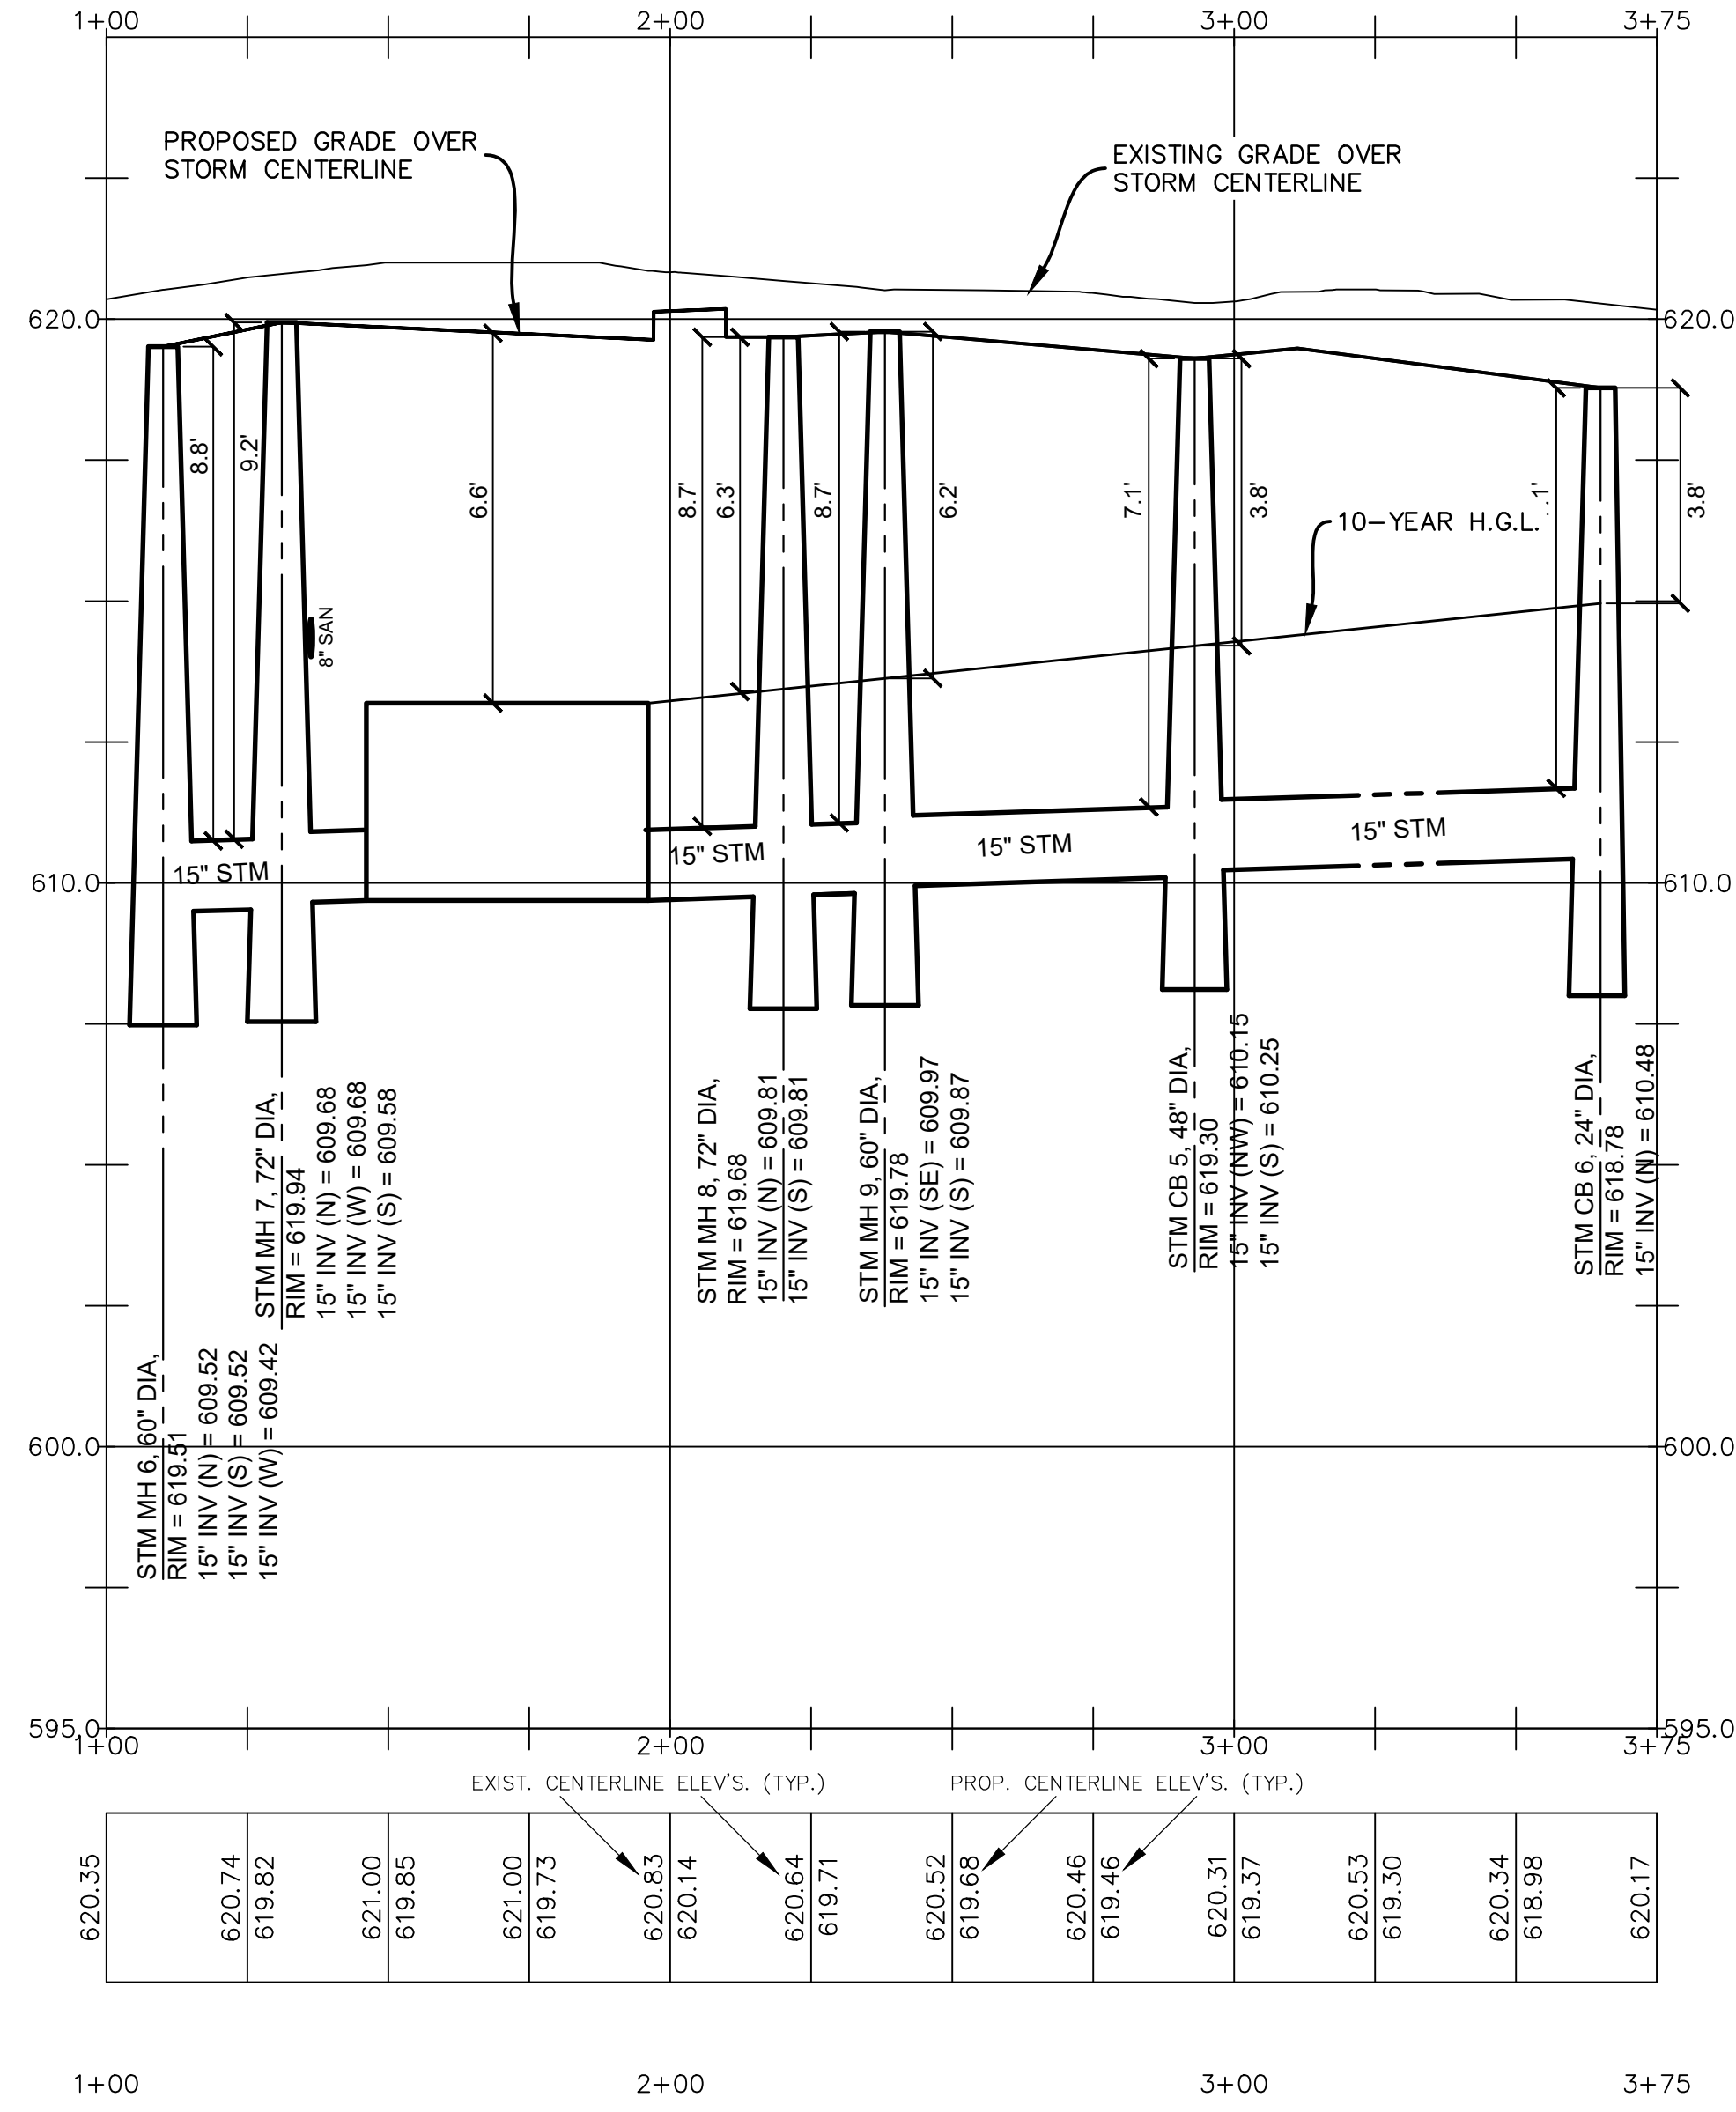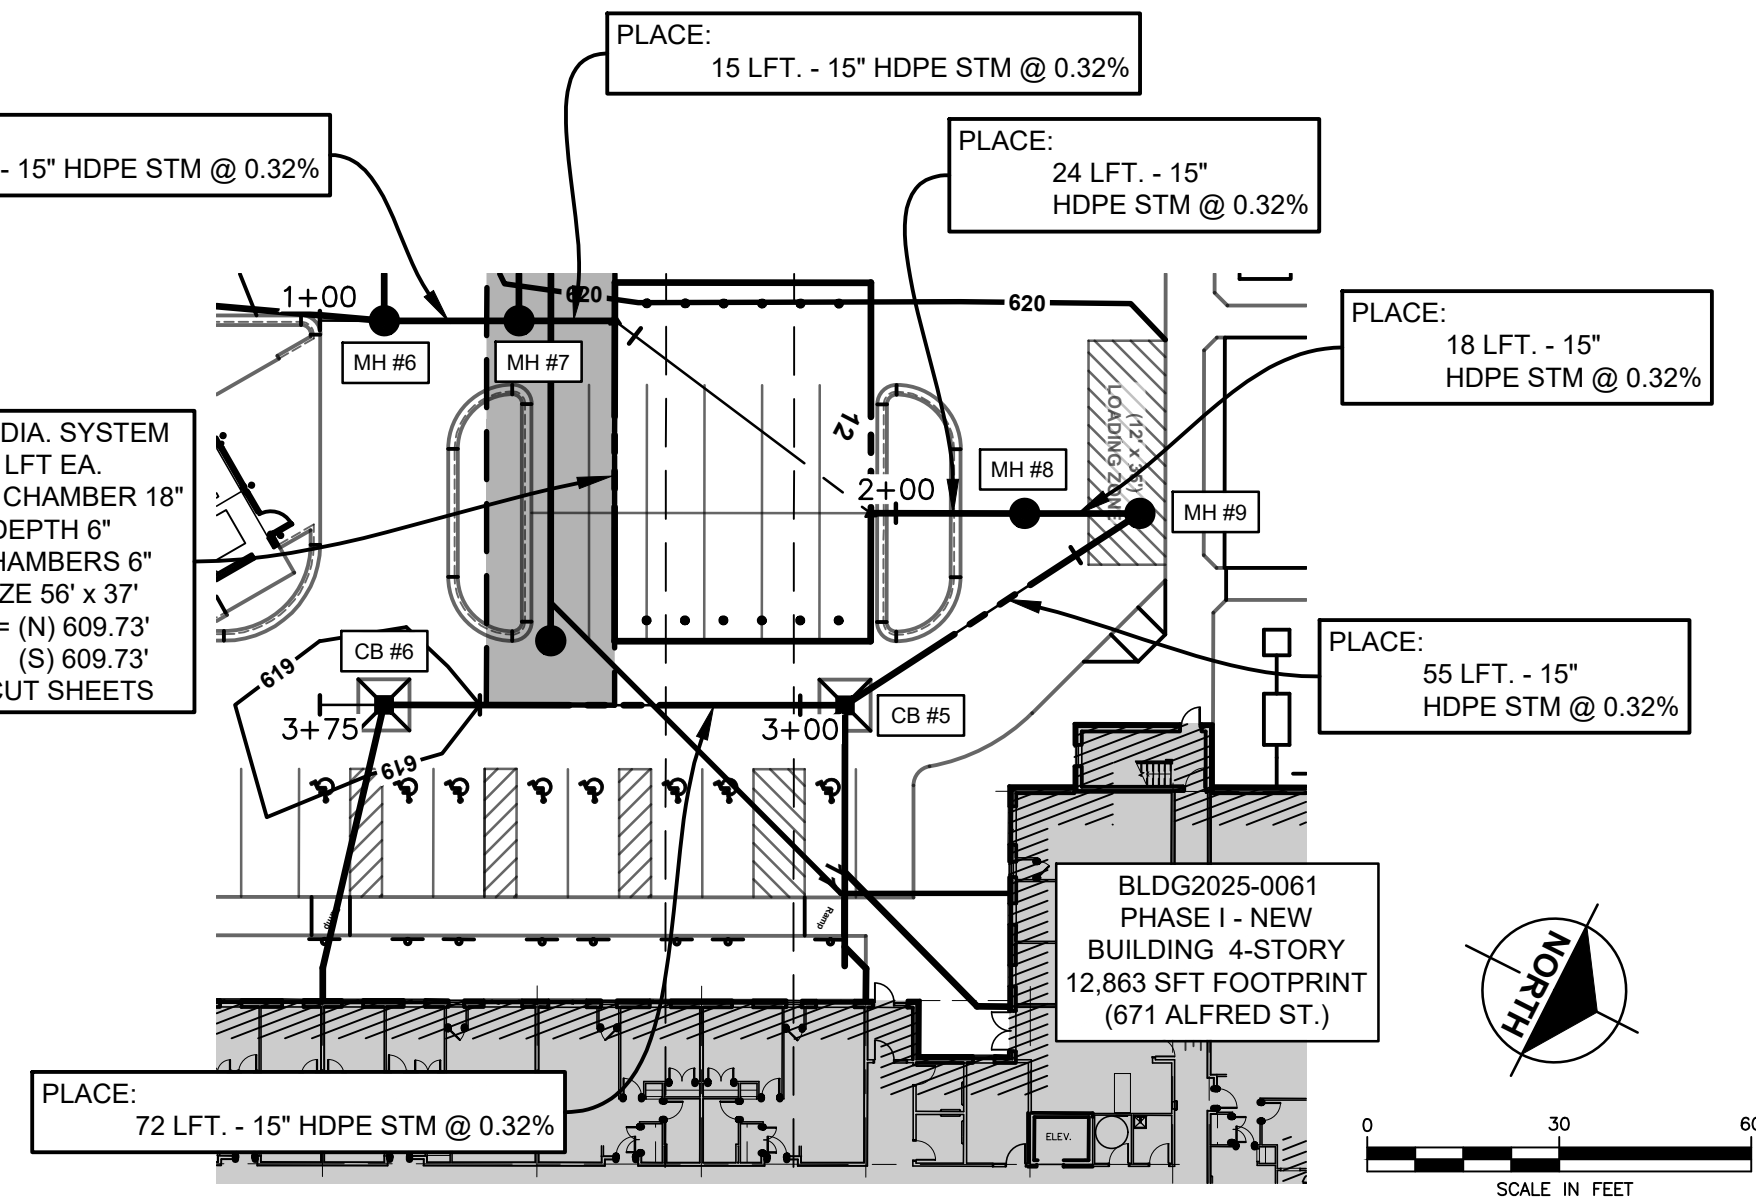

HORIZONTAL SCALE: 1"=30'
VERTICAL SCALE: 1"=3'

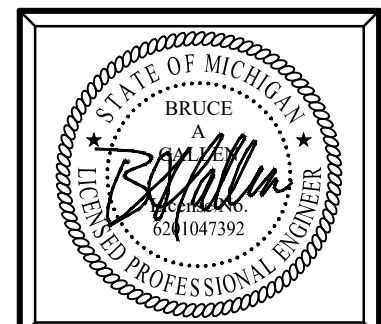

Plan Prepared By:
Bruce A. Callen, PE
Callen Engineering, Inc.
108 E. Savidge St.
Spring Lake, Michigan 49456

Tel: 616-414-5260
email: bcallen@callenengineering.com



For protection of underground utilities, the CONTRACTOR shall dial 1-800-482-7171 OR 811 a minimum of three working days, excluding Saturdays, Sundays and holidays, prior to excavation in the vicinity of utility lines. All "MISS DIG" participating members will thus be routinely notified. This does not relieve the CONTRACTOR of the responsibility of notifying the utility owners who may not be part of the "MISS DIG" alert system.

PRELIMINARY - NOT FOR CONSTRUCTION




DATE OF PLAN: 08-01-25

NO.	ISSUANCE / REVISION	BY	DATE
1	90% CDS	B.A.C.	11-22-24
2	BUILDING PERMIT	B.A.C.	12-06-24
3	SITE PLAN REVIEW RESPONSE #1	B.A.C.	03-31-25
4	SITE PLAN REVIEW RESPONSE #2	B.A.C.	08-01-25

BREWSTER PHASE 1-3
631.651.671 ALFRED STREET
DETROIT, MI 48201
WAYNE COUNTY, MICHIGAN

STORM PLAN & PROFILE

DRAWN BY J.W.C.	DATE SEP '24
ENGINEER B.A.C.	DATE SEP '24
EDIT J.W.C.	DATE AUG '25
SCALE DRAWING AS NOTED	PILOT SCALE 1:1
PROJECT 023 BREWSTER SANCTUARY	SHEET NO. C3.3

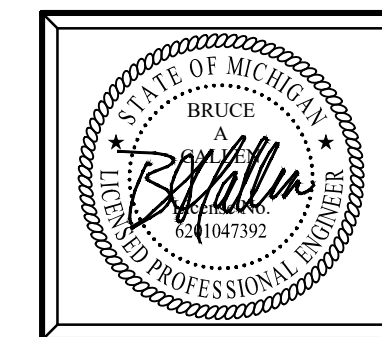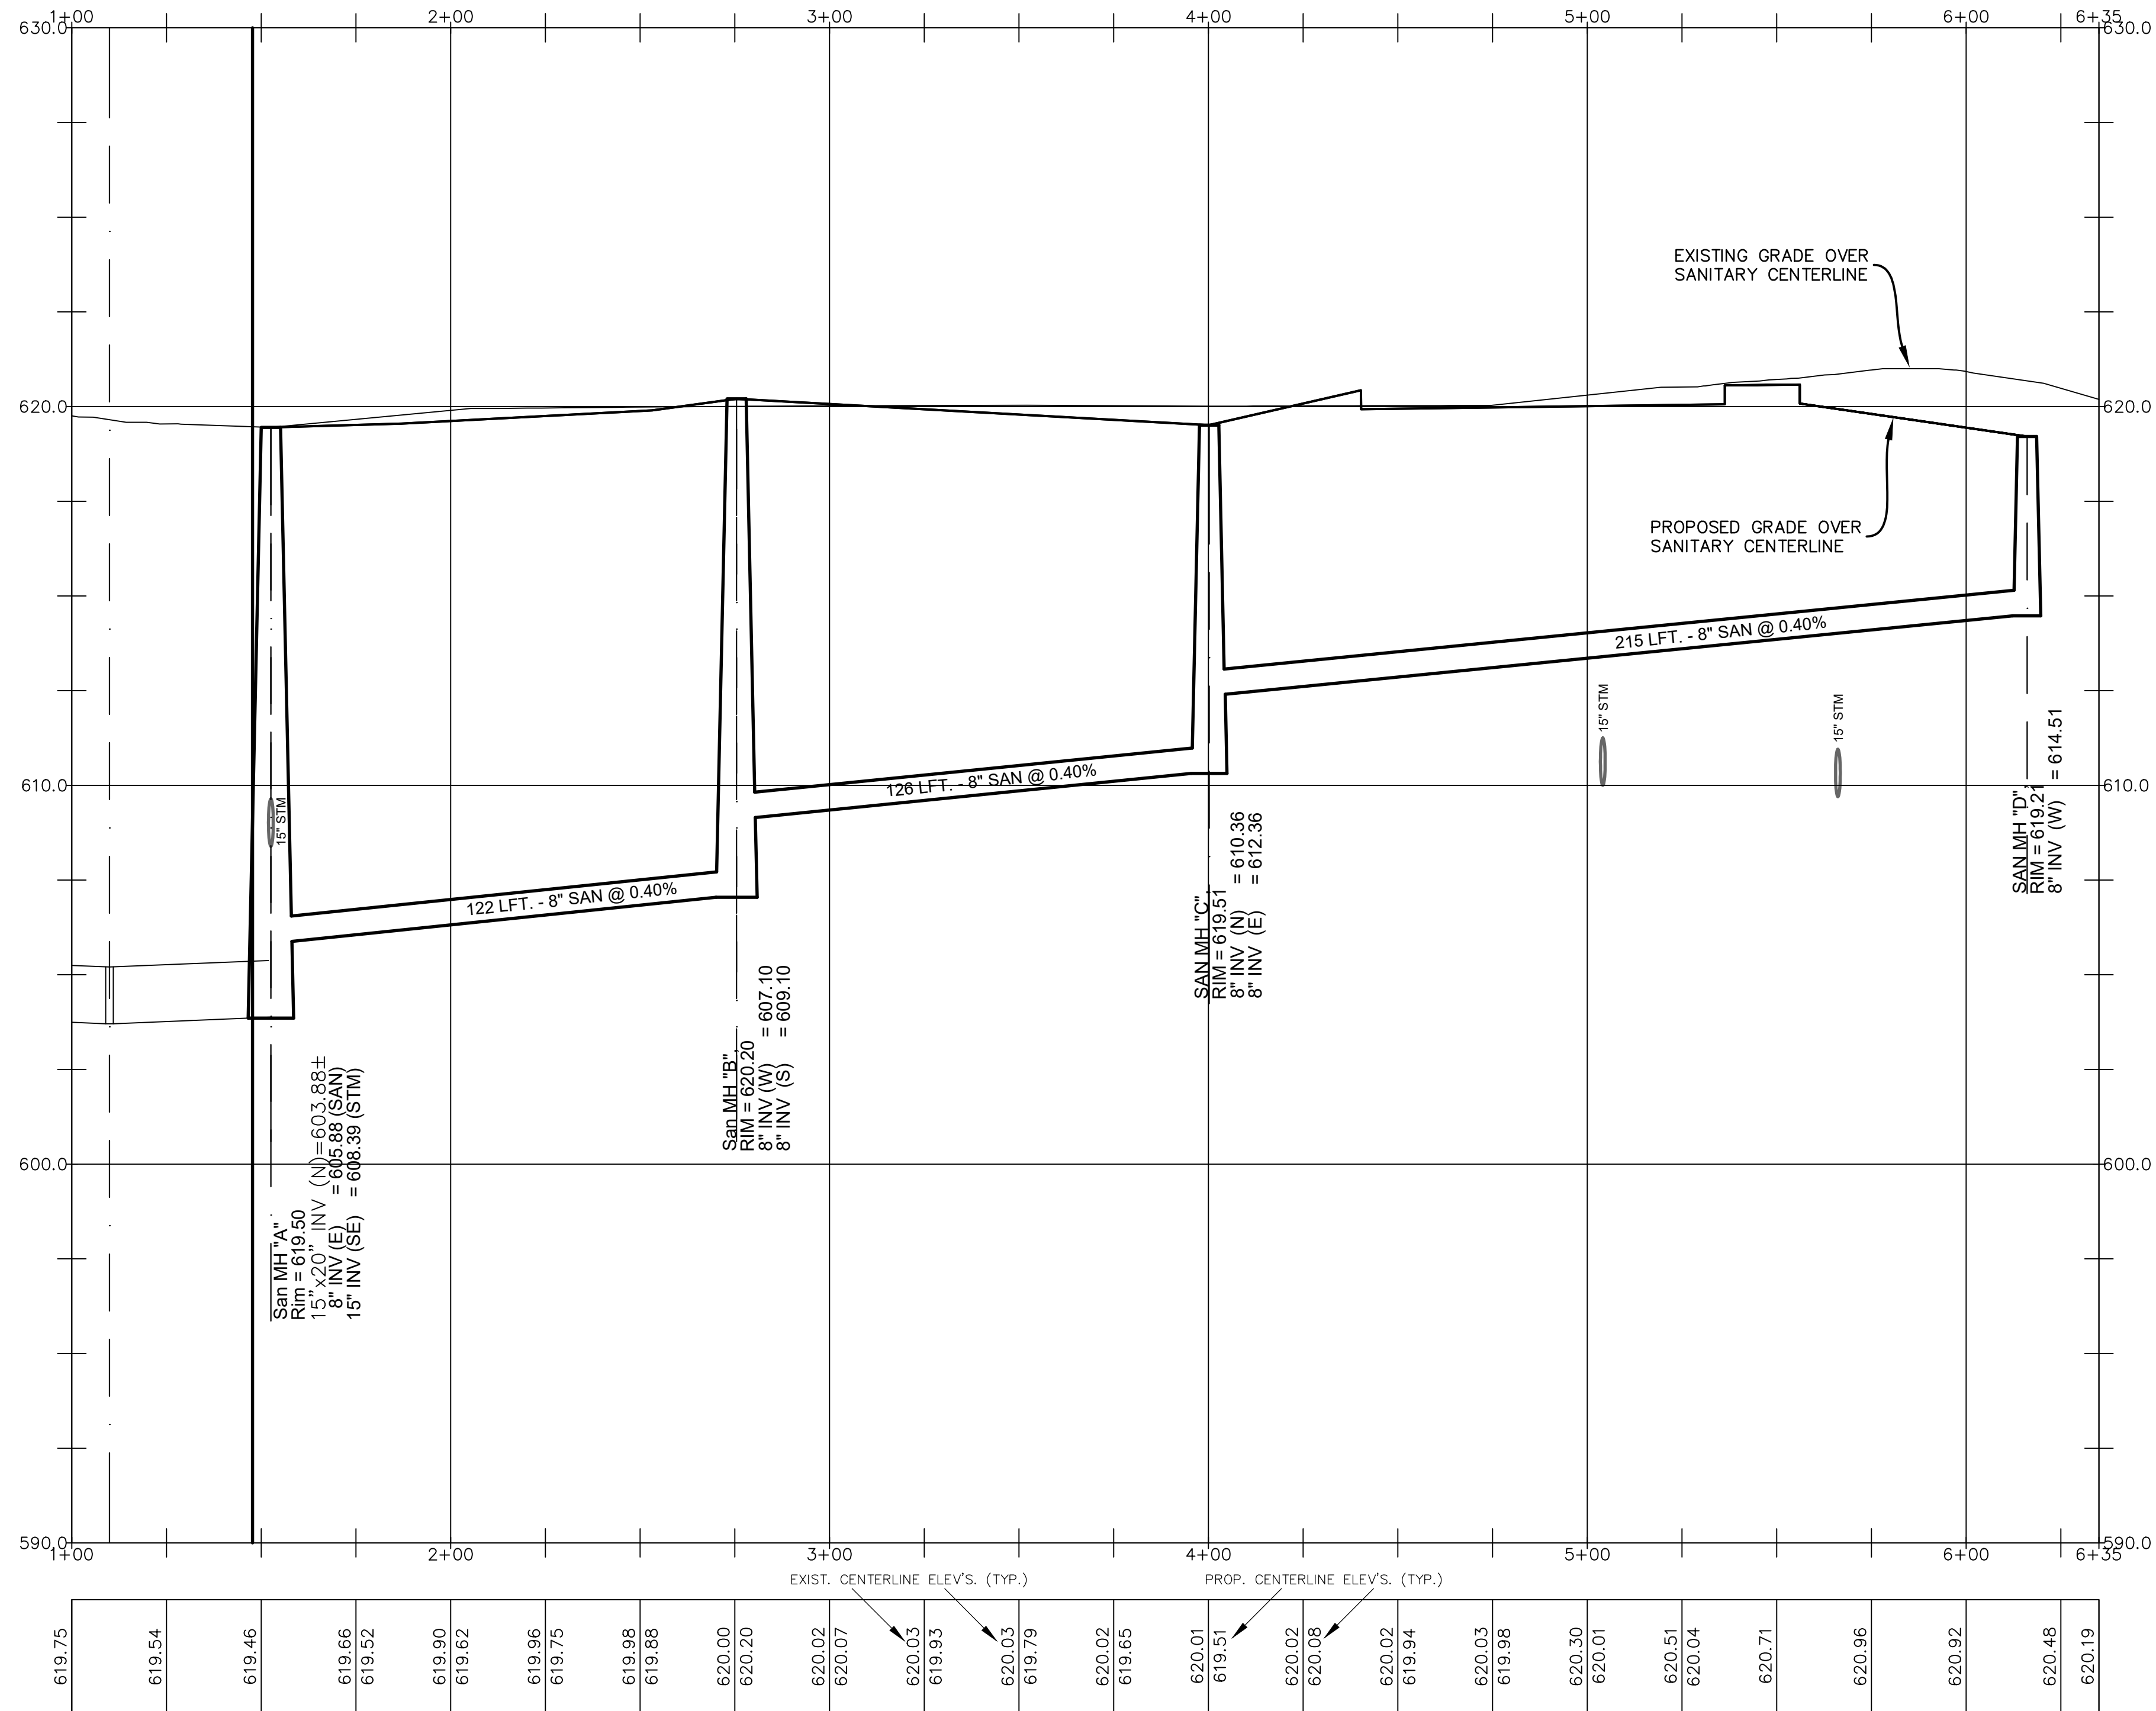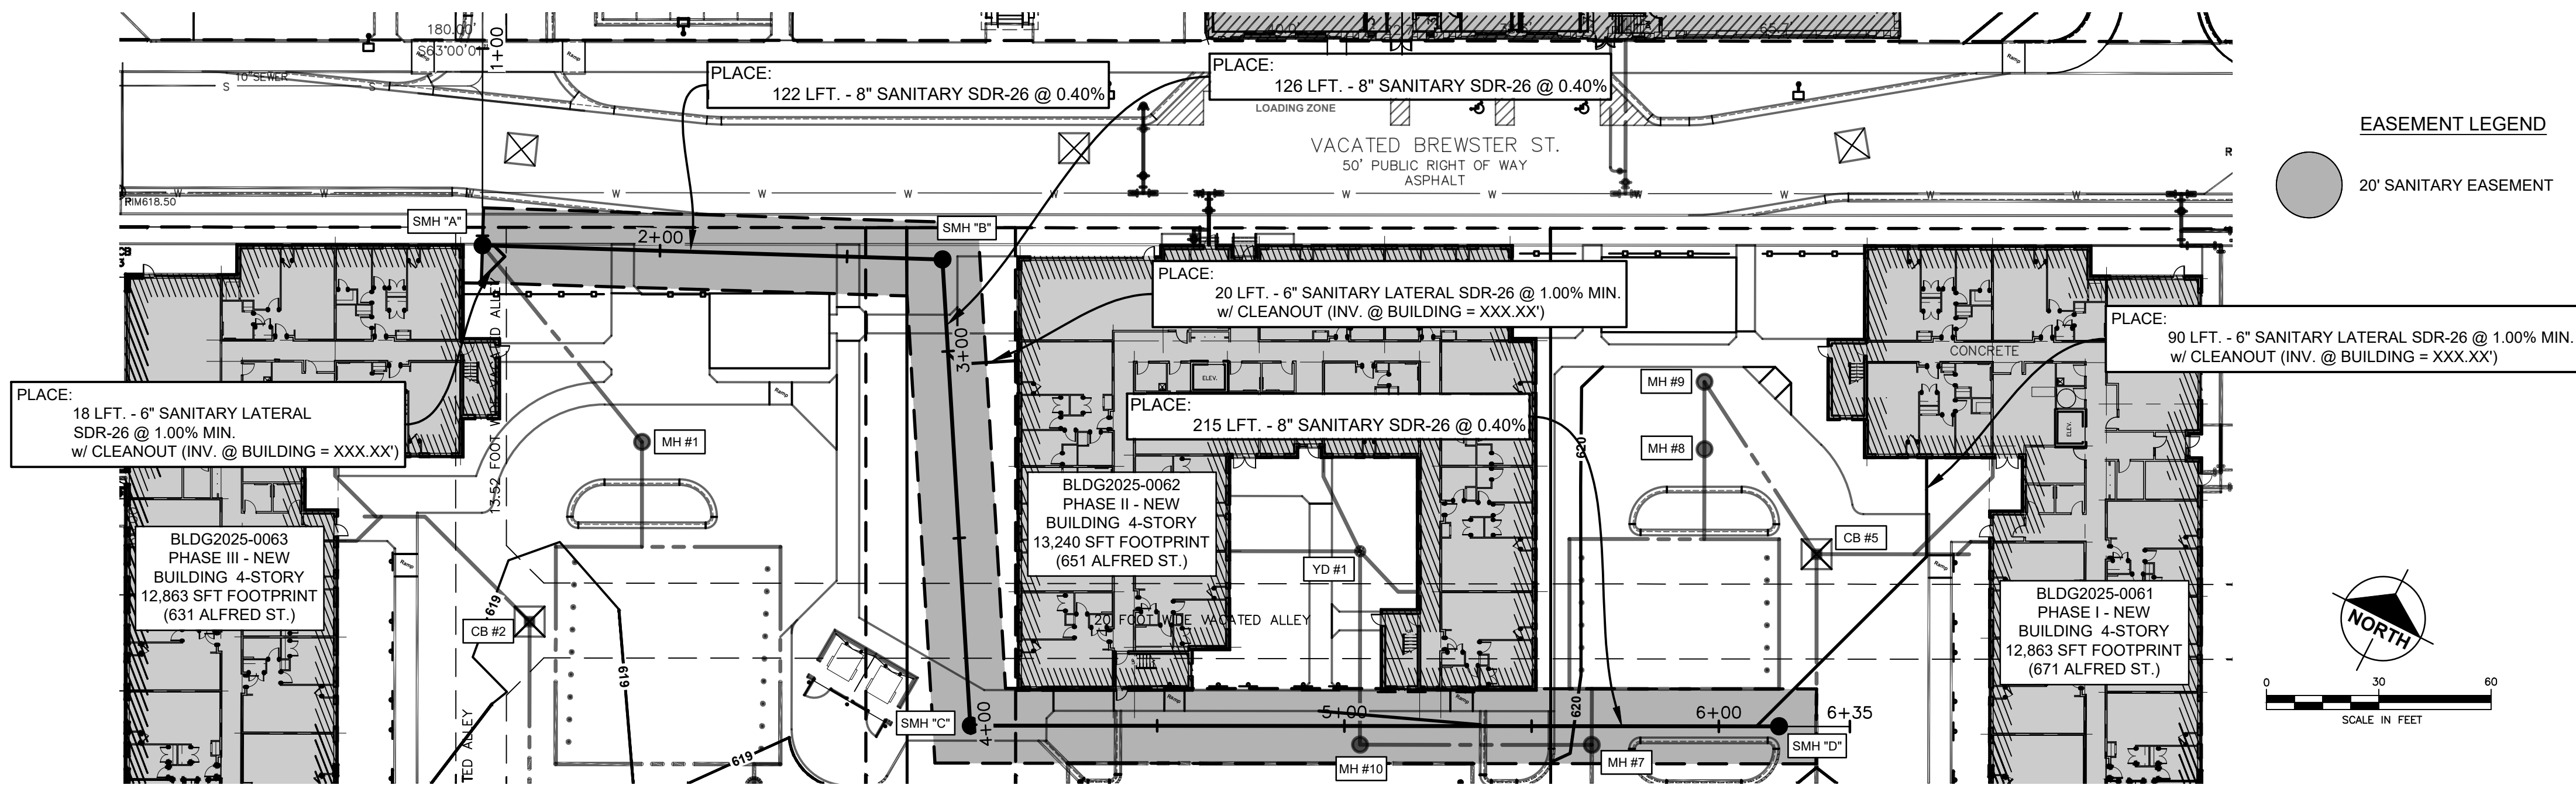

Plan Prepared By:
 Bruce A. Callen, PE
 Callen Engineering, Inc.
 108 E. Savidge St.
 Spring Lake, Michigan 49456
 Tel: 616-414-5260
 email: bcallen@callenengineering.com

PRELIMINARY - NOT
 FOR CONSTRUCTION



For protection of underground utilities, the CONTRACTOR shall dial 1-800-482-7171 OR 811 a minimum of three working days, excluding Saturdays, Sundays and holidays, prior to excavation in the vicinity of utility lines. All "MISS DIG" participating members will thus be routinely notified. This does not relieve the CONTRACTOR of the responsibility of notifying the utility owners who may not be part of the "MISS DIG" alert system.

SUBSURFACE CONDITIONS

Contractor(s) shall familiarize themselves with the information and findings presented in the Geotechnical Evaluation Report prepared by SME dated Apr. 28, 2023.
 SME Project No. 092556.00

DATE OF PLAN: 08-01-25

Callen Engineering, Inc.
 108 East Savidge Street
 Spring Lake, MI 49456
 T. 616.414.5260
 www.callenengineering.com




MHT HOUSING, INC.
 32500 TELEGRAPH ROAD, SUITE 100
 DETROIT, MICHIGAN 48025
 248-833-0552

NO.	ISSUANCE / REVISION	BY	DATE
1	DATE	B.A.C.	11-22-24
2	DATE	B.A.C.	12-06-24
3	BUILDING PERMIT	B.A.C.	03-31-25
4	SITE PLAN REVIEW RESPONSE #1	B.A.C.	08-01-25
5	SITE PLAN REVIEW RESPONSE #2	B.A.C.	


BREWSTER PHASE 1-3
 631.651/671 ALFRED STREET
 DETROIT, MI 48201
WAYNE COUNTY, MICHIGAN
SANITARY PLAN & PROFILE

DRAWN BY	J.W.C.	DATE	SEP '24
ENGINEER	B.A.C.	DATE	SEP '24
EDIT	J.W.C.	DATE	AUG '25
SCALE	DRAWING	SCALE	PLOT SCALE
AS NOTED	AS NOTED	SCALE	1:1
PROJECT	023 BREWSTER SANCTUARY	SHEET NO.	C3.4

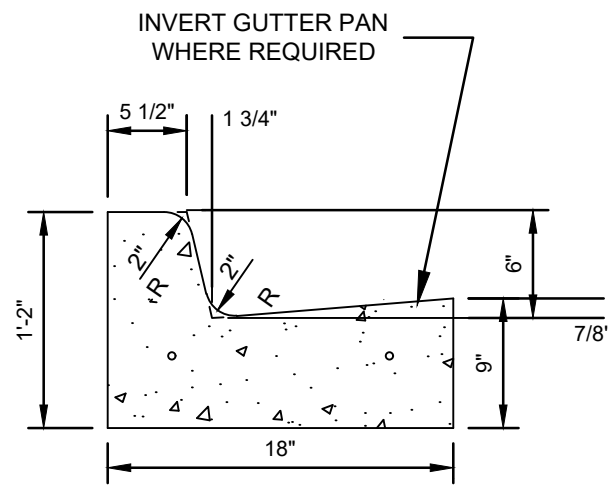


CONCRETE CURB & GUTTER
DETAIL F2, MODIFIED
NO SCALE

CG-F2

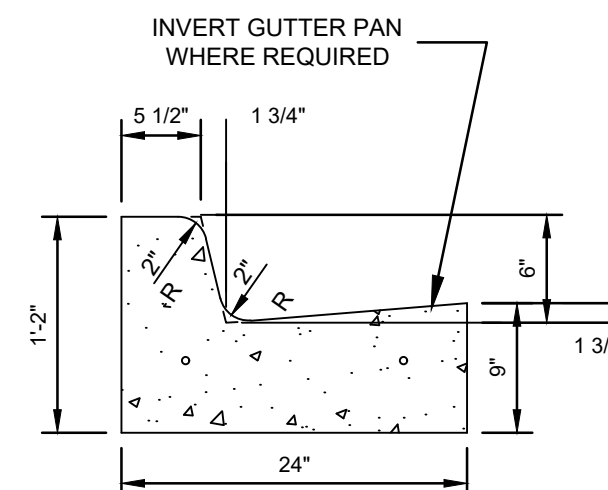

CONCRETE CURB & GUTTER
DETAIL F4, MODIFIED
NO SCALE


CG-F4

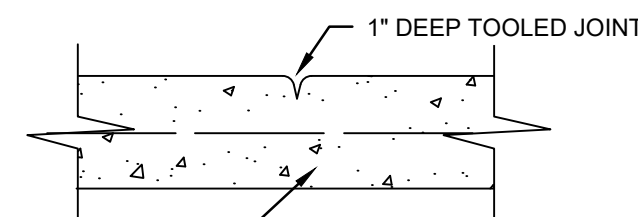

4\"/>


WALK CONTROL JOINT
NO SCALE

SW-CJ

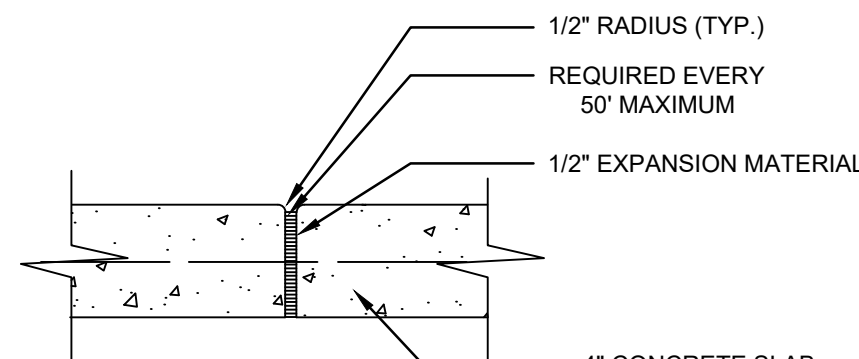


WALK EXPANSION JOINT
NO SCALE

SW-EJ

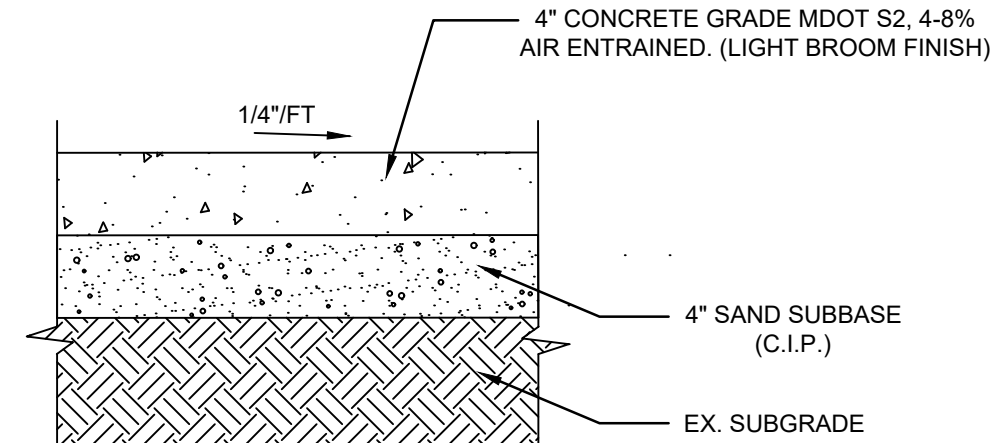

CONCRETE SIDEWALK SECTION
NO SCALE


CP-4

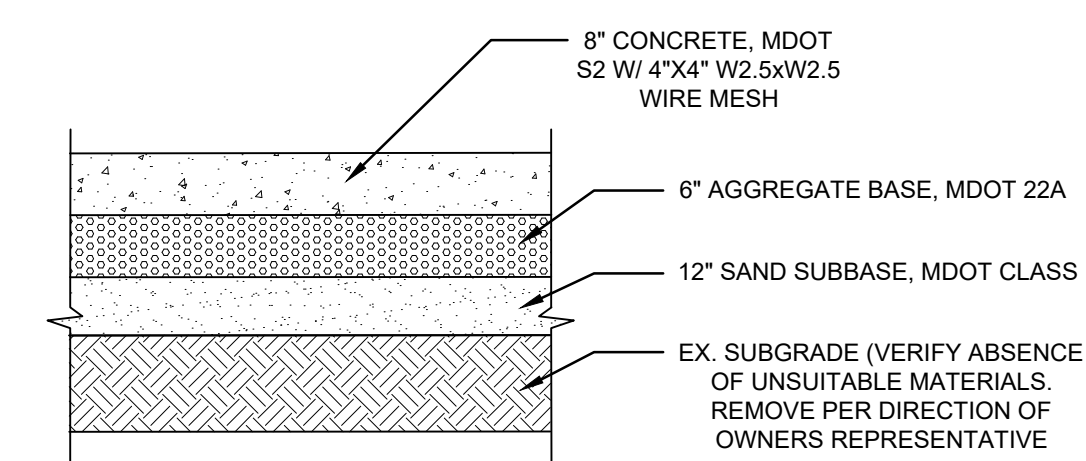

NOTE: CONTRACTOR(S) SHALL FAMILIARIZE THEMSELVES WITH THE INFORMATION AND FINDINGS PRESENTED IN THE GEOTECHNICAL EVALUATION REPORT PREPARED BY SME DATED APRIL 28, 2023
SME PROJECT NO. 092556.00

8\"/>


CP-8

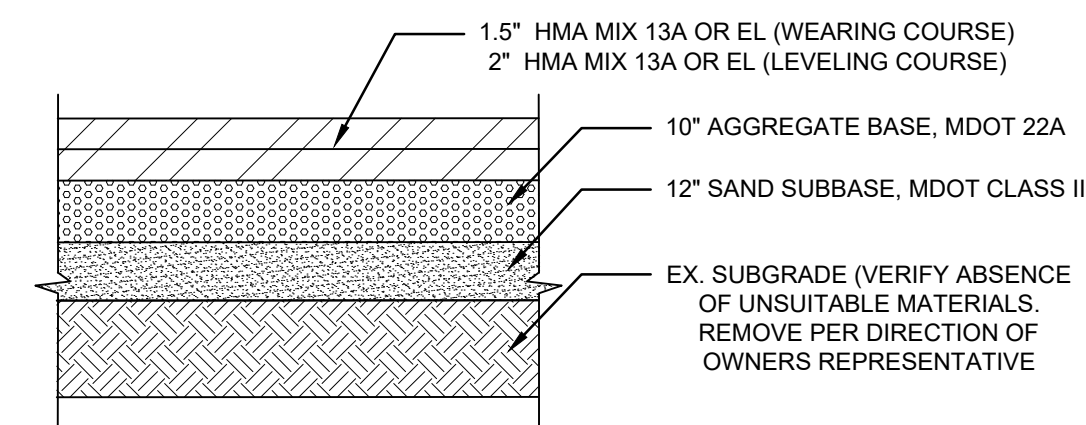

NOTE: CONTRACTOR(S) SHALL FAMILIARIZE THEMSELVES WITH THE INFORMATION AND FINDINGS PRESENTED IN THE GEOTECHNICAL EVALUATION REPORT PREPARED BY SME DATED APRIL 28, 2023
SME PROJECT NO. 092556.00


HMA PAVEMENT SECTION
NO SCALE

HMA

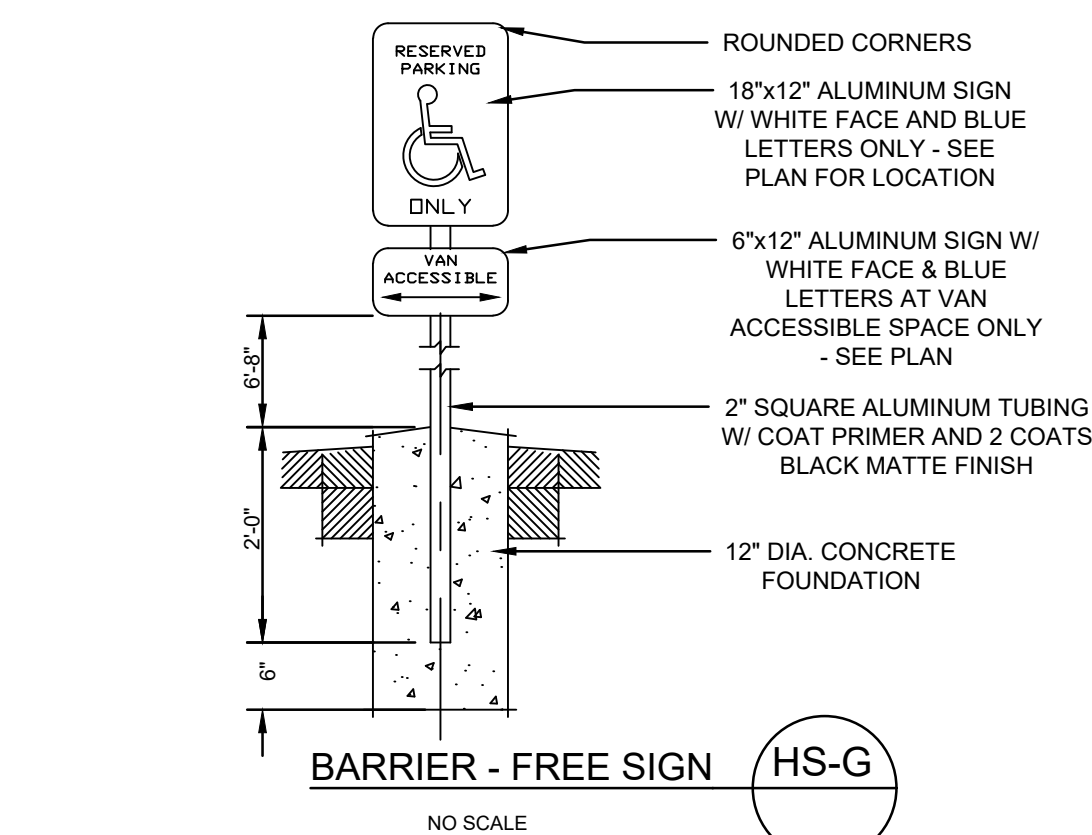

BARRIER - FREE SIGN
NO SCALE


HS-G

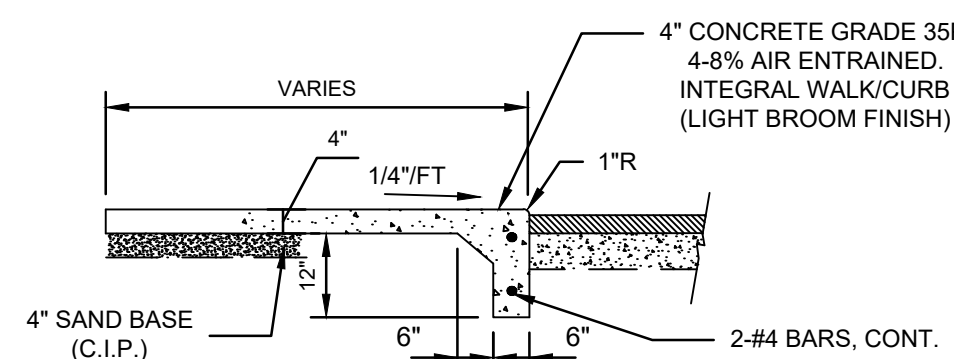

NOTE: 1) PROVIDE 3/8\"/>

CONCRETE SIDEWALK W/ FLUSH CURB
NO SCALE


SW-2

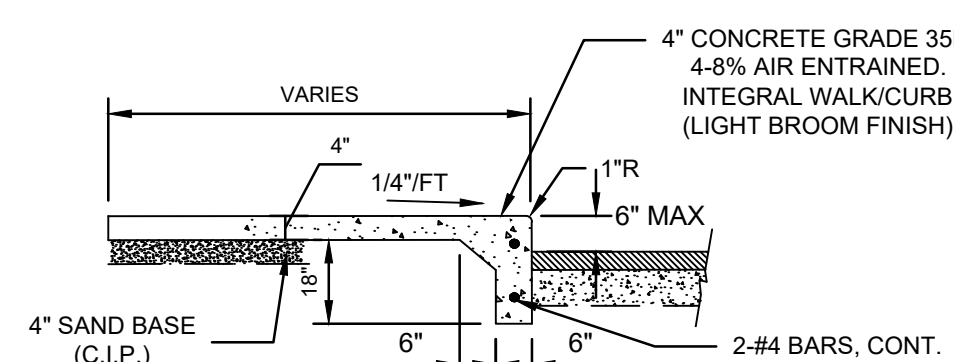


NOTE: 1) PROVIDE 3/8\"/>

INTEGRAL WALK / CURB
NO SCALE


SW-1

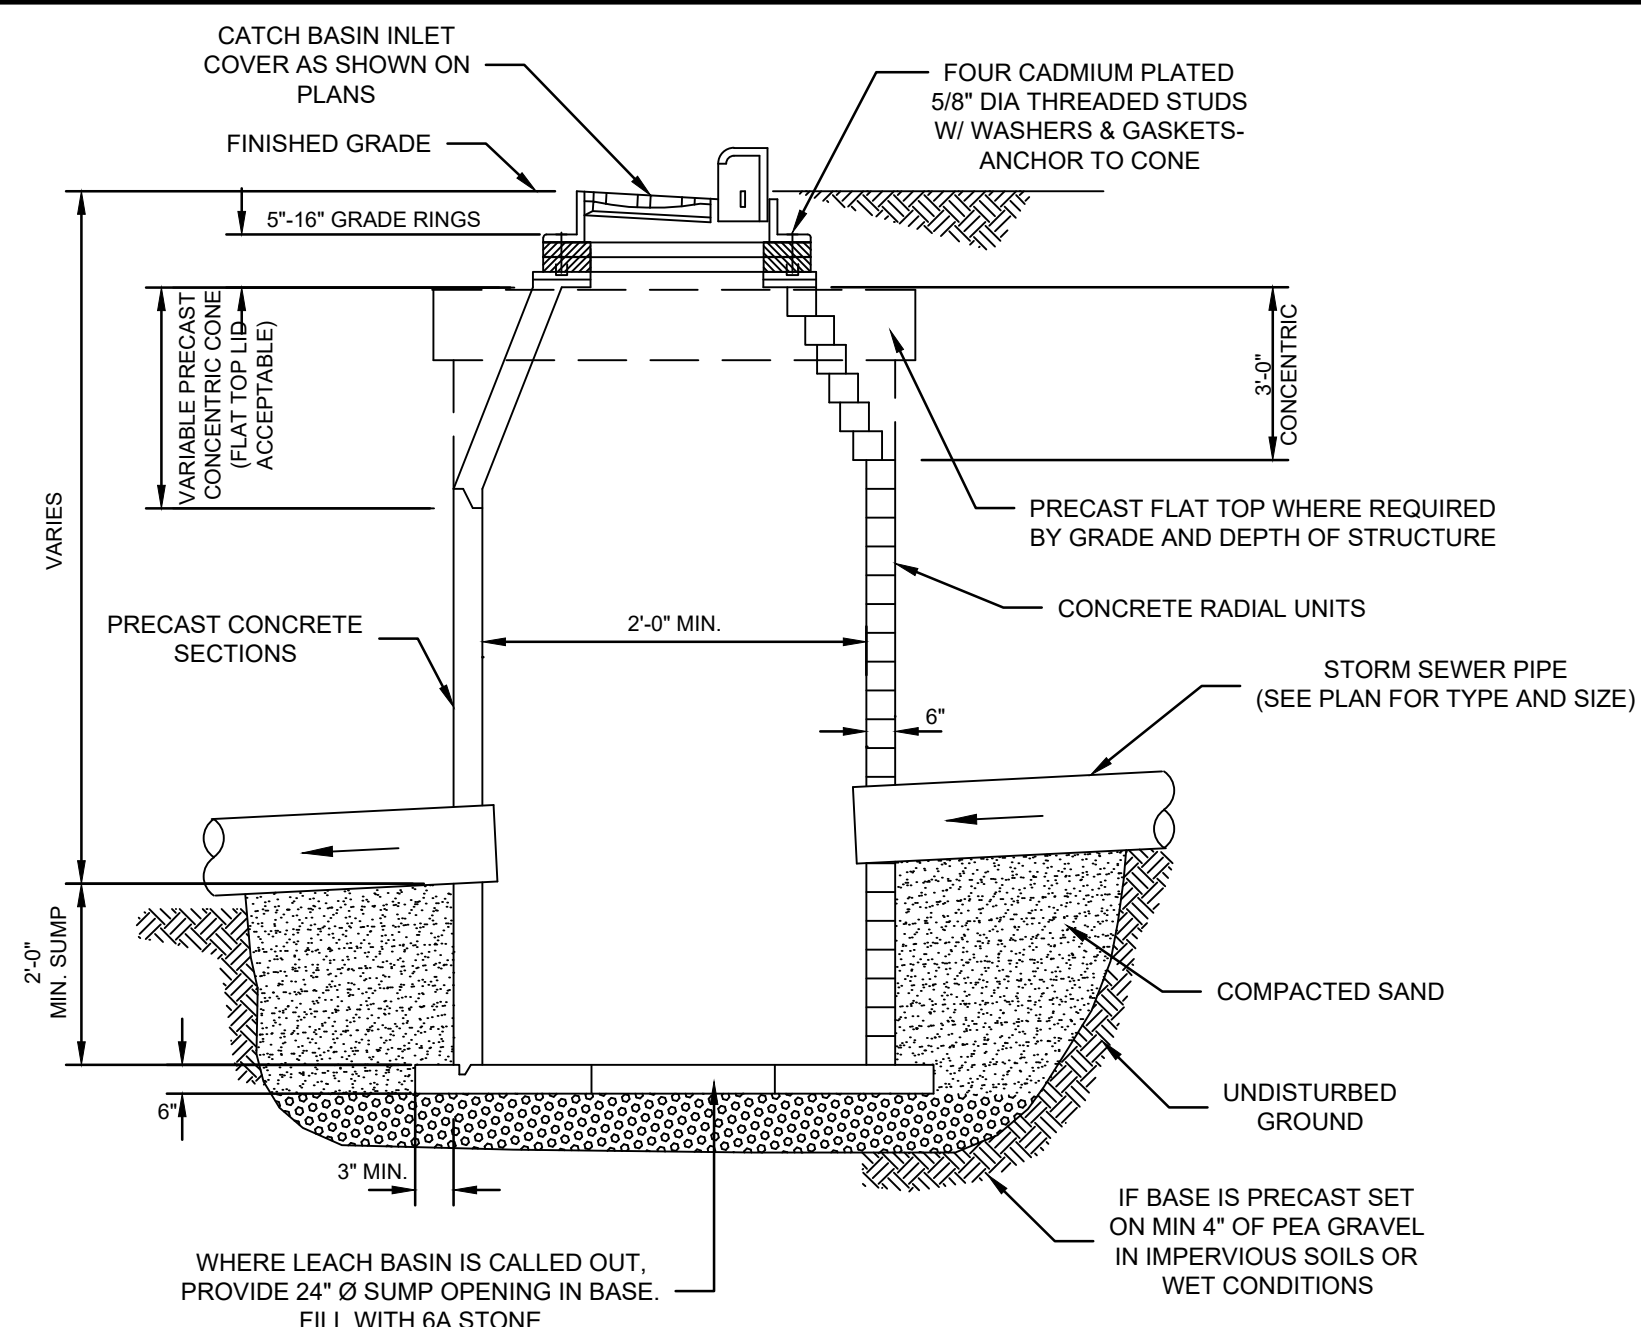


CATCH BASIN DETAIL
NO SCALE

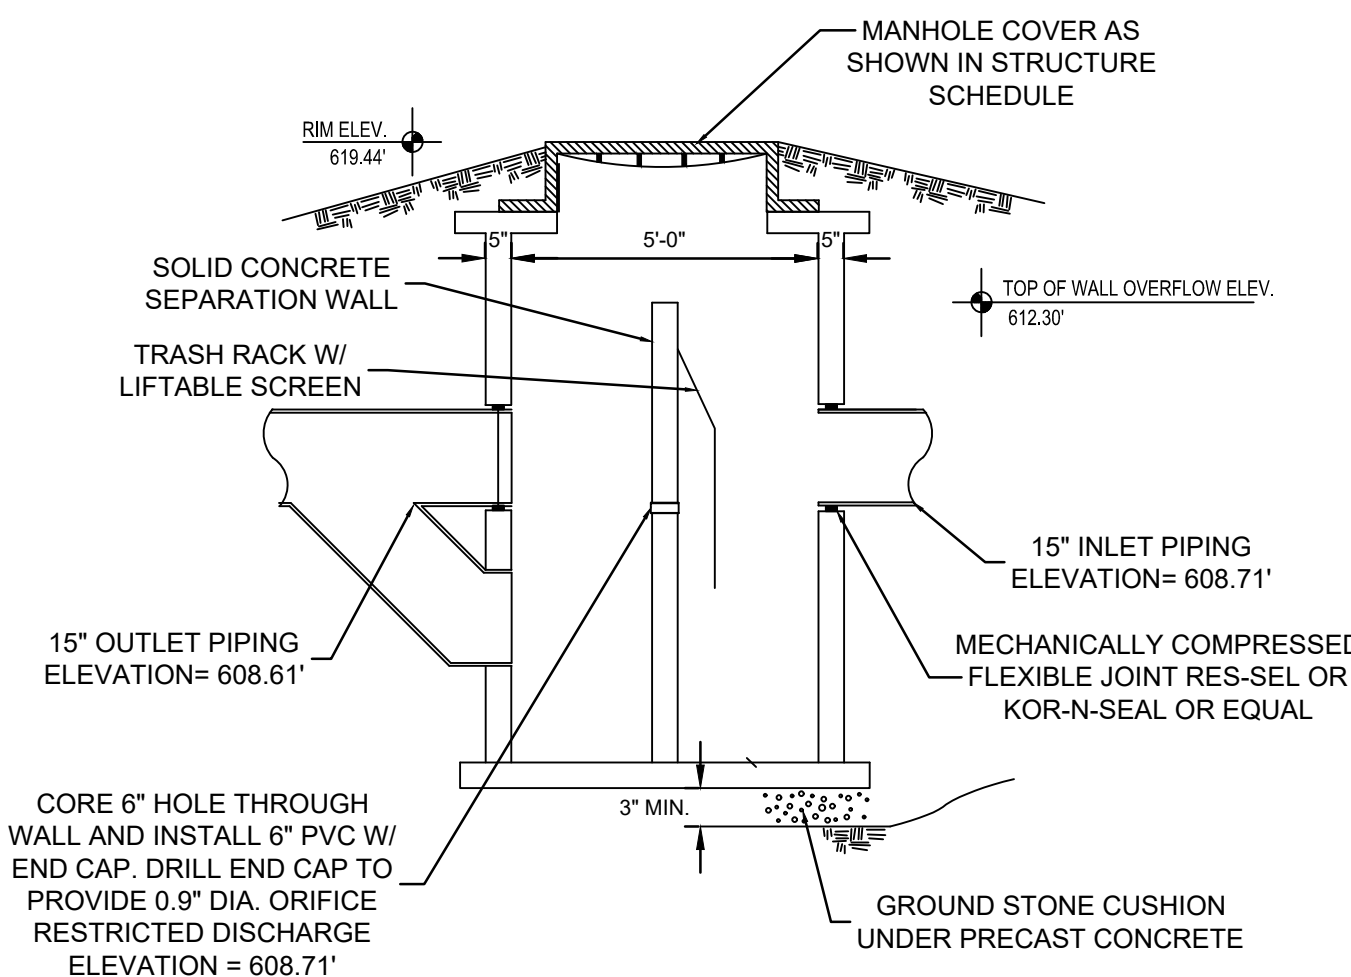


MANHOLE MH #1 SECTION VIEW
NO SCALE

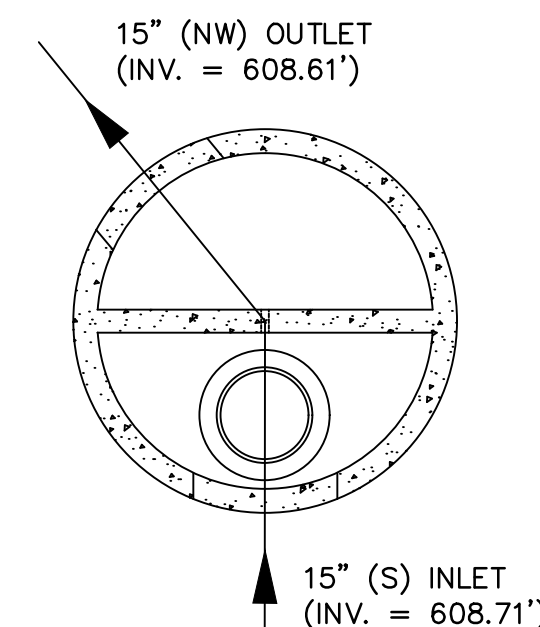


MANHOLE MH #1 PLAN VIEW
NO SCALE

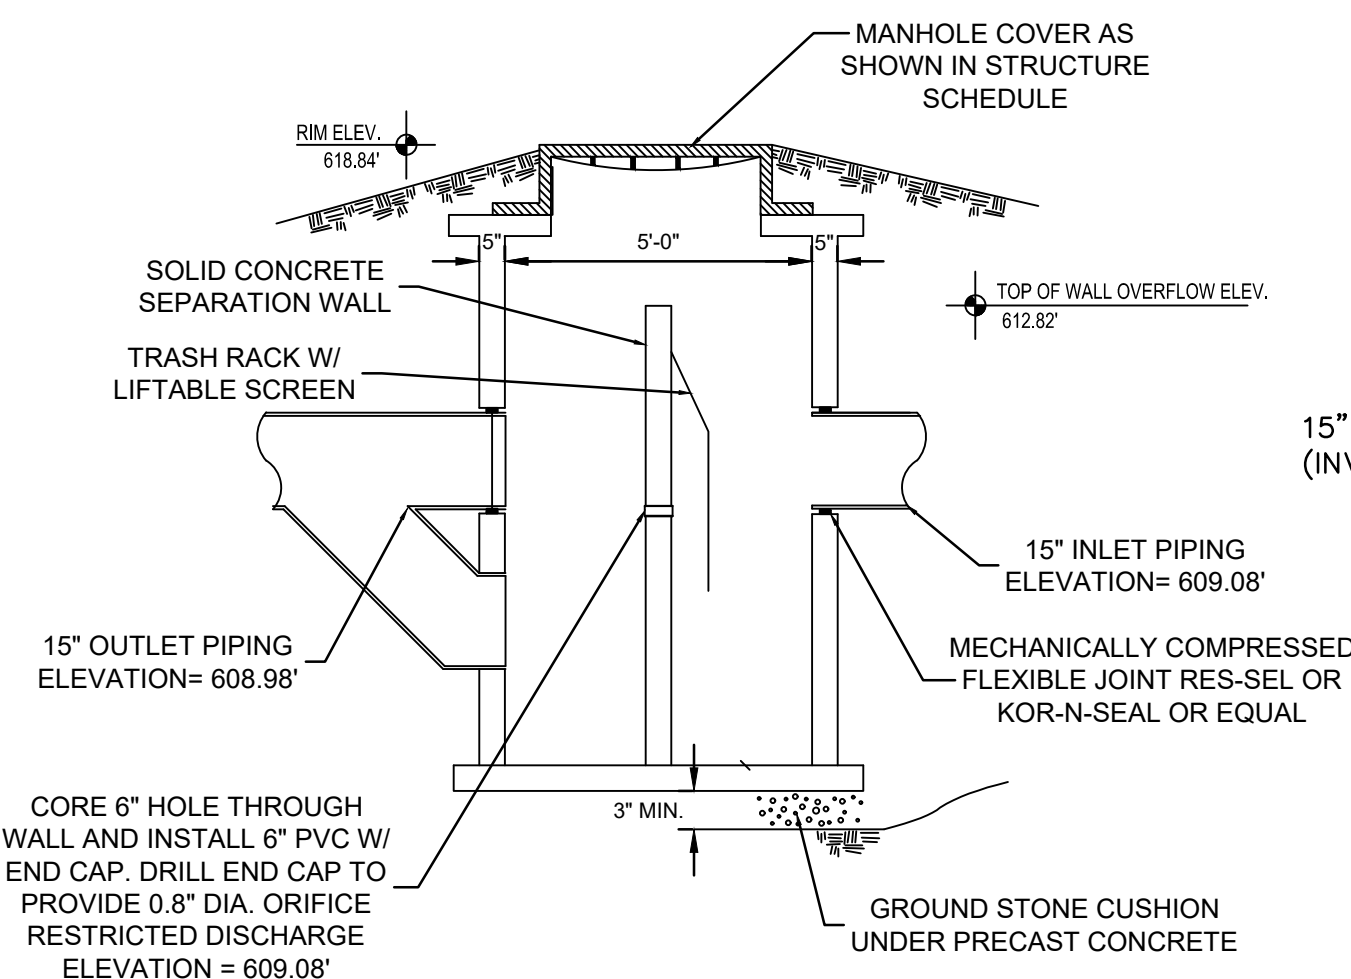


MANHOLE MH #4 SECTION VIEW
NO SCALE

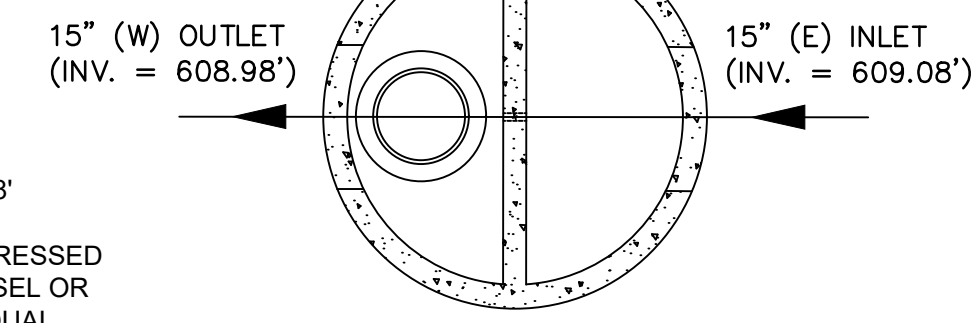

MANHOLE MH #4 PLAN VIEW
NO SCALE

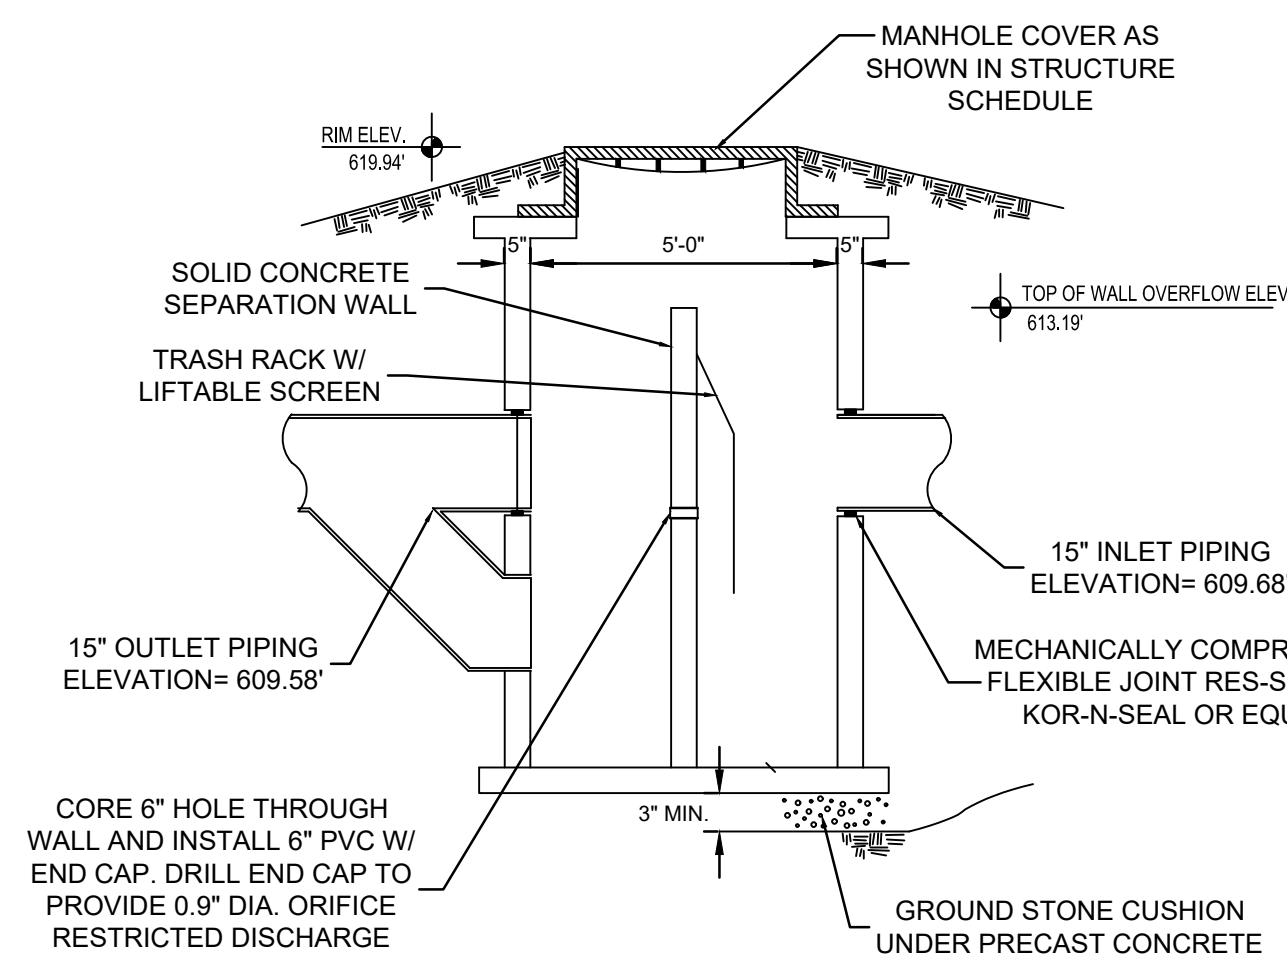


MANHOLE MH #7 SECTION VIEW
NO SCALE

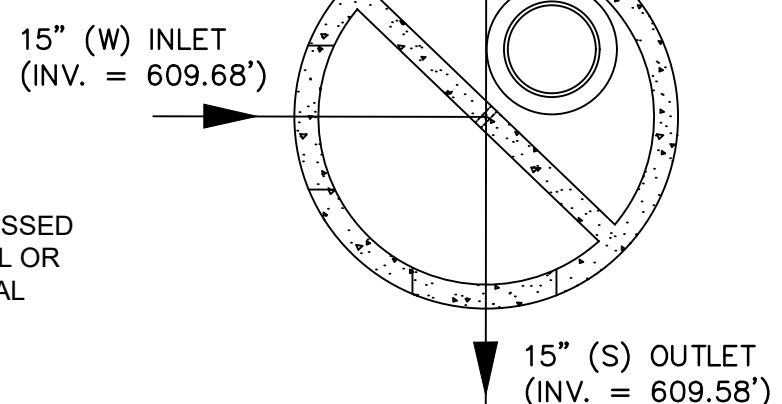

MANHOLE MH #7 PLAN VIEW
NO SCALE



Know what's
Call before you dig.

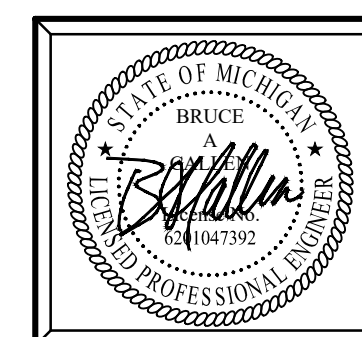

Plan Prepared By:

Bruce A. Callen, PE
Callen Engineering, Inc.
108 E. Savidge St.
Spring Lake, Michigan 49456

Tel: 616-414-5260

email: bcallen@callenengineering.com

For protection of underground utilities, the CONTRACTOR shall dial 1-800-482-7171 OR 811 a minimum of three working days, excluding Saturdays, Sundays and holidays, prior to excavation in the vicinity of utility lines. All "MISS DIG" participating members will thus be routinely notified. This does not relieve the CONTRACTOR of the responsibility of notifying the utility owners who may not be part of the "MISS DIG" alert system.







DATE OF PLAN: 08-01-25

THE SANCTUARY BREWSTER LDHA, LLC
32500 TELEGRAPH ROAD, SUITE 100
DETROIT, MICHIGAN 48025
248-833-0552

NO.	ISSUANCE / REVISION	DATE	BY
1	DATE	11-22-24	B.A.C.
2	DATE	12-06-24	B.A.C.
3	DATE	03-31-25	B.A.C.
4	DATE	08-01-25	B.A.C.

BREWSTER PHASE 1-3
631.651.671 ALFRED STREET
DETROIT, MI 48201
WAYNE COUNTY, MICHIGAN
X-SECTIONS, NOTES, AND DETAILS

DRAWN BY	DATE
J.W.C.	SEP '24
ENGINEER	DATE
B.A.C.	SEP '24
EDIT	DATE
J.W.C.	AUG '25
SCALE	SCALE
DRAWING	PILOT SCALE
AS NOTED	1:1
PROJECT	023 BREWSTER SANCTUARY
SHEET NO.	C4.0

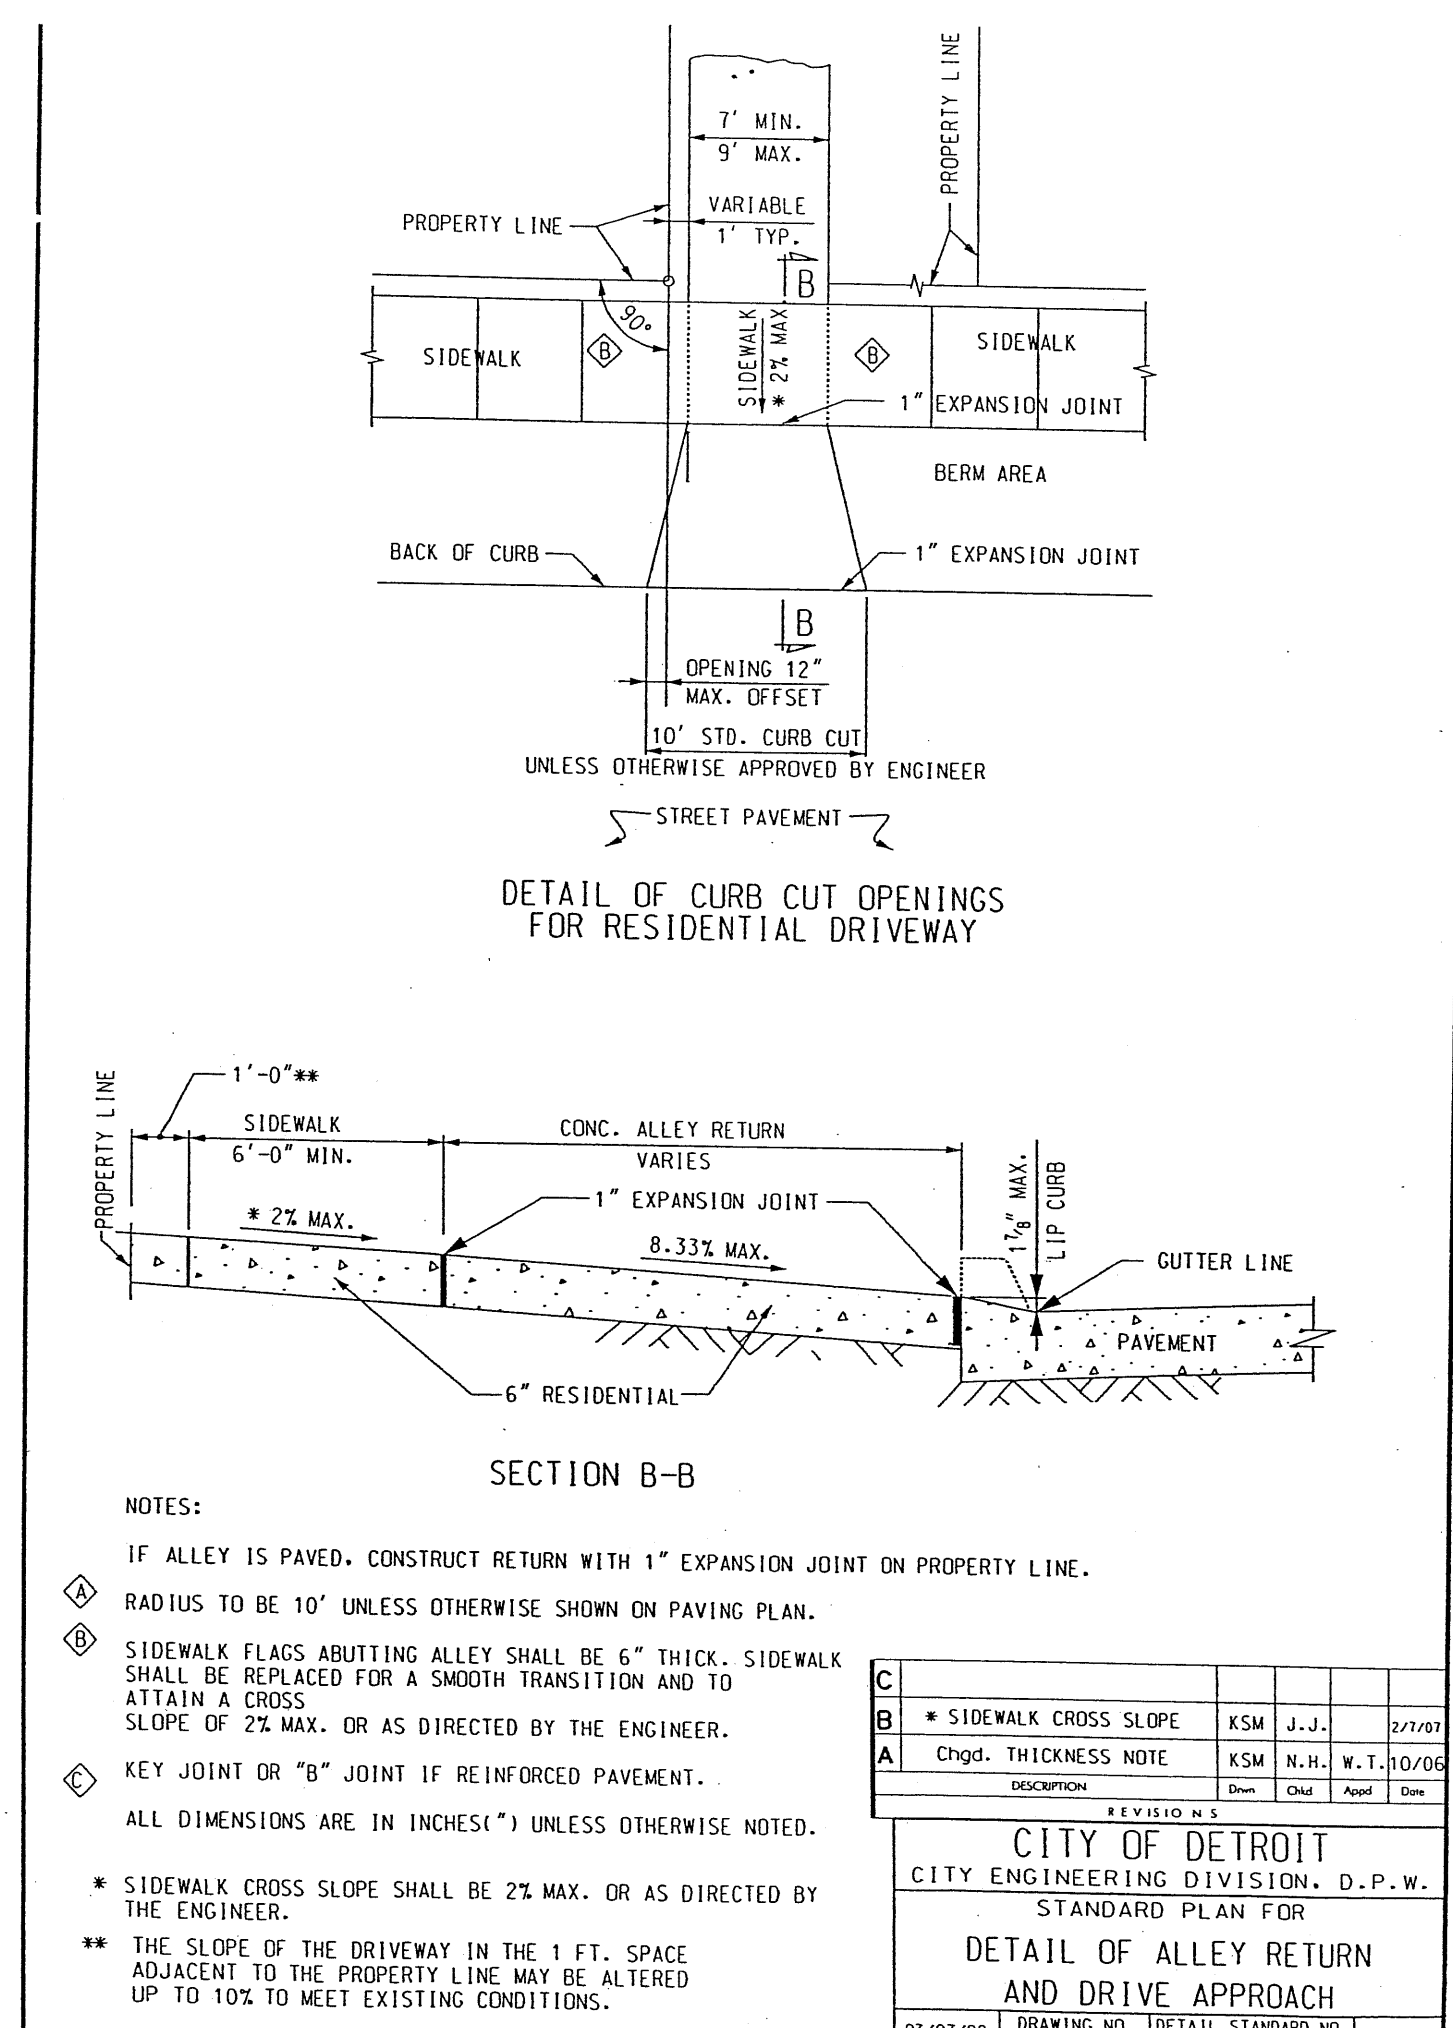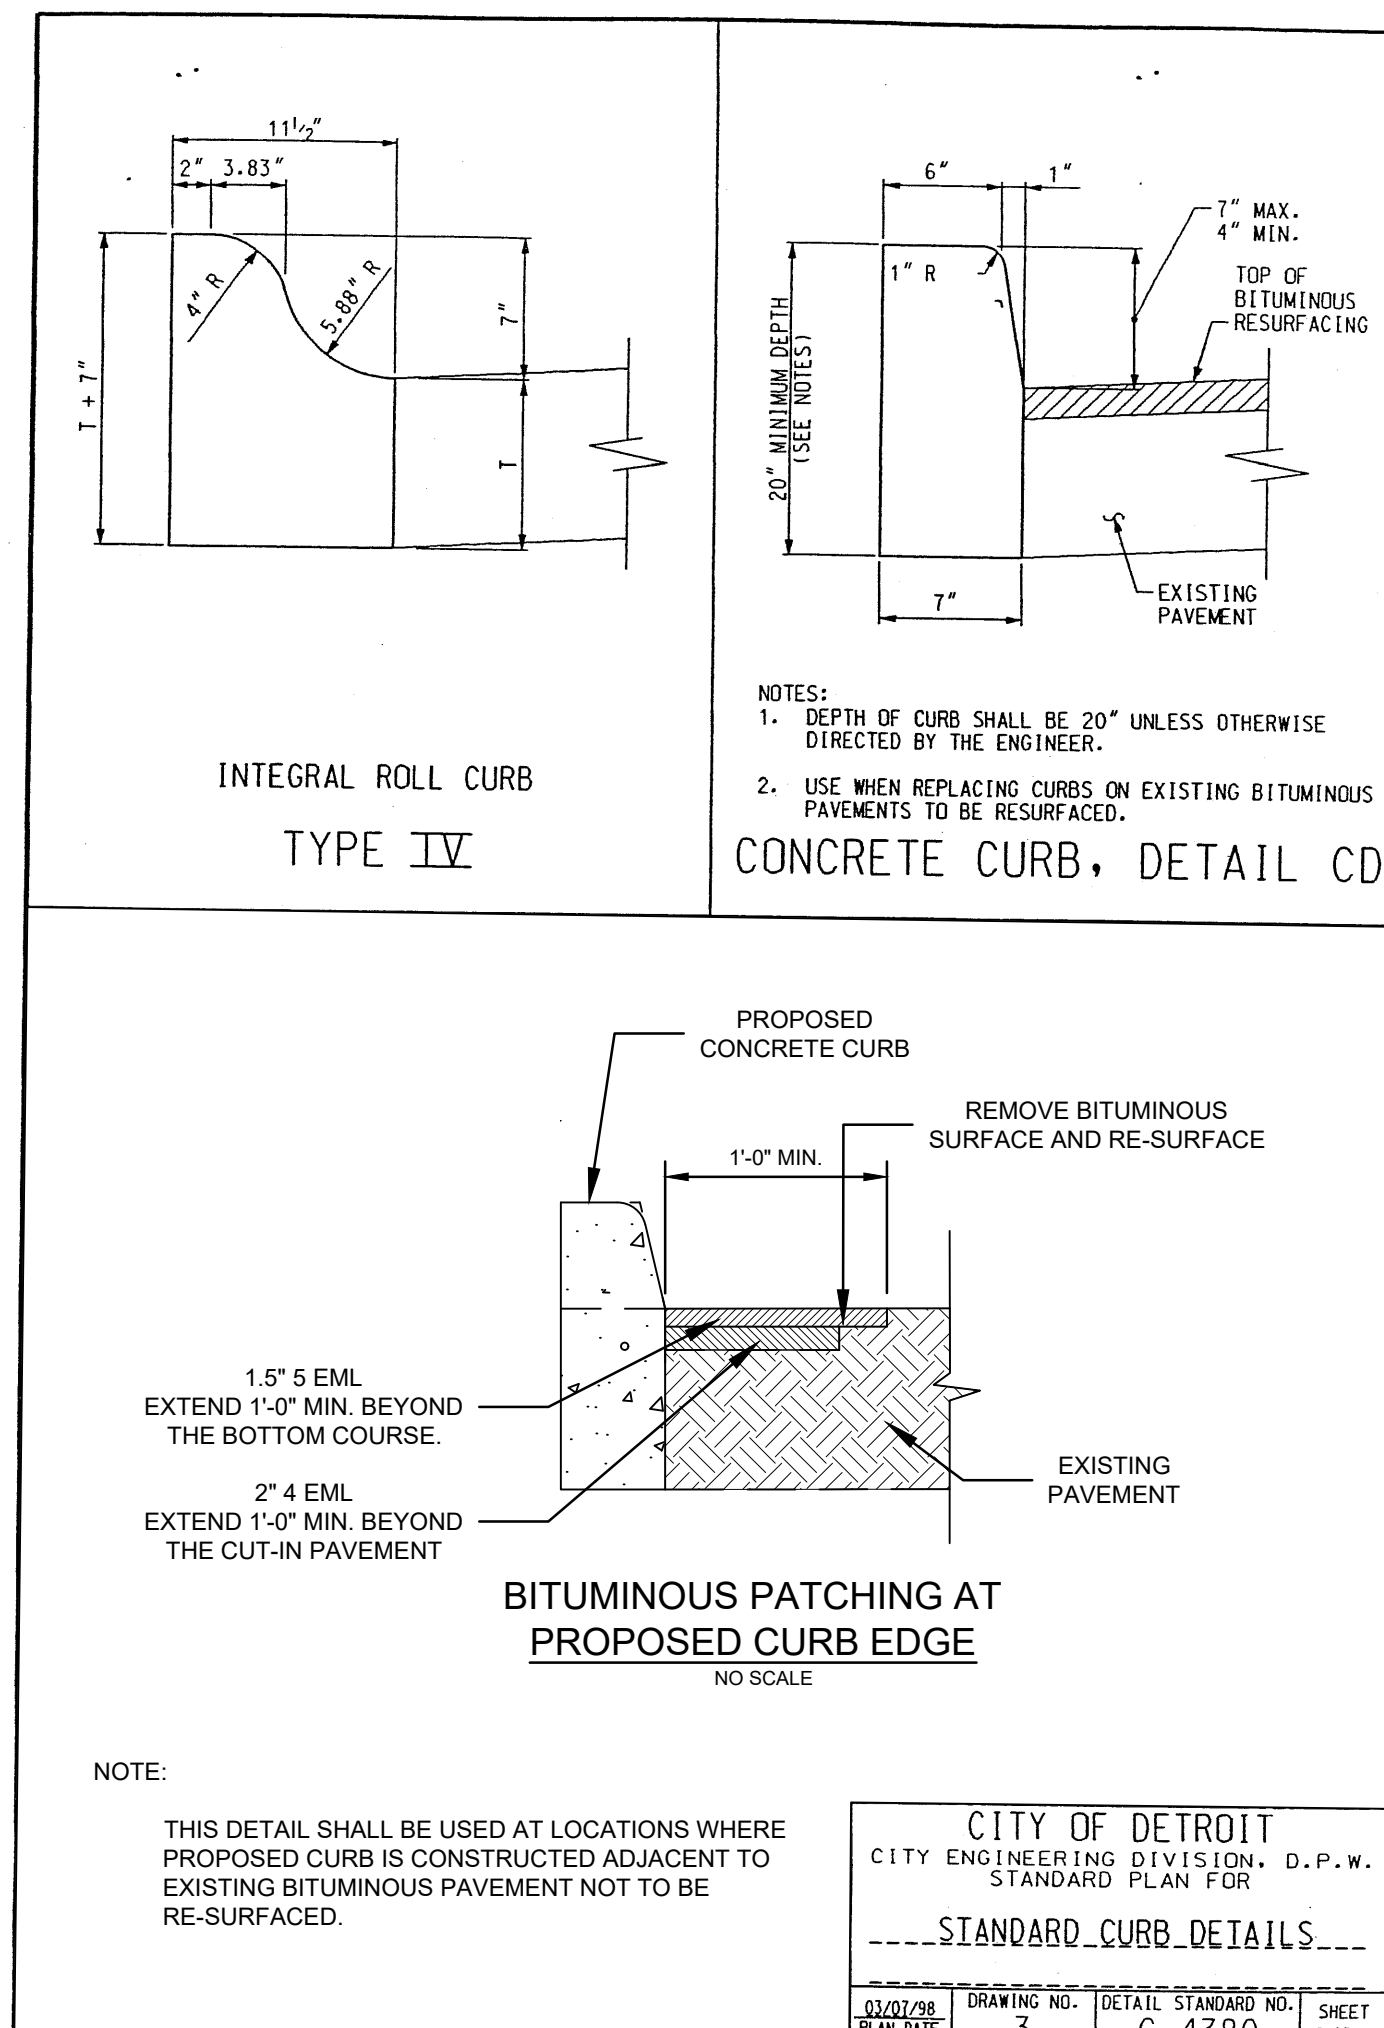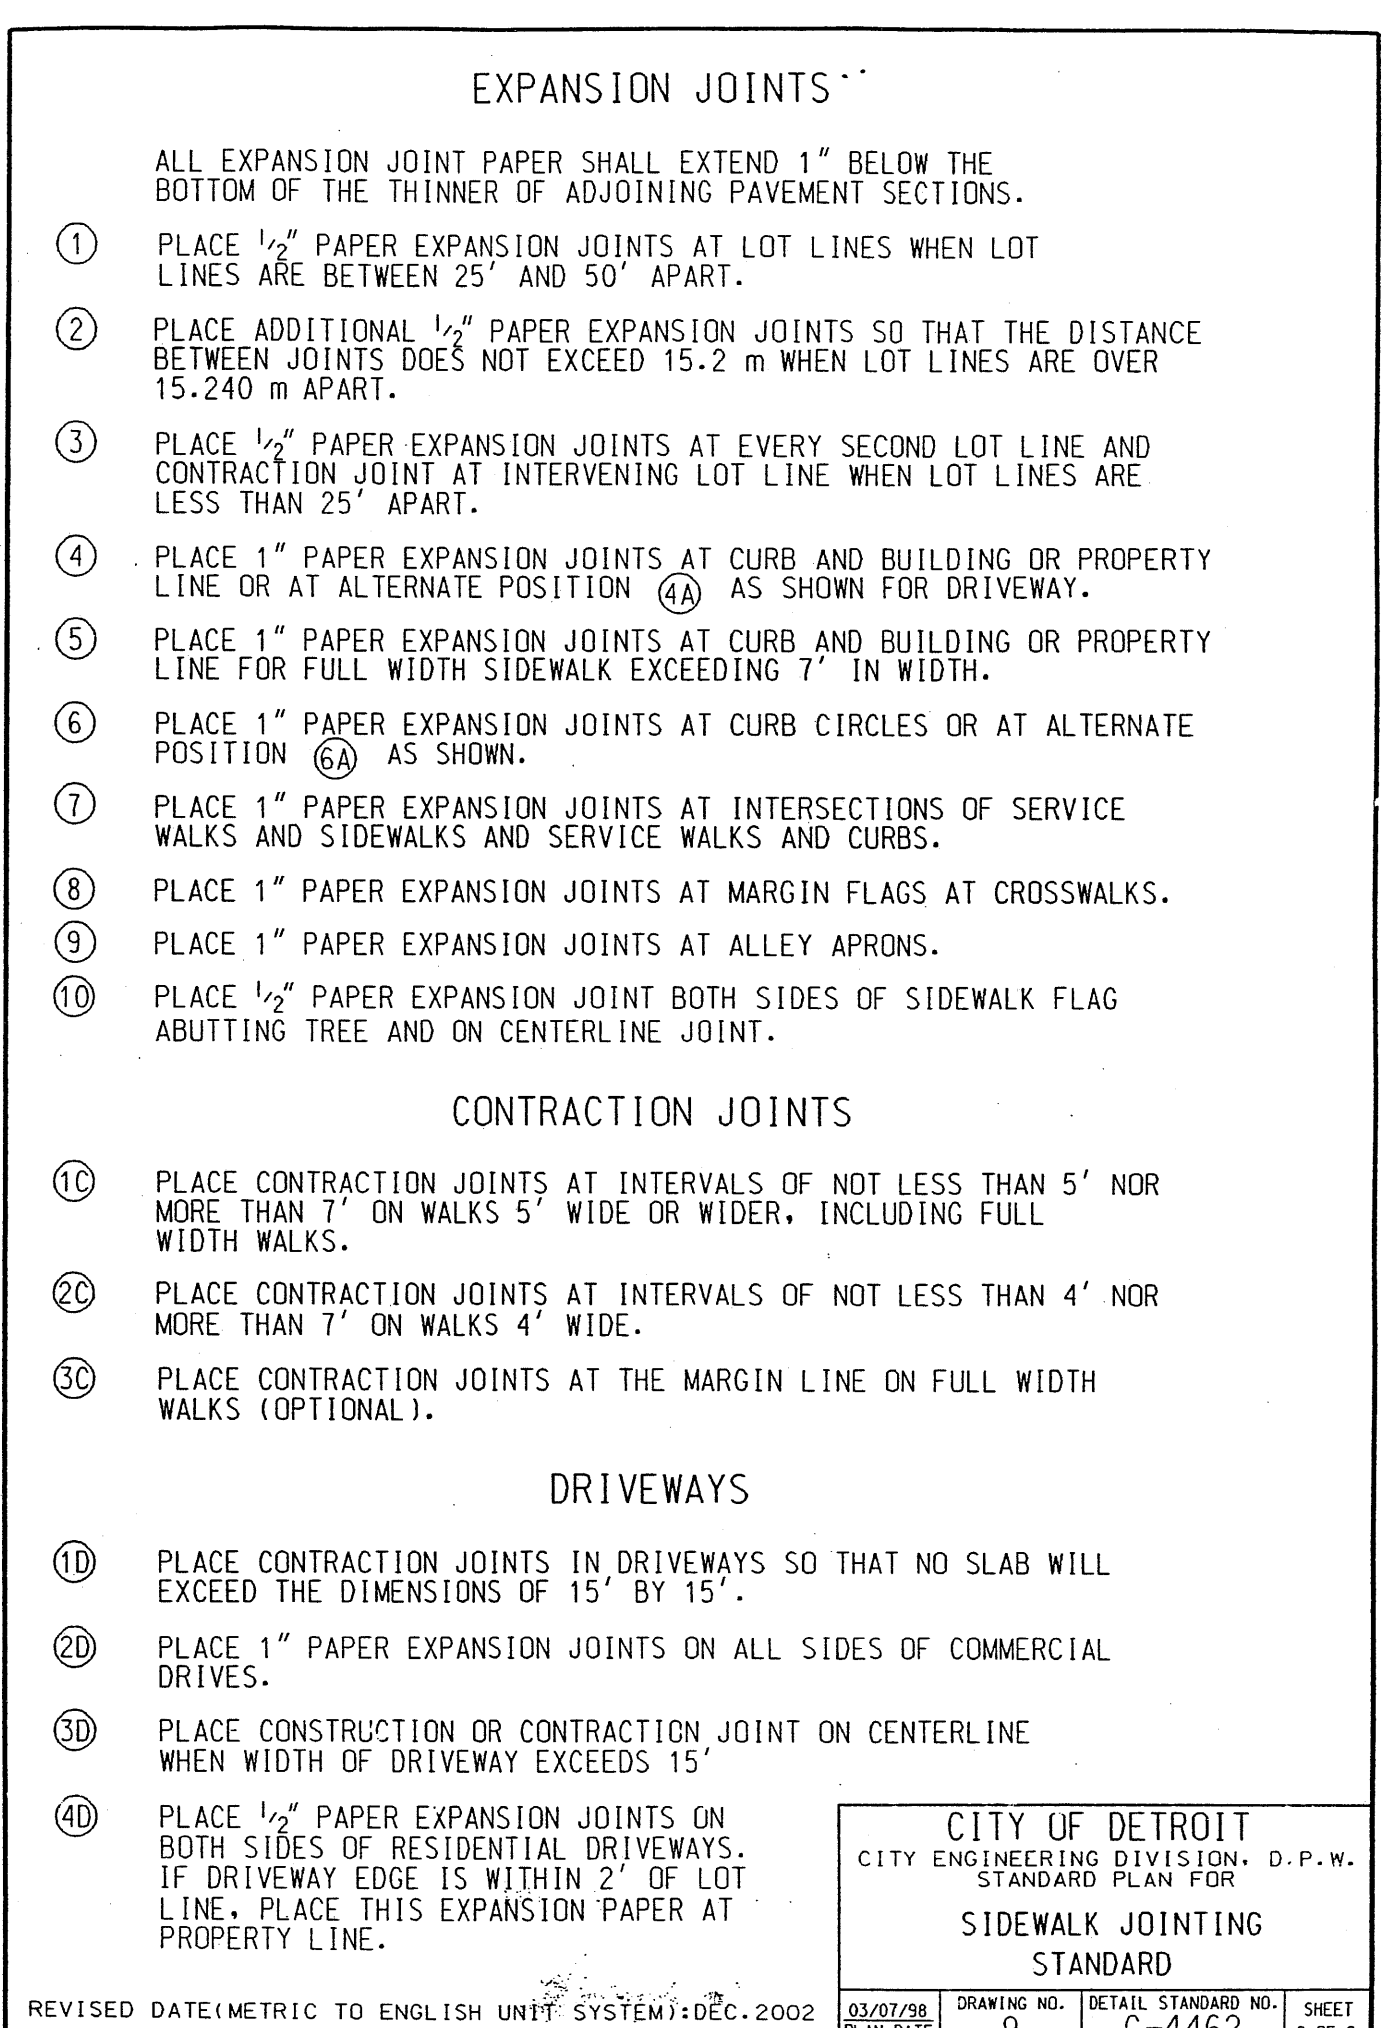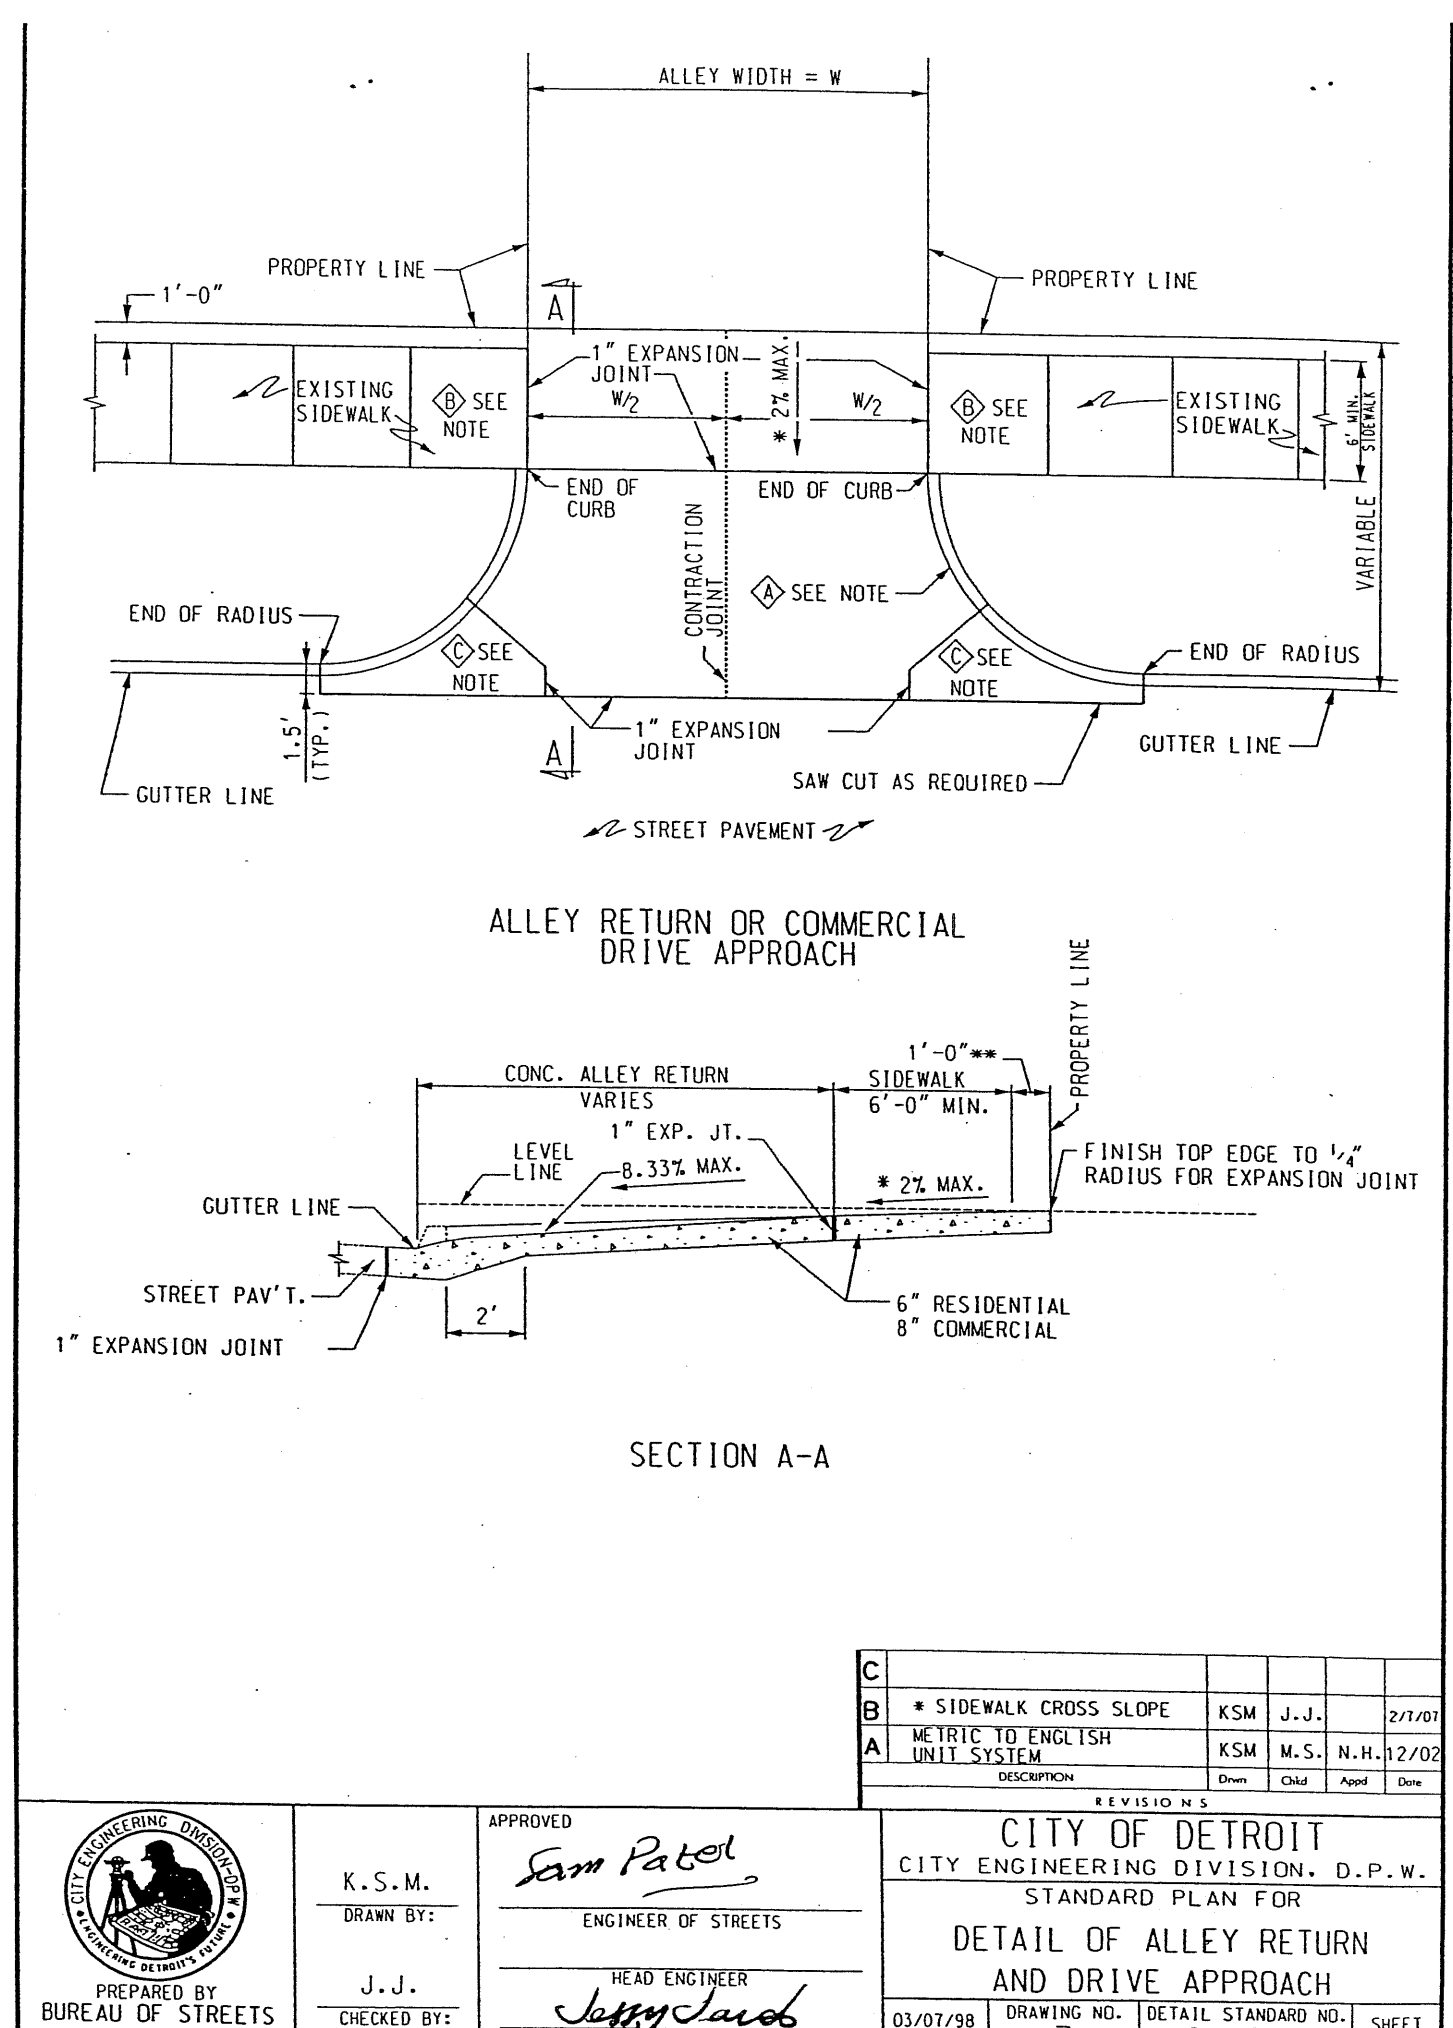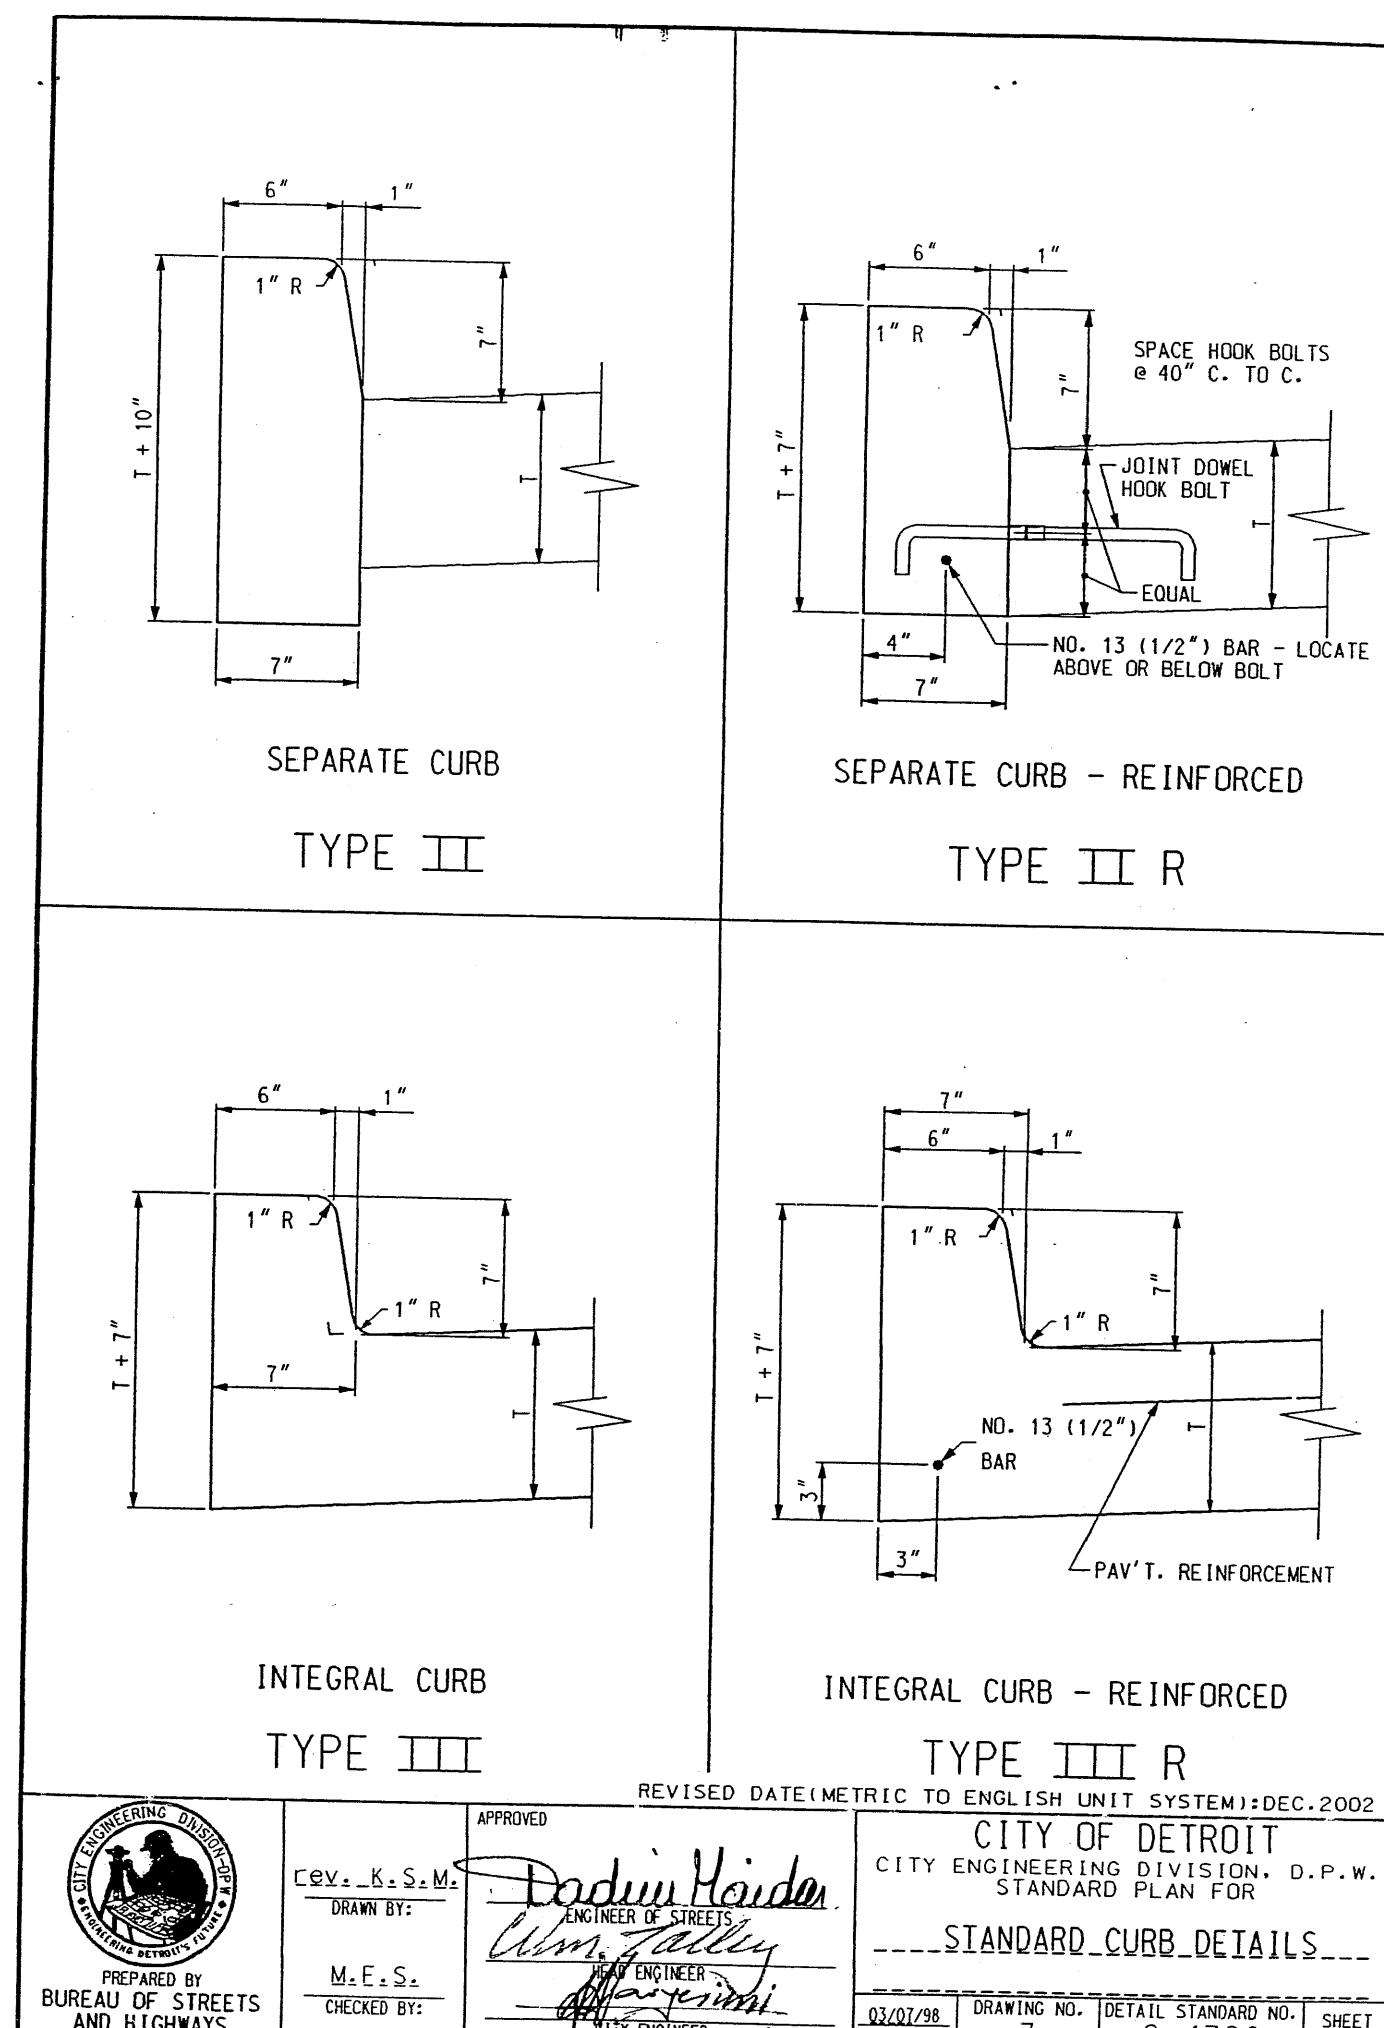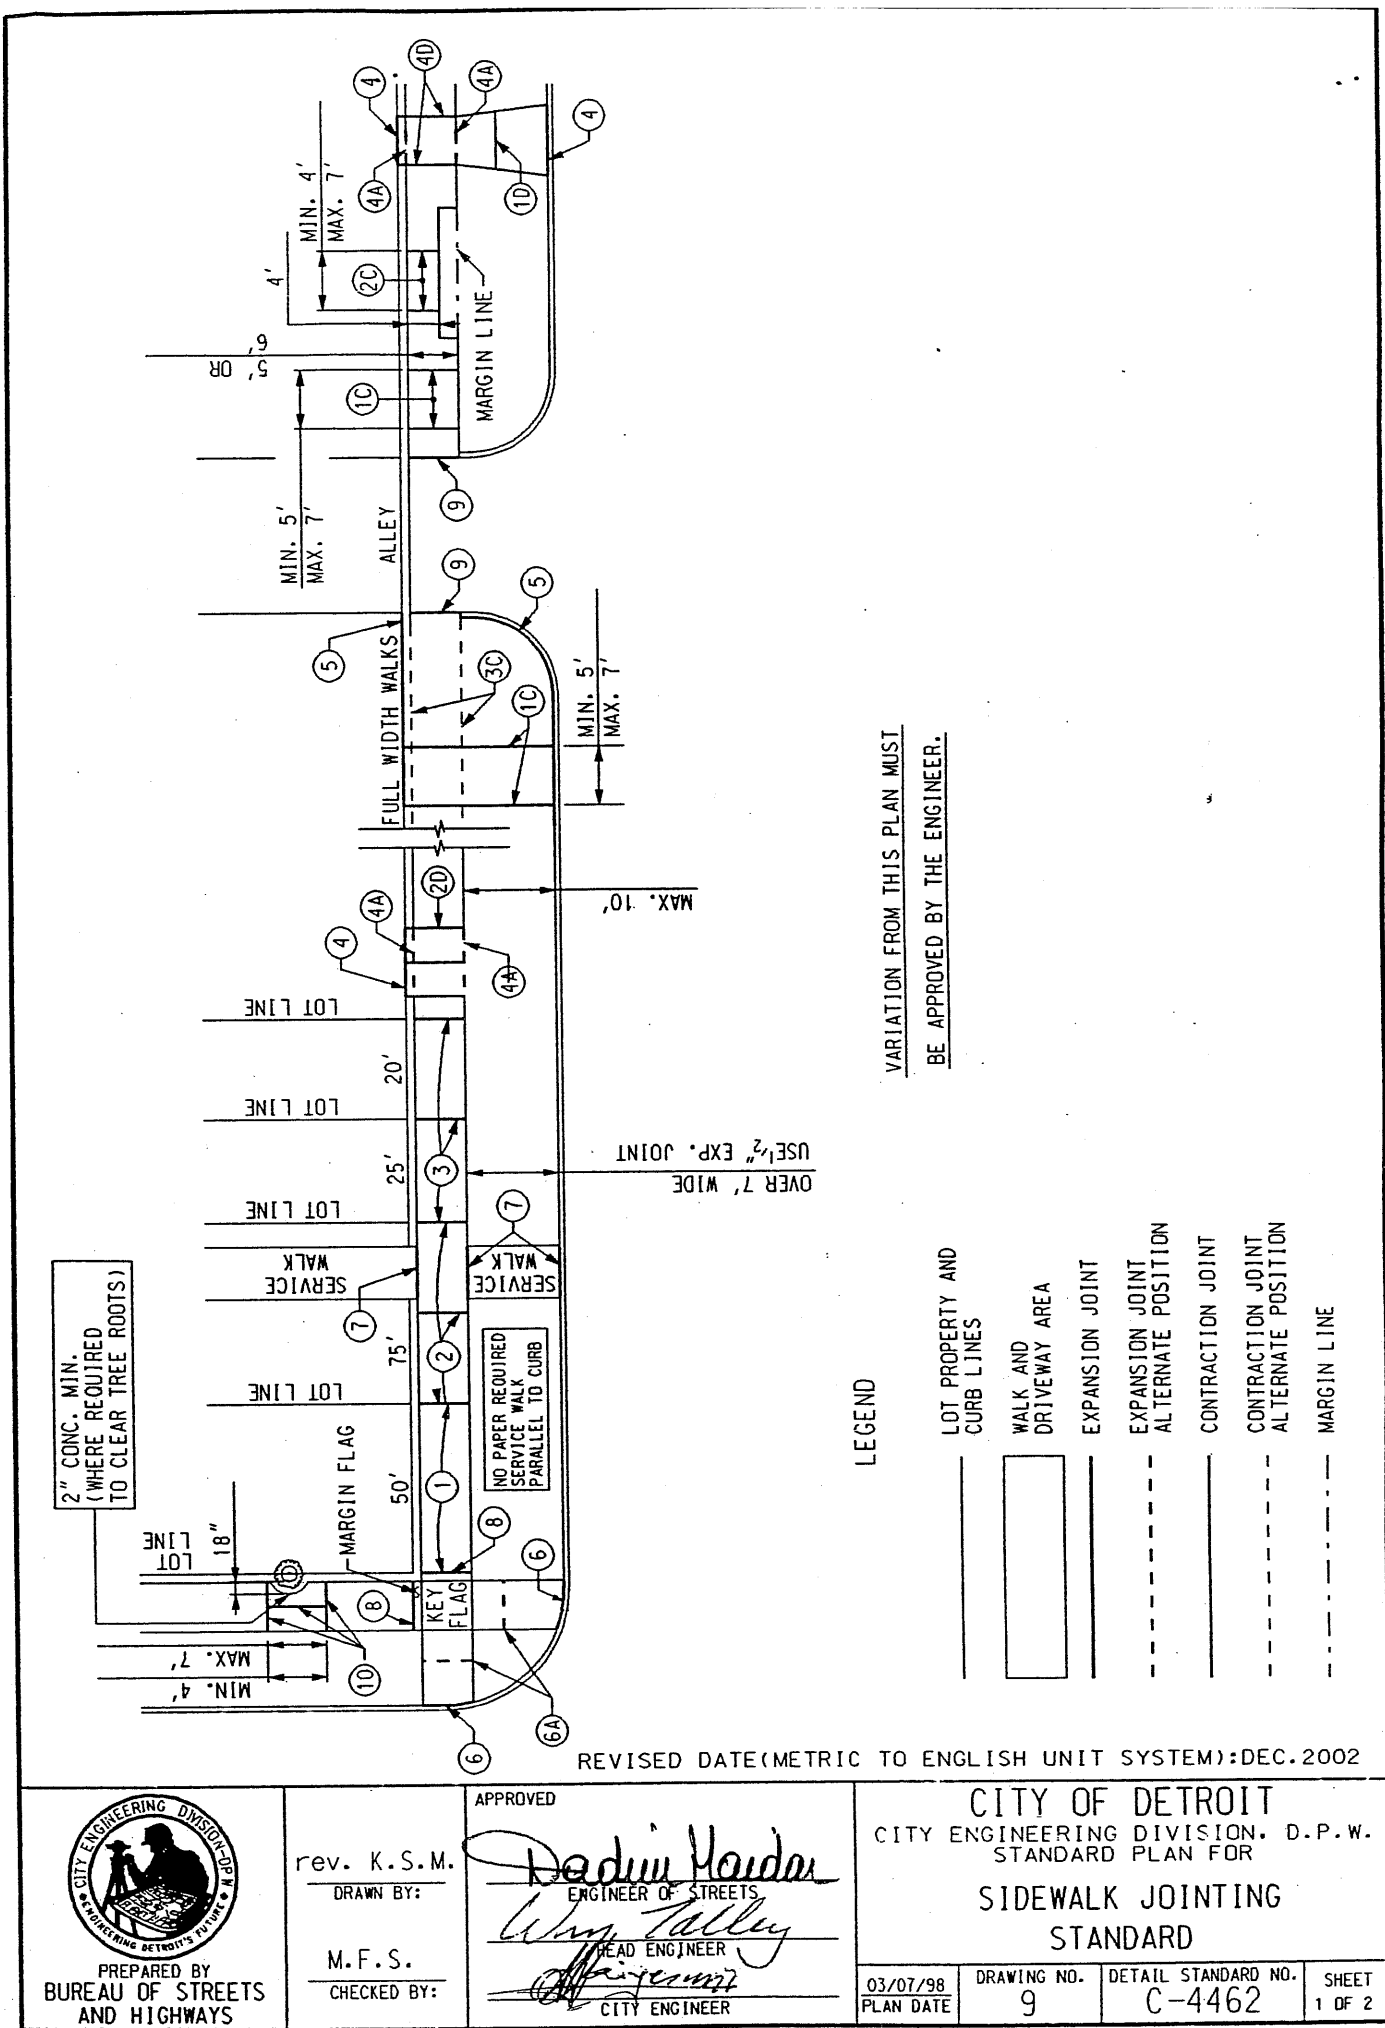

Know what's below.
Call before you dig.

PRELIMINARY - NOT FOR CONSTRUCTION

Scale Prepared By:
Bruce A. Callen, PE
Callen Engineering, Inc.
108 E. Savidge St.
Spring Lake, Michigan 49456
Tel: 616-414-5260
email: bcallen@callenengineering.com

For protection of underground utilities, the CONTRACTOR shall dial 1-800-482-7171 OR 811 a minimum of three working days, excluding Saturdays, Sundays and holidays, prior to excavation in the vicinity of utility lines. All "MISS DIG" participating members will thus be routinely notified. This does not relieve the CONTRACTOR of the responsibility of notifying the utility owners who may not be part of the "MISS DIG" alert system.

DATE OF PLAN: 08-01-25

Callen Engineering, Inc.
108 East Savidge Street
Spring Lake, MI 49456
T: 616-414-5260
www.callenengineering.com

THE SANCTUARY BREWSTER LDHA, LLC
32500 TELEGRAPH ROAD, SUITE 100
DETROIT, MICHIGAN 48025
248-833-0552

NO.	DATE	BY	REVISION
1	11-15-24	B.A.C.	ISSUANCE
2	12-06-24	B.A.C.	BUILDING PERMIT
3	03-31-25	B.A.C.	SITE PLAN REVIEW RESPONSE #1
4	08-01-25	B.A.C.	SITE PLAN REVIEW RESPONSE #2

REVISED IN ACCORDANCE WITH CONSTRUCTION RECORDS

BREWSTER PHASE 1-3
631.651.671 ALFRED STREET
DETROIT, MI 48201
WAYNE COUNTY, MICHIGAN







X-SECTIONS, NOTES, AND DETAILS

DRAWN BY	DATE
J.W.C.	SEP '24
ENGINEER	SEP '24
B.A.C.	SEP '24
EDIT	AUG '25
J.W.C.	AUG '25

SCALE
DRAWING 1:1
AS NOTED 1:1

PROJECT 023 BREWSTER SANCTUARY

SHEET NO. C4.1

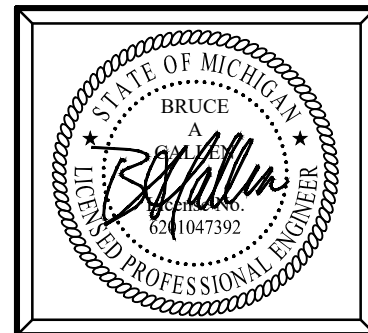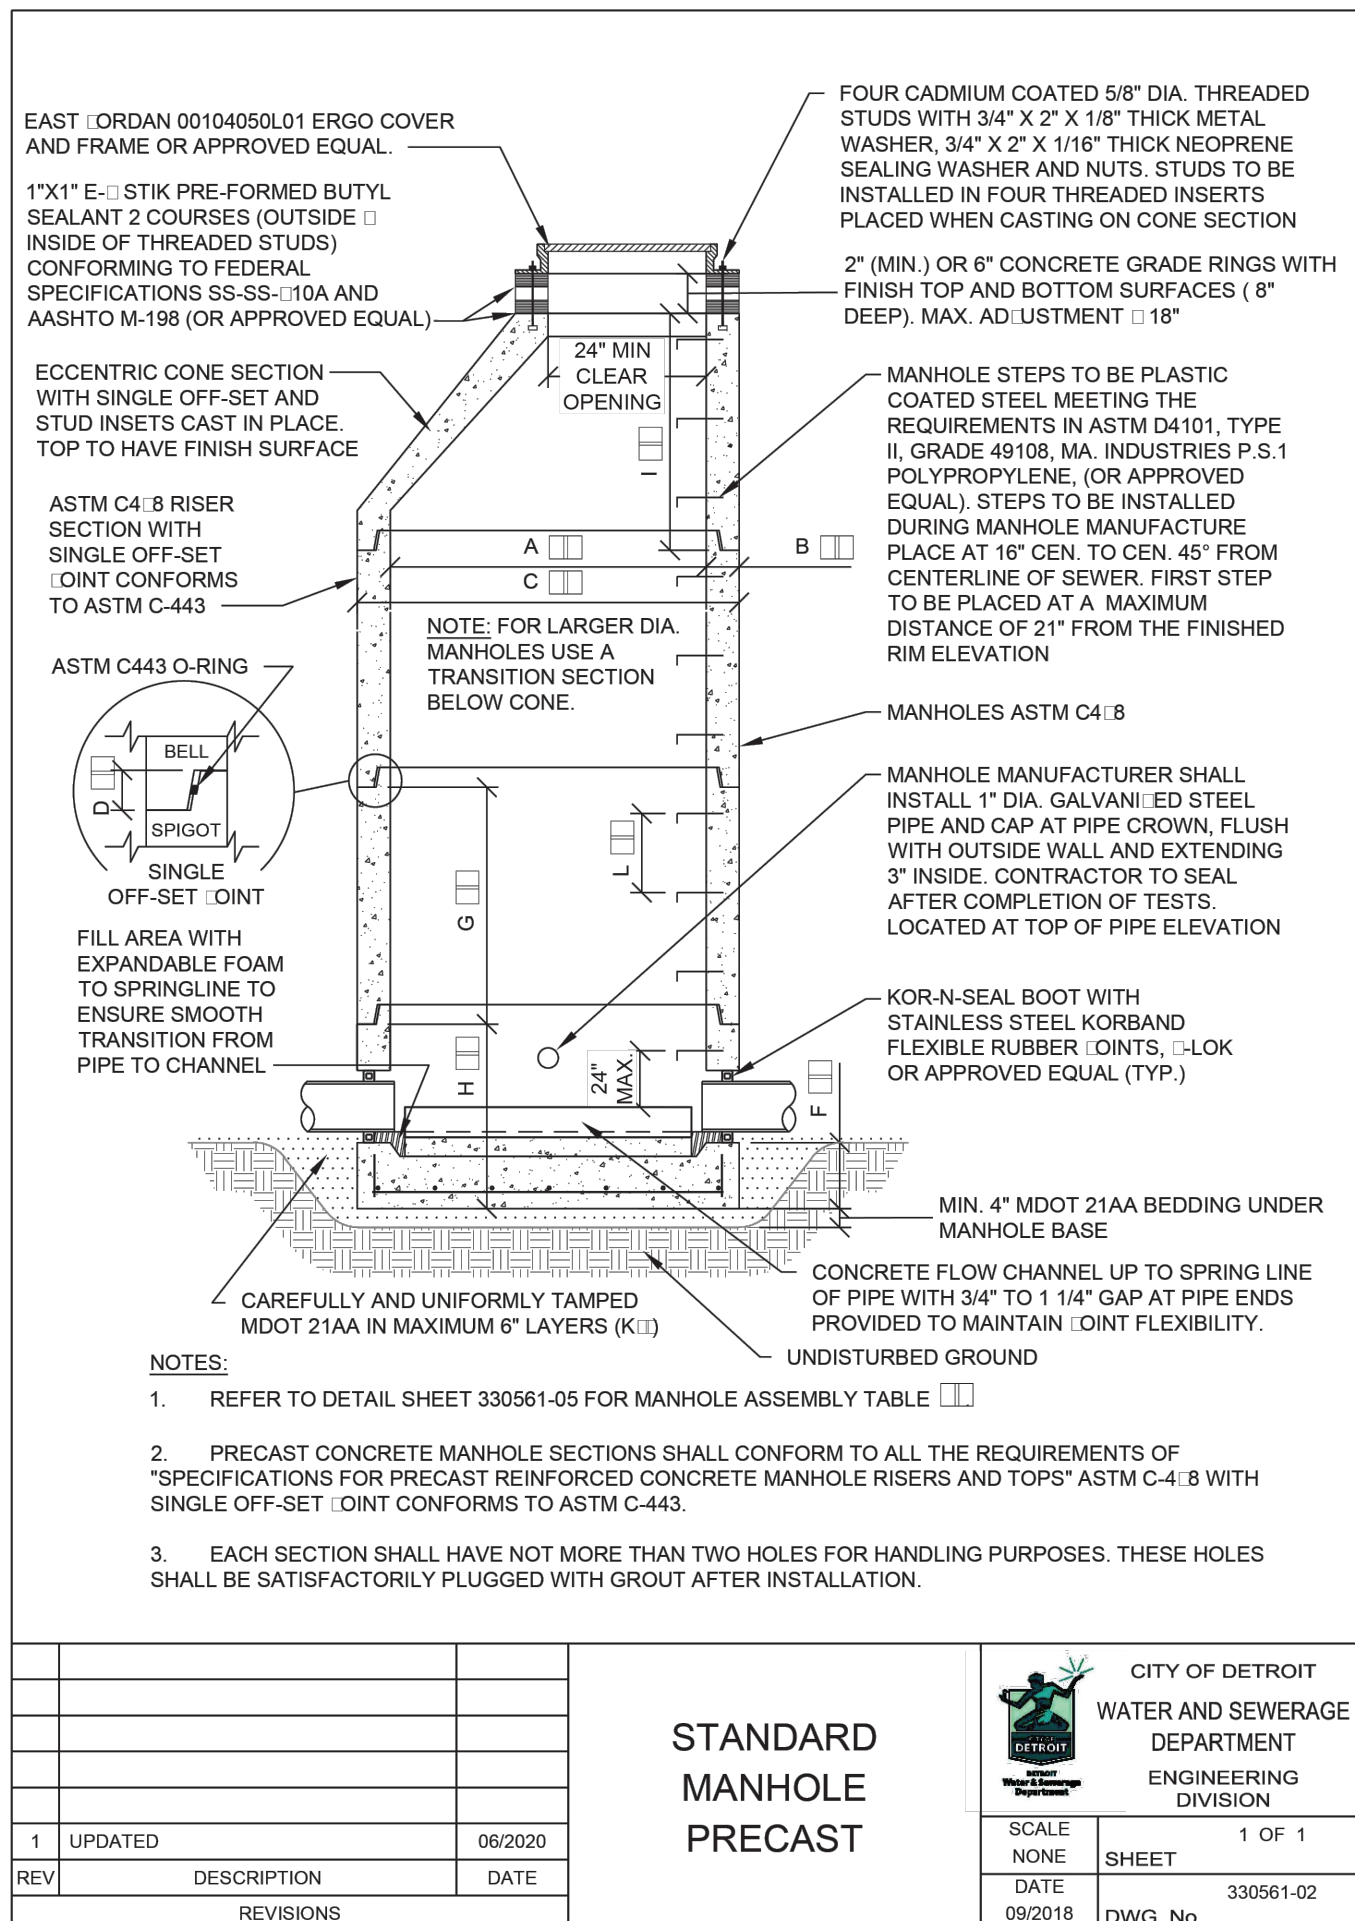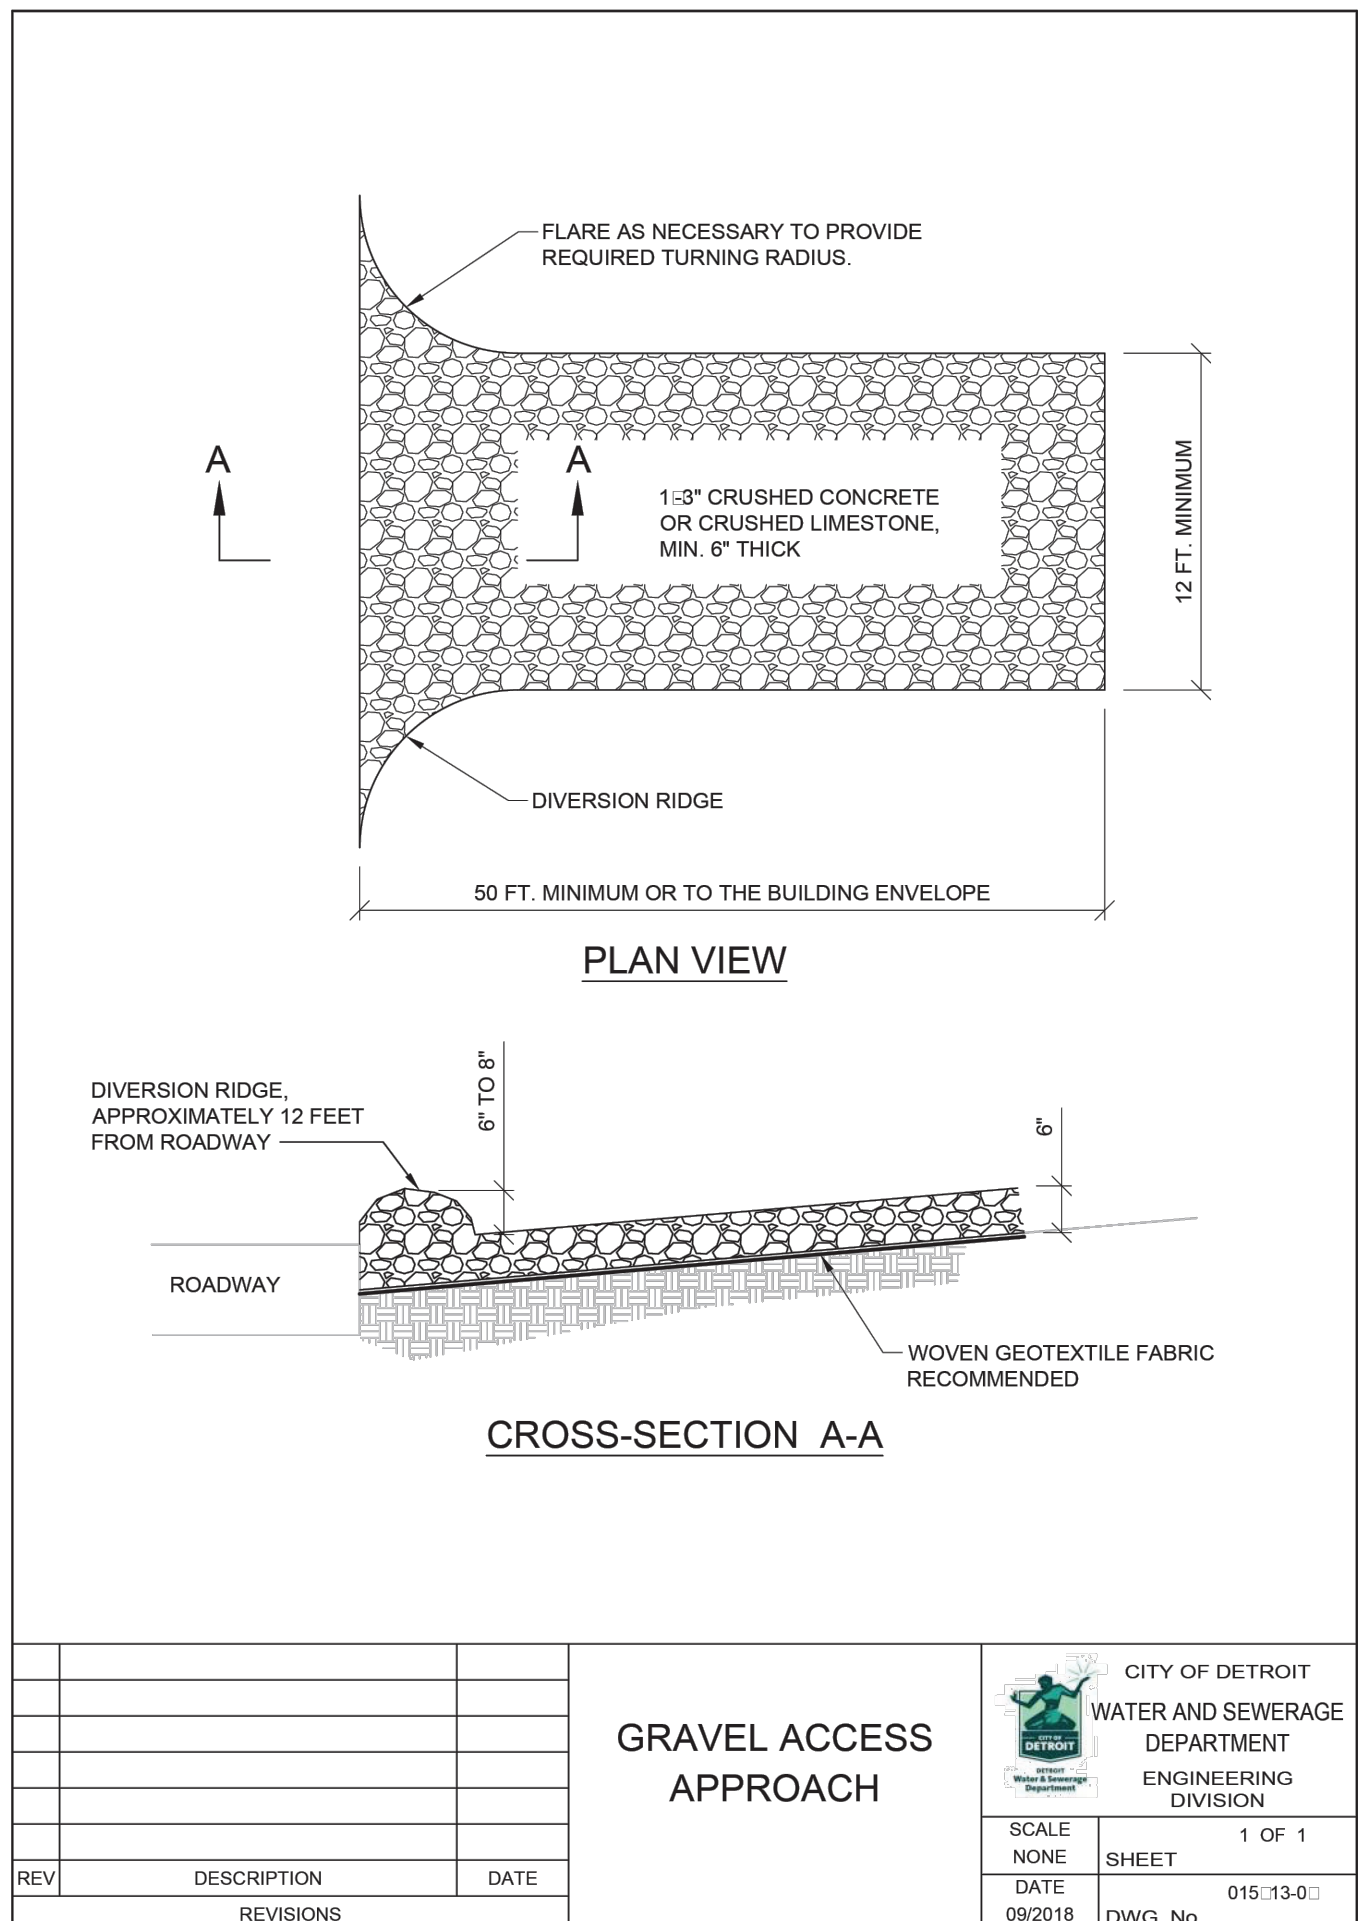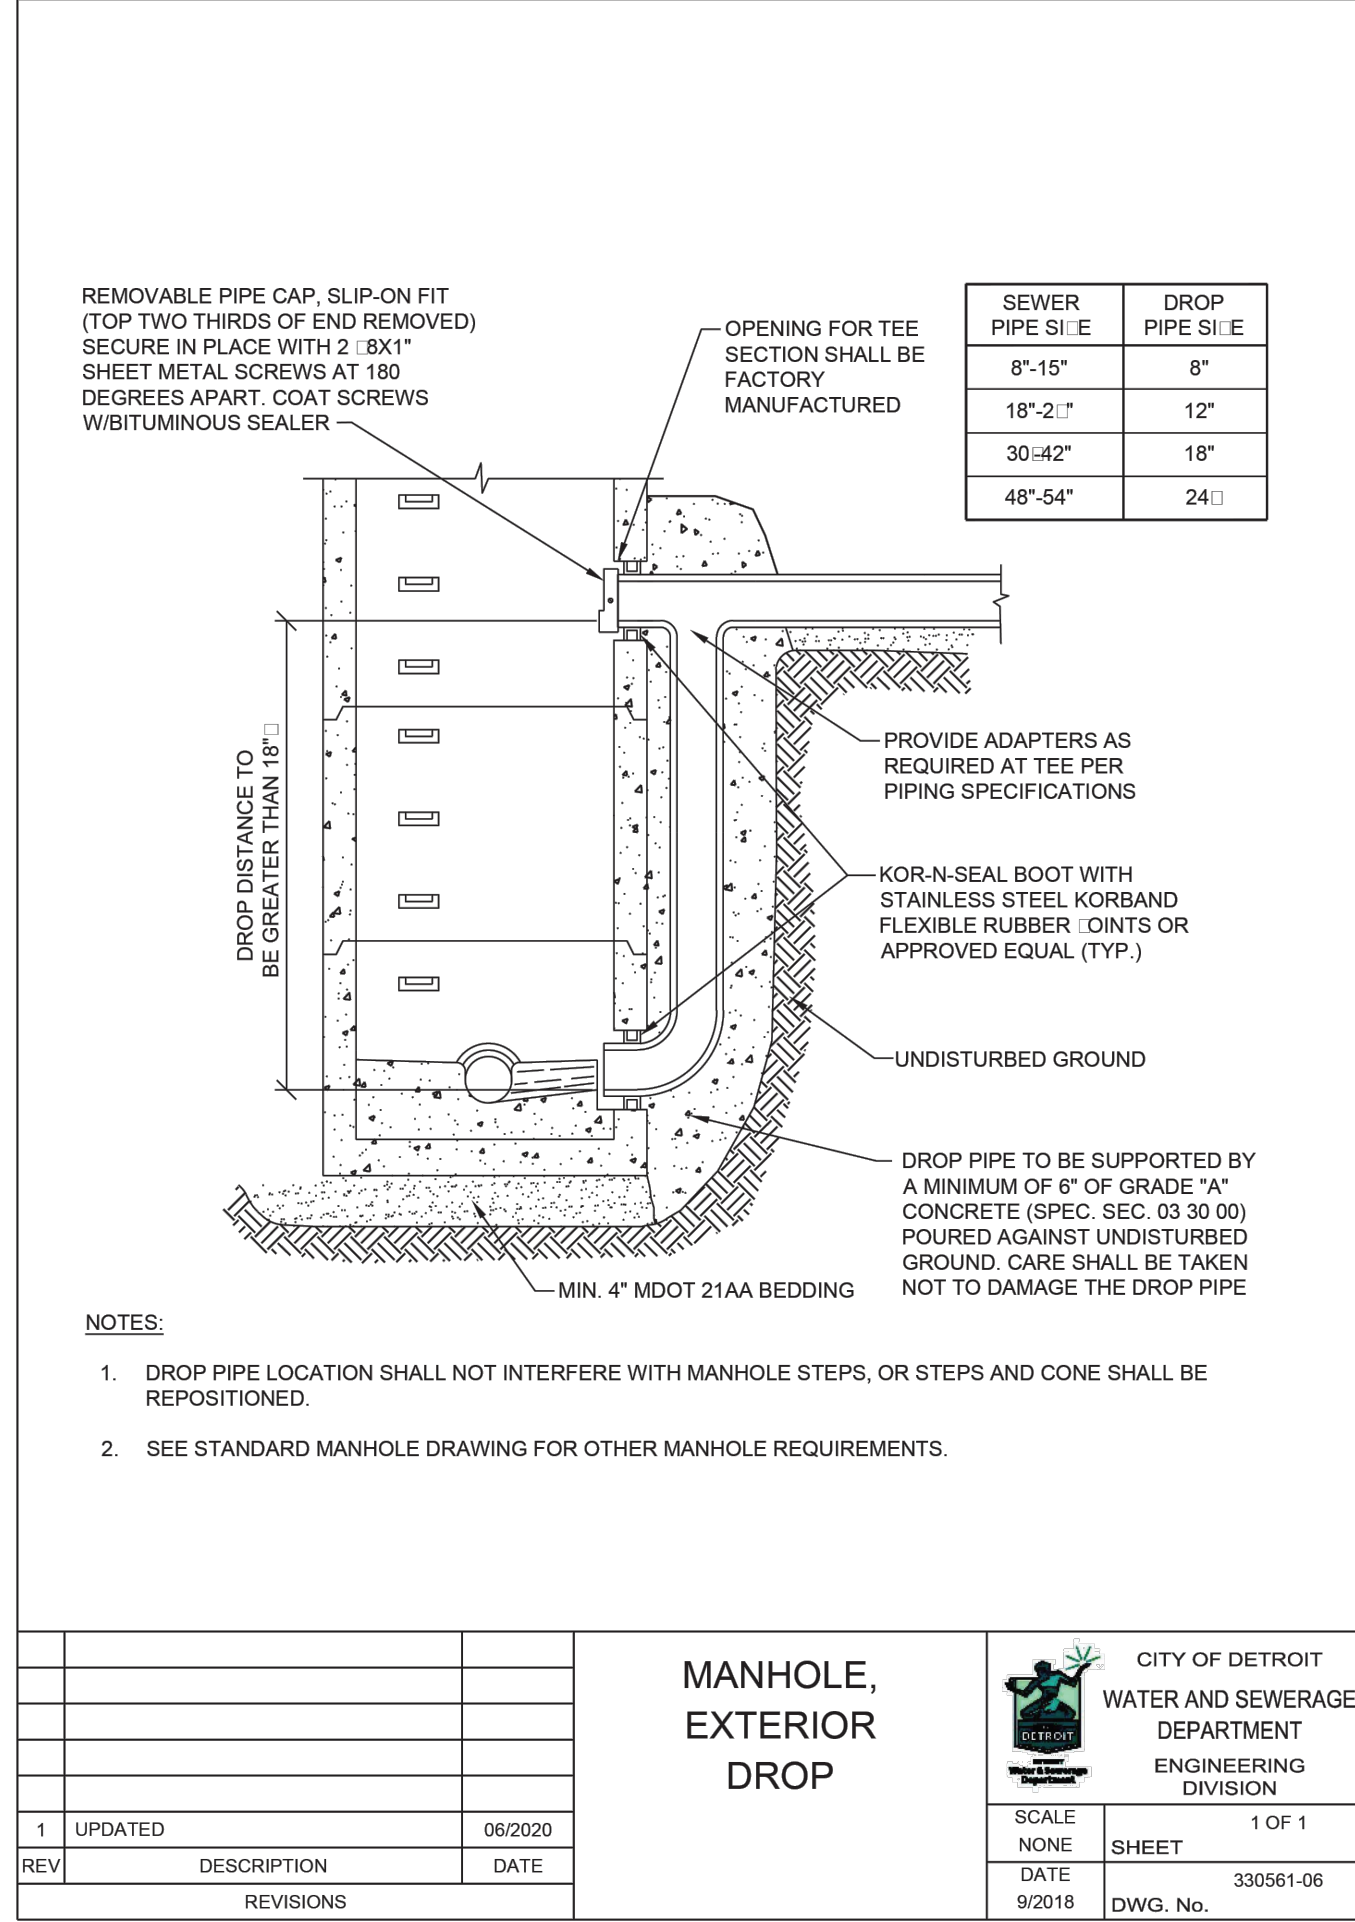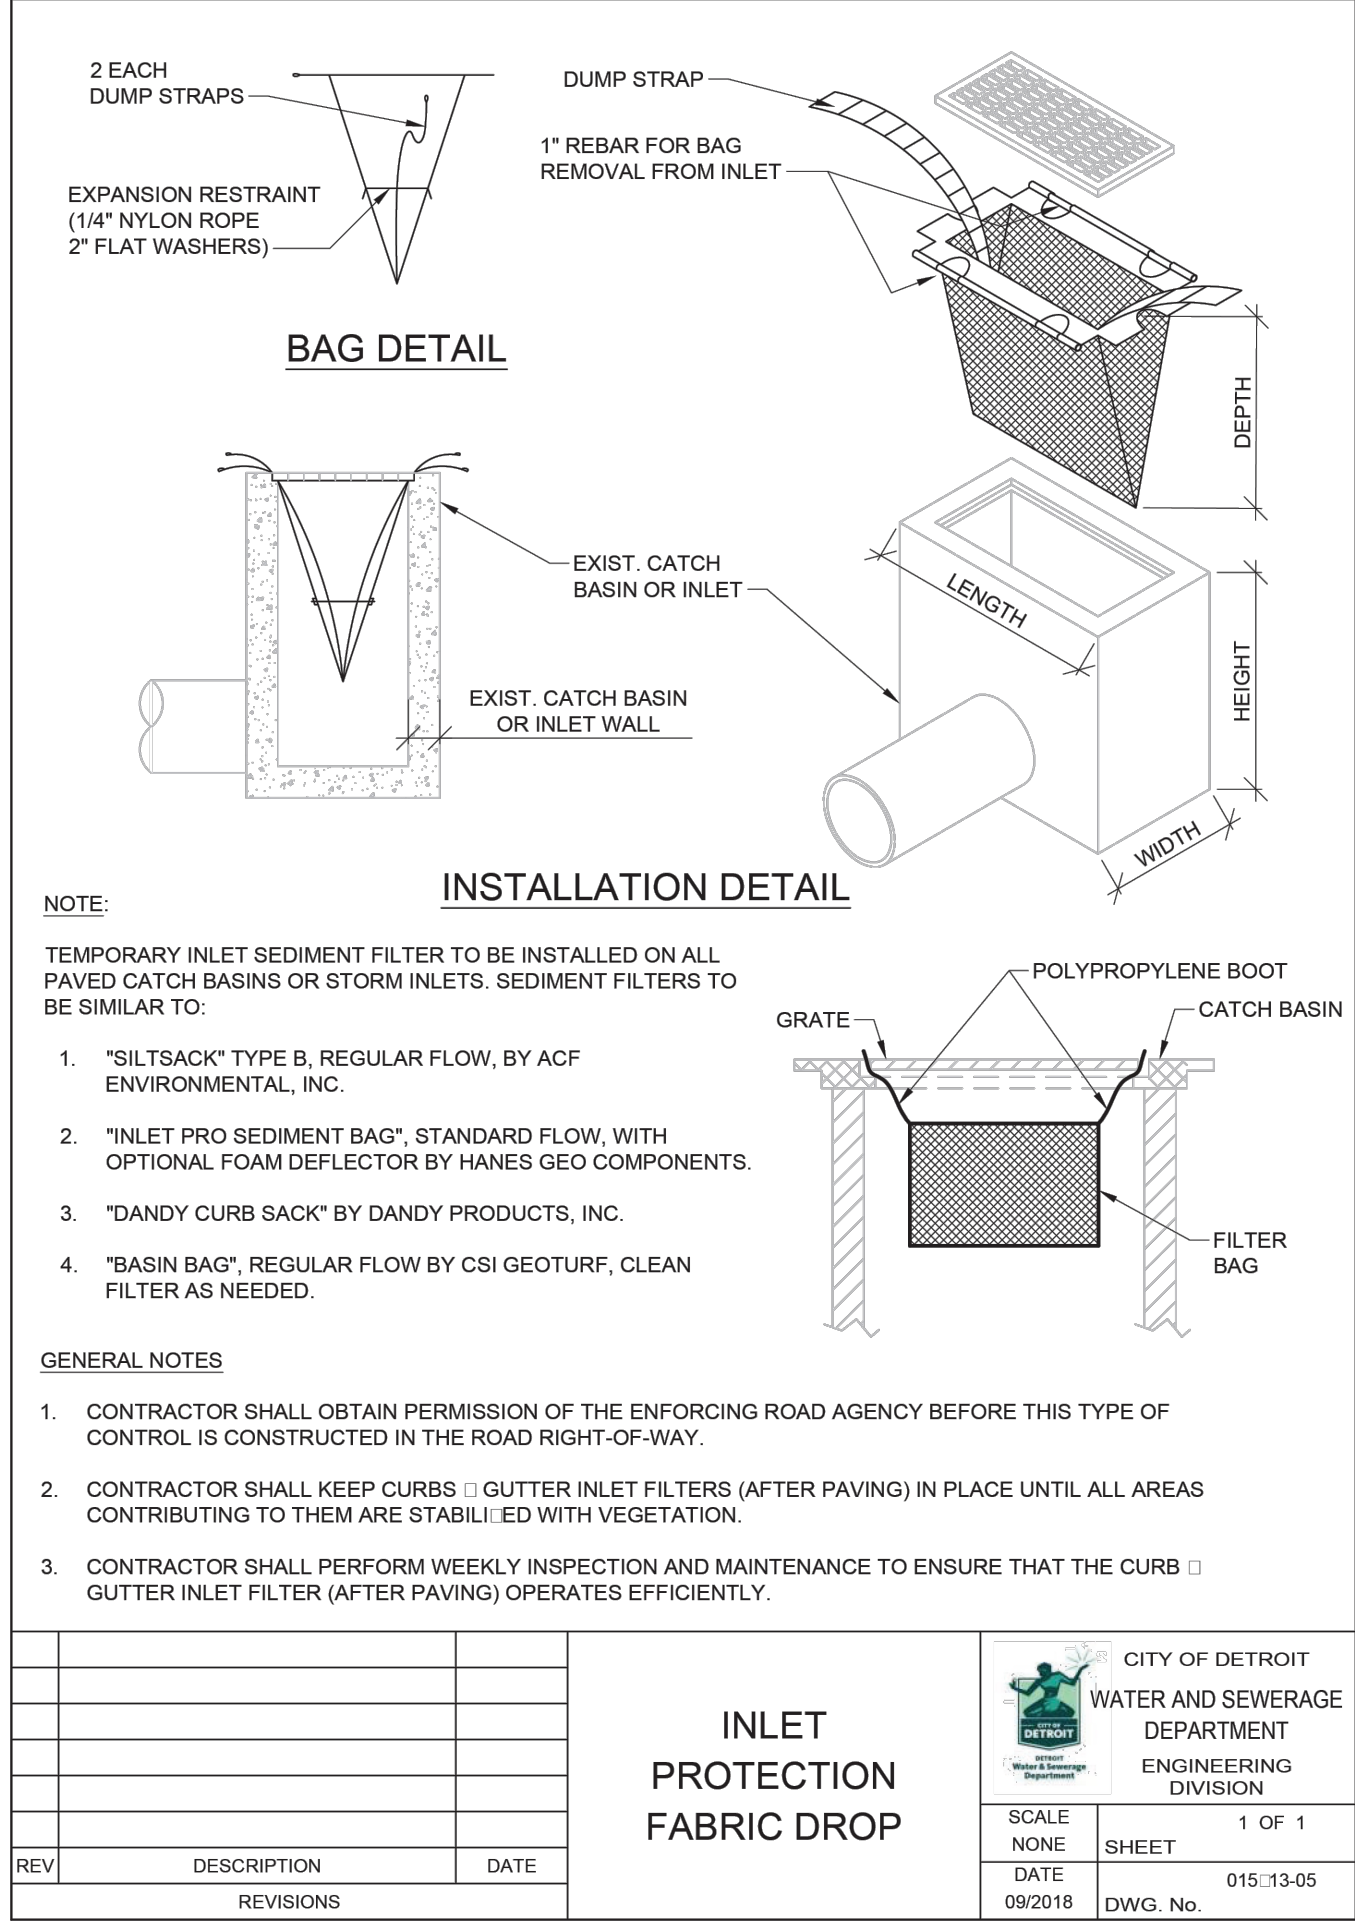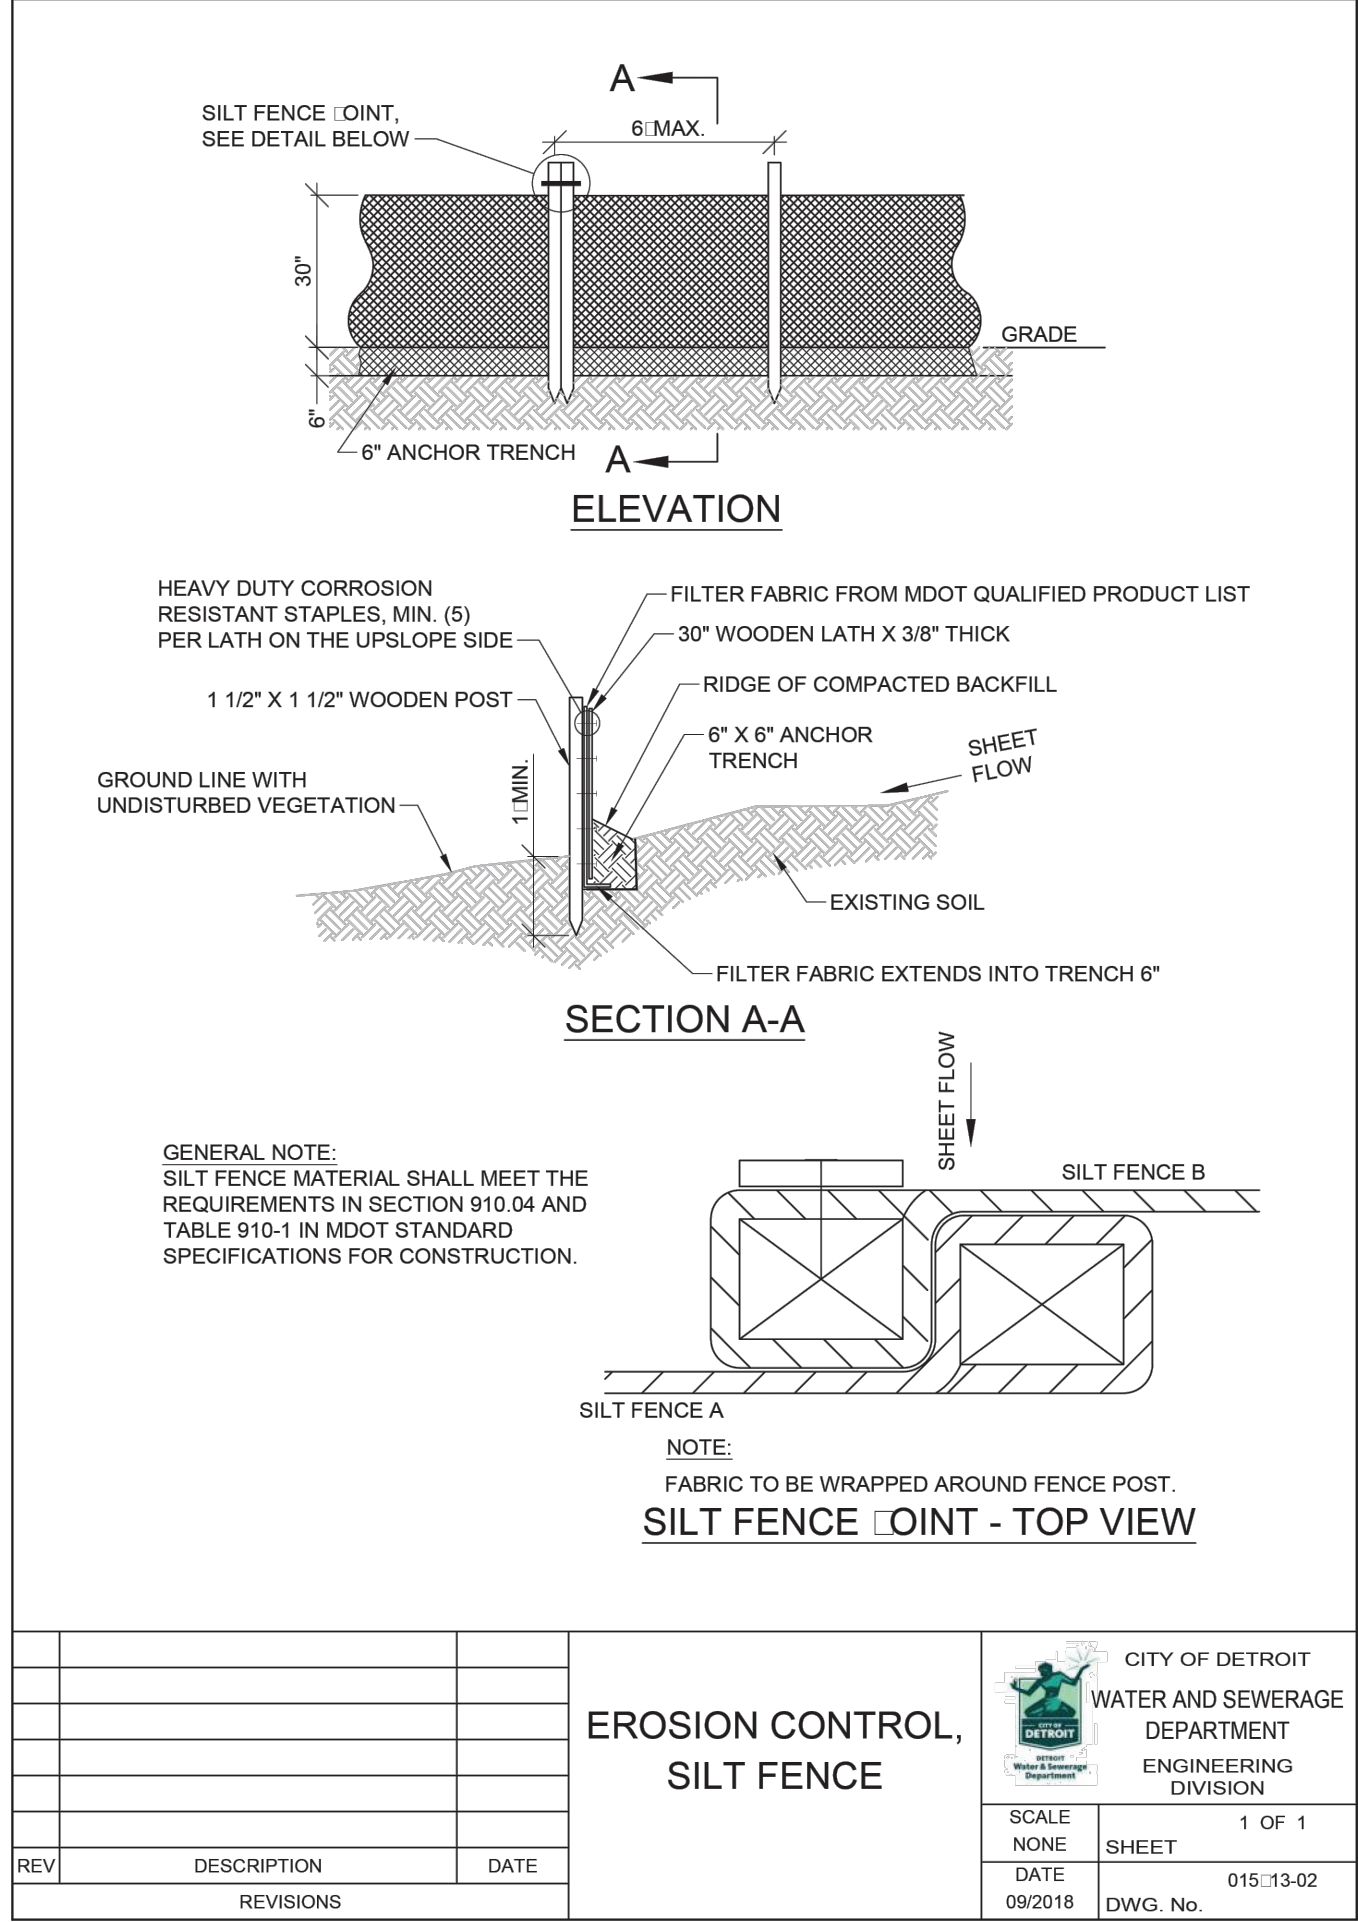

PRELIMINARY - NOT FOR CONSTRUCTION

Plan Prepared By:
Bruce A. Callen, PE
Callen Engineering, Inc.
108 E. Savidge St.
Spring Lake, Michigan 49456
Tel: 616-414-5260
email: bcallen@callenengineering.com

For protection of underground utilities, the CONTRACTOR shall dial 1-800-482-7171 OR 811 a minimum of three working days, excluding Saturdays, Sundays and holidays, prior to excavation in the vicinity of utility lines. All "MISS DIG" participating members will thus be routinely notified. This does not relieve the CONTRACTOR of the responsibility of notifying the utility owners who may not be part of the "MISS DIG" alert system.

DATE OF PLAN: 08-01-25

Callen Engineering, Inc.
108 East Savidge Street
Spring Lake, MI 49456
T: 616-414-5260
www.callenengineering.com








callen
civil engineers

MHT HOUSING, INC.
32500 TELEGRAPH ROAD, SUITE 100
BINGHAM FARMS, MI 48025
248-833-0552

NO.	DATE	BY	ISSUANCE / REVISION
1	11-22-24	B.A.C.	SITE CDS
2	12-06-24	B.A.C.	BUILDING PERMIT
3	03-31-25	B.A.C.	SITE PLAN REVIEW RESPONSE #1
4	08-01-25	B.A.C.	SITE PLAN REVIEW RESPONSE #2

BREWSTER PHASE 1-3
631.651.671 ALFRED STREET
DETROIT, MI 48201
WAYNE COUNTY, MICHIGAN
X-SECTIONS, NOTES, AND DETAILS

DRAWN BY J.W.C.	DATE SEP '24
ENGINEER B.A.C.	DATE SEP '24
EDIT J.W.C.	DATE AUG '25
SCALE DRAWING AS NOTED	SCALE PILOT SCALE 1:1
PROJECT 023 BREWSTER SANCTUARY	SHEET NO. C4.4

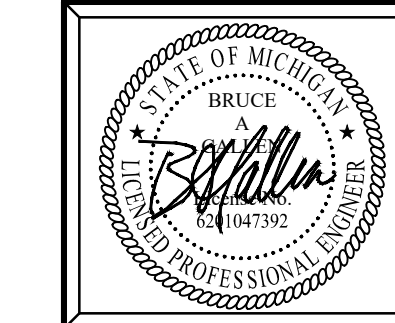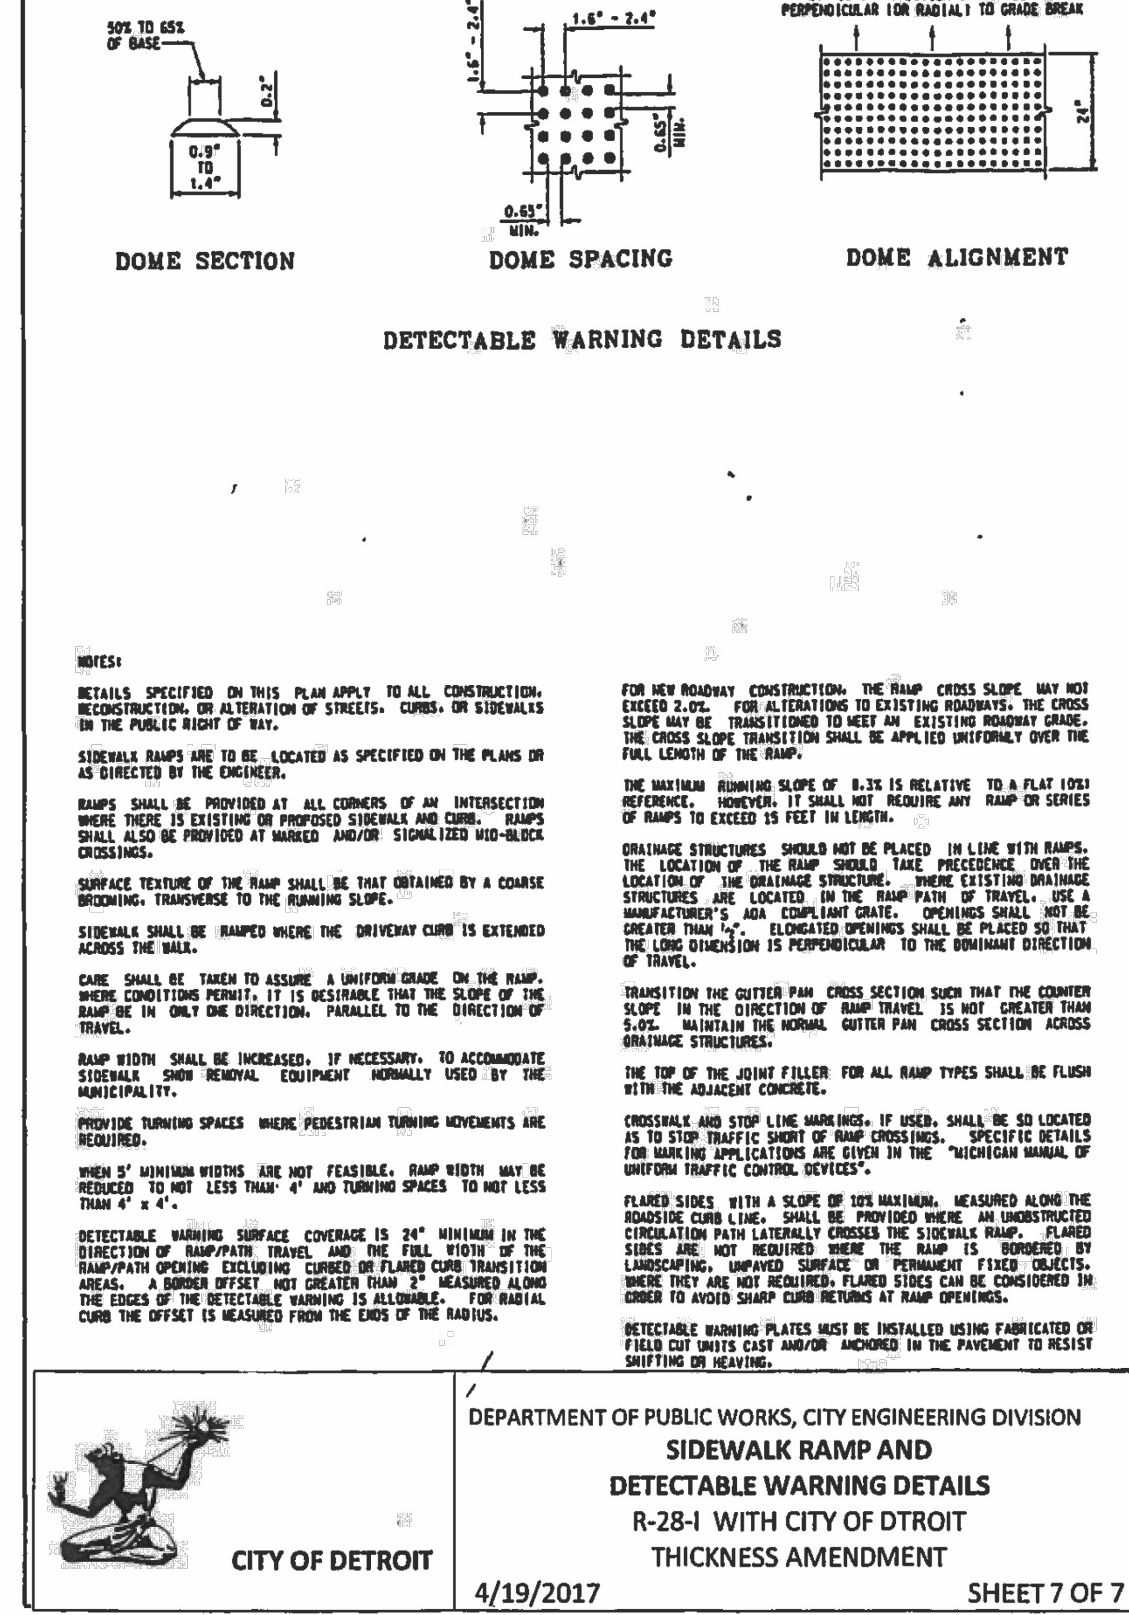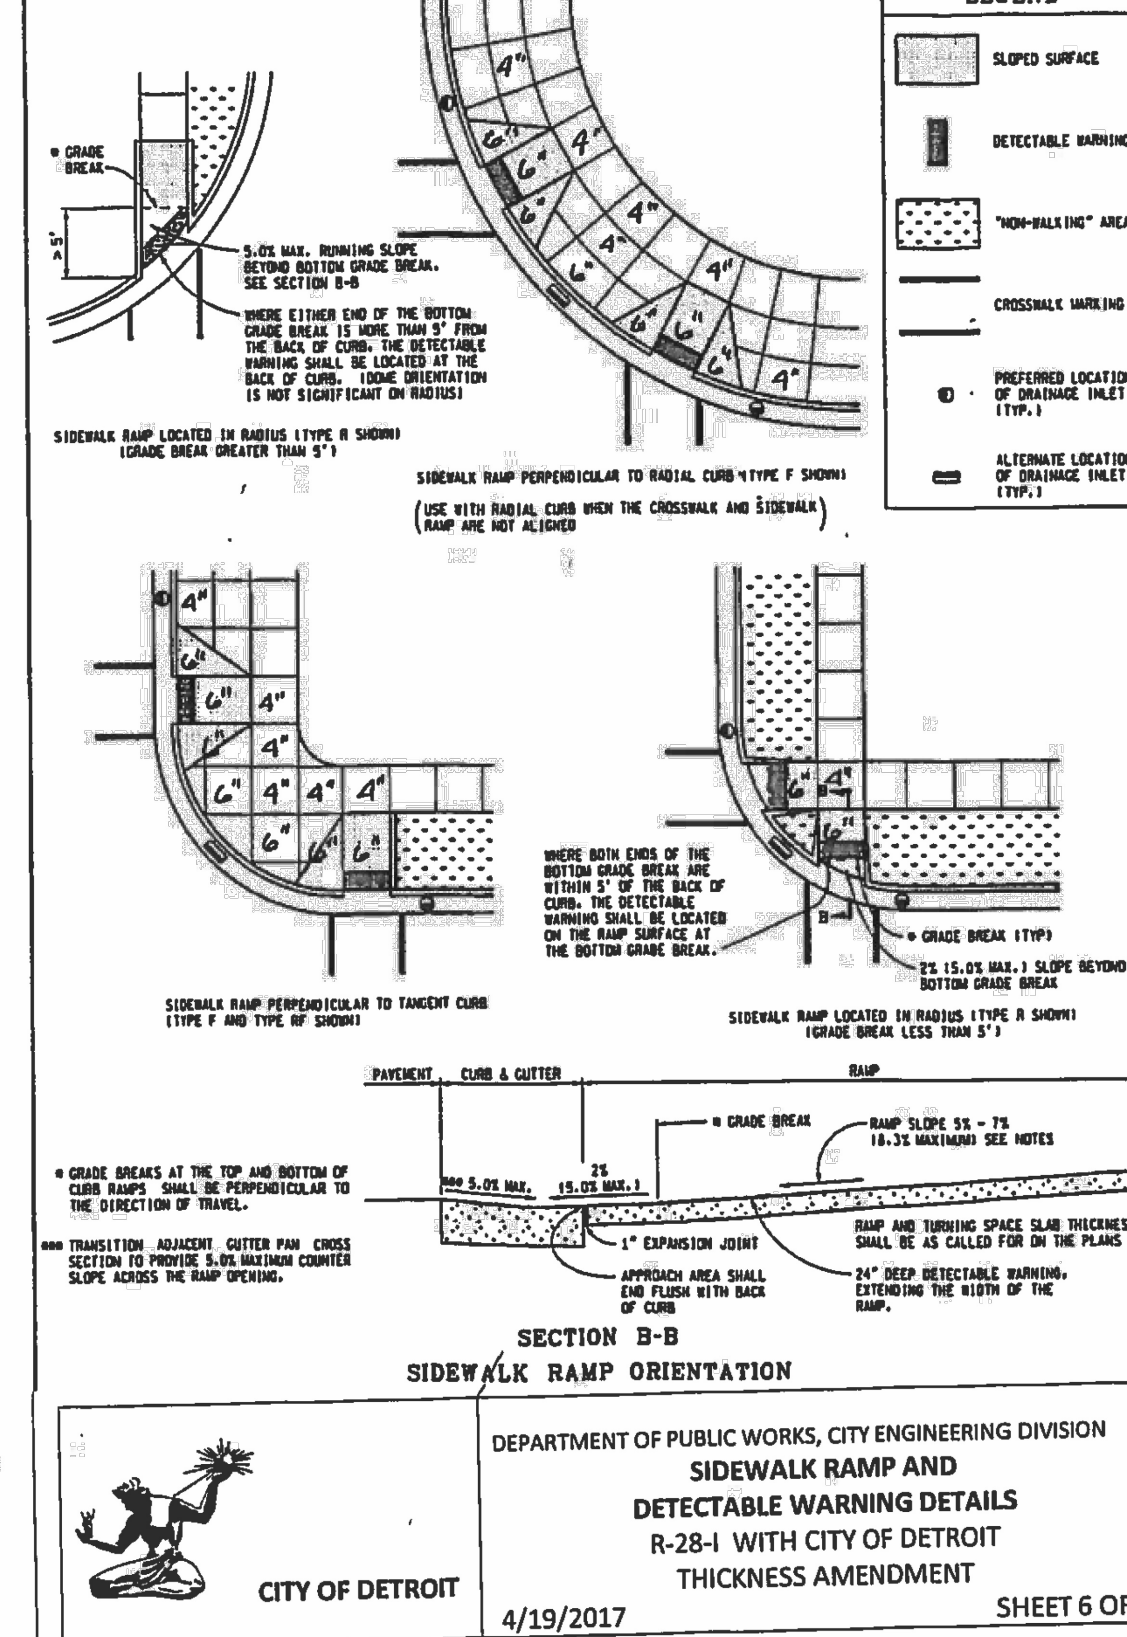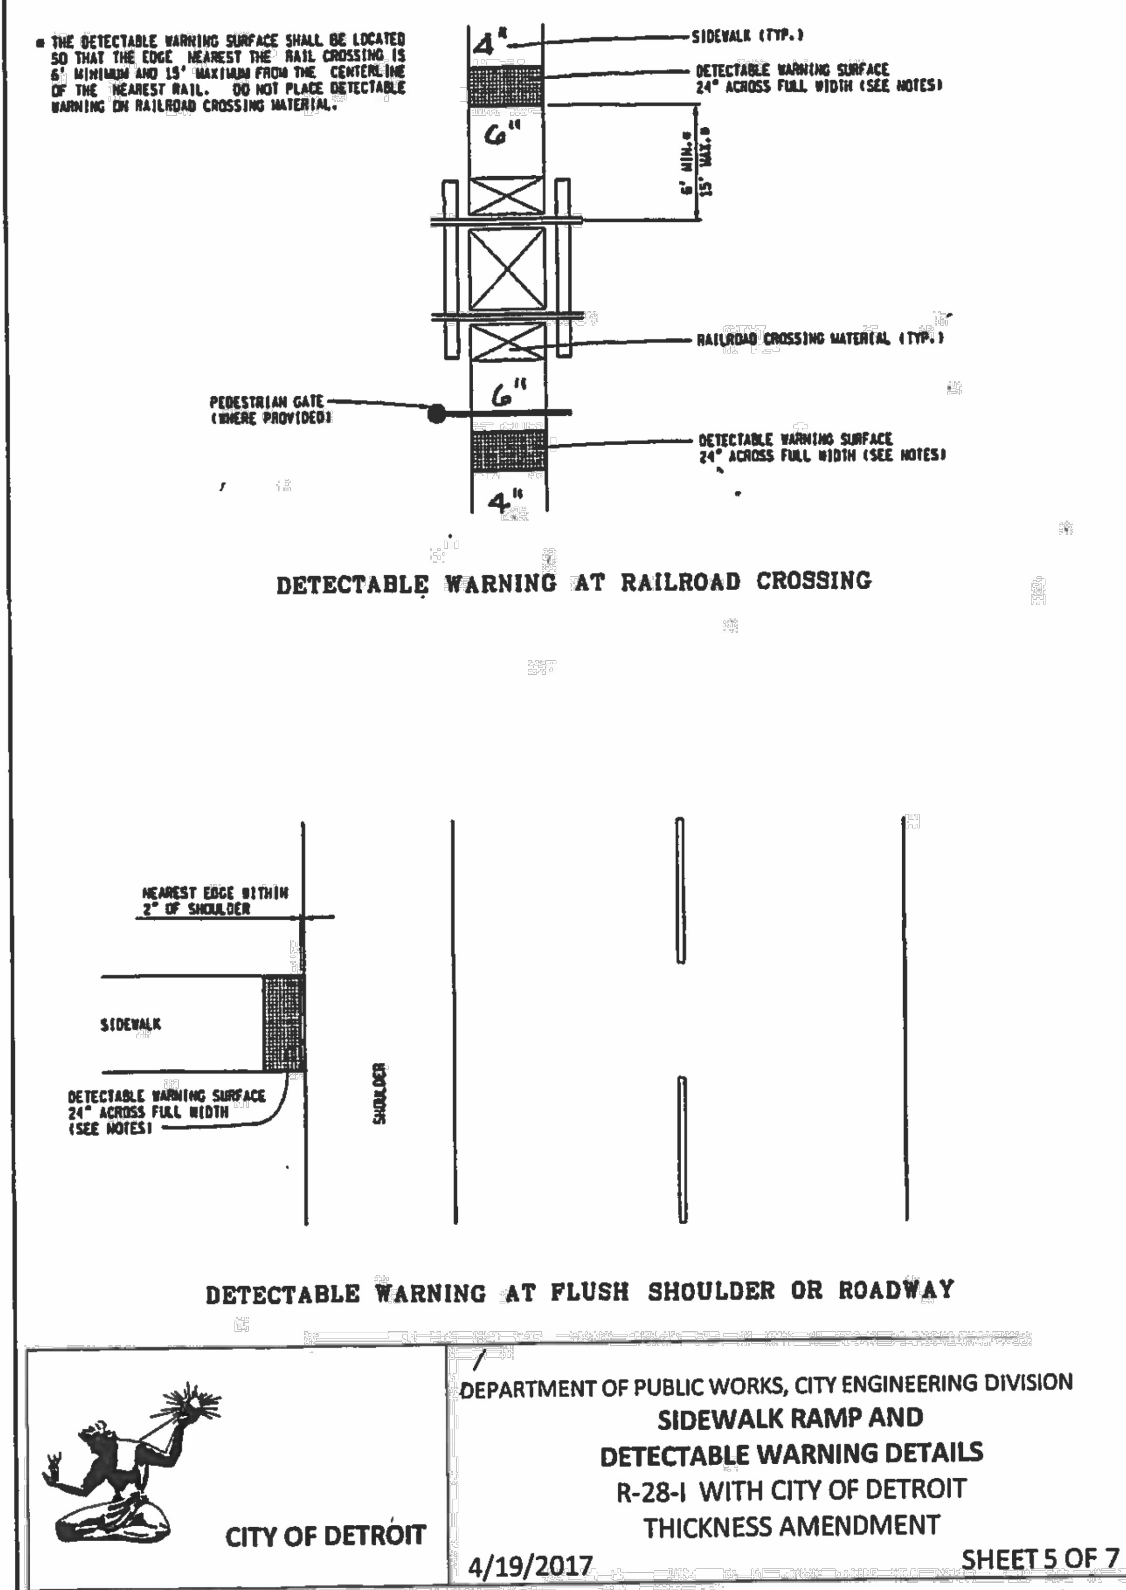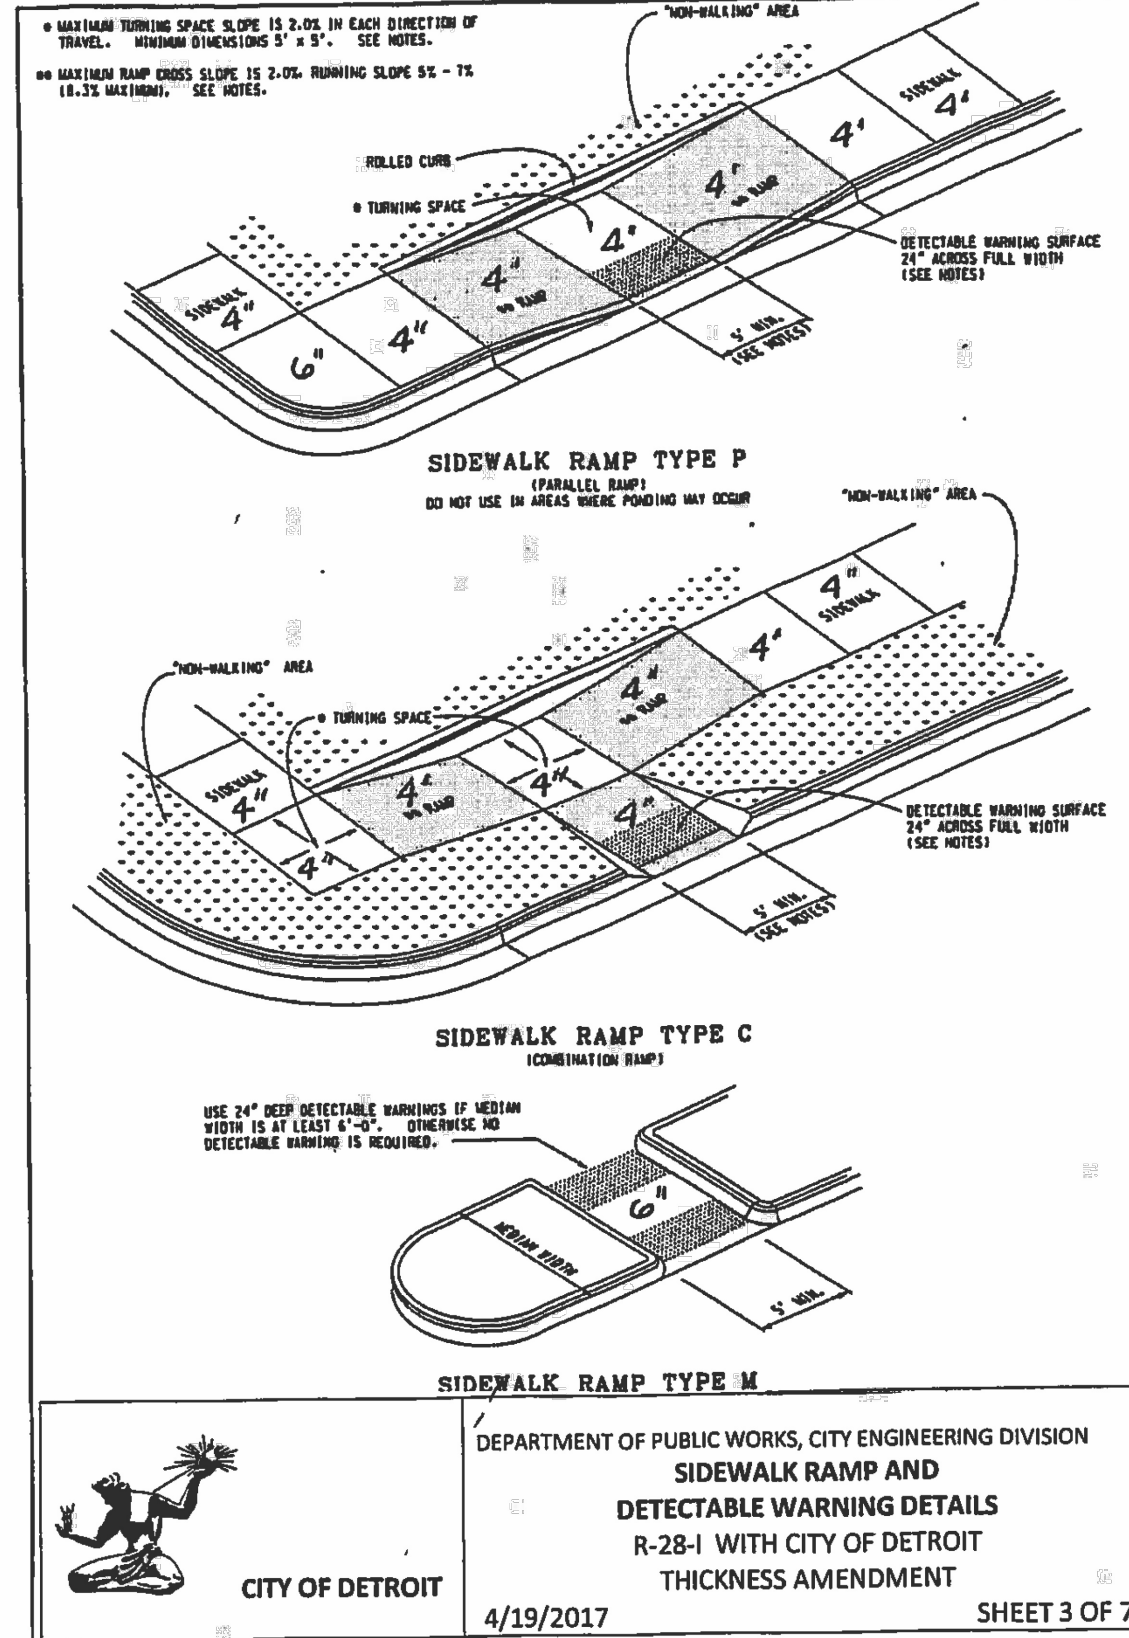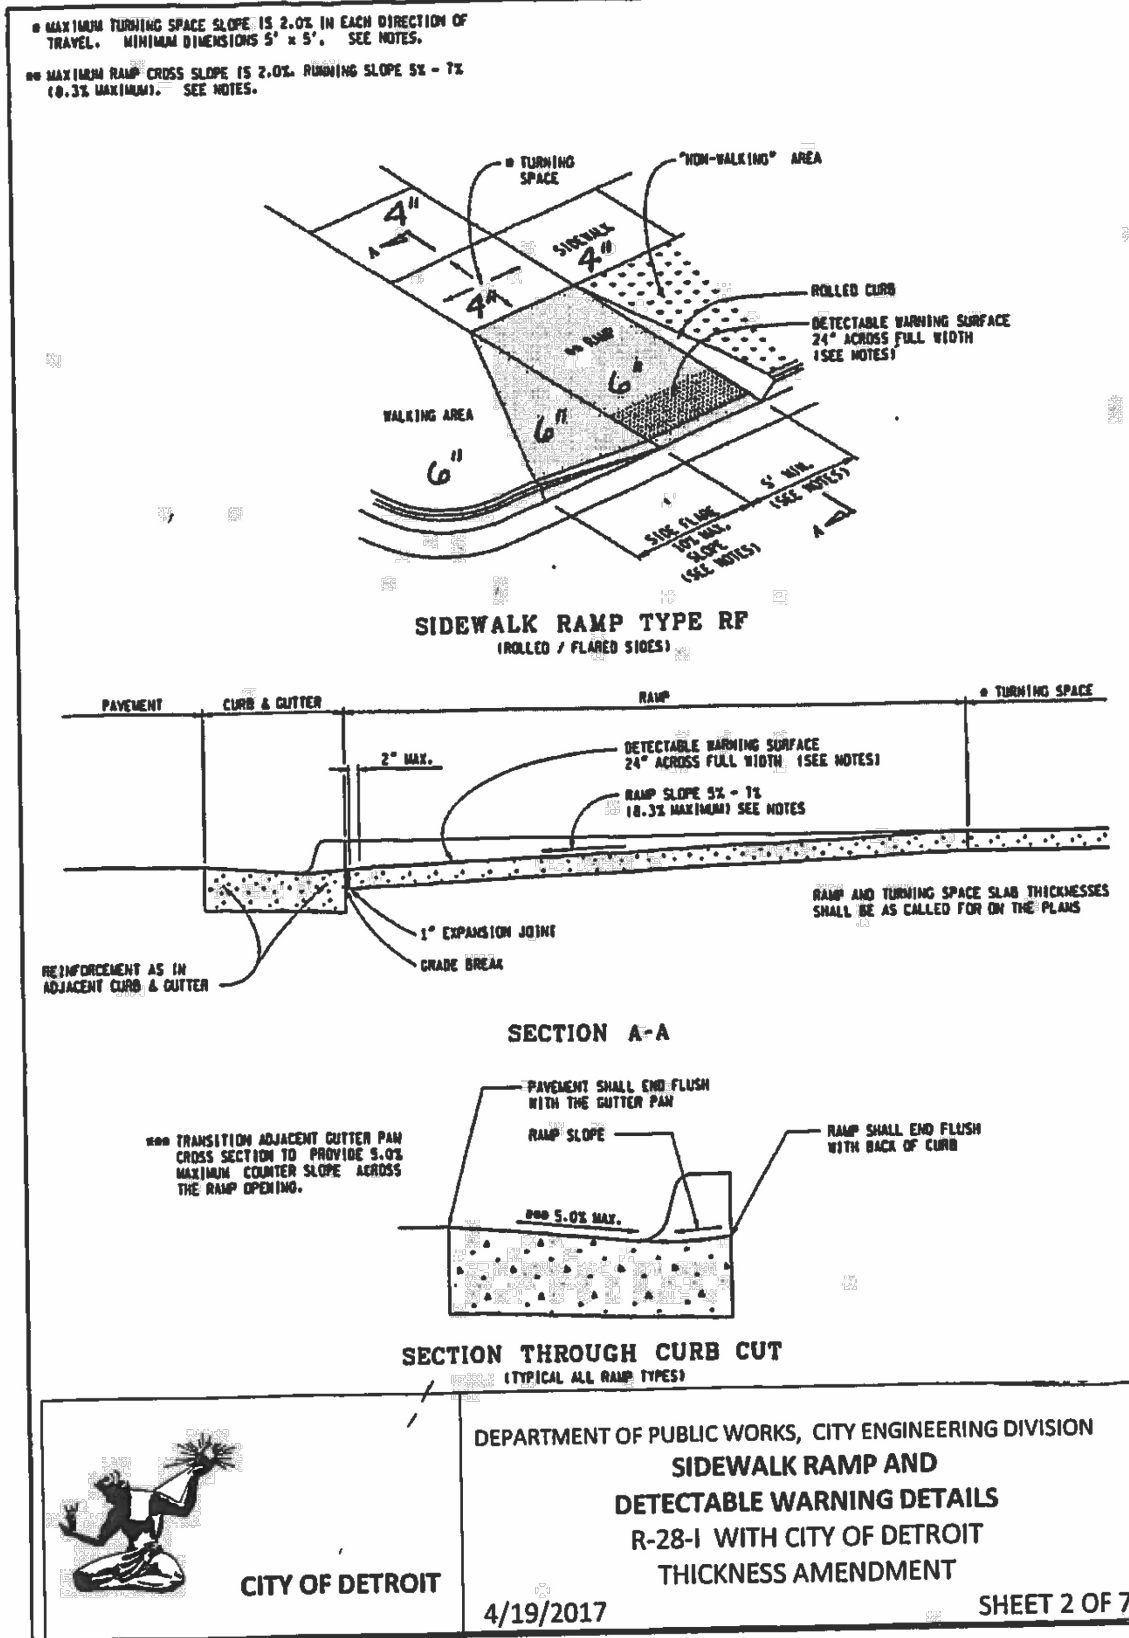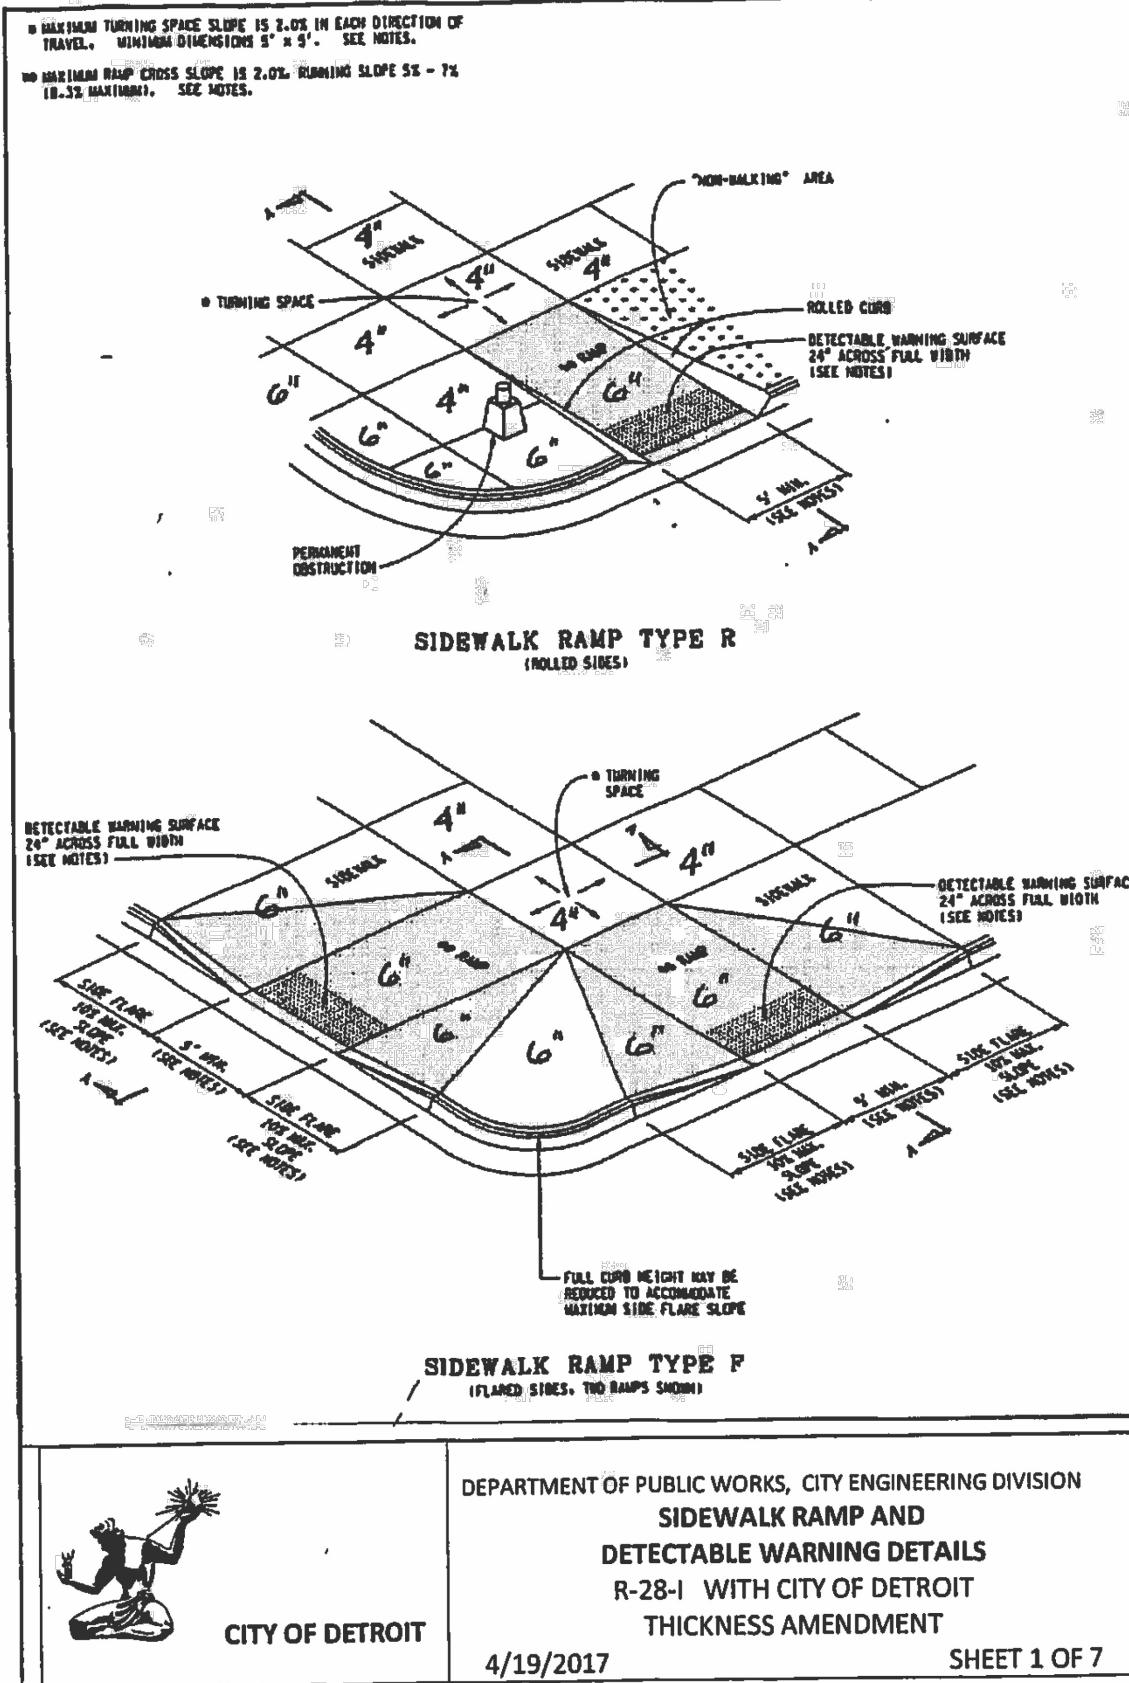

Plan Prepared By:

Bruce A. Callen, PE
Callen Engineering, Inc.
108 E. Savidge St.
Spring Lake, Michigan 49456

Tel: 616-414-5260
email: bcallen@callenengineering.com



For protection of underground utilities, the CONTRACTOR shall dial 1-800-482-7171 OR 811 a minimum of three working days, excluding Saturdays, Sundays and holidays, prior to excavation in the vicinity of utility lines. All "MISS DIG" participating members will thus be routinely notified. This does not relieve the CONTRACTOR of the responsibility of notifying the utility owners who may not be part of the "MISS DIG" alert system.

DATE OF PLAN: 08-01-25

Callen Engineering, Inc.
108 East Savidge Street
Spring Lake, MI 49456
T. 616.414.5260
www.callenengineering.com






callen
civil engineers

MHT HOUSING, INC.
32500 TELEGRAPH ROAD, SUITE 100
BINGHAM FARMS, MI 48025
248-833-0552


NO.	ISSUANCE / REVISION	BY	DATE
1	DATE		11-22-24
2	B.A.C.		12-06-24
3	B.A.C.		03-31-25
4	B.A.C.		08-01-25
5	B.A.C.		

BREWSTER PHASE 1-3
631.651.671 ALFRED STREET
DETROIT, MI 48201
WAYNE COUNTY, MICHIGAN
X-SECTIONS, NOTES, AND DETAILS

DRAWN BY	J.W.C.	DATE	SEP '24
ENGINEER	B.A.C.	DATE	SEP '24
EDIT	J.W.C.	DATE	AUG '25
SCALE	DRAWING	PILOT SCALE	
AS NOTED	1:1		
PROJECT	023 BREWSTER SANCTUARY		
SHEET NO.	C4.5		

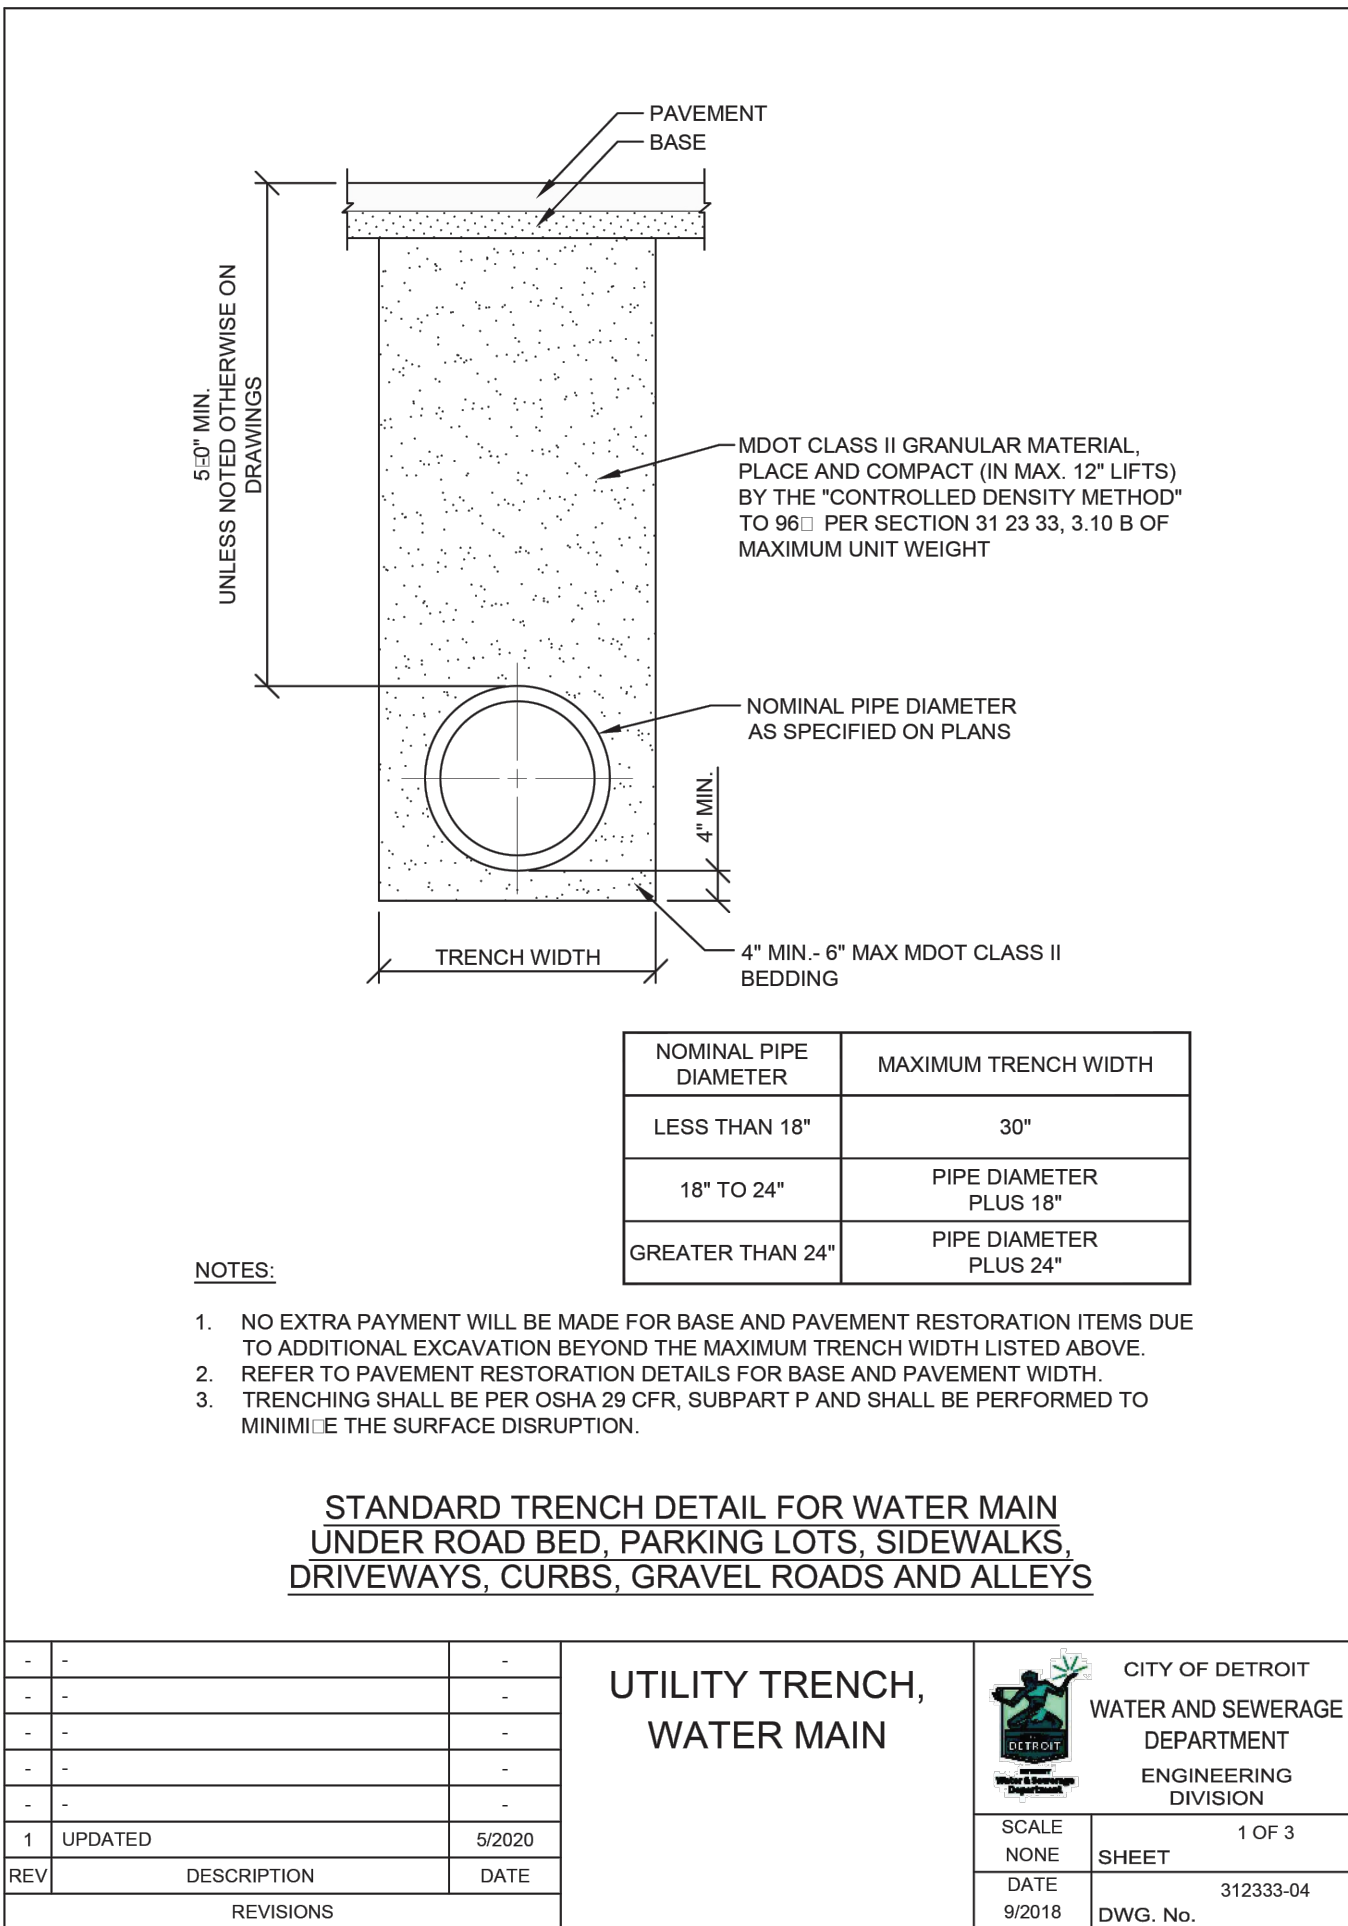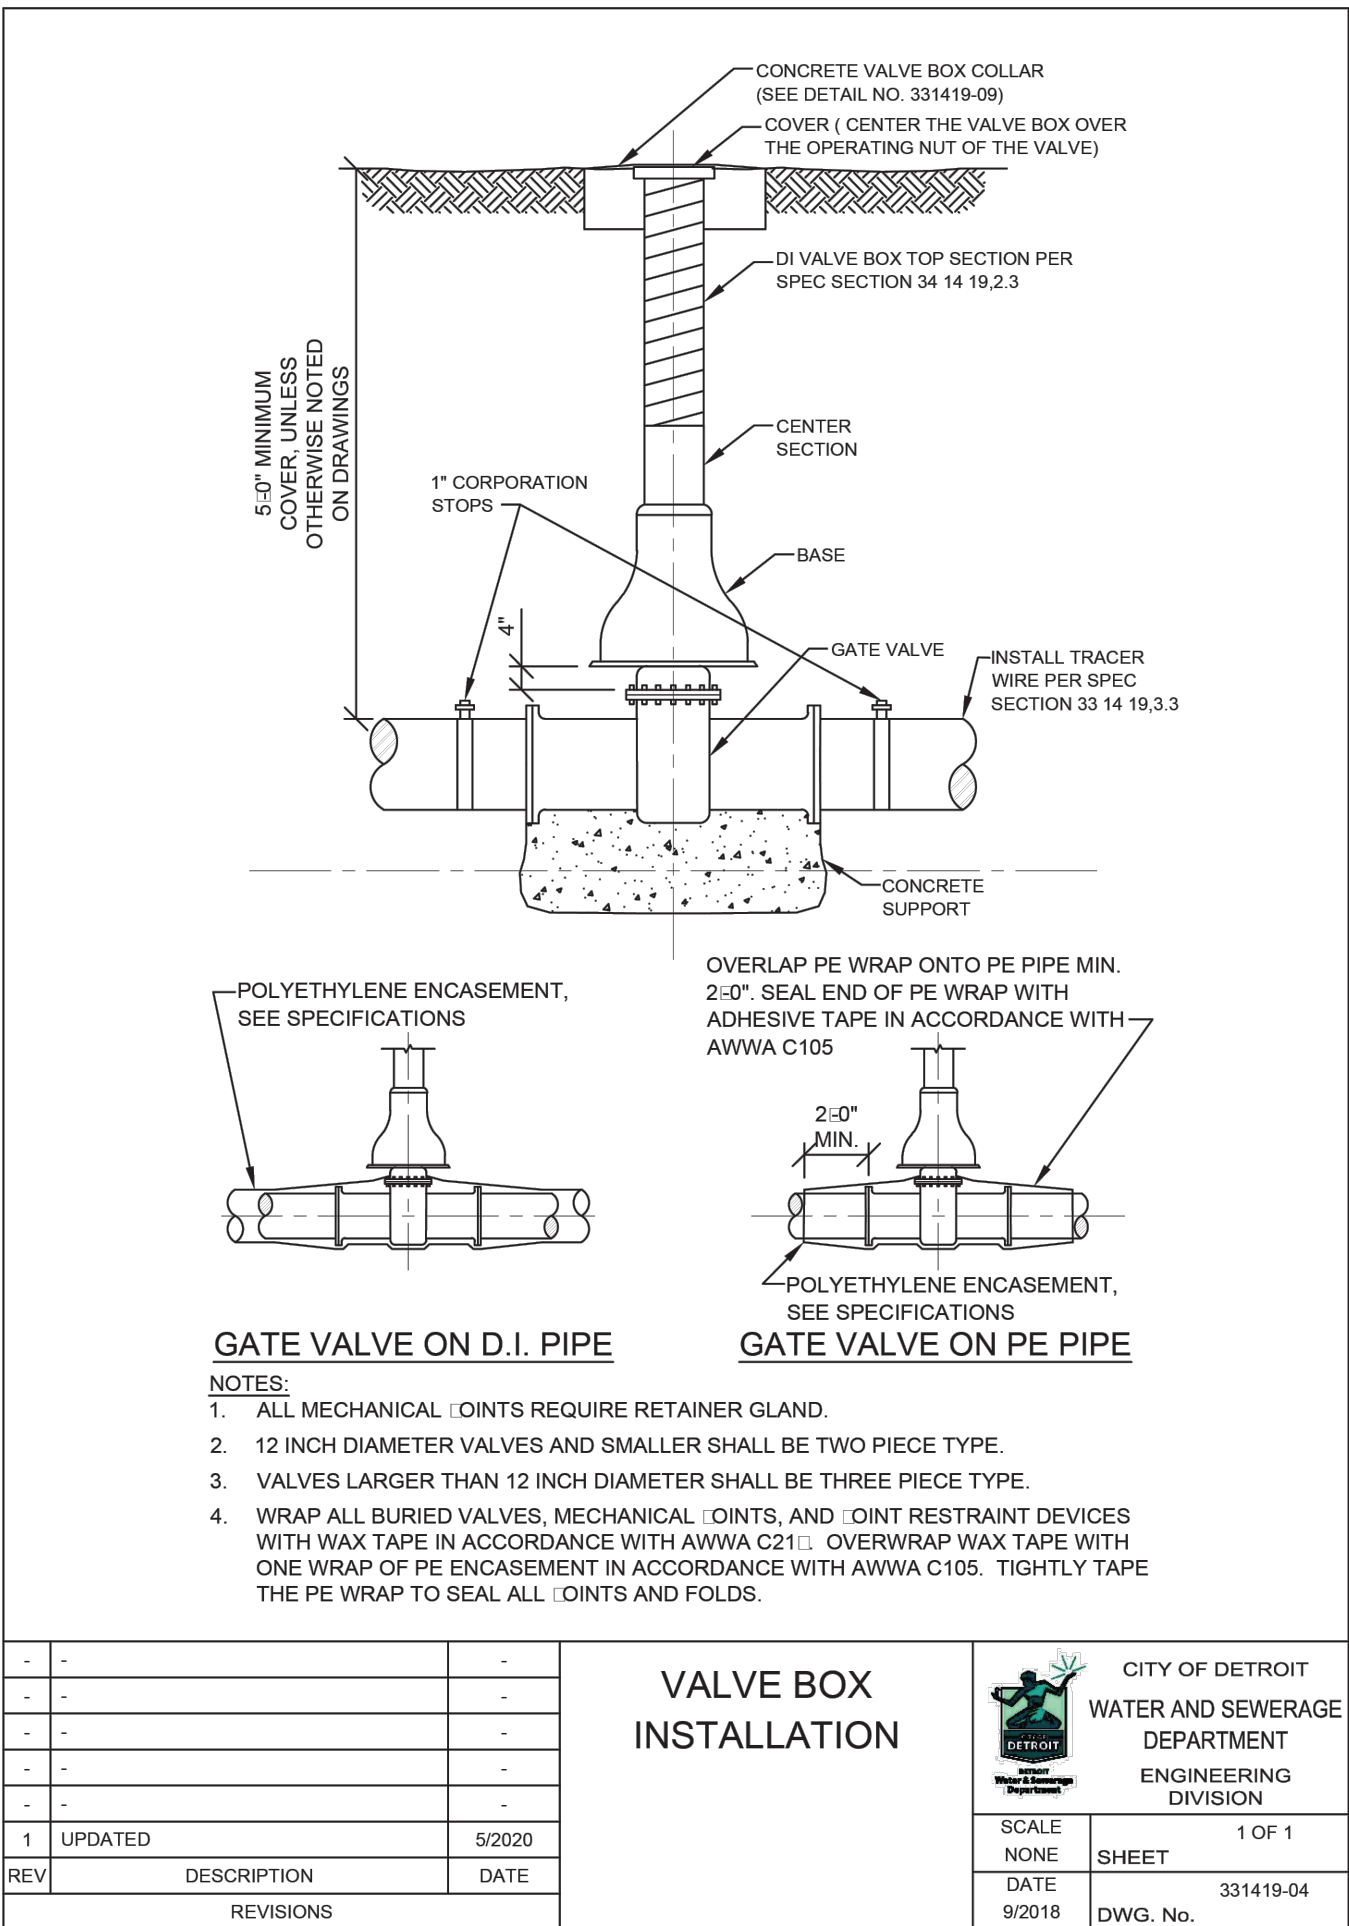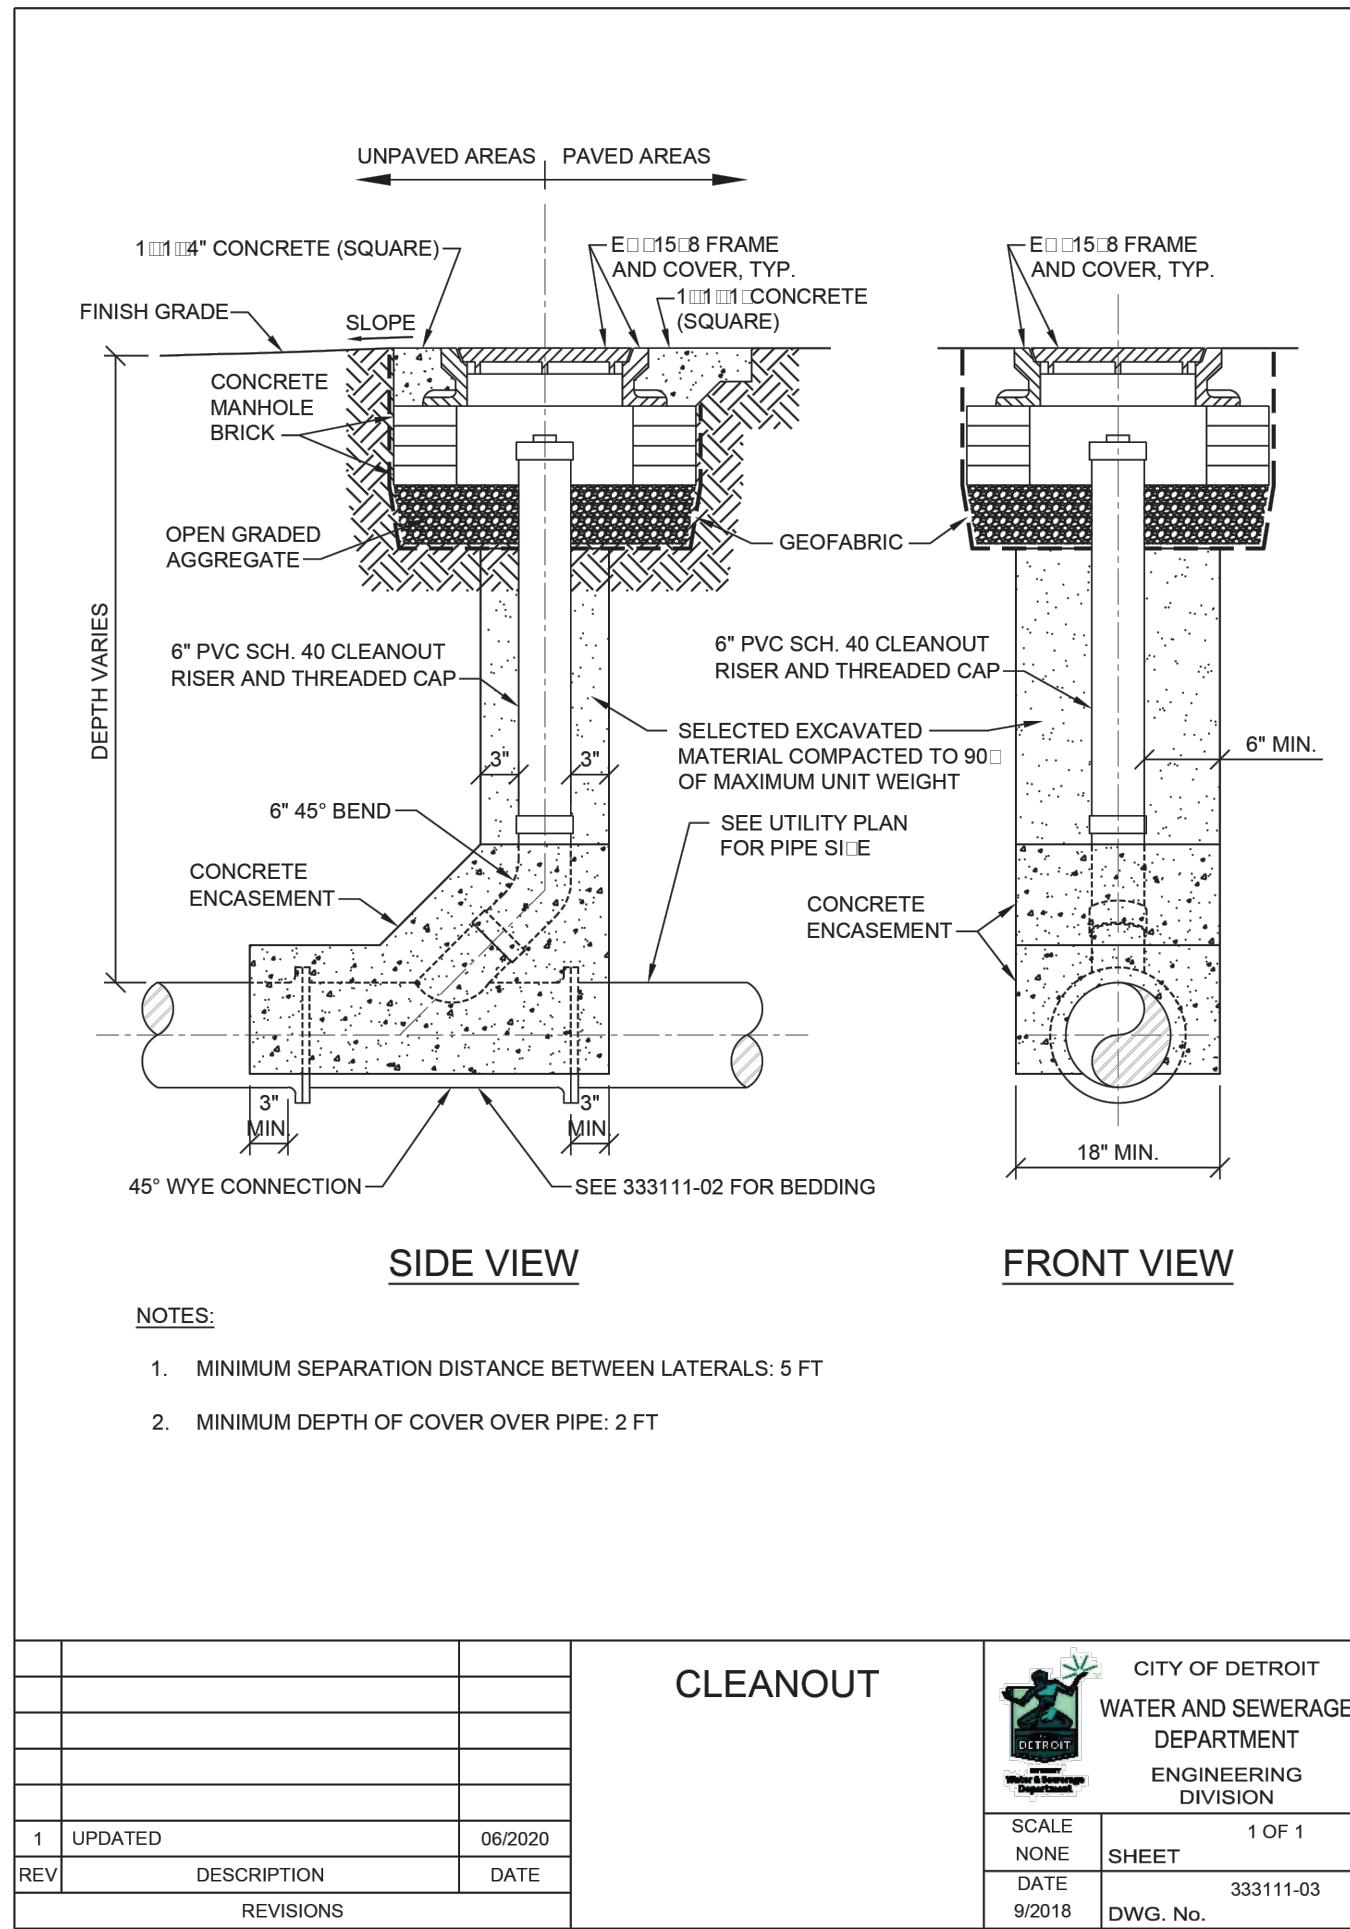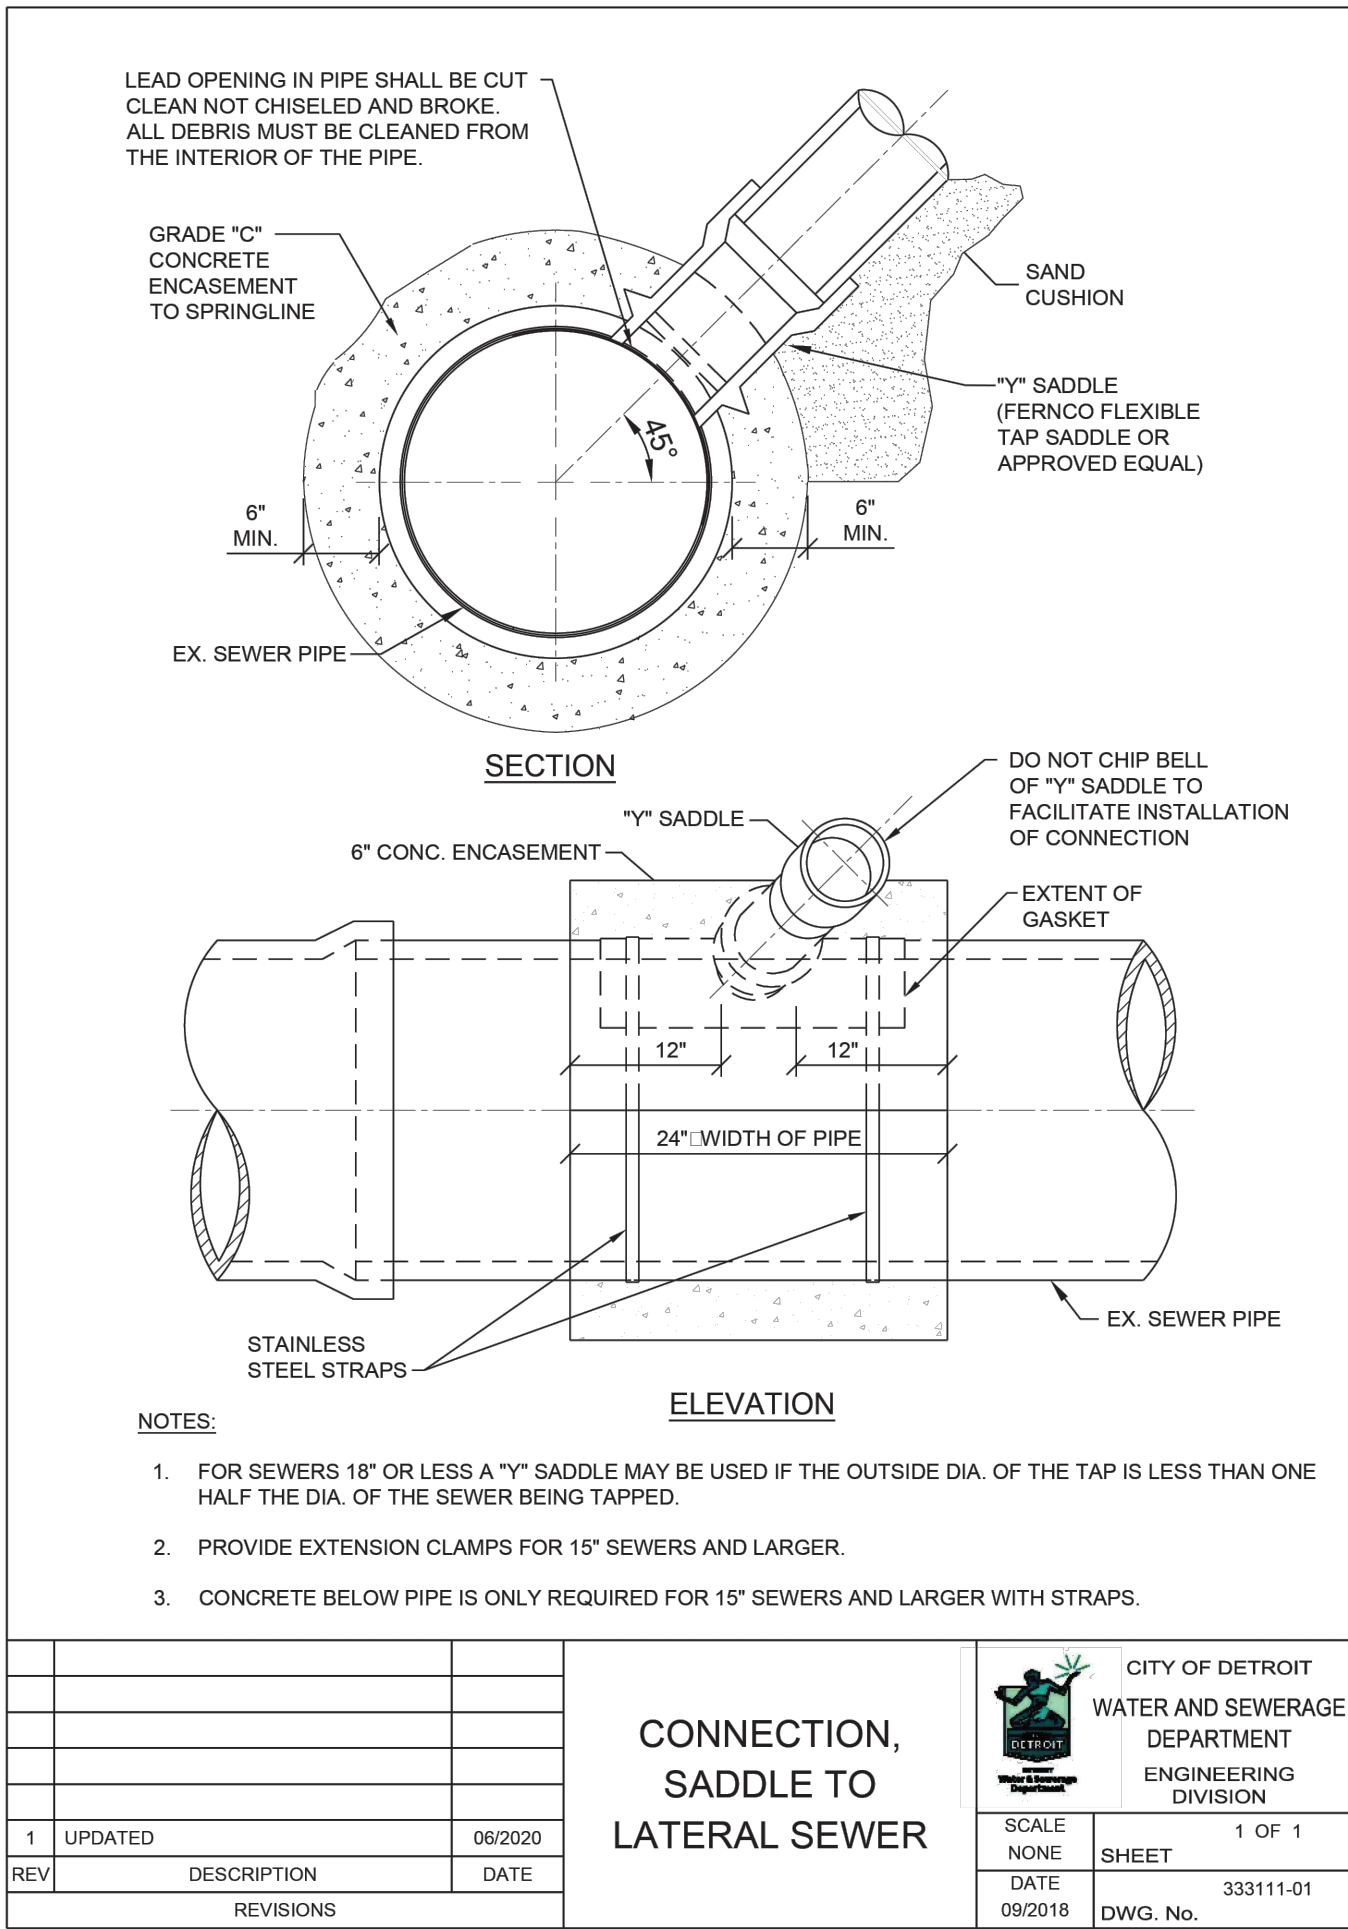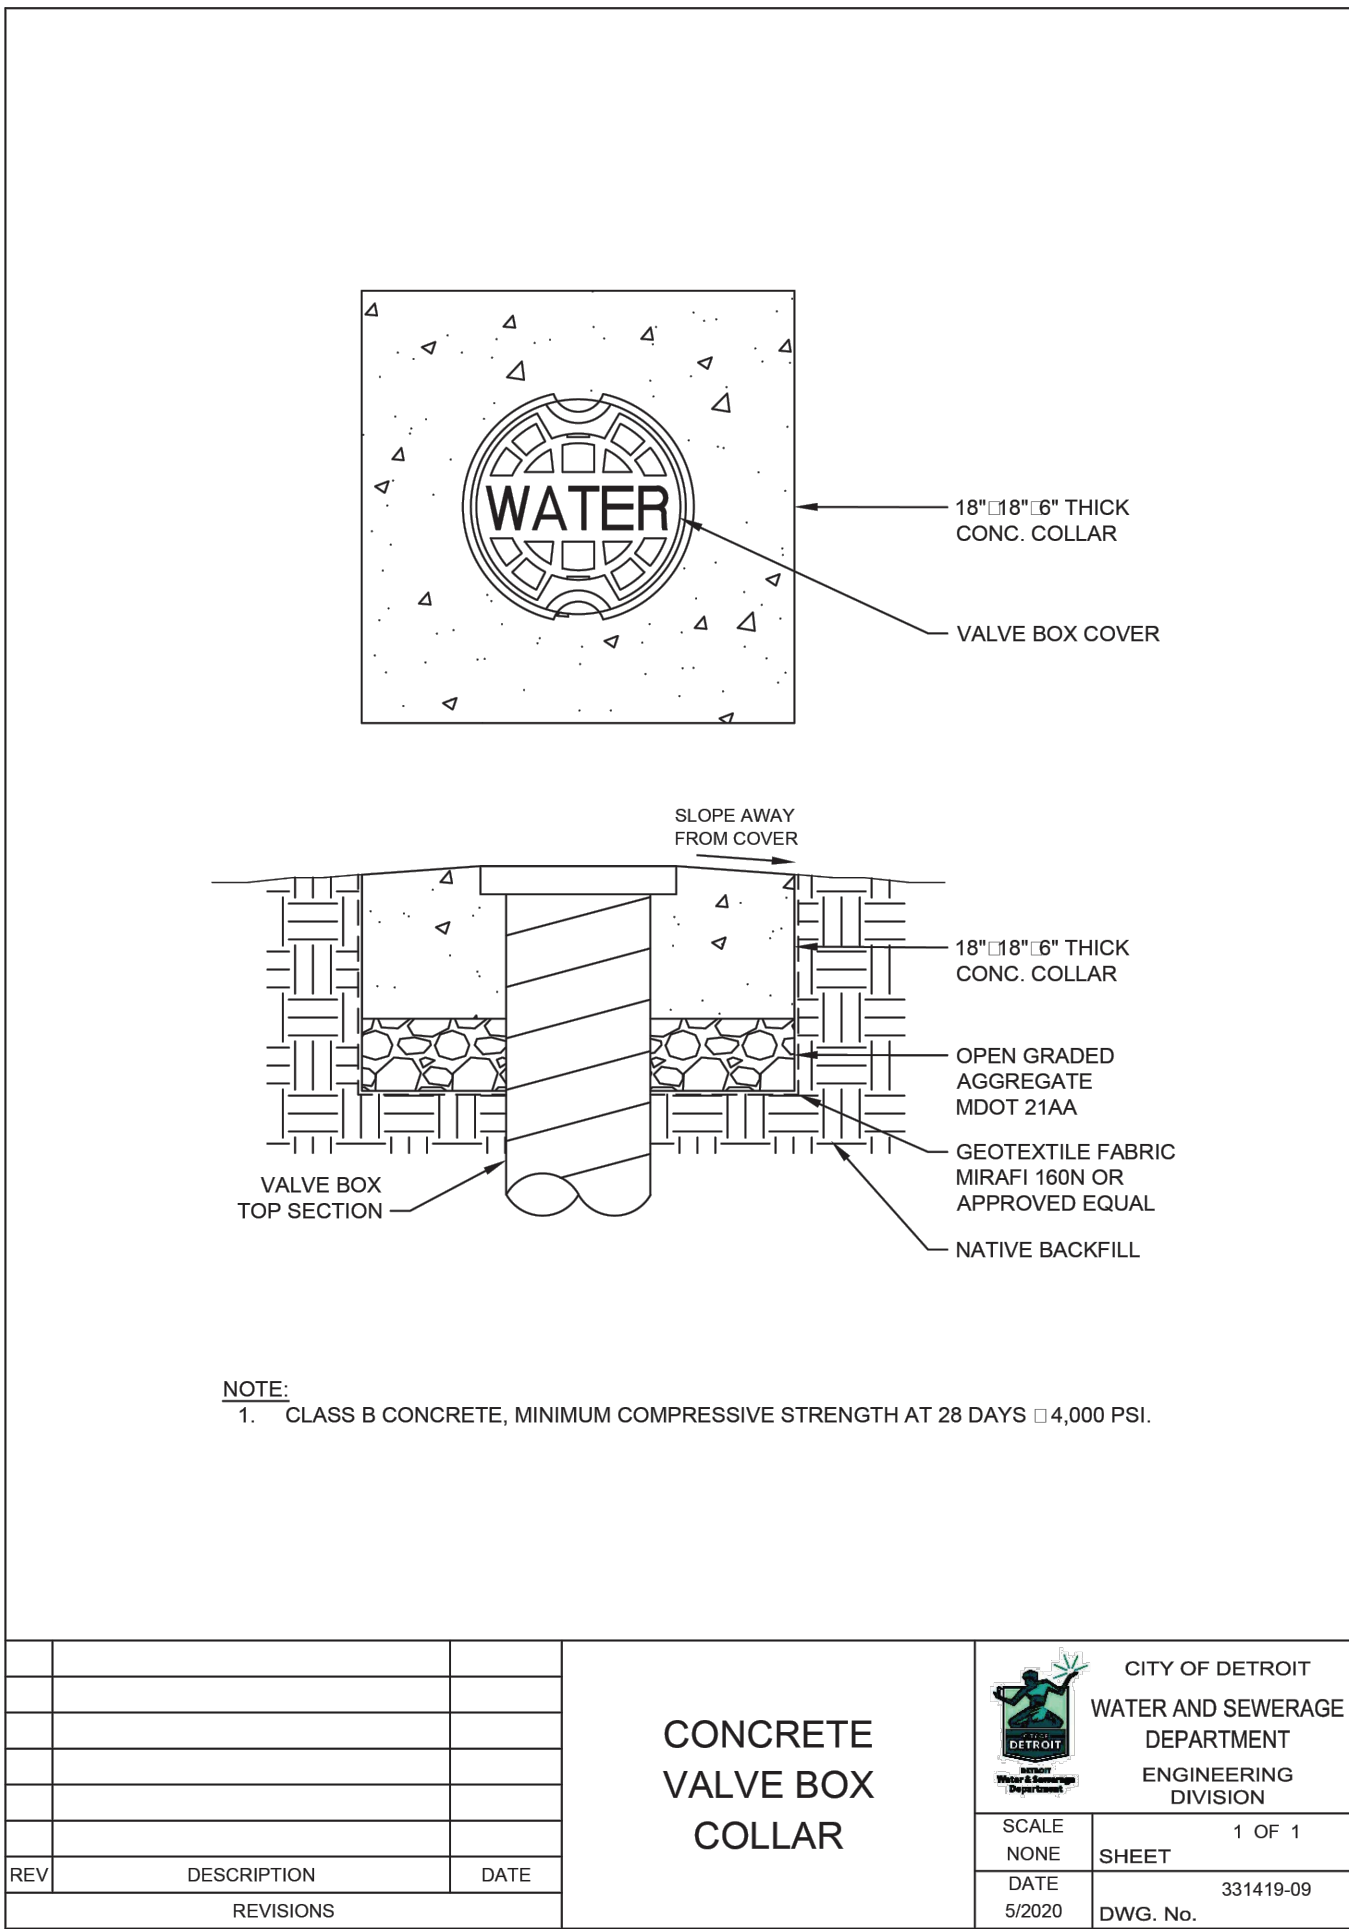

PRELIMINARY - NOT
FOR CONSTRUCTION

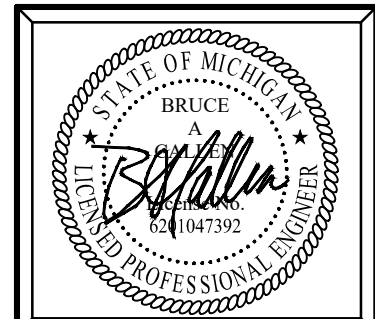

Plan Prepared By:
Bruce A. Callen, PE
Callen Engineering, Inc.
108 E. Savidge St.
Spring Lake, Michigan 49456
Tel: 616-414-5260
email: bcallen@callenengineering.com

For protection of underground utilities, the CONTRACTOR shall dial 1-800-482-7171 OR 811 a minimum of three working days, excluding Saturdays, Sundays and holidays, prior to excavation in the vicinity of utility lines. All "MISS DIG" participating members will thus be routinely notified. This does not relieve the CONTRACTOR of the responsibility of notifying the utility owners who may not be part of the "MISS DIG" alert system.

Callen Engineering, Inc.
108 East Savidge Street
Spring Lake, MI 49456
T. 616.414.5260
www.callenengineering.com




MHT HOUSING, INC.
32500 TELEGRAPH ROAD, SUITE 100
BINGHAM FARMS, MI 48025
248-833-0552


NO.	ISSUANCE / REVISION	BY	DATE
1	ISSUANCE	B.A.C.	11-22-24
2	REVISION	B.A.C.	12-06-24
3	REVISION	B.A.C.	03-31-25
4	REVISION	B.A.C.	08-01-25

BREWSTER PHASE 1-3
631.651.671 ALFRED STREET
DETROIT, MI 48201
WAYNE COUNTY, MICHIGAN
X-SECTIONS, NOTES, AND DETAILS

DRAWN BY	DATE
J.W.C.	SEP '24
ENGINEER	DATE
B.A.C.	SEP '24
EDIT	DATE
J.W.C.	AUG '25
SCALE	SCALE
AS NOTED	1:1
PROJECT	SHEET NO.
023 BREWSTER SANCTUARY	C4.6

 

DATE OF PLAN: 08-01-25

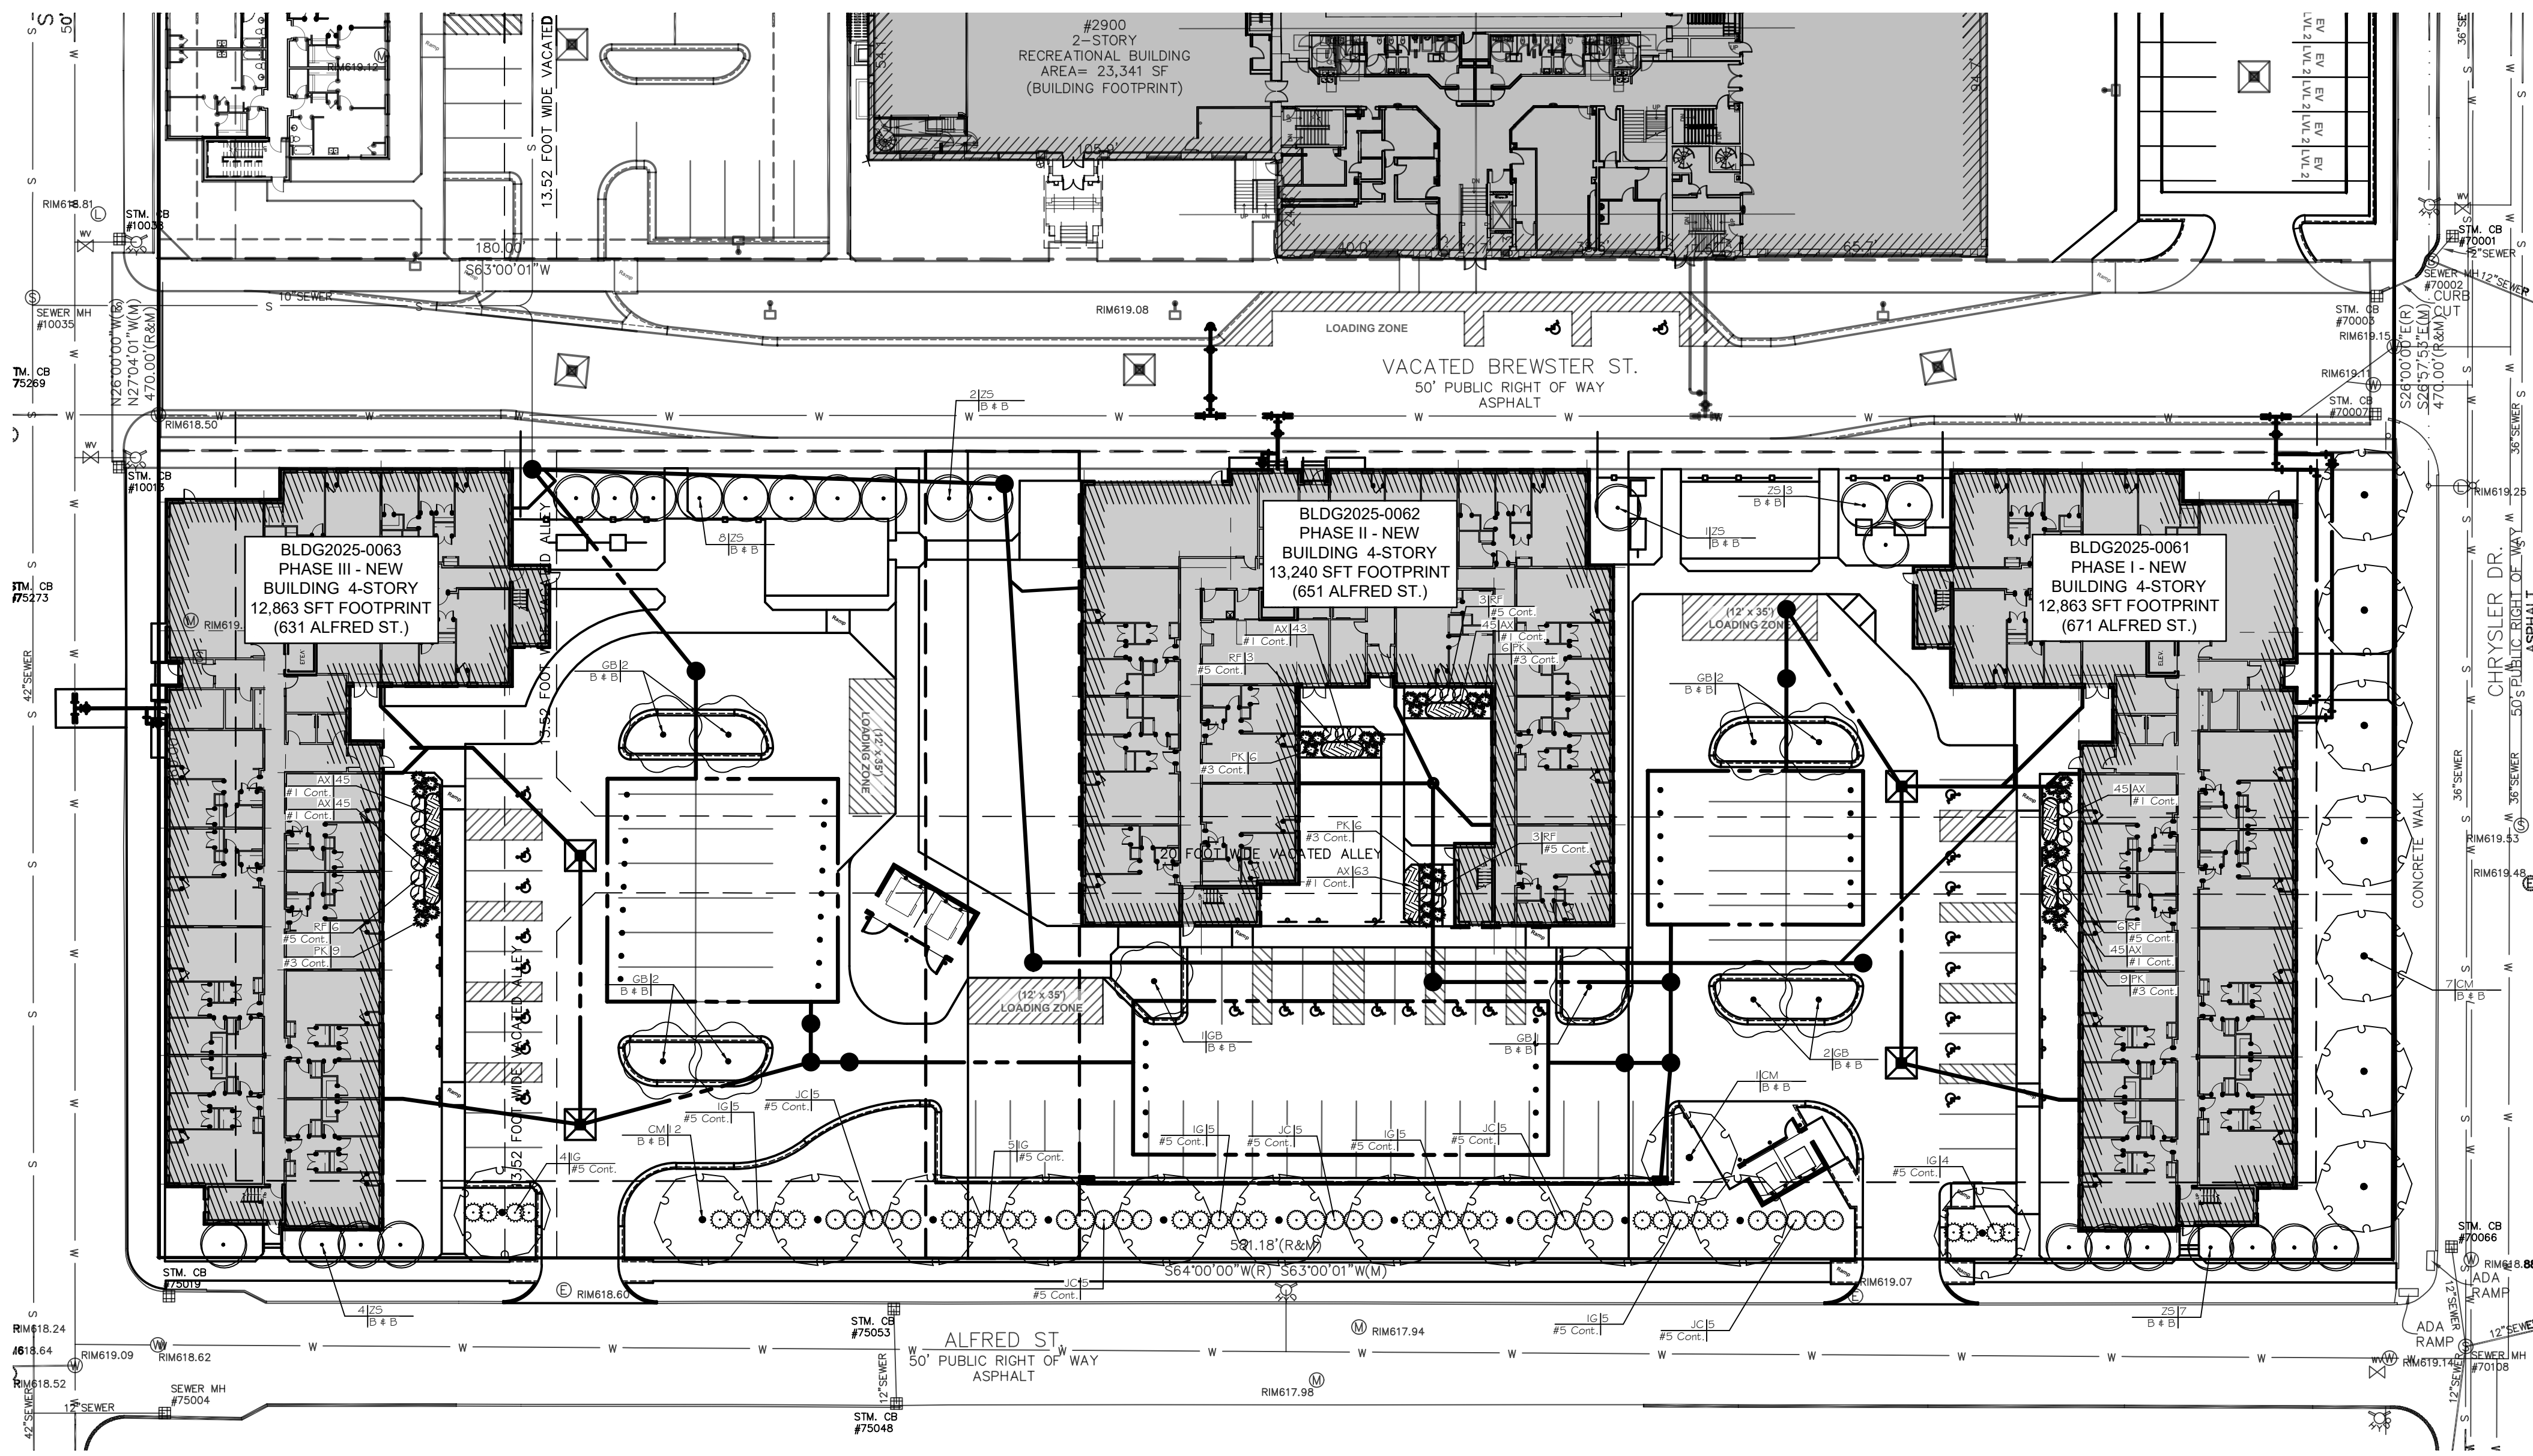

LANDSCAPE DATA

Off street parking areas

Required - 61-14-221 Right of Way Screening

Buffer strip with a minimum width of five feet between the off-street parking area and the right-of-way. One tree shall be provided for each 30 ft. of buffer. 395 ft./30 = 13 trees
Vegetation, a berm, or masonry wall forming a continuous screen at least 30 inches, but not more than 36 inches, in height, shall be located within the landscape buffer.
Vegetative screening material that is designed to provide 75 percent opacity on a year-round basis.
Proposed
13 trees
Shrubs at least 30", but not more than 36".
Vegetative screening material that is designed to provide 75 percent opacity on a year-round basis.

Parking Lot

Required - 61-14-223 Interior Landscaping

25--100 spaces - 18 square feet of landscape area per parking space.
85 parking spaces x 18 sf. = 1530 sf.

The total number of trees required to be planted in the interior of an off-street parking area shall be calculated and provided at a rate of one shade tree for each 250 square feet or fraction thereof, of required interior landscaped area;
1530 sf. / 250 sf. = 7 trees

Each island shall include 1 shade tree.

Proposed

1687 sf. Landscape area.
One shade tree per 250 sf. = 7 trees
Each island includes 1 shade tree.

Landscaping in required setbacks.

Required - 50-14-362. - Landscaping of required setbacks.

Where certain land uses require a setback from a public street, at least one tree shall be provided for each 30 linear feet of lot width.
940 ft./30 ft. = 31 trees

Proposed 31 trees

Plant Size

Required - 61-14-205 Shrubs and Trees

Shrubs min. size equal to or greater than a number 3 container and have a min. ht. of 18" at time of planting.
Trees min. dia. Of 2" measured at 12" above root ball. Clear stem of at least 5".

Proposed


Complies

Required - 61-14-206 Ground Treatment




All unpaved areas are to be treated with groundcover, mulched areas, sod or seed lawns, or pavers.



Proposed

Complies

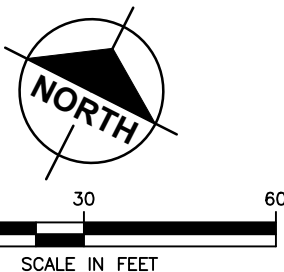


PLANT SCHEDULE

   SYMBOL	CODE	BOTANICAL / COMMON NAME	CONT	CAL	QTY	
TREES						
	CM	Celtis x 'Magnifica' / Magnifica Common Hackberry	B & B	2.5" Cal	20	
	GB	Ginkgo biloba 'Autumn Gold' / Autumn Gold Maidenhair Tree	B & B	2.5" Cal	10	
	ZS	Zelkova serrata 'Musashino' / Musashino Japanese Zelkova	B & B	2.5" Cal	25	
SYMBOL	CODE	BOTANICAL / COMMON NAME	CONT	HEIGHT	QTY	
SHRUBS						
	IG	Ilex glabra 'ILEXFARROWTRACEY' / Strongbox® Inkberry Holly	#5 Cont.	Min. 18" Ht.	33	
	JC	Juniperus chinensis 'Parsonii' / Parsoni Juniper	#5 Cont.	Min. 18" Ht.	25	
	PK	Pennisetum orientale 'Karley Rose' / Karley Rose Fountain Grass	#3 Cont.		36	
	RF	Rhamnus frangula 'SMNRFBT' / Fine Line® Improved Buckthorn	#5 Cont.	Min. 5' - 6' Ht.	21	
SYMBOL	CODE	BOTANICAL / COMMON NAME	CONT	SPACING	SPACING	QTY
GROUND COVERS						
	AX	Allium x 'Millenium' / Millenium Ornamental Onion	#1 Cont.		12" o.c.	331

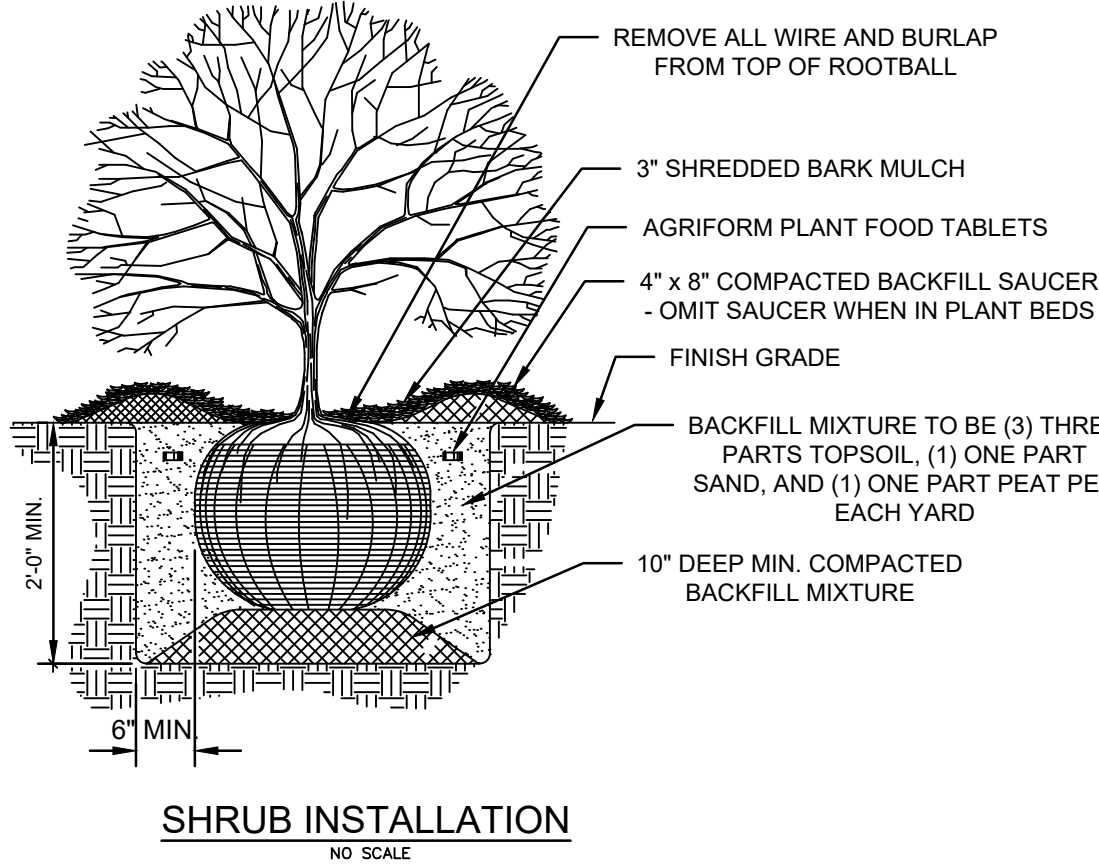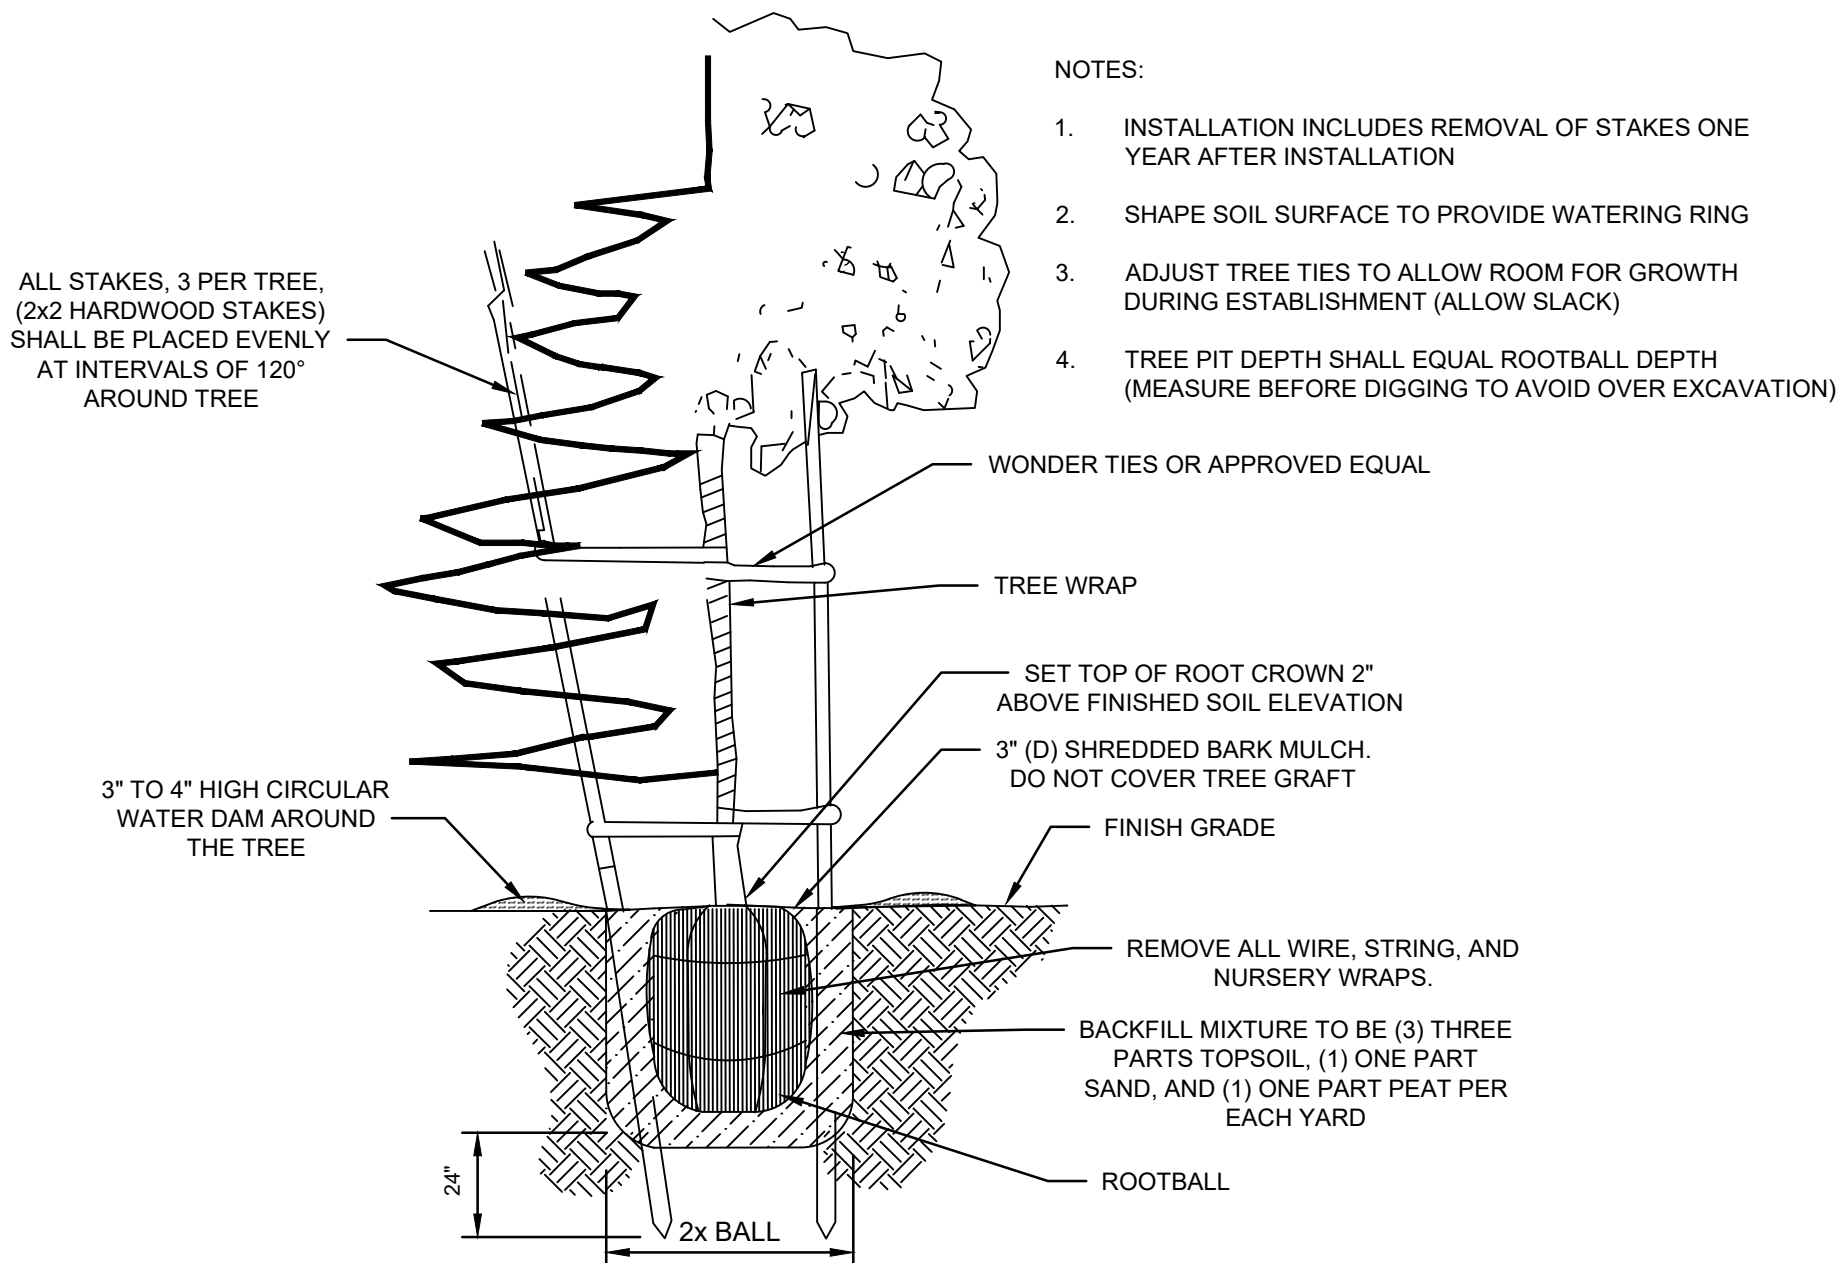

21 GRAM "AGRIFORM" PLANTING TABLETS AS FOLLOWS:
2 TABLETS PER 1 GAL. PLANT
3 TABLETS PER 5 GAL. PLANT
4 TABLETS PER 15 GAL. PLANT
LARGER PLANTS (2) TWO TABLETS PER 1/2" DIAM. OF TRUNK CALIPER

TYPICAL - TREE STAKING
NO SCALE

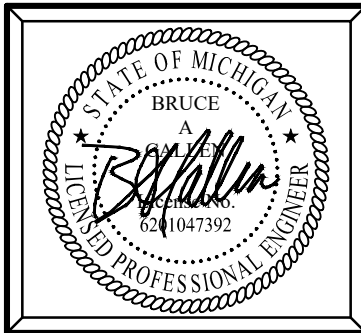

Plan Prepared By:

Bruce A. Callen, PE
Callen Engineering, Inc.
108 E. Savidge St.
Spring Lake, Michigan 49456

Tel: 616-414-5260
email: bcallen@callenengineering.com

PRELIMINARY - NOT
FOR CONSTRUCTION

DRAWN BY J.W.C.	DATE DEC '23
ENGINEER B.A.C.	DATE DEC '23
EDIT J.W.C.	DATE AUG '25
SCALE DRAWING: 1" = 40' 0" PLOT SCALE: 1" = 10' 0"	
PROJECT: 023 BREWSTER SANCTUARY	
SHEET NO. L1.0	

DATE OF PLAN: 08-01-25

MHT HOUSING, INC.
32500 TELEGRAPH ROAD, SUITE 100
DETROIT, MICHIGAN 48025
248-833-0552

NO.	ISSUANCE / REVISION	BY	DATE
1	BUILDING PERMIT	B.A.C.	12-06-24
2	FOR PRICING & PERMITS	B.A.C.	12-20-24
3	SITE PLAN REVIEW RESPONSE #1	B.A.C.	03-31-25
4	SITE PLAN REVIEW RESPONSE #2	B.A.C.	08-01-25

BREWSTER PHASE 1-3
631.651.671 ALFRED STREET
DETROIT, MI 48201
WAYNE COUNTY, MICHIGAN
LANDSCAPE PLAN

Callen Engineering, Inc.
108 East Savidge Street
Spring Lake, MI 49456
T: 616.414.5260
www.callenengineering.com

