




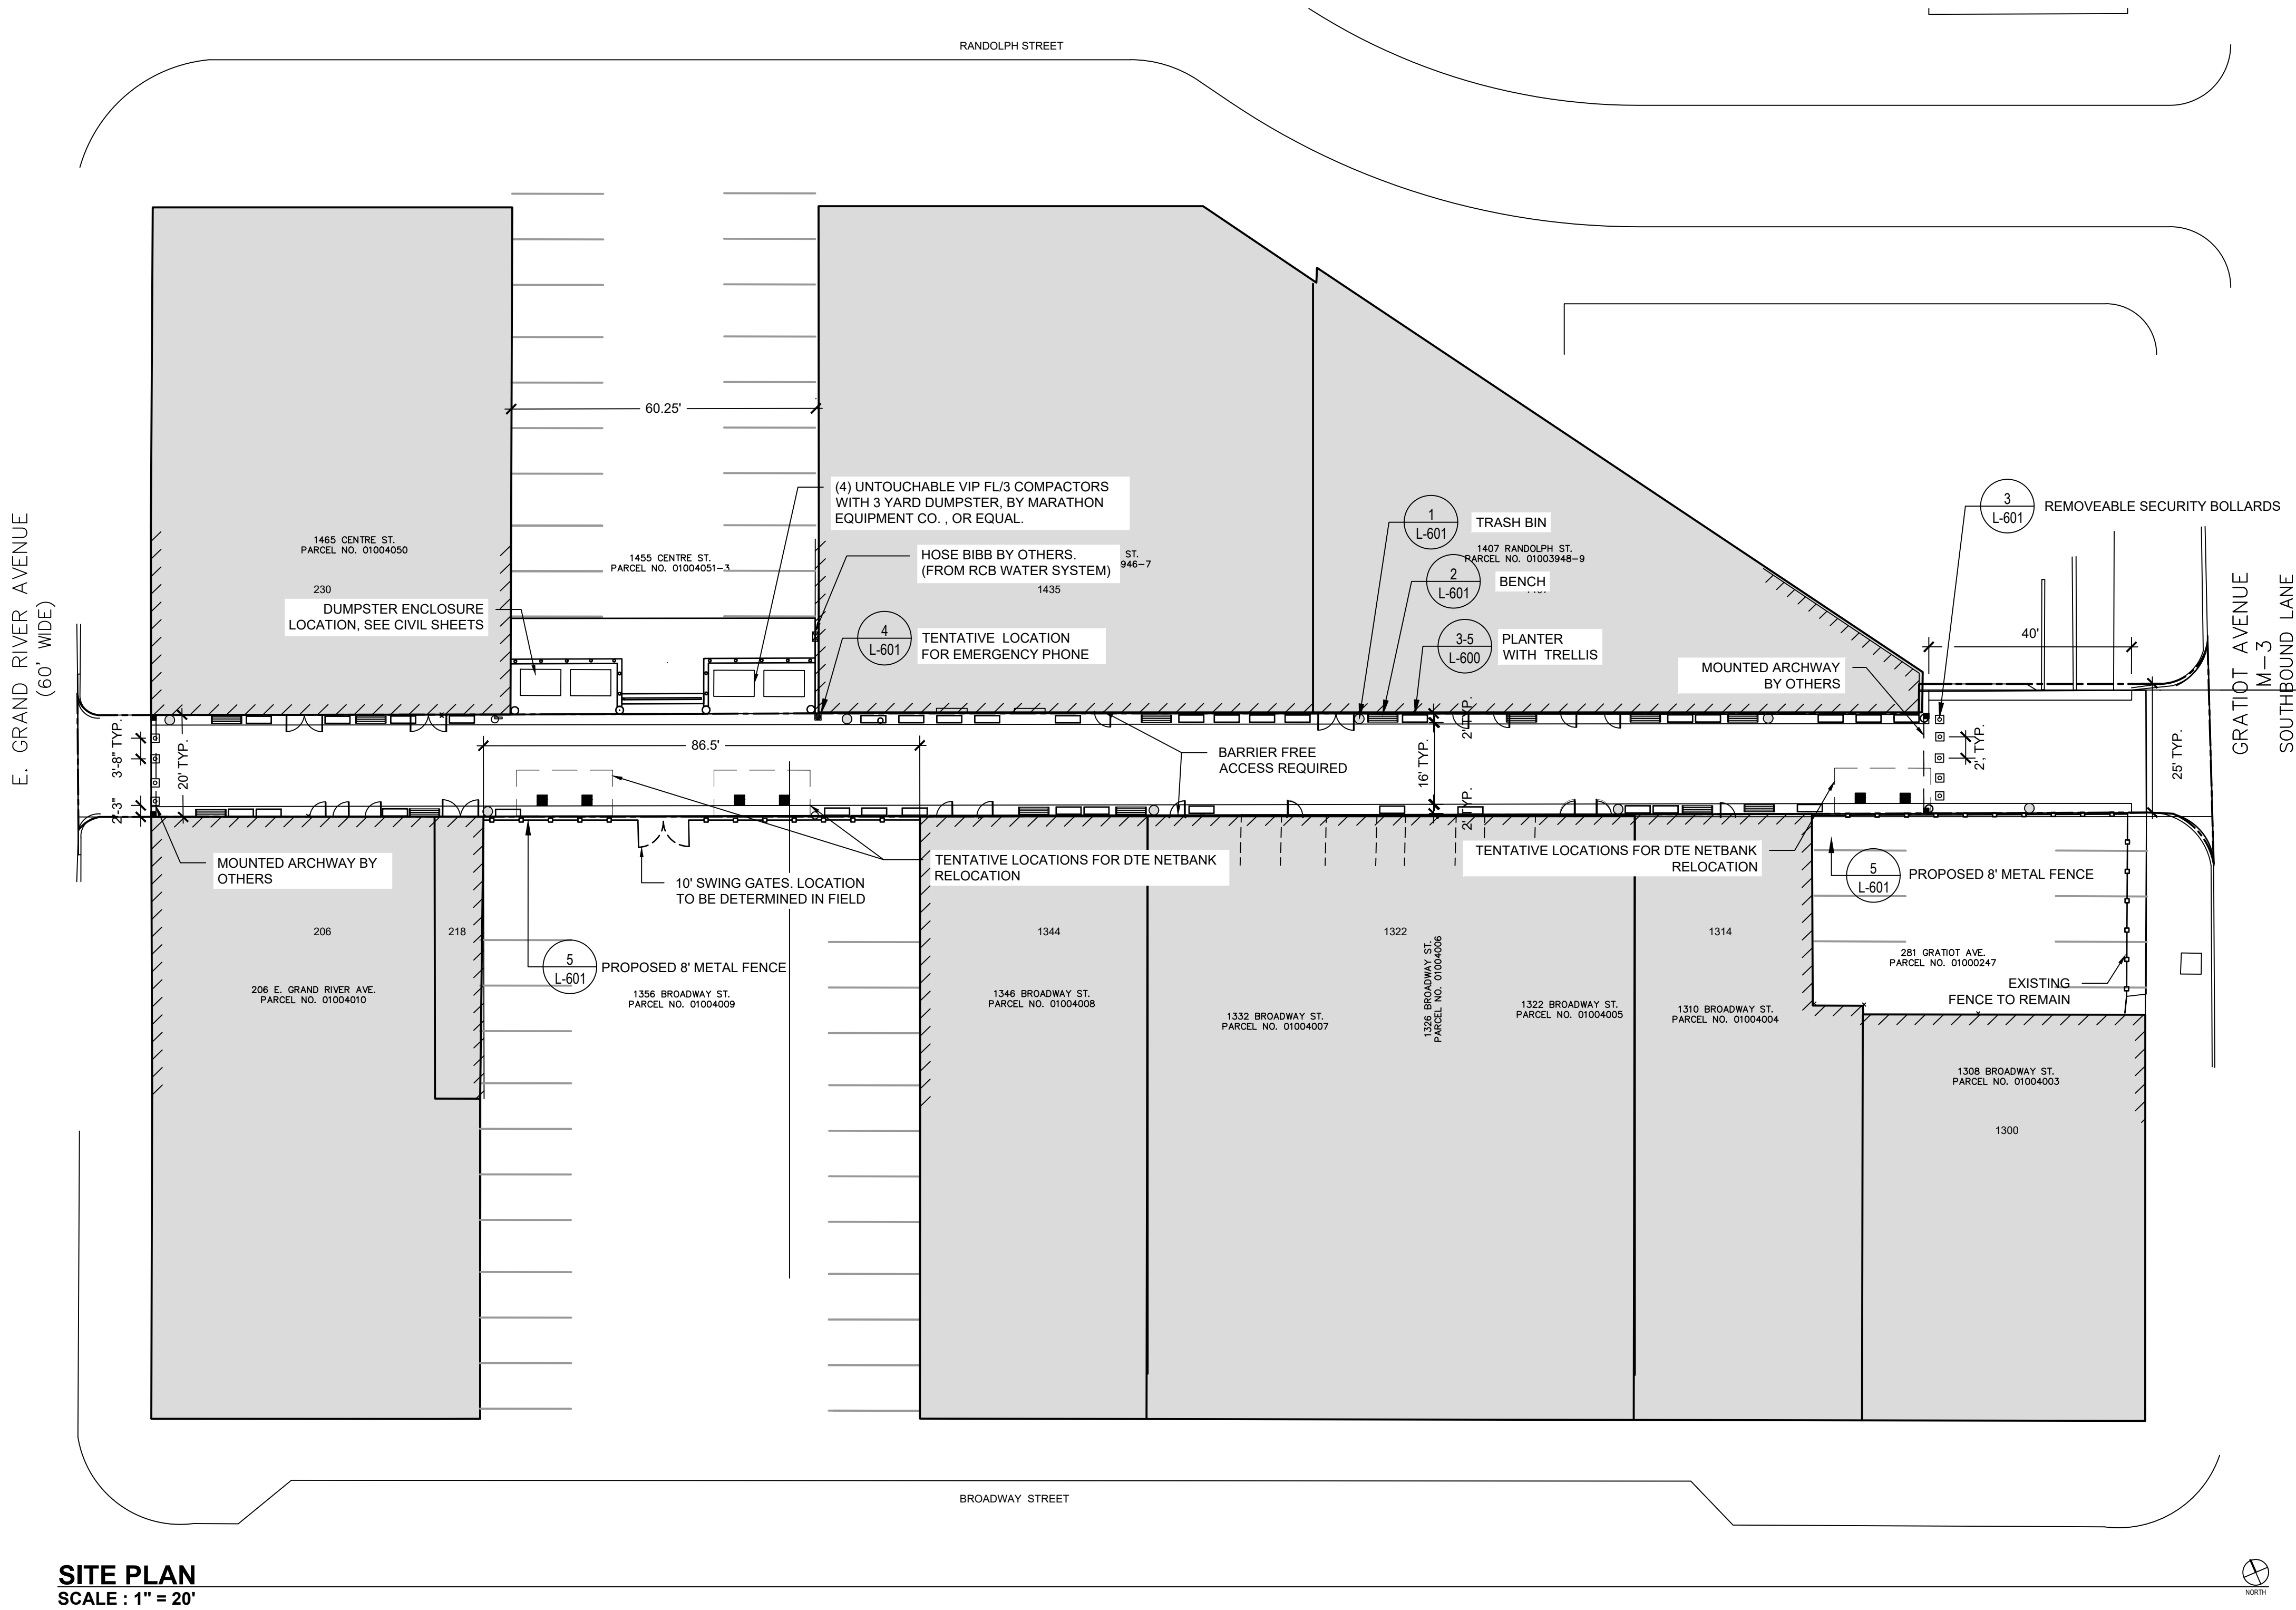

SITE PLAN
SCALE : 1" = 20'

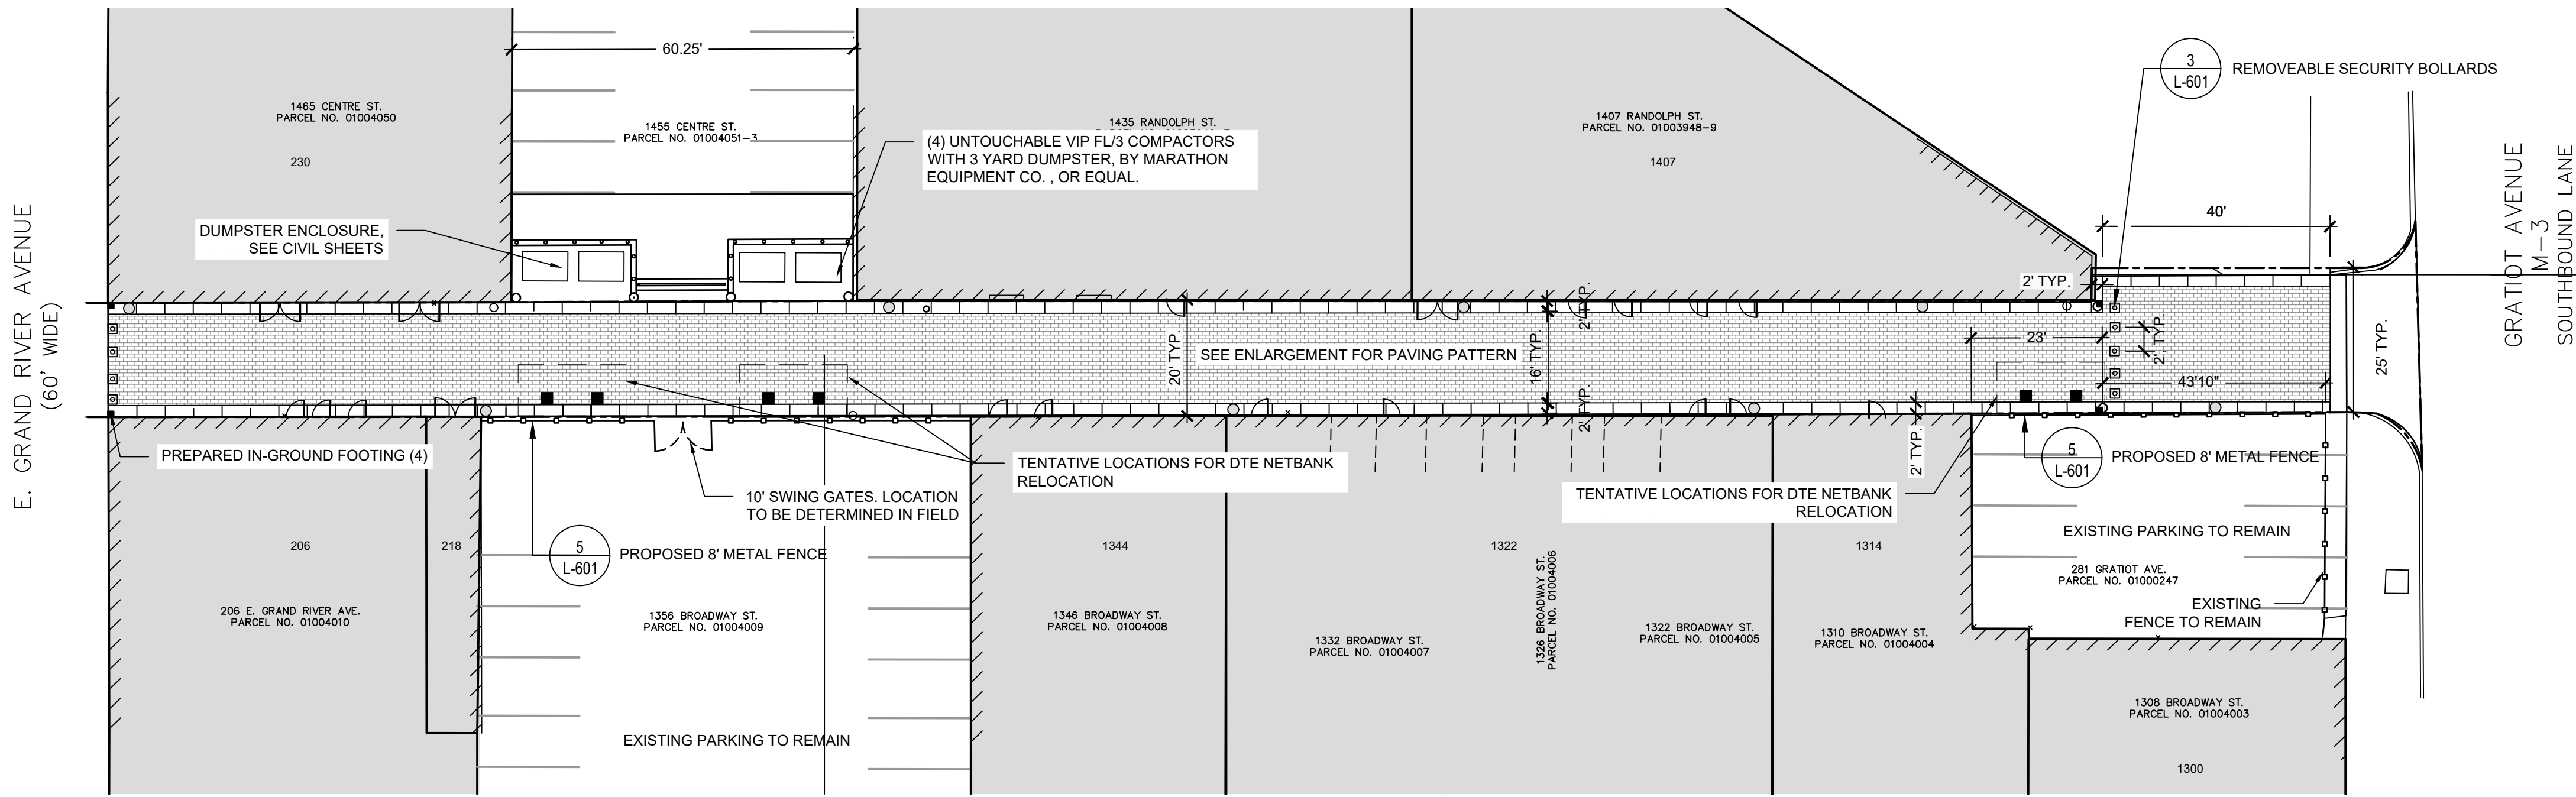


MATERIALS PLAN
SCALE : 1" = 20'

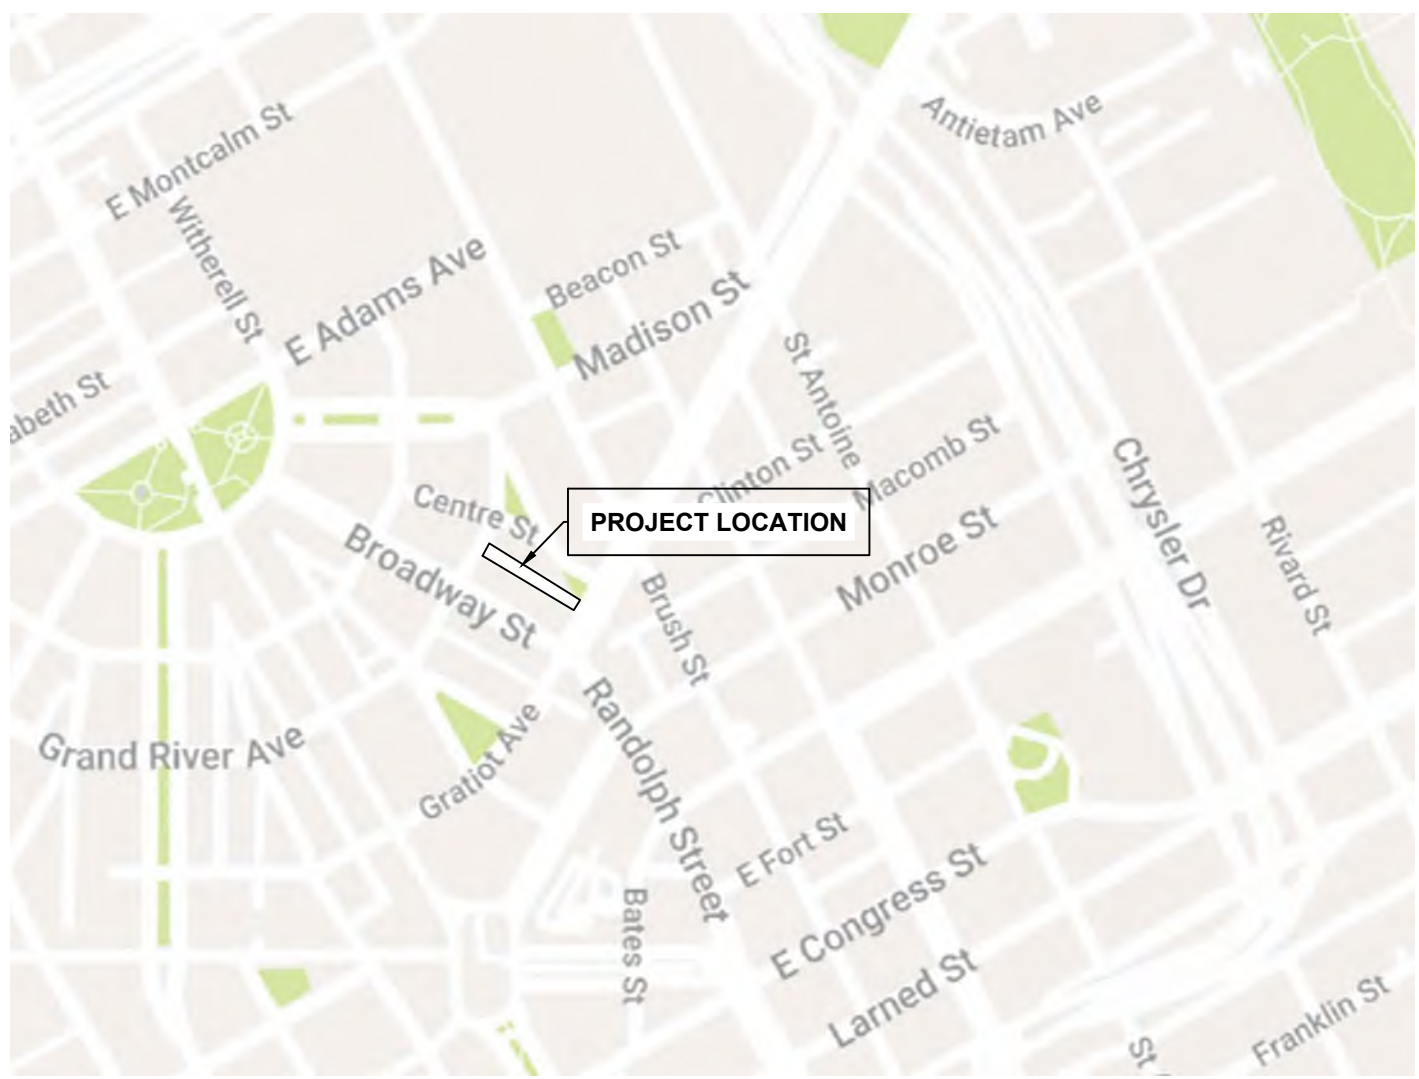


LOCATION MAP
N.T.S

PATTERN
SCALE: 1"=1'

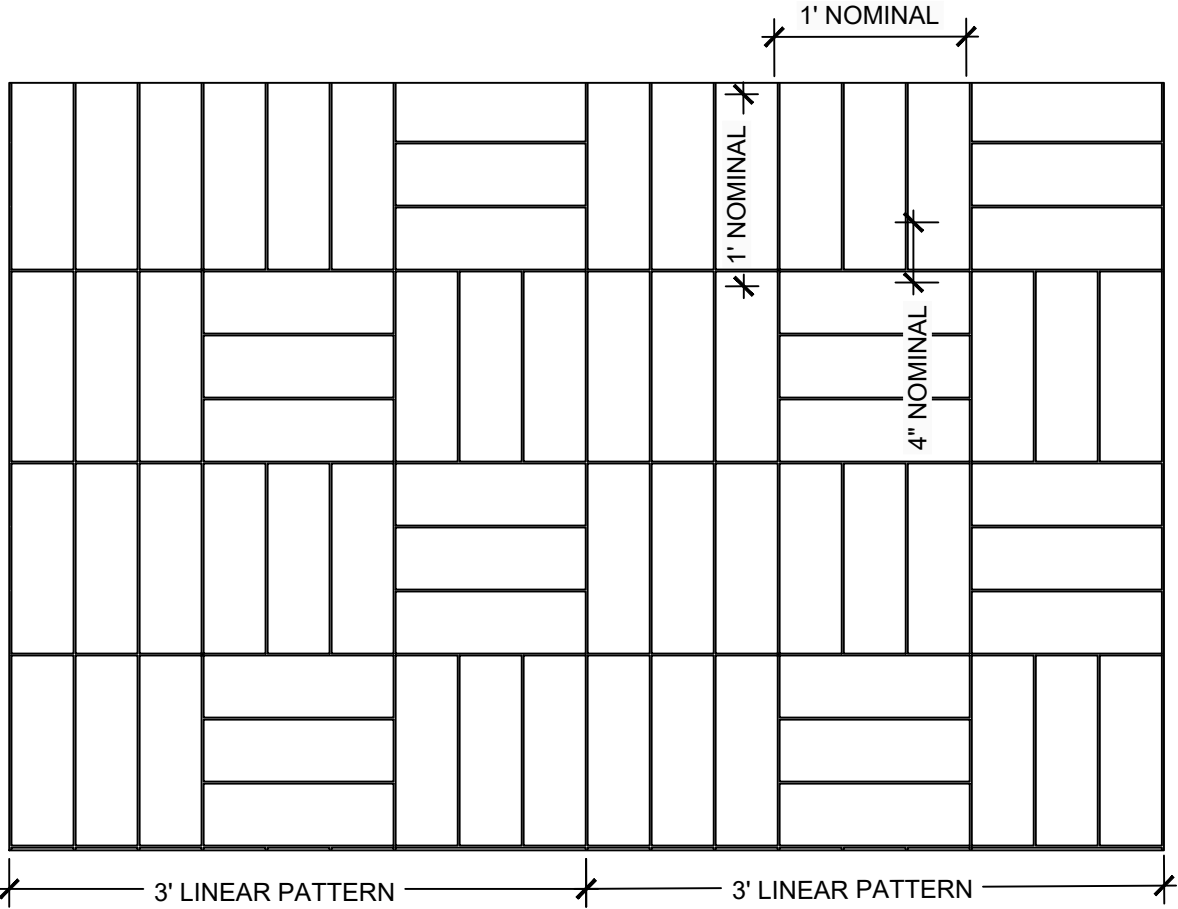

NOTE: CLIENT TO SELECT FINAL COLOR AND FINISH OF PAVEMENT

PAVING PATTERN ENLARGMENT
SCALE : AS INDICATED

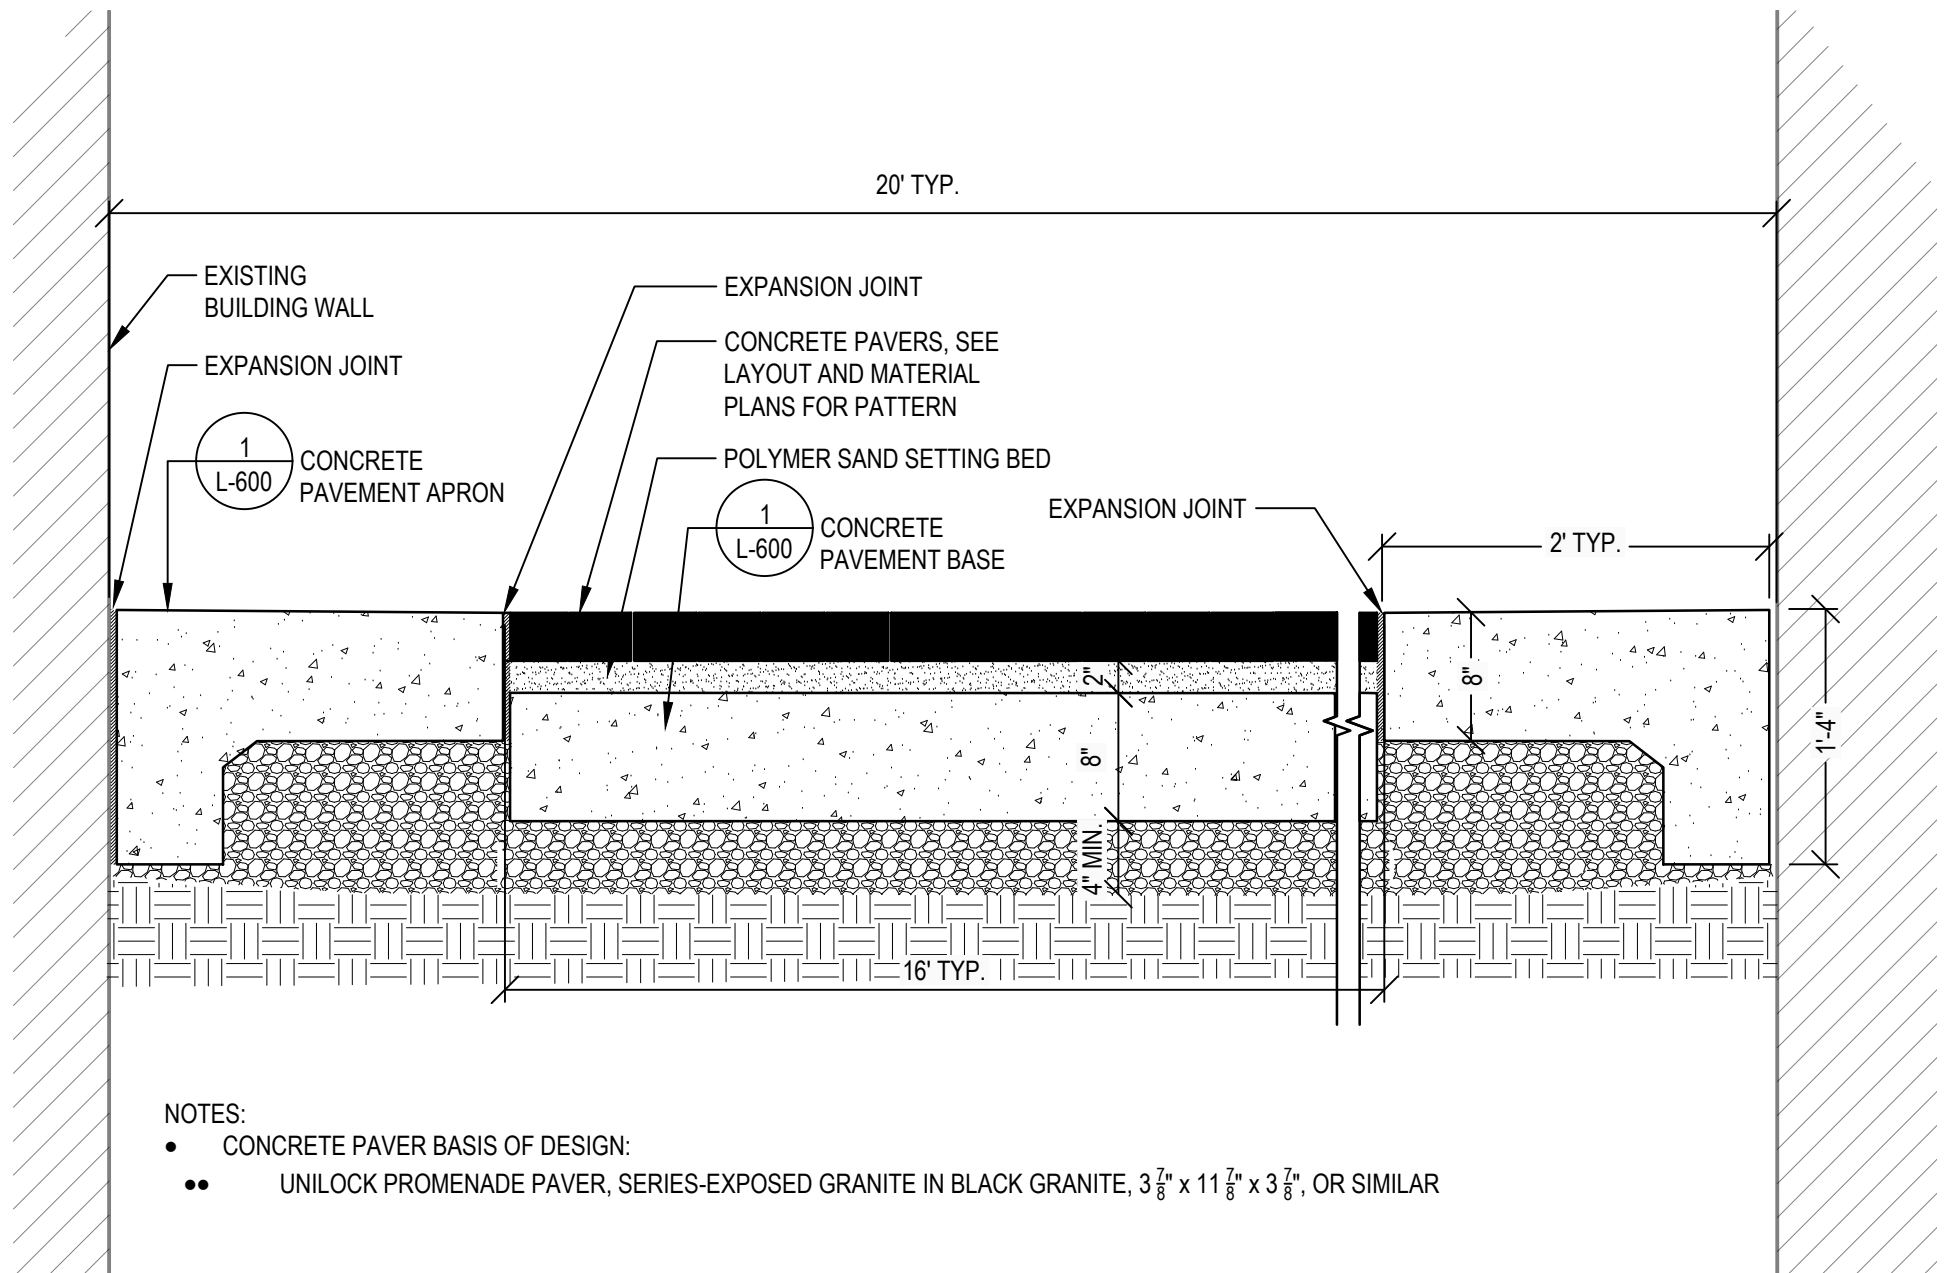

- NOTES:
- CONCRETE PAVER BASIS OF DESIGN:
 - UNILOCK PROMENADE PAVER, SERIES-EXPOSED GRANITE IN BLACK GRANITE, 3 1/2" x 11 1/2" x 3 1/2", OR SIMILAR

ALLEY SURFACING (CONCRETE OR BRICK PAVERS)
SCALE: 1"=1'

HamiltonAnderson

architecture landscape architecture urban design

Hamilton Anderson Associates, Inc
1435 Randolph Suite 200
Detroit, Michigan 48226
p 313 964 0270 f 313 964 0170
www.hamilton-anderson.com

Landscape Architecture	JIMA Studio 1401 Vermont St., Suite 220 Detroit, MI 48216 313.262.6590
Civil Engineering	PEA 45 W Grand River Ave., Suite 501 Detroit, MI 48226 313.769.5770
Lighting Design	Illuminart 5145 Livernois Rd, Suite 100 Troy, MI 48068 248.997.5666
Electrical Engineering	PBA 5145 Livernois Rd, Suite 100 Troy, MI 48068 248.997.5666

Client
The Paradise Valley Cultural and Entertainment District Conservancy

13254 Common Road
Warren, MI 48098

ISSUED FOR:

ENCROACHMENT PETITION
10/23/2025


SHEET NUMBER

SK-01


Landscape Architecture	JIMA Studio 1401 Vermont St., Suite 220 Detroit, MI 48216 313.262.6590
Civil Engineering	PEA 45 W Grand River Ave., Suite 501 Detroit, MI 48226 313.769.5770
Lighting Design	Illuminart 5145 Livernois Rd, Suite 100 Troy, MI 48098 248.897.5666
Electrical Engineering	PBA 5145 Livernois Rd, Suite 100 Troy, MI 48098 248.897.5666

Client
The Paradise Valley Cultural and
Entertainment District Conservancy

13254 Common Road
Warren, MI 48098

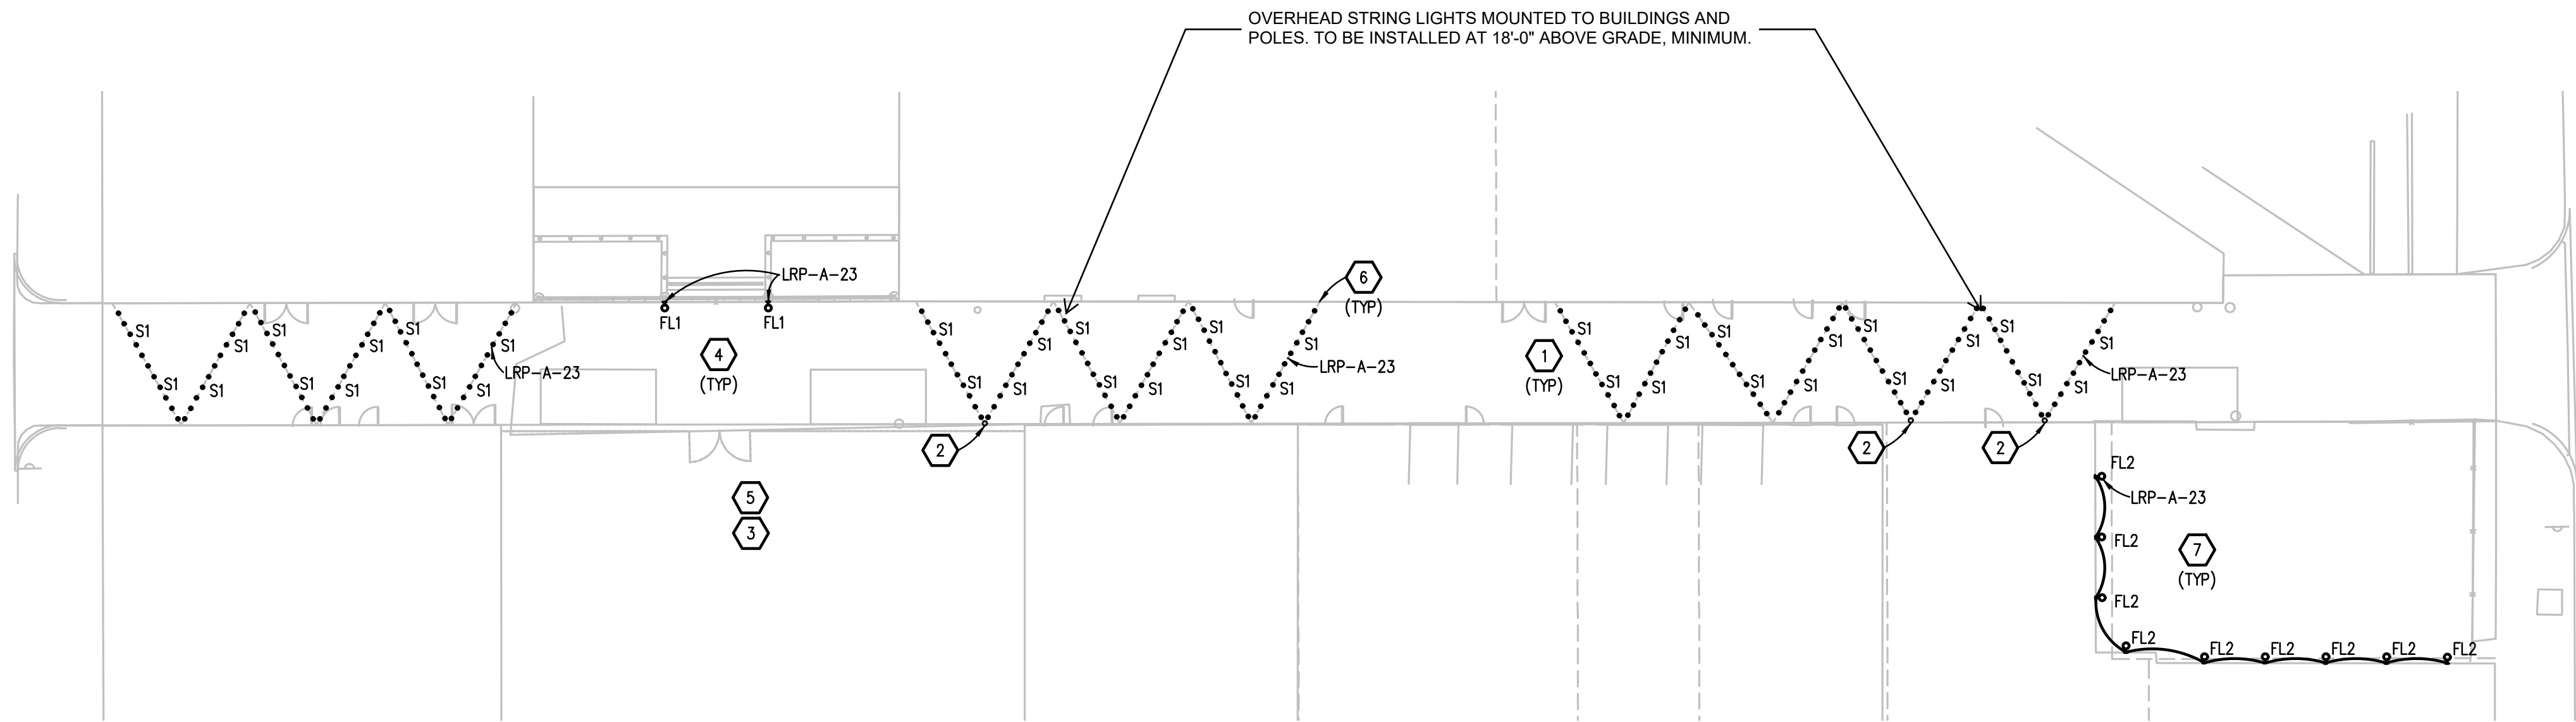

LIGHTING PLAN
SCALE: 1" = 20'

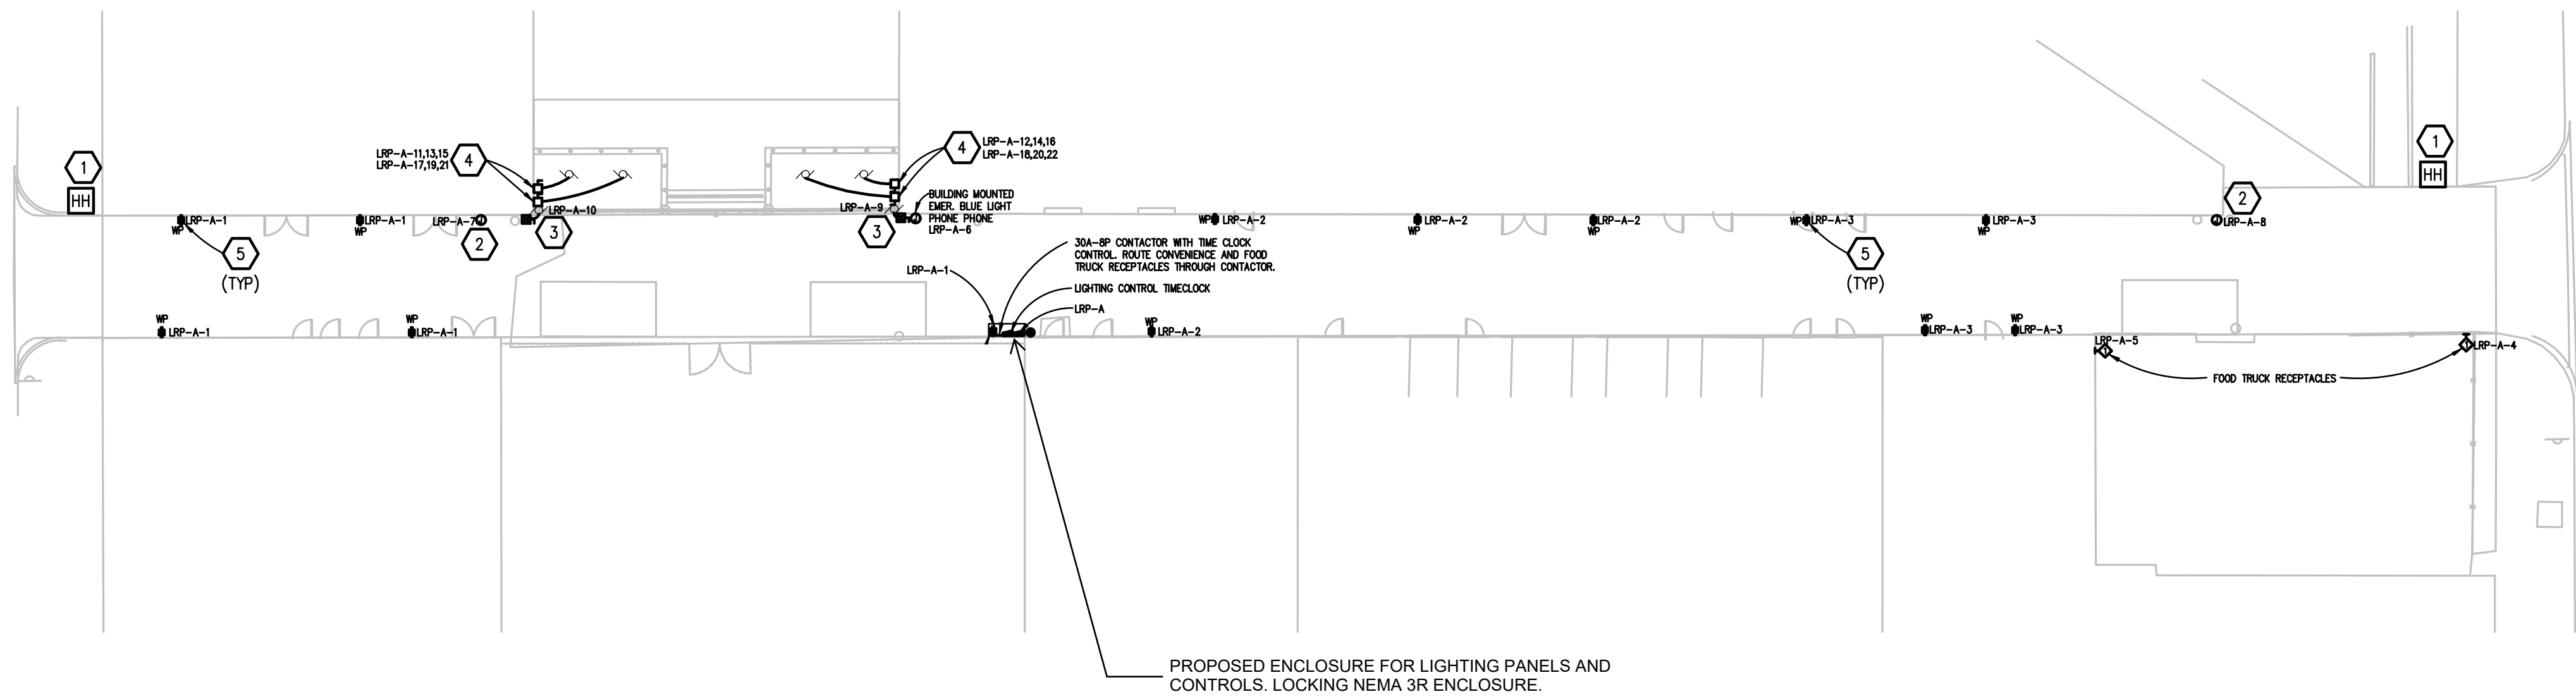

POWER PLAN
SCALE: 1" = 20'

ISSUED FOR:

ENCROACHMENT
PETITION


10/23/2025

SHEET NUMBER

SK-02



NORTH ELEVATION

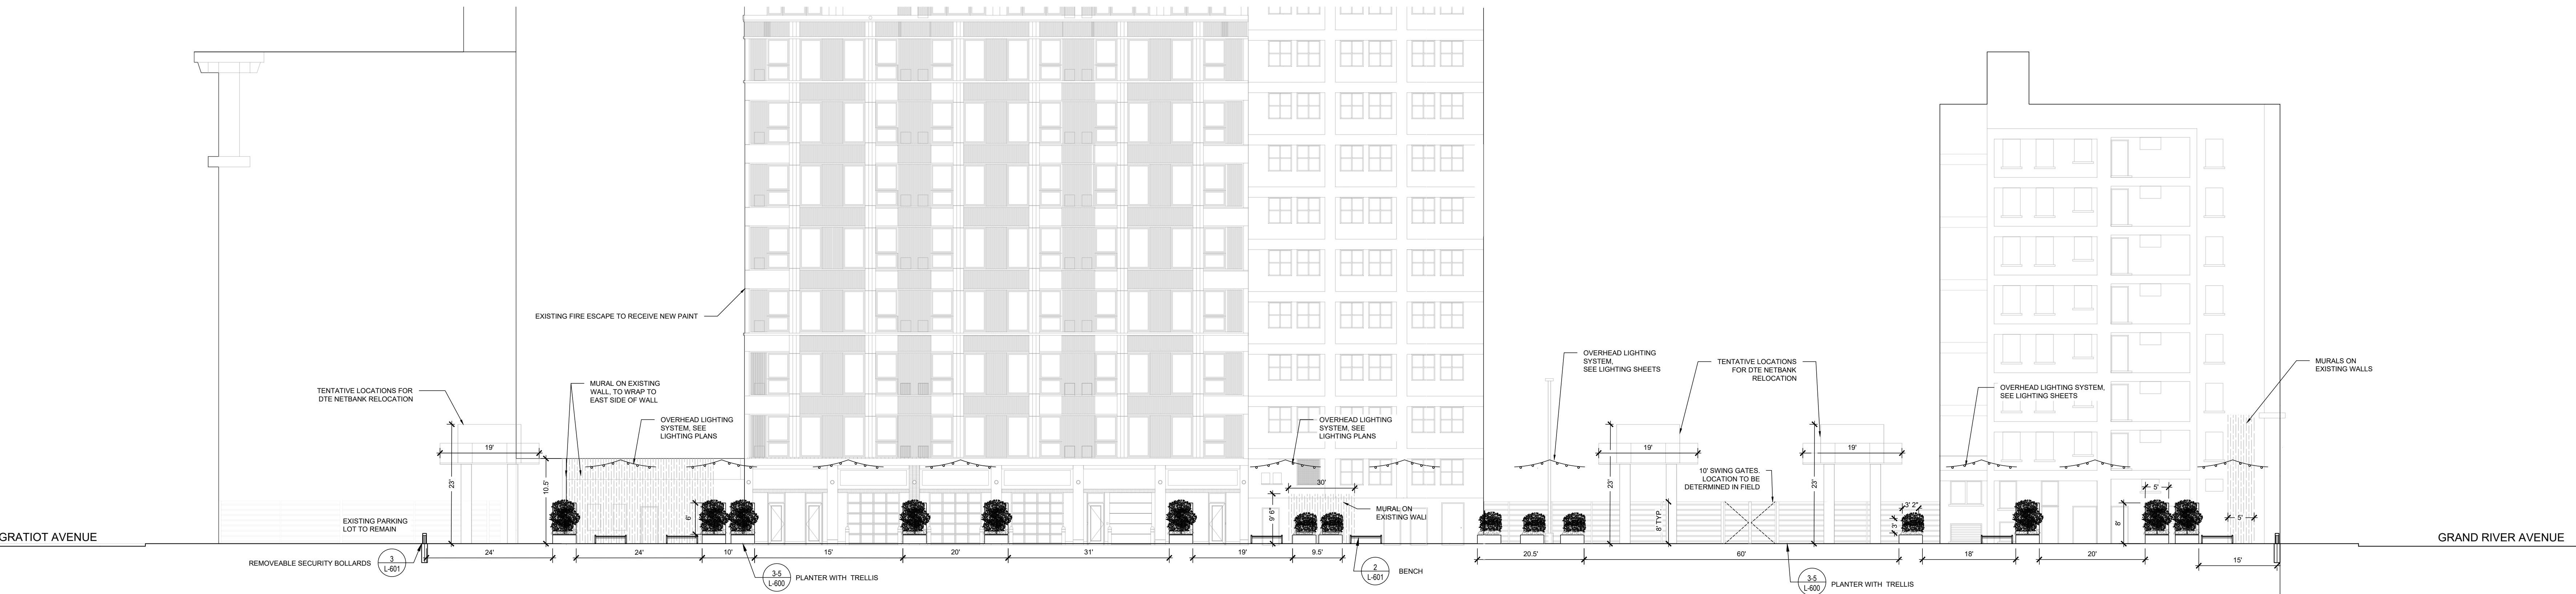

SOUTH ELEVATION