
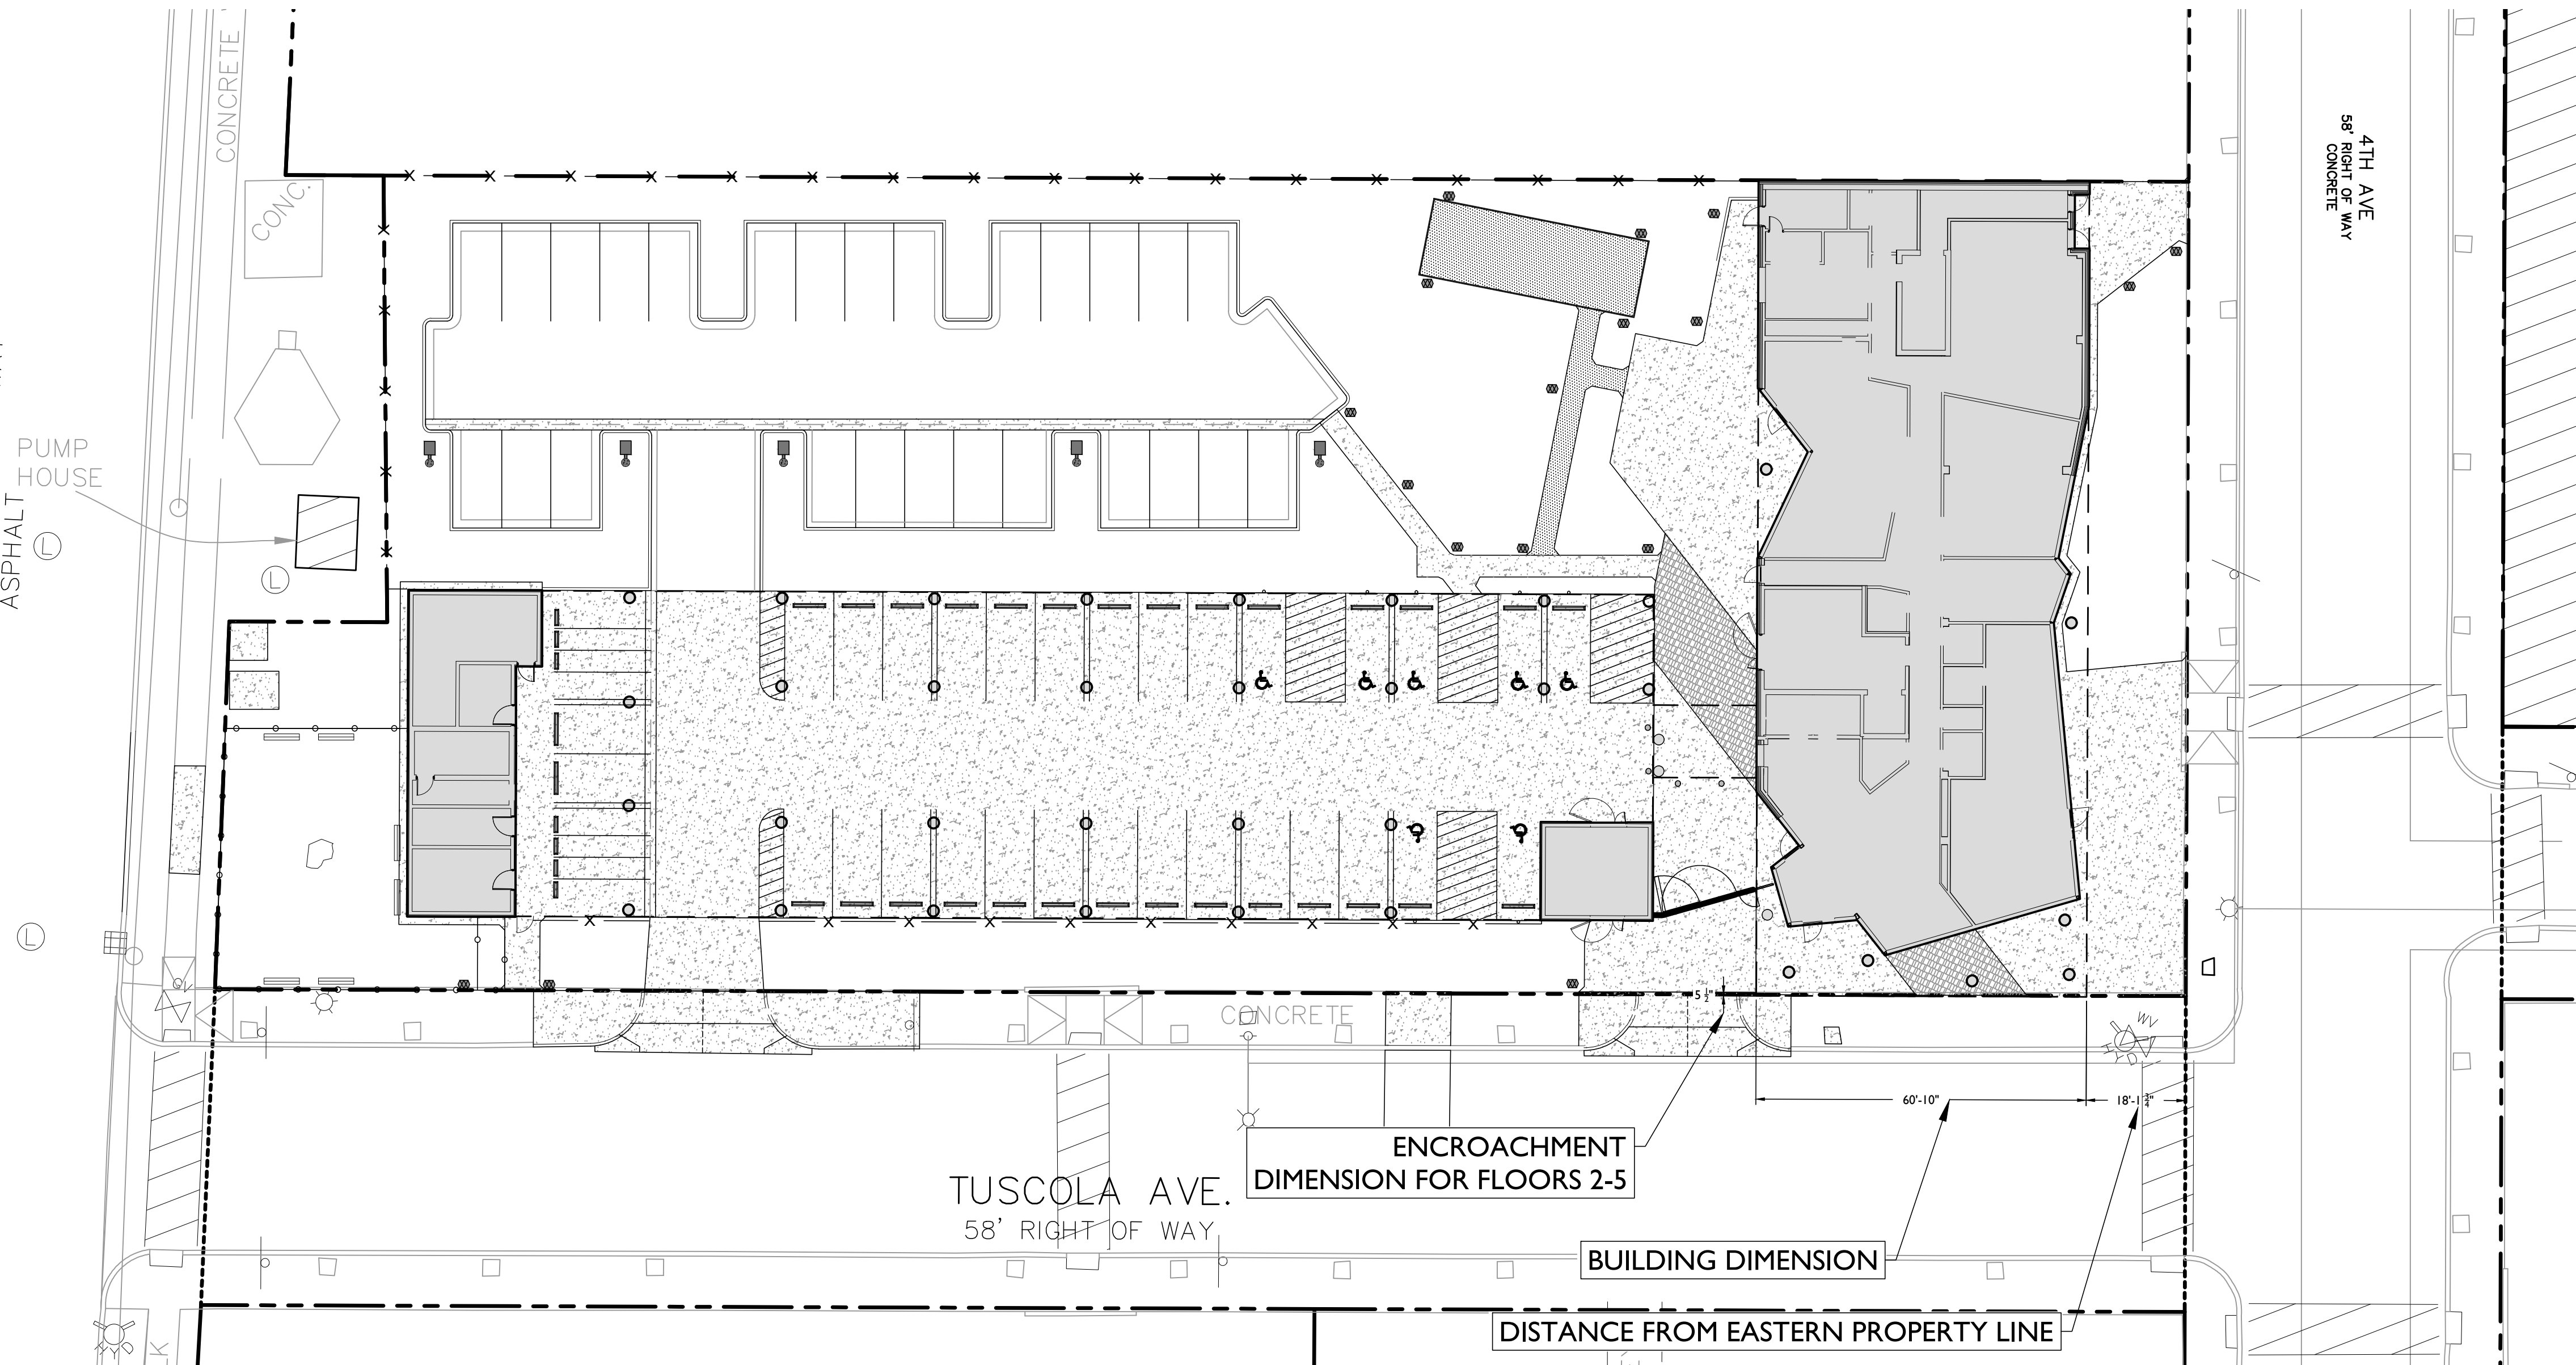


SYMBOL	DESCRIPTION
	PROPERTY LINE
	SETBACK LINE
	PROPOSED CURB
	PROPOSED FLUSH CURB
	PROPOSED EXTENDED CURB
	PROPOSED SIGNS / BOLLARDS
	PROPOSED BUILDING
	PROPOSED CONCRETE
	PROPOSED EXPOSED AGGREGATE CONCRETE
	PROPOSED DECOMPOSED GRANITE
	PROPOSED BUILDING DOORS
	PROPOSED 6 FT CHAINLINK FENCE
	PROPOSED 4 FT CHAINLINK FENCE
	PROPOSED AREA LIGHT
	PROPOSED BOLLARD LIGHT
	PROPOSED COLUMN

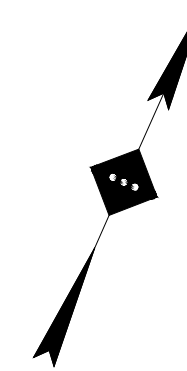

SITE DEVELOPMENT PLANS

MIDTOWN WEST PARCEL I SOUTH BUILDING

PROPOSED MIXED USE DEVELOPMENT

PARCEL ID: 04000760.002
900 TUSCOLA
CITY OF DETROIT
WAYNE COUNTY, MICHIGAN

J. REID COOKSEY, P.E.
MICHIGAN LICENSE No. 6201069428
LICENSED PROFESSIONAL ENGINEER



SCALE:	1" = 20'	PROJECT ID: M-17121.01
--------	----------	------------------------


TITLE:

SITE PLAN

DRAWING:

C-3

NOT APPROVED FOR CONSTRUCTION

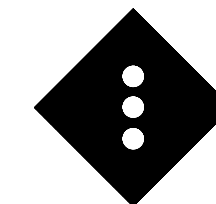

STONEFIELD
engineering & design

Birmingham, MI • Rutherford, NJ • New York, NY
Boston, MA • Princeton, NJ • Tampa, FL
www.stonefieldeng.com

IA • Princeton, NJ • www.stonefieldeng.com

555 S Old Woodward Avenue, Suite 12L, Birmingham, MI 48009
Phone 248.247.1115