Water & Sewerage Department
CITY OF DETROIT

Detroit Water and Sewerage Department
Central Services Facility
6425 Huber Street, Detroit, MI 48211

313-267-8000 • detroitmi.gov/DWSD

Letter of Transmittal

Date:	10-08-2024
Petition Map:	24-146

Type of Petition

- ☐ Outright Vacation
- ☐ Conversion to Easement
- ☐ Dedication
- ☑ Encroachment
- ☐ Berm Use
- ☐ Temporary Closing

Review Status

The above petition has been received and reviewed by this office. Please see below for the review status as marked.

- ☑ Approved Subject to Attached Provisions
- ☐ Not Approved
- ☐ Revise and Resubmit

Additional Comments (if applicable):

DWSD records indicate there is DWSD assets in the public right-of-way requested for encroachment. DWSD has no objections to the requested encroachment subject to the attached provision for encroachment is followed.

Attached is the DWSD provision related to the petition.

	Name	Title	Signature	Date
Reviewed by:	Mohammad Siddique	Engineer	Mohammad Siddique	10-08-2024
Approved by:	Syed Ali	Engineering Manager	Mohammad Siddique For Syed Ali	10-08-2024

MOTOROLA SOLUTIONS
500 West Monroe Street – 40th Floor
Chicago, Illinois 60661

September 19, 2024

Department of Public Works
2 Woodward Ave # 611
Detroit, MI 48226

Subject: Petition for Encroachment

Dear Permitting Department,

On behalf of Robert Millender, Director of Public Safety IT, City of Detroit - DoIT Department, Motorola Solutions is submitting this Encroachment Application in support of the Detroit Police Department License Plate Recognition (LPR) project.

Included in this application are 119 locations that will require the installation of a new metal pole for the purpose of mounting LPR camera equipment and solar panels. Each location has a system name identifying the intersection and direction of the camera along with coordinates to identify the approximate location where the pole is planned to be installed.

Also included are the site plans for each location identifying an approximate location for the new pole represented by an image of a camera with an angle towards the street to model the data to be captured by the cameras, a street level view of the pole placement and an overview of the area capturing estimated property lines and numbers.

As you know we have already commenced with onsite installations at locations where we were approved to install the LPR equipment on existing poles. This application is an extension of that project which will assist the Detroit PD in their efforts to fight crime via LPR recognition equipment.

Please contact me directly if you should have any questions or require additional information in regards to this request. Thanks in advance for your assistance.

Sincerely,



Nick Hecimovich
Motorola Solutions, Inc.
nicholas.hecimovich@motorolasolutions.com
Office (312)244-0930

System Name	Latitude	Longitude
EB E McNichols at Van Dyke Av	42.419452	-83.021773
EB E McNichols Rd at E Davison St	42.418835	-83.051297
EB E Nevada St at Mt Elliott St	42.426335	-83.03788
EB E State Fair Av at Gratiot Av	42.442465	-82.972055
EB E State Fair Av at John R St	42.439498	-83.101589
EB Fenkell Av at Dexter Av	42.402708	-83.134457
EB Fenkell Av at Lahser Rd	42.400266	-83.255212
EB Fenkell Av at W Grand River Av	42.401065	-83.216061
EB Filbert Av at Gratiot Av	42.417166	-82.988206
EB Houston Whittier St at Chalmers St	42.420616	-82.974126
EB Joy Rd at Stahelin Av	42.357646	-83.224622
EB Mack Av at Cadieux Rd	42.394846	-82.922175
EB McGraw Av at Linwood St	42.356153	-83.095924
EB MLK Bl at W Grand Bl N	42.33415	-83.09615
EB MLK Bl at W Grand Bl S	42.334042	-83.096085
EB Outer Dr E at Chalmers St	42.414876	-82.970516
EB Prembroke Av at Hubbell Av	42.437921	-83.190189
EB Puritan Av at Greenfield Rd	42.408728	-83.198236
EB Schoolcraft Rd at Schaefer Hwy	42.387979	-83.177514
EB Schoolcraft Rd at Wyoming Av	42.388451	-83.158157
EB Seymour St at Gratiot Av	42.426943	-82.982322
EB Tireman Av and Livernois	42.351991	-83.134555
EB Vernor Hwy at Central St	42.313304	-83.122451
EB W Chicago at Evergreen Rd	42.364628	-83.235835
EB W Chicago at Greenfield Rd	42.365274	-83.197025
EB W Chicago at Meyers Rd	42.365926	-83.167252
EB W Euclid Bl at Woodward Av	42.377477	-83.077012
EB W McNichols Rd at W Grand River Av	42.414636	-83.251758
EB W McNichols Rd at Woodward Av	42.417751	-83.102516
EB W Warren Av at Outer Dr W	42.342066	-83.251015
EB Whittier Av at Roxbury St	42.416601	-82.9524
NB Cadieux Rd at E Warren Av	42.406635	-82.930052
NB Central St at Vernor Hwy	42.313369	-83.124742
NB Chalmers St at Outer Dr E	42.41544	-82.971278
NB Conant St at 7 Mile Rd E	42.433238	-83.073747
NB Coolidge Hwy at W 8 Mile Rd	42.445885	-83.180926
NB Dequindre St at 8 Mile Rd	42.447914	-83.083324
NB Dequindre St at E McNichols Rd	42.418722	-83.082165
NB Dexter Av at Elmhurst St	42.381365	-83.125004
NB Dexter Av at Fenkell Av	42.403081	-83.135479
NB Evergreen Rd at Schoolcraft Rd	42.386775	-83.236712
NB Evergreen Rd at W 7 Mile Rd	42.429806	-83.238721
NB Evergreen Rd at W Chicago	42.365189	-83.235937
NB Gunston St at E McNichols Rd	42.42065	-83.00354
NB Hubbell Av at Pembroke Av	42.438064	-83.190259

NB John R St at W State Fair Av	42.439784	-83.102506
NB Lahser Rd at Fenkell Av	42.40042	-83.256742
NB Meyers Rd at W Chicago	42.36627	-83.167838
NB Mt Elliott St at Conant	42.386445	-83.038965
NB Mt Elliott St at E Nevada St	42.428769	-83.038613
NB Outer Dr W at Plymouth Rd	42.371894	-83.260761
NB Rosa Parks Bl at Chicago Bl	42.380302	-83.102074
NB Rosa Parks Bl at W Grand Bl	42.363995	-83.091084
NB Rosa Parks Bl at W Lafayette Bl	42.324329	-83.067851
NB Roseberry Av at Wilshire Dr	42.407838	-82.986713
NB Roxbury St at Whittier Av	42.417111	-82.95252
NB Schaefer Hwy at Schoolcraft Rd	42.388872	-83.178441
NB Somerset Av at E Warren Av	42.399938	-82.948038
NB Stahelin Av at Joy Rd	42.35793	-83.224959
NB St Aubin St at E Warren Av	42.364571	-83.044337
NB Woodward Av at Grand River Av	42.334342	-83.048829
NB Wyoming Av at W 7 Mile Rd	42.432902	-83.16094
SB Byron St at Poe Av	42.369036	-83.087626
SB Cadieux Rd at Mack Av	42.394678	-82.92237
SB Chalmers St at Jefferson Av	42.372242	-82.944223
SB Chalmers St at Outer Dr E	42.414646	-82.97095
SB Dequindre St at E McNichols Rd	42.418269	-83.082329
SB Dexter Av at Elmhurst St	42.380647	-83.124907
SB Evergreen Rd at W 7 Mile Rd	42.429107	-83.238963
SB Evergreen Rd at W Chicago	42.36458	-83.236144
SB Grand Bl at MLK Bl	42.333651	-83.096774
SB Greenfield Rd at Puritan Av	42.408328	-83.199133
SB Gunston St at E McNichols Rd	42.41975	-83.002925
SB Hubbell Av at Pembroke Av	42.437871	-83.190444
SB John R St at W State Fair Av	42.439398	-83.102662
SB Lahser Rd at Fenkell Av	42.399856	-83.256905
SB Lahser Rd at W 7 Mile Rd	42.428946	-83.25841
SB McGraw Av at W Warren Av	42.344415	-83.118516
SB Meyers Rd at W Chicago	42.365786	-83.168015
SB Mt Elliott St at Conant	42.382284	-83.036606
SB Outer Dr W at W McNichols Rd	42.415141	-83.231938
SB Outer Dr W at W Warren Av E	42.341504	-83.252286
SB Outer Dr W at W Warren Av W	42.341481	-83.252104
SB Roxbury St at Whittier Av	42.416885	-82.9534
SB Schaefer Hwy at Fenkell Av	42.40111	-83.179179
SB Schaefer Hwy at Schoolcraft Rd	42.387783	-83.178615
SB Schaefer Hwy at W 8 Mile Rd	42.444411	-83.181086
SB Schaefer Hwy at W McNichols Rd	42.413987	-83.1798
SB Stahelin Av at Joy Rd	42.357588	-83.224947
SB St Aubin St at E Warren Av	42.363773	-83.043848

SB W Grand River Av at W Warren Av	42.348548	-83.089301
SB Woodward Av at Grand River Av	42.333804	-83.048638
SB Wyoming Av at Fenkell Av	42.402408	-83.1598
SB Wyoming Av at W McNichols Av	42.414607	-83.160317
WB Chicago Bl at Woodward Av	42.386345	-83.084494
WB Conant at Mt Elliott St	42.386606	-83.03967
WB E McNichols at Van Dyke Av	42.419604	-83.024362
WB E McNichols Rd at Gratiot Av	42.42698	-82.983801
WB E McNichols Rd at Gunston Av	42.420057	-83.004256
WB E Nevada St at Mt Elliott St	42.426461	-83.039408
WB E State Fair Av at Gratoit Av	42.442594	-82.973046
WB E State Fair Av at Schoenherr St	42.442275	-82.985541
WB E Warren Av at Cadieux Rd	42.405688	-82.931072
WB E Warren Av at St Aubin St	42.364448	-83.044487
WB Fullerton Av at W Grand River Av	42.380551	-83.168875
WB Houston Whittier St at Chalmers St	42.420713	-82.975396
WB Joy Rd at Stahelin Av	42.35783	-83.225089
WB McGraw Av at Linwood St	42.35607	-83.096376
WB Outer Dr E at Chalmers St	42.414894	-82.971287
WB Outer Dr W at Livernois	42.435268	-83.142209
WB Pembroke Av at Hubbell Av	42.438032	-83.190498
WB Schoolcraft Rd at Schaefer Hwy	42.388063	-83.180158
WB Schoolcraft Rd at Wyoming Av	42.388561	-83.160374
WB Thatcher St at Livernois	42.422652	-83.141327
WB Vernor Hwy at Central St	42.311836	-83.12652
WB W 7 Mile Rd at Evergreen Rd	42.429717	-83.238509
WB Wilshire Dr at Roseberry Av	42.407382	-82.986586
WB W McNichols Rd at Telegraph Rd	42.414624	-83.278132
WB W Warren Av at Outer Dr W	42.342061	-83.252826

Intersection

E McNichols at Van Dyke Av
E McNichols Rd at Conley St
E Nevada St at Mt Elliott St
E State Fair Av at Gratiot Av
E State Fair Av at John R St
Fenkell Av at Fairdale St
Fenkell Av at Greydale St
Fenkell Av at W Grand River Av
Filbert Av at Gratiot Av
Houston Whittier St at Chalmers St
Joy Rd at Stahelin Av
Mack Av at Cadieux Rd
McGraw Av at Linwood St
MLK Bl at W Grand Bl N
MLK Bl at W Grand Bl S
Outer Dr E at Chalmers St
Prembroke Av at Hubbell Av
Puritan Av at Greenfield Rd
Schoolcraft Rd at Schaefer Hwy
Schoolcraft Rd at Kentucky St
Seymour St at Gratiot Av
Tireman Av and Livernois
Vernor Hwy at Central St
W Chicago at Evergreen Rd
W Chicago at Greenfield Rd
W Chicago at Meyers Rd
W Euclid Bl at Woodward Av
W McNichols Rd at W Grand River Av
W McNichols Rd at Woodward Av
W Warren Av at Outer Dr W
Whittier Av at Roxbury St
Cadieux Rd at E Warren Av
Central St at Vernor Hwy
Chalmers St at Outer Dr E
Conant St at 7 Mile Rd E
Coolidge Hwy at W 8 Mile Rd
Dequindre St at 8 Mile Rd
Dequindre St at E McNichols Rd
Dexter Av at Elmhurst St
Dexter Av at Fenkell Av
Evergreen Rd at Schoolcraft Rd
Evergreen Rd at W 7 Mile Rd
Evergreen Rd at W Chicago
Gunston St at E McNichols Rd
Hubbell Av at Pembroke Av

John R St at E State Fair Av
Lahser Rd at Fenkell Av
Meyers Rd at W Chicago
Mt Elliott St at Conant
Mt Elliott St at Stockton Ave
Outer Dr W at Plymouth Rd
Rosa Parks Bl at Chicago Bl
Rosa Parks Bl at W Grand Bl
Rosa Parks Bl at Howard St
Roseberry Av at Wilshire Dr
Roxbury St at Whittier Av
Schaefer Hwy at Compass St
Somerset Av at E Warren Av
Stahelin Av at Joy Rd
St Aubin St at E Warren Av
Woodward Av at Grand River Av
Wyoming Av at Cambridge Ave
Byron St at Pallister
Cadieux Rd at Mack Av
Chalmers St at Jefferson Av
Chalmers St at Outer Dr E
Dequindre St at E McNichols Rd
Dexter Av at Elmhurst St

Evergreen Rd at W 7 Mile Rd
Evergreen Rd at W Chicago
Grand Bl at MLK Bl
Greenfield Rd at Puritan Av
Gunston St at E McNichols Rd
Hubbell Av at Pembroke Av
John R St at W State Fair Av

Lahser Rd at Fenkell Av
Lahser Rd at W 7 Mile Rd
McGraw Av at W Warren Av
Meyers Rd at W Chicago
Mt Elliott St at Conant
Outer Dr W at W McNichols Rd
Outer Dr W at W Warren Av E
Outer Dr W at W Warren Av W
Roxbury St at Whittier Av
Schaefer Hwy at Fenkell Av
Schaefer Hwy at Schoolcraft Rd
Schaefer Hwy at W 8 Mile Rd
Schaefer Hwy at W McNichols Rd
Stahelin Av at Joy Rd
St Aubin St at E Warren Av

PROVISIONS FOR ENCROACHMENT

1. By approval of this petition the Detroit Water and Sewerage Department (DWSD) does not waive any of its rights to its facilities located in the right of way, and at all time, DWSD, its agents or employees, shall have the right to enter upon the right of way to maintain, repair, alter, service, inspect, or install its facilities. All costs incident to the damaging, dismantling, demolishing, removal and replacement of structures or other improvements herein permitted and incurred in gaining access to DWSD's facilities for maintenance, repairing, alteration, servicing, or inspection by DWSD shall be borne by the petitioner. All costs associated with gaining access to DWSD's facilities, which could normally be expected had the petitioner not encroached into the right of way shall be borne by DWSD.

2. All construction performed under this petition shall not be commenced until after five (5) days written notice to DWSD. Seventy-two (72) hour notice shall also be provided in accordance with P.A. 53 1974, as amended, utilizing the MISS DIG one call system.

3. Construction under this petition is subject to inspection and approval by DWSD. The cost of such inspection shall, at the discretion of DWSD, be borne by the petitioner.

4. DWSD prohibits the use of heavy construction equipment or the storage of building material directly over or near DWSD facilities. DWSD also prohibits the use of cranes and balls or hydraulic rams for pavement removal where DWSD facilities are involved. If the water main or sewer facilities are broken or damaged as a result of any action on the part of the contractor, the contractor shall be liable for all costs incidental to the repair of such broken or damaged water main or sewer facilities. If DWSD facilities located within the street shall break or be damaged as the result of any action on the part of the petitioner, then in such event the petitioner agrees to be liable for all costs incident to the repair, replacement or relocation of such broken or damaged DWSD facilities.

5. The petitioner shall hold DWSD harmless for any damage to the encroaching device constructed or installed under this petition, which may be caused by the failure of DWSD's facilities.

6. If at any time in the future the petitioner shall request removal and / or relocation of DWSD's facilities in the street being encroached upon, the petitioner agrees to pay all costs for such removal and/or relocation.

7. Prior to construction, Easement Encroachment Permit (EEP) should be obtained and the insurance required by the EEP should not expire until after completion of the construction.

8. For any proposed work that involves DWSD water mains and/or sewers, an approval and a permit is required from DWSD before commencement of work.

9. It is DWSD's requirement that any proposed utility crossing DWSD water mains and/or sewers perpendicularly must maintain a minimum of 18 inches vertical clearance. Any proposed utility running adjacent to DWSD water mains and/or sewers must maintain a minimum of 10 feet lateral clearance including any conduit and/or manholes walls. No utility is allowed to run along the top of the water main or/or sewer.

10. It is DWSD's requirement that no encroachment has a vertical clearance of less than 16 feet from the ground surface over DWSD water mains and/or sewers.

Rev: 9/27/2023

W Grand River Av at W Warren Av
Woodward Av at Grand River Av
Wyoming Av at Fenkell Av
Wyoming Av at W McNichols Av
Chicago Bl at Woodward Av
Conant at Mt Elliott St
E McNichols at Van Dyke Av
E McNichols Rd at Gratiot Av
E McNichols Rd at Gunston Av
E Nevada St at Mt Elliott St
E State Fair Av at Gratoit Av
E State Fair Av at Schoenherr St
E Warren Av at Cadieux Rd
E Warren Av at St Aubin St
Fullerton Av at W Grand River Av
Houston Whittier St at Chalmers St
Joy Rd at Stahelin Av
McGraw Av at Linwood St
Outer Dr E at Chalmers St
Outer Dr W at Livernois
Pembroke Av at Hubbell Av
Schoolcraft Rd at Schaefer Hwy
Schoolcraft Rd at Washburn St
Thatcher St at Livernois
Vernor Hwy at Springwell St
W 7 Mile Rd at Evergreen Rd
Wilshire Dr at Roseberry Av
W McNichols Rd at Telegraph Rd
W Warren Av at Outer Dr W

Notes

New Pole installation south side of E McNichols Rd east of Van Dye Ave and east of the existing pole
New Pole installation south side of E McNichols Rd east of Conley St and east of the existing pole
New Pole installation south side of E Nevada St east of Mt Elliott St and south of the existing pole
New Pole installation south side of E State Fair Ave east of Gratroit Ave and east of the existing pole
New Pole installation southwest corner of E State Fair Ave west of Coventry St
New Pole installation southeast corner of Fenkell Ave west of Fairdale St north of the existing pole
New Pole installation south side of Fenkell Ave east of Greydale St
New Pole installation south side of Fenkell Ave east of Archdale St and north of the stop sign
New Pole installation south side of Filbert Ave east of Gratroit Ave and east of the existing pole
New Pole installation south side of houston Whittier St east of Chalmers St and west of the entrance to the gas
New Pole installation south side of Joy Rd east pf Stahelin Ave and east of the existing pole
New Pole installation south side of Mack Ave east of Cadieux Ave and northeast of the existing pole
New Pole installation south side of McGraw Ave east of Linwood St and east of the existing pole
New Pole installation north side of MLK Blvd east of W Grand Blvd
New Pole installation south side of MLK Blvd east of W Grand Blvd
New Pole installation on the south side of the median on Outer Dr E east of Chalmers St
New Pole installation on the south side of Pembroke Ave east of Hubbell Ave and east of the erxisting pole
New Pole installation south side of Puritan Ave east of the existing pole
New Pole installation south side of Schoolcraft Rd east of Schaefer Hwy and east of the existing pole
New Pole installation south side of Schoolcraft Rd east of Kentucky St
New Pole installation south side of Seymour St east of Gratiot Ave and east of the existing pole
New Pole installation south side of Tireman Ave east of Livernois and east of the existing pole
New Pole installation south side of Vernor W east of Central St and north of the existing sign pole
New Pole installation southeast corner of W Chicago east of Evergreen Rd
New Pole installation southwest corner of W Chicago and Greenfield Rd just east of existing pole
New Pole installation south side of W Chicago east of the building on the corner
New Pole installation south side of W Euclid St east of Woodward Ave and east of the parking entrance
New Pole installation south side of W McNichols Rd east of W Grand River Ave and east of the existing pole
New Pole installation south side of W McNichols Rd east of Woodward Ave and east of the existing pole
New Pole installation south side of W Warren Ave east of Outer Dr W and east of the existing pole
New Pole installation south side of Whittier Ave west of Greensboro St
New Pole installation east side of Cadieux Rd north of E Warren Ave and north of the existing pole
New Pole installation east side of Central St north of Vernor W and northwest of the existing pole
New Pole installation east side of Chalmers St north of Outer Dr E and south of the driveway
New Pole installation east side of Conant north of 7 Mile Rd and north of the existing pole
New Pole installation on the east side of Cooldge Hwy north of 8 Mile Rd and north of the existing sign
New Pole installation east side of Dequindre St north of 8 Mile Rd and north of the existing pole
New Pole installation east side of Dequindre St north of E McNichols Rd and north of the existing pole
New Pole installation east side of Dexter Ave north of Elmhurst St and north of the existing pole
New Pole installation east side of Dexter Ave north of Fenkell Ave
New Pole installation east side of Evergreen Rd north of Schoolcraft Rd and north of the driveway to the gas
New Pole installation east side of Evergreen Rd north of 7 Mile Rd and north of the existing pole
New Pole installation east side of Evergreen Rd north of W Chicago, north of the alleyway and west of the
New Pole installation east side of Gunston Ave north of E McNichols Rd and north of the parking lot driveway
New Pole installation east side of Hubbell Ave north of Pembroke Ave

New Pole installation east side of John R St north of W State Fair Ave
New Pole installation east side of Lasher Rd north of Fenkell Ave and north of the existing pole
New Pole installation east side of Meyers Rd north of W Chicago
New Pole installation east side of Mt Elliott St north of Conant and north of the existing pole
New Pole installation east side of Mt Elliott St north of Stockton Ave
New Pole installation east side of Outer Dr W north of Plymouth Rd and north of the existing pole
New Pole installation east side of Rosa Parks Blvd north of Chicago Blvd and north of the existing pole
New Pole installation east side of Rosa Parks Blvd north of W Grand Blvd and north of the existing pole
New Pole installation on the southeast corner of the median on Rosa Parks Blvd north of Howard St
New Pole installation on the west side of Roseberry Ave north of Wilshire Dr and north of the existing pole
New Pole installation on the east side of Roxbury St north of Whittier Ave
New Pole installation southeast corner of Schaefer Hwy and Compass St
New Pole installation northeast corner of Somerset Ave north of E Warren Ave and north of the alleyway
New Pole installation west side of Stahelin Ave north of Joy Rd and south of the driveway to the parking lot
New Pole installation east side of St. Aubin St north of W Warren Ave
New Pole installation east side of Woodward Ave north of Grand River Av
New Pole installation east side of Wyoming Ave south of Cambridge Ave and south of the existing pole
New Pole installation east side of Pallister at Byron St
New Pole installation southwest corner of Cadieux Rd south of Mack Ave
New Pole installation northwest corner of Chalmers St south of Jefferson Ave and the alleyway
New Pole installation on the west side of Chalmers St south of Outer Dr E and south of the existing pole
New Pole installation on the west side of Dequindre St south of E McNichols Rd and south of the existing pole
New Pole installation west side of Dexter Ave south of Elmhurst St
New Pole installation west side of Evergreen Rd south of 7 Mile Rd, south of the driveway entrance to the parking lot and east of the existing pole
New Pole installation west side of Evergreen Rd south of W Chicago and east of the existing pole
New Pole installation west side of W Grand Bl south of MLK Blvd and south of existing pole
New Pole installation west side of Greenfield Rd south of Puritan Ave and south of the existing pole
New Pole installation west side of Gunston Ave south of E McNichols Rd and south of the alleyway
New Pole installation west side of Hubbell Ave south of Pembroke Ave
New Pole installation west side of John R St south of E State Fair Ave and south of the existing poles
New Pole installation west side of Lasher Rd south of Fenkell Ave, south of the driway entrance to the parking lot and south of the existing pole
New Pole installation southwest corner of Lasher Rd south of 7 Mile Rd
New Pole installation north side of McGraw Ave east of Warren Ave and southwest of the existing pole
New Pole installation west side of Meyers Rd Ave south of the driveway entrance
New Pole installation west side of Mt Elliott St north of Harper Ave and south of the driveway entrance
New Pole installation west side of the median of W Outer Drive south of W McNichols Rd and south of the
New Pole installation west side of W Outer Dr south of W Warren Ave and southeast of the existing pole
New Pole installation east side of W Outer Dr south of W Warren Aves and south of the existing pole
New Pole installation west side of Roxbury St south of Whittier Ave
New Pole installation west side of Schaefer Hwy south of Fenkell Ave
New Pole installation west side of Schaefer Hwy south of Schoolcraft Rd and south of the existing pole
New Pole installation west side of Schaefer Hwy south of 8 Mile Rd and south of the existing sign pole
New Pole installation west side of Schaefer Hwy south of 8 Mile Rd and south of the existing sign pole
New Pole installation west side of Stahelin Ave south of Joy Rd and south of the existing sign pole
New Pole installation east side of St Aubin St south of W Warren Ave and south of the existing pole

New Pole installation west side of W Grand River Ave south of Warren Ave and south of the existing pole
New Pole installation west side of Woodward Ave south of Grand River Av
New Pole installation southwest corner of Wyoming Ave and Fenkell Ave
New Pole installation northwest corner of Wyoming Ave north and Grove St
New Pole installation north side of Chicago Blvd west of Woodward Ave and west of the existing pole
New Pole installation north side of Conant west of Mt Elliott St and north of the existing pole
New Pole installation north side of E McNichols Rd west of Van Dyke Ave and west of the existing pole
New Pole installation north side of E McNichols Rd west of Gratiot Ave and south of the existing pole
New Pole installation north side of E McNichols Rd west of Gunston Ave and west of the existing pole
New Pole installation north side of E Nevada St west of Mt Elliott St and west of the existing pole
New Pole installation northwest corner of E State Fair Ave west of Gratroit Ave and southwest of the existing
New Pole installation northwest corner of E State Fair Ave west of Schoenherr St and south west of the existing
New Pole installation northwest corner of E Warren Ave west of Harvard Rd
New Pole installation northwest corner of E Warren Ave west of St. Aubin St
New Pole installation northwest corner of Fullerton Ave west of Grand River Ave
New Pole installation north side of Houston Whittier St west of Chalmers St and north of the existing pole
New Pole installation northwest corner of Joy Rd and Stahelin Ave and southwest of the existing pole
New Pole installation southwest corner of McGraw Ave south of Linwood St
New Pole installation on the northwest corner of the median of Outer Dr E west of Chalmers St and west of the
New Pole installation on the north side of the median at W Outer Dr west of Livernois
New Pole installation northwest corner of Pembroke Ave west of Hubbell Ave and south of the existing sign pole
New Pole installation northwest corner of Schoolcraft Rd and Lesure St
New Pole installation northwest corner of Schoolcraft Rd west of Washburn St
New Pole installation northwest corner of Thatcher St west of Livernois
New Pole installation north east corner of Vernor W and Springwells St and south of the existing sign pole
New Pole installation north side of 7 Mile Rd east of Evergreen Rd and west of the existing pole
New Pole installation north side of Wilshire Dr west of Roseberry Ave
New Pole installation north side of W McNichols Rd east of Telegraph Rd
New Pole installation north side of W Warren Ave west of Outer Dr W and west of the existing pole

MAINTENANCE AGREEMENT

This agreement (this "Agreement") is made and entered into this _____ day of _____ 20_____, by and between the City of Detroit, a Michigan municipal corporation, acting by and through its Department of Public Works (the "City"), and _____, a _____ ("Owner") whose address is _____.

NOW THEREFORE, for valuable consideration, including the covenants and undertaking herein contained, it is mutually agreed as follows:

1. **Purpose of Agreement:** Owner holds title to a certain parcel described in Exhibit A attached hereto (the "Parcel"). City owns certain property adjacent to the Parcel. Inasmuch as persons entering or exiting from the Parcel may use the City-owned property, and/or to the extent that certain services benefiting the Parcel (for example, water and sewer) are located in the City-owned property, Owner has agreed to improve and maintain a portion of City-owned property in the location (the "Maintenance Area") and manner detailed in the plan attached as Exhibit B for the Term, as defined herein.

2. **Financial Responsibility:** It is understood that during the Term, all physical improvements and repairs to the Maintenance Area, as set forth herein, shall be at the sole cost and expense of Owner, subject to any express limitations set forth in this Agreement.

3. **Indemnification and Hold Harmless:** Owner hereby agrees to indemnify, defend and hold the City harmless from all loss, costs, expense, actions, claims of action, damages and liability (including attorneys' fees and costs) for injury to or death of any person or persons and for the damage to or destruction of property caused by Owner's actions or omissions in the course of or resulting from the maintenance activities contemplated by this Agreement.

4. **Insurance:** Owner covenants and agrees, at its sole cost and expense, to maintain or cause to be maintained for the mutual benefit of it and the City comprehensive general liability insurance on an occurrence form against claims for bodily injuries (including, but not limited to, death) or property damage (including, but not limited to, destruction) at any time occurring in the course of or resulting from work carried out by Owner upon, in or about the Maintenance Area, at combined single limits of not less than One Million Dollars ($1,000,000.00) per occurrence and Two Million Dollars ($2,000,000.00) in the aggregate. Such insurance coverage shall name the City of Detroit as an additional insured and shall provide that the same may not be cancelled or materially modified without prior written notice by certified mail to the City to the attention of City of Detroit, Finance Department, Coleman A. Young Municipal
   Center, Detroit, MI 48226; Attention: Risk Management Division. Said coverage may

be evidenced by a certificate of insurance issued upon so-called "blanket" coverage, or by either a certificate or the original of an insurance policy effecting such coverage. The insurance shall be primary and any such insurance or self-insurance maintained by the City shall be secondary and non-contributory and excess. Owner shall be responsible for payment of all deductibles relating to such insurance. The provisions requiring Owner to carry or cause to be carried such insurance shall not be constructed as waiving or restricting the liability of Owner under this Agreement.

5. **Term:** The term of this Agreement (the "Term") shall commence on the date of this Agreement and continue for five (5) years thereafter unless terminated or extended pursuant to the following:

   a. The City may terminate this Agreement prior to the end of the Term in the event the City has designed and has committed to implement a uniform scheme for the improvement of an area of City-owned property that encompasses the Maintenance Area and other adjacent City-owned property. The aforesaid may include widening of streets or sidewalks and relocation of water or sewer facilities.

   b. Owner may terminate this Agreement prior to the end of the Term if it sells or ground leases the Parcel or grants a mortgage lien or security interest in the Parcel or portion thereof.

   c. In the event a party elects to terminate this Agreement pursuant to Sections 5(a) or 5(b) above, such party shall deliver to the other party written notice of such election at least thirty (30) days prior to the date on which termination shall be effective.

   d. Following the five-year expiration (but not the early termination) of this Agreement, this Agreement shall automatically continue on month to month basis subject to final termination by either party upon delivery of at least thirty (30) days' written notice to the other party.

6. **Governing Law:** This Agreement shall be governed by and construed in accordance with the laws of the State of Michigan.

7. **Entire Agreement:** This Agreement constitutes the entire agreement between the parties. Any prior agreements, negotiations or representations not expressly set forth in this Agreement are of no force or effect. Any amendment to or modification of this Agreement shall be of no force or effect unless it is in writing and signed by an authorized signatory for each of the parties.

8. **Successors and Assigns:** This Agreement is for the exclusive benefit of the parties stated herein and shall not be deemed to give any legal or equitable right, remedy or claim whatsoever to any other person. Notwithstanding the aforesaid, Owner shall have the right, without requiring the City's consent to assign this Agreement to any purchaser of

the Parcel or any affiliate of Owner; provided that if Owner assigns this Agreement to any unaffiliated third party purchaser of the Parcel, Owner shall notify the City in

writing no later than thirty (30) days after such assignment, and the City may, by written notice to Owner within forty-five (45) days after receiving such notice from Owner (subject to reasonable extension due to City Council recess), terminate this Agreement. Unless terminated as provided above, this Agreement shall be binding upon the parties' successors and assigns.

9. **Improvement Changes:** Any changes to the Maintenance Area, except as contemplated by this Agreement, are subject to the prior approval of the City. Owner shall not install or construct in the Maintenance Area any structure, fixture, furniture, or equipment (including but not limited to signs, lighting, fixtures, shades, canopies, or awnings) as may obstruct or in any way encroach upon the Maintenance Area except as set forth in Exhibit B or otherwise properly permitted by the City.

10. **Rights of City:** The parties understand that this Agreement in no way limits the property rights of the City with regard to the Maintenance Area.

11. **Certain Maintenance Obligations of Owner:** During the Term, Owner shall be responsible for the improvement and maintenance activities set forth on Exhibit B.

IN WITNESS WHEREOF, the City and the Owner, by and through their authorized officers and representatives, have executed this Agreement as follows:

_____, a
_____

BY: _____ PRINT NAME:
_____ ITS:
_____
(Signature)
(Duly Authorized Representative)

CITY OF DETROIT, through its Department of Public Works - City Engineering Division

BY: _____ PRINT NAME:
_____ ITS:
_____
(Signature)

Exhibit A

PARCEL DESCRIPTION

[TO BE COMPLETED AND REPLACED]

Exhibit B

Maintenance Area and Plan for Improvements; Any Related Maintenance Responsibilities.

[TO BE COMPLETED AND REPLACED AS APPLICABLE TO EACH PROJECT]

EB E McNichols Rd at Van Dyke Av

Lat: 42.41945201
Long: -83.02177285

Install a New Sign Pole for LPR Camera





General Notes

N

SOLAR POWER

LEGEND

EXISTING POLE

PROPOSED POLE

PROPOSED CAMERA

PROPERTY LINE

No.	Revision/Issue	Date
1	Version 1-1	8/24

Firm Name and Address

Motorola Solutions
500 W Monroe Street
Chicago IL 60661

Project Name and Address


MI LPR Project

New Pole Installation Site

Project Plan View

Project DPDLPR	Sheet 1
Drawn by Misty Coryell	
Scale Not to Scale	

EB E McNichols at Van Dyke Av

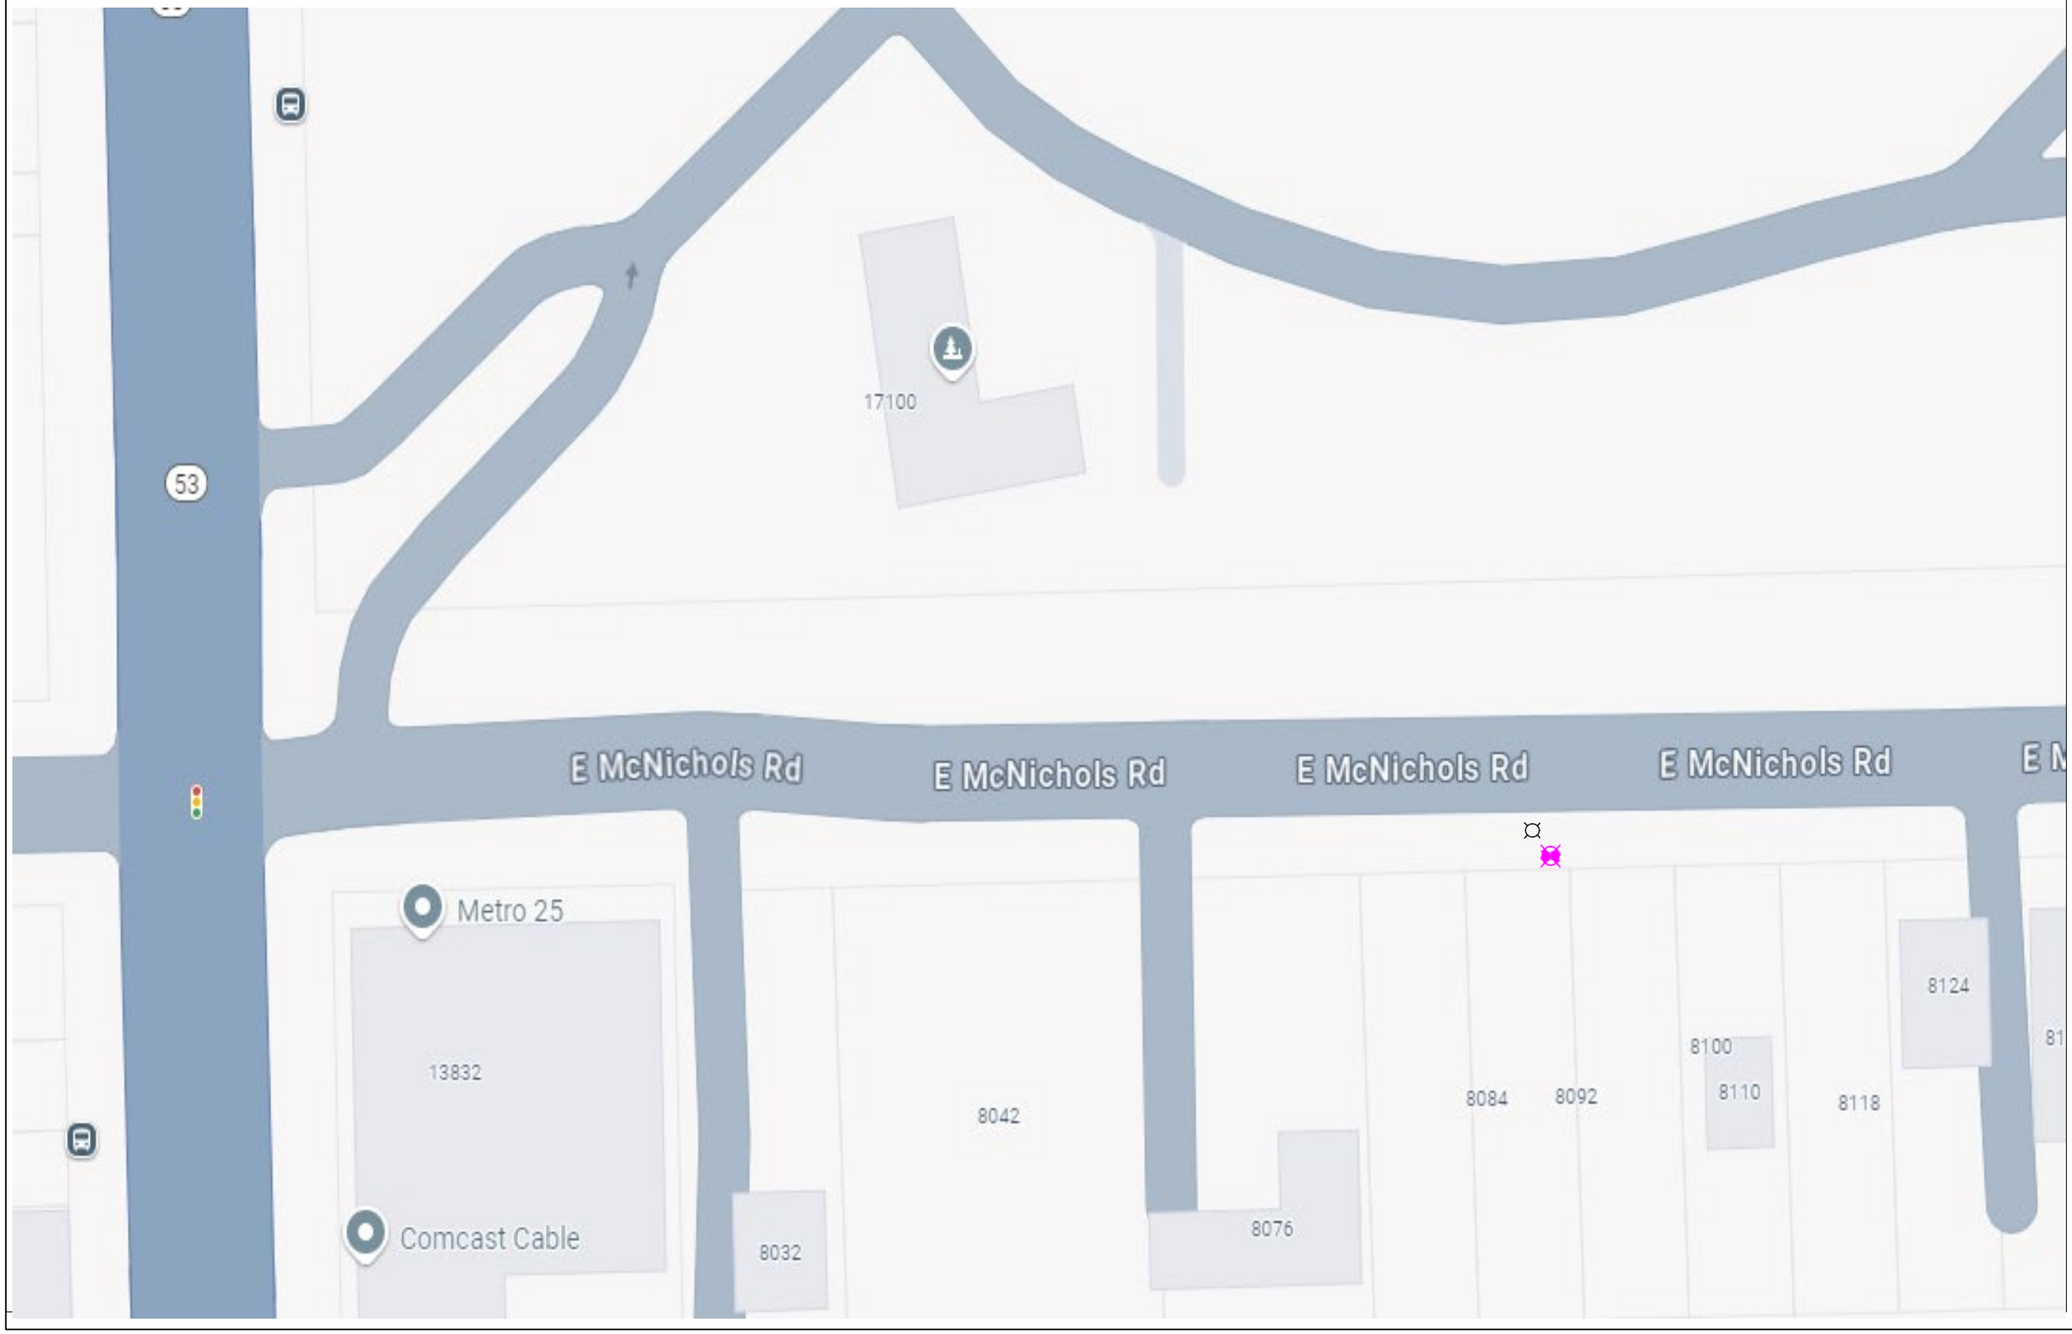

General Notes

N

SOLAR POWER

LEGEND

- EXISTING POLE
- PROPOSED POLE
- PROPOSED CAMERA
- PROPERTY LINE

No.	Revision/Issue	Date
1	Version 1-2	8/24

Firm Name and Address

Motorola Solutions
500 W Monroe Street
Chicago IL 60661


Project Name and Address

MI LPR Project

New Pole Installation Site

Project Plan View

Project	Sheet
DPD LPR	2
Drawn by: Misty Coryell	
Scale: Not to Scale	

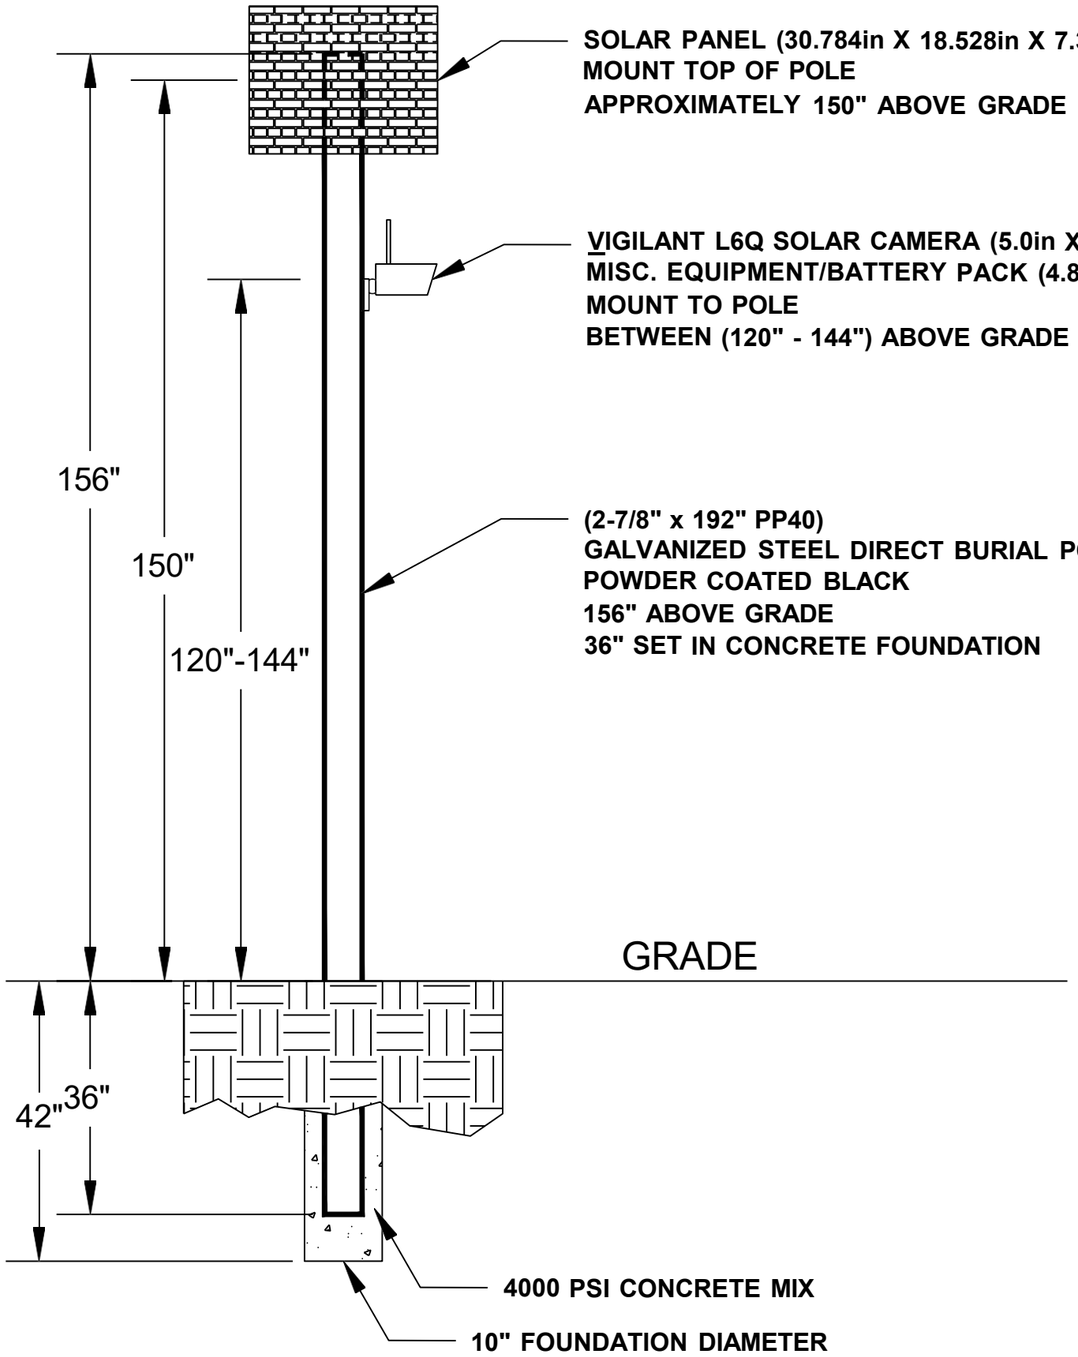

General Notes

No.	Revision/Issue	Date
1	Version 1-2	8/24

Firm Name and Address

Motorola Solutions
500 W Monroe Street
Chicago IL 60661

Project Name and Address

MI LPR Project

Pole Detail

Project DPD LPR	Sheet 3
Drawn by John Gabrial	
Scale Not to Scale	

EB E McNichols Rd at E Davison Rd

Lat: 42.41883479
Long: -83.05129744

Install a New Sign Pole for LPR Camera





General Notes

N

SOLAR POWER

LEGEND

- EXISTING POLE
- PROPOSED POLE
- PROPOSED CAMERA
- PROPERTY LINE

No.	Revision/Issue	Date
1	Version 1-1	8/24

Firm Name and Address

Motorola Solutions
500 W Monroe Street
Chicago IL 60661

Project Name and Address


MI LPR Project

New Pole Installation Site

Project Plan View

Project DPDLPR	Sheet 1
Drawn by Misty Coryell	
Scale Not to Scale	

EB E McNichols Rd at E Davison St

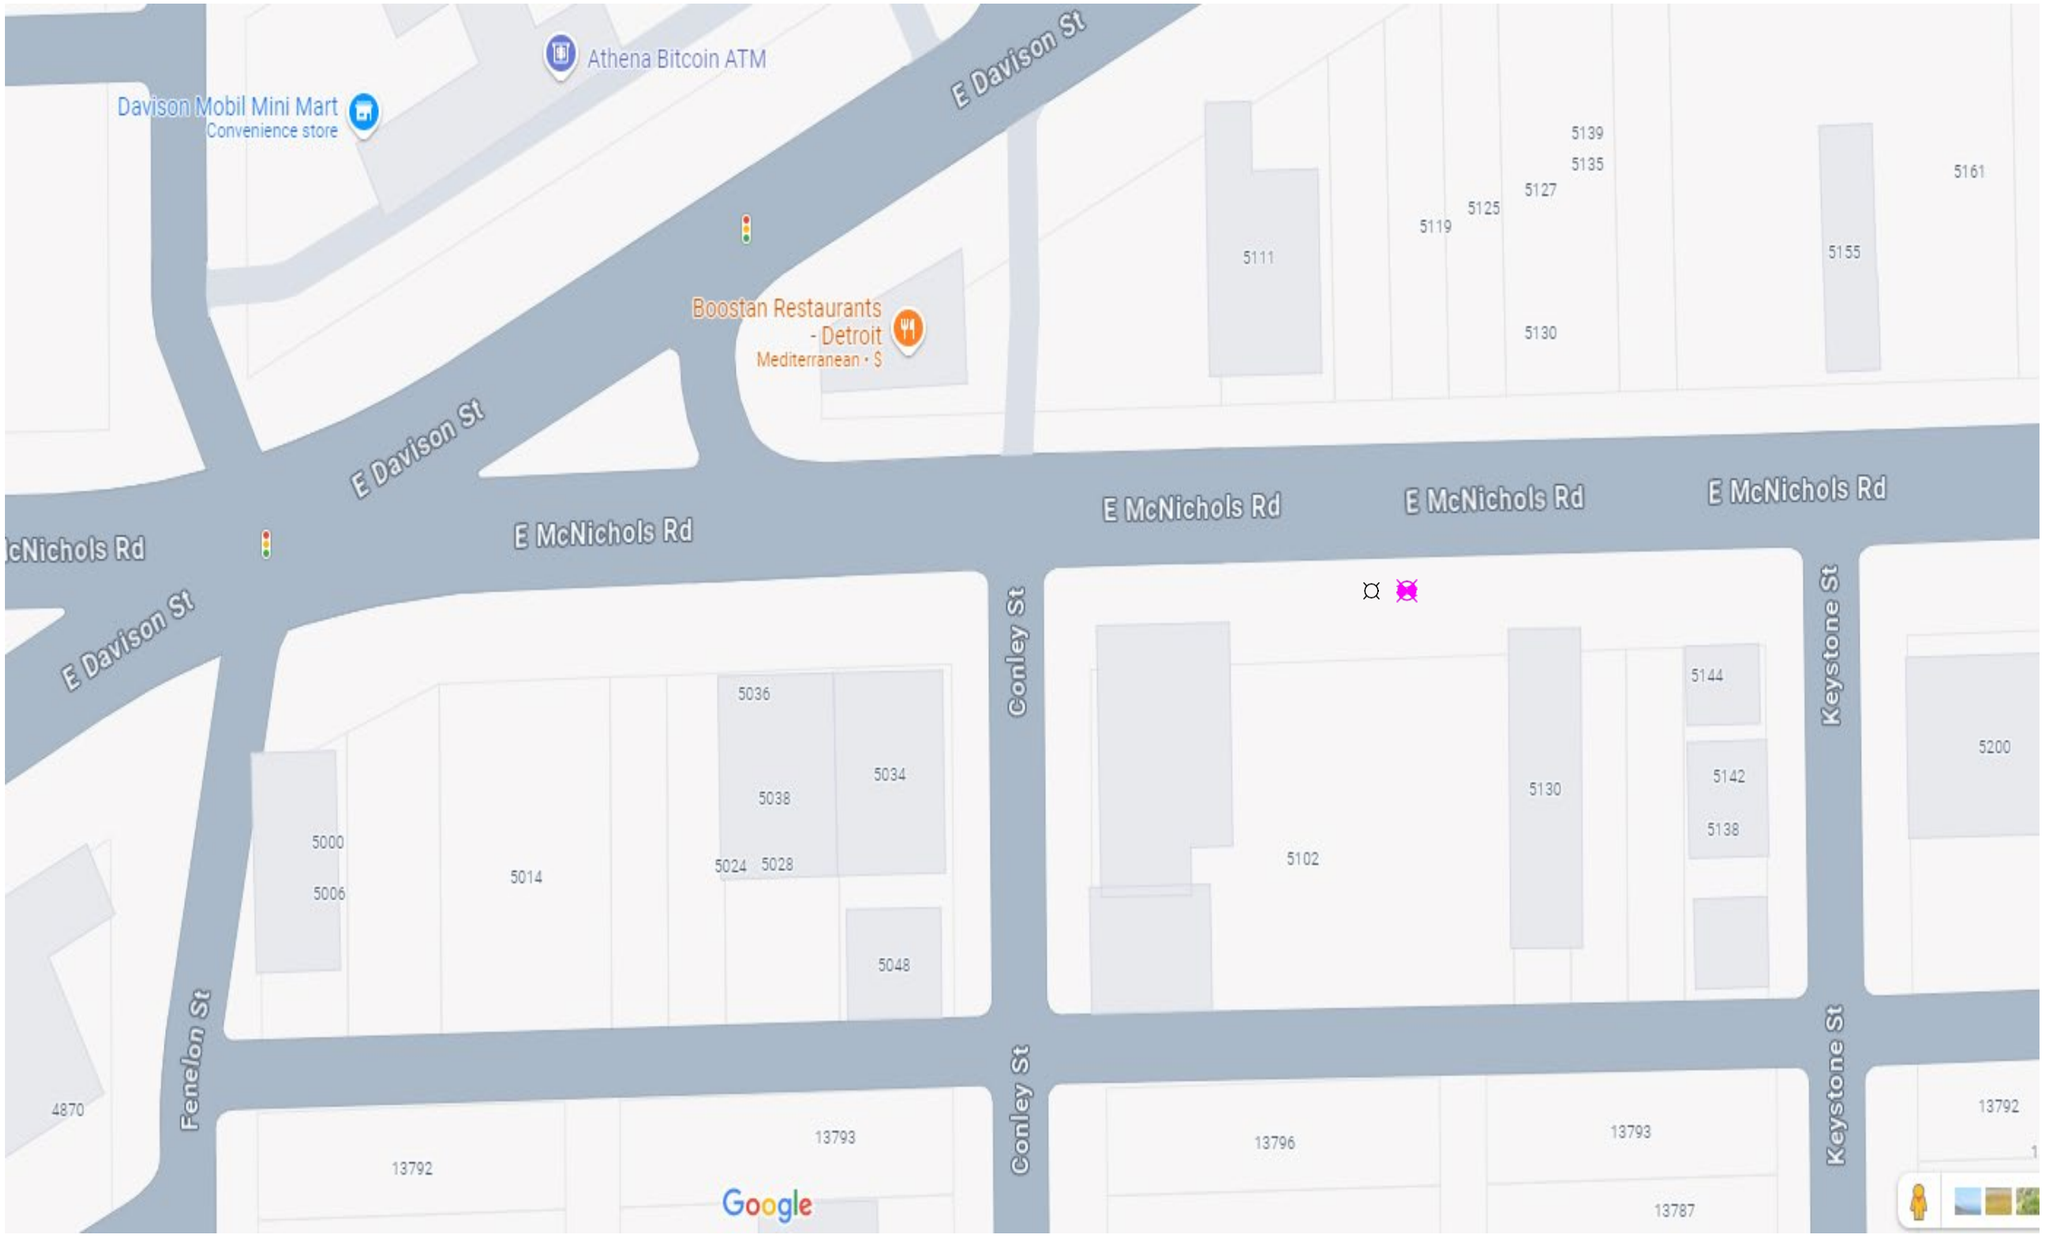

General Notes

N

SOLAR POWER

LEGEND

- EXISTING POLE
- PROPOSED POLE
- PROPOSED CAMERA
- PROPERTY LINE

No.	Revision/Issue	Date
1	Version 1-2	8/24

Firm Name and Address

Motorola Solutions
500 W Monroe Street
Chicago IL 60661


Project Name and Address

MI LPR Project

New Pole Installation Site

Project Plan View

Project DPD LPR	Sheet 2
Drawn by Misty Coryell	
Scale Not to Scale	

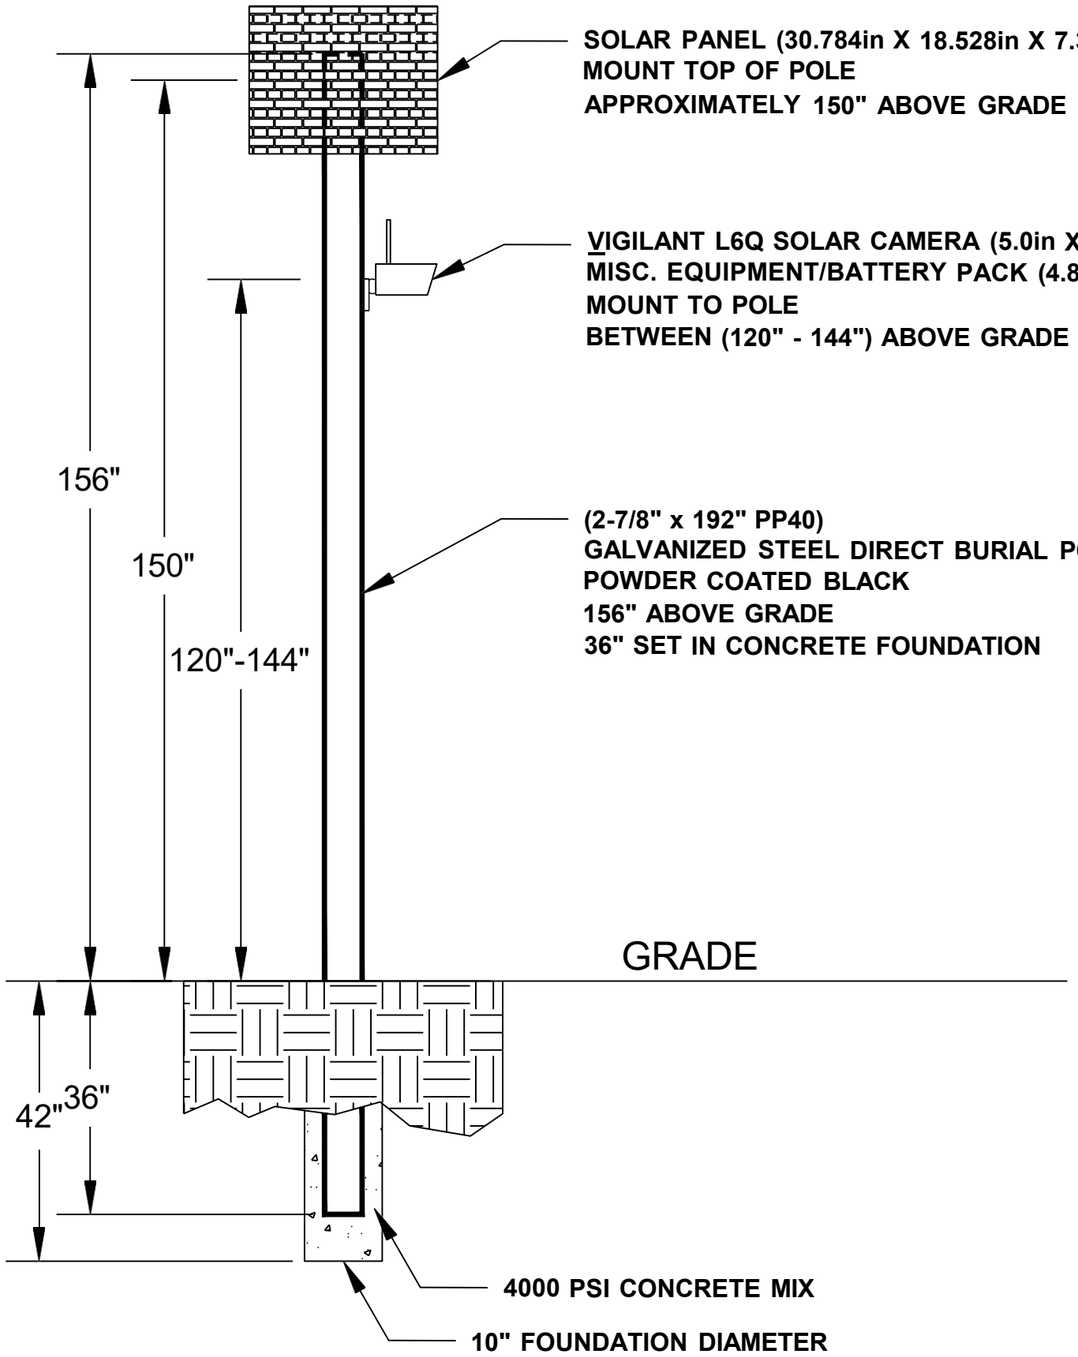

General Notes

No.	Revision/Issue	Date
1	Version 1-2	8/24

Firm Name and Address

Motorola Solutions
500 W Monroe Street
Chicago IL 60661

Project Name and Address

MI LPR Project


Pole Detail

Project DPD LPR	Sheet 3
Drawn by John Gabrial	
Scale Not to Scale	

EB E Nevada St at Mt Elliott St

Lat: 42.42633453
Long: -83.03788030

Install a New Sign Pole for LPR Camera

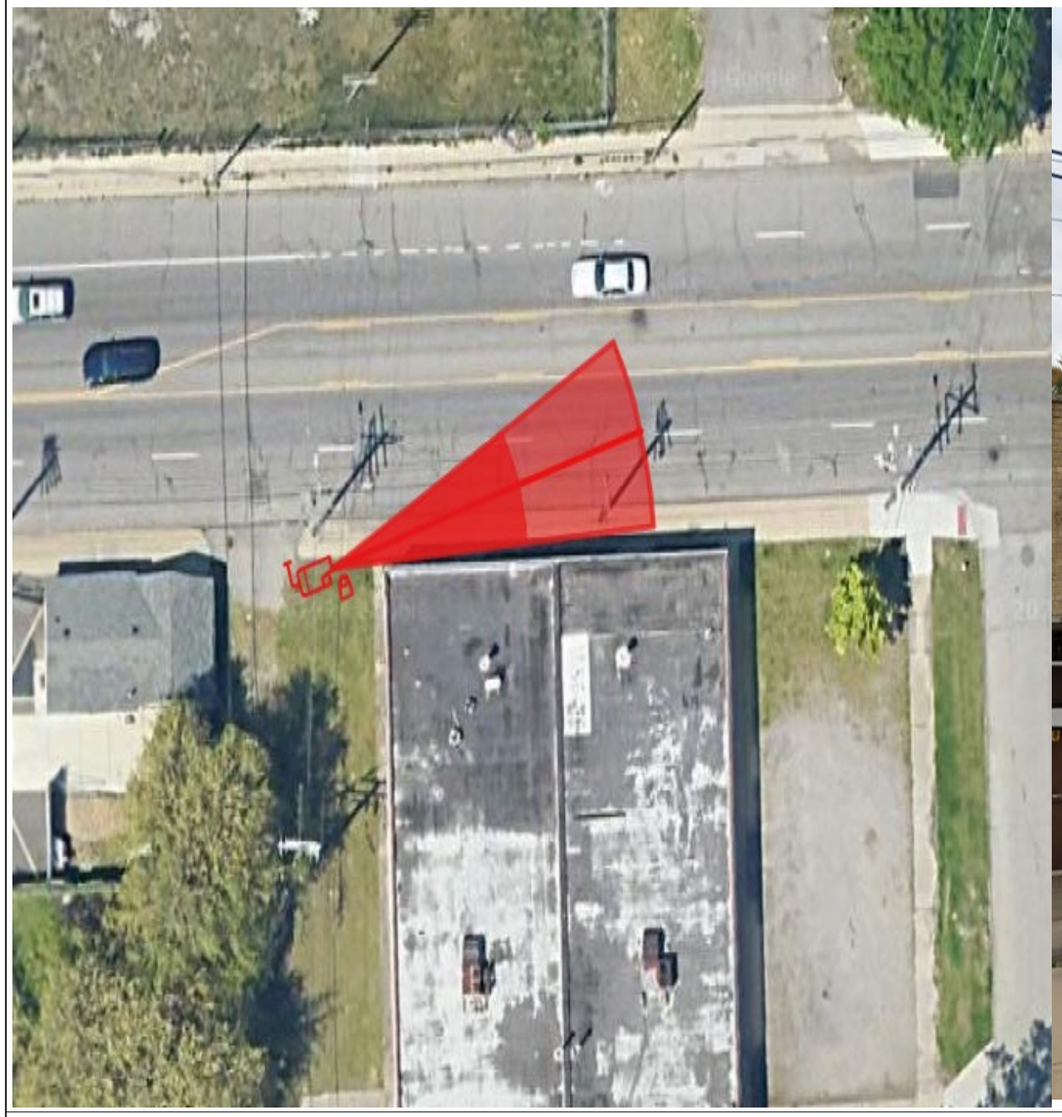



General Notes

N

SOLAR POWER

LEGEND

- EXISTING POLE
- PROPOSED POLE
- PROPOSED CAMERA
- PROPERTY LINE

No.	Revision/Issue	Date
1	Version 1-1	8/24

Firm Name and Address

Motorola Solutions
500 W Monroe Street
Chicago IL 60661

Project Name and Address


MI LPR Project

New Pole Installation Site

Project Plan View

Project DPDLPR	Sheet 1
Drawn by Misty Coryell	
Scale Not to Scale	

EB E Nevada St at Mt Elliott St

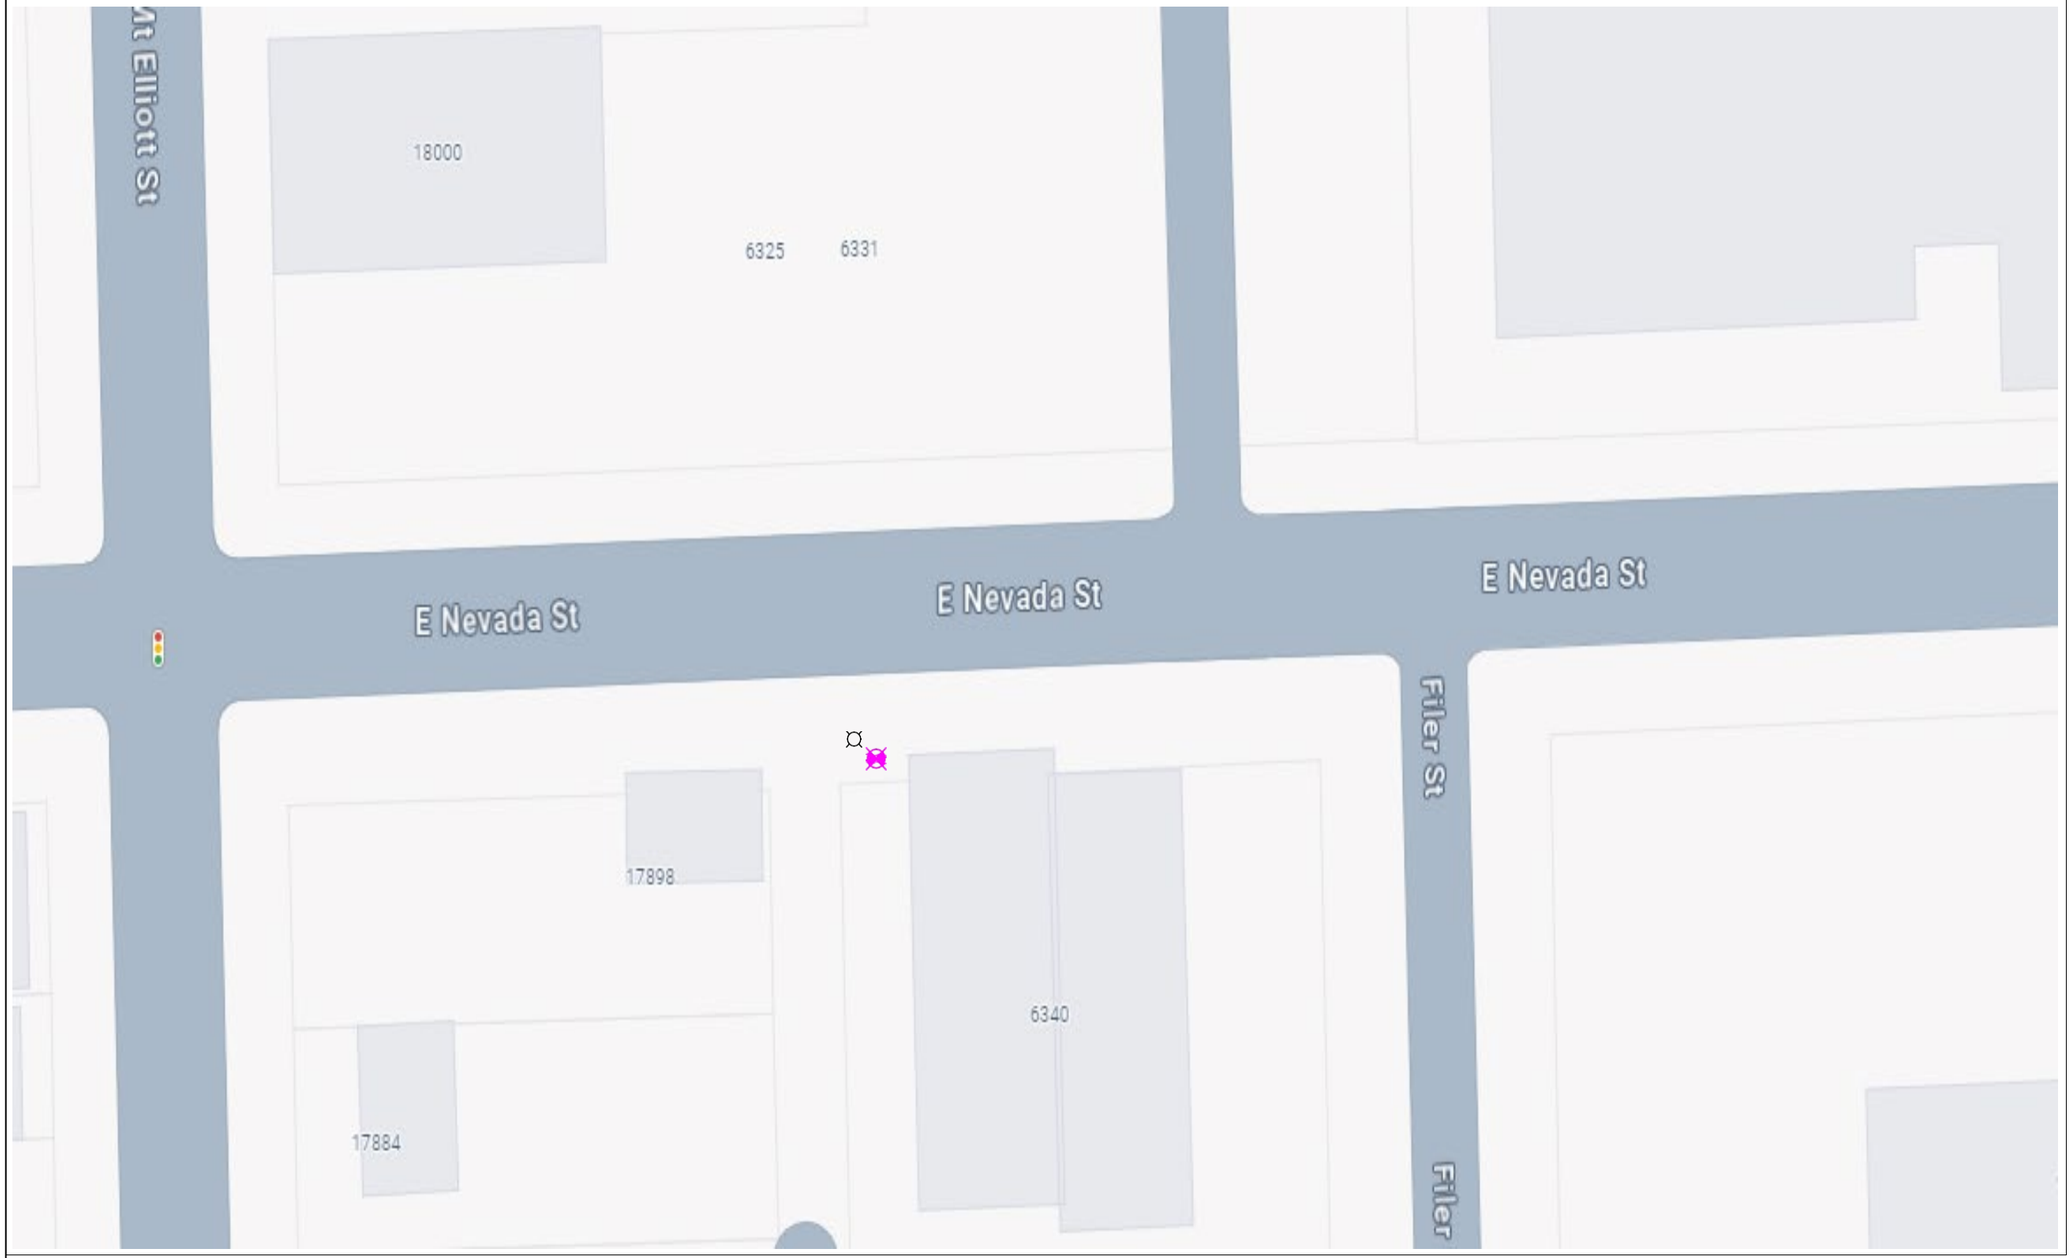

General Notes

N

SOLAR POWER

LEGEND

- EXISTING POLE
- PROPOSED POLE
- PROPOSED CAMERA
- PROPERTY LINE

No.	Revision/Issue	Date
1	Version 1-2	8/24

Firm Name and Address

Motorola Solutions
500 W Monroe Street
Chicago IL 60661


Project Name and Address

MI LPR Project

New Pole Installation Site

Project Plan View

Project DPD LPR	Sheet 2
Drawn by Misty Coryell	
Scale Not to Scale	

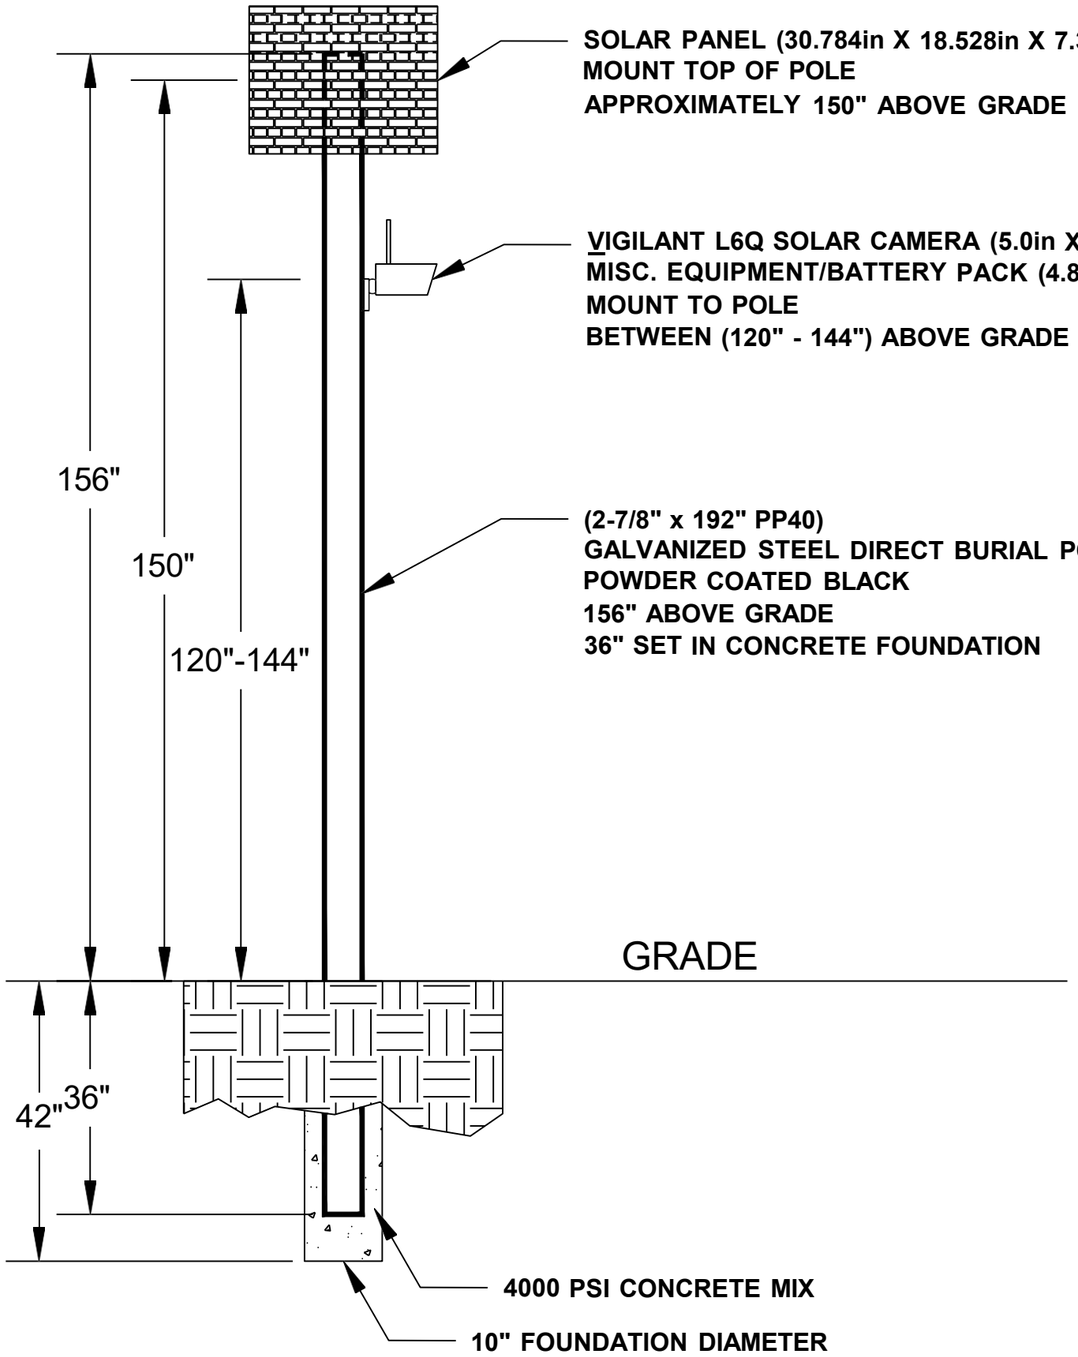

General Notes

No.	Revision/Issue	Date
1	Version 1-2	8/24

Firm Name and Address

Motorola Solutions
500 W Monroe Street
Chicago IL 60661

Project Name and Address

MI LPR Project

Pole Detail

Project DPD LPR	Sheet 3
Drawn by John Gabrial	
Scale Not to Scale	

EB E State Fair Av at Gratiot Av

Lat: 42.44246549
Long: -82.97205510

Install a New Sign Pole for LPR Camera





General Notes

N

SOLAR POWER

LEGEND

- EXISTING POLE
- PROPOSED POLE
- PROPOSED CAMERA
- PROPERTY LINE

No.	Revision/Issue	Date
1	Version 1-1	8/24

Firm Name and Address

Motorola Solutions
500 W Monroe Street
Chicago IL 60661

Project Name and Address


MI LPR Project

New Pole Installation Site

Project Plan View

Project DPDLPR	Sheet 1
Drawn by Misty Coryell	
Scale Not to Scale	

EB E State Fair Av at Gratiot Av

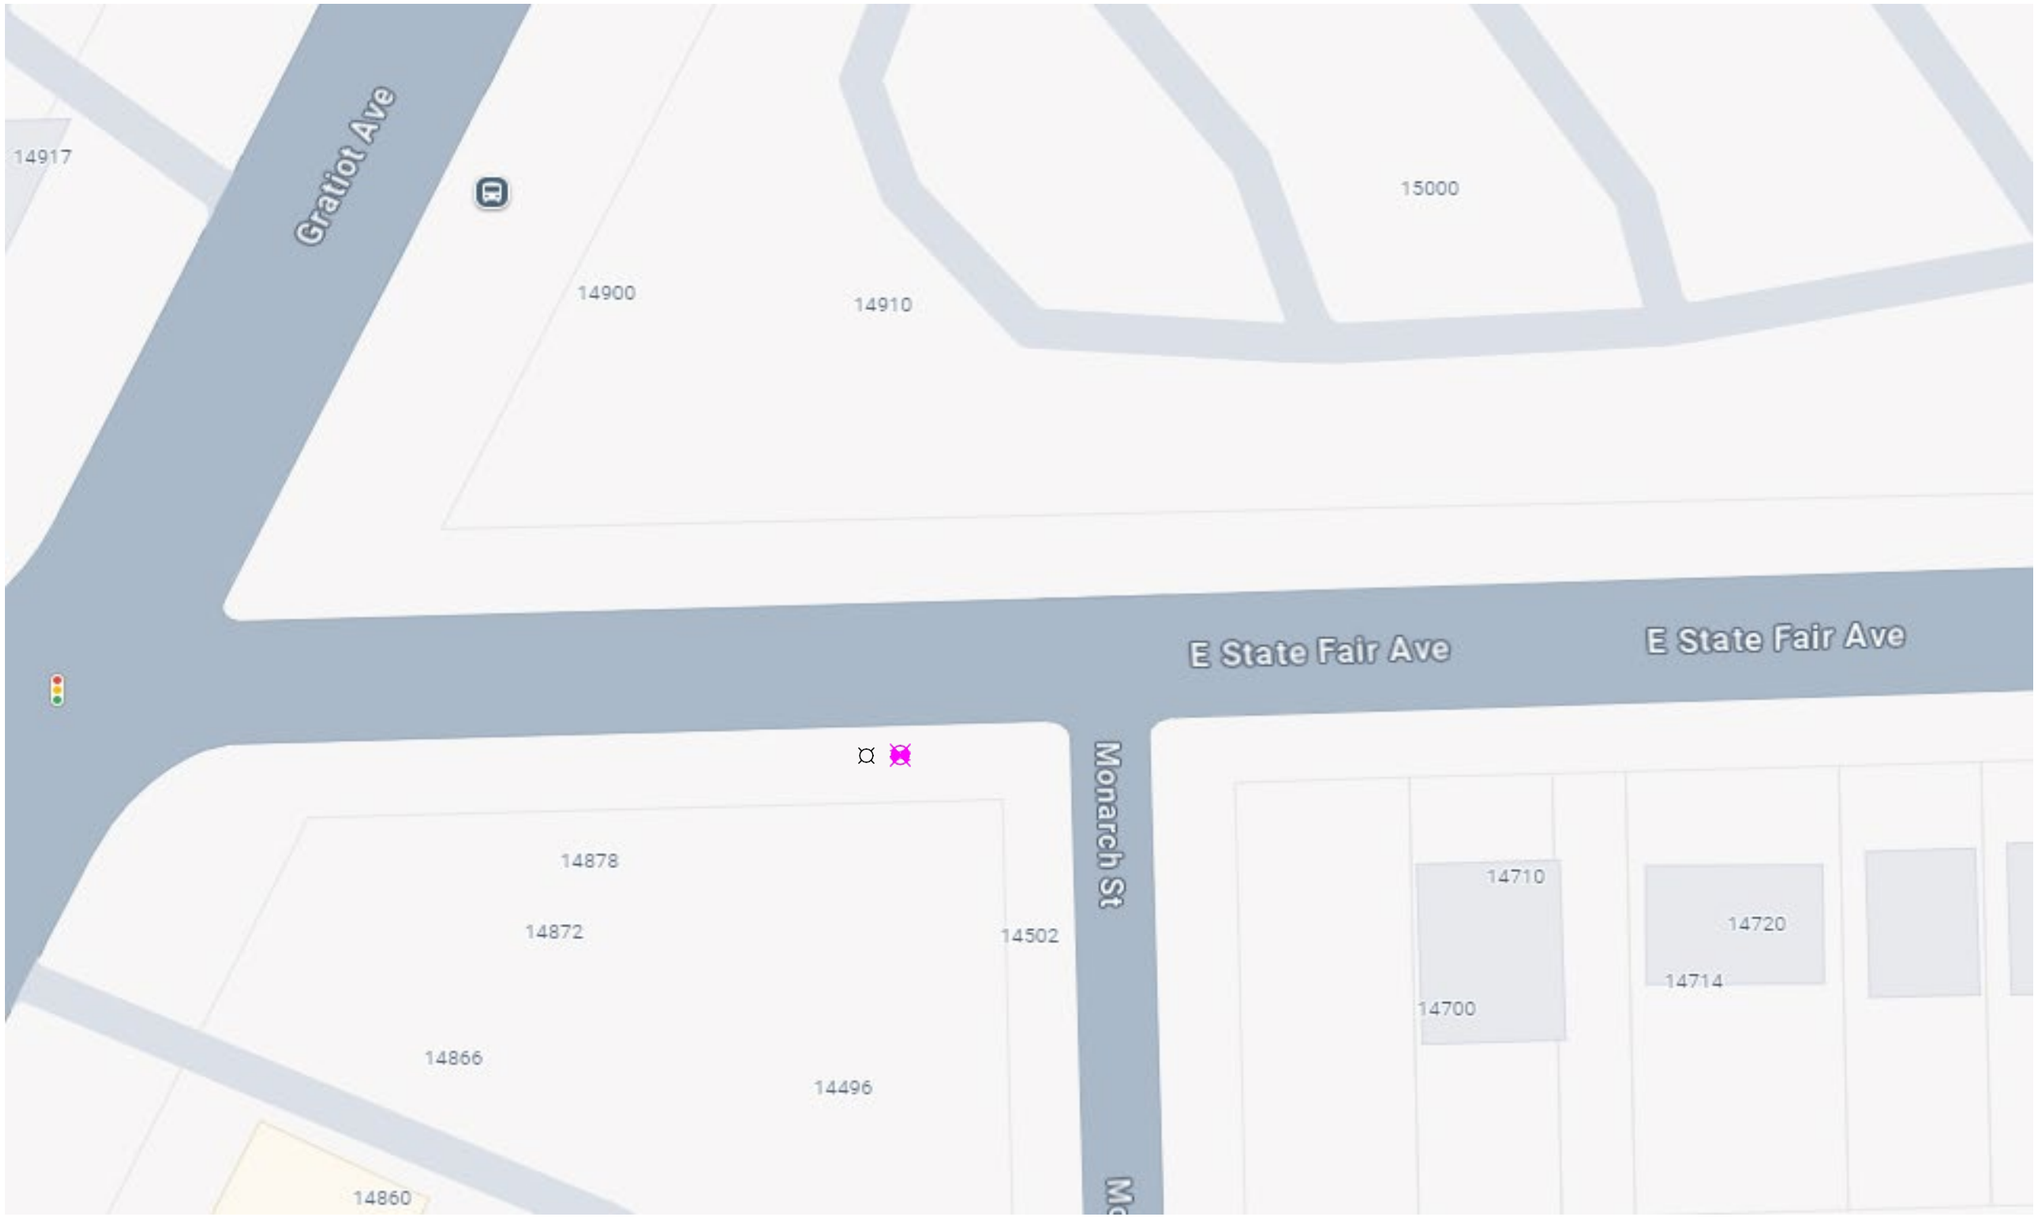

General Notes

N

SOLAR POWER

LEGEND

- **EXISTING POLE**
- **PROPOSED POLE**
- **PROPOSED CAMERA**
- **PROPERTY LINE**

No.	Revision/Issue	Date
1	Version 1-2	8/24

Firm Name and Address

Motorola Solutions
500 W Monroe Street
Chicago IL 60661


Project Name and Address

MI LPR Project

New Pole Installation Site

Project Plan View

Project DPD LPR	Sheet 2
Drawn by Misty Coryell	
Scale Not to Scale	

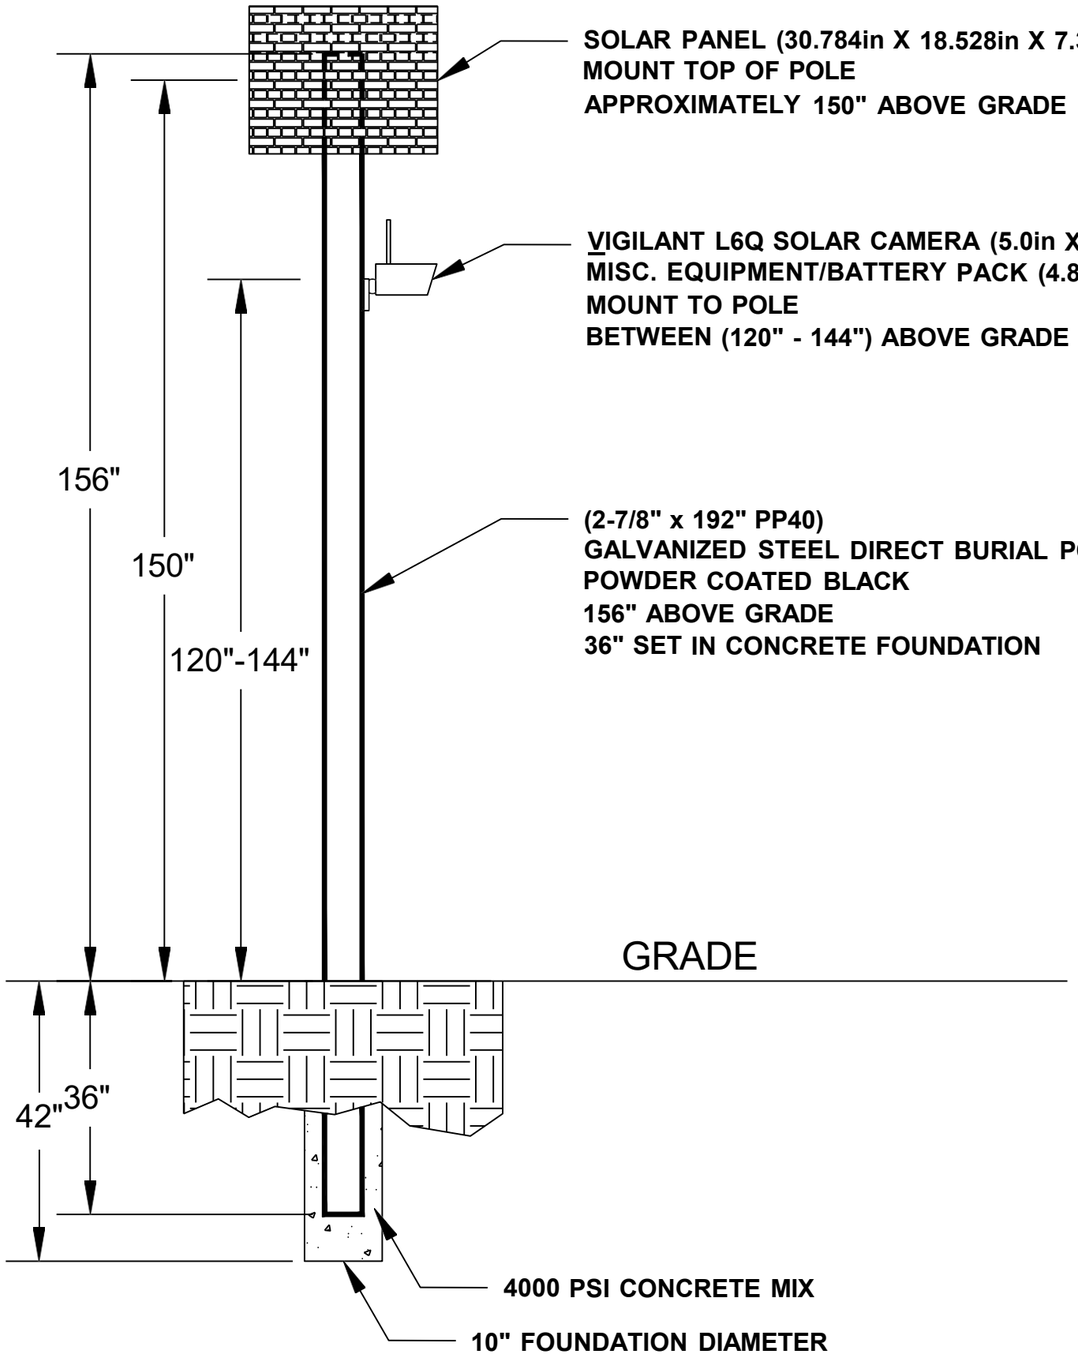

General Notes

No.	Revision/Issue	Date
1	Version 1-2	8/24

Firm Name and Address

Motorola Solutions
500 W Monroe Street
Chicago IL 60661

Project Name and Address

MI LPR Project

Pole Detail

Project DPD LPR	Sheet 3
Drawn by John Gabrial	
Scale Not to Scale	

EB E State Fair Av at John R St

Lat: 42.43949800
Long: -83.10158930

Install a New Sign Pole for LPR Camera





General Notes

N

SOLAR POWER

LEGEND

EXISTING POLE

PROPOSED POLE

PROPOSED CAMERA

PROPERTY LINE

No.	Revision/Issue	Date
1	Version 1-1	8/24

Firm Name and Address

Motorola Solutions
500 W Monroe Street
Chicago IL 60661

Project Name and Address


MI LPR Project

New Pole Installation Site

Project Plan View

Project DPDLPR	Sheet 1
Drawn by Misty Coryell	
Scale Not to Scale	

EB E State Fair Av at John R St

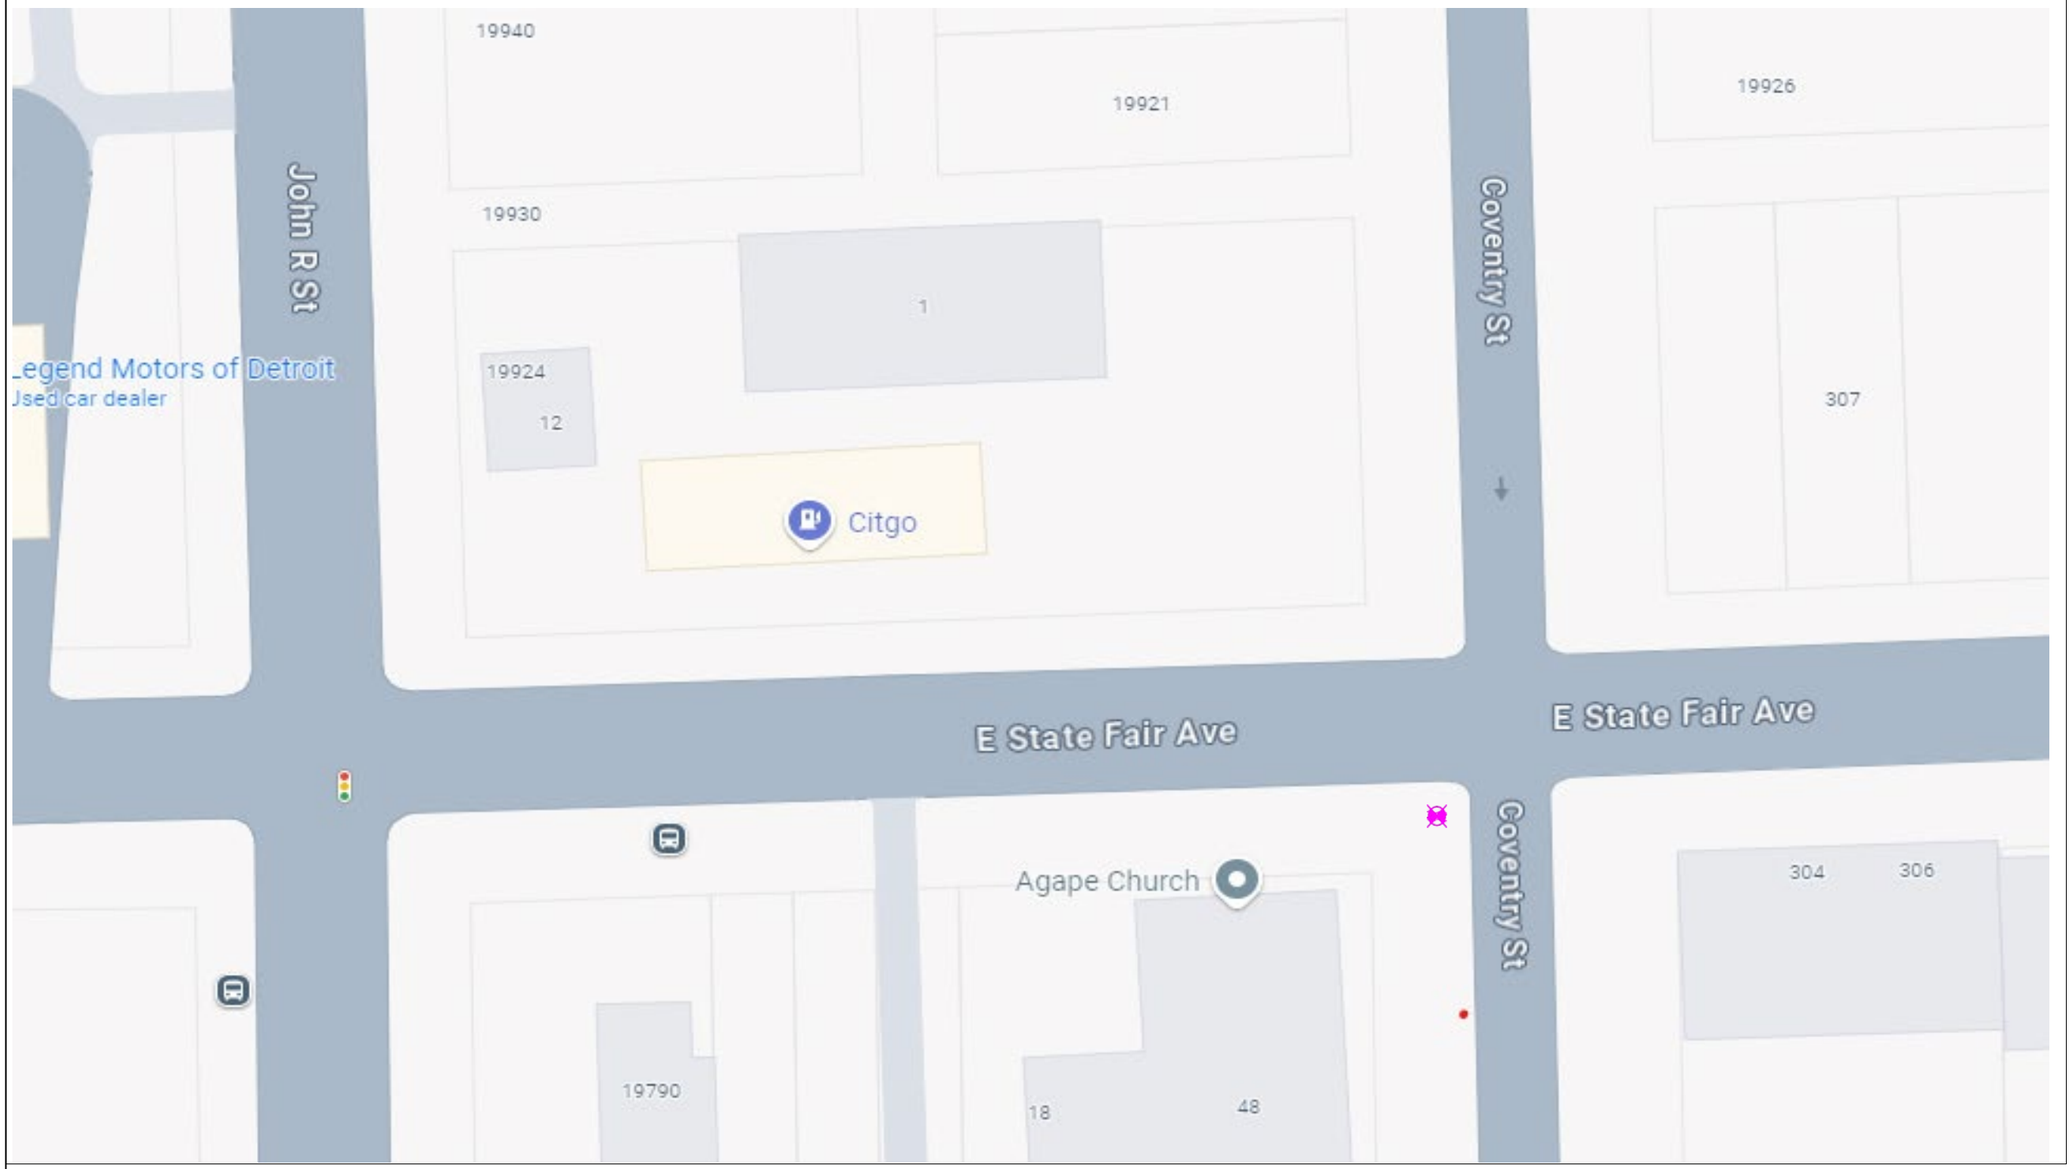

General Notes

N

SOLAR POWER

LEGEND

- EXISTING POLE
- PROPOSED POLE
- PROPOSED CAMERA
- PROPERTY LINE

No.	Revision/Issue	Date
1	Version 1-2	8/24

Firm Name and Address

Motorola Solutions
500 W Monroe Street
Chicago IL 60661


Project Name and Address

MI LPR Project

New Pole Installation Site

Project Plan View

Project DPD LPR	Sheet 2
Drawn by Misty Coryell	
Scale Not to Scale	

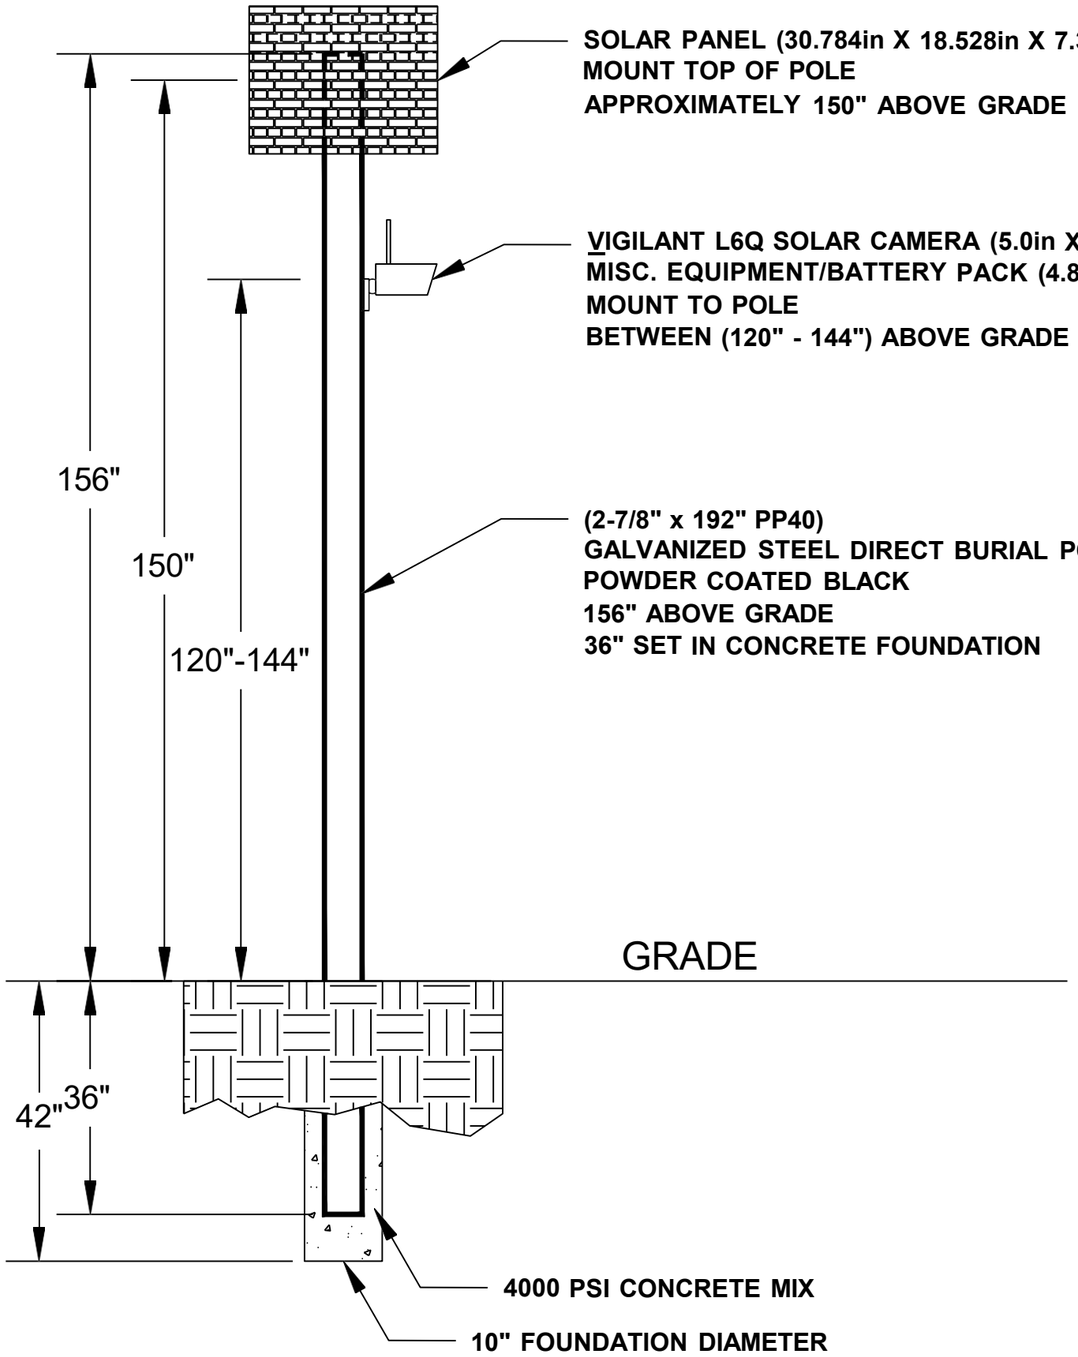

General Notes

No.	Revision/Issue	Date
1	Version 1-2	8/24

Firm Name and Address

Motorola Solutions
500 W Monroe Street
Chicago IL 60661

Project Name and Address

MI LPR Project

Pole Detail


Project DPD LPR	Sheet 3
Drawn by John Gabrial	
Scale Not to Scale	

EB Fenkell Av at Dexter Av

Lat: 42.40270817
Long: -83.13445656

Install a New Sign Pole for LPR Camera



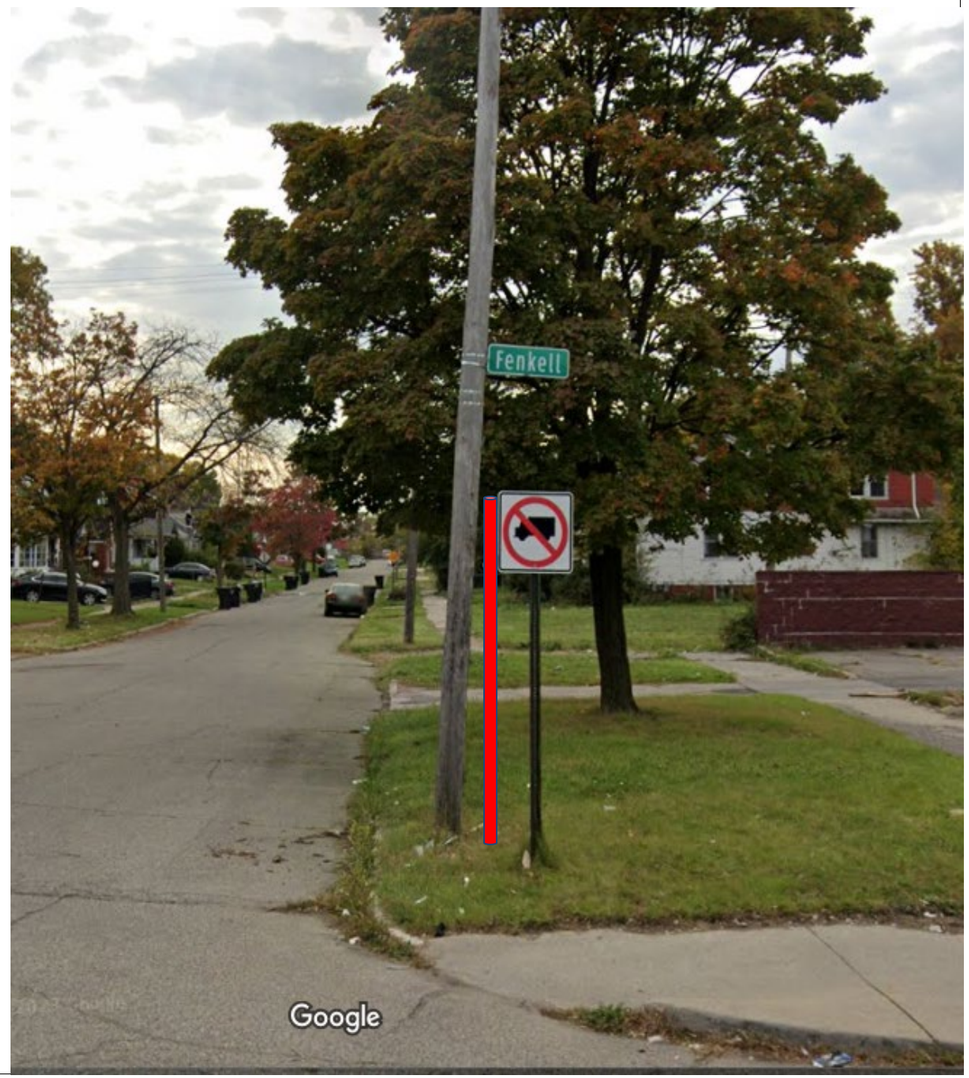

General Notes

N

SOLAR POWER

LEGEND

EXISTING POLE

PROPOSED POLE

PROPOSED CAMERA

PROPERTY LINE

No.	Revision/Issue	Date
1	Version 1-1	8/24

Firm Name and Address

Motorola Solutions
500 W Monroe Street
Chicago IL 60661

Project Name and Address


MI LPR Project

New Pole Installation Site

Project Plan View

Project DPDLPR	Sheet 1
Drawn by Misty Coryell	
Scale Not to Scale	

EB Fenkell Av at Dexter Av

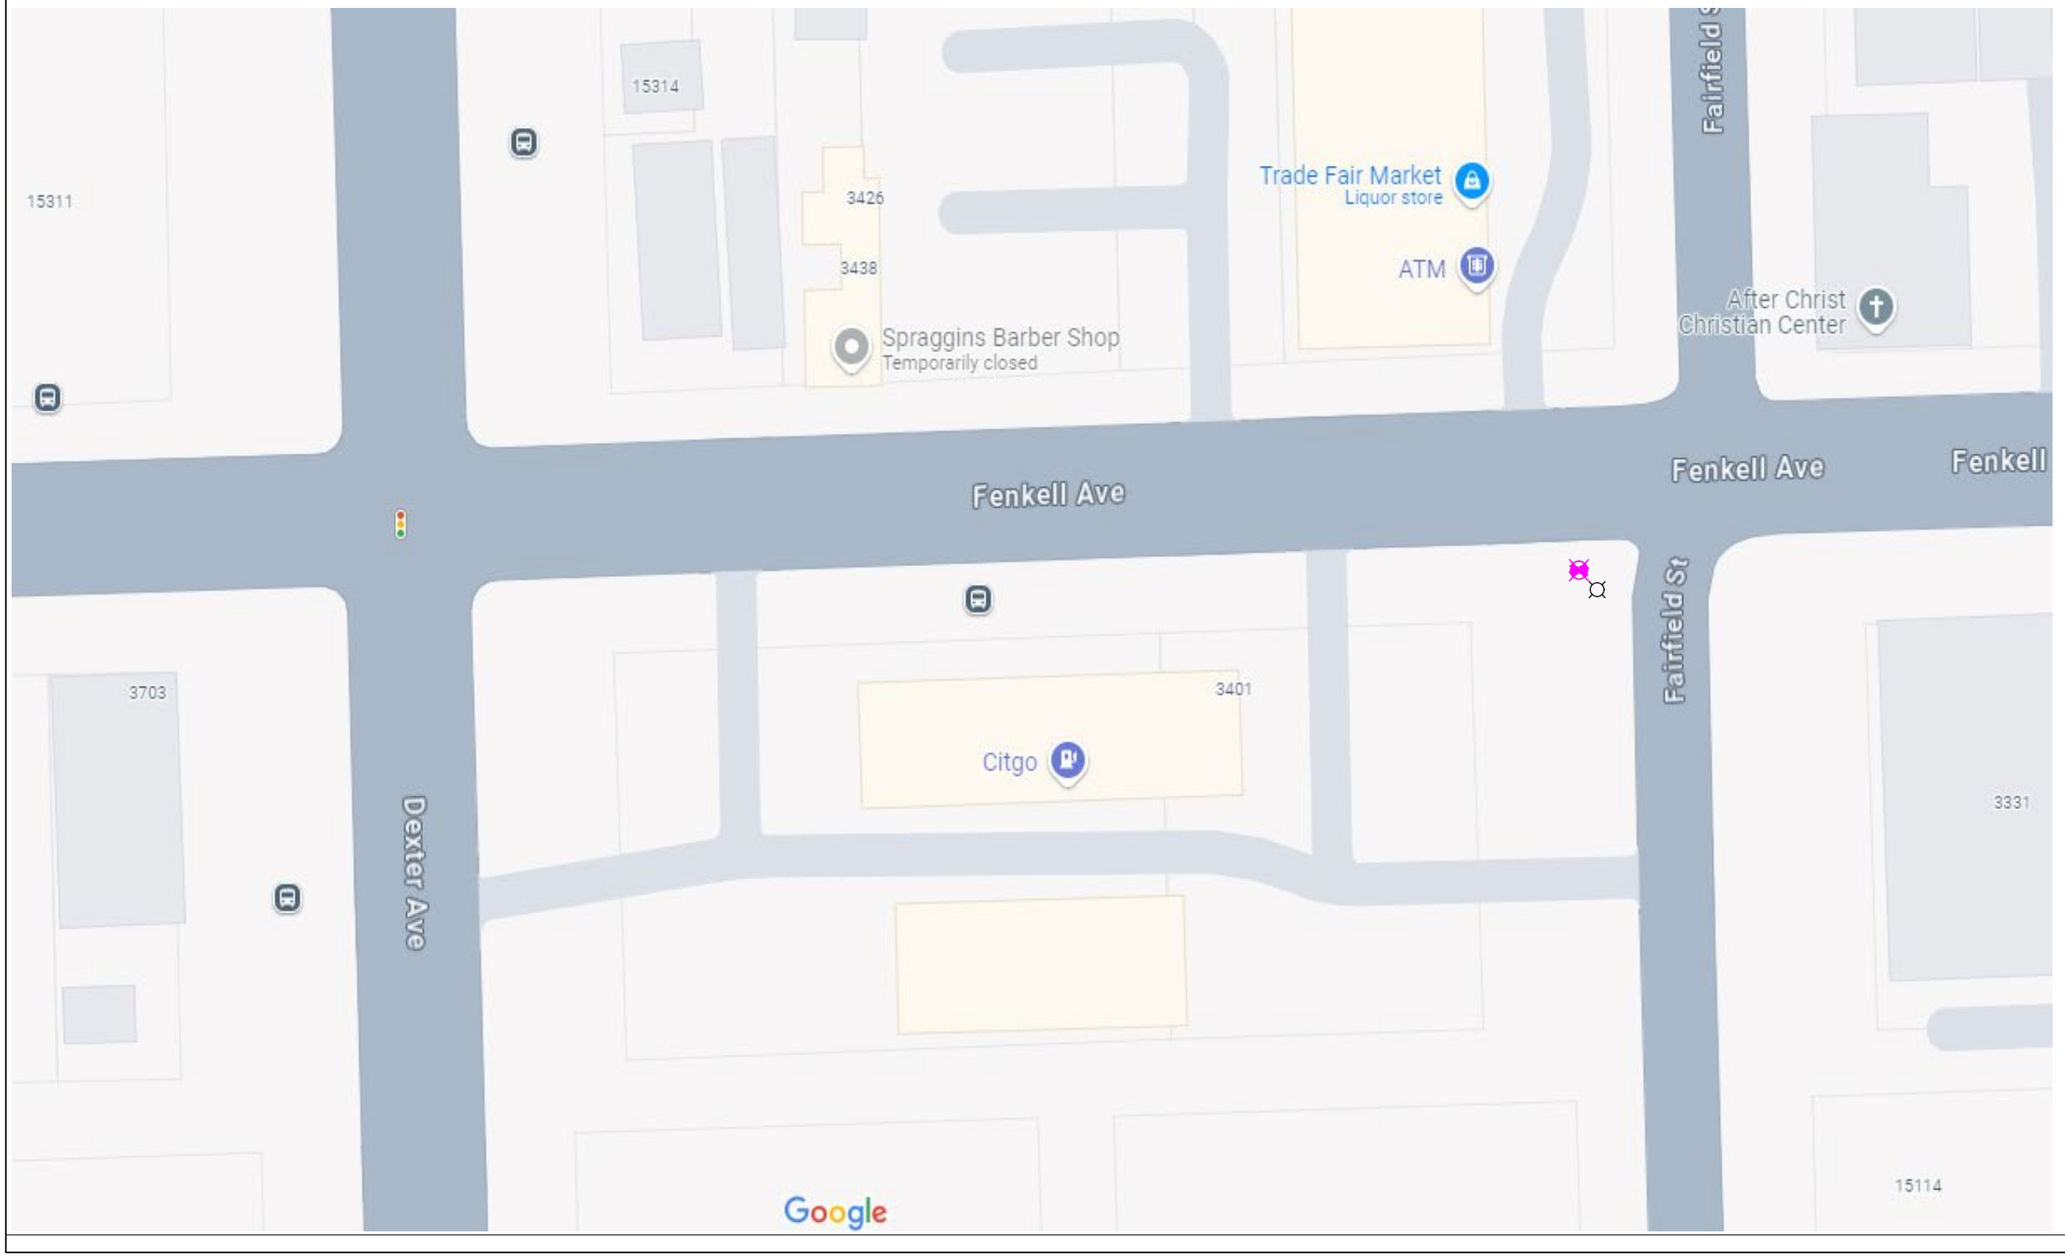

General Notes

N

SOLAR POWER

LEGEND

- EXISTING POLE
- PROPOSED POLE
- PROPOSED CAMERA
- PROPERTY LINE

No.	Revision/Issue	Date
1	Version 1–2	8/24

Firm Name and Address

Motorola Solutions
500 W Monroe Street
Chicago IL 60661


Project Name and Address

MI LPR Project

New Pole Installation Site

Project Plan View

Project	Sheet
DPD LPR	2
Drawn by: Misty Coryell	
Scale: Not to Scale	

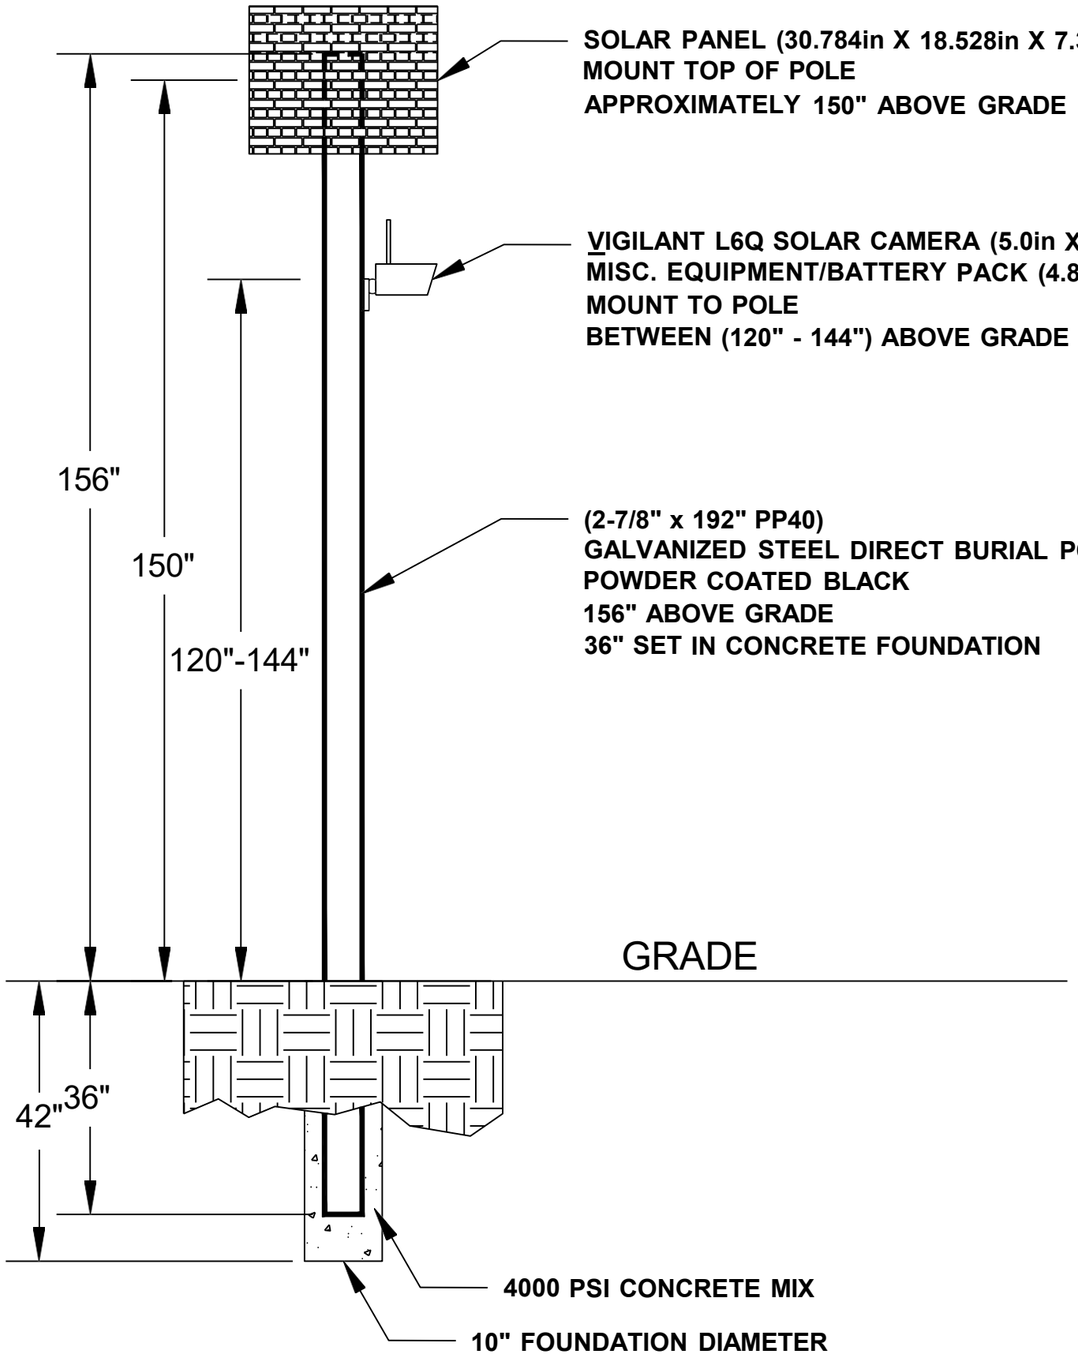

General Notes

No.	Revision/Issue	Date
1	Version 1-2	8/24

Firm Name and Address

Motorola Solutions
500 W Monroe Street
Chicago IL 60661

Project Name and Address

MI LPR Project


Pole Detail


Project DPD LPR	Sheet 3
Drawn by John Gabrial	
Scale Not to Scale	

EB Fenkell Av at Lahser Rd

Lat: 42.40026577
Long: -83.25521174

Install a New Sign Pole for LPR Camera

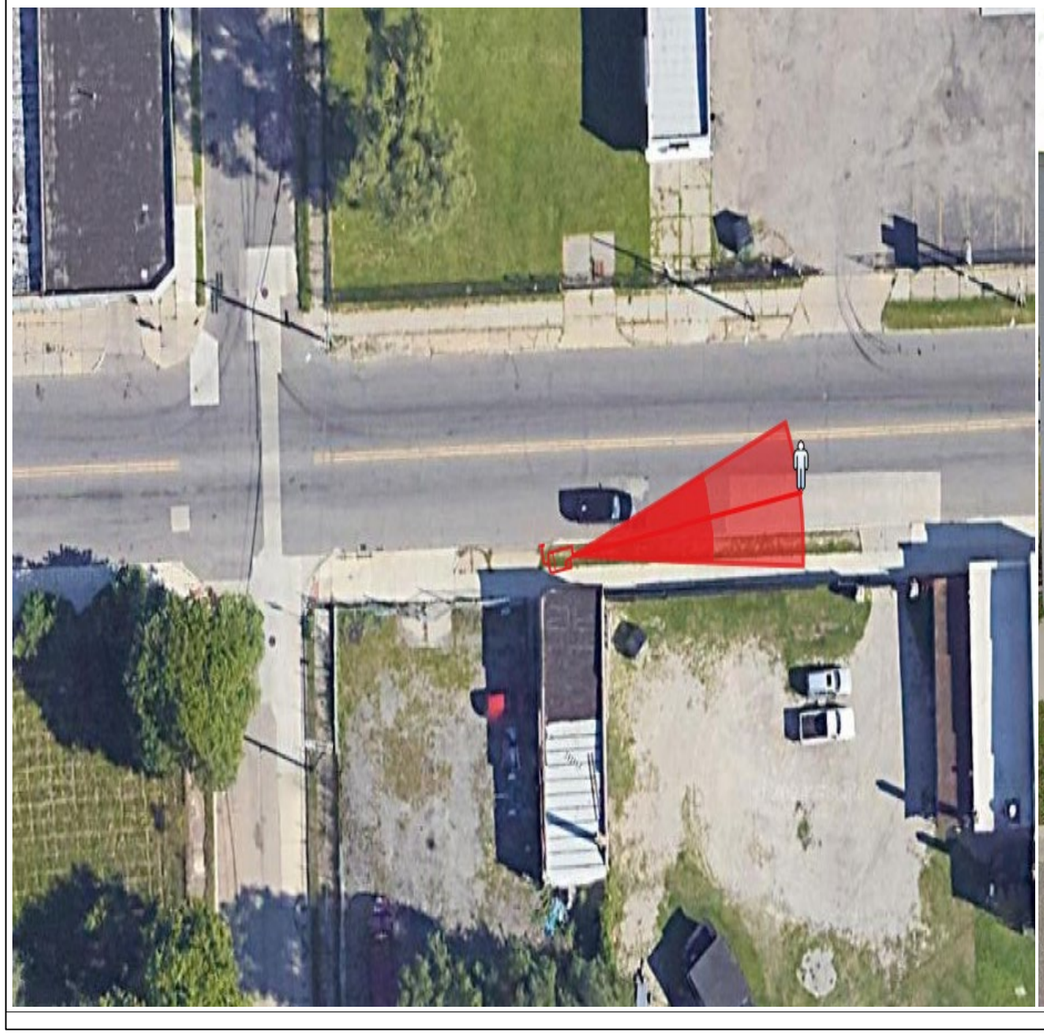

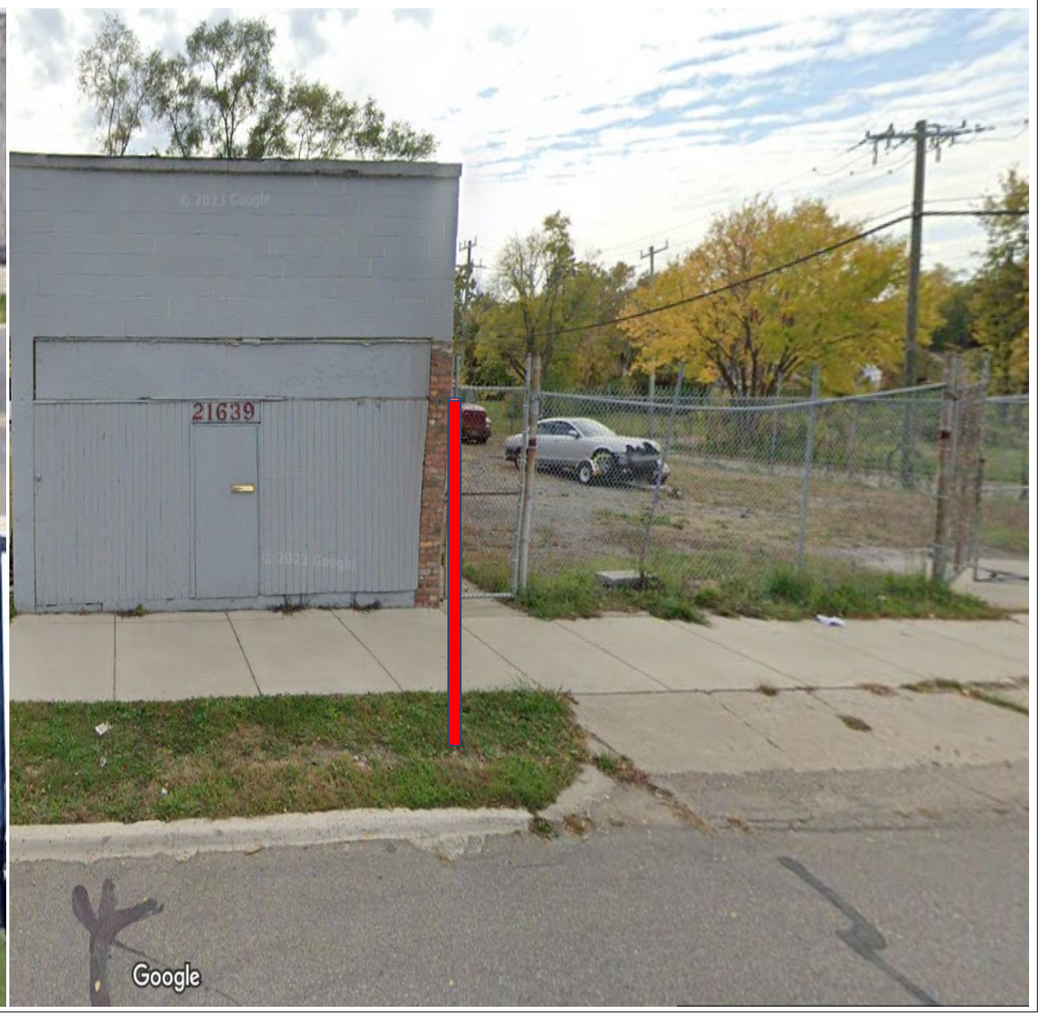

General Notes

N

SOLAR POWER

LEGEND

EXISTING POLE

PROPOSED POLE

PROPOSED CAMERA

PROPERTY LINE

No.	Revision/Issue	Date
1	Version 1-1	8/24

Firm Name and Address

Motorola Solutions
500 W Monroe Street
Chicago IL 60661

Project Name and Address

MI LPR Project

New Pole Installation Site

Project Plan View

Project DPDLPR	Sheet 1
Drawn by Misty Coryell	
Scale Not to Scale	

EB Fenkell Av at Lahser Rd



General Notes

N

SOLAR POWER

LEGEND

- EXISTING POLE
- PROPOSED POLE
- PROPOSED CAMERA
- PROPERTY LINE

No.	Revision/Issue	Date
1	Version 1–2	8/24

Firm Name and Address

Motorola Solutions
500 W Monroe Street
Chicago IL 60661


Project Name and Address

MI LPR Project

New Pole Installation Site

Project Plan View

Project DPD LPR	Sheet 2
Drawn by Misty Coryell	
Scale Not to Scale	

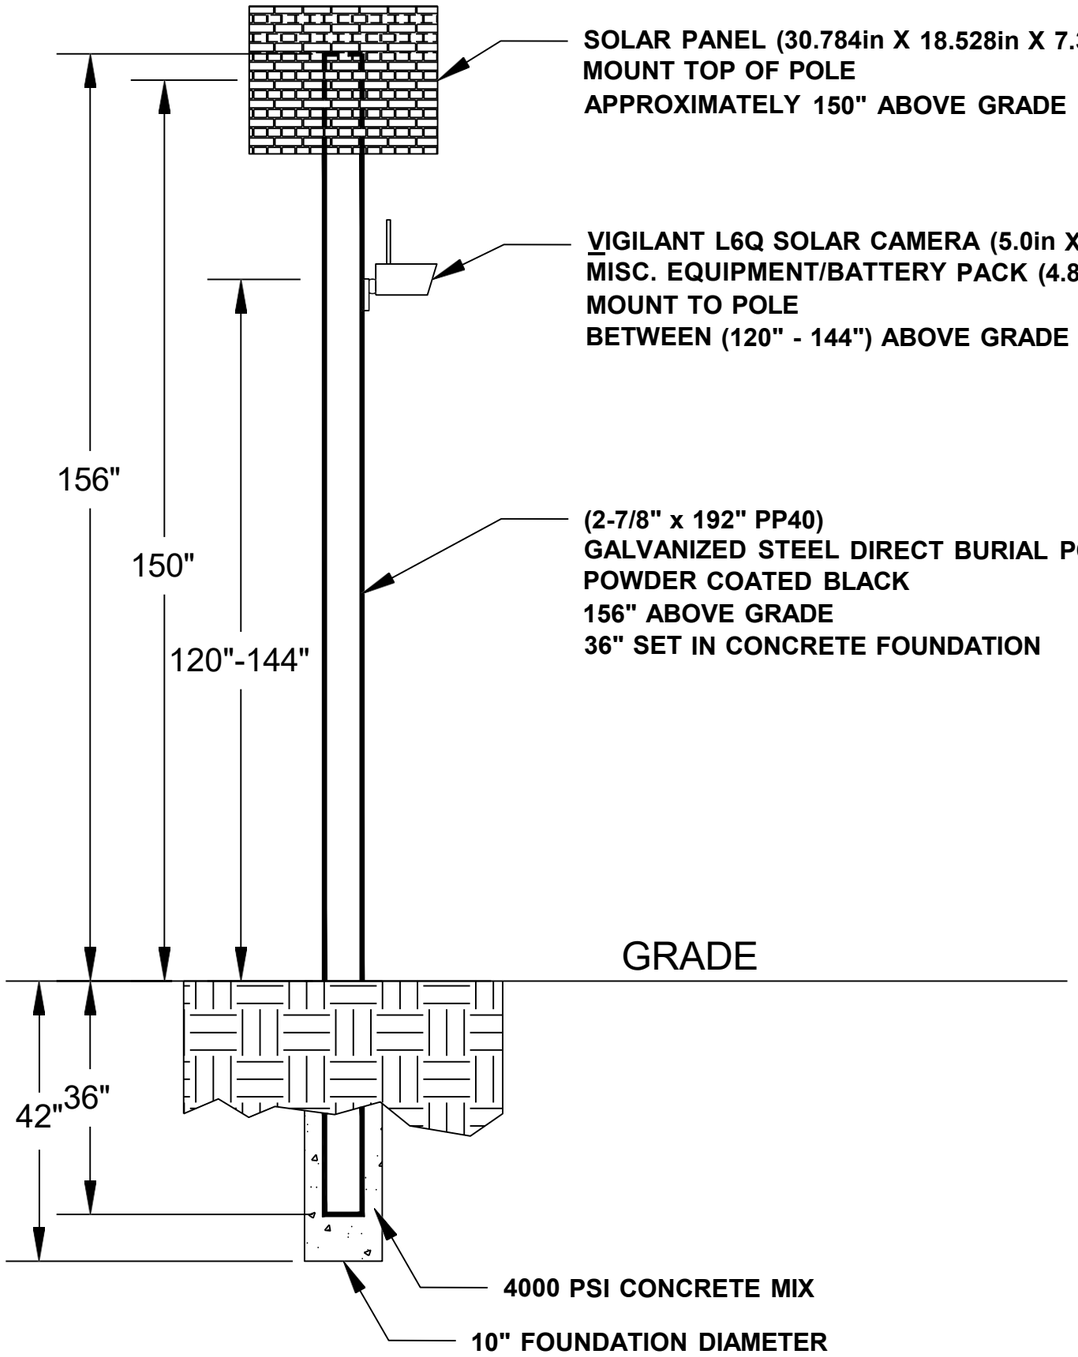

General Notes

No.	Revision/Issue	Date
1	Version 1-2	8/24

Firm Name and Address

Motorola Solutions
500 W Monroe Street
Chicago IL 60661

Project Name and Address

MI LPR Project

Pole Detail


Project DPD LPR	Sheet 3
Drawn by John Gabrial	
Scale Not to Scale	

EB Fenkell Av at W Grand River Av

Lat: 42.40106483220442
Long: -83.21606097303602

Install a New Sign Pole for LPR Camera



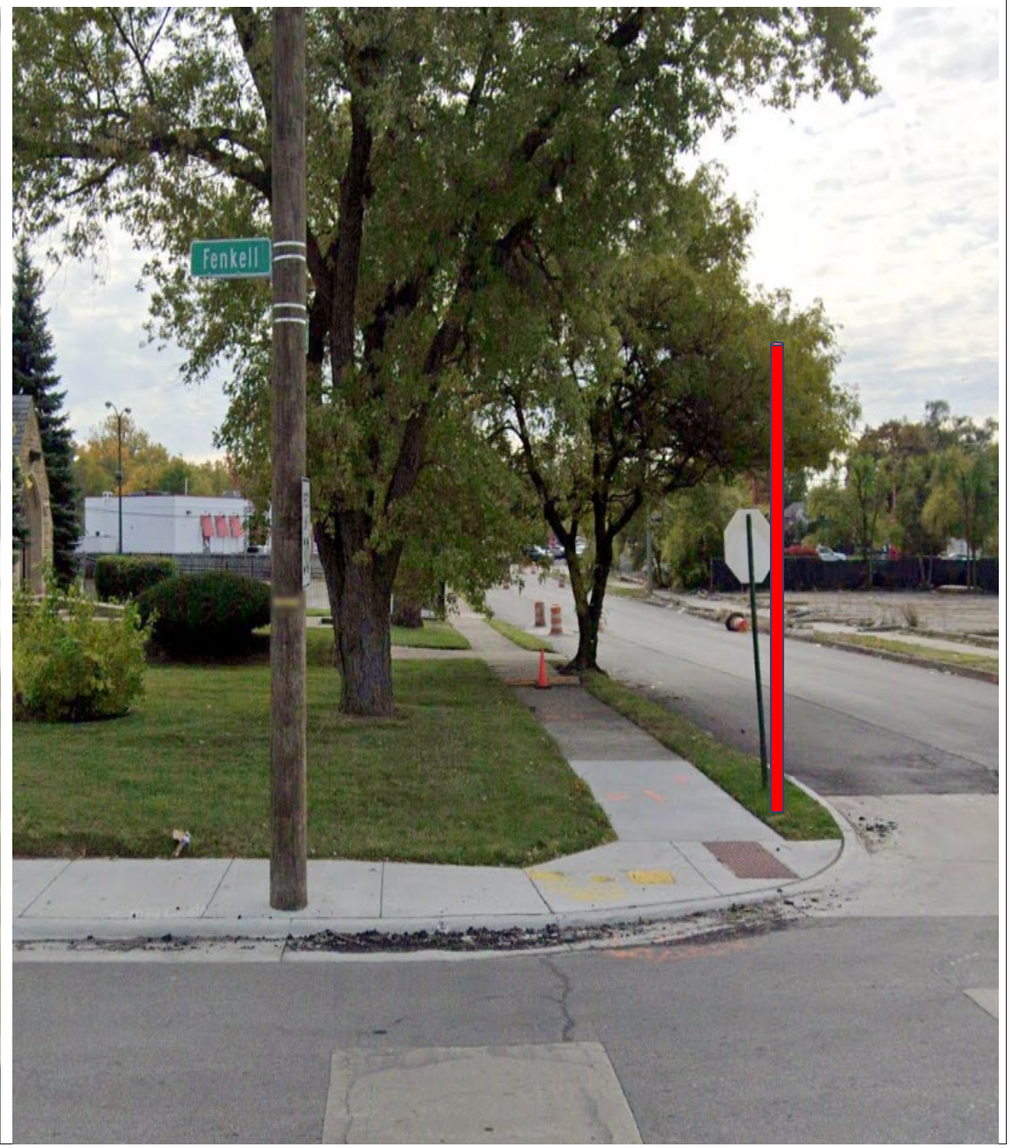

General Notes

N

SOLAR POWER

LEGEND

- EXISTING POLE
- PROPOSED POLE
- PROPOSED CAMERA
- PROPERTY LINE

No.	Revision/Issue	Date
1	Version 1-1	8/24

Firm Name and Address

Motorola Solutions
500 W Monroe Street
Chicago IL 60661

Project Name and Address


MI LPR Project

New Pole Installation Site

Project Plan View

Project DPDLPR	Sheet 1
Drawn by Misty Coryell	
Scale Not to Scale	

EB Fenkell Av at W Grand River Av

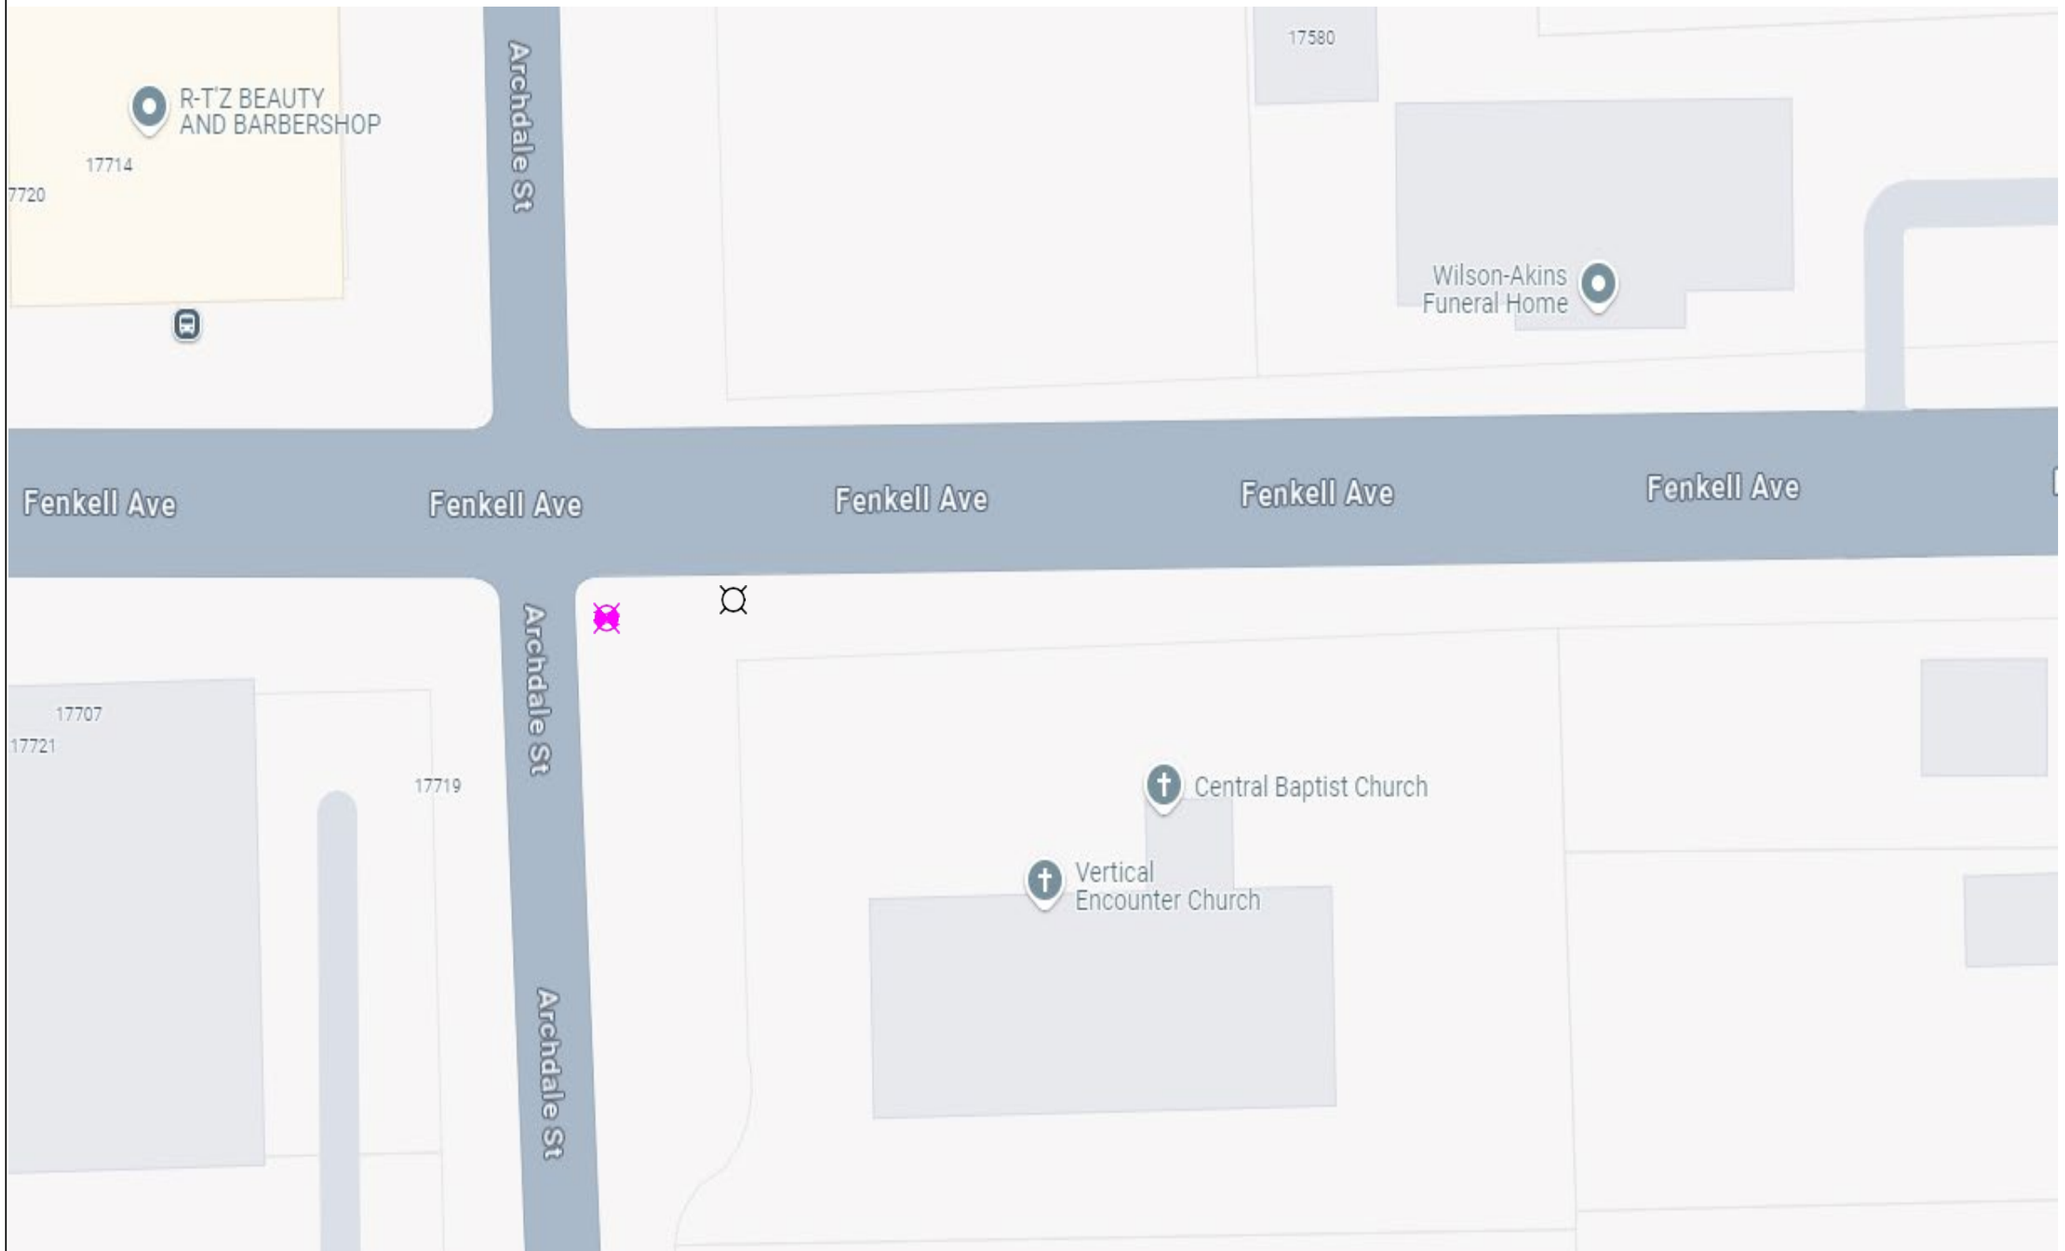

General Notes

N

SOLAR POWER

LEGEND

EXISTING pole

PROPOSED POLE

PROPOSED CAMERA

PROPERTY LINE

No.	Revision/Issue	Date
1	Version 1-2	8/24

Firm Name and Address

Motorola Solutions
500 W Monroe Street
Chicago IL 60661


Project Name and Address

MI LPR Project

New Pole Installation Site

Project Plan View

Project DPD LPR	Sheet 2
Drawn by Misty Coryell	
Scale Not to Scale	

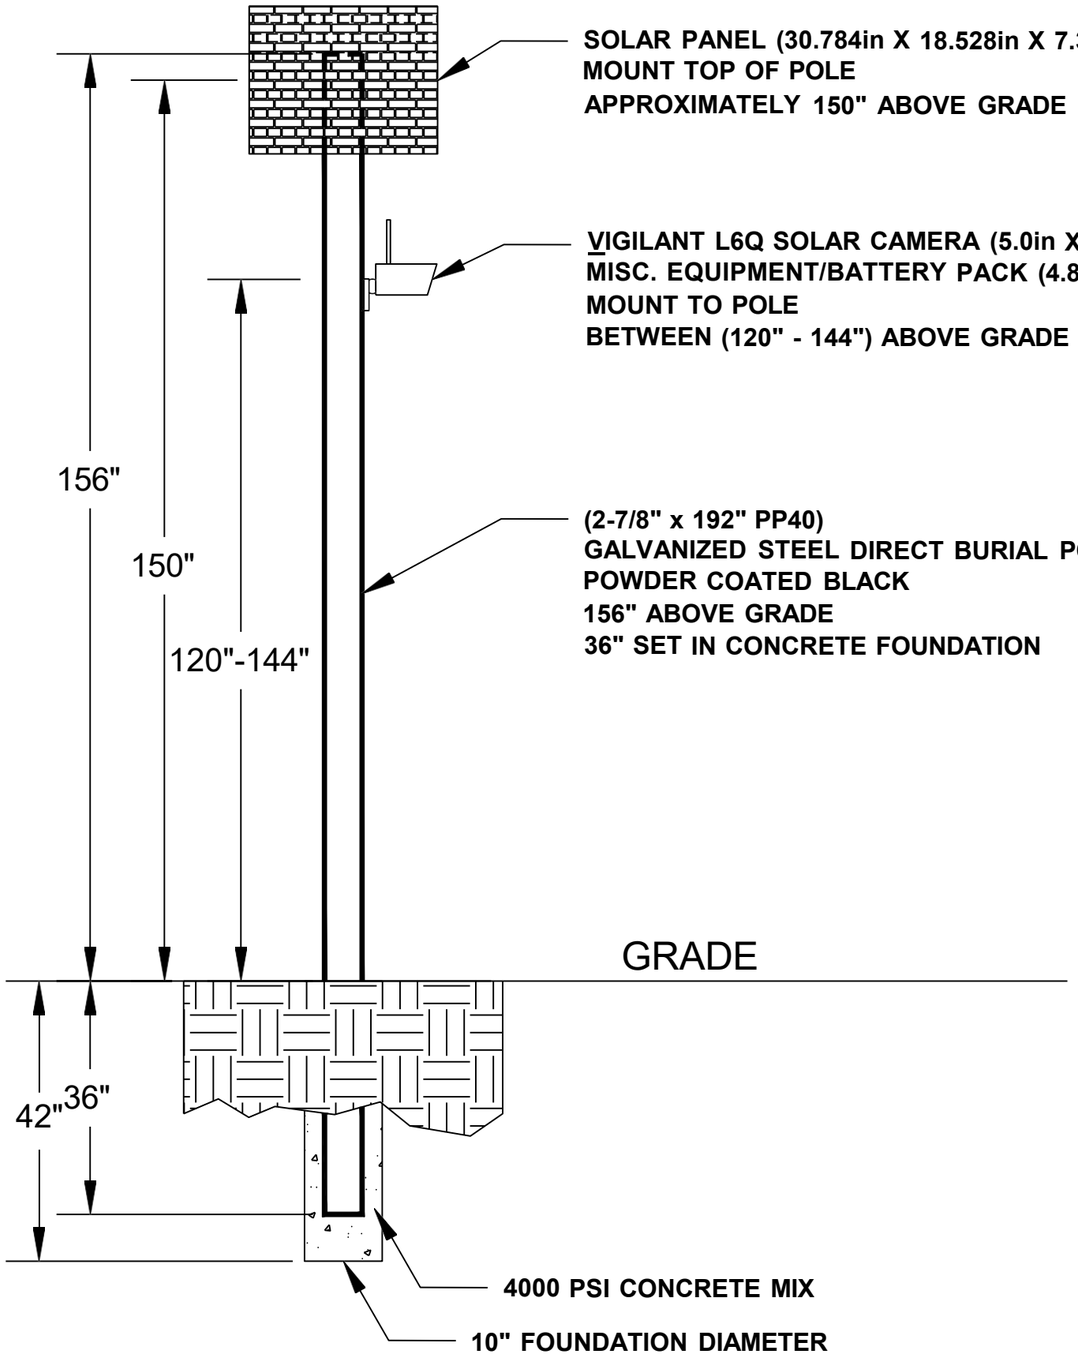

General Notes

No.	Revision/Issue	Date
1	Version 1-2	8/24

Firm Name and Address

Motorola Solutions
500 W Monroe Street
Chicago IL 60661

Project Name and Address

MI LPR Project


Pole Detail

Project DPD LPR	Sheet 3
Drawn by John Gabrial	
Scale Not to Scale	

EB Filbert Av at Gratiot Av

Lat: 42.41716624
Long: -82.98820593

Install a New Sign Pole for LPR Camera

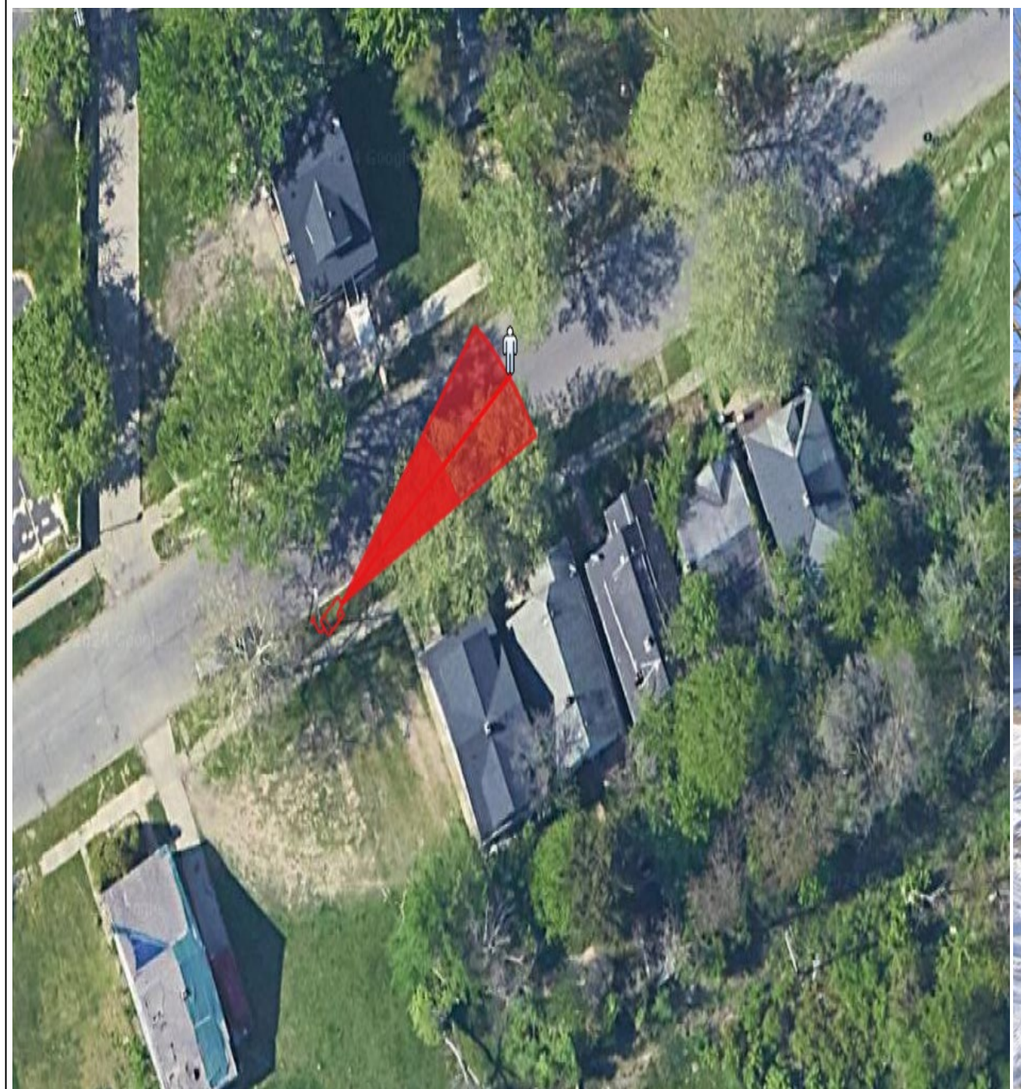



General Notes

N

SOLAR POWER

LEGEND

EXISTING POLE

PROPOSED POLE

PROPOSED CAMERA

PROPERTY LINE

No.	Revision/Issue	Date
1	Version 1-1	8/24

Firm Name and Address

Motorola Solutions
500 W Monroe Street
Chicago IL 60661

Project Name and Address


MI LPR Project

New Pole Installation Site

Project Plan View

Project DPDLPR	Sheet 1
Drawn by Misty Coryell	
Scale Not to Scale	

EB Filbert Av at Gratiot Av

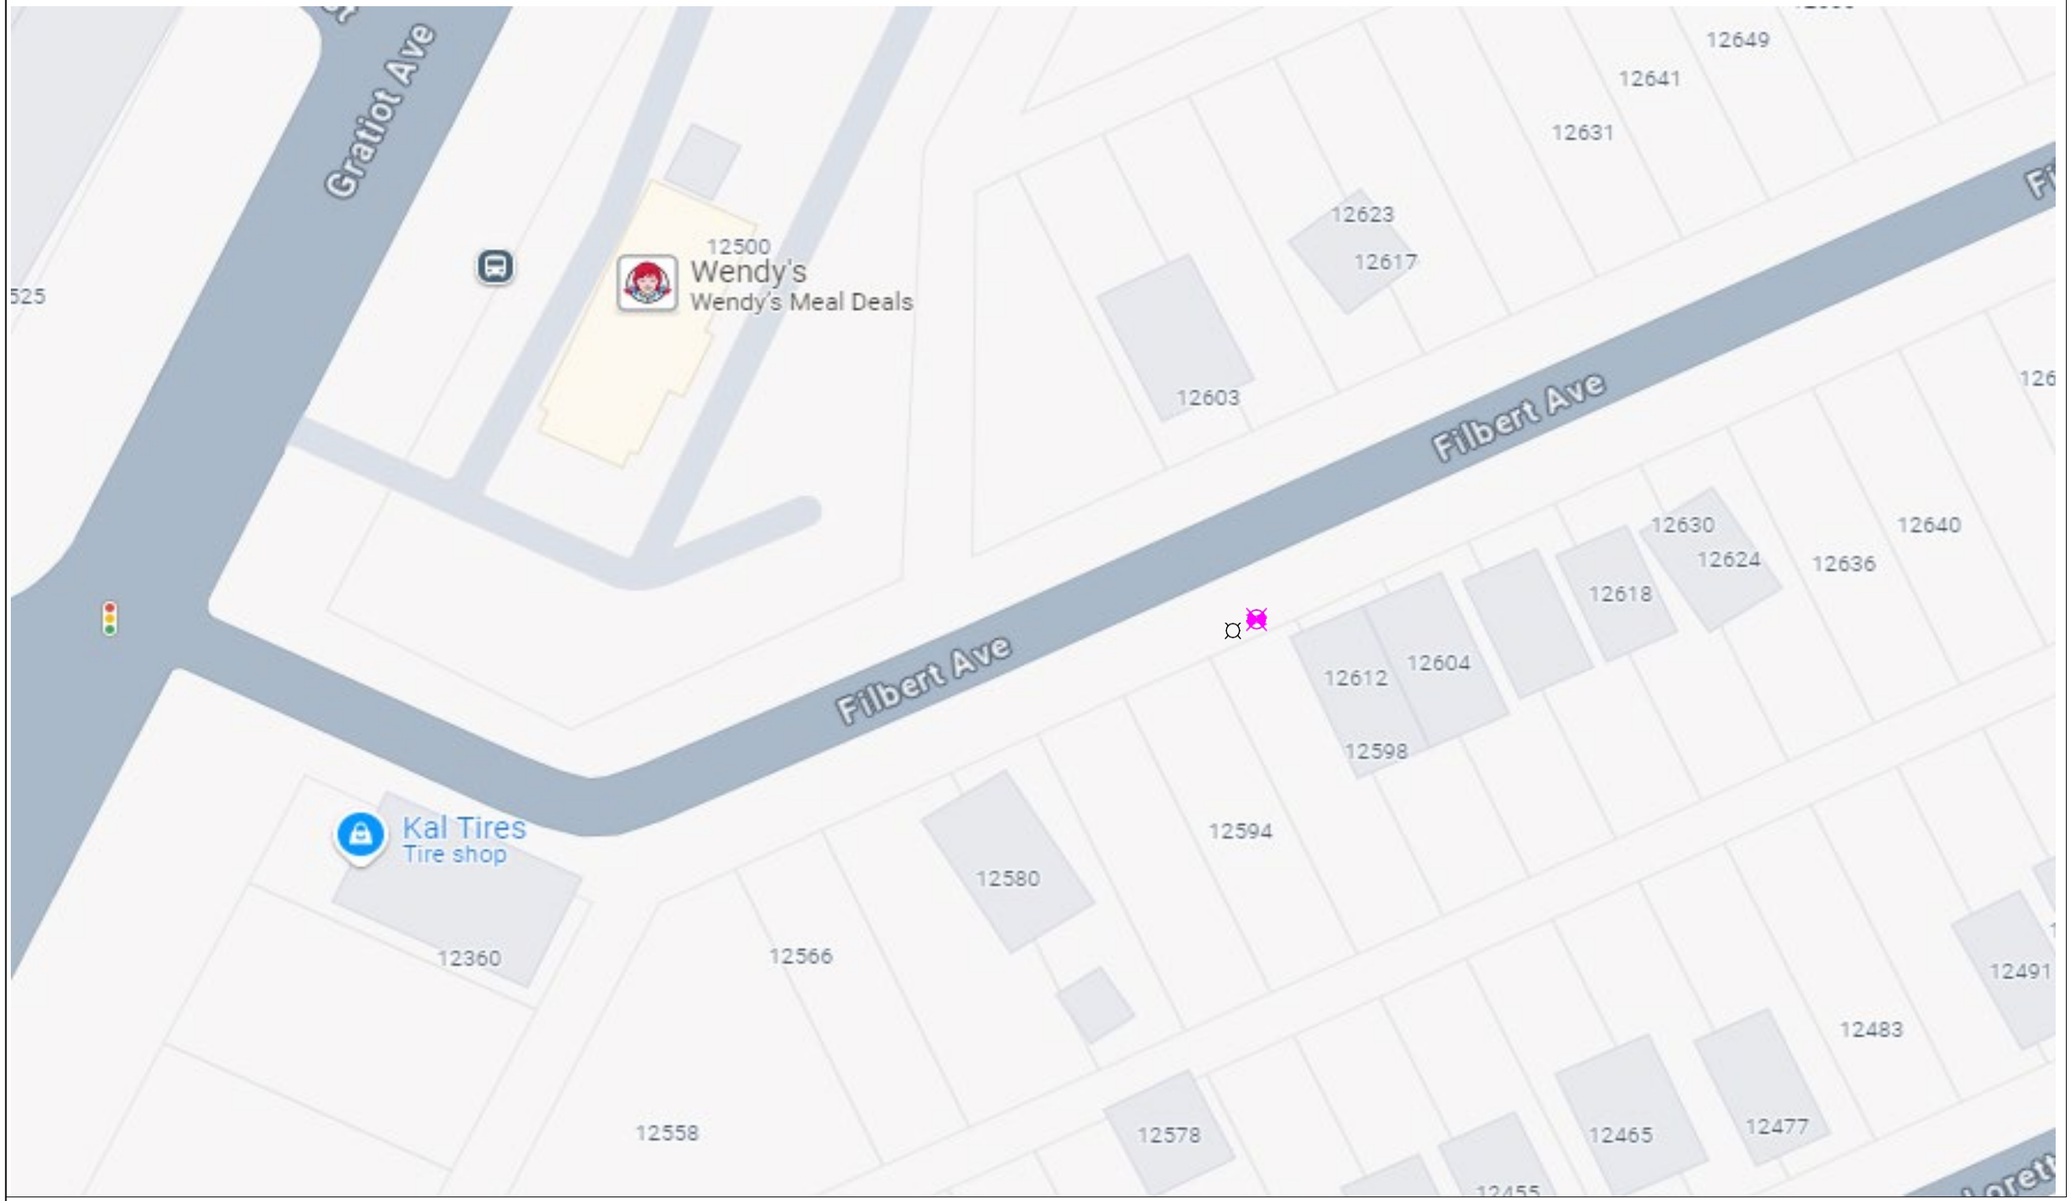

General Notes

N

SOLAR POWER

LEGEND

- EXISTING POLE
- PROPOSED POLE
- PROPOSED CAMERA
- PROPERTY LINE

No.	Revision/Issue	Date
1	Version 1-2	8/24

Firm Name and Address

Motorola Solutions
500 W Monroe Street
Chicago IL 60661


Project Name and Address

MI LPR Project

New Pole Installation Site

Project Plan View

Project DPD LPR	Sheet 2
Drawn by Misty Coryell	
Scale Not to Scale	

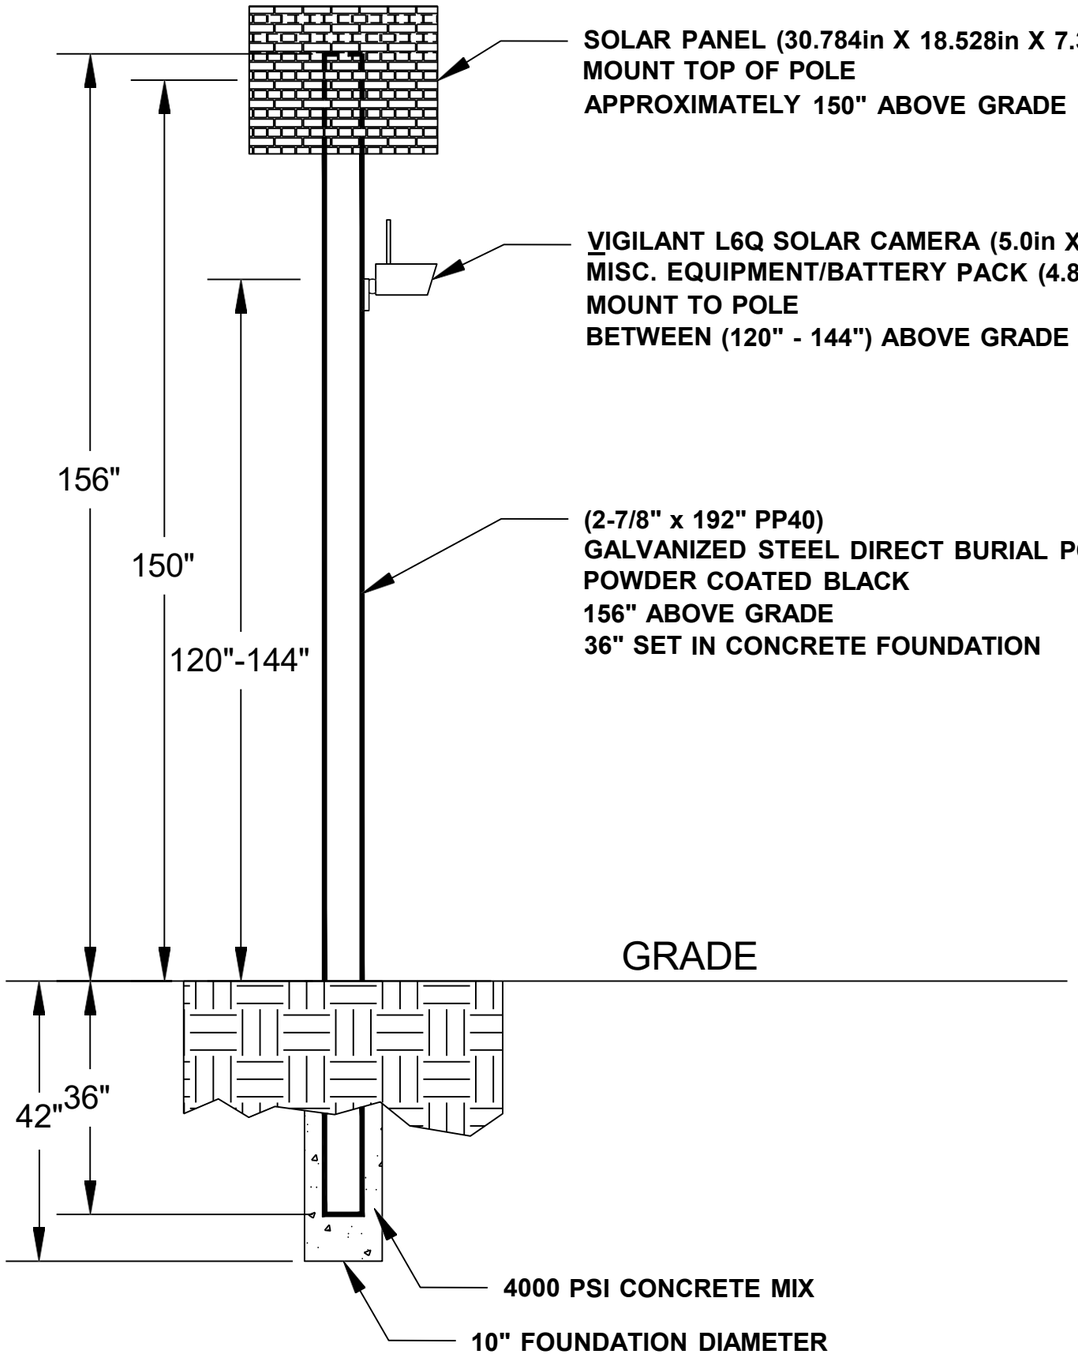

General Notes

No.	Revision/Issue	Date
1	Version 1-2	8/24

Firm Name and Address

Motorola Solutions
500 W Monroe Street
Chicago IL 60661

Project Name and Address

MI LPR Project

Pole Detail

Project DPD LPR	Sheet 3
Drawn by John Gabrial	
Scale Not to Scale	

EB Houston Whittier St at Chalmers St

Lat: 42.42061628
Long: -82.97412591

Install a New Sign Pole for LPR Camera





General Notes

N

SOLAR POWER

LEGEND

EXISTING POLE

PROPOSED POLE

PROPOSED CAMERA

PROPERTY LINE

No.	Revision/Issue	Date
1	Version 1-1	8/24

Firm Name and Address

Motorola Solutions
500 W Monroe Street
Chicago IL 60661

Project Name and Address


MI LPR Project

New Pole Installation Site

Project Plan View

Project DPDLPR	Sheet 1
Drawn by Misty Coryell	
Scale Not to Scale	

EB Houston Whittier St at Chalmers St

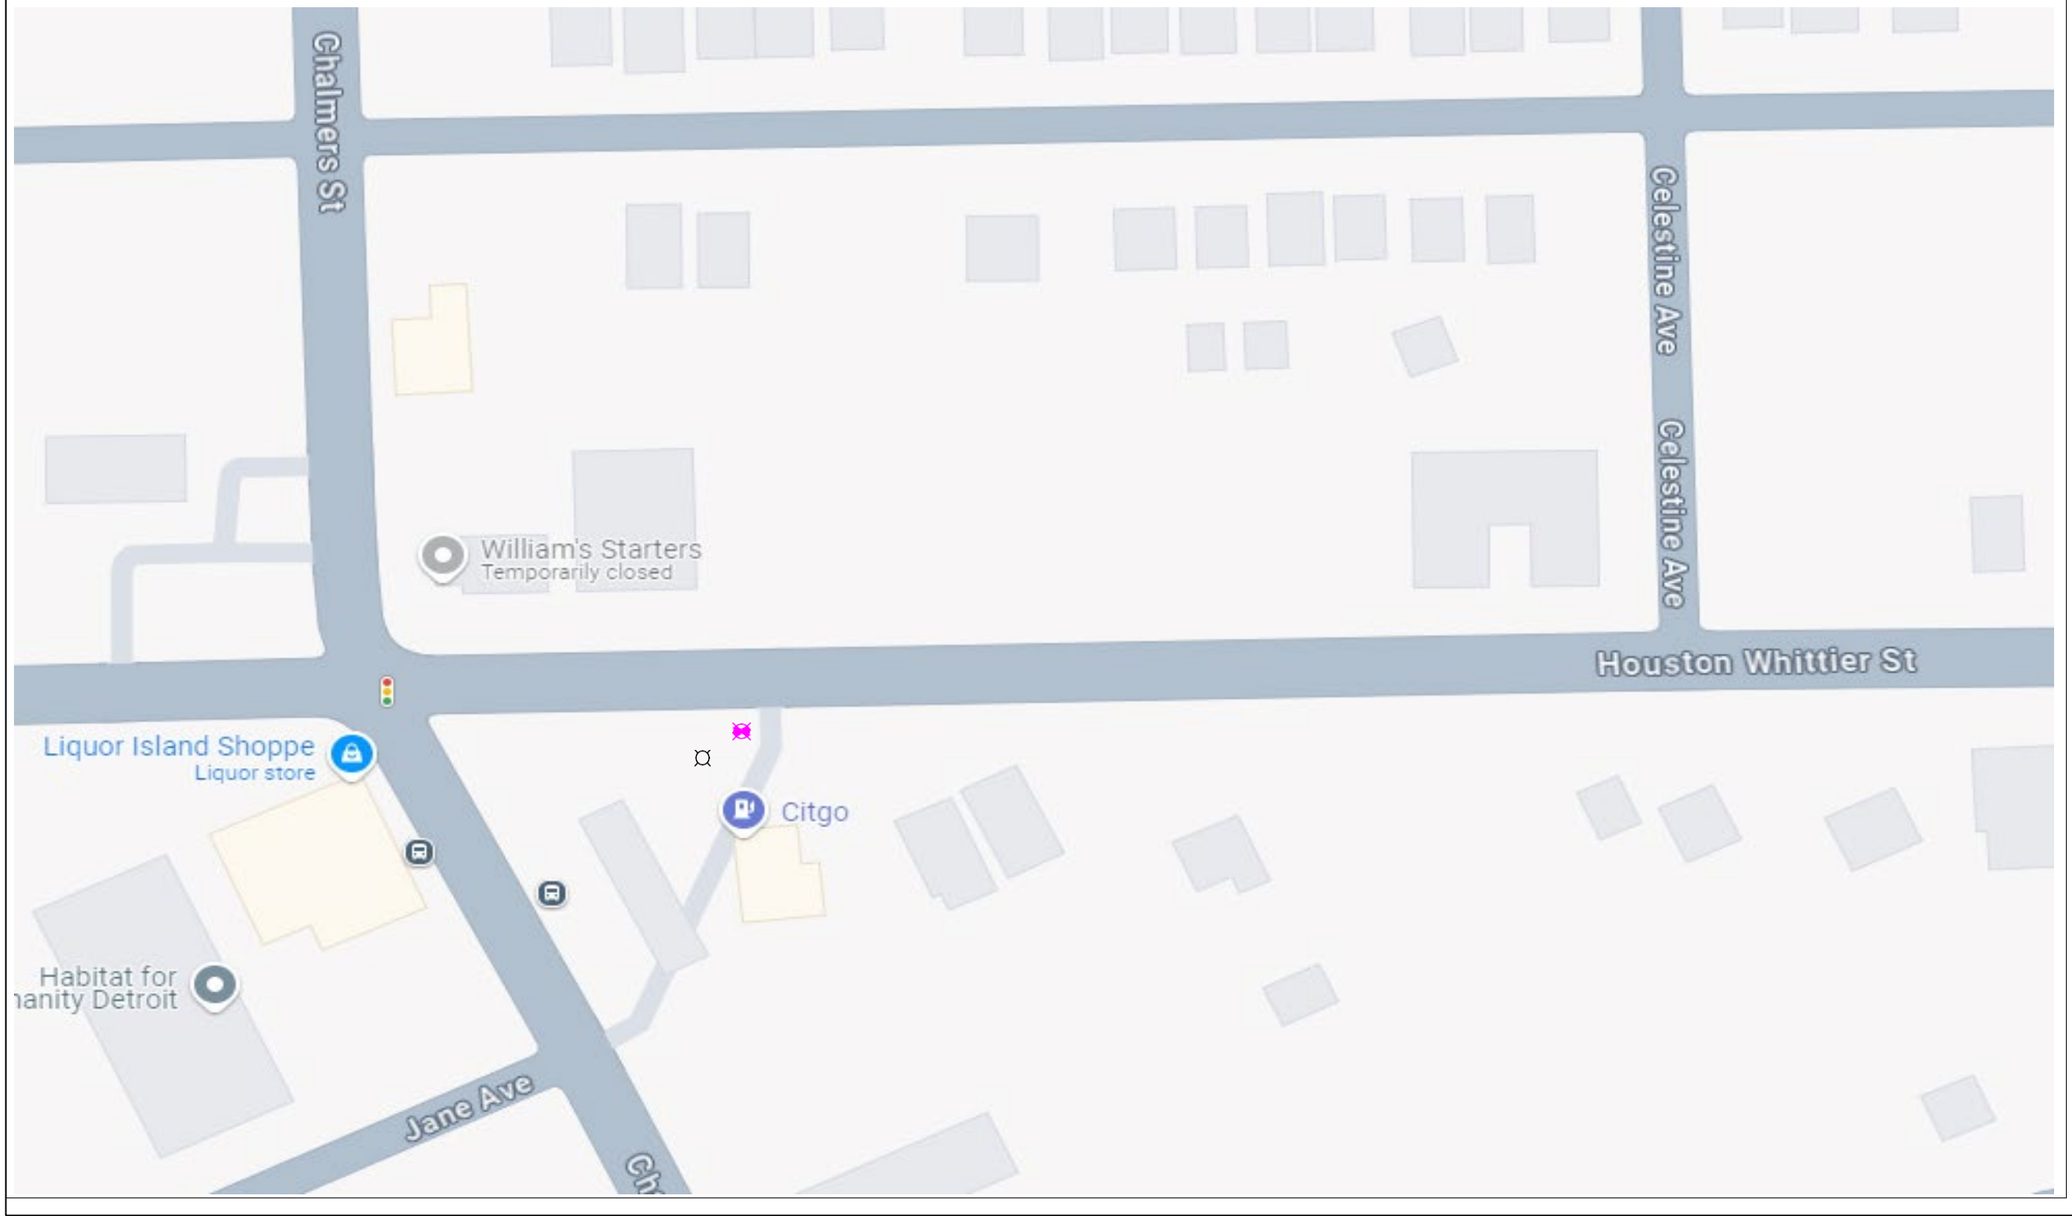

General Notes

N

SOLAR POWER

LEGEND

- EXISTING POLE
- PROPOSED POLE
- PROPOSED CAMERA
- PROPERTY LINE

No.	Revision/Issue	Date
1	Version 1-2	8/24

Firm Name and Address

Motorola Solutions
500 W Monroe Street
Chicago IL 60661


Project Name and Address

MI LPR Project

New Pole Installation Site

Project Plan View

Project DPD LPR	Sheet 2
Drawn by Misty Coryell	
Scale Not to Scale	

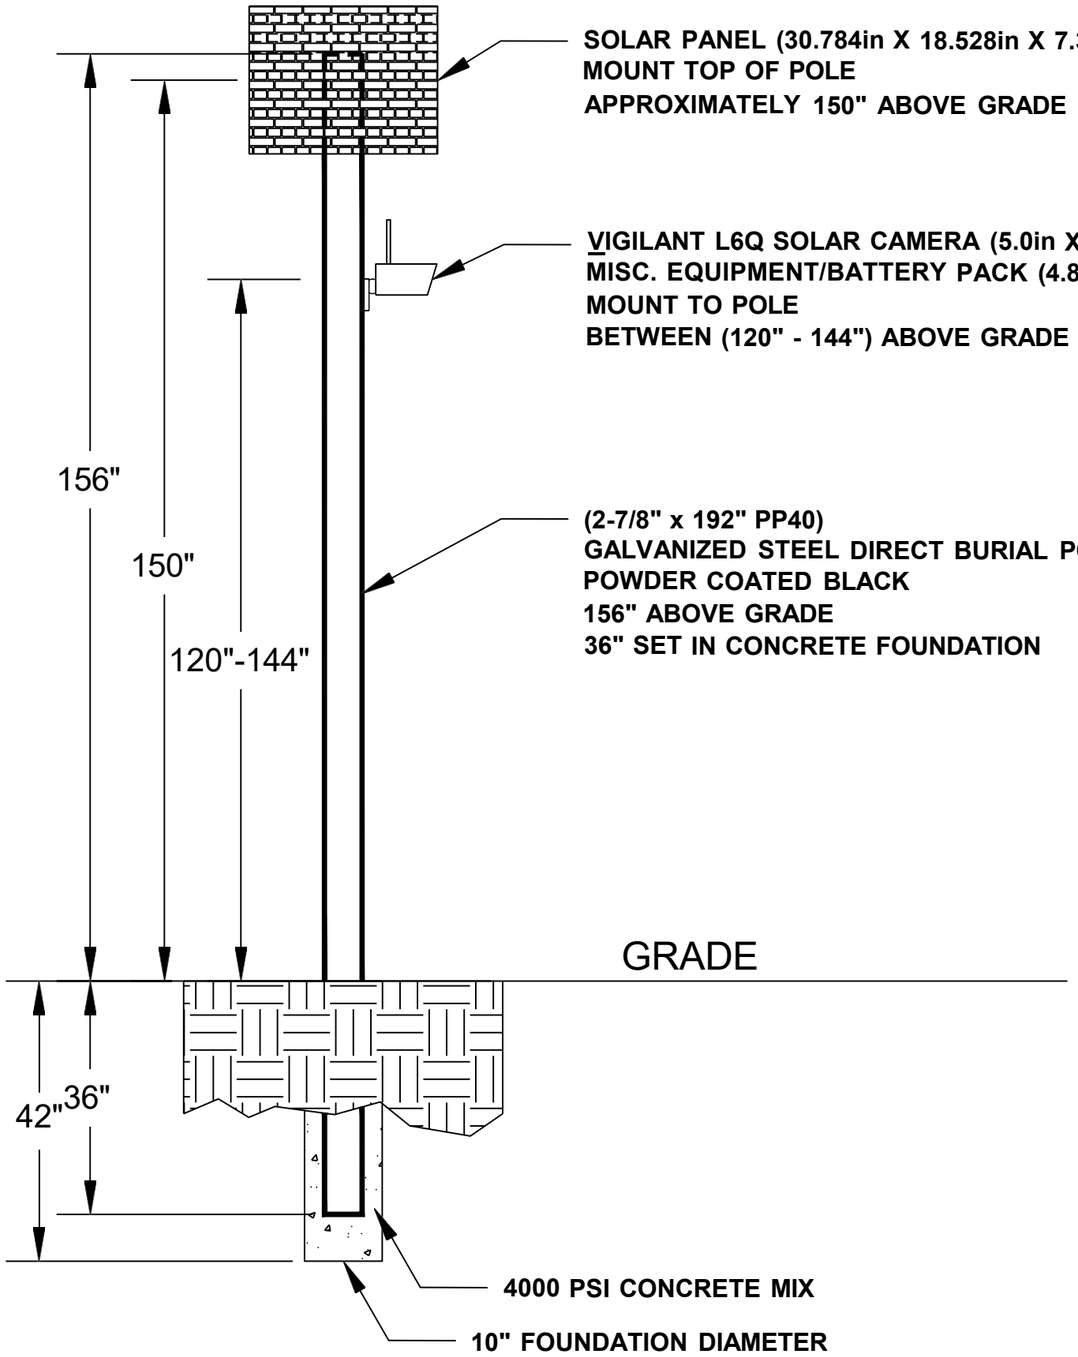

General Notes

No.	Revision/Issue	Date
1	Version 1-2	8/24

Firm Name and Address

Motorola Solutions
500 W Monroe Street
Chicago IL 60661

Project Name and Address

MI LPR Project


Pole Detail


Project DPD LPR	Sheet 3
Drawn by John Gabrial	
Scale Not to Scale	

EB Joy Rd at Stahelin Av

Lat: 42.35764558
Long: -83.22462169

Install a New Sign Pole for LPR Camera

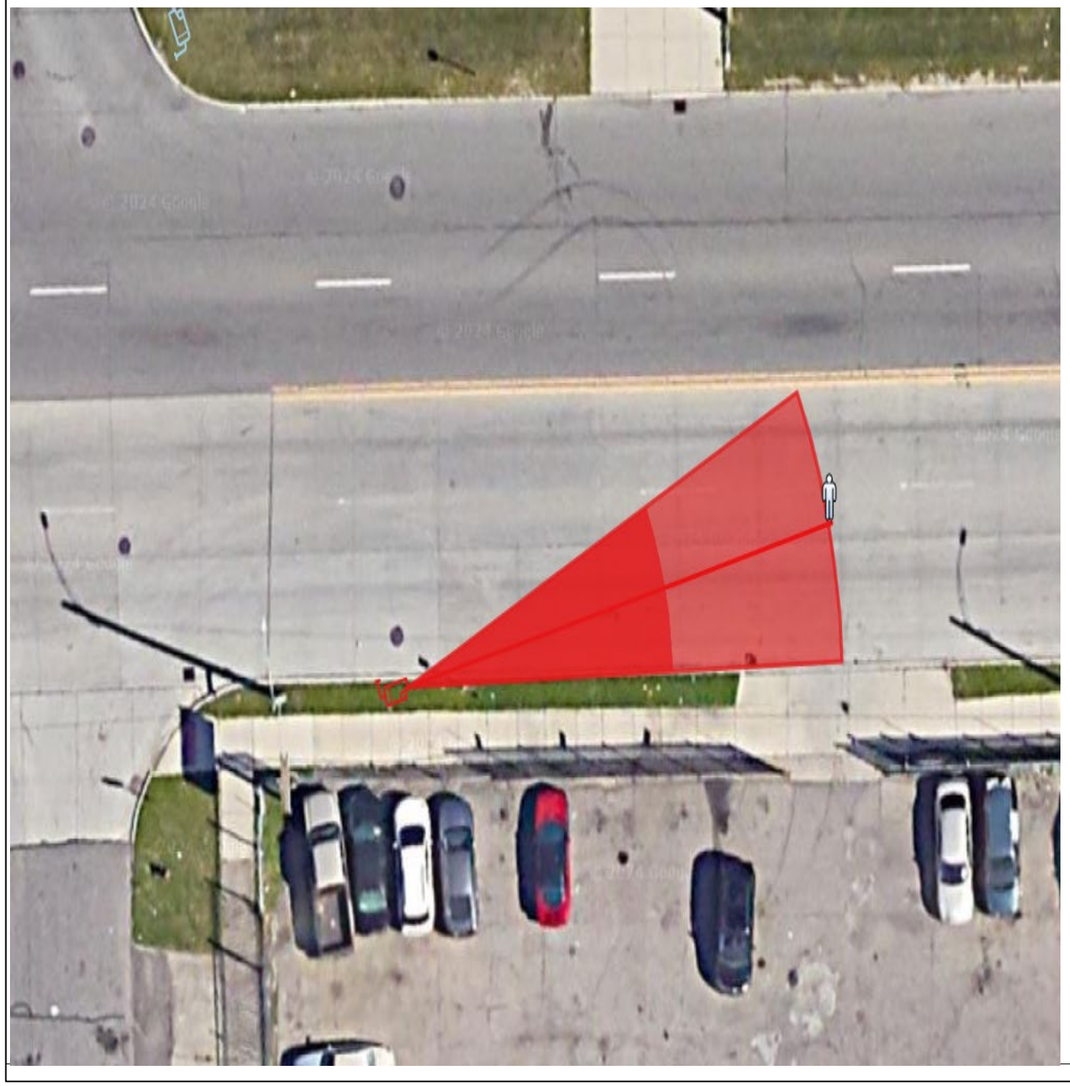

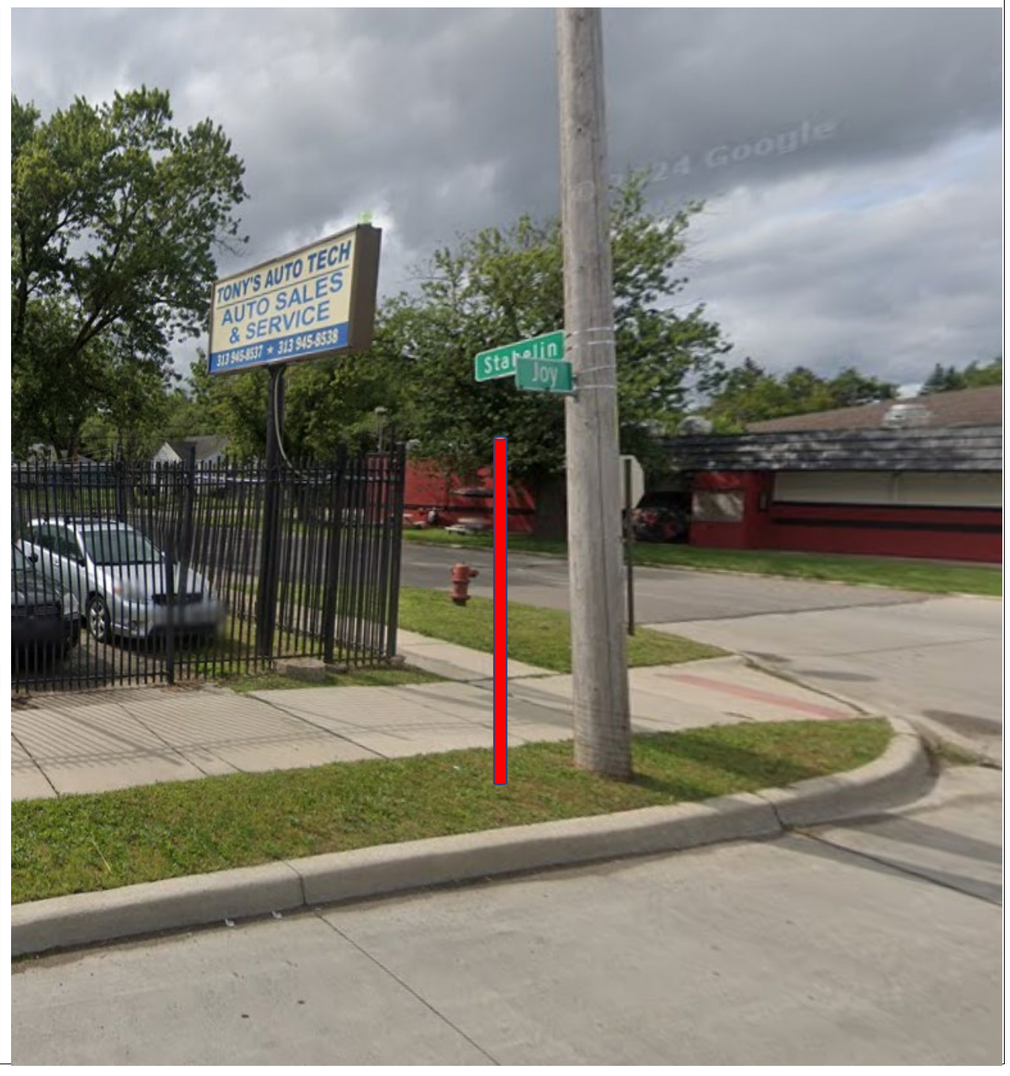

General Notes

N

SOLAR POWER

LEGEND

- EXISTING POLE
- PROPOSED POLE
- PROPOSED CAMERA
- PROPERTY LINE

No.	Revision/Issue	Date
1	Version 1-1	8/24

Firm Name and Address

Motorola Solutions
500 W Monroe Street
Chicago IL 60661

Project Name and Address


MI LPR Project

New Pole Installation Site

Project Plan View

Project DPDLPR	Sheet 1
Drawn by Misty Coryell	
Scale Not to Scale	

EB Joy Rd at Stahelin Av

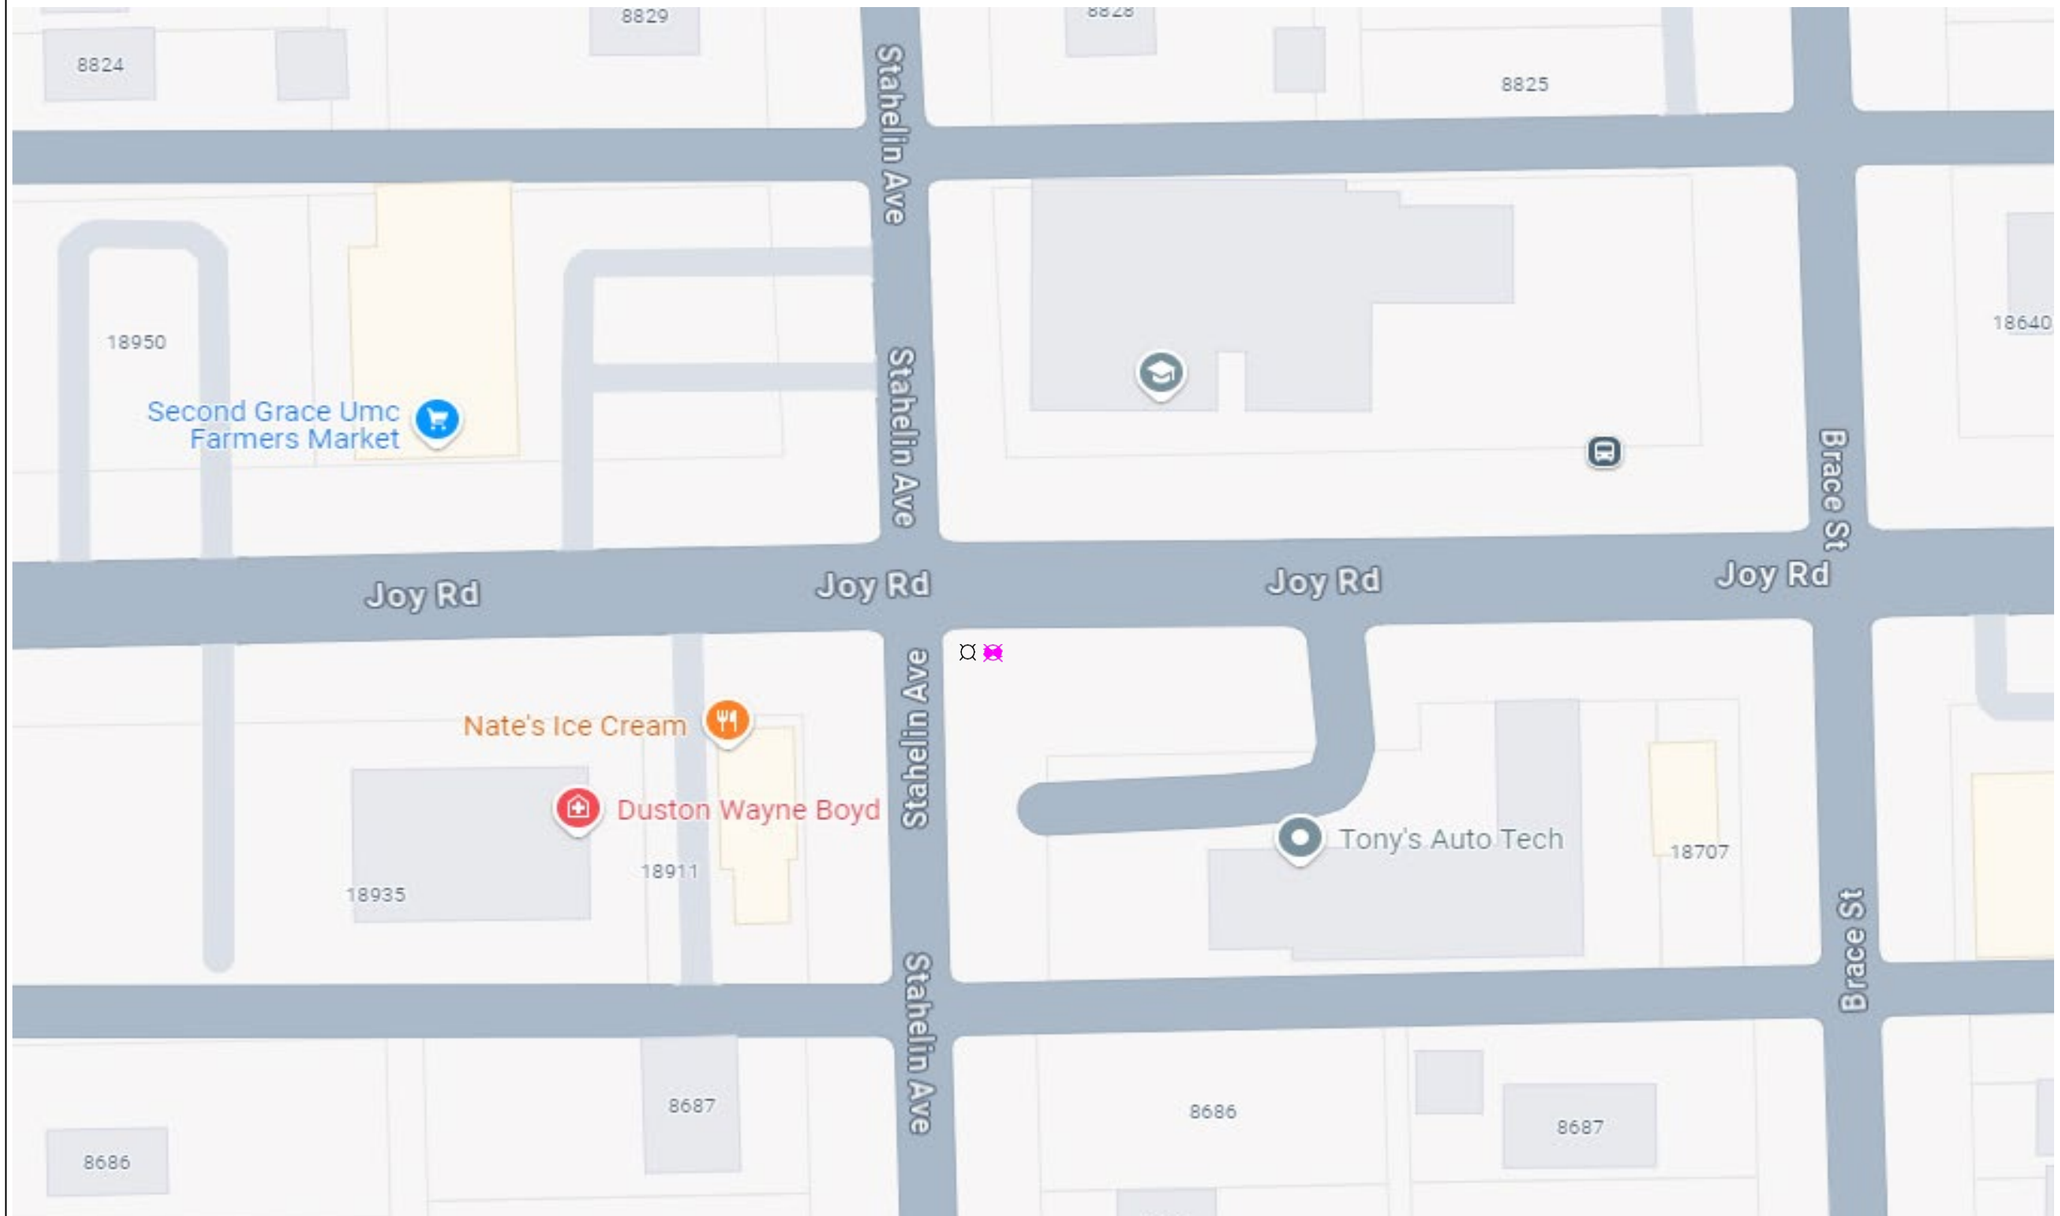

General Notes

N

SOLAR POWER

LEGEND

- EXISTING POLE
- PROPOSED POLE
- PROPOSED CAMERA
- PROPERTY LINE

No.	Revision/Issue	Date
1	Version 1-2	8/24

Firm Name and Address

Motorola Solutions
500 W Monroe Street
Chicago IL 60661


Project Name and Address

MI LPR Project

New Pole Installation Site

Project Plan View

Project: DPD LPR	Sheet: 2
Drawn by: Misty Coryell	
Scale: Not to Scale	

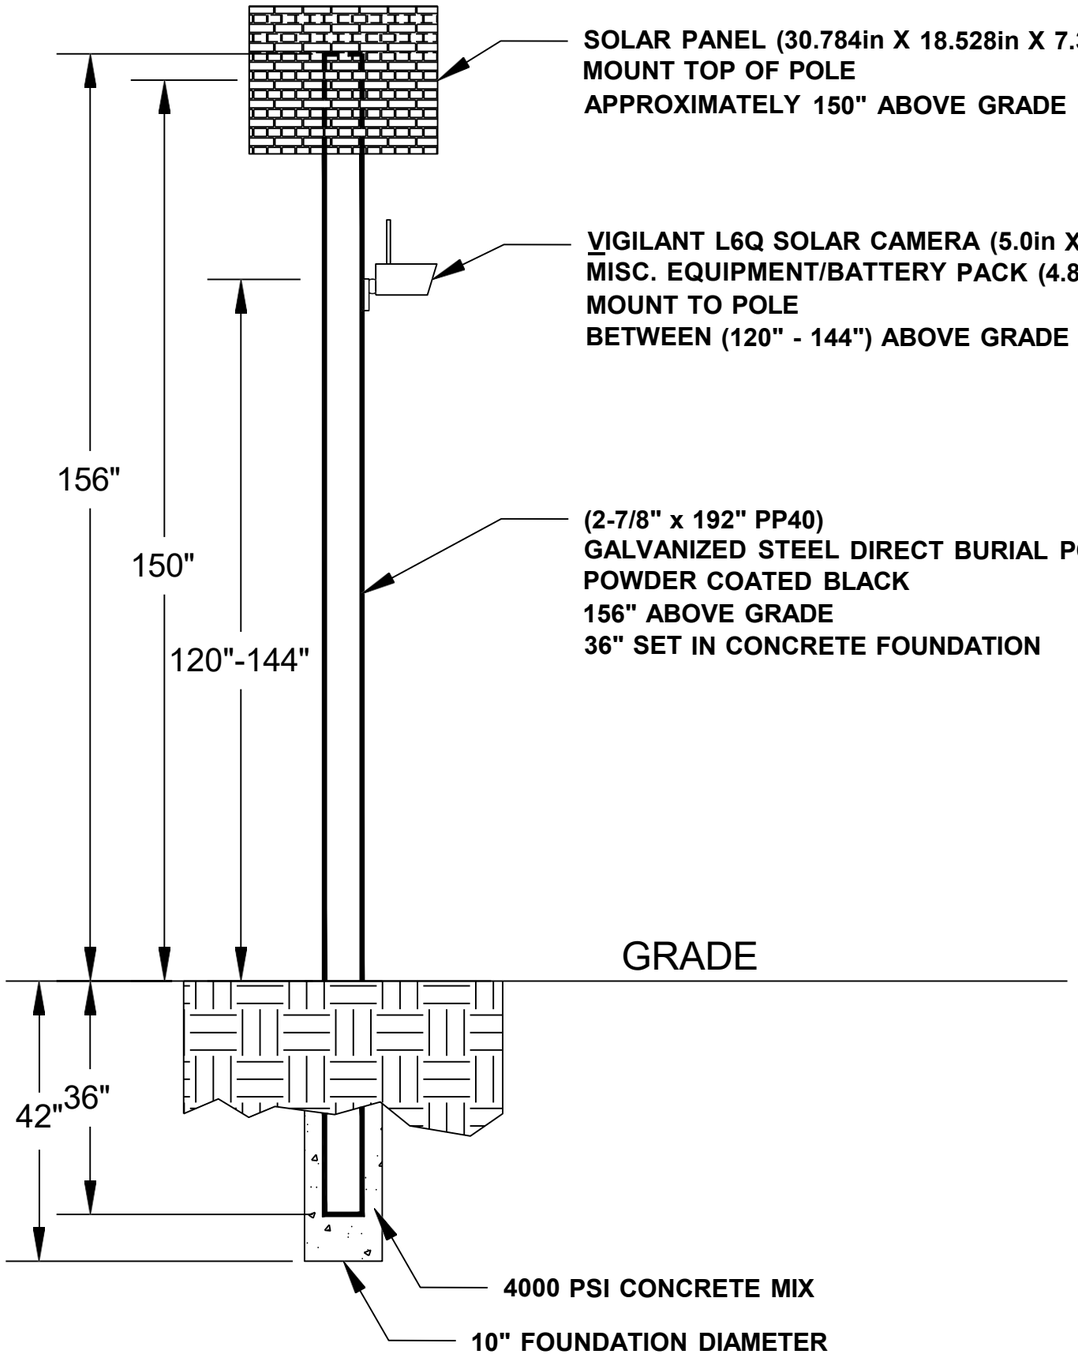

General Notes

No.	Revision/Issue	Date
1	Version 1-2	8/24

Firm Name and Address

Motorola Solutions
500 W Monroe Street
Chicago IL 60661

Project Name and Address

MI LPR Project


Pole Detail


Project DPD LPR	Sheet 3
Drawn by John Gabrial	
Scale Not to Scale	

EB Mack Av at Cadieux Rd

Lat: 42.39484645
Long: -82.92217462

Install a New Sign Pole for LPR Camera

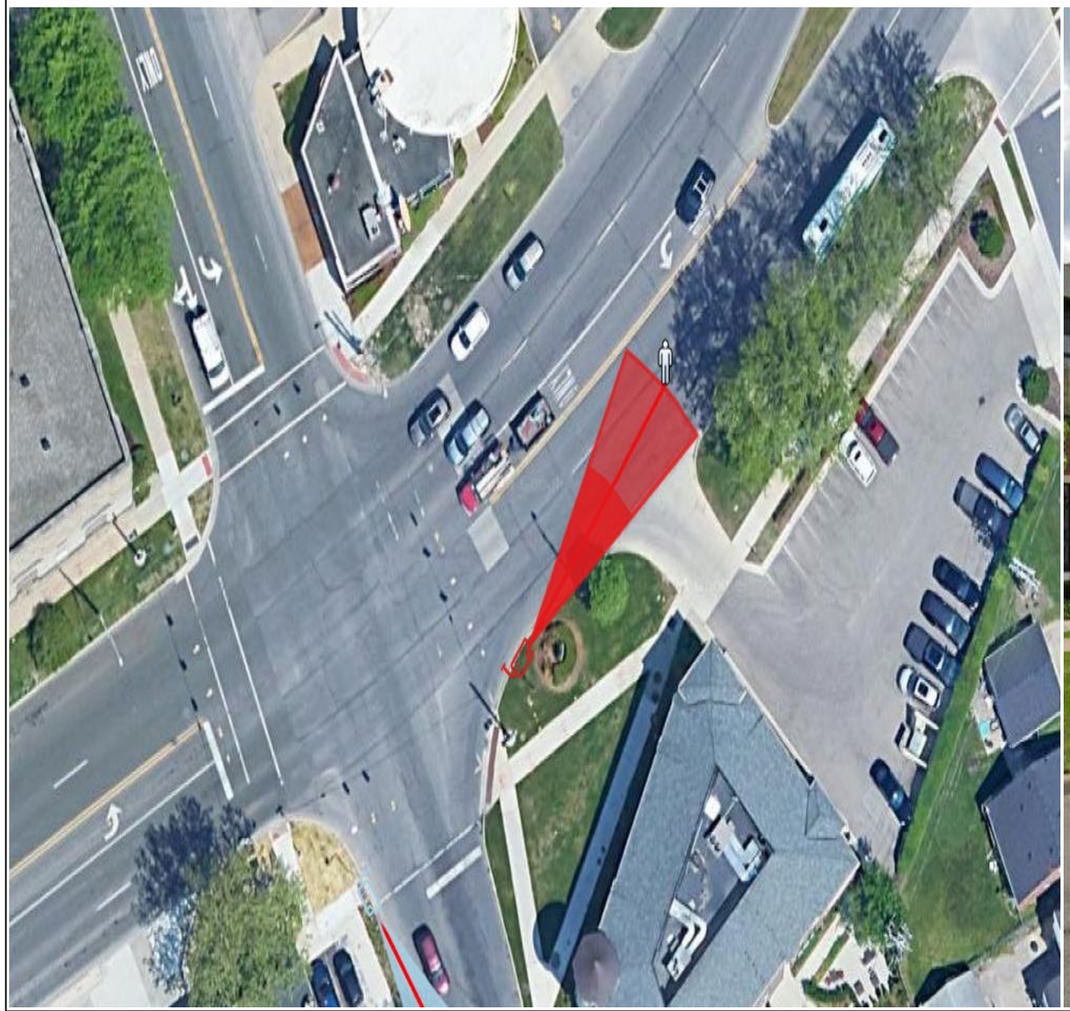

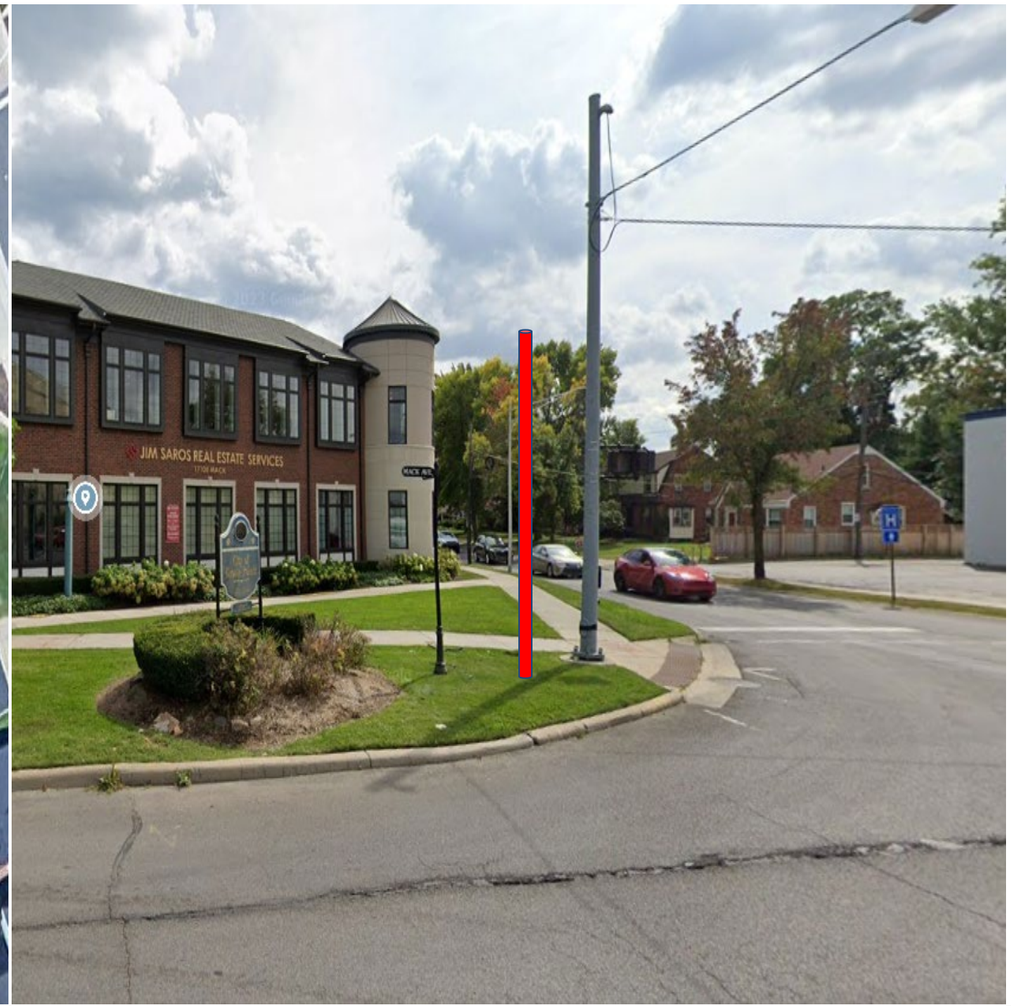

General Notes

N

SOLAR POWER

LEGEND

EXISTING POLE

PROPOSED POLE

PROPOSED CAMERA

PROPERTY LINE

No.	Revision/Issue	Date
1	Version 1-1	8/24

Firm Name and Address

Motorola Solutions
500 W Monroe Street
Chicago IL 60661

Project Name and Address


MI LPR Project

New Pole Installation Site

Project Plan View

Project DPDLPR	Sheet 1
Drawn by Misty Coryell	
Scale Not to Scale	

EB Mack Av at Cadieux Rd

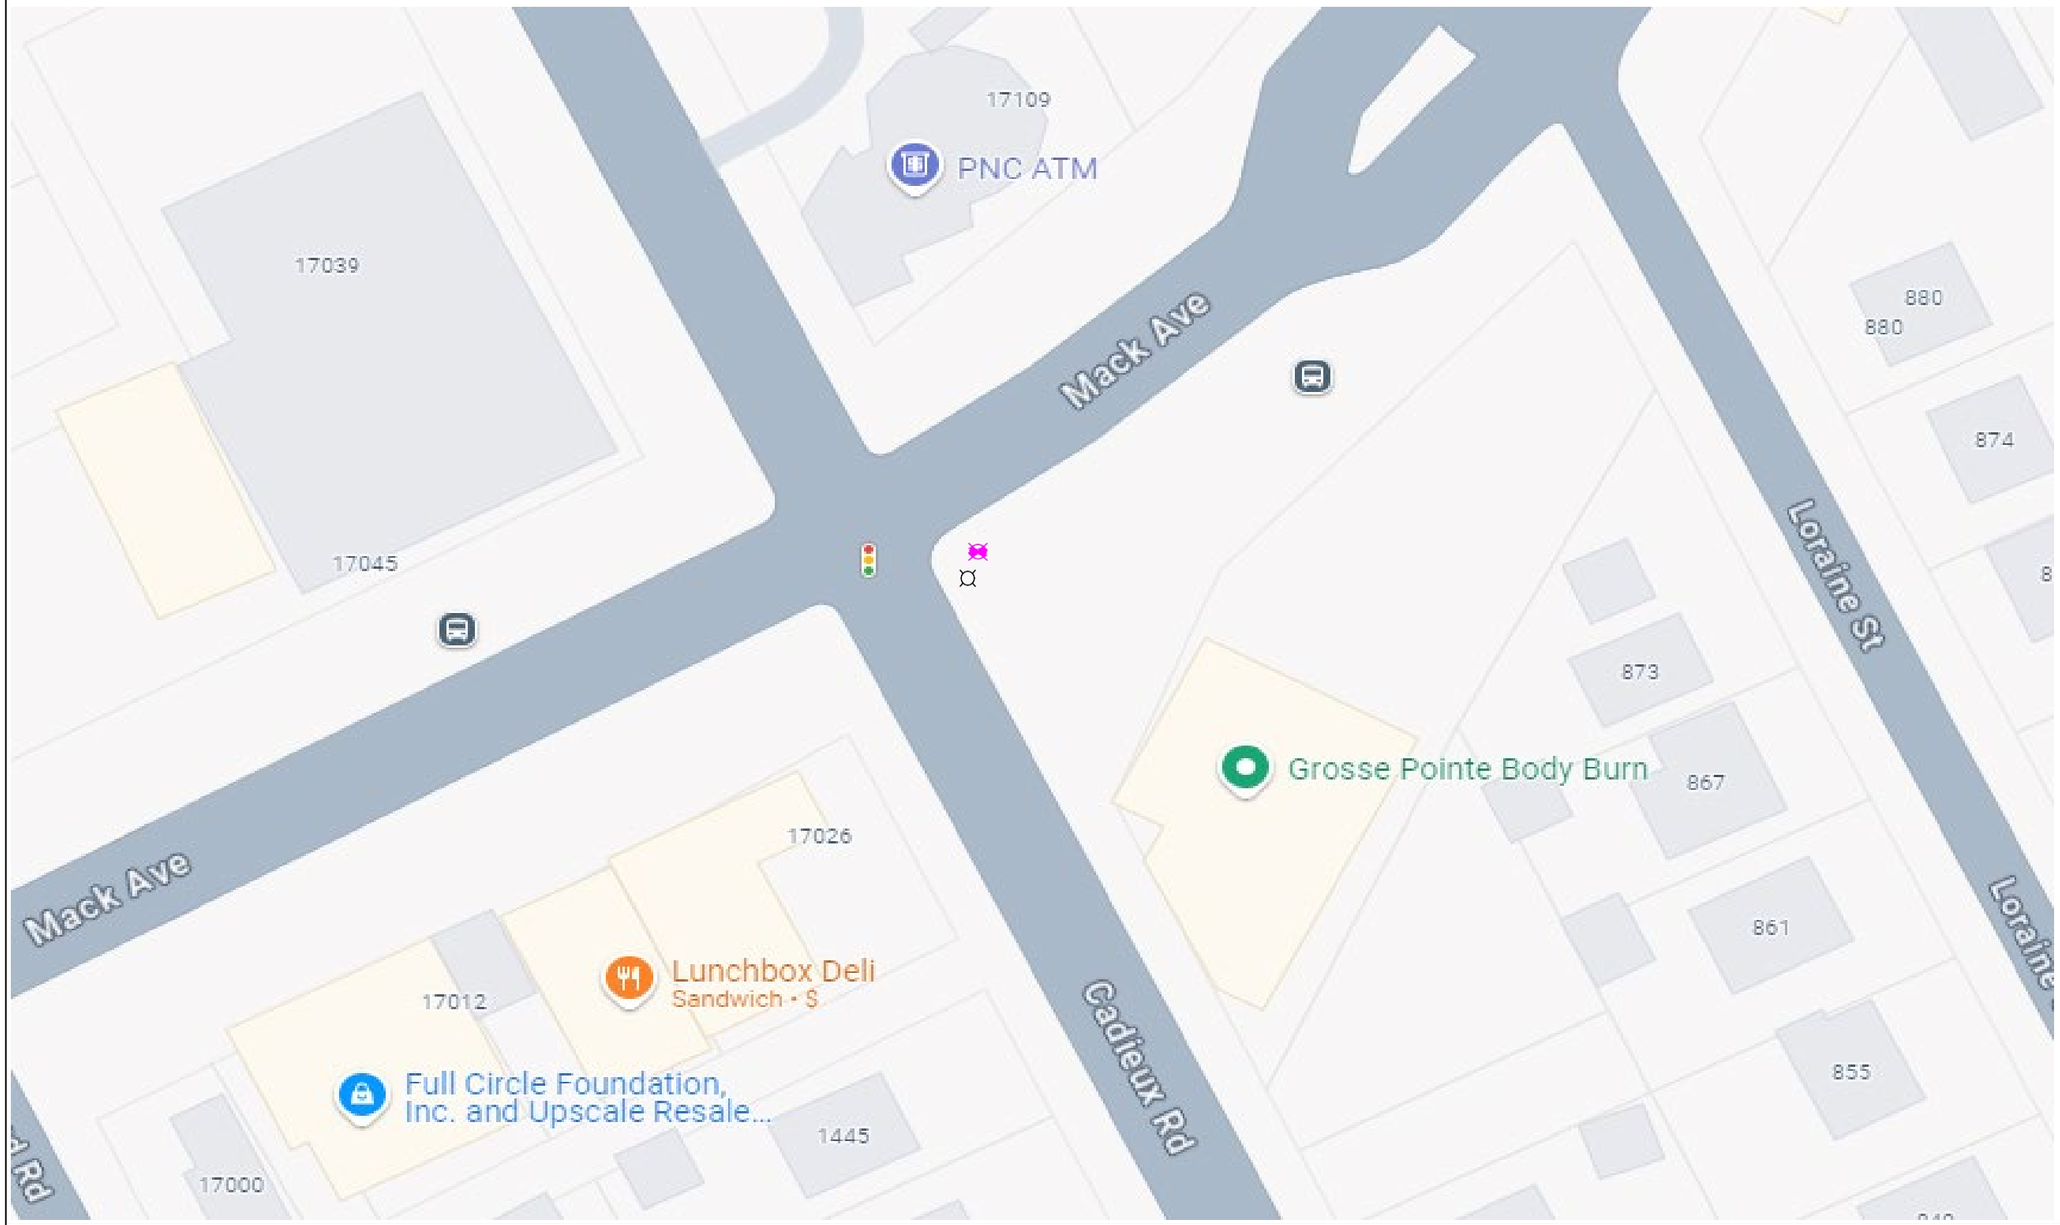

General Notes

N

SOLAR POWER

LEGEND

- EXISTING POLE
- PROPOSED POLE
- PROPOSED CAMERA
- PROPERTY LINE

No.	Revision/Issue	Date
1	Version 1-2	8/24

Firm Name and Address

Motorola Solutions
500 W Monroe Street
Chicago IL 60661


Project Name and Address

MI LPR Project

New Pole Installation Site

Project Plan View

Project	Sheet
DPD LPR	2
Drawn by: Misty Coryell	
Scale: Not to Scale	

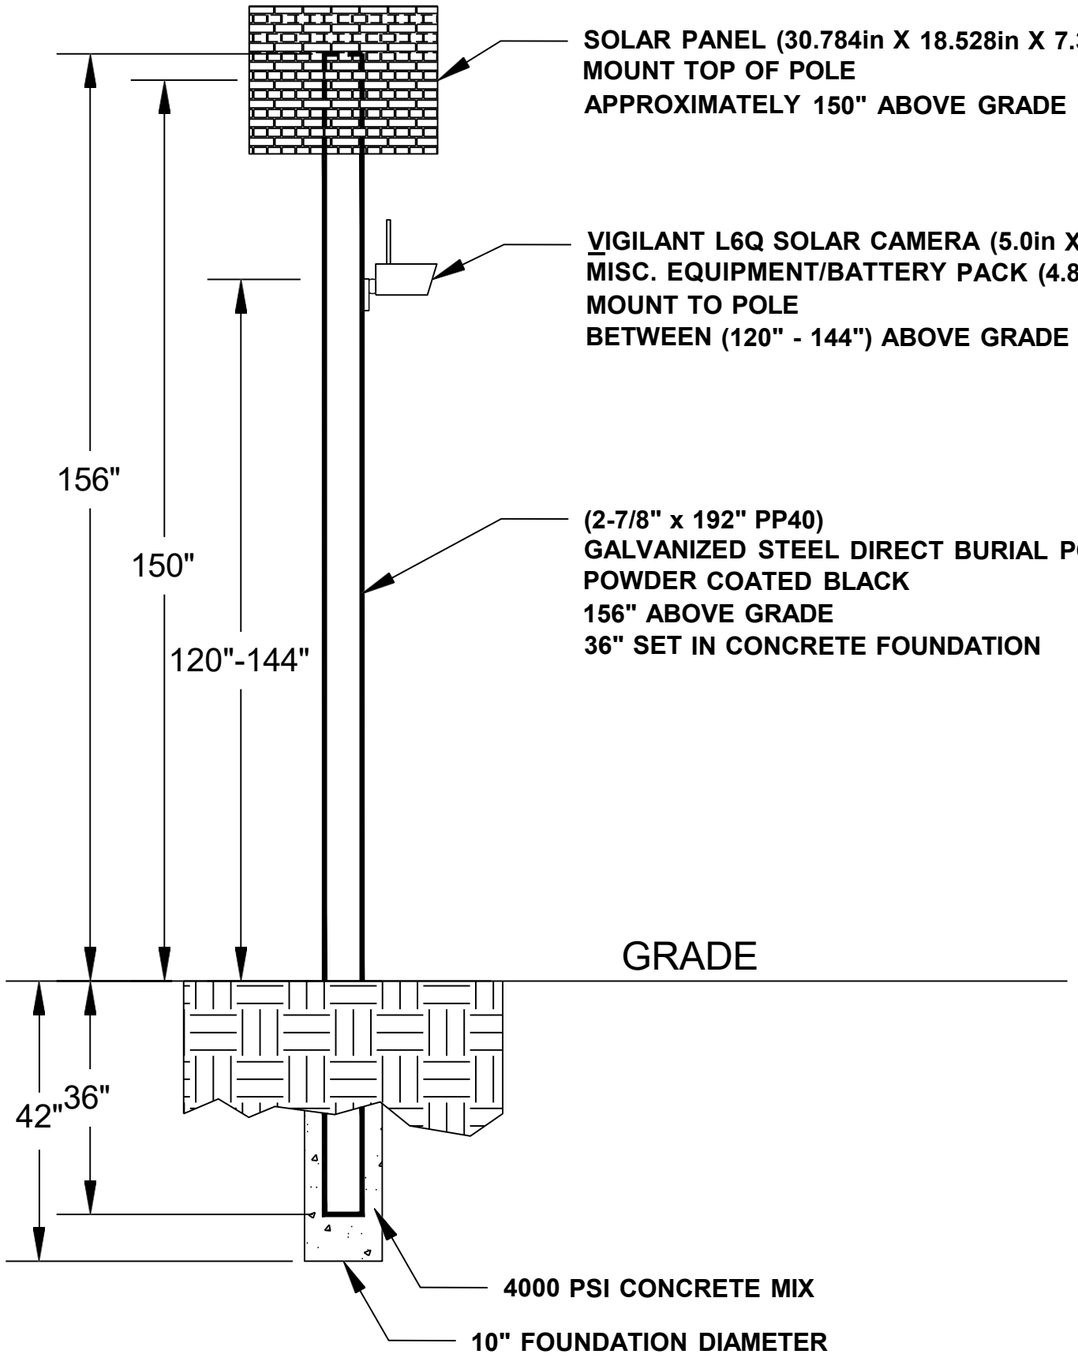

General Notes

No.	Revision/Issue	Date
1	Version 1-2	8/24

Firm Name and Address

Motorola Solutions
500 W Monroe Street
Chicago IL 60661

Project Name and Address

MI LPR Project


Pole Detail

Project DPD LPR	Sheet 3
Drawn by John Gabrial	
Scale Not to Scale	

EB McGraw Av at Linwood St

Lat: 42.35615311
Long: -83.09592364

Install a New Sign Pole for LPR Camera

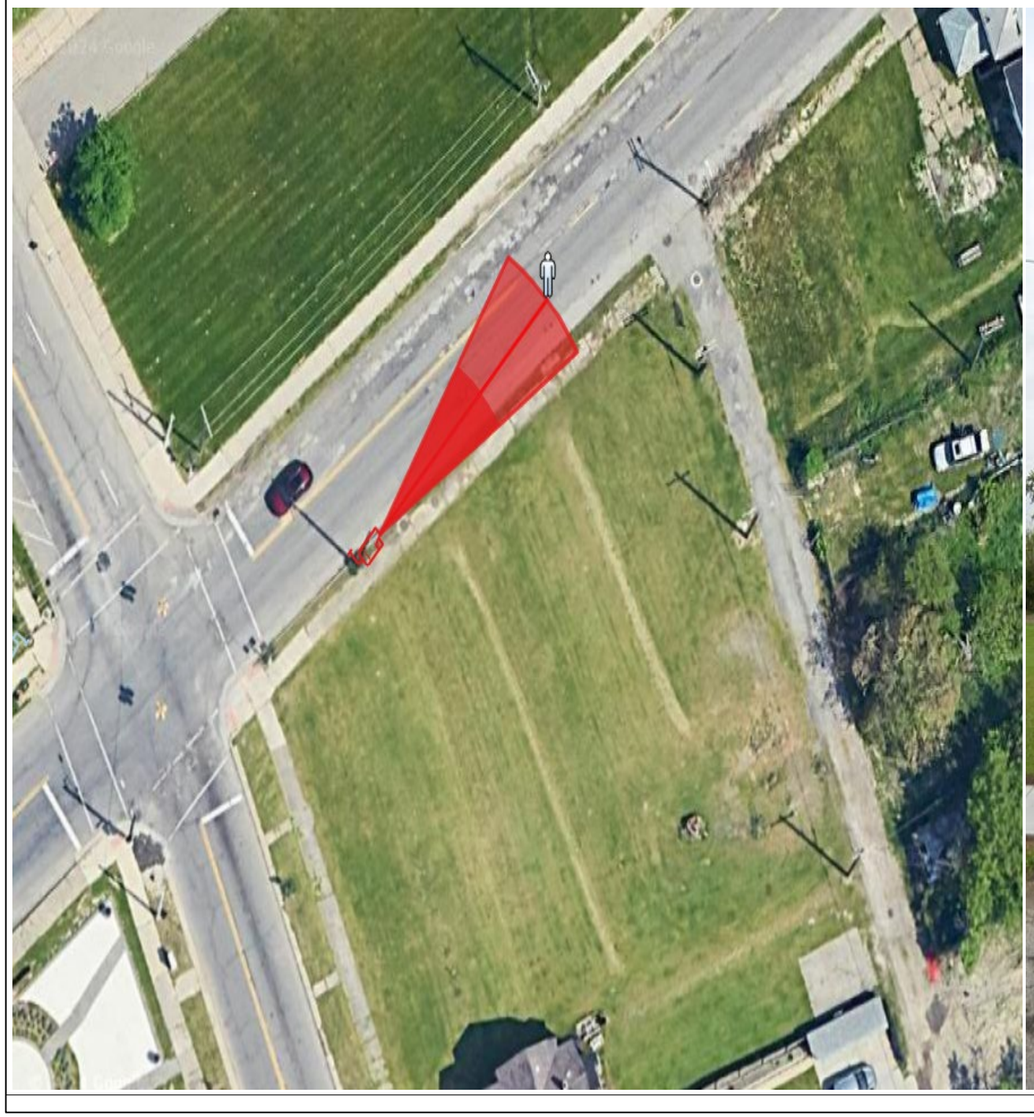



General Notes

N

SOLAR POWER

LEGEND

EXISTING POLE

PROPOSED POLE

PROPOSED CAMERA

PROPERTY LINE

No.	Revision/Issue	Date
1	Version 1-1	8/24

Firm Name and Address

Motorola Solutions
500 W Monroe Street
Chicago IL 60661

Project Name and Address


MI LPR Project

New Pole Installation Site

Project Plan View

Project DPDLPR	Sheet 1
Drawn by Misty Coryell	
Scale Not to Scale	

EB McGraw Av at Linwood St

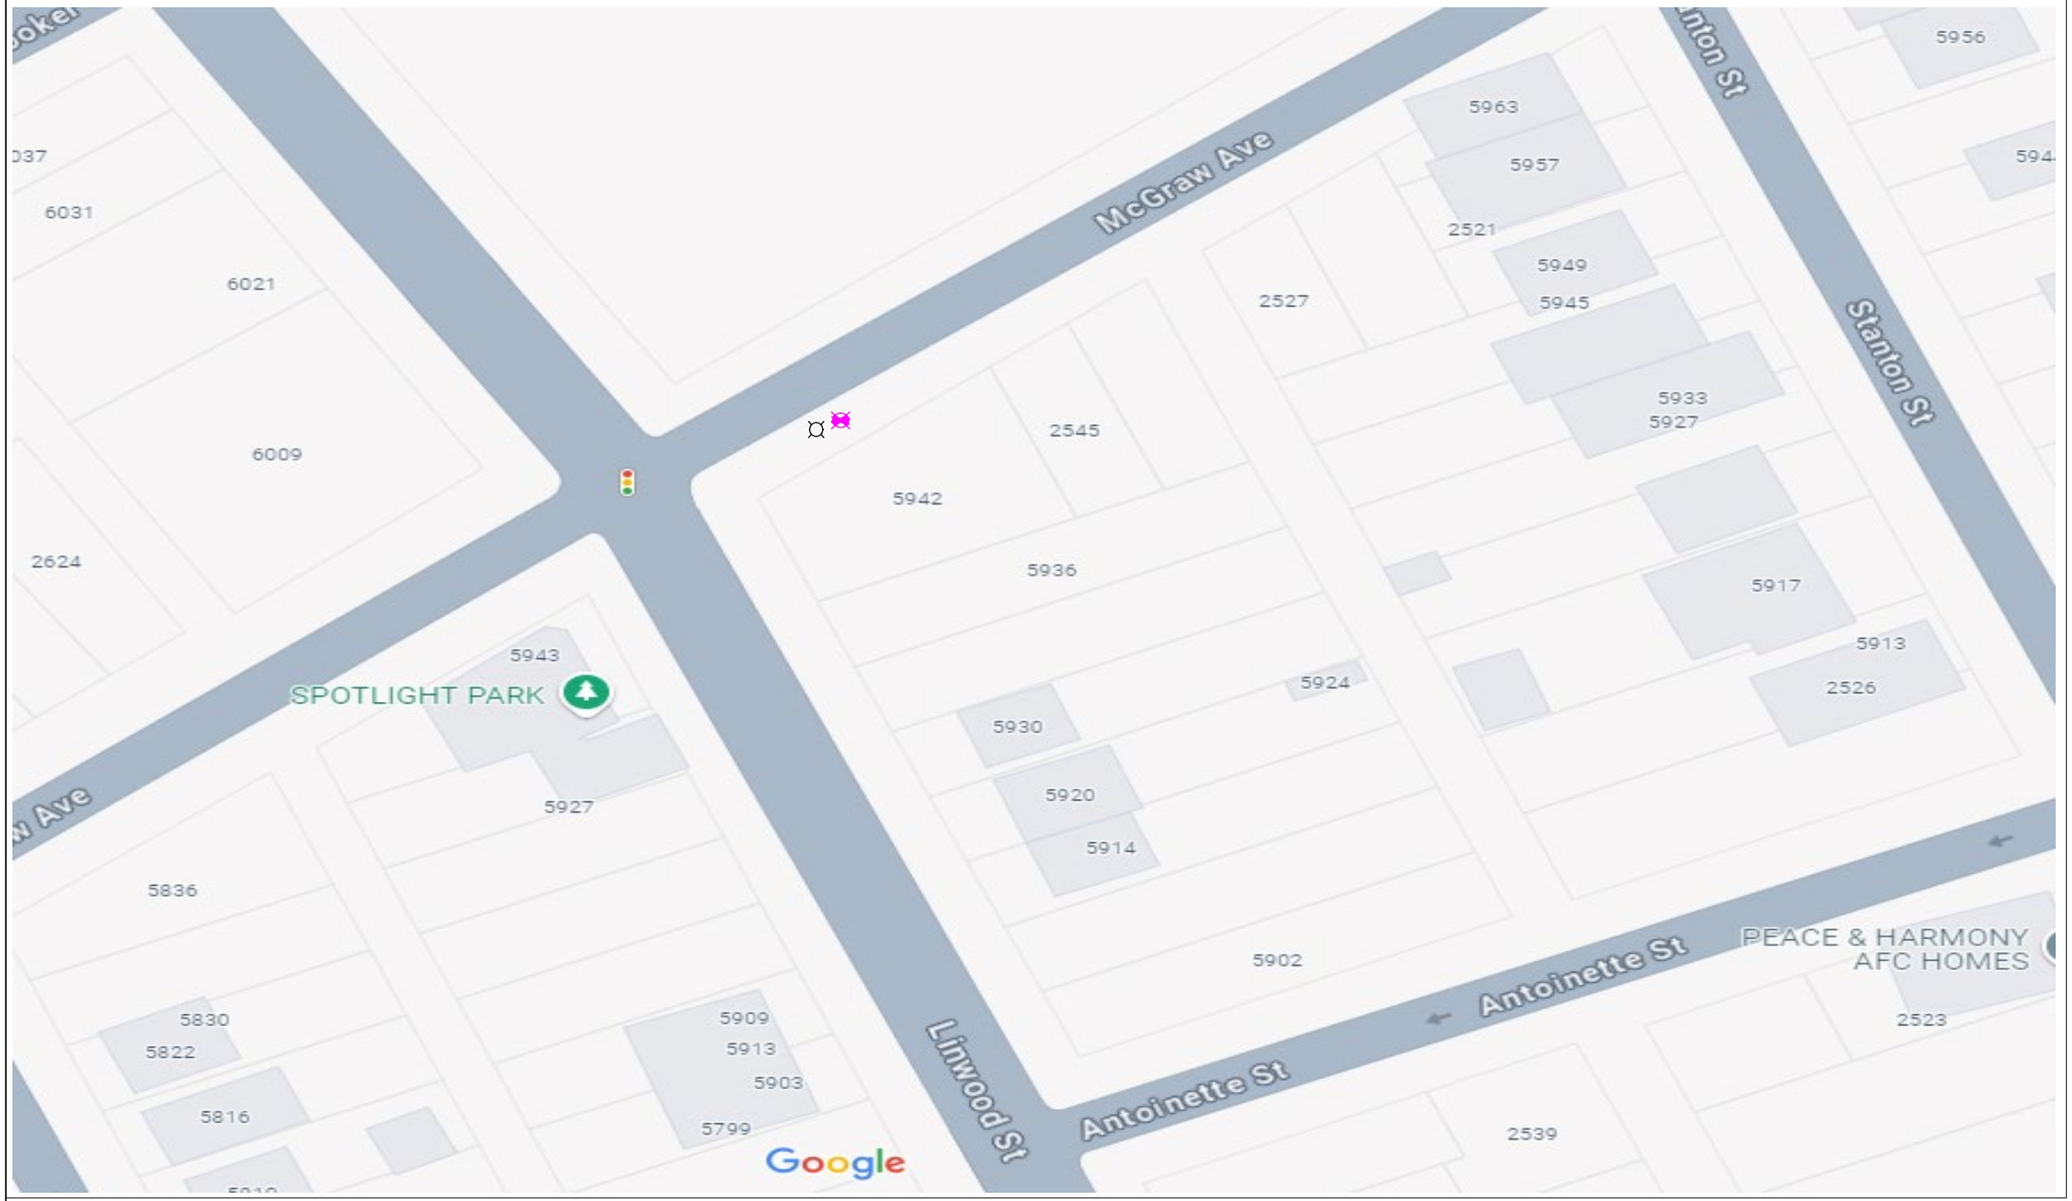

General Notes

N

SOLAR POWER

LEGEND

- **EXISTING POLE**
- **PROPOSED POLE**
- **PROPOSED CAMERA**
- **PROPERTY LINE**

No.	Revision/Issue	Date
1	Version 1-2	8/24

Firm Name and Address

Motorola Solutions
500 W Monroe Street
Chicago IL 60661


Project Name and Address

MI LPR Project

New Pole Installation Site

Project Plan View

Project	Sheet
DPD LPR	2
Drawn by: Misty Coryell	
Scale: Not to Scale	

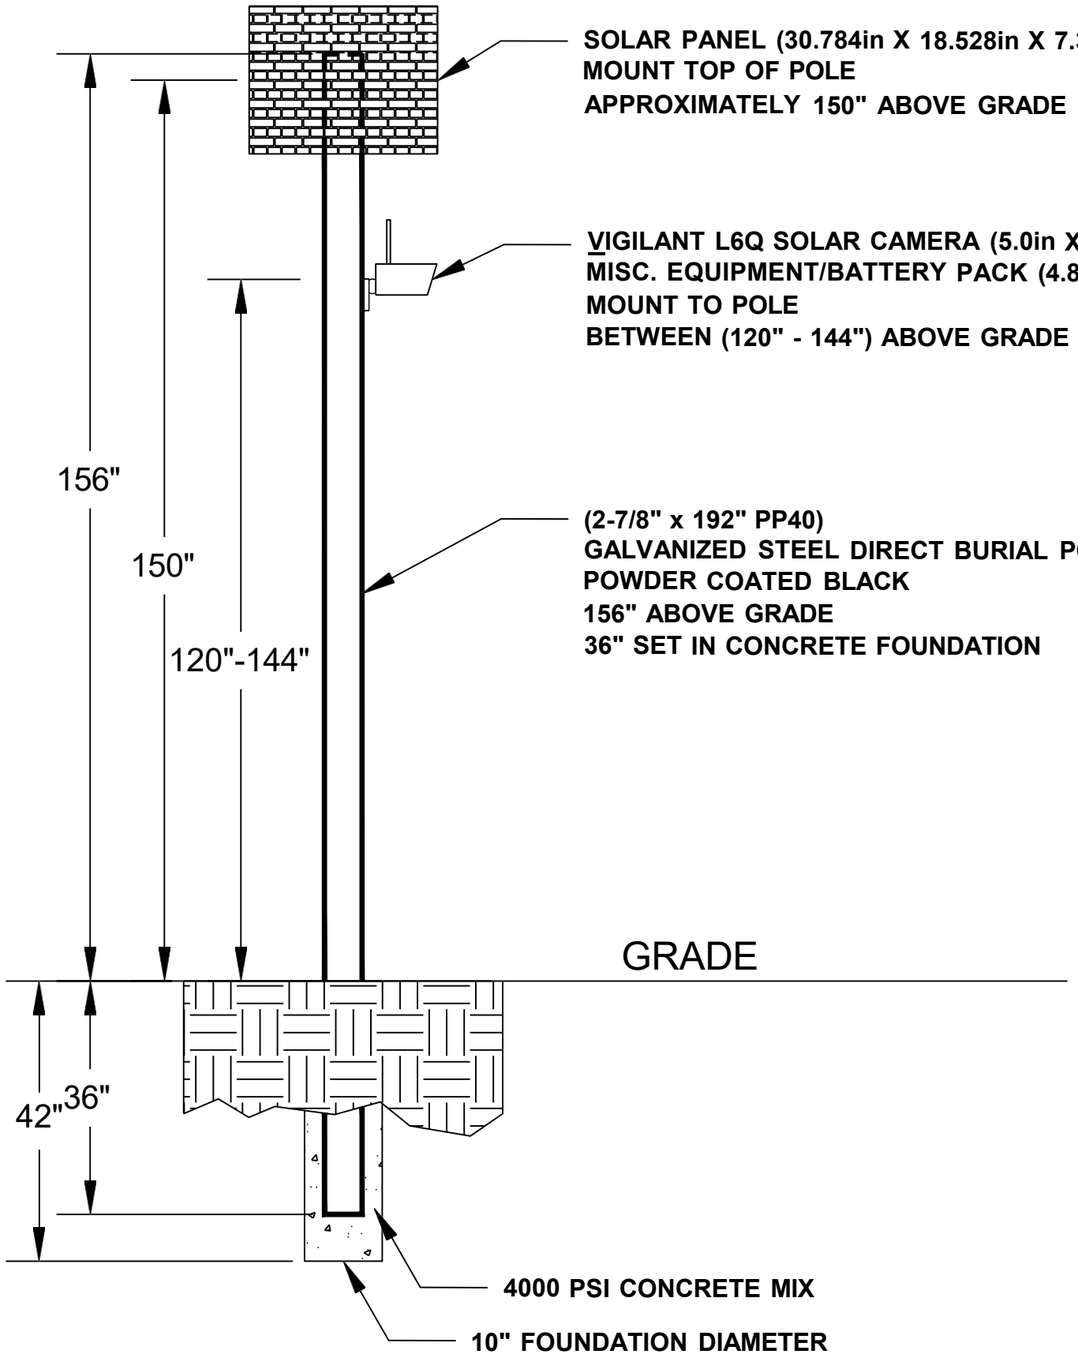

General Notes

No.	Revision/Issue	Date
1	Version 1-2	8/24

Firm Name and Address

Motorola Solutions
500 W Monroe Street
Chicago IL 60661

Project Name and Address

MI LPR Project

Pole Detail

Project DPD LPR	Sheet 3
Drawn by John Gabrial	
Scale Not to Scale	

EB MLK Bl at W Grand Bl N

Lat: 42.334149543310325
Long: -83.09614979121986

Install a New Sign Pole for LPR Camera





General Notes

N

SOLAR POWER

LEGEND

EXISTING POLE

PROPOSED POLE

PROPOSED CAMERA

PROPERTY LINE

No.	Revision/Issue	Date
1	Version 1-1	8/24

Firm Name and Address

Motorola Solutions
500 W Monroe Street
Chicago IL 60661

Project Name and Address


MI LPR Project

New Pole Installation Site

Project Plan View

Project DPDLPR	Sheet 1
Drawn by Misty Coryell	
Scale Not to Scale	

EB MLK Bl at W Grand Bl N

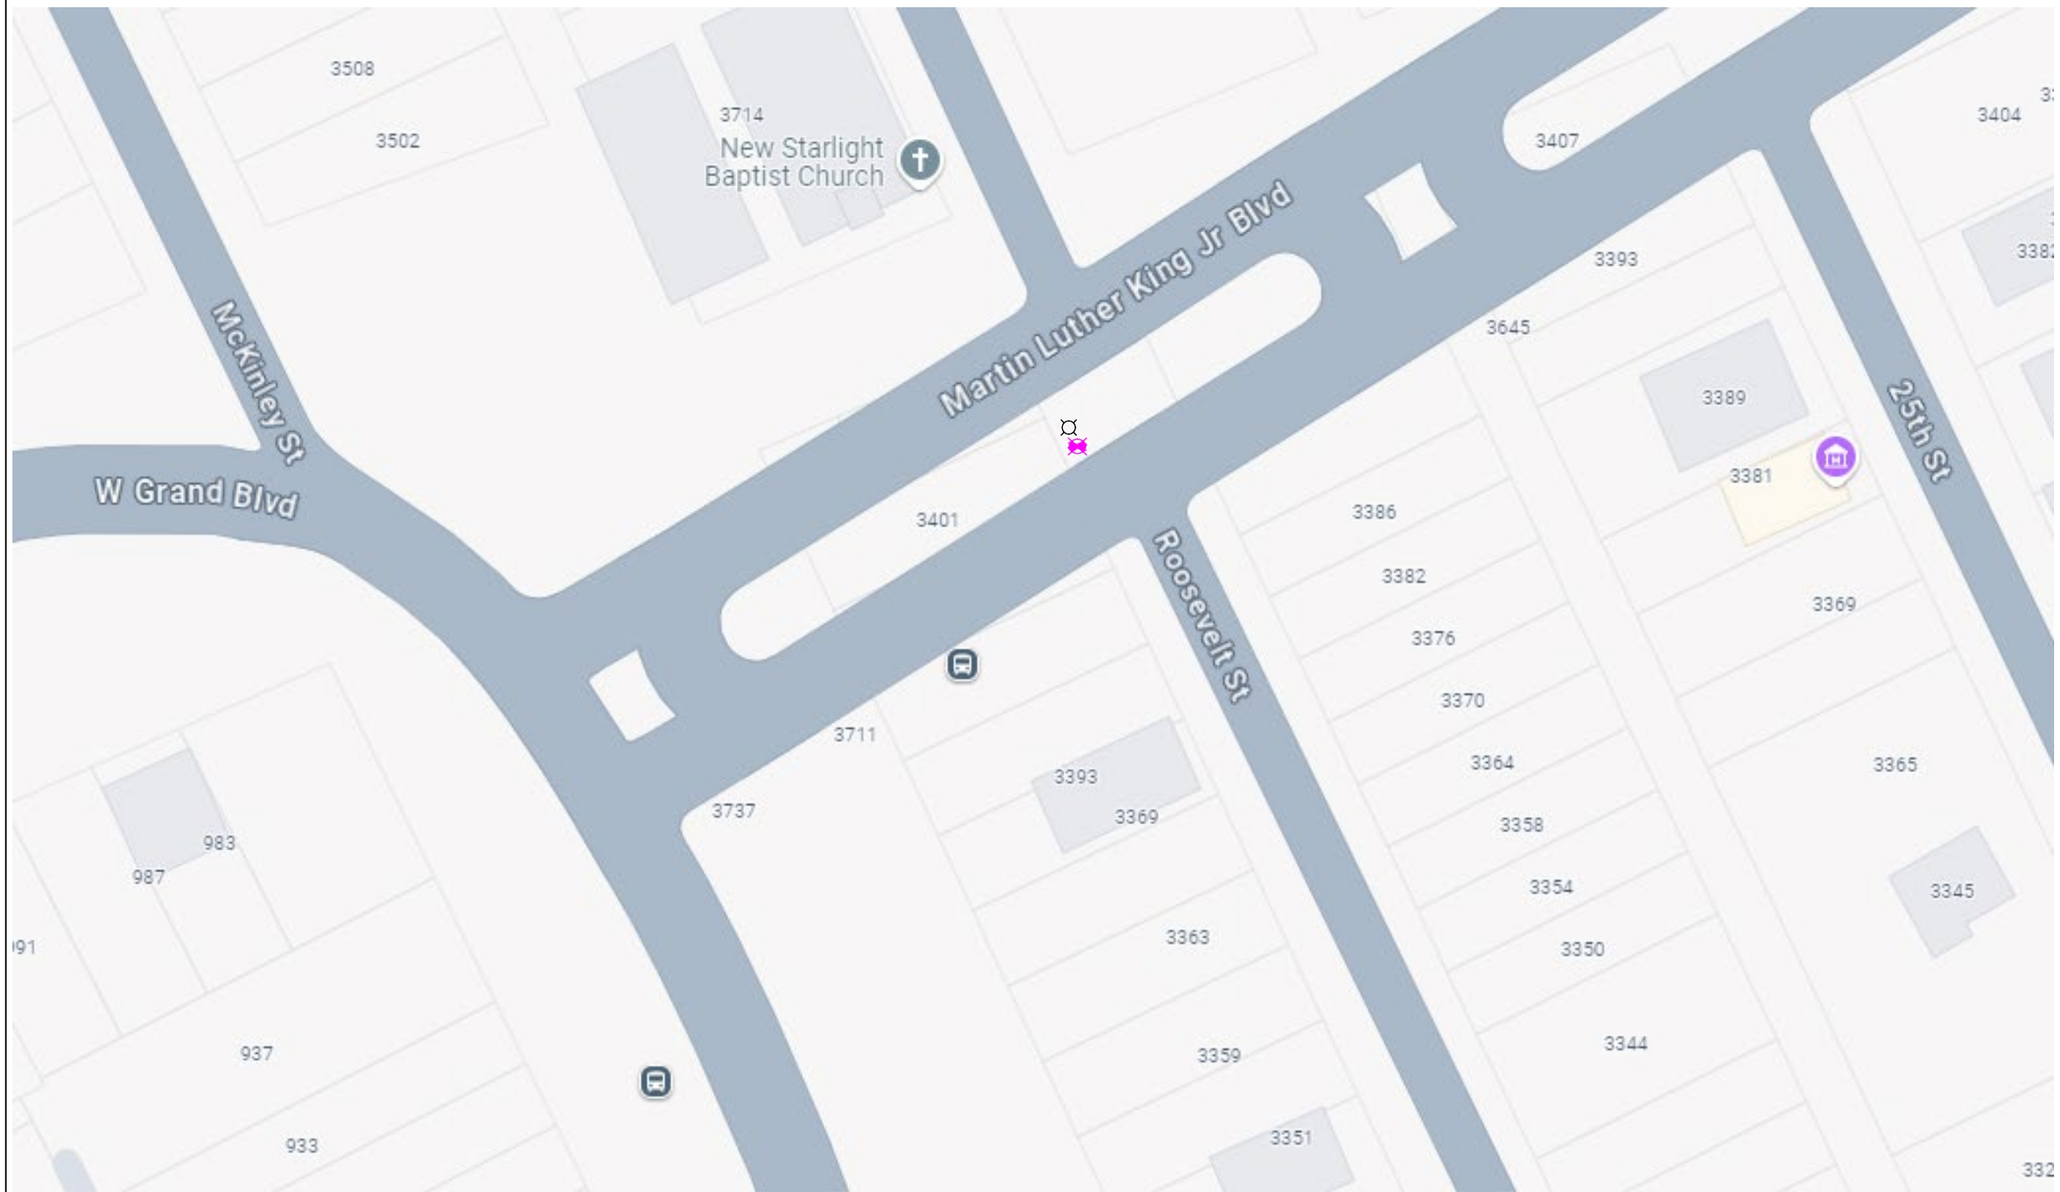

General Notes

N

SOLAR POWER

LEGEND

- **EXISTING POLE**
- **PROPOSED POLE**
- **PROPOSED CAMERA**
- **PROPERTY LINE**

No.	Revision/Issue	Date
1	Version 1-2	8/24

Firm Name and Address

Motorola Solutions
500 W Monroe Street
Chicago IL 60661


Project Name and Address

MI LPR Project

New Pole Installation Site

Project Plan View

Project: DPD LPR	Sheet: 2
Drawn by: Misty Coryell	
Scale: Not to Scale	

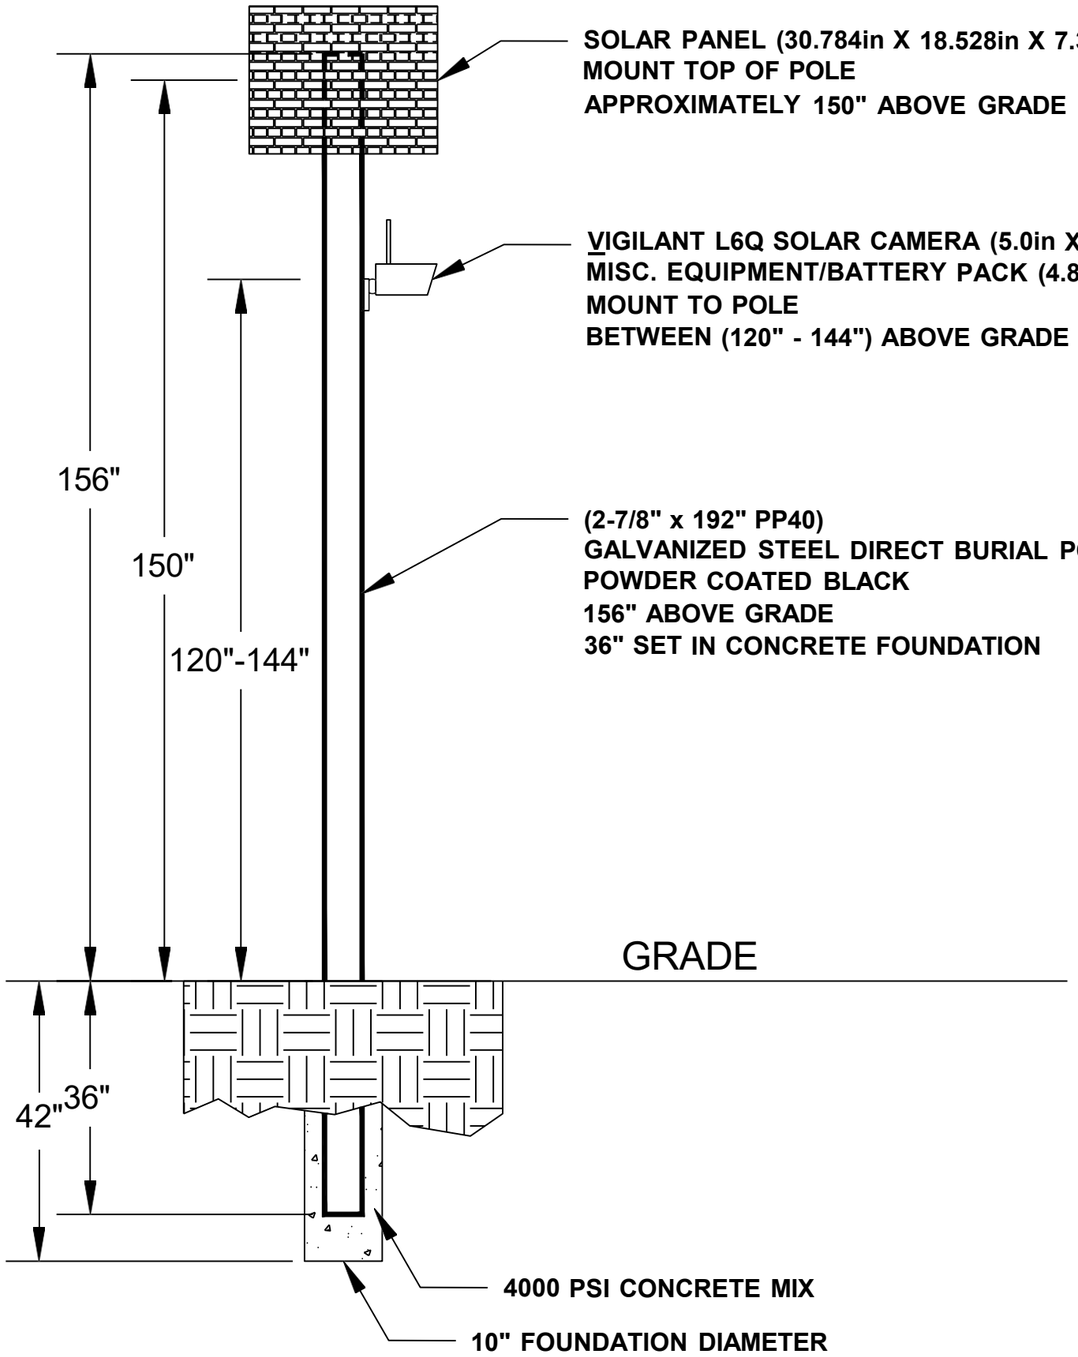

General Notes

No.	Revision/Issue	Date
1	Version 1-2	8/24

Firm Name and Address

Motorola Solutions
500 W Monroe Street
Chicago IL 60661

Project Name and Address

MI LPR Project


Pole Detail

Project DPD LPR	Sheet 3
Drawn by John Gabrial	
Scale Not to Scale	

EB MLK Bl at W Grand Bl S

Lat: 42.33404159
Long: -83.09608478

Install a New Sign Pole for LPR Camera

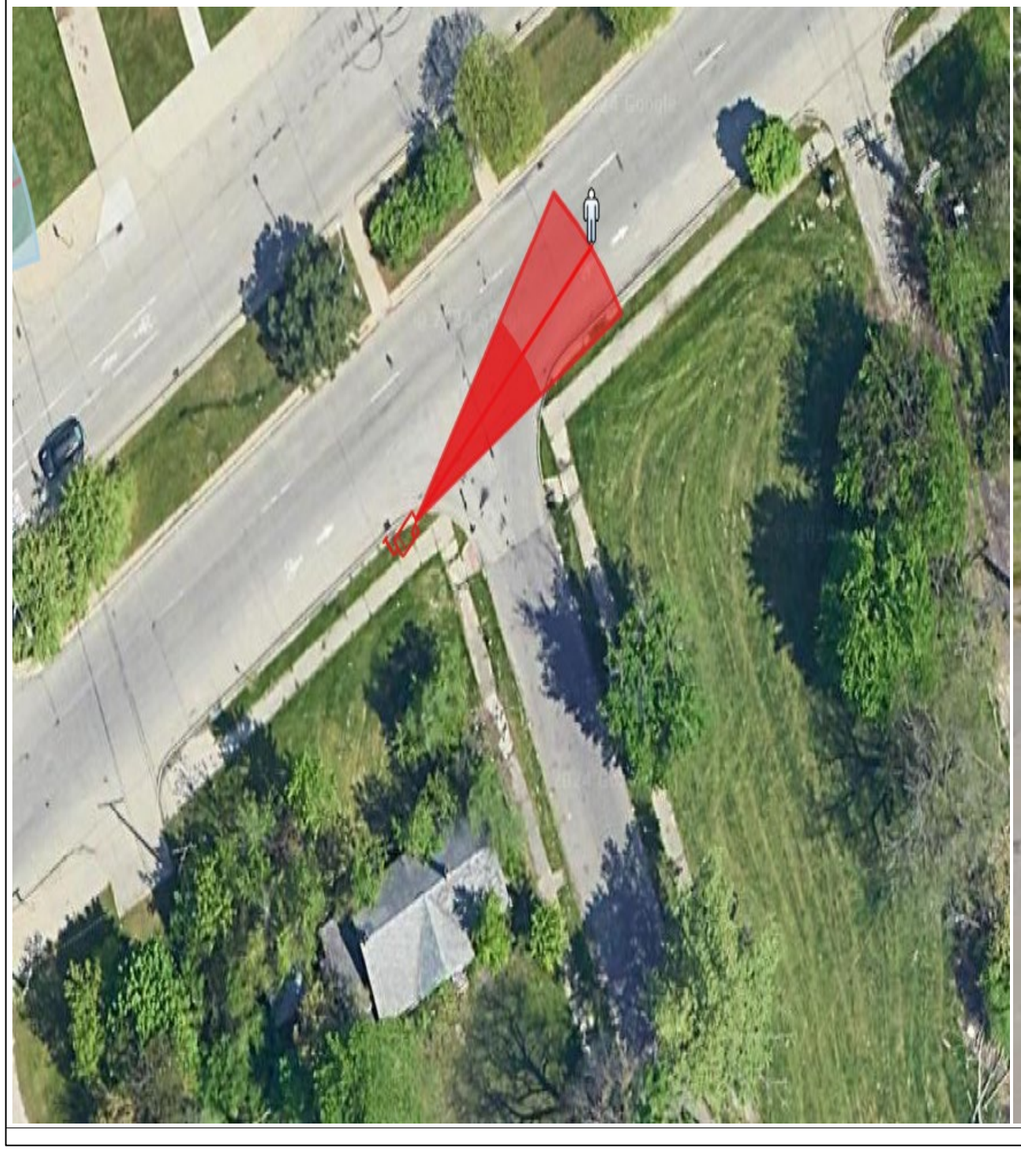



General Notes

N

SOLAR POWER

LEGEND

EXISTING POLE

PROPOSED POLE

PROPOSED CAMERA

PROPERTY LINE

No.	Revision/Issue	Date
1	Version 1-1	8/24

Firm Name and Address

Motorola Solutions
500 W Monroe Street
Chicago IL 60661

Project Name and Address


MI LPR Project

New Pole Installation Site

Project Plan View

Project DPDLPR	Sheet 1
Drawn by Misty Coryell	
Scale Not to Scale	

EB MLK Bl at W Grand Bl S

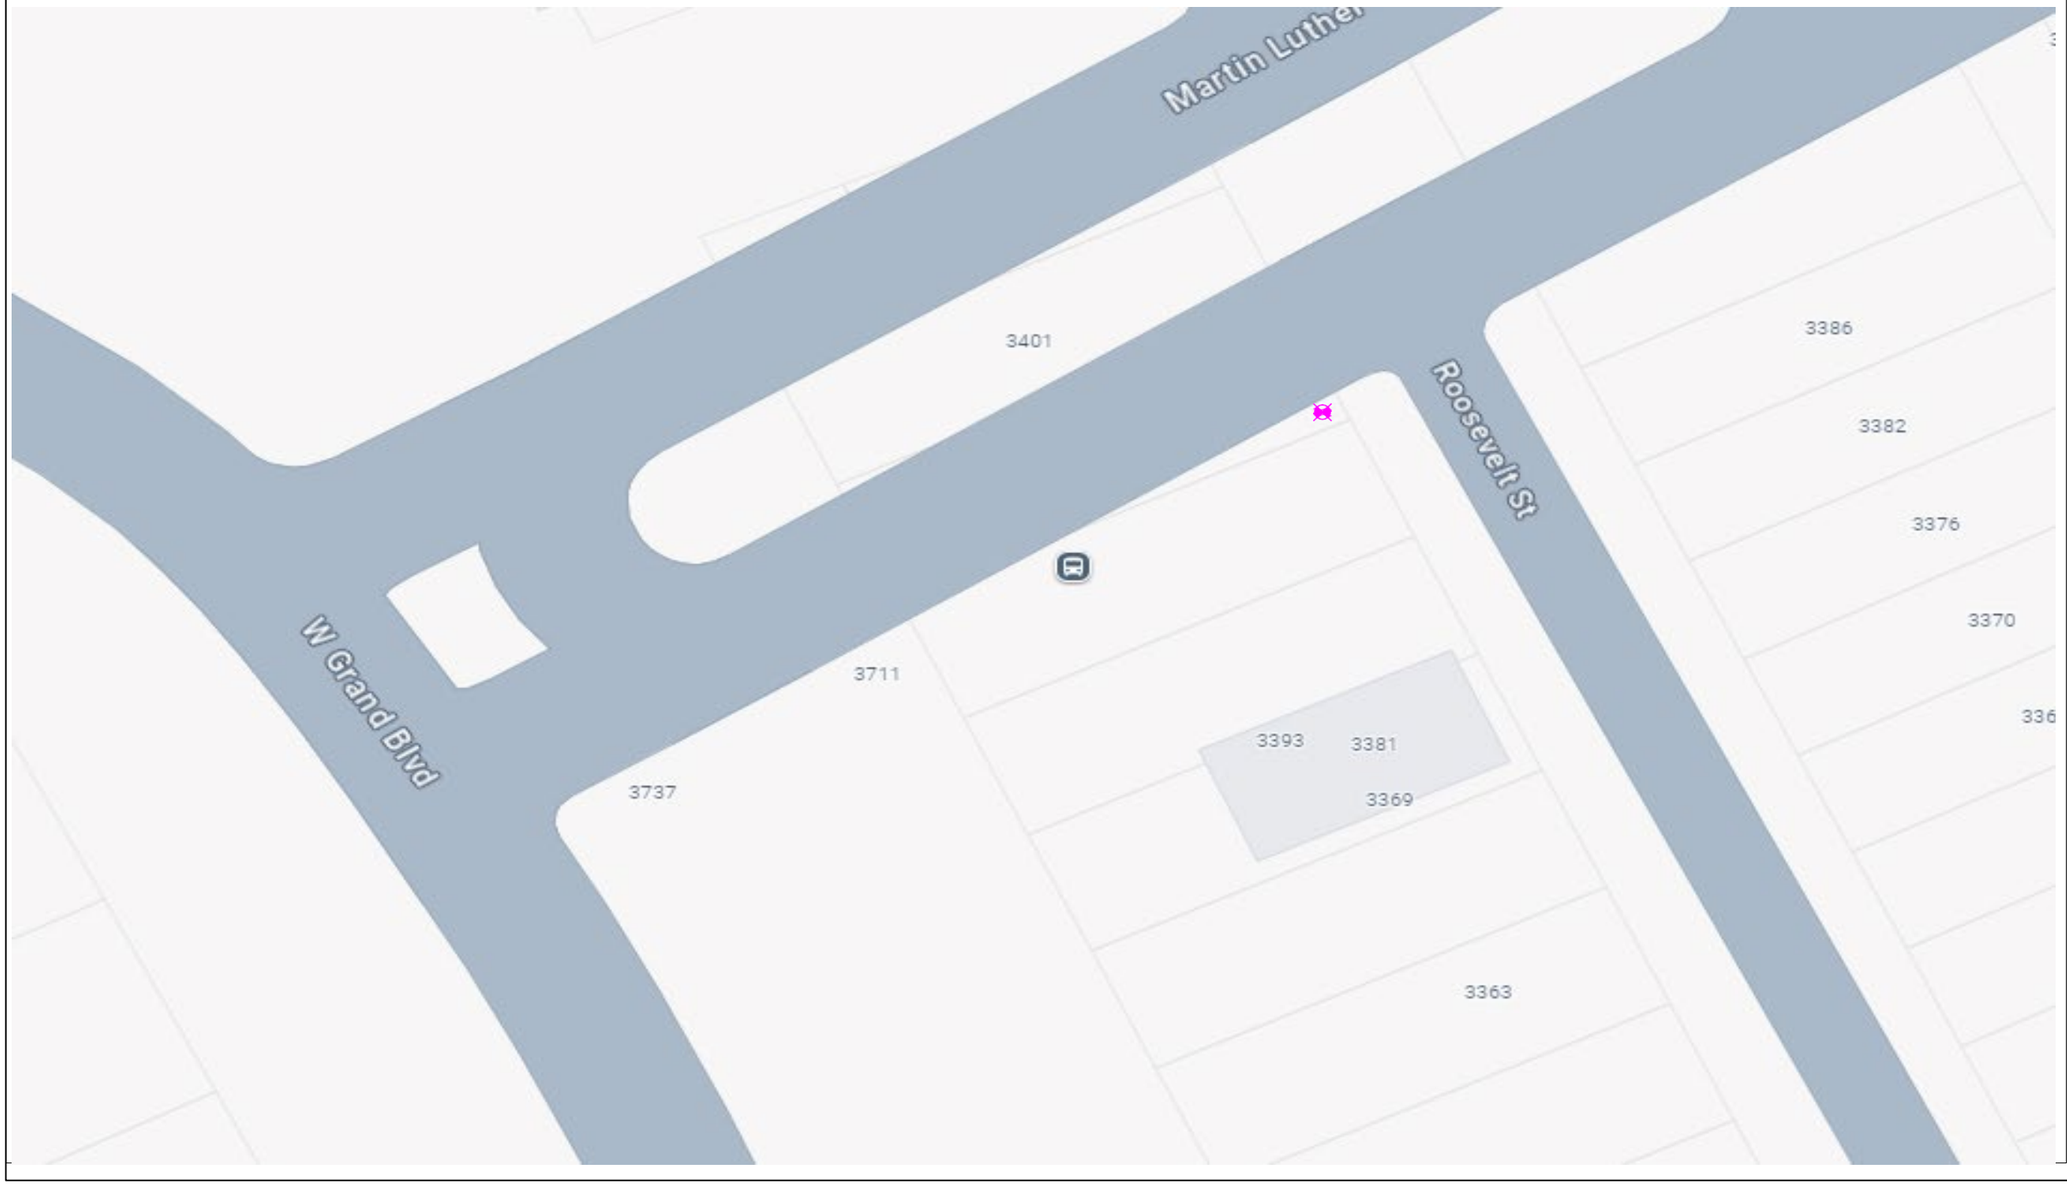

General Notes

N

SOLAR POWER

LEGEND

- **EXISTING POLE**
- **PROPOSED POLE**
- **PROPOSED CAMERA**
- **PROPERTY LINE**

No.	Revision/Issue	Date
1	Version 1-2	8/24

Firm Name and Address

Motorola Solutions
500 W Monroe Street
Chicago IL 60661


Project Name and Address

MI LPR Project

New Pole Installation Site

Project Plan View

Project DPD LPR	Sheet 2
Drawn by Misty Coryell	
Scale Not to Scale	

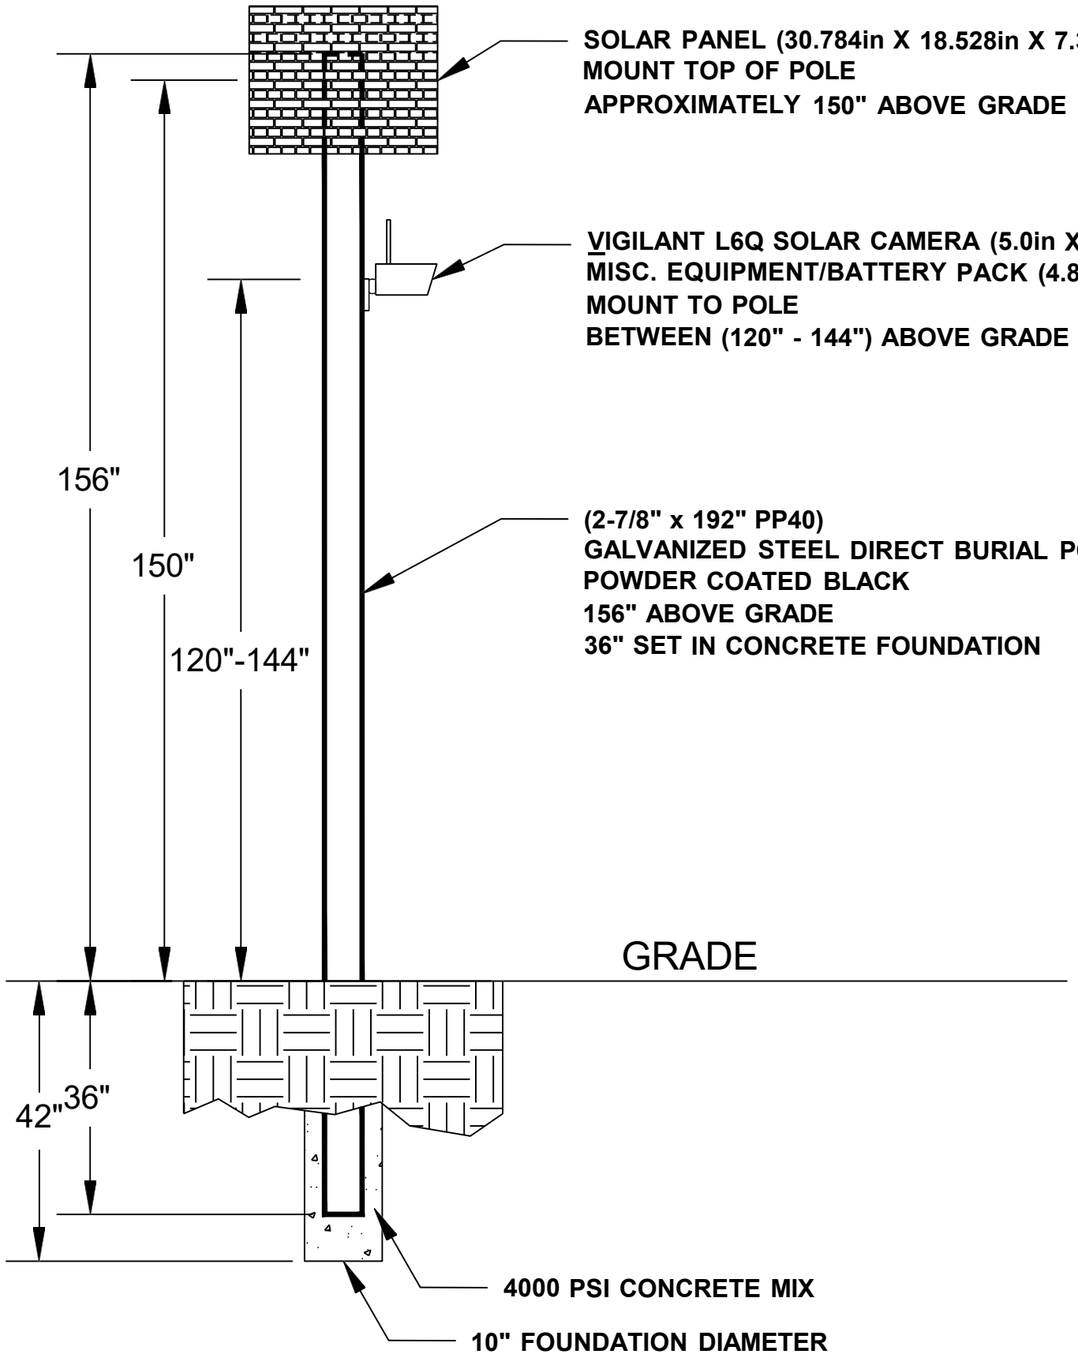

General Notes

No.	Revision/Issue	Date
1	Version 1-2	8/24

Firm Name and Address

Motorola Solutions
500 W Monroe Street
Chicago IL 60661

Project Name and Address

MI LPR Project


Pole Detail

Project DPD LPR	Sheet 3
Drawn by John Gabrial	
Scale Not to Scale	

EB Outer Dr E at Chalmers St

Lat: 42.41487598
Long: -82.97051571

Install a New Sign Pole for LPR Camera

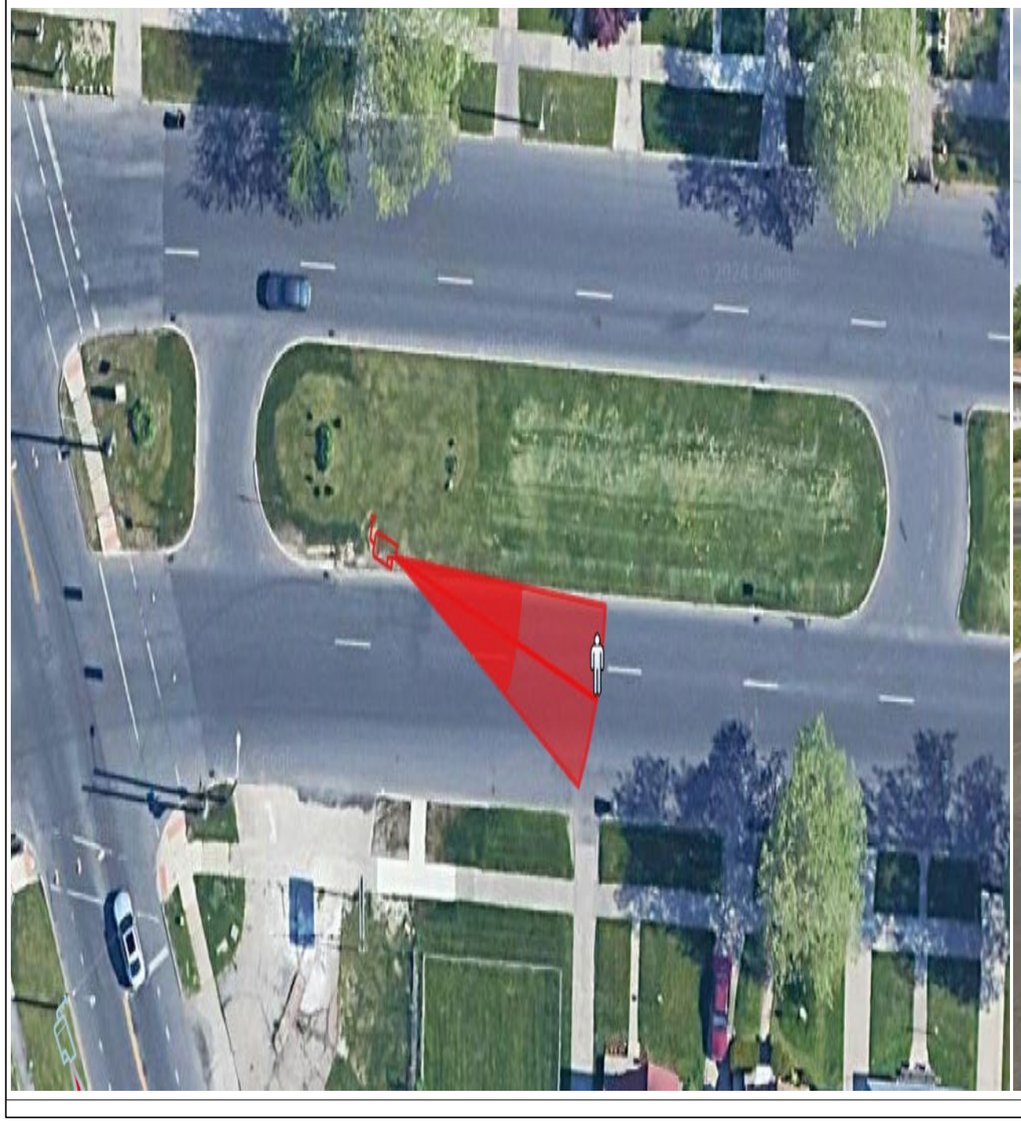



General Notes

N

SOLAR POWER

LEGEND

EXISTING POLE

PROPOSED POLE

PROPOSED CAMERA

PROPERTY LINE

No.	Revision/Issue	Date
1	Version 1-1	8/24

Firm Name and Address

Motorola Solutions
500 W Monroe Street
Chicago IL 60661

Project Name and Address


MI LPR Project

New Pole Installation Site

Project Plan View

Project DPDLPR	Sheet 1
Drawn by Misty Coryell	
Scale Not to Scale	

EB Outer Dr E at Chalmers St

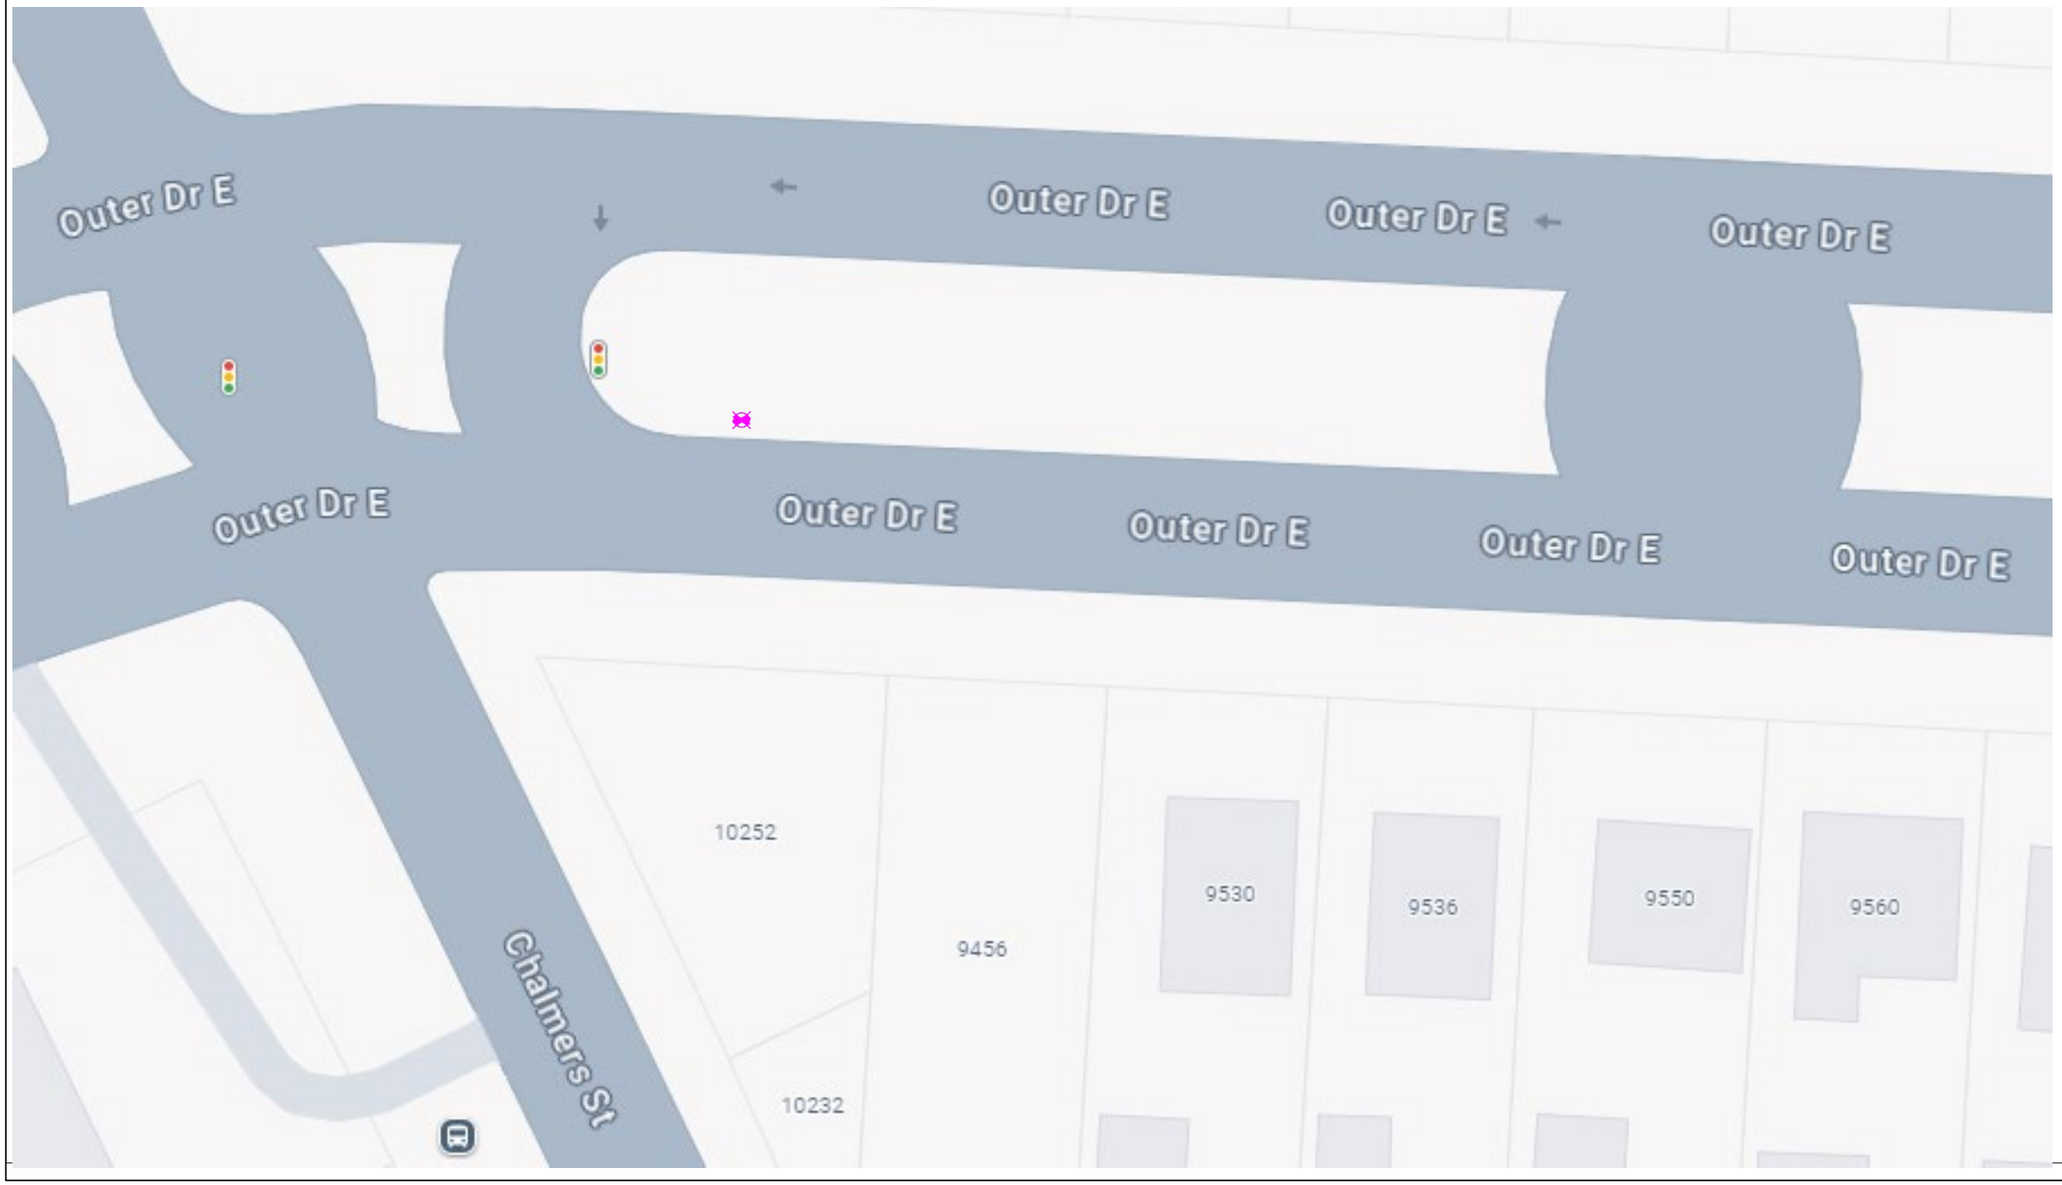

General Notes

N

SOLAR POWER

LEGEND

- EXISTING POLE
- PROPOSED POLE
- PROPOSED CAMERA
- PROPERTY LINE

No.	Revision/Issue	Date
1	Version 1-2	8/24

Firm Name and Address

Motorola Solutions
500 W Monroe Street
Chicago IL 60661


Project Name and Address

MI LPR Project

New Pole Installation Site

Project Plan View

Project: DPD LPR	Sheet: 2
Drawn by: Misty Coryell	
Scale: Not to Scale	

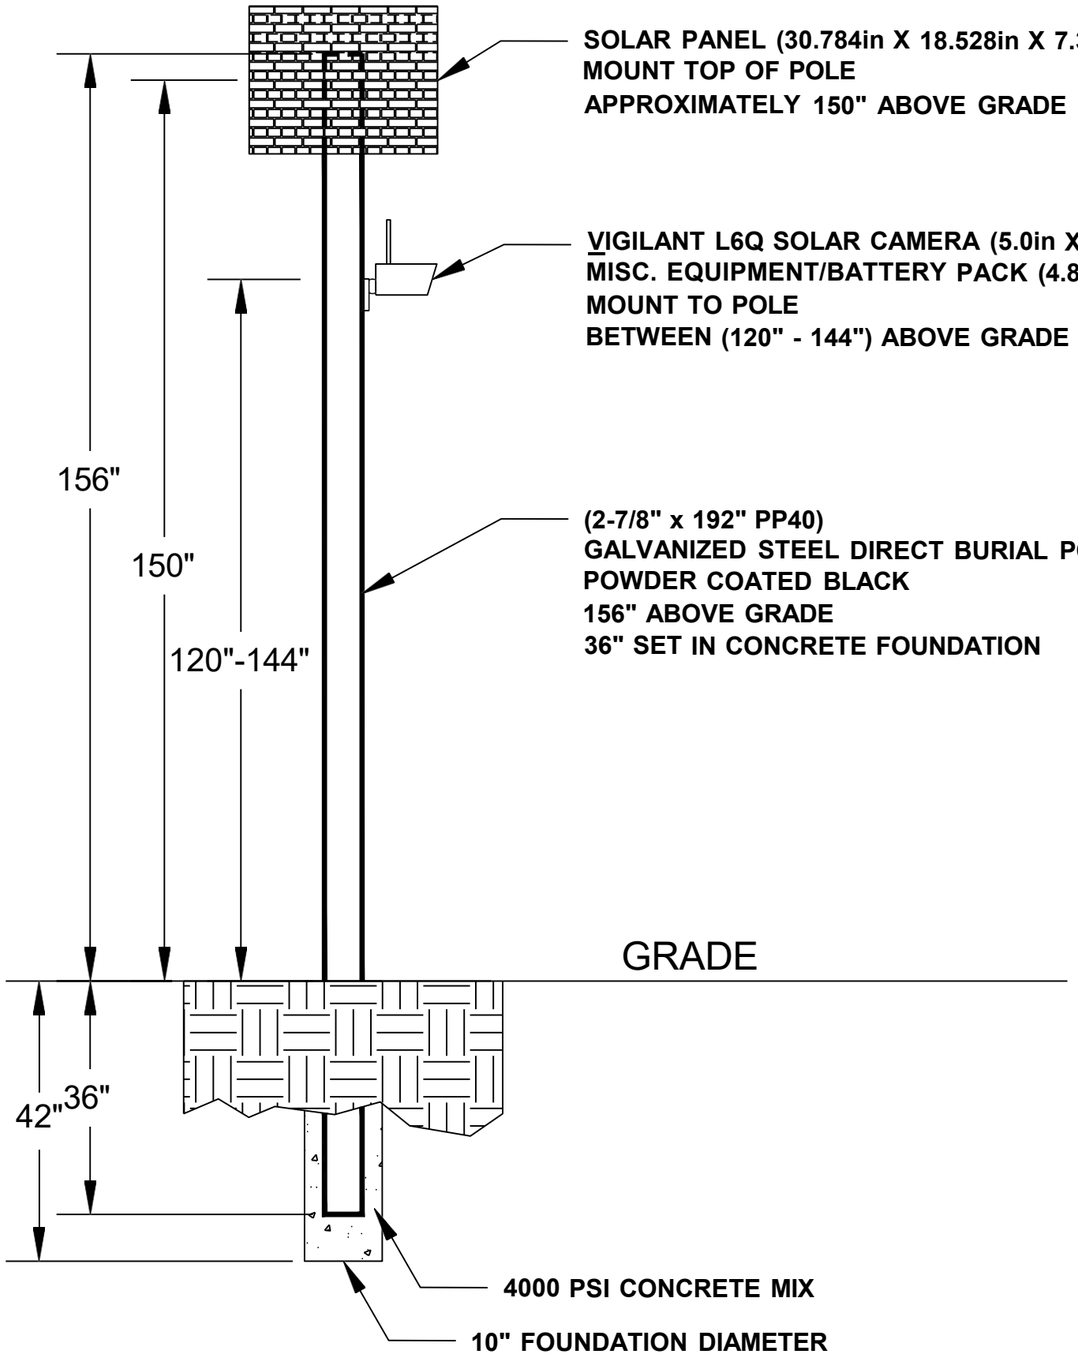

General Notes

No.	Revision/Issue	Date
1	Version 1-2	8/24

Firm Name and Address

Motorola Solutions
500 W Monroe Street
Chicago IL 60661

Project Name and Address

MI LPR Project


Pole Detail

Project DPD LPR	Sheet 3
Drawn by John Gabrial	
Scale Not to Scale	

EB Prembroke Av at Hubbell Av

Lat: 42.43792071
Long: -83.19018949

Install a New Sign Pole for LPR Camera

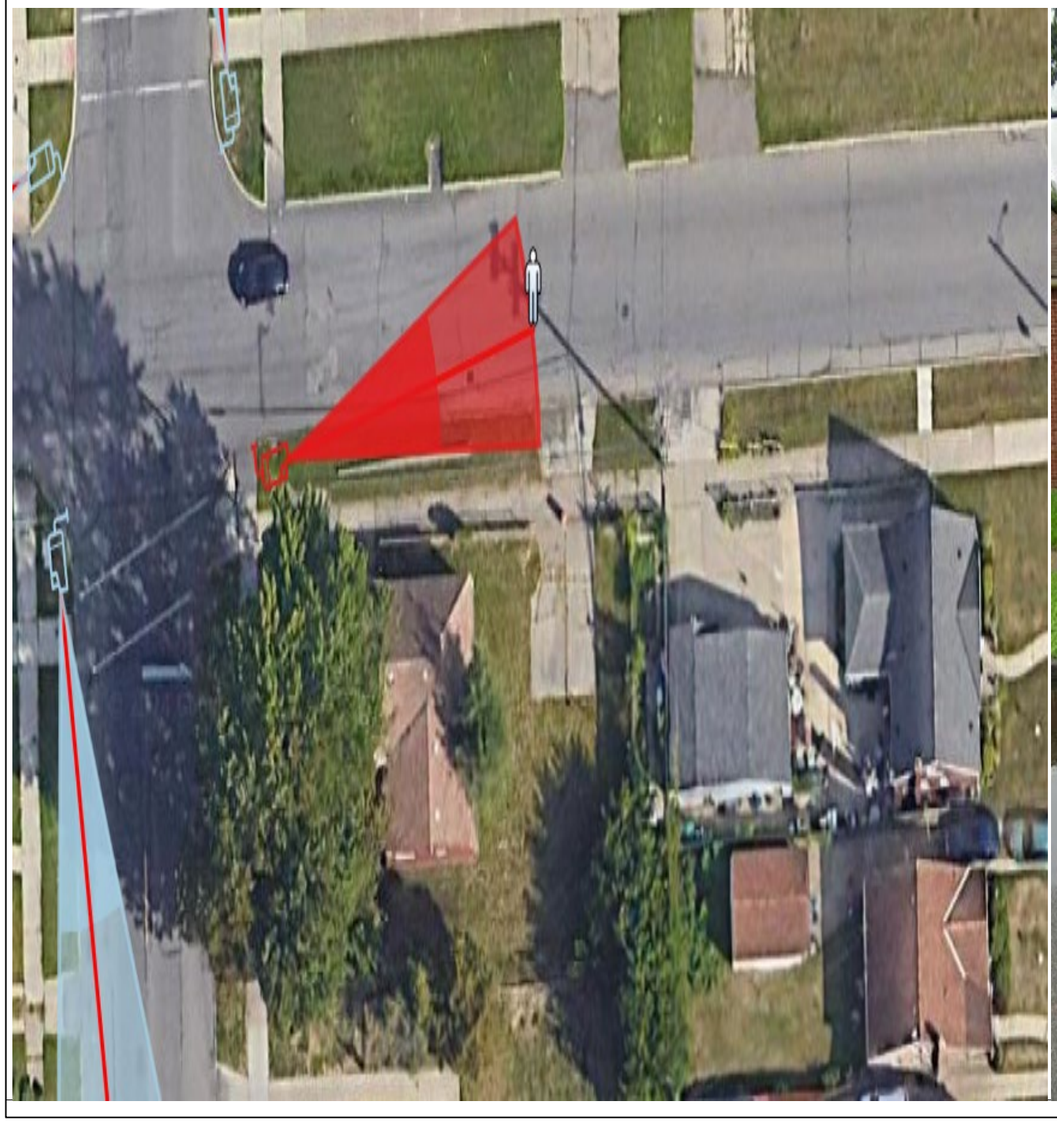



General Notes

N

SOLAR POWER

LEGEND

EXISTING POLE

PROPOSED POLE

PROPOSED CAMERA

PROPERTY LINE

No.	Revision/Issue	Date
1	Version 1-1	8/24

Firm Name and Address

Motorola Solutions
500 W Monroe Street
Chicago IL 60661

Project Name and Address


MI LPR Project

New Pole Installation Site

Project Plan View

Project DPDLPR	Sheet 1
Drawn by Misty Coryell	
Scale Not to Scale	

EB Prembroke Av at Hubbell Av

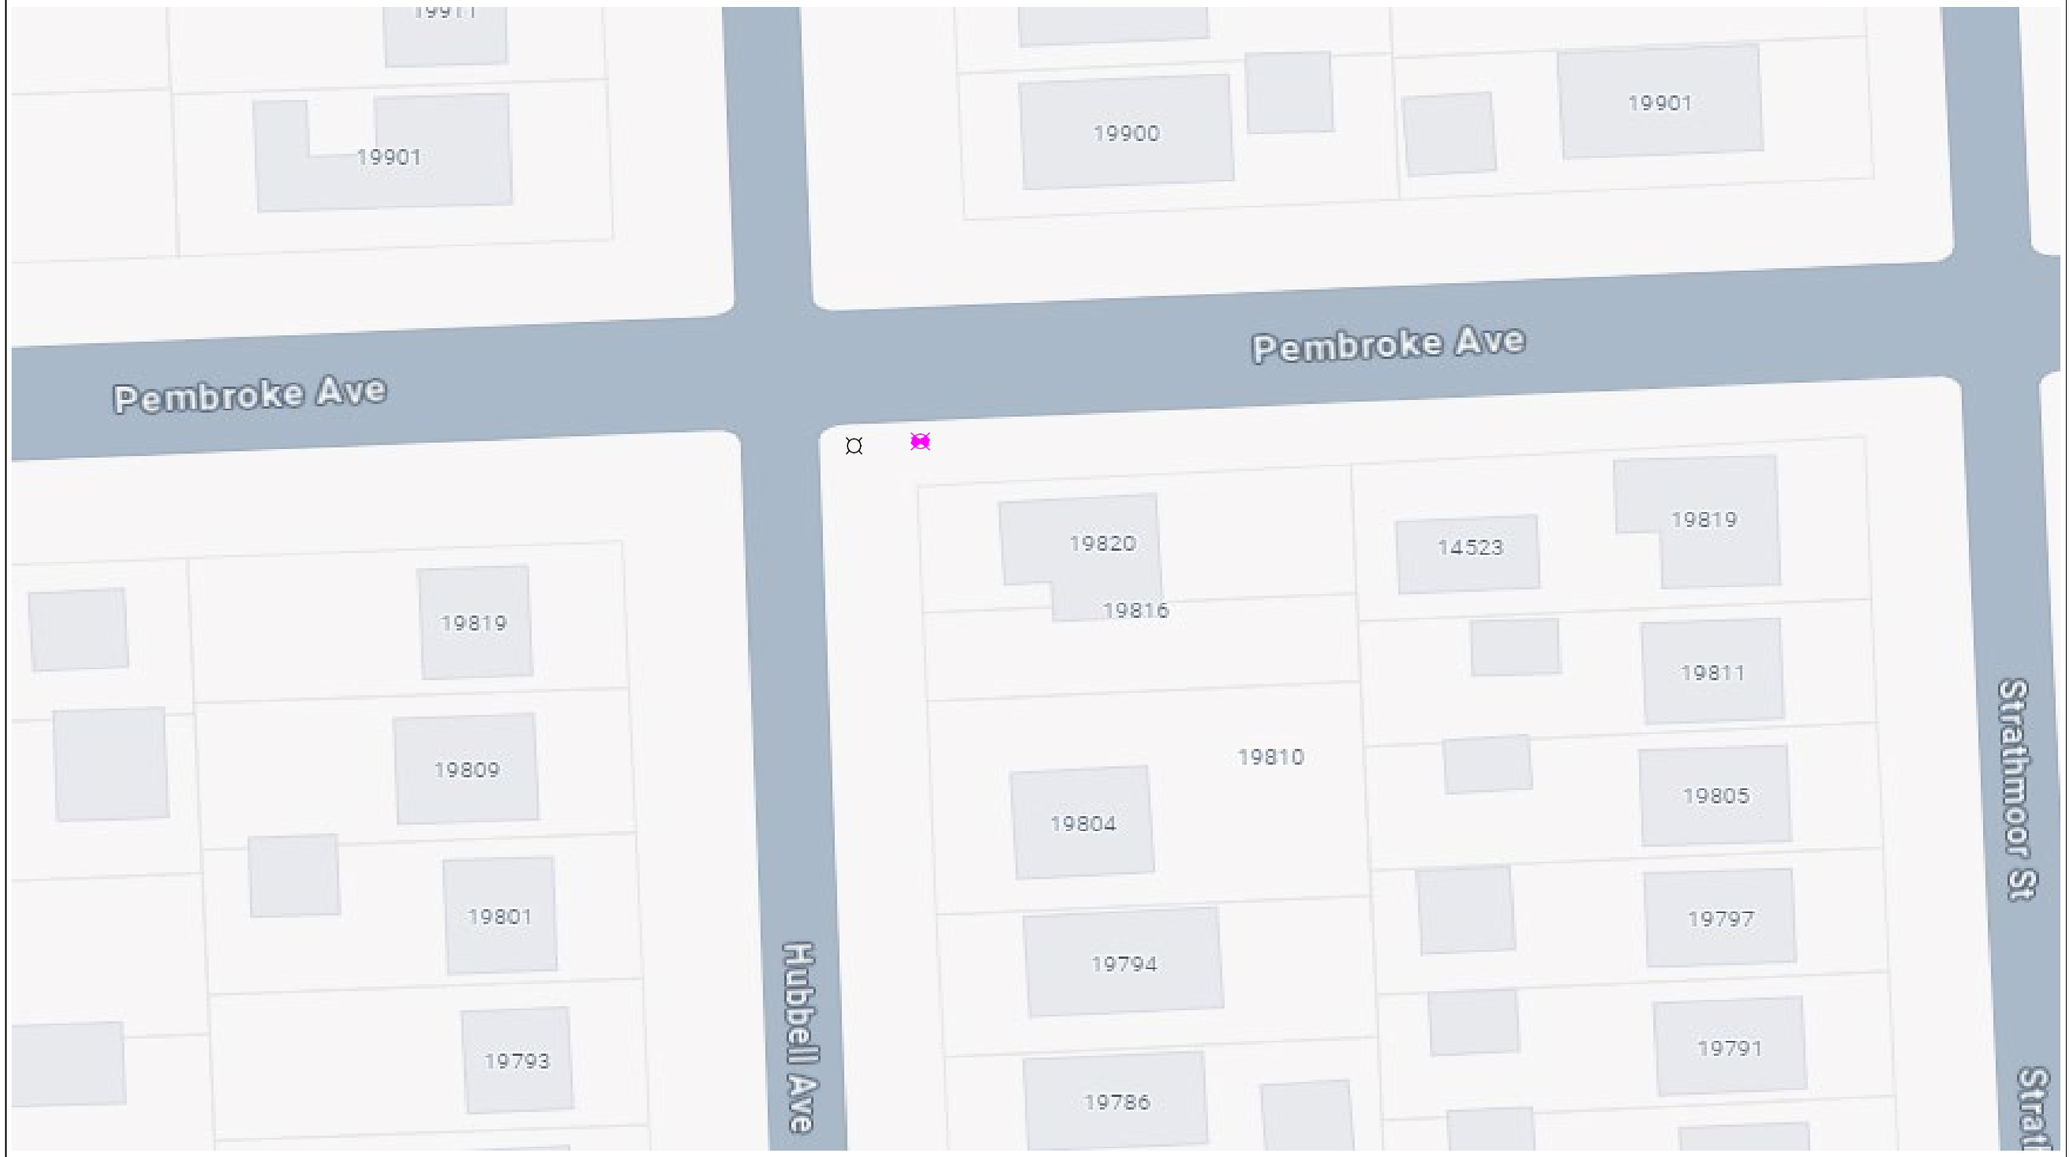

General Notes

N

SOLAR POWER

LEGEND

- EXISTING POLE
- PROPOSED POLE
- PROPOSED CAMERA
- PROPERTY LINE

No.	Revision/Issue	Date
1	Version 1-2	8/24

Firm Name and Address

Motorola Solutions
500 W Monroe Street
Chicago IL 60661


Project Name and Address

MI LPR Project

New Pole Installation Site

Project Plan View

Project	Sheet
DPD LPR	2
Drawn by: Misty Coryell	
Scale: Not to Scale	

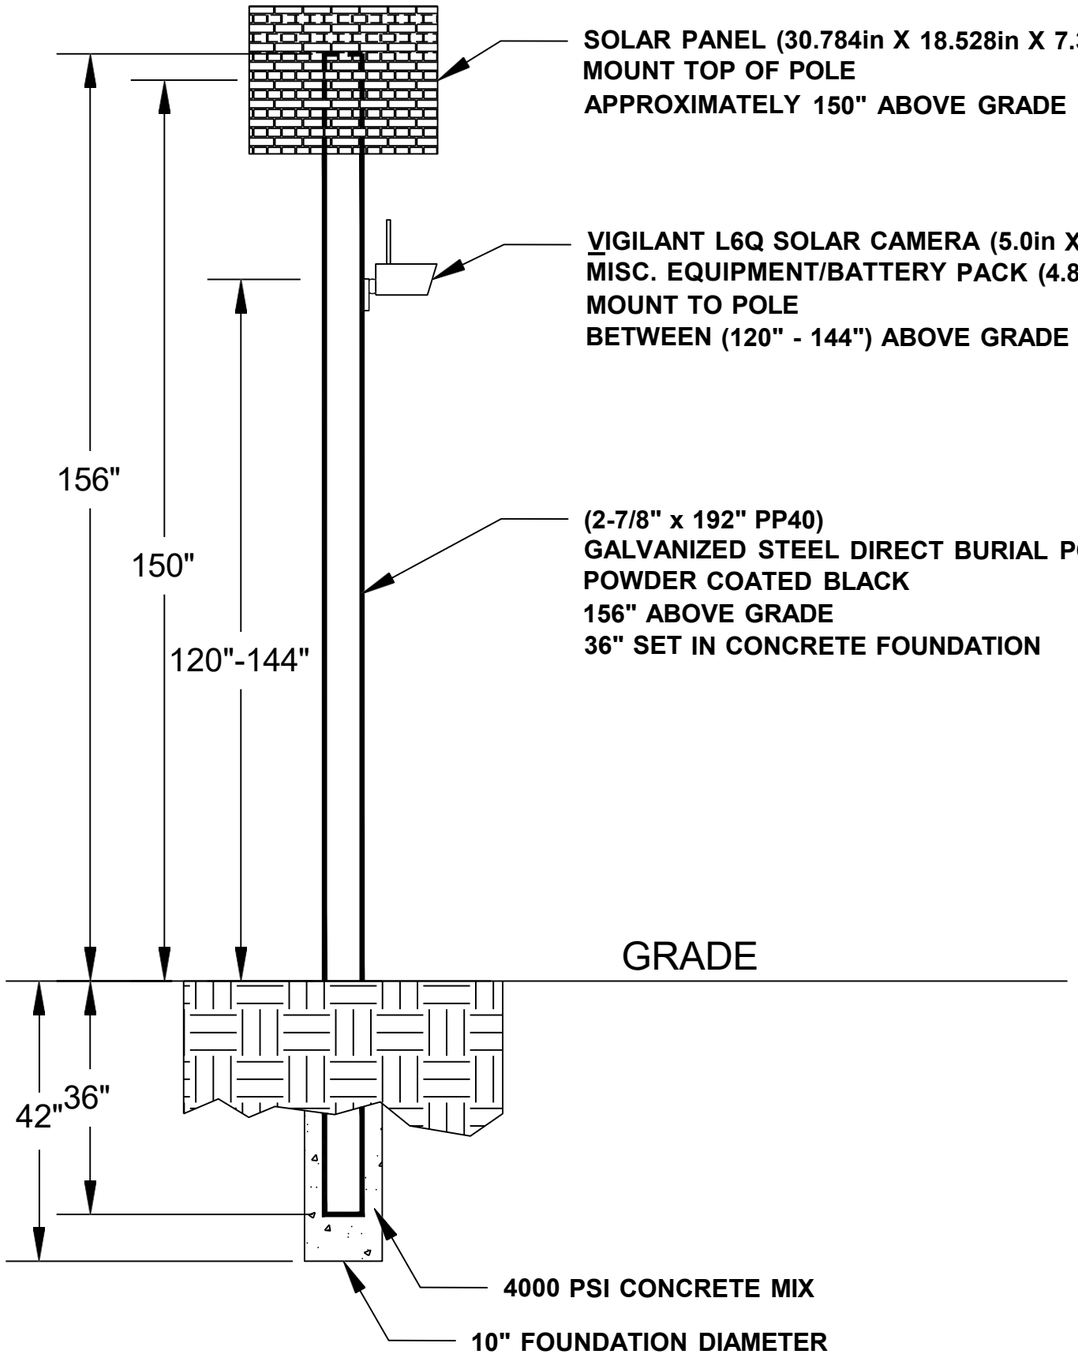

General Notes

No.	Revision/Issue	Date
1	Version 1-2	8/24

Firm Name and Address

Motorola Solutions
500 W Monroe Street
Chicago IL 60661

Project Name and Address

MI LPR Project

Pole Detail

Project DPD LPR	Sheet 3
Drawn by John Gabrial	
Scale Not to Scale	

EB Puritan Av at Greenfield Rd

Lat: 42.40872896
Long: -83.1982823

Install a New Sign Pole for LPR Camera





General Notes

N

SOLAR POWER

LEGEND

EXISTING POLE

PROPOSED POLE

PROPOSED CAMERA

PROPERTY LINE

No.	Revision/Issue	Date
1	Version 1-1	8/24

Firm Name and Address

Motorola Solutions
500 W Monroe Street
Chicago IL 60661

Project Name and Address


MI LPR Project

New Pole Installation Site

Project Plan View

Project DPDLPR	Sheet 1
Drawn by Misty Coryell	
Scale Not to Scale	

EB Puritan Av at Greenfield Rd

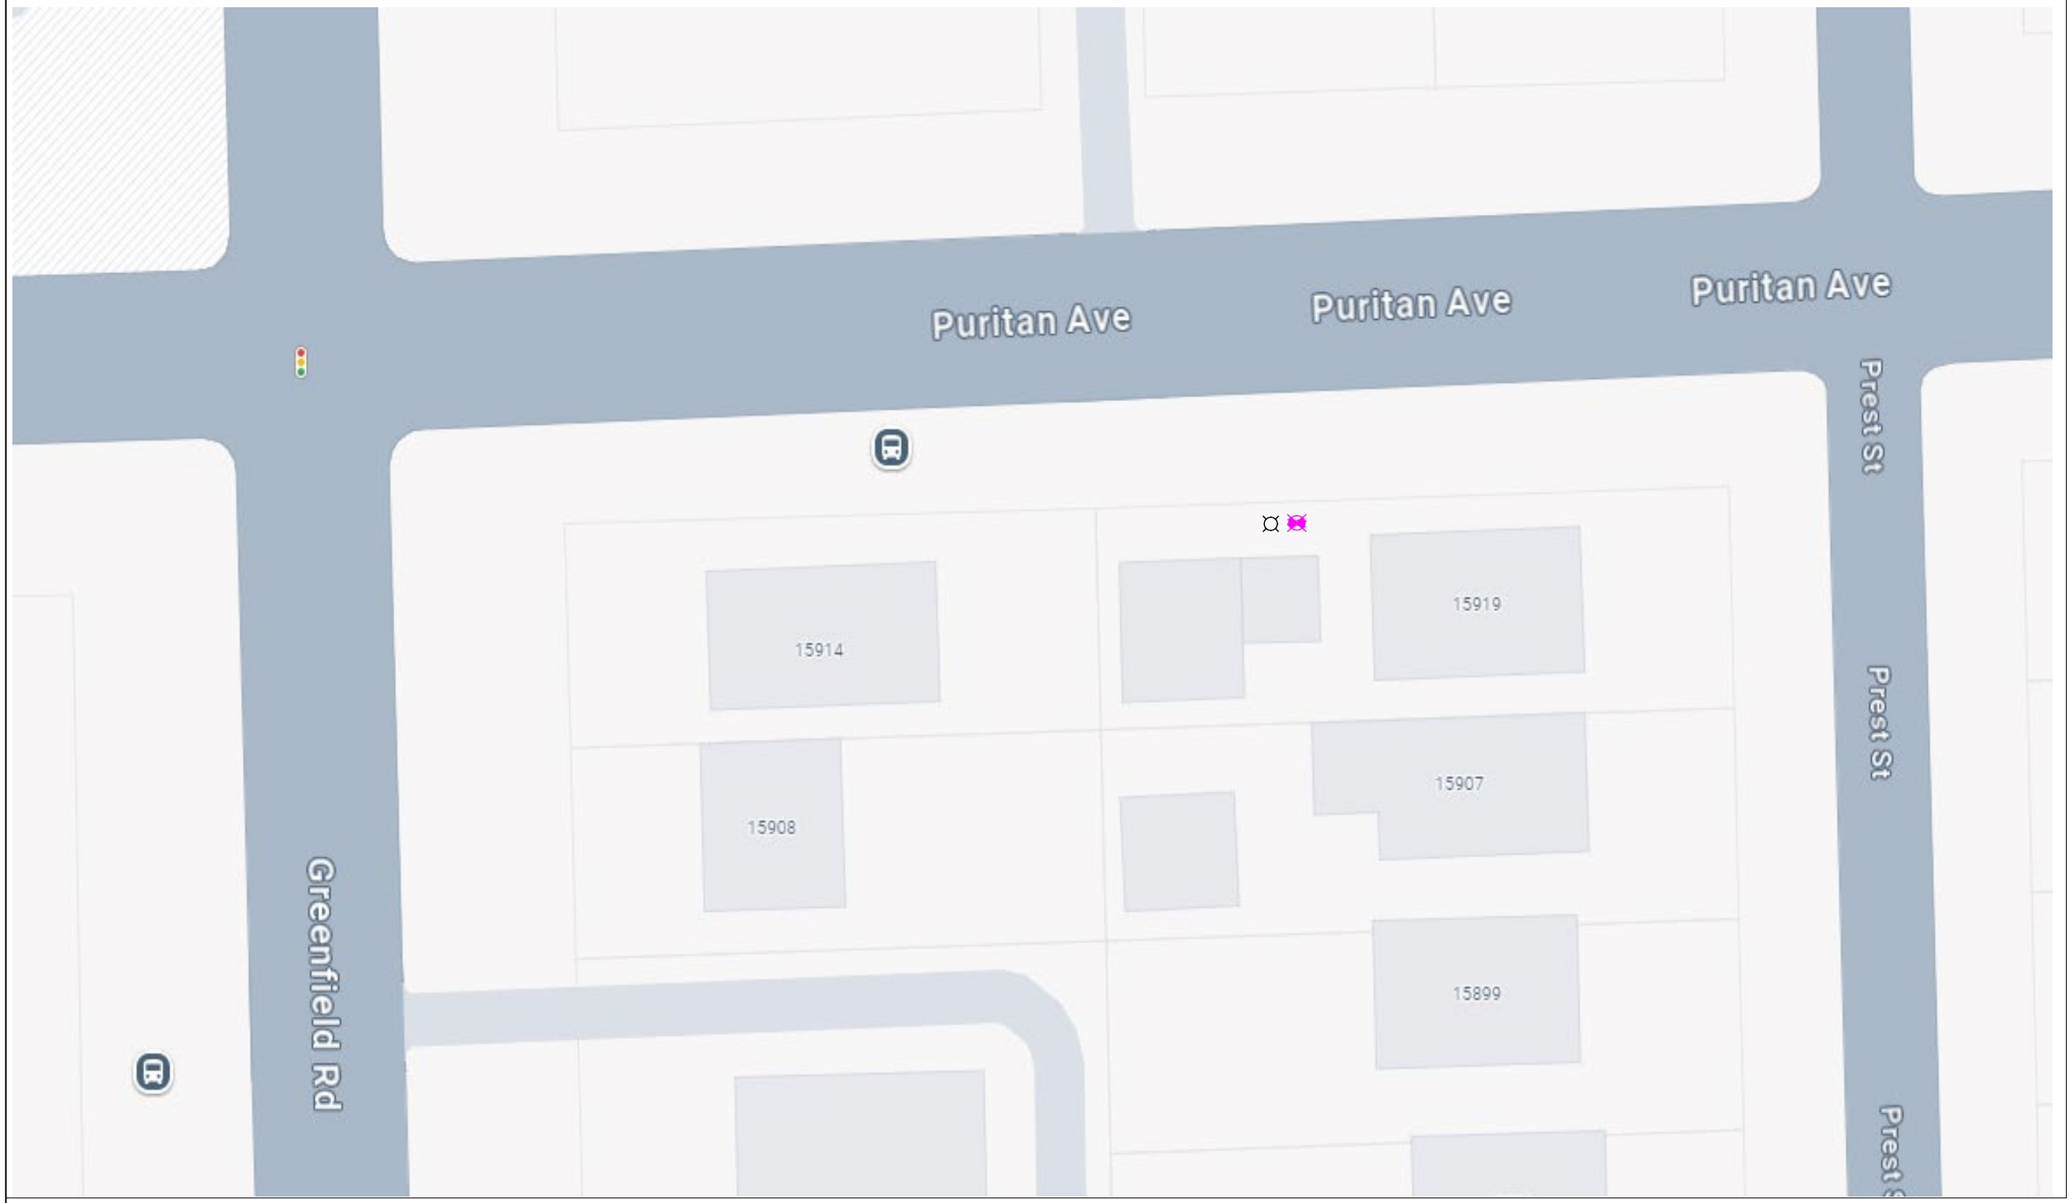

General Notes

N

SOLAR POWER

LEGEND

- **EXISTING POLE**
- **PROPOSED POLE**
- **PROPOSED CAMERA**
- **PROPERTY LINE**

No.	Revision/Issue	Date
1	Version 1-2	8/24

Firm Name and Address

Motorola Solutions
500 W Monroe Street
Chicago IL 60661


Project Name and Address

MI LPR Project

New Pole Installation Site

Project Plan View

Project DPD LPR	Sheet 2
Drawn by Misty Coryell	
Scale Not to Scale	

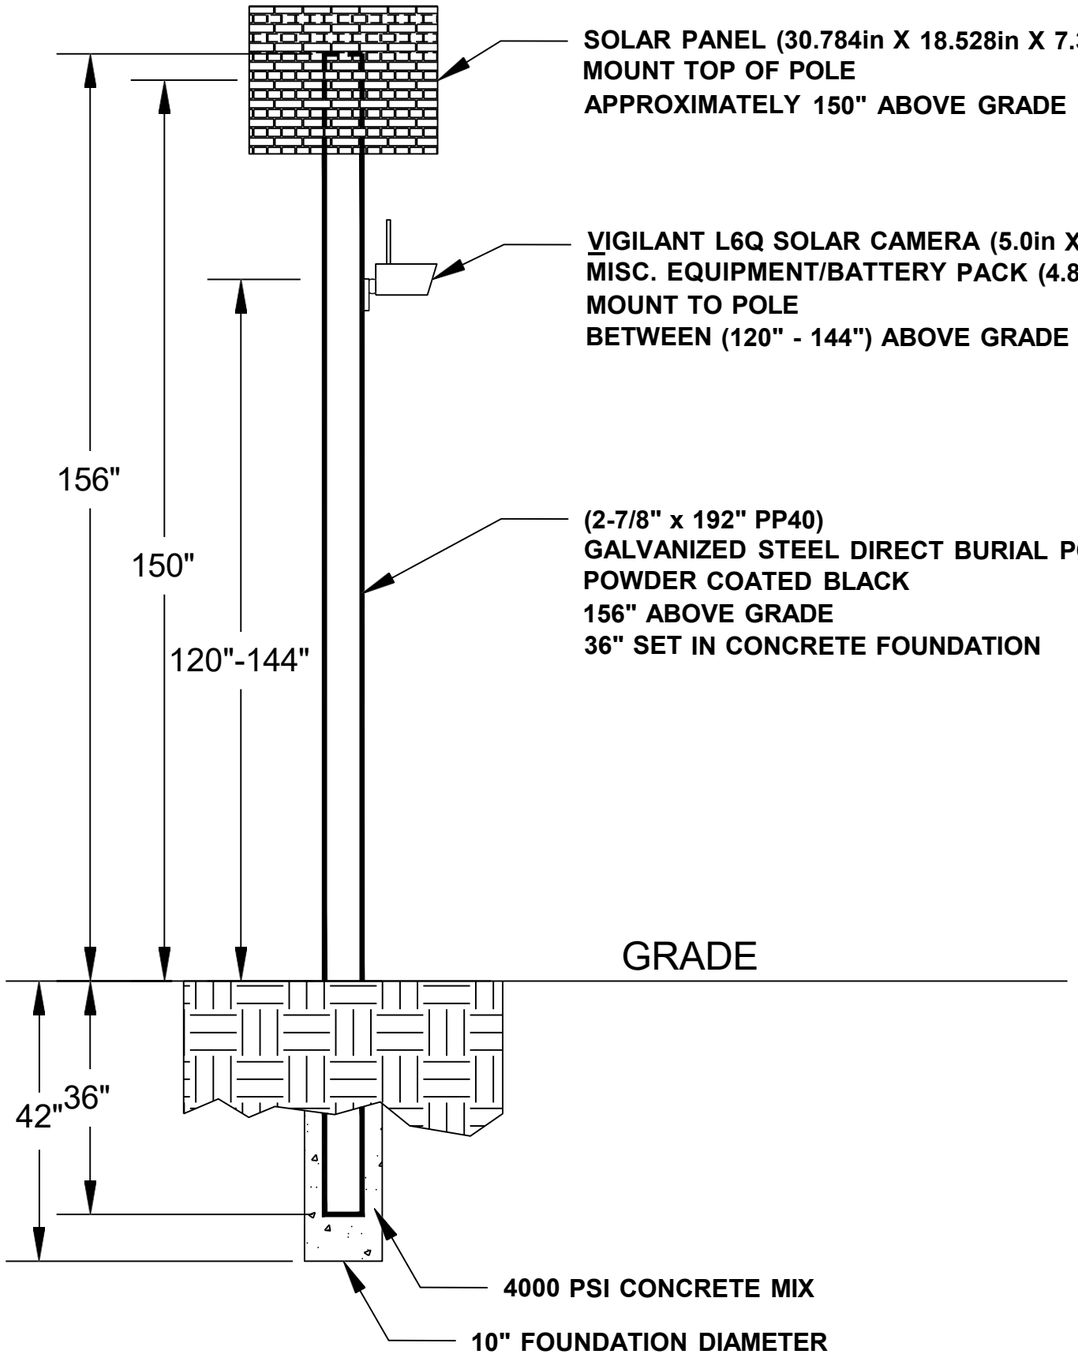

General Notes

No.	Revision/Issue	Date
1	Version 1-2	8/24

Firm Name and Address

Motorola Solutions
500 W Monroe Street
Chicago IL 60661

Project Name and Address

MI LPR Project

Pole Detail


Project DPD LPR	Sheet 3
Drawn by John Gabrial	
Scale Not to Scale	

EB Schoolcraft Rd at Wyoming Av

Lat: 42.38845091
Long: -83.15815741

Install a New Sign Pole for LPR Camera



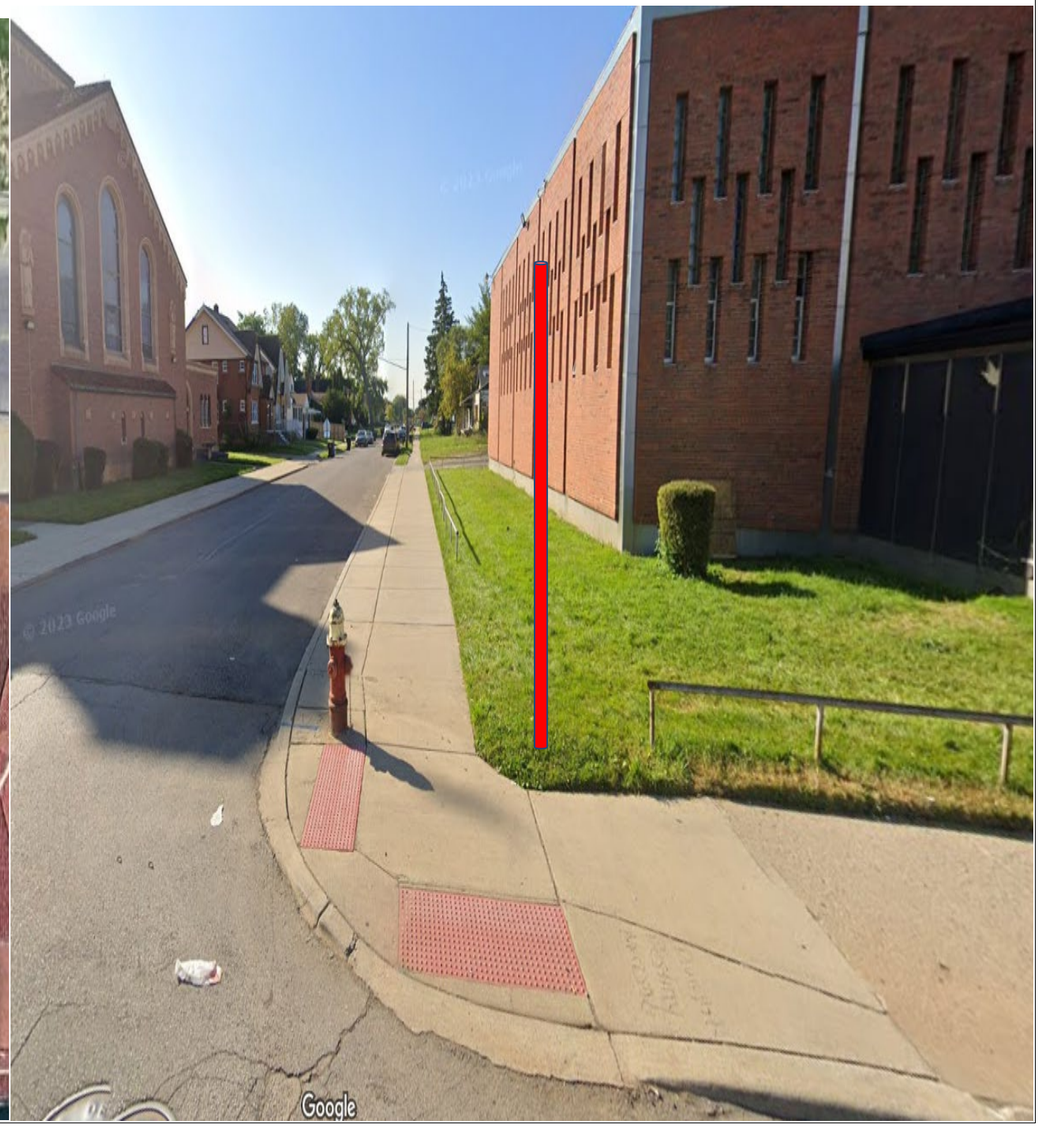

General Notes

N

SOLAR POWER

LEGEND

EXISTING POLE

PROPOSED POLE

PROPOSED CAMERA

PROPERTY LINE

No.	Revision/Issue	Date
1	Version 1-1	8/24

Firm Name and Address

Motorola Solutions
500 W Monroe Street
Chicago IL 60661

Project Name and Address


MI LPR Project

New Pole Installation Site

Project Plan View

Project DPDLPR	Sheet 1
Drawn by Misty Coryell	
Scale Not to Scale	

EB Schoolcraft Rd at Wyoming Av

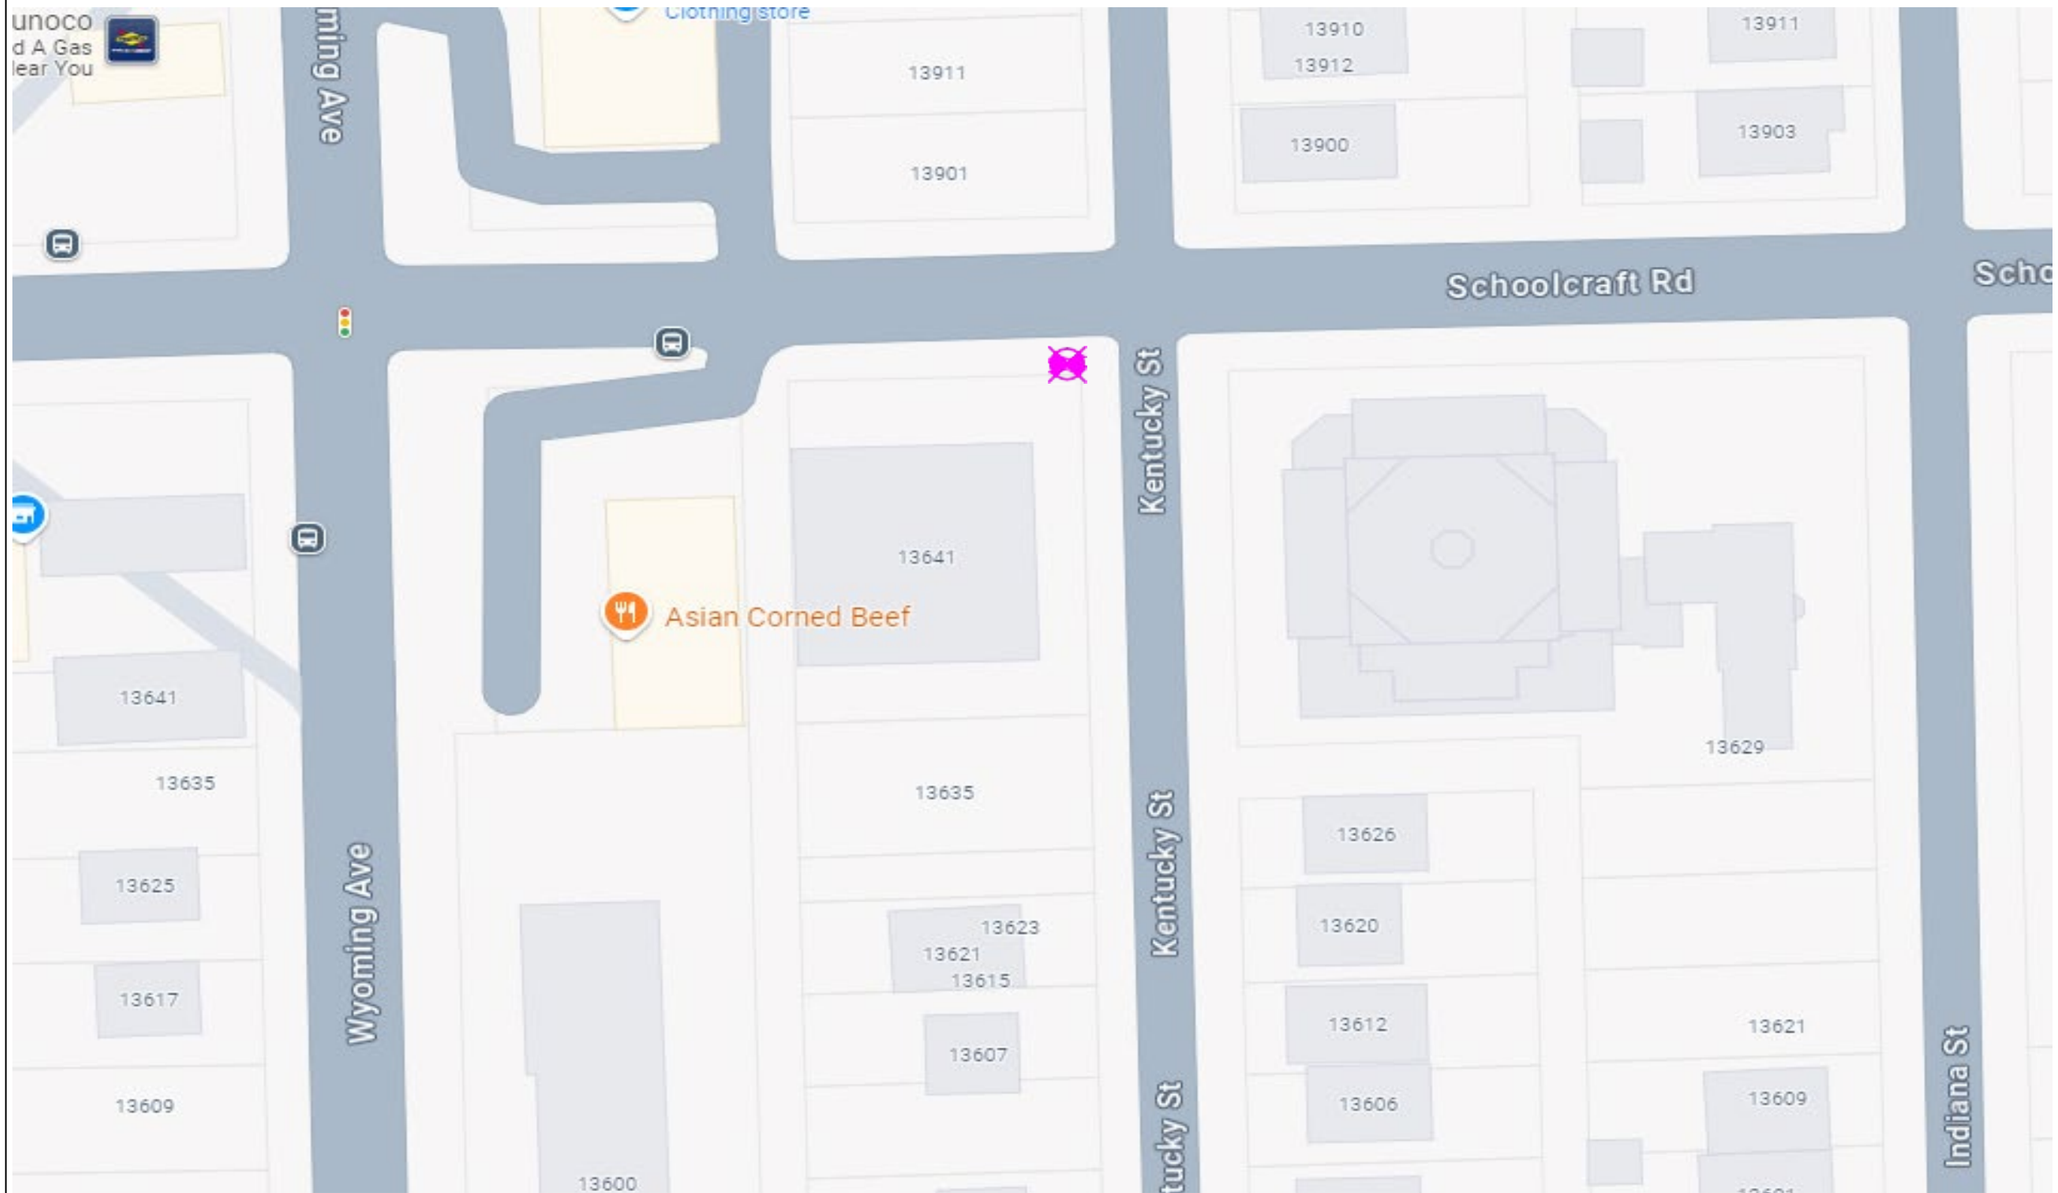

General Notes

N

SOLAR POWER

LEGEND

- EXISTING POLE
- PROPOSED POLE
- PROPOSED CAMERA
- PROPERTY LINE

No.	Revision/Issue	Date
1	Version 1-2	8/24

Firm Name and Address

Motorola Solutions
500 W Monroe Street
Chicago IL 60661


Project Name and Address

MI LPR Project

New Pole Installation Site

Project Plan View

Project: DPD LPR	Sheet: 2
Drawn by: Misty Coryell	
Scale: Not to Scale	

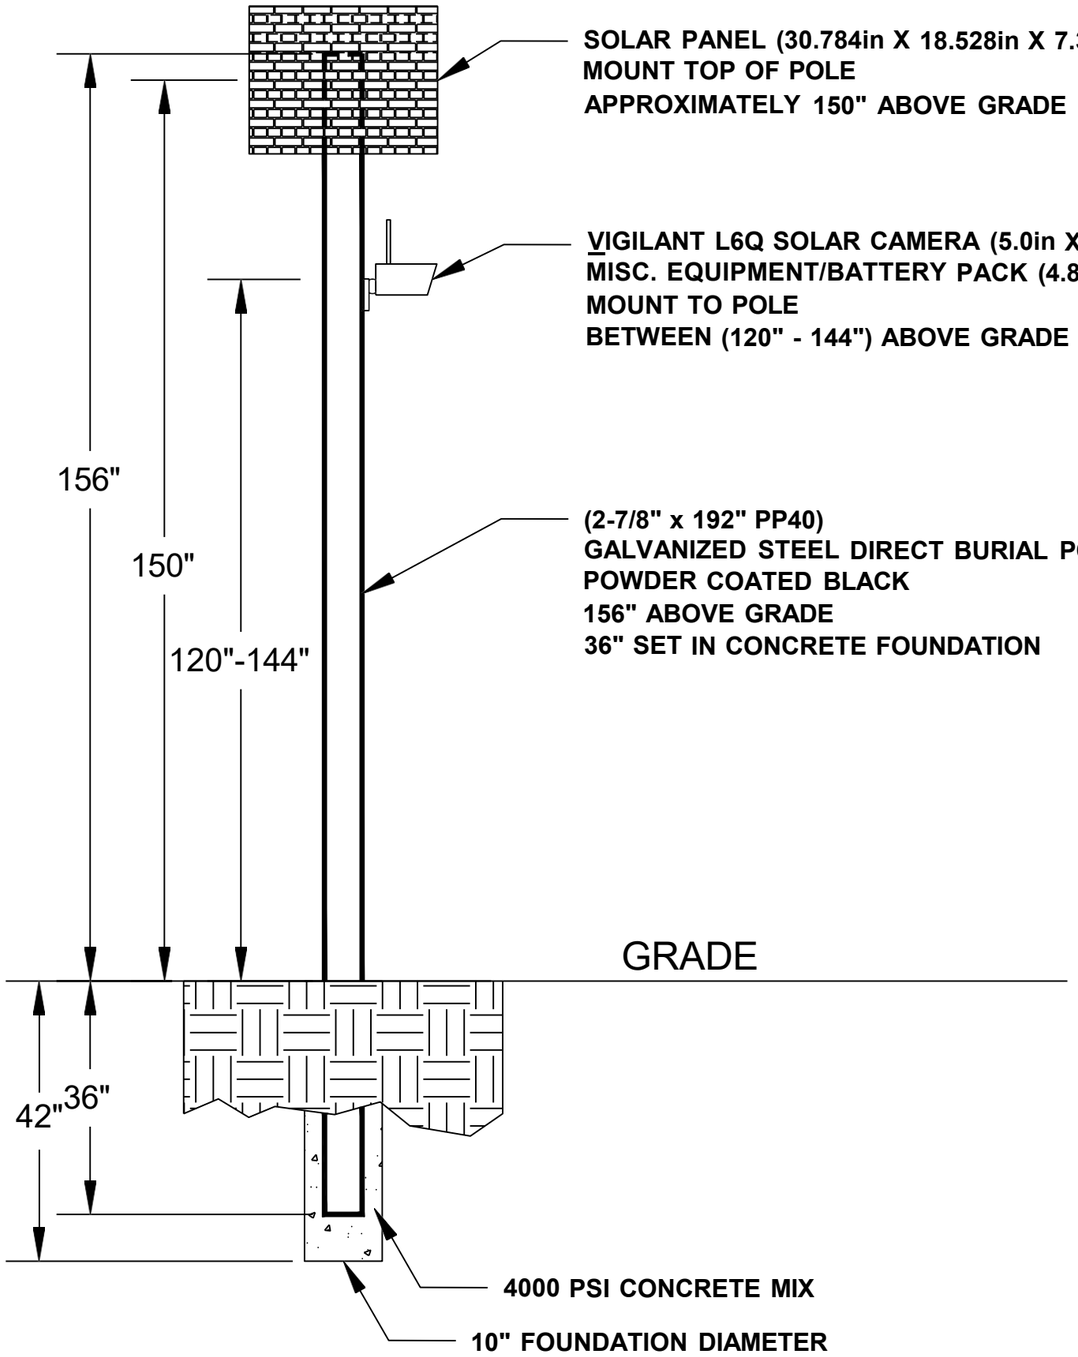

General Notes

No.	Revision/Issue	Date
1	Version 1-2	8/24

Firm Name and Address

Motorola Solutions
500 W Monroe Street
Chicago IL 60661

Project Name and Address

MI LPR Project

Pole Detail

Project DPD LPR	Sheet 3
Drawn by John Gabrial	
Scale Not to Scale	

EB Seymour St at Gratiot Av

Lat: 42.42694305
Long: -82.98232196

Install a New Sign Pole for LPR Camera





General Notes

N

SOLAR POWER

LEGEND

- EXISTING POLE
- PROPOSED POLE
- PROPOSED CAMERA
- PROPERTY LINE

No.	Revision/Issue	Date
1	Version 1-1	8/24

Firm Name and Address

Motorola Solutions
500 W Monroe Street
Chicago IL 60661

Project Name and Address


MI LPR Project

New Pole Installation Site

Project Plan View

Project DPDLPR	Sheet 1
Drawn by Misty Coryell	
Scale Not to Scale	

EB Seymour St at Gratiot Av

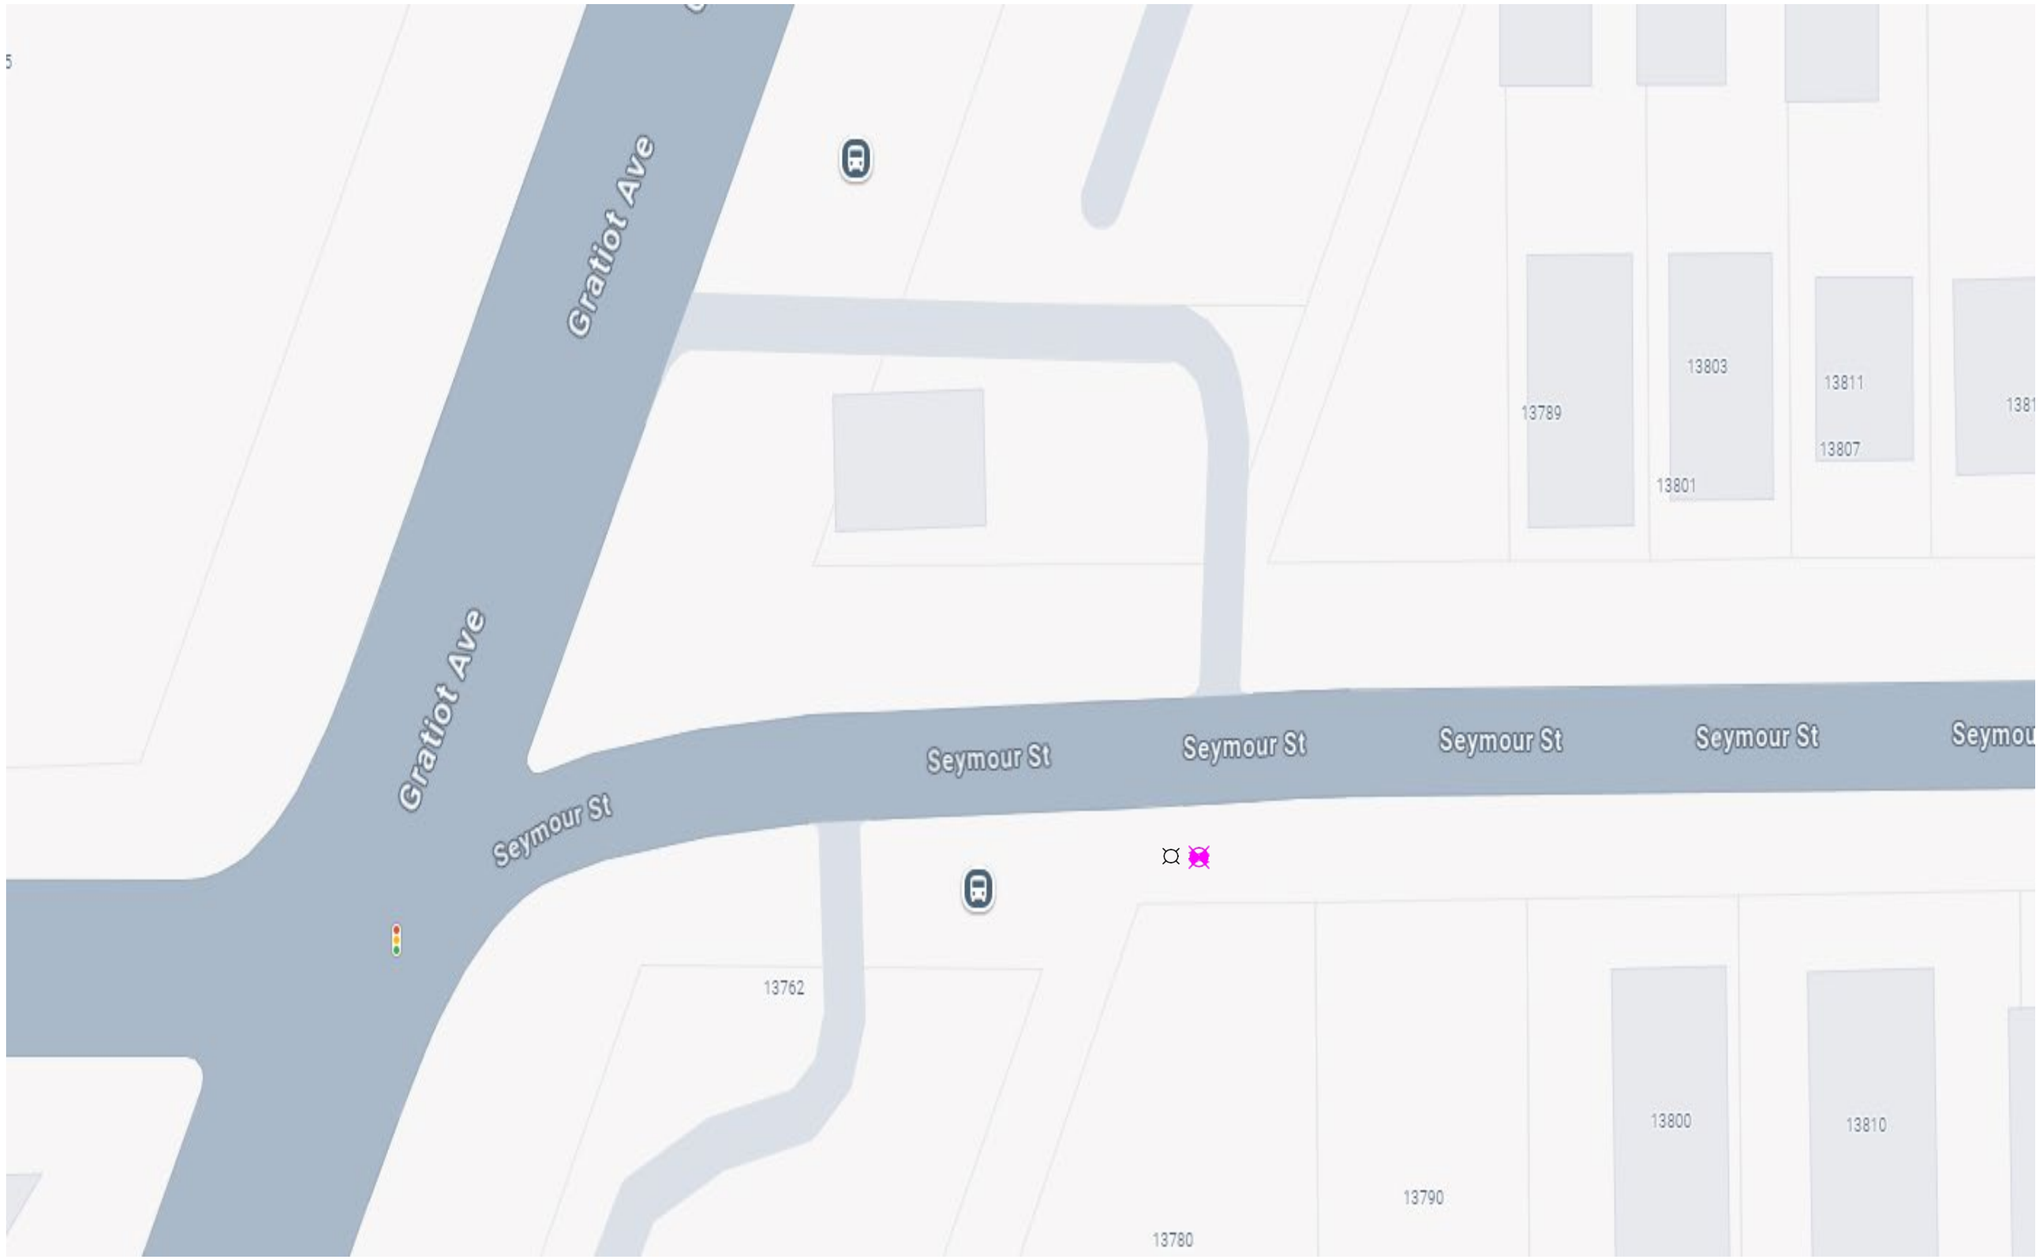

General Notes

N

SOLAR POWER

LEGEND

- **EXISTING POLE**
- **PROPOSED POLE**
- **PROPOSED CAMERA**
- **PROPERTY LINE**

No.	Revision/Issue	Date
1	Version 1-2	8/24

Firm Name and Address

Motorola Solutions
500 W Monroe Street
Chicago IL 60661


Project Name and Address

MI LPR Project

New Pole Installation Site

Project Plan View

Project DPD LPR	Sheet 2
Drawn by Misty Coryell	
Scale Not to Scale	

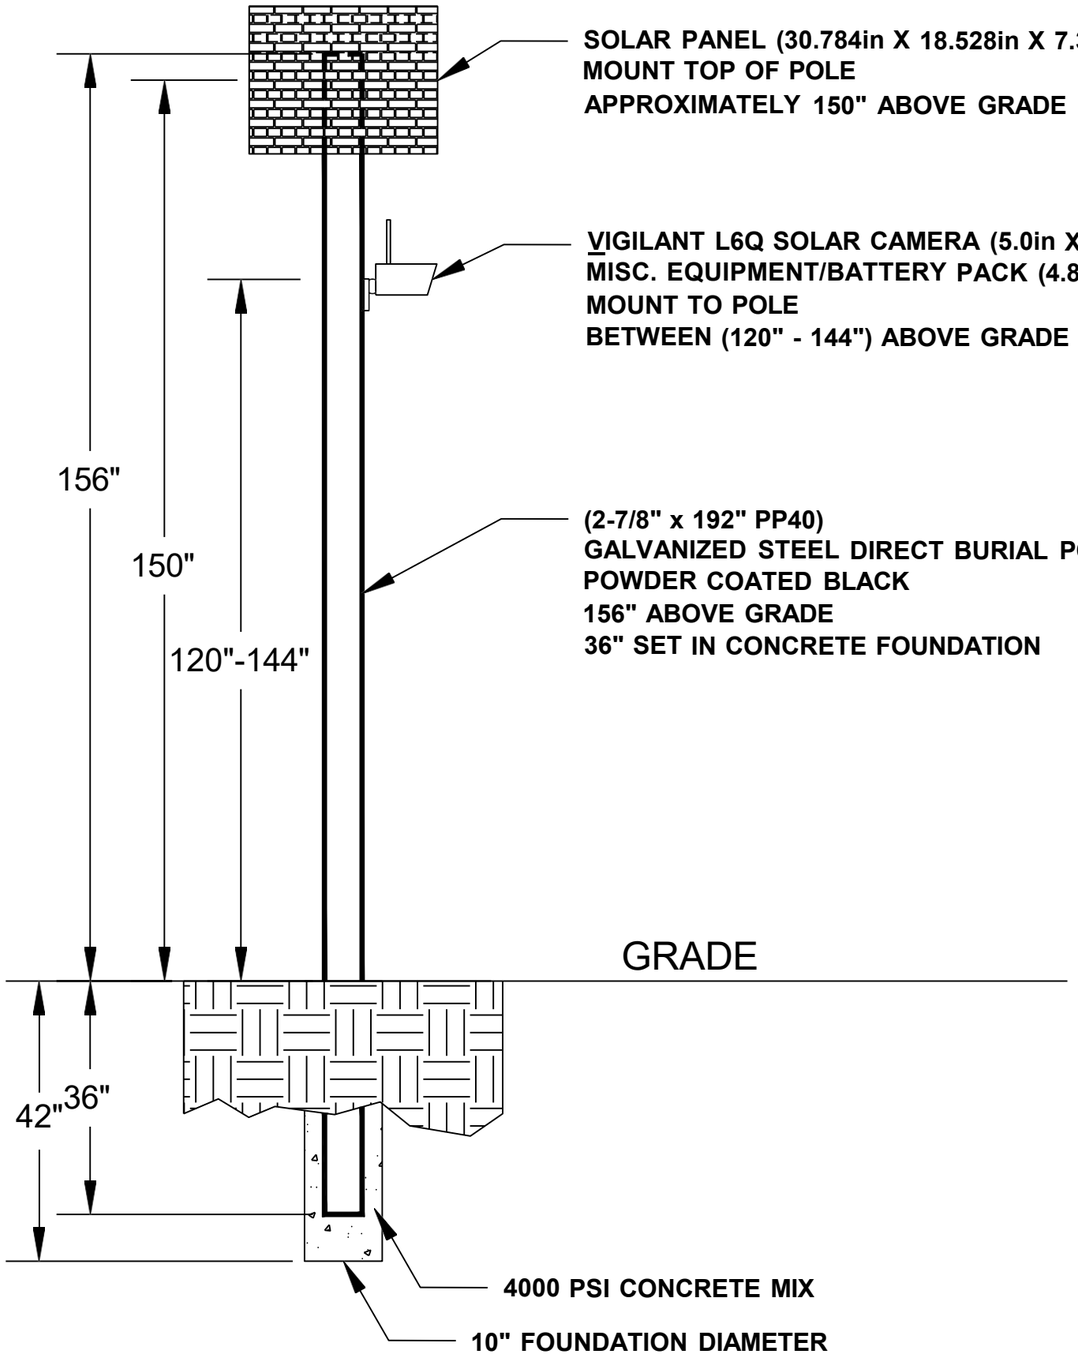

General Notes

No.	Revision/Issue	Date
1	Version 1-2	8/24

Firm Name and Address

Motorola Solutions
500 W Monroe Street
Chicago IL 60661

Project Name and Address

MI LPR Project


Pole Detail

Project DPD LPR	Sheet 3
Drawn by John Gabrial	
Scale Not to Scale	

EB Tireman Av and Livernois

Lat: 42.35199032033773
Long: -83.13456445541979

Install a New Sign Pole for LPR Camera

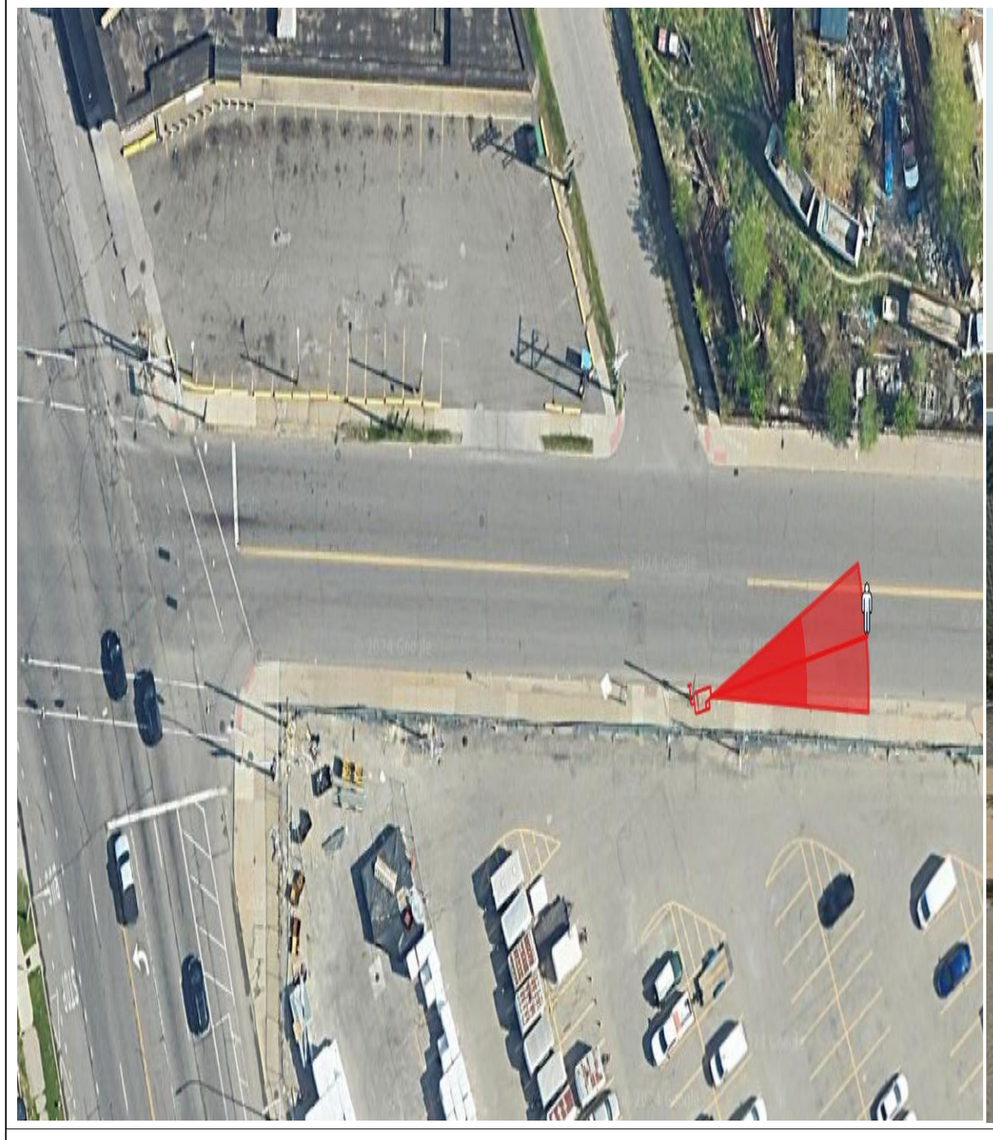



General Notes

N

SOLAR POWER

LEGEND

EXISTING POLE

PROPOSED POLE

PROPOSED CAMERA

PROPERTY LINE

No.	Revision/Issue	Date
1	Version 1-1	8/24

Firm Name and Address

Motorola Solutions
500 W Monroe Street
Chicago IL 60661

Project Name and Address


MI LPR Project

New Pole Installation Site

Project Plan View

Project DPDLPR	Sheet 1
Drawn by Misty Coryell	
Scale Not to Scale	

EB Tireman Av and Livernois

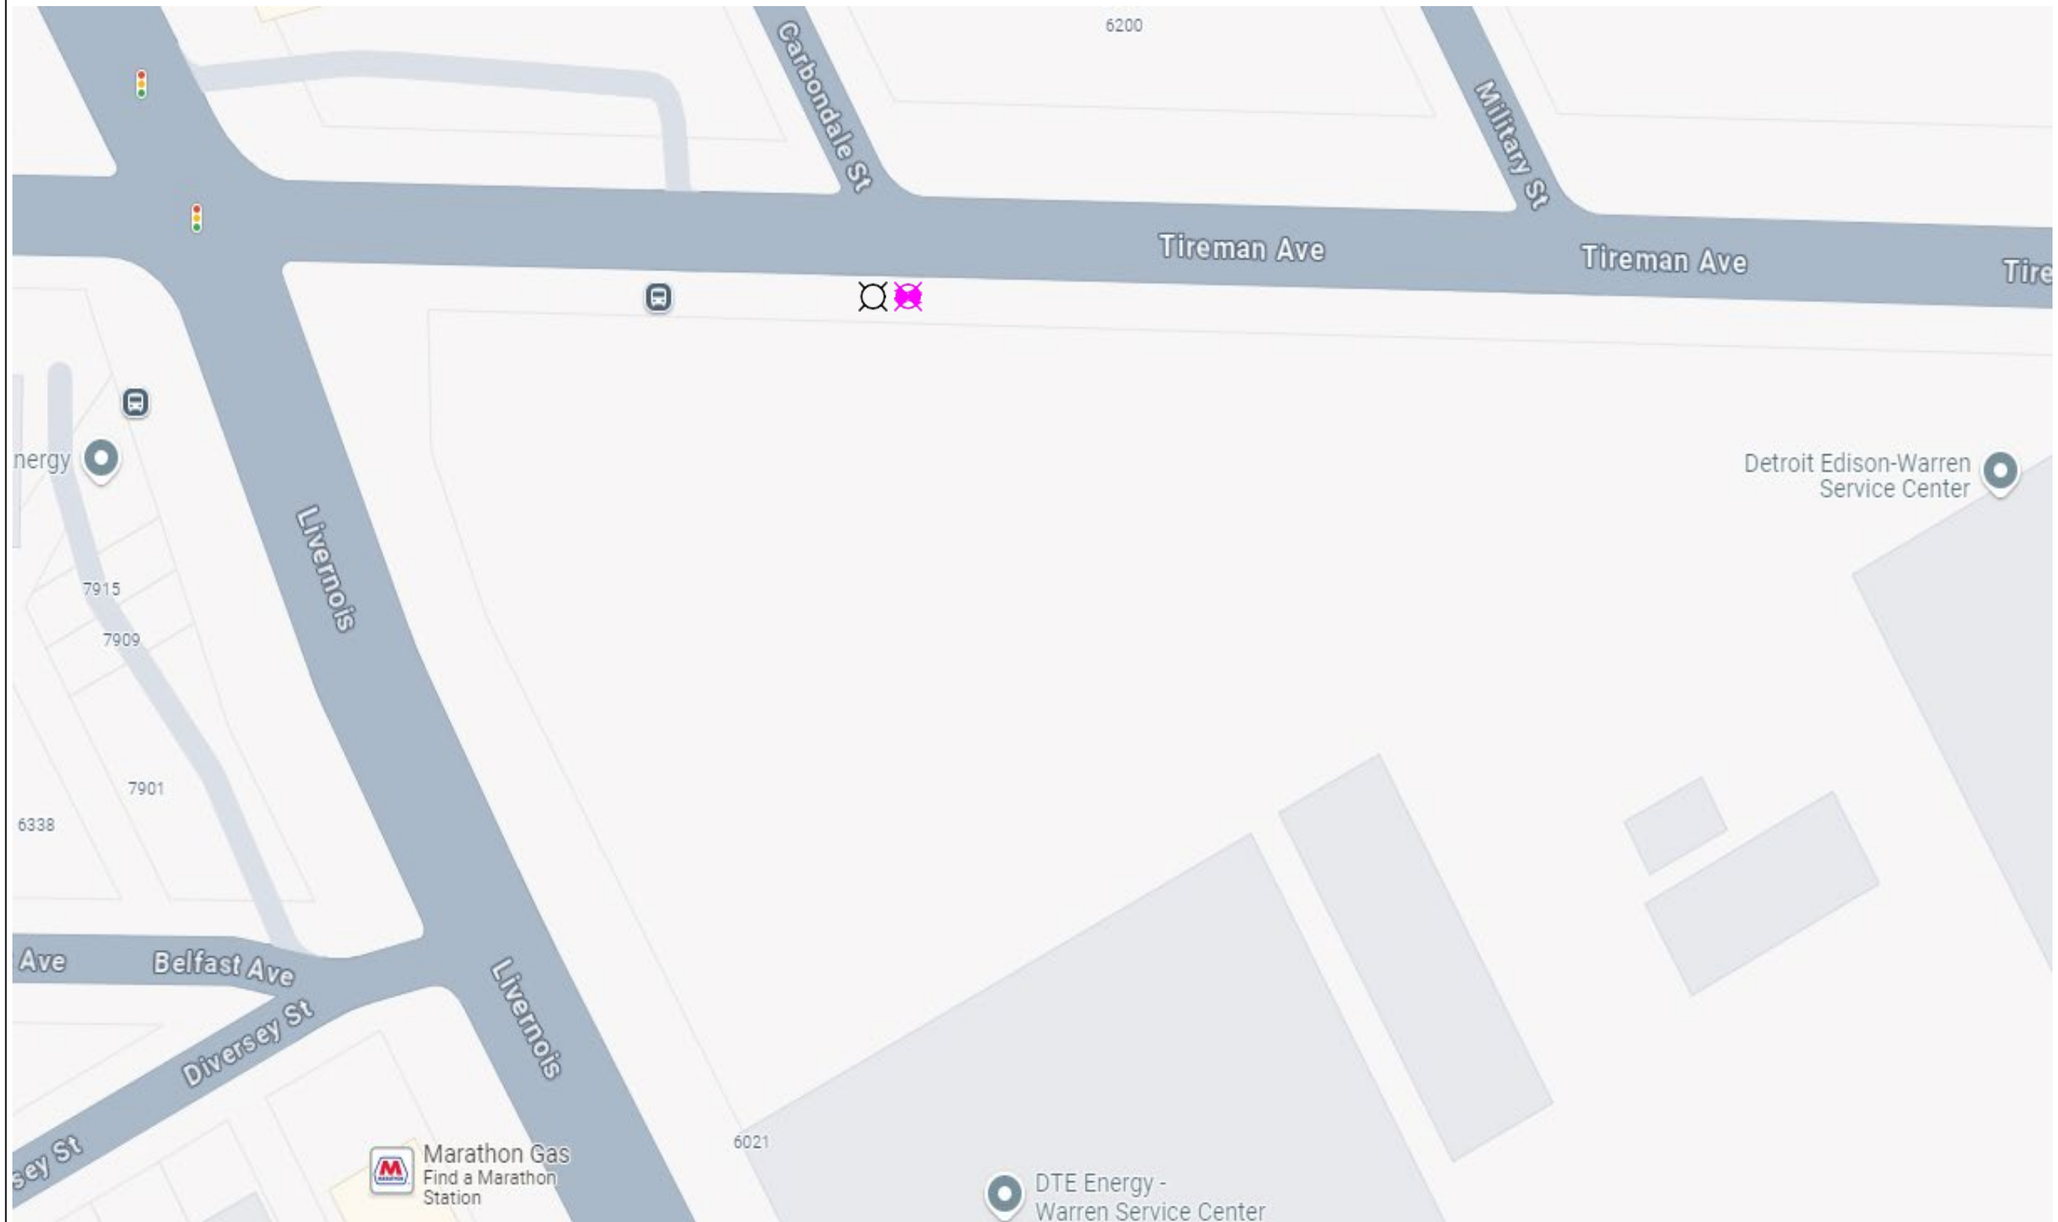

General Notes

N

SOLAR POWER

LEGEND

- EXISTING POLE
- PROPOSED POLE
- PROPOSED CAMERA
- PROPERTY LINE

No.	Revision/Issue	Date
1	Version 1-2	8/24

Firm Name and Address

Motorola Solutions
500 W Monroe Street
Chicago IL 60661


Project Name and Address

MI LPR Project

New Pole Installation Site

Project Plan View

Project: DPD LPR	Sheet: 2
Drawn by: Misty Coryell	
Scale: Not to Scale	

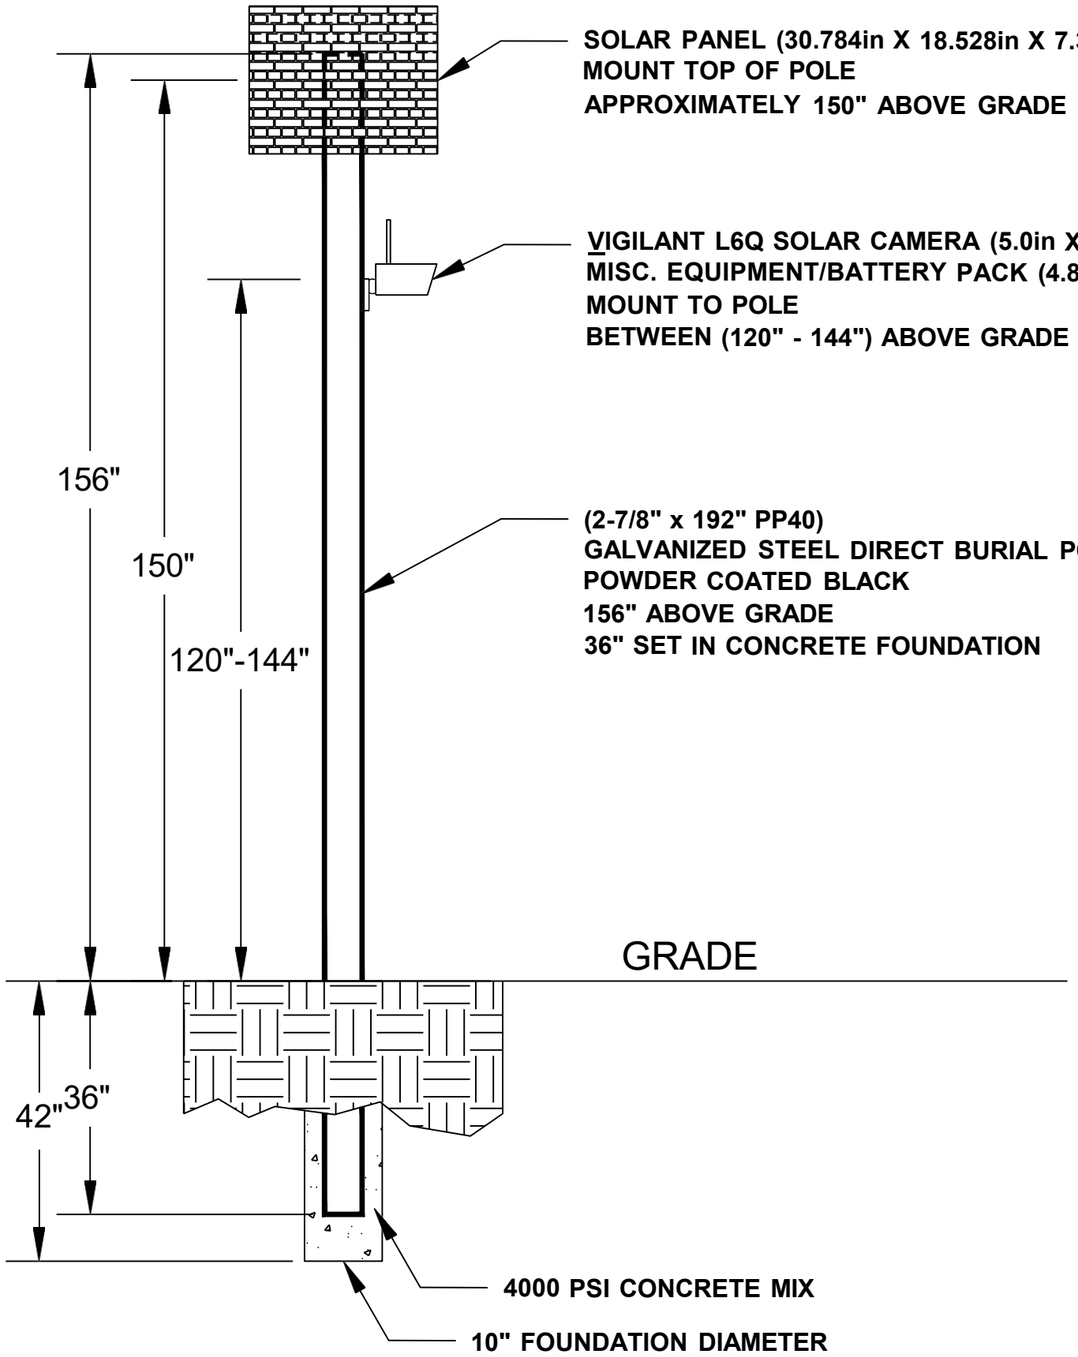

General Notes

No.	Revision/Issue	Date
1	Version 1-2	8/24

Firm Name and Address

Motorola Solutions
500 W Monroe Street
Chicago IL 60661

Project Name and Address

MI LPR Project


Pole Detail


Project DPD LPR	Sheet 3
Drawn by John Gabrial	
Scale Not to Scale	

EB Vernor Hwy at Central St

Lat: 42.31330388
Long: -83.12245053

Install a New Sign Pole for LPR Camera

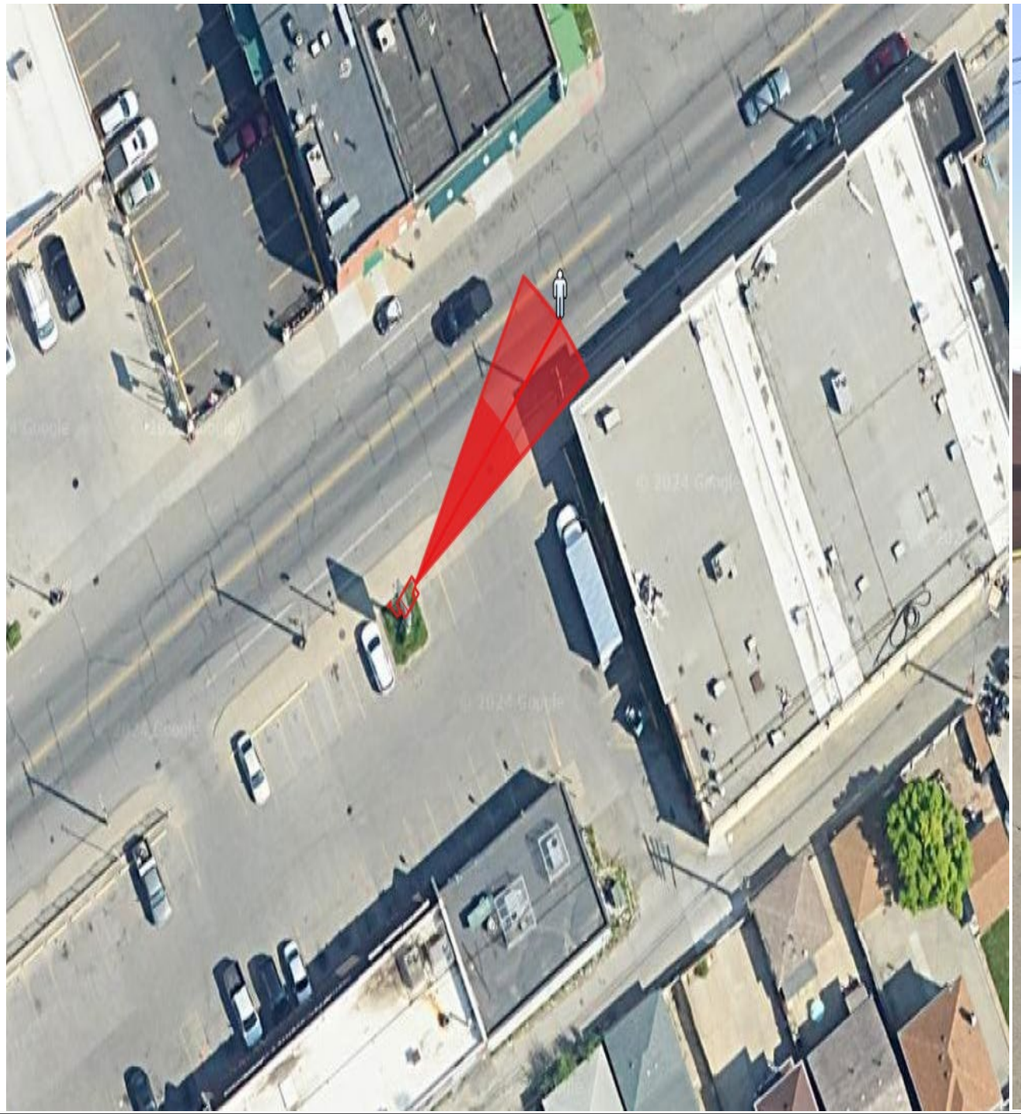

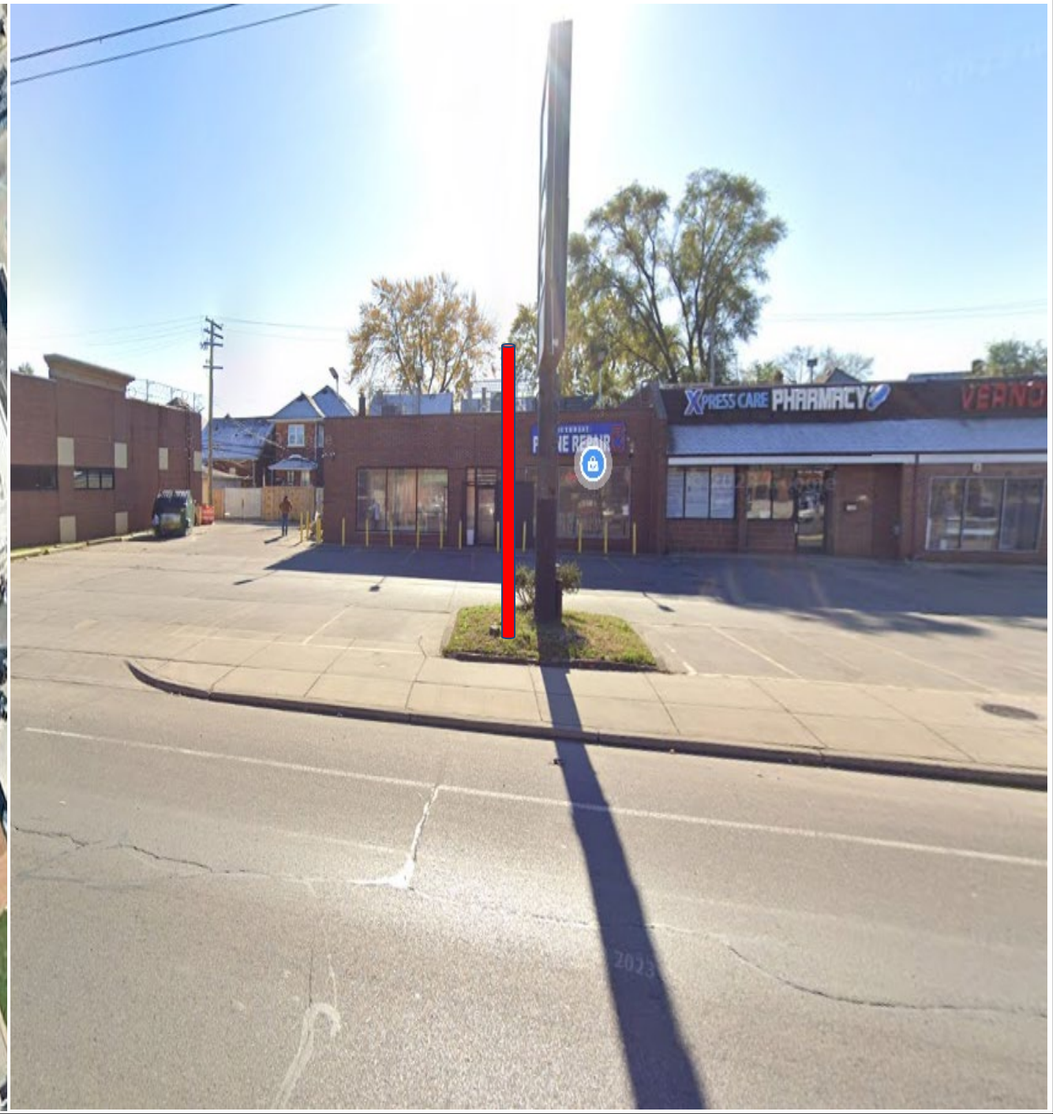

General Notes

N

SOLAR POWER

LEGEND

EXISTING POLE

PROPOSED POLE

PROPOSED CAMERA

PROPERTY LINE

No.	Revision/Issue	Date
1	Version 1-1	8/24

Firm Name and Address

Motorola Solutions
500 W Monroe Street
Chicago IL 60661

Project Name and Address


MI LPR Project

New Pole Installation Site

Project Plan View

Project DPDLPR	Sheet 1
Drawn by Misty Coryell	
Scale Not to Scale	

EB Vernor Hwy at Central St

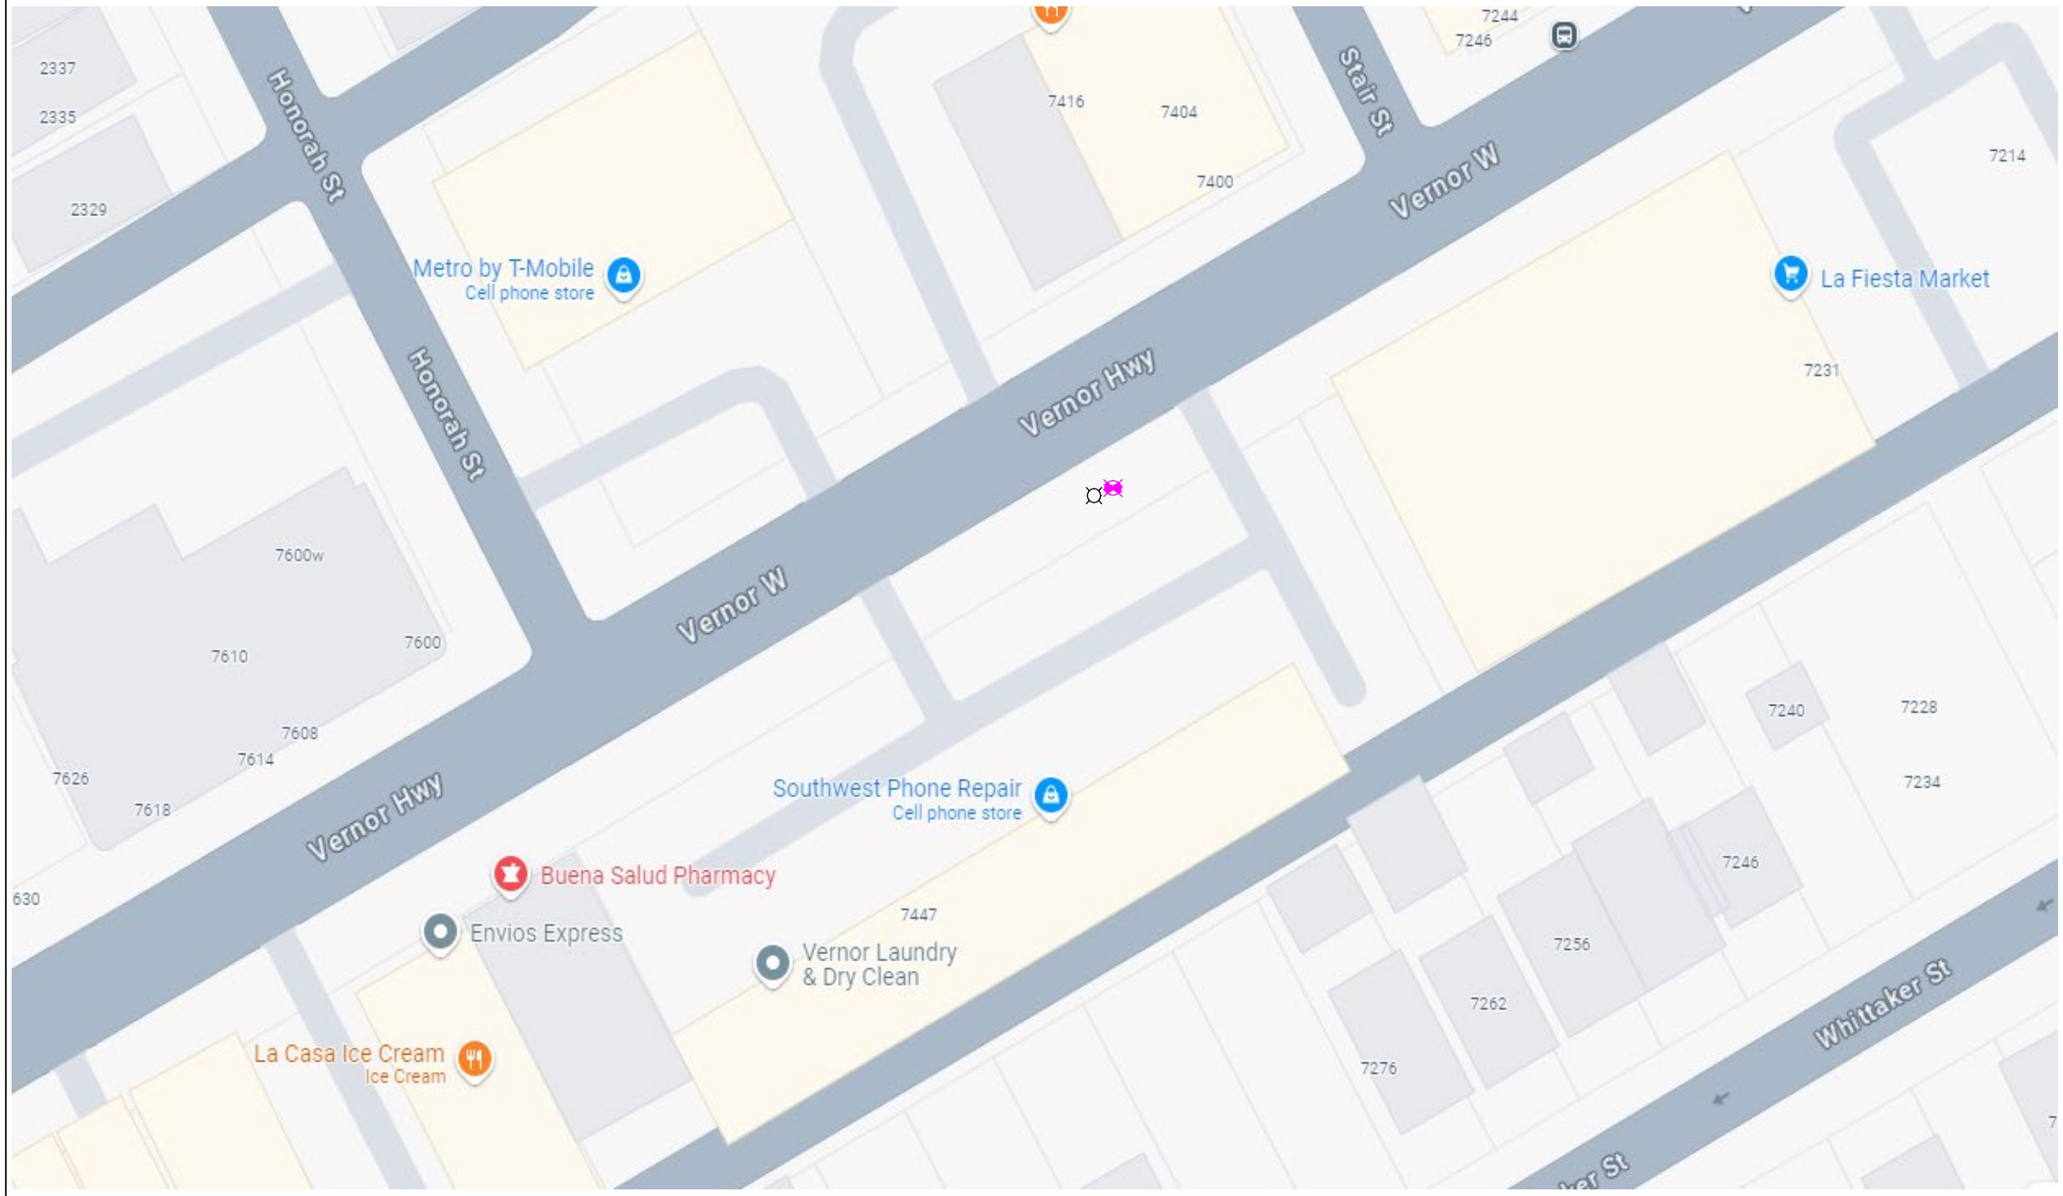

General Notes

N

SOLAR POWER

LEGEND

- **EXISTING SIGN/POLE**
- **PROPOSED POLE**
- **PROPOSED CAMERA**
- **PROPERTY LINE**

No.	Revision/Issue	Date
1	Version 1-2	8/24

Firm Name and Address

Motorola Solutions
500 W Monroe Street
Chicago IL 60661


Project Name and Address

MI LPR Project

New Pole Installation Site

Project Plan View

Project DPD LPR	Sheet 2
Drawn by Misty Coryell	
Scale Not to Scale	

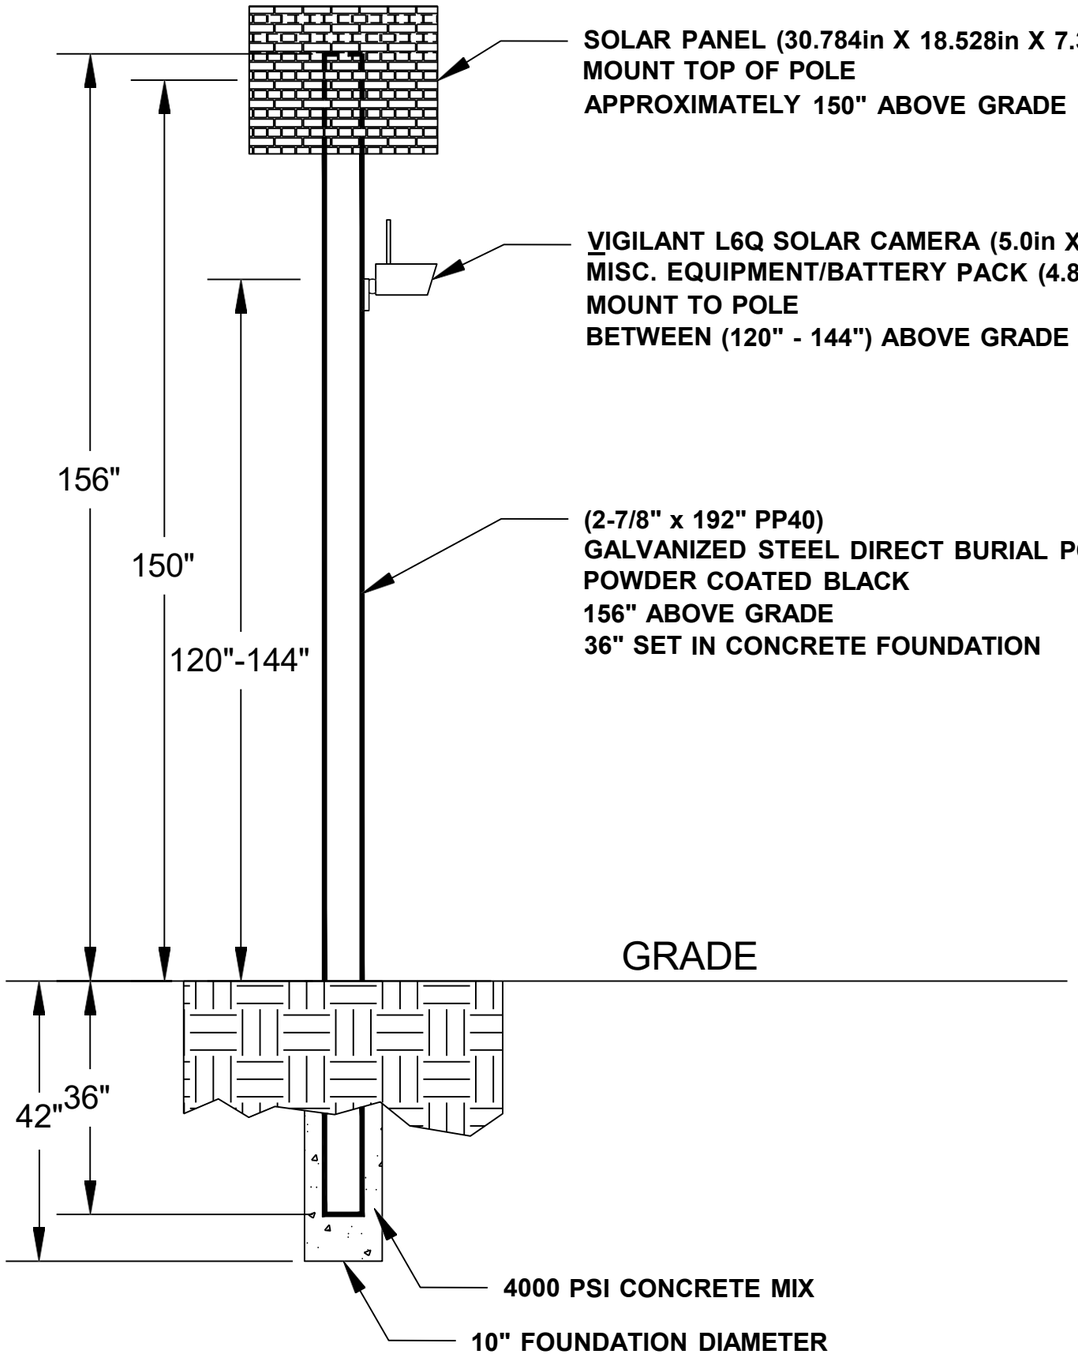

General Notes

No.	Revision/Issue	Date
1	Version 1-2	8/24

Firm Name and Address

Motorola Solutions
500 W Monroe Street
Chicago IL 60661

Project Name and Address

MI LPR Project

Pole Detail

Project DPD LPR	Sheet 3
Drawn by John Gabrial	
Scale Not to Scale	

EB W Chicago at Evergreen Rd

Lat: 42.36462837
Long: -83.23583499

Install a New Sign Pole for LPR Camera





General Notes

N

SOLAR POWER

LEGEND

EXISTING POLE

PROPOSED POLE

PROPOSED CAMERA

PROPERTY LINE

No.	Revision/Issue	Date
1	Version 1-1	8/24

Firm Name and Address

Motorola Solutions
500 W Monroe Street
Chicago IL 60661

Project Name and Address


MI LPR Project

New Pole Installation Site

Project Plan View

Project DPDLPR	Sheet 1
Drawn by Misty Coryell	
Scale Not to Scale	

EB W Chicago at Evergreen Rd

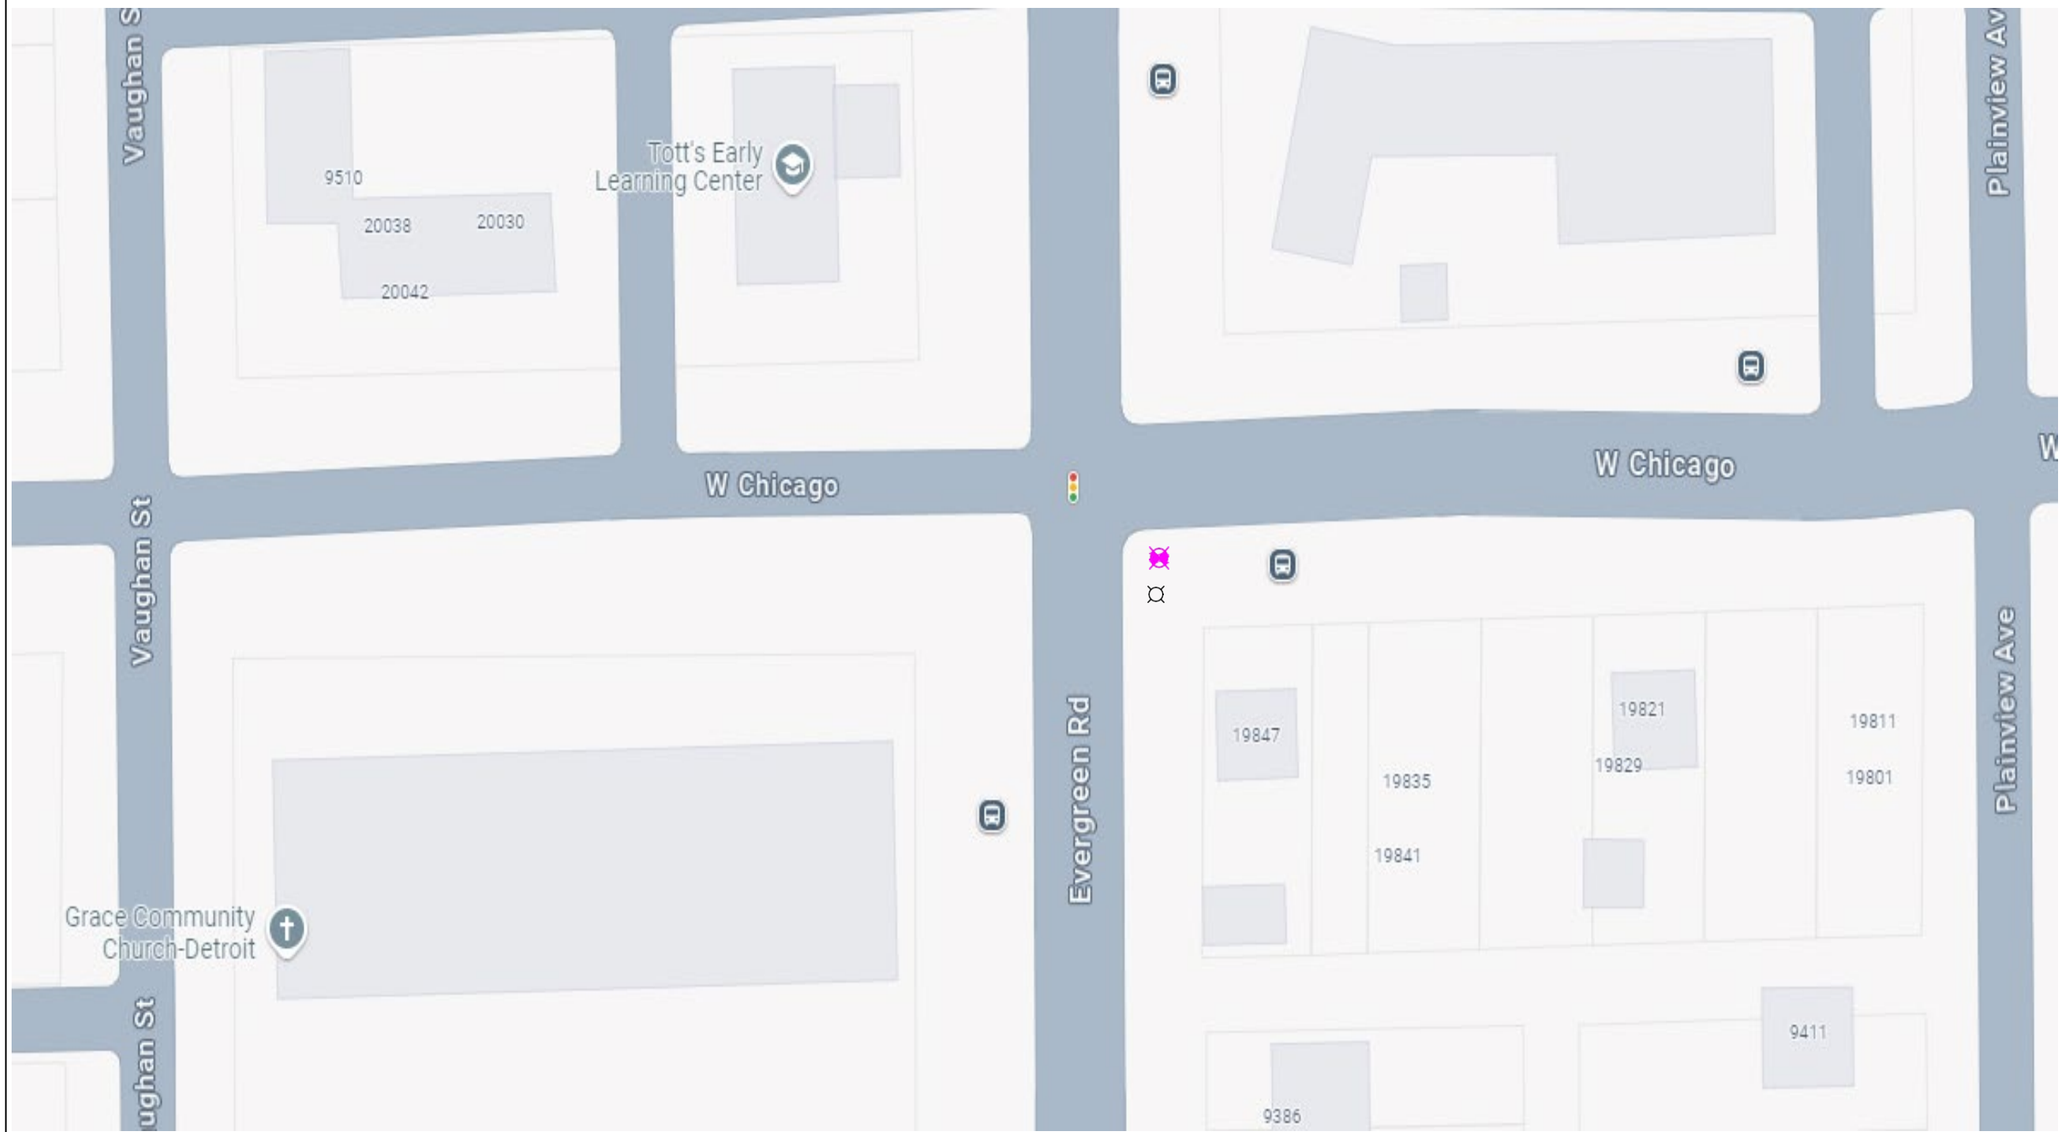

General Notes

N

SOLAR POWER

LEGEND

- EXISTING POLE
- PROPOSED POLE
- PROPOSED CAMERA
- PROPERTY LINE

No.	Revision/Issue	Date
1	Version 1-2	8/24

Firm Name and Address

Motorola Solutions
500 W Monroe Street
Chicago IL 60661


Project Name and Address

MI LPR Project

New Pole Installation Site

Project Plan View

Project	Sheet
DPD LPR	2
Drawn by: Misty Coryell	
Scale: Not to Scale	

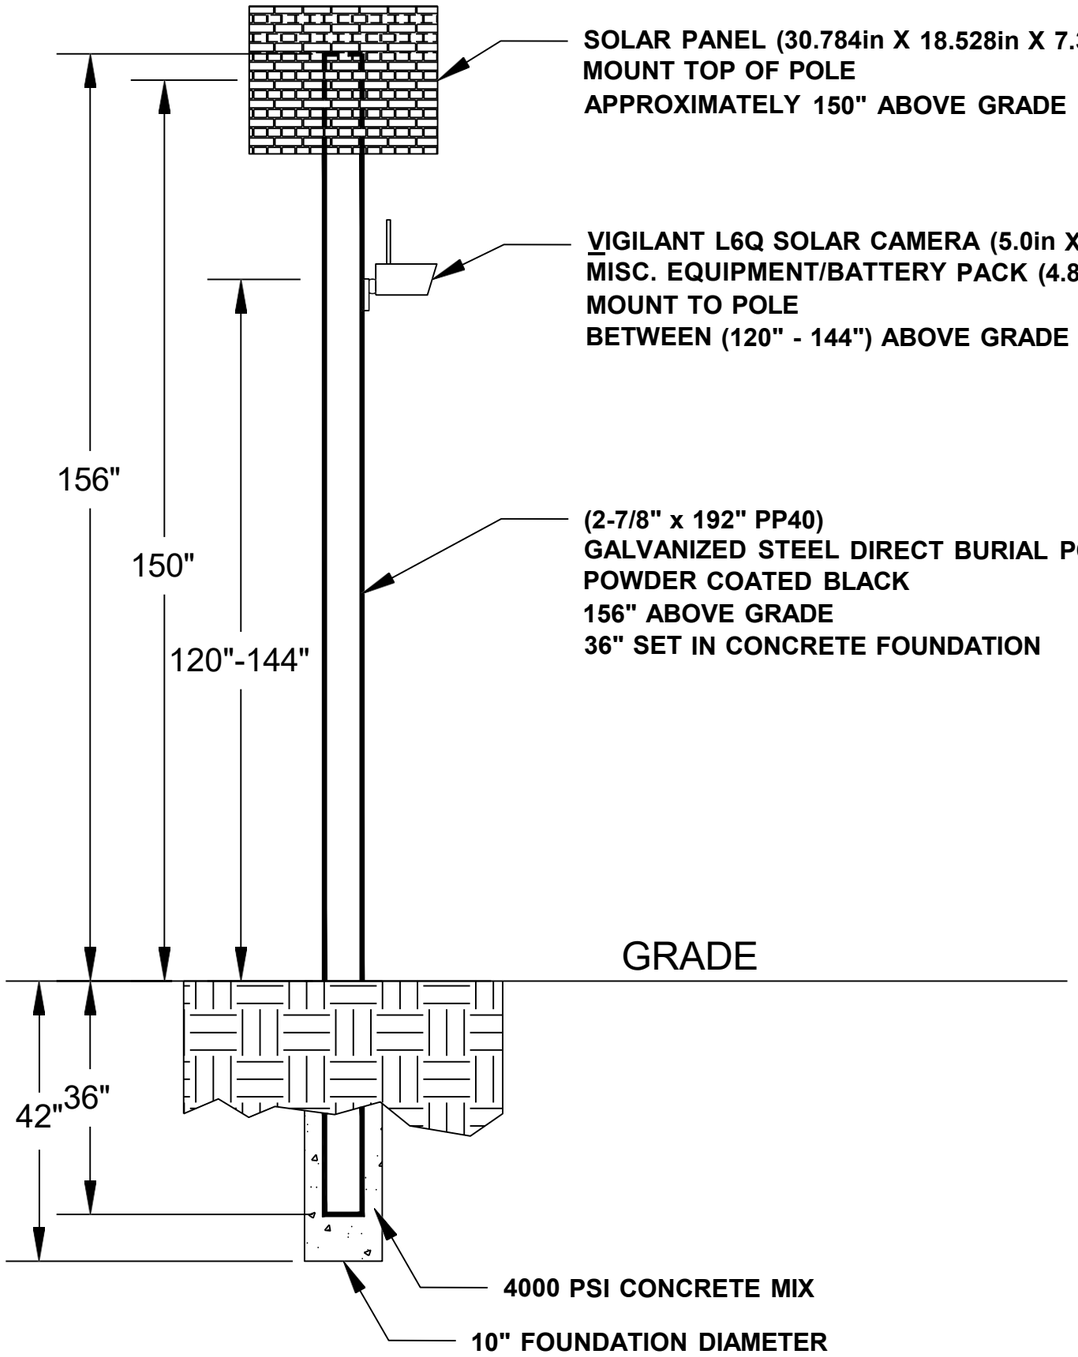

General Notes

No.	Revision/Issue	Date
1	Version 1-2	8/24

Firm Name and Address

Motorola Solutions
500 W Monroe Street
Chicago IL 60661

Project Name and Address

MI LPR Project

Pole Detail

Project DPD LPR	Sheet 3
Drawn by John Gabrial	
Scale Not to Scale	

EB W Chicago at Greenfield Rd

Lat: 42.36527399
Long: -83.19702519

Install a New Sign Pole for LPR Camera





General Notes

N

SOLAR POWER

LEGEND

EXISTING POLE

PROPOSED POLE

PROPOSED CAMERA

PROPERTY LINE

No.	Revision/Issue	Date
1	Version 1-1	8/24

Firm Name and Address

Motorola Solutions
500 W Monroe Street
Chicago IL 60661

Project Name and Address


MI LPR Project

New Pole Installation Site

Project Plan View

Project DPDLPR	Sheet 1
Drawn by Misty Coryell	
Scale Not to Scale	

EB W Chicago at Greenfield Rd

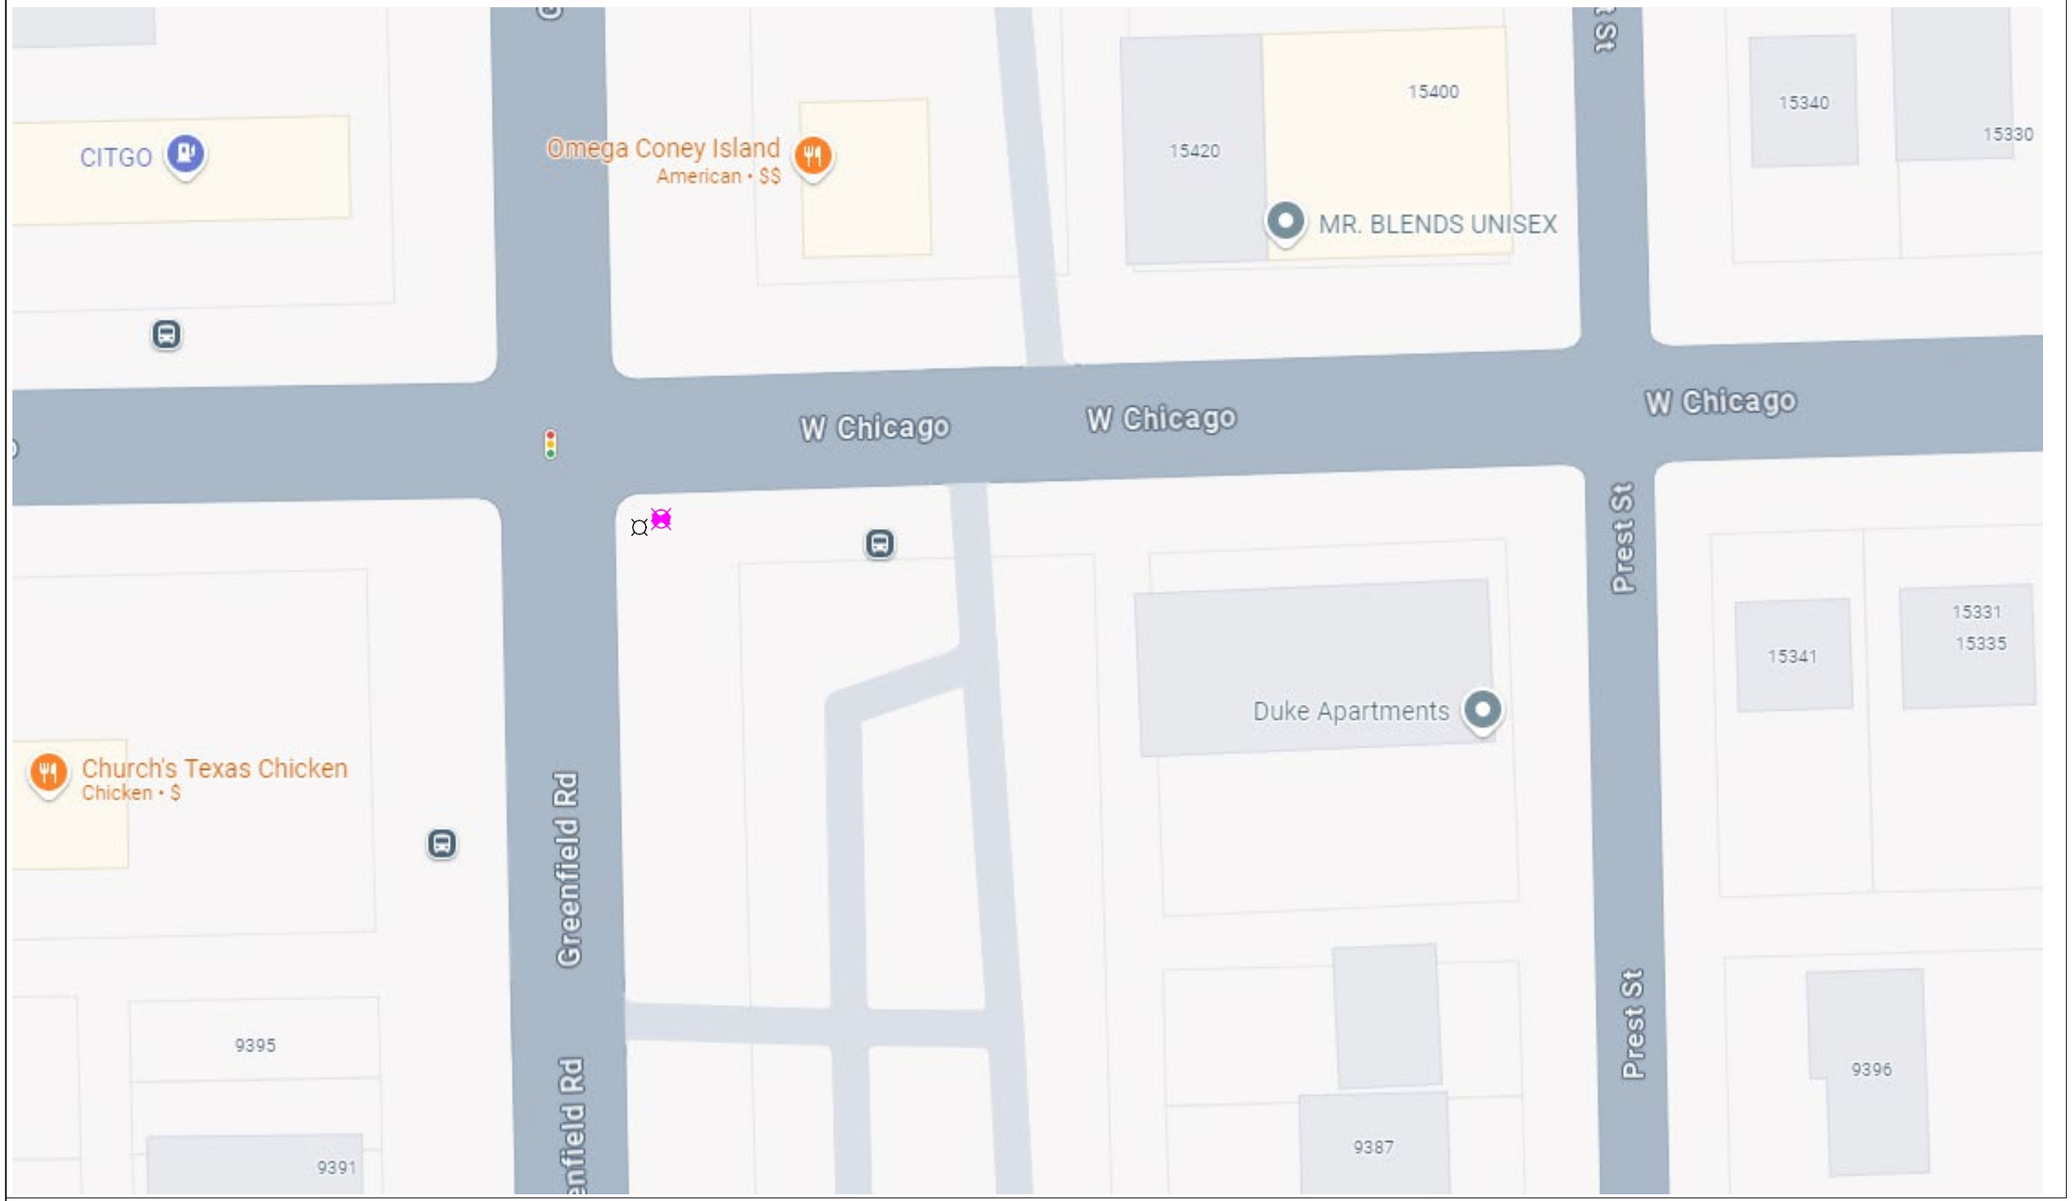

General Notes

N

SOLAR POWER

LEGEND

- EXISTING POLE
- PROPOSED POLE
- PROPOSED CAMERA
- PROPERTY LINE

No.	Revision/Issue	Date
1	Version 1–2	8/24

Firm Name and Address

Motorola Solutions
500 W Monroe Street
Chicago IL 60661


Project Name and Address

MI LPR Project

New Pole Installation Site

Project Plan View

Project DPD LPR	Sheet 2
Drawn by Misty Coryell	
Scale Not to Scale	

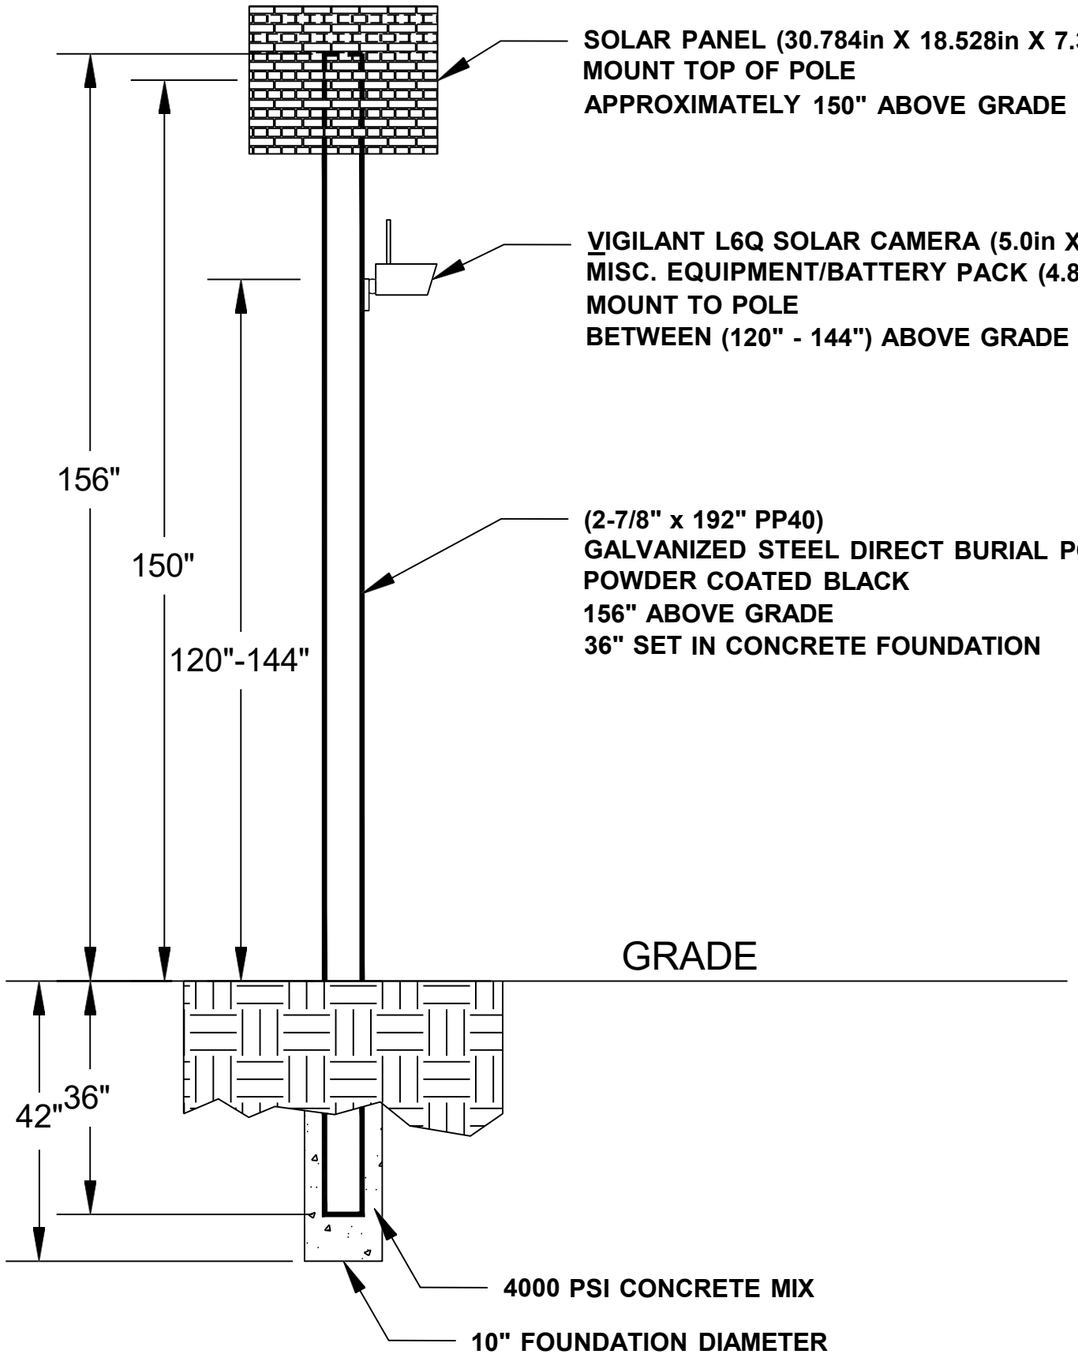

General Notes

No.	Revision/Issue	Date
1	Version 1-2	8/24

Firm Name and Address

Motorola Solutions
500 W Monroe Street
Chicago IL 60661

Project Name and Address

MI LPR Project


Pole Detail

Project DPD LPR	Sheet 3
Drawn by John Gabrial	
Scale Not to Scale	

EB W Chicago at Meyers Rd

Lat: 42.36592555
Long: -83.16727355

Install a New Sign Pole for LPR Camera

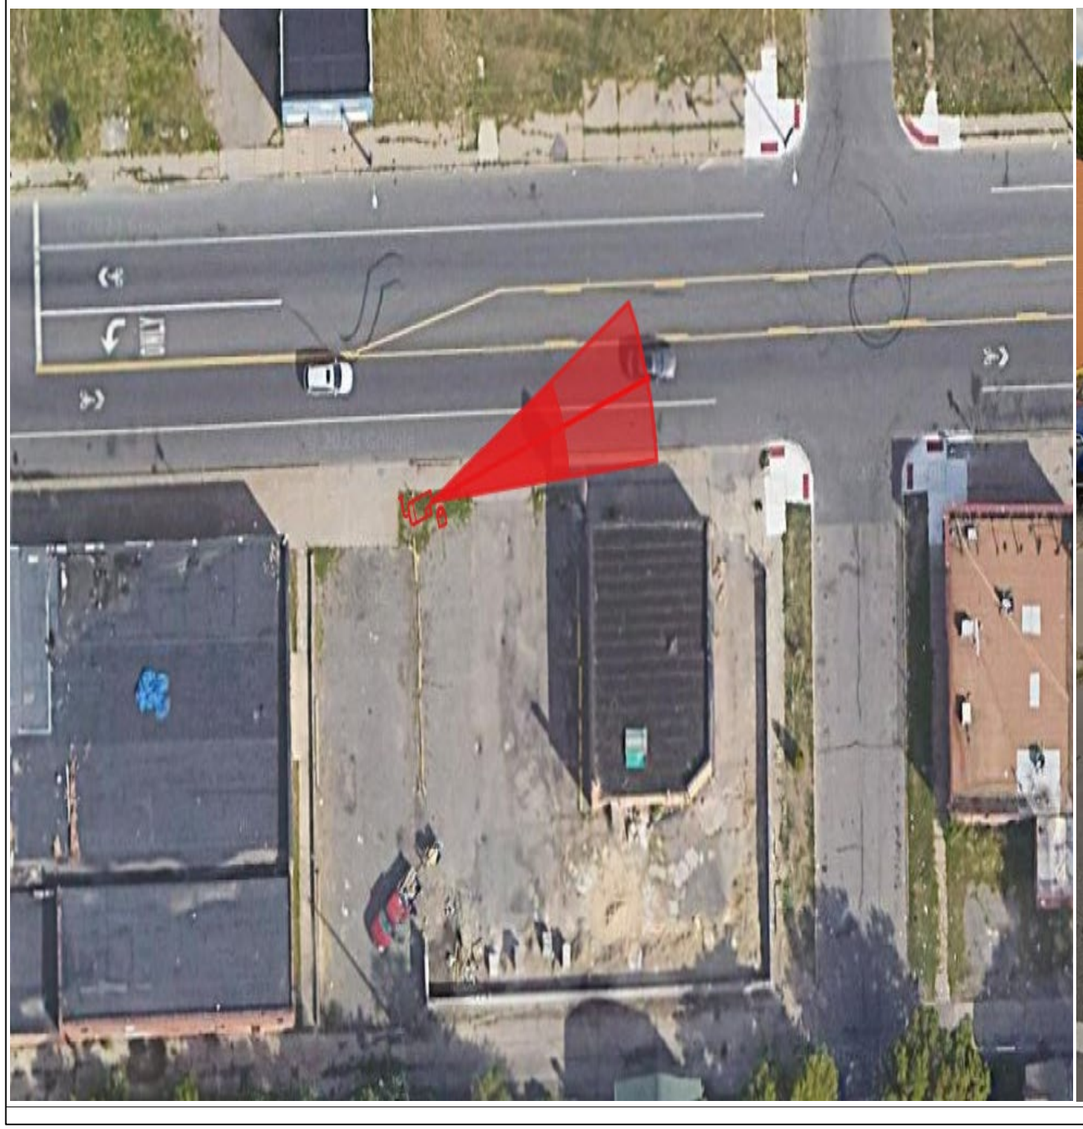



General Notes

N

SOLAR POWER

LEGEND

EXISTING POLE

PROPOSED POLE

PROPOSED CAMERA

PROPERTY LINE

No.	Revision/Issue	Date
1	Version 1-1	8/24

Firm Name and Address

Motorola Solutions
500 W Monroe Street
Chicago IL 60661

Project Name and Address


MI LPR Project

New Pole Installation Site

Project Plan View

Project DPDLPR	Sheet 1
Drawn by Misty Coryell	
Scale Not to Scale	

EB W Chicago at Meyers Rd

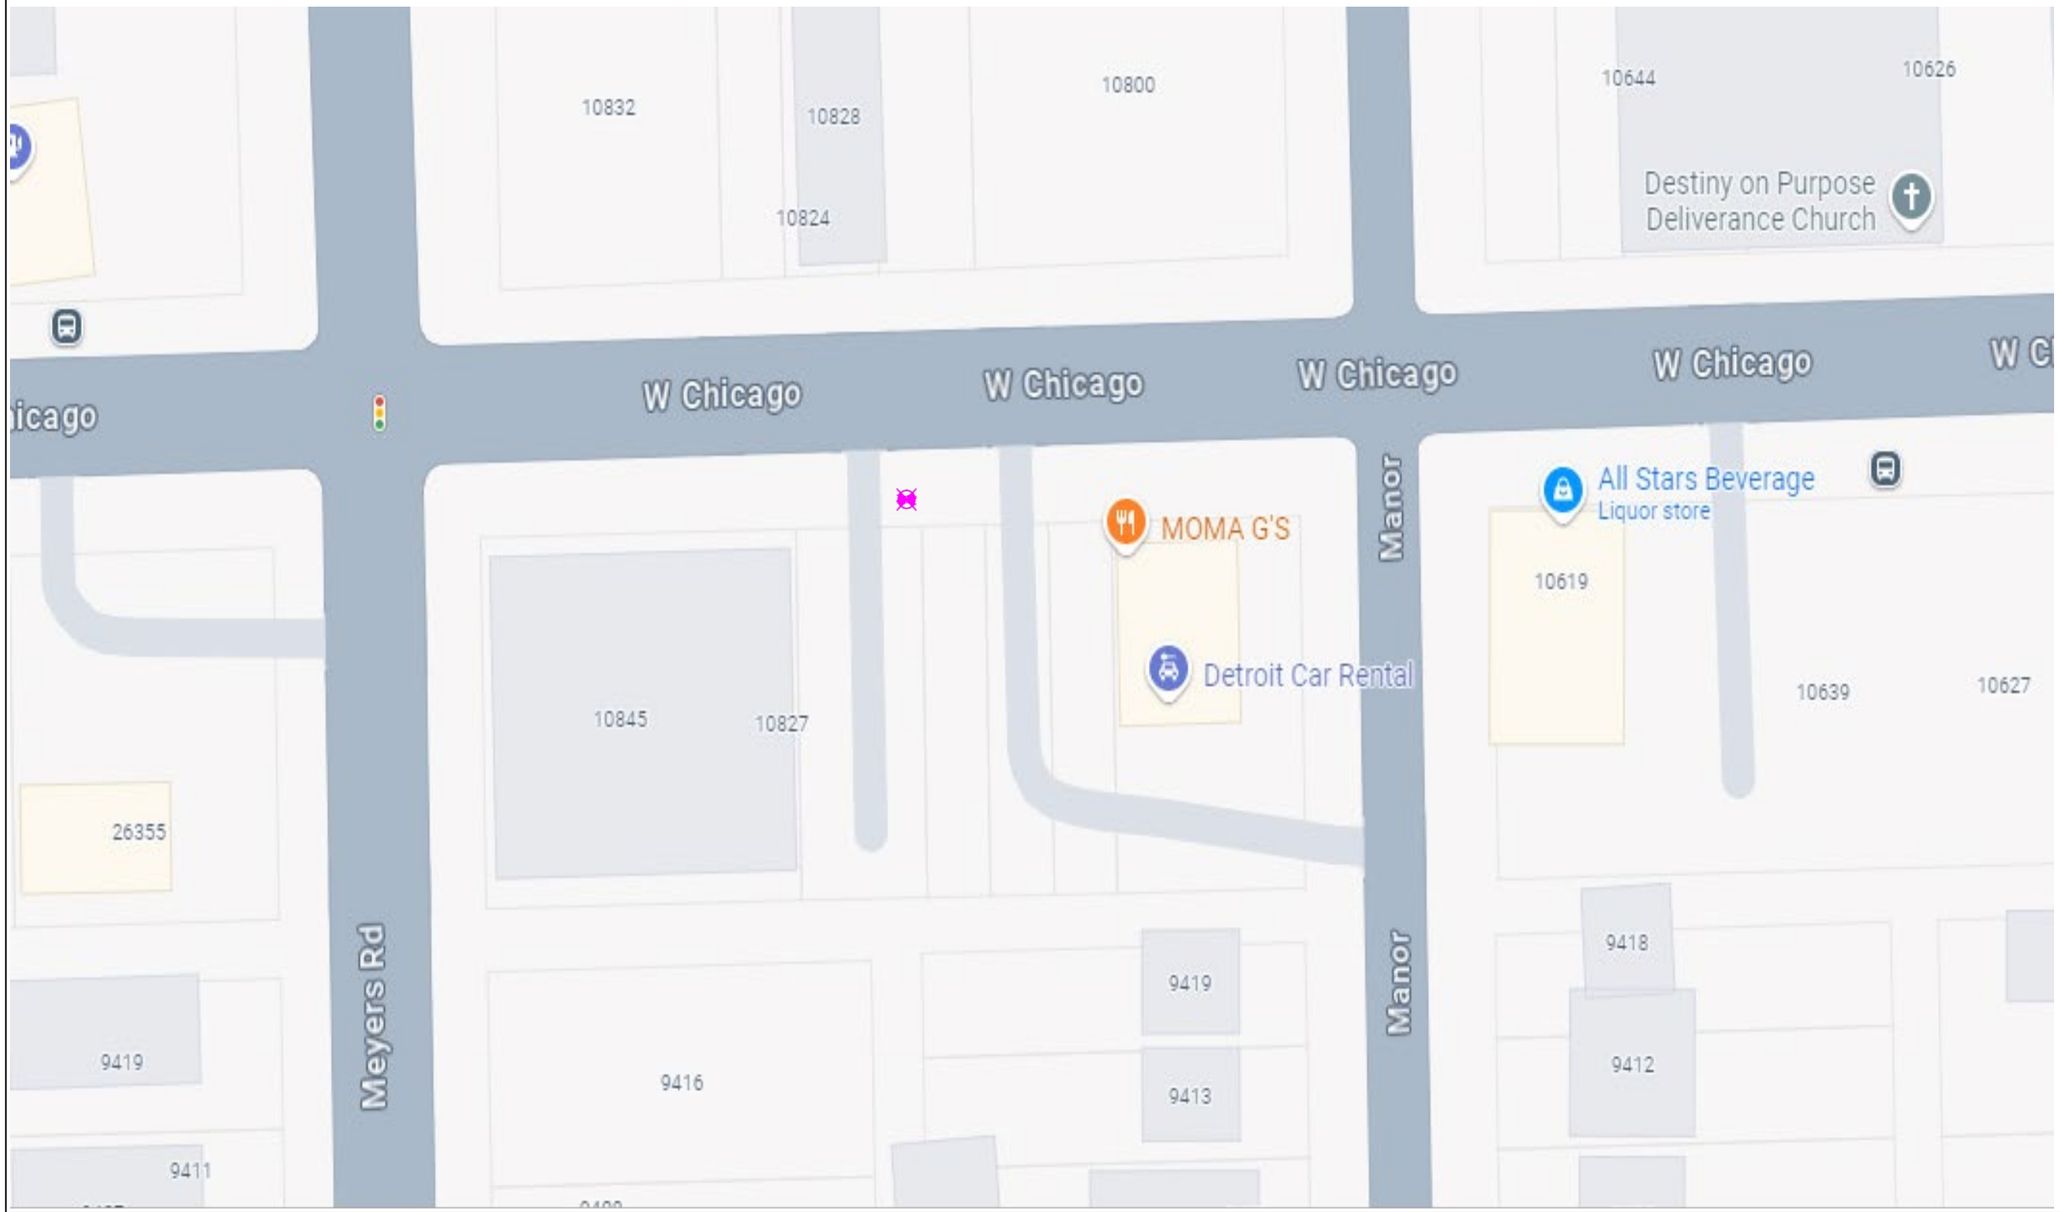

General Notes

N

SOLAR POWER

LEGEND

EXISTING POLE

PROPOSED POLE

PROPOSED CAMERA

PROPERTY LINE

No.	Revision/Issue	Date
1	Version 1-2	8/24

Firm Name and Address

Motorola Solutions
500 W Monroe Street
Chicago IL 60661


Project Name and Address

MI LPR Project

New Pole Installation Site

Project Plan View

Project DPD LPR	Sheet 2
Drawn by Misty Coryell	
Scale Not to Scale	

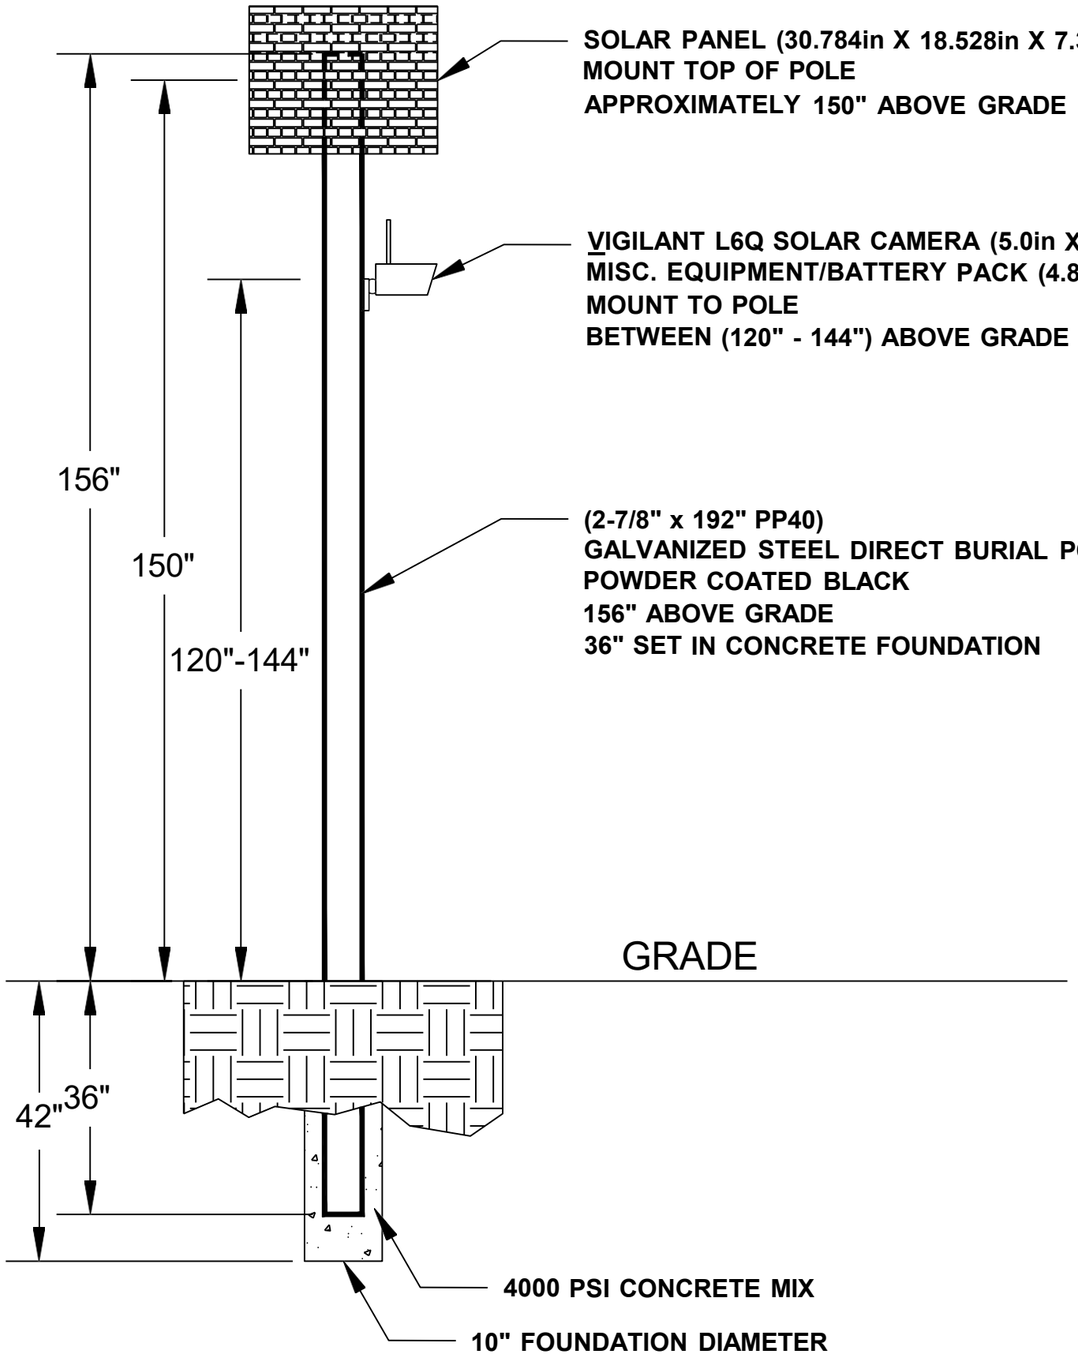

General Notes

No.	Revision/Issue	Date
1	Version 1-2	8/24

Firm Name and Address

Motorola Solutions
500 W Monroe Street
Chicago IL 60661

Project Name and Address

MI LPR Project

Pole Detail

Project DPD LPR	Sheet 3
Drawn by John Gabrial	
Scale Not to Scale	

EB W Euclid Bl at Woodward Av

Lat: 42.377476652442965
Long: -83.07701208521584

Install a New Sign Pole for LPR Camera





General Notes

N

SOLAR POWER

LEGEND

EXISTING POLE

PROPOSED POLE

PROPOSED CAMERA

PROPERTY LINE

No.	Revision/Issue	Date
1	Version 1-1	8/24

Firm Name and Address

Motorola Solutions
500 W Monroe Street
Chicago IL 60661

Project Name and Address


MI LPR Project

New Pole Installation Site

Project Plan View

Project DPDLPR	Sheet 1
Drawn by Misty Coryell	
Scale Not to Scale	

EB W Euclid Bl at Woodward Av

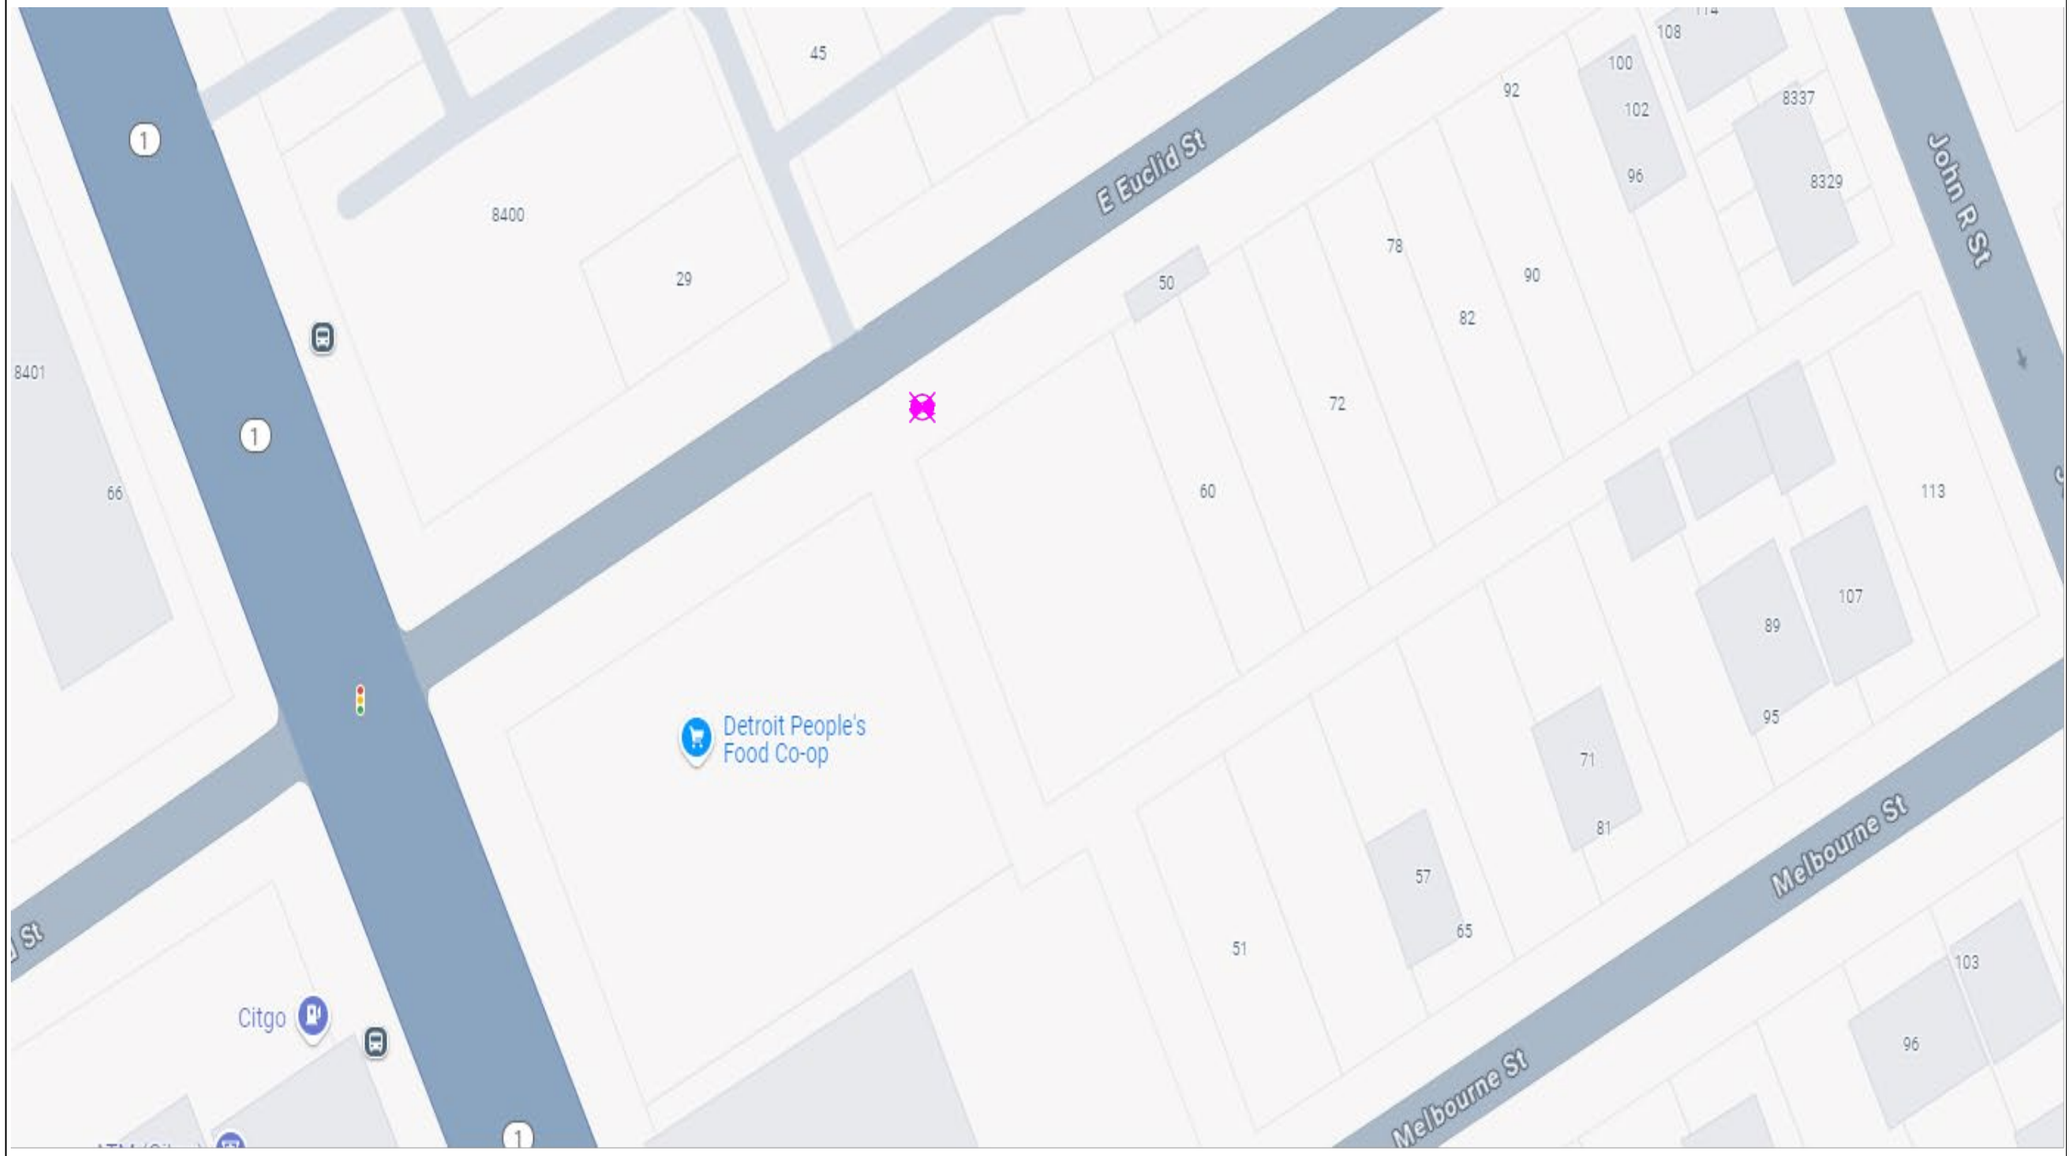

General Notes

N

SOLAR POWER

LEGEND

EXISTING POLE

PROPOSED POLE

PROPOSED CAMERA

PROPERTY LINE

No.	Revision/Issue	Date
1	Version 1-2	8/24

Firm Name and Address

Motorola Solutions
500 W Monroe Street
Chicago IL 60661


Project Name and Address

MI LPR Project

New Pole Installation Site

Project Plan View

Project	Sheet
DPD LPR	2
Drawn by: Misty Coryell	
Scale: Not to Scale	

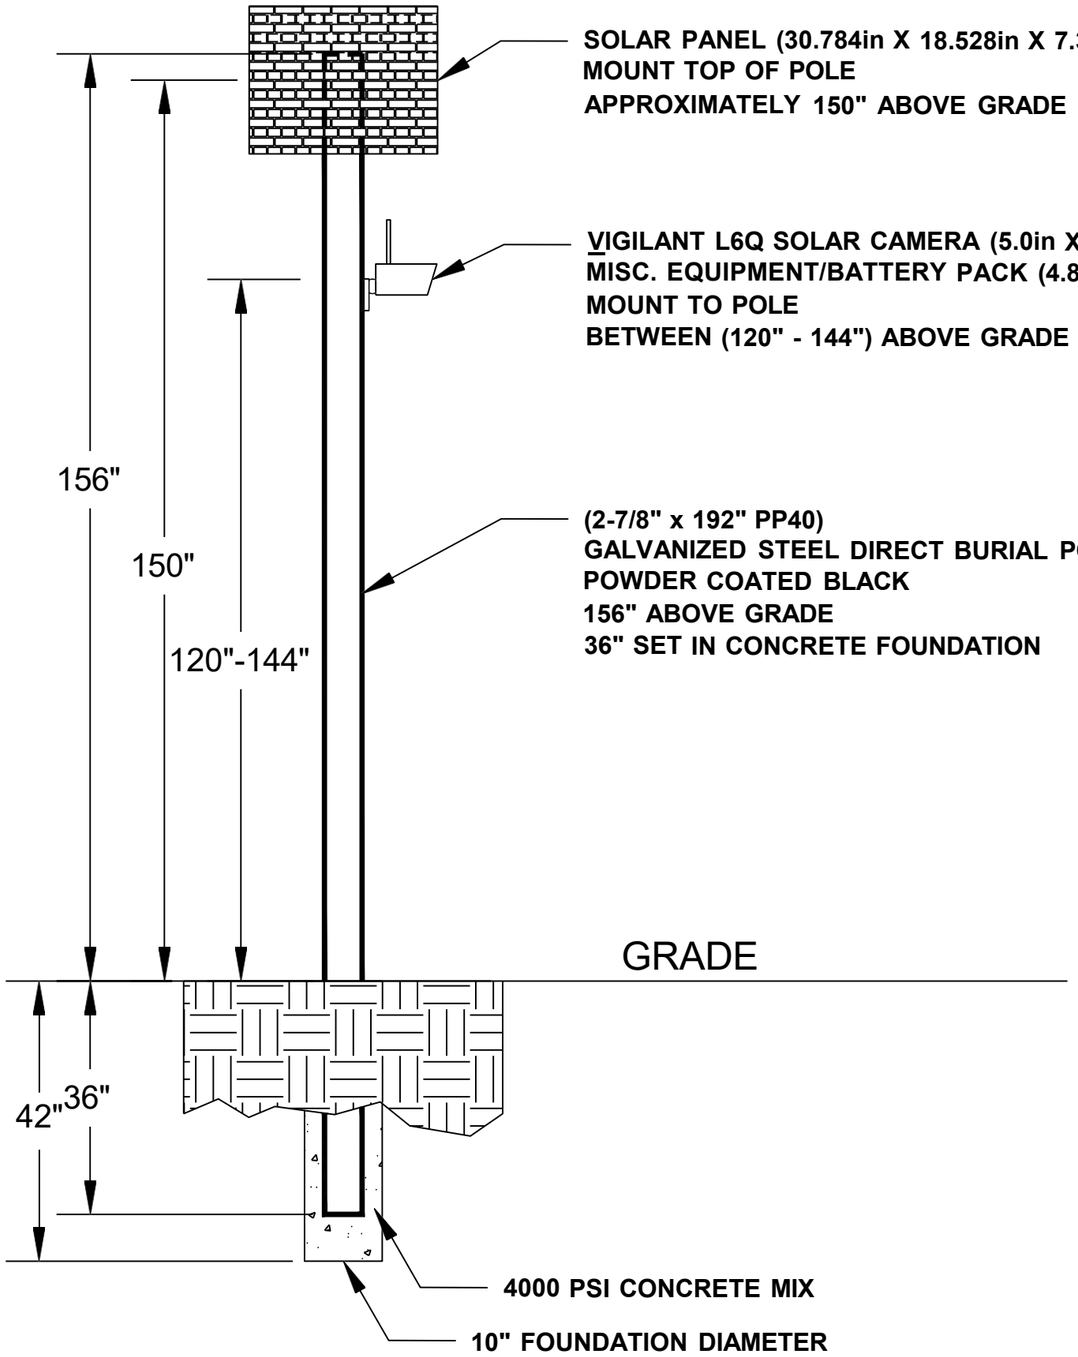

General Notes

No.	Revision/Issue	Date
1	Version 1-2	8/24

Firm Name and Address

Motorola Solutions
500 W Monroe Street
Chicago IL 60661

Project Name and Address

MI LPR Project


Pole Detail


Project DPD LPR	Sheet 3
Drawn by John Gabrial	
Scale Not to Scale	

EB W McNichols Rd at W Grand River Av

Lat: 42.41463567
Long: -83.25175845

Install a New Sign Pole for LPR Camera

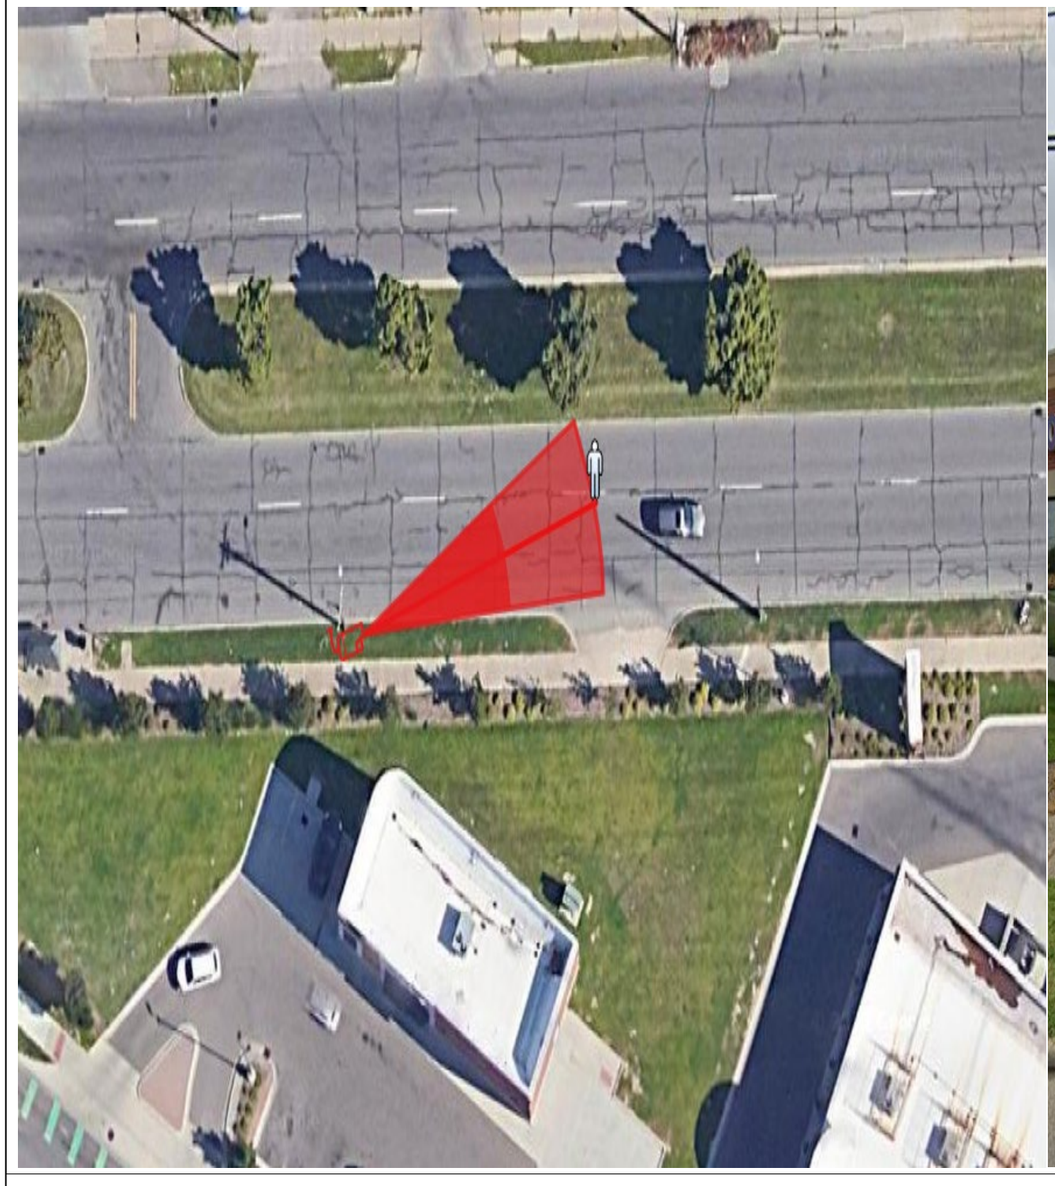

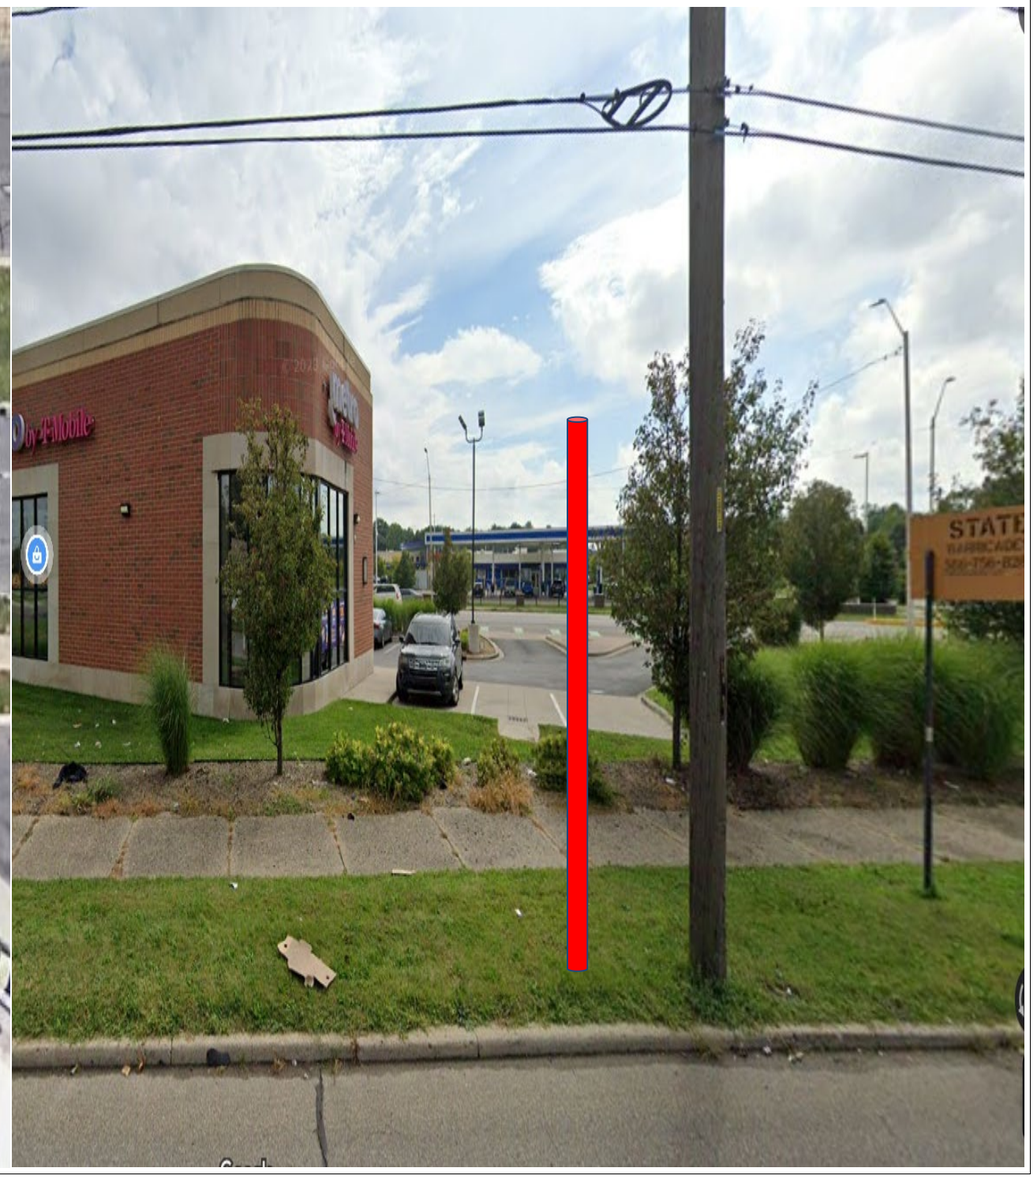

General Notes

N

SOLAR POWER

LEGEND

EXISTING POLE

PROPOSED POLE

PROPOSED CAMERA

PROPERTY LINE

No.	Revision/Issue	Date
1	Version 1-1	8/24

Firm Name and Address

Motorola Solutions
500 W Monroe Street
Chicago IL 60661

Project Name and Address


MI LPR Project

New Pole Installation Site

Project Plan View

Project DPDLPR	Sheet 1
Drawn by Misty Coryell	
Scale Not to Scale	

EB W McNichols Rd at W Grand River Av

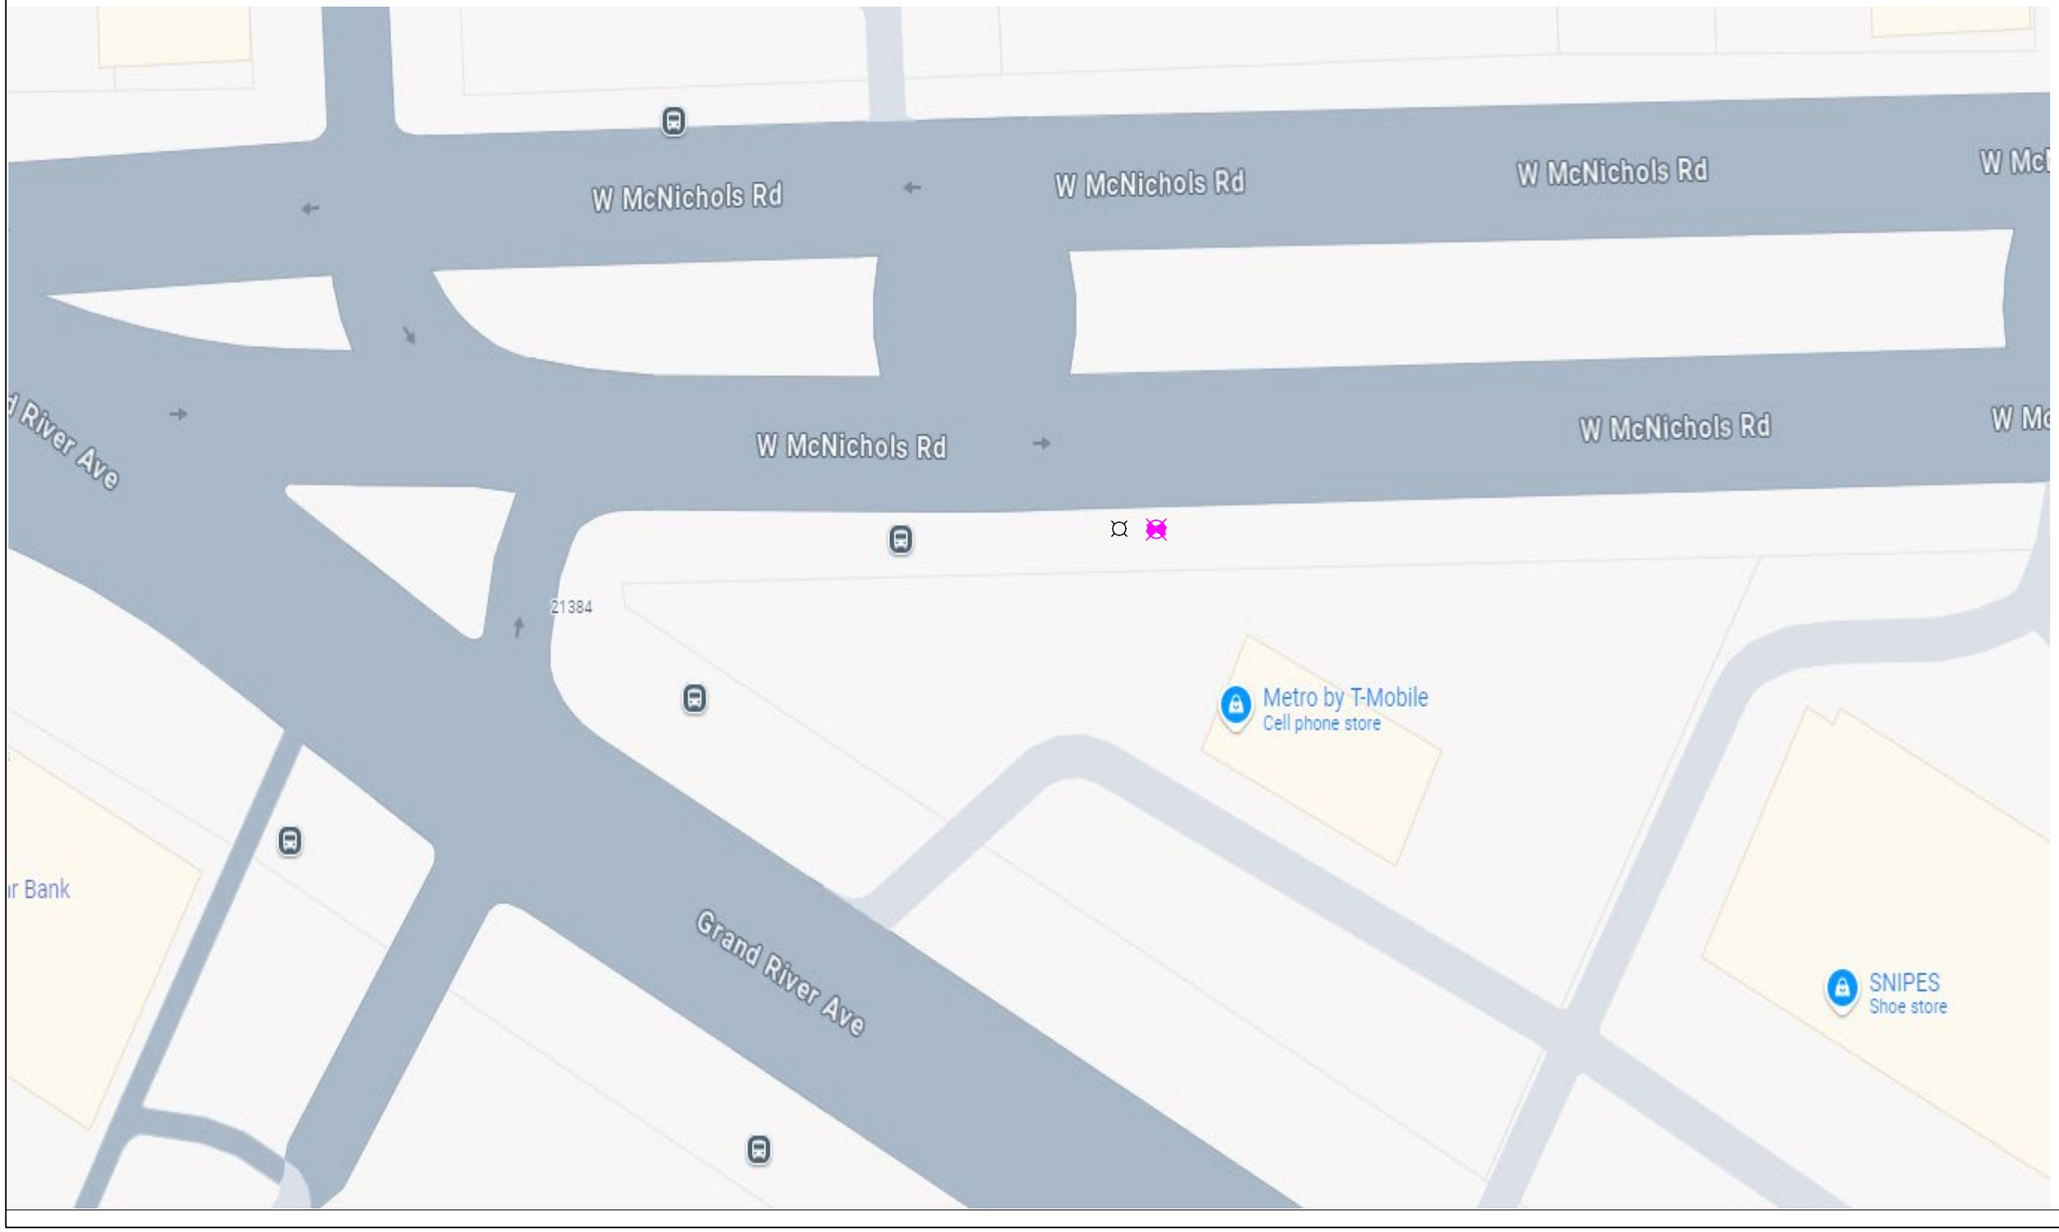

General Notes

N

SOLAR POWER

LEGEND

- EXISTING POLE
- PROPOSED POLE
- PROPOSED CAMERA
- PROPERTY LINE

No.	Revision/Issue	Date
1	Version 1-2	8/24

Firm Name and Address

Motorola Solutions
500 W Monroe Street
Chicago IL 60661


Project Name and Address

MI LPR Project

New Pole Installation Site

Project Plan View

Project DPD LPR	Sheet 2
Drawn by Misty Coryell	
Scale Not to Scale	

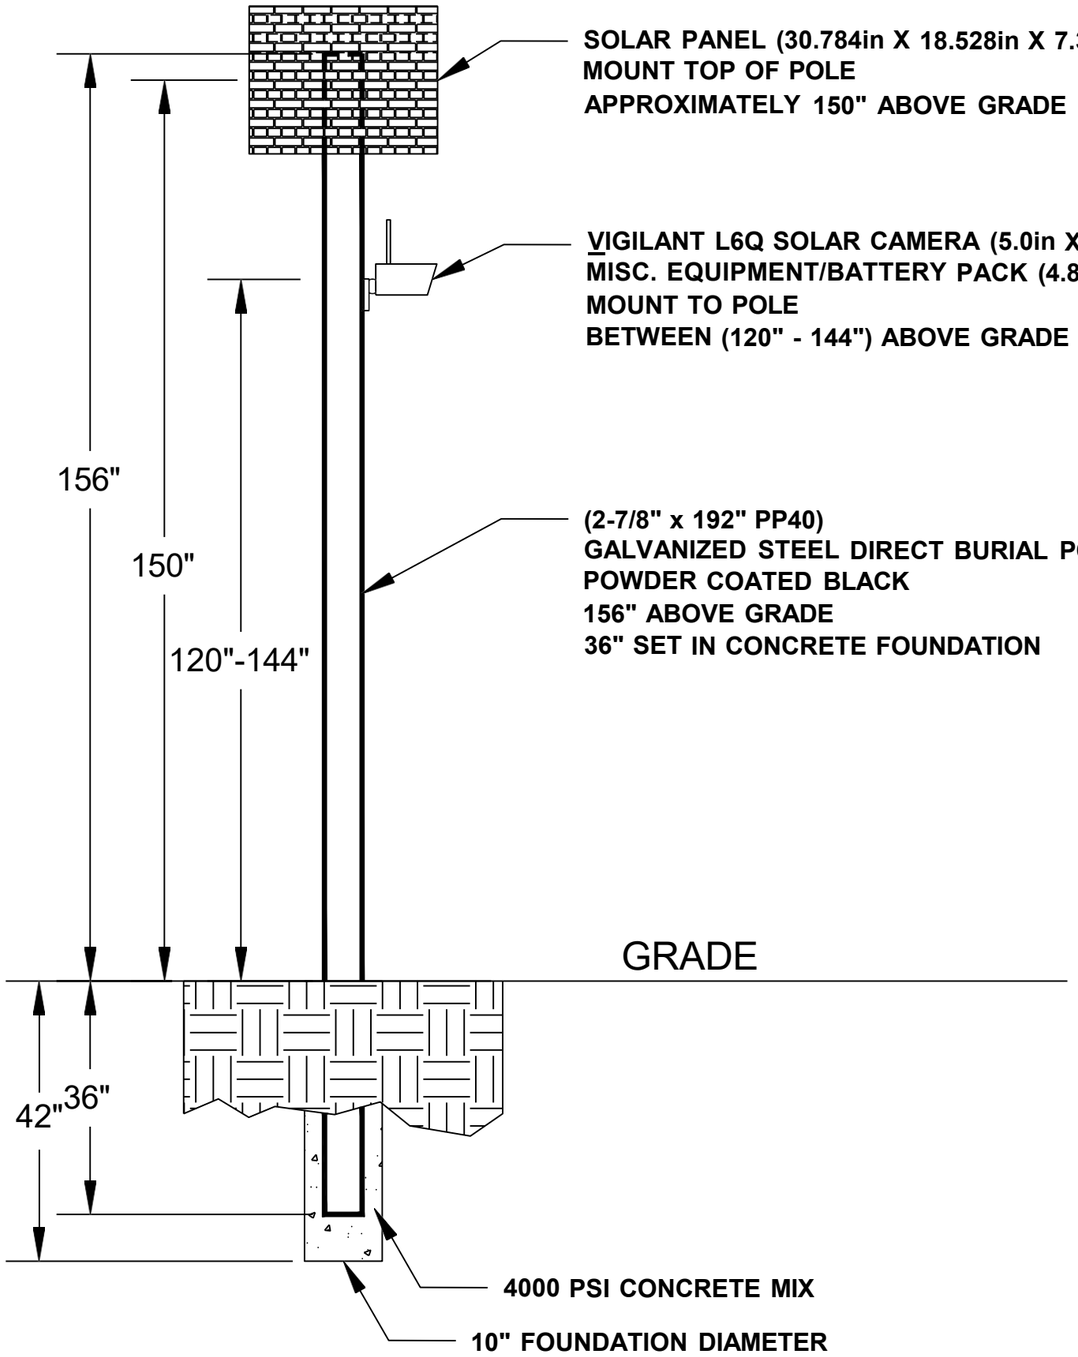

General Notes

No.	Revision/Issue	Date
1	Version 1-2	8/24

Firm Name and Address

Motorola Solutions
500 W Monroe Street
Chicago IL 60661

Project Name and Address

MI LPR Project


Pole Detail


Project DPD LPR	Sheet 3
Drawn by John Gabrial	
Scale Not to Scale	

EB W McNichols Rd at Woodward Av

Lat: 42.41775058
Long: -83.10251626

Install a New Sign Pole for LPR Camera

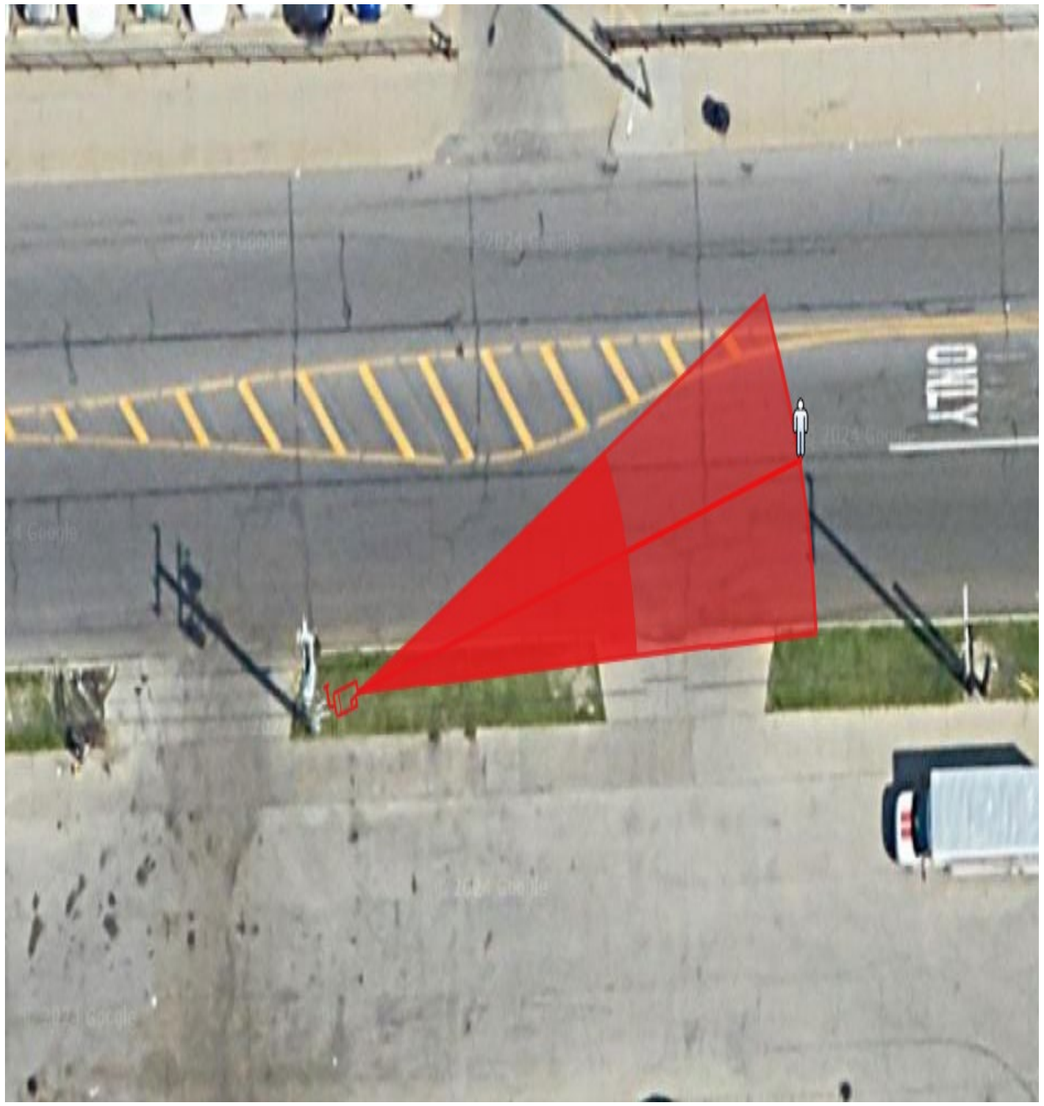

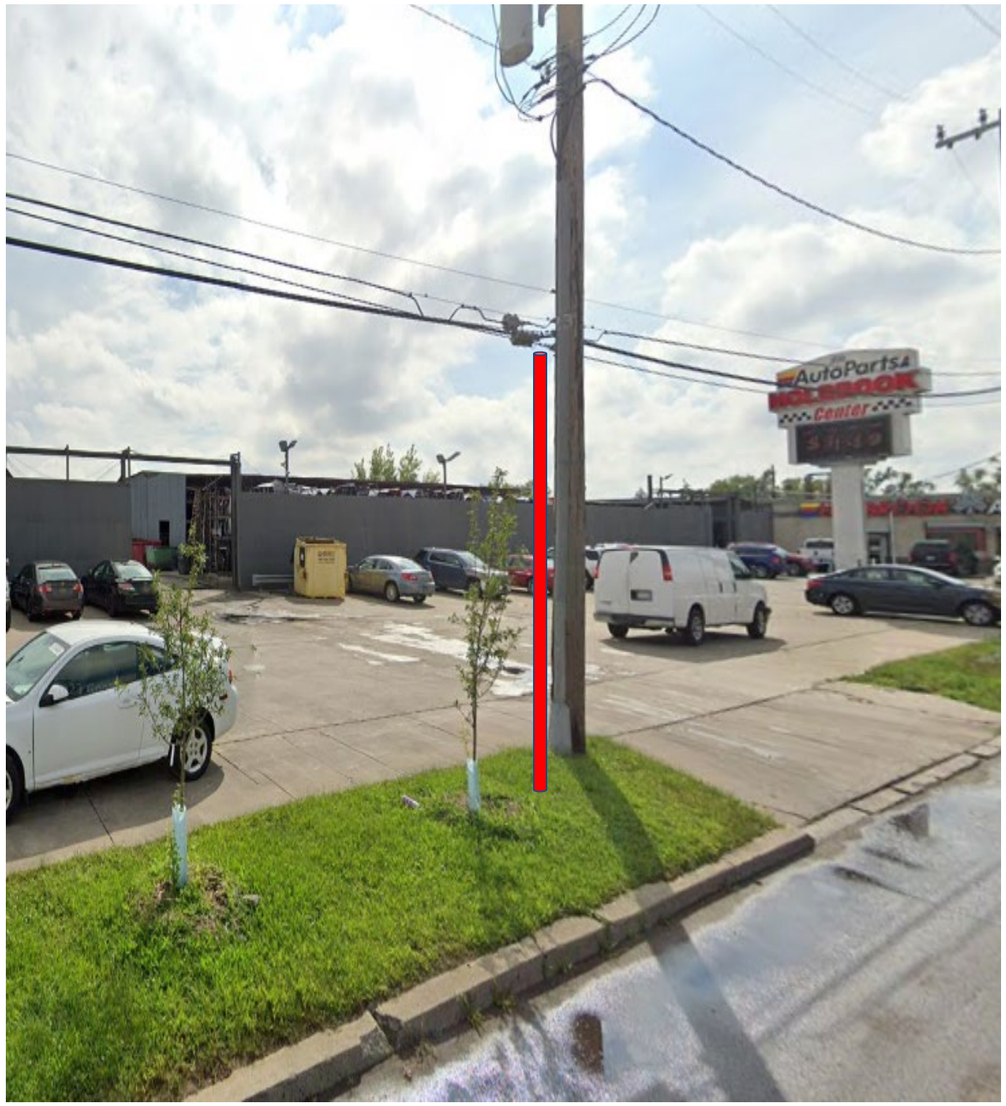

General Notes

N

SOLAR POWER

LEGEND

EXISTING POLE

PROPOSED POLE

PROPOSED CAMERA

PROPERTY LINE

No.	Revision/Issue	Date
1	Version 1-1	8/24

Firm Name and Address

Motorola Solutions
500 W Monroe Street
Chicago IL 60661

Project Name and Address


MI LPR Project

New Pole Installation Site

Project Plan View

Project DPDLPR	Sheet 1
Drawn by Misty Coryell	
Scale Not to Scale	

EB W McNichols Rd at Woodward Av

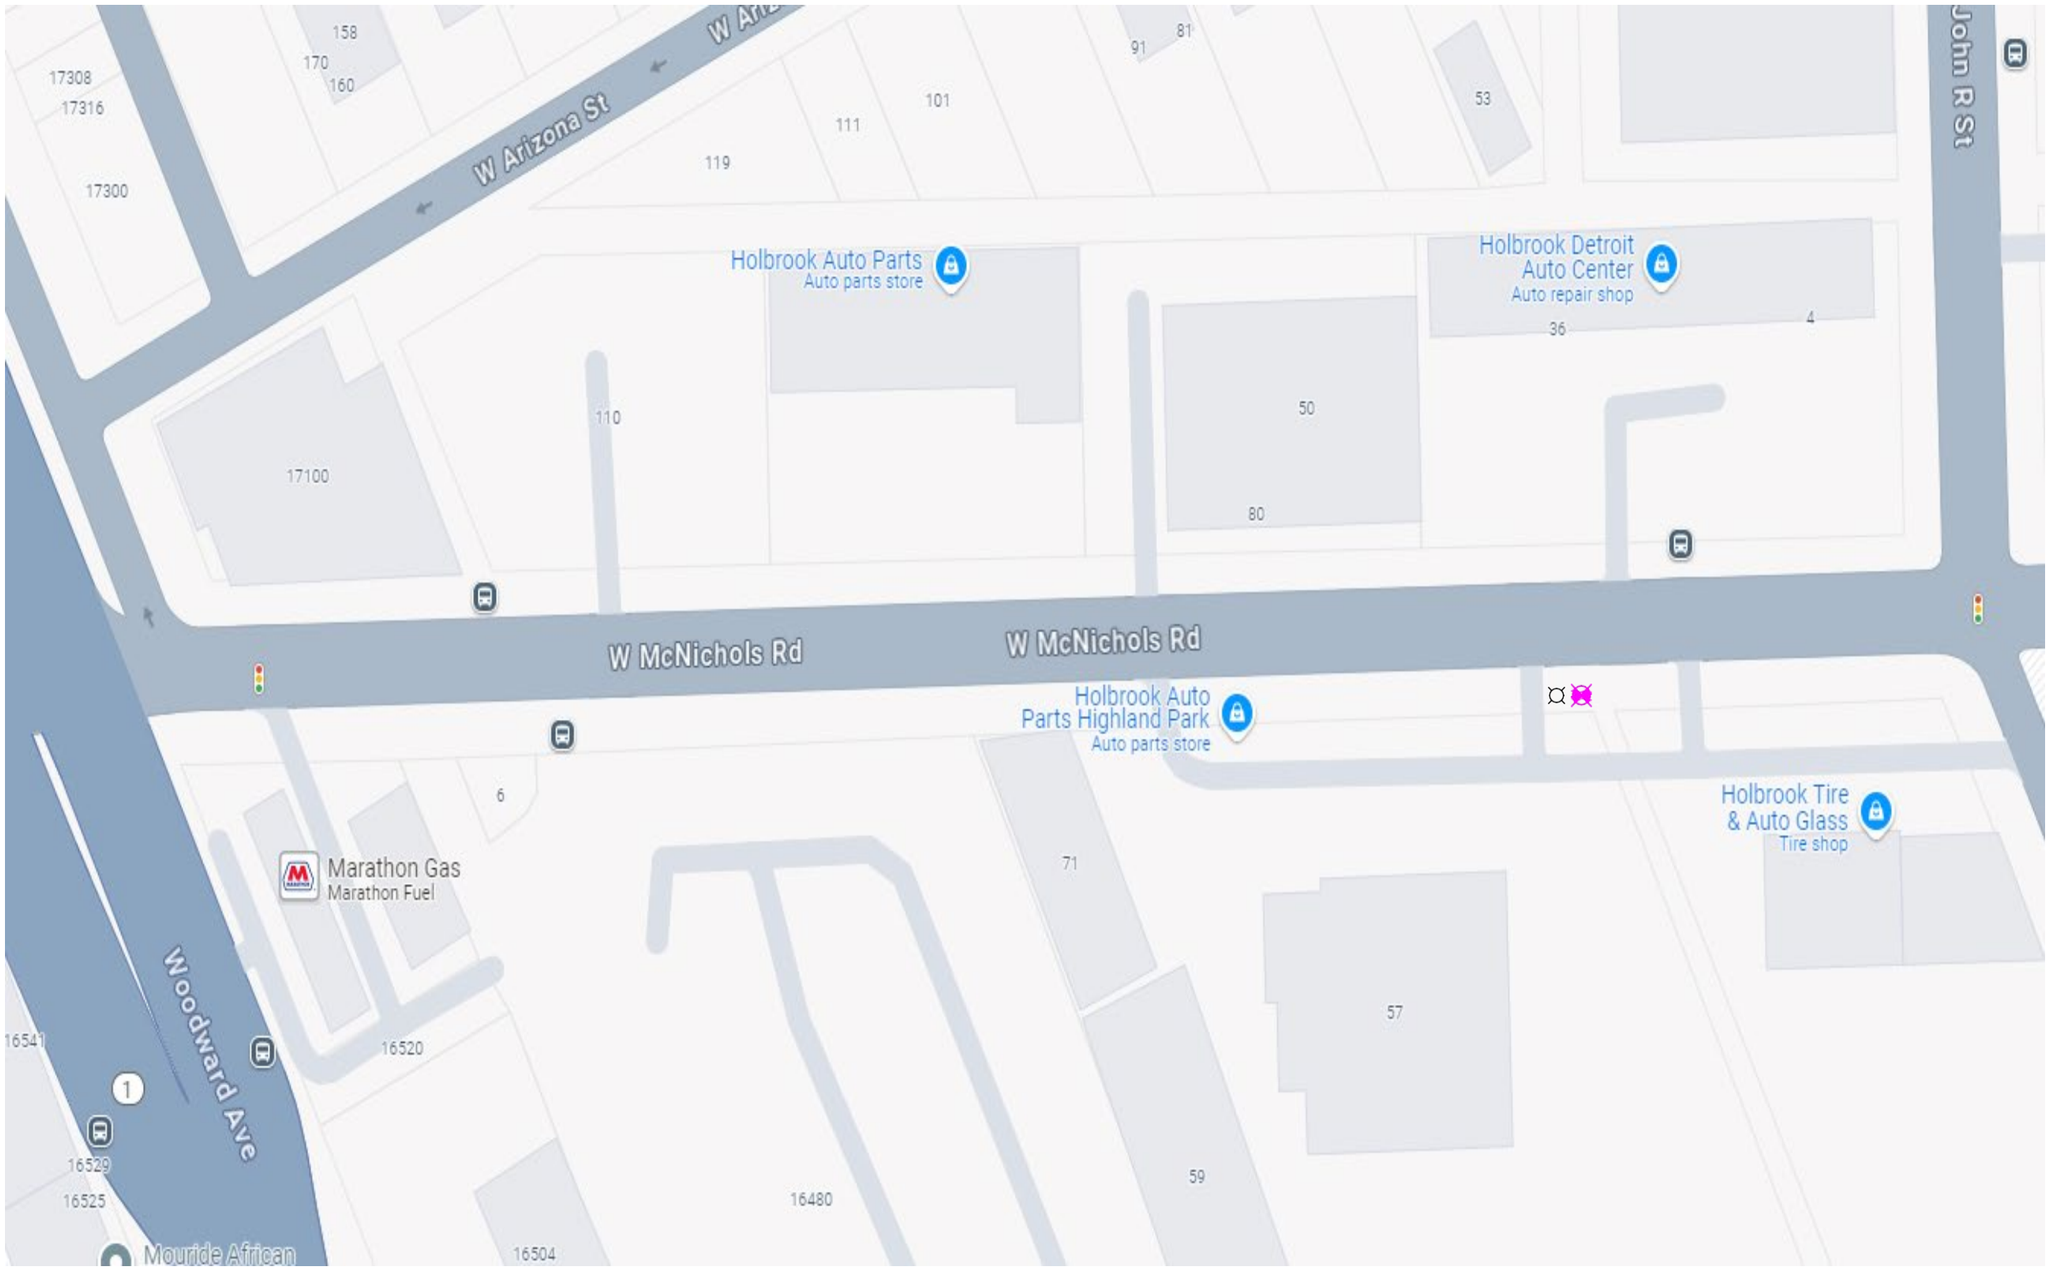

General Notes

N

SOLAR POWER

LEGEND

- EXISTING POLE
- PROPOSED POLE
- PROPOSED CAMERA
- PROPERTY LINE

No.	Revision/Issue	Date
1	Version 1–2	8/24

Firm Name and Address

Motorola Solutions
500 W Monroe Street
Chicago IL 60661


Project Name and Address

MI LPR Project

New Pole Installation Site

Project Plan View

Project	Sheet
DPD LPR	2
Drawn by: Misty Coryell	
Scale: Not to Scale	

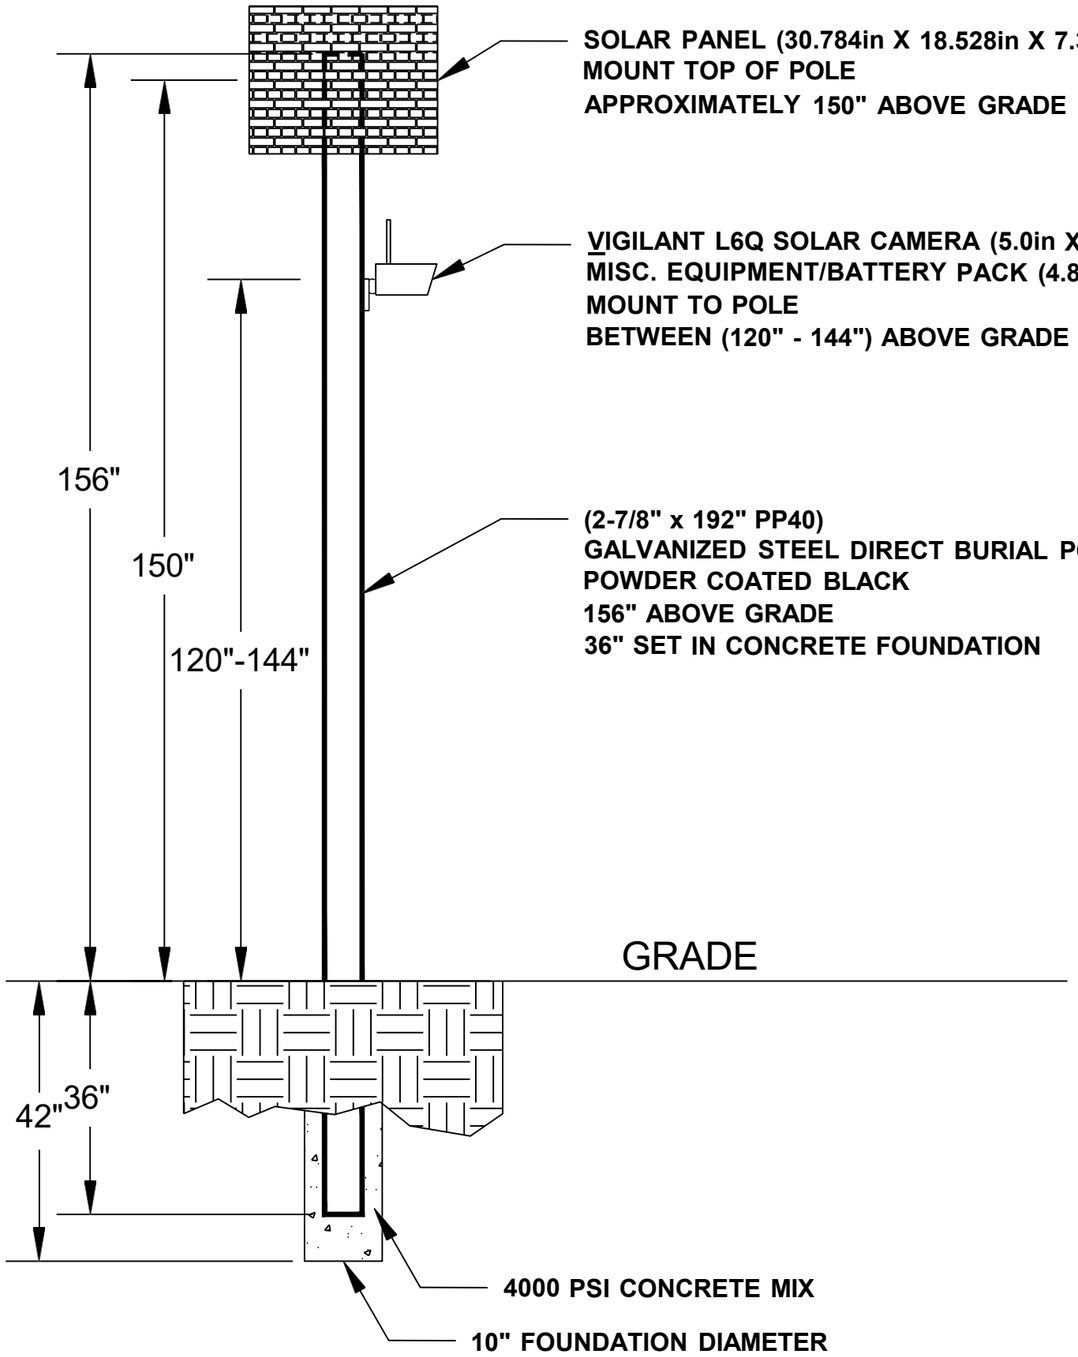

General Notes

No.	Revision/Issue	Date
1	Version 1-2	8/24

Firm Name and Address

Motorola Solutions
500 W Monroe Street
Chicago IL 60661

Project Name and Address

MI LPR Project


Pole Detail


Project DPD LPR	Sheet 3
Drawn by John Gabrial	
Scale Not to Scale	

EB W Warren Av at Outer Dr W

Lat: 42.342066200776756
Long: -83.25101451059093

Install a New Sign Pole for LPR Camera

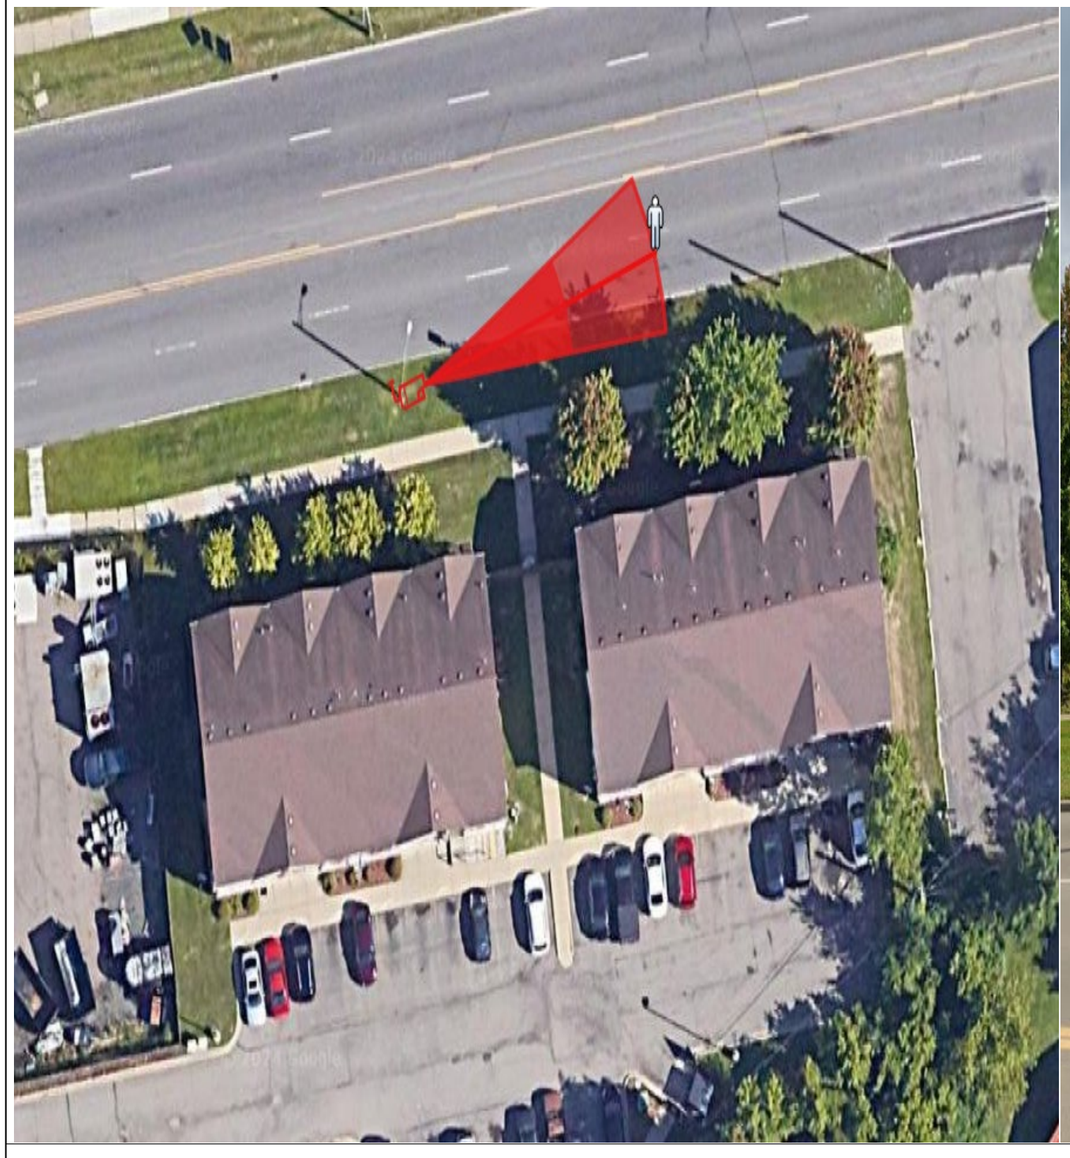

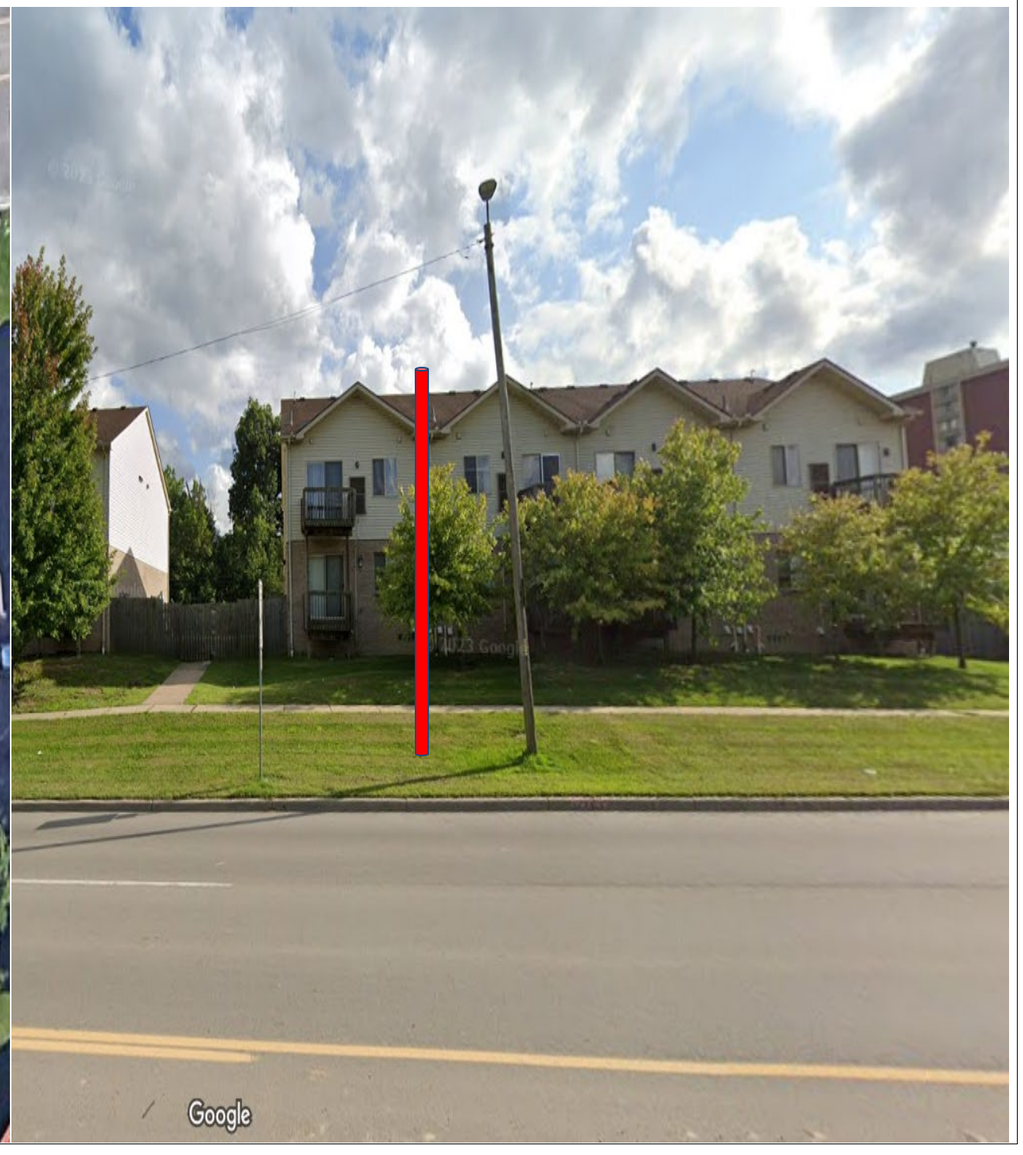

General Notes

N

SOLAR POWER

LEGEND

EXISTING POLE

PROPOSED POLE

PROPOSED CAMERA

PROPERTY LINE

No.	Revision/Issue	Date
1	Version 1-1	8/24

Firm Name and Address

Motorola Solutions
500 W Monroe Street
Chicago IL 60661

Project Name and Address


MI LPR Project

New Pole Installation Site

Project Plan View

Project DPDLPR	Sheet 1
Drawn by Misty Coryell	
Scale Not to Scale	

EB W Warren Av at Outer Dr W

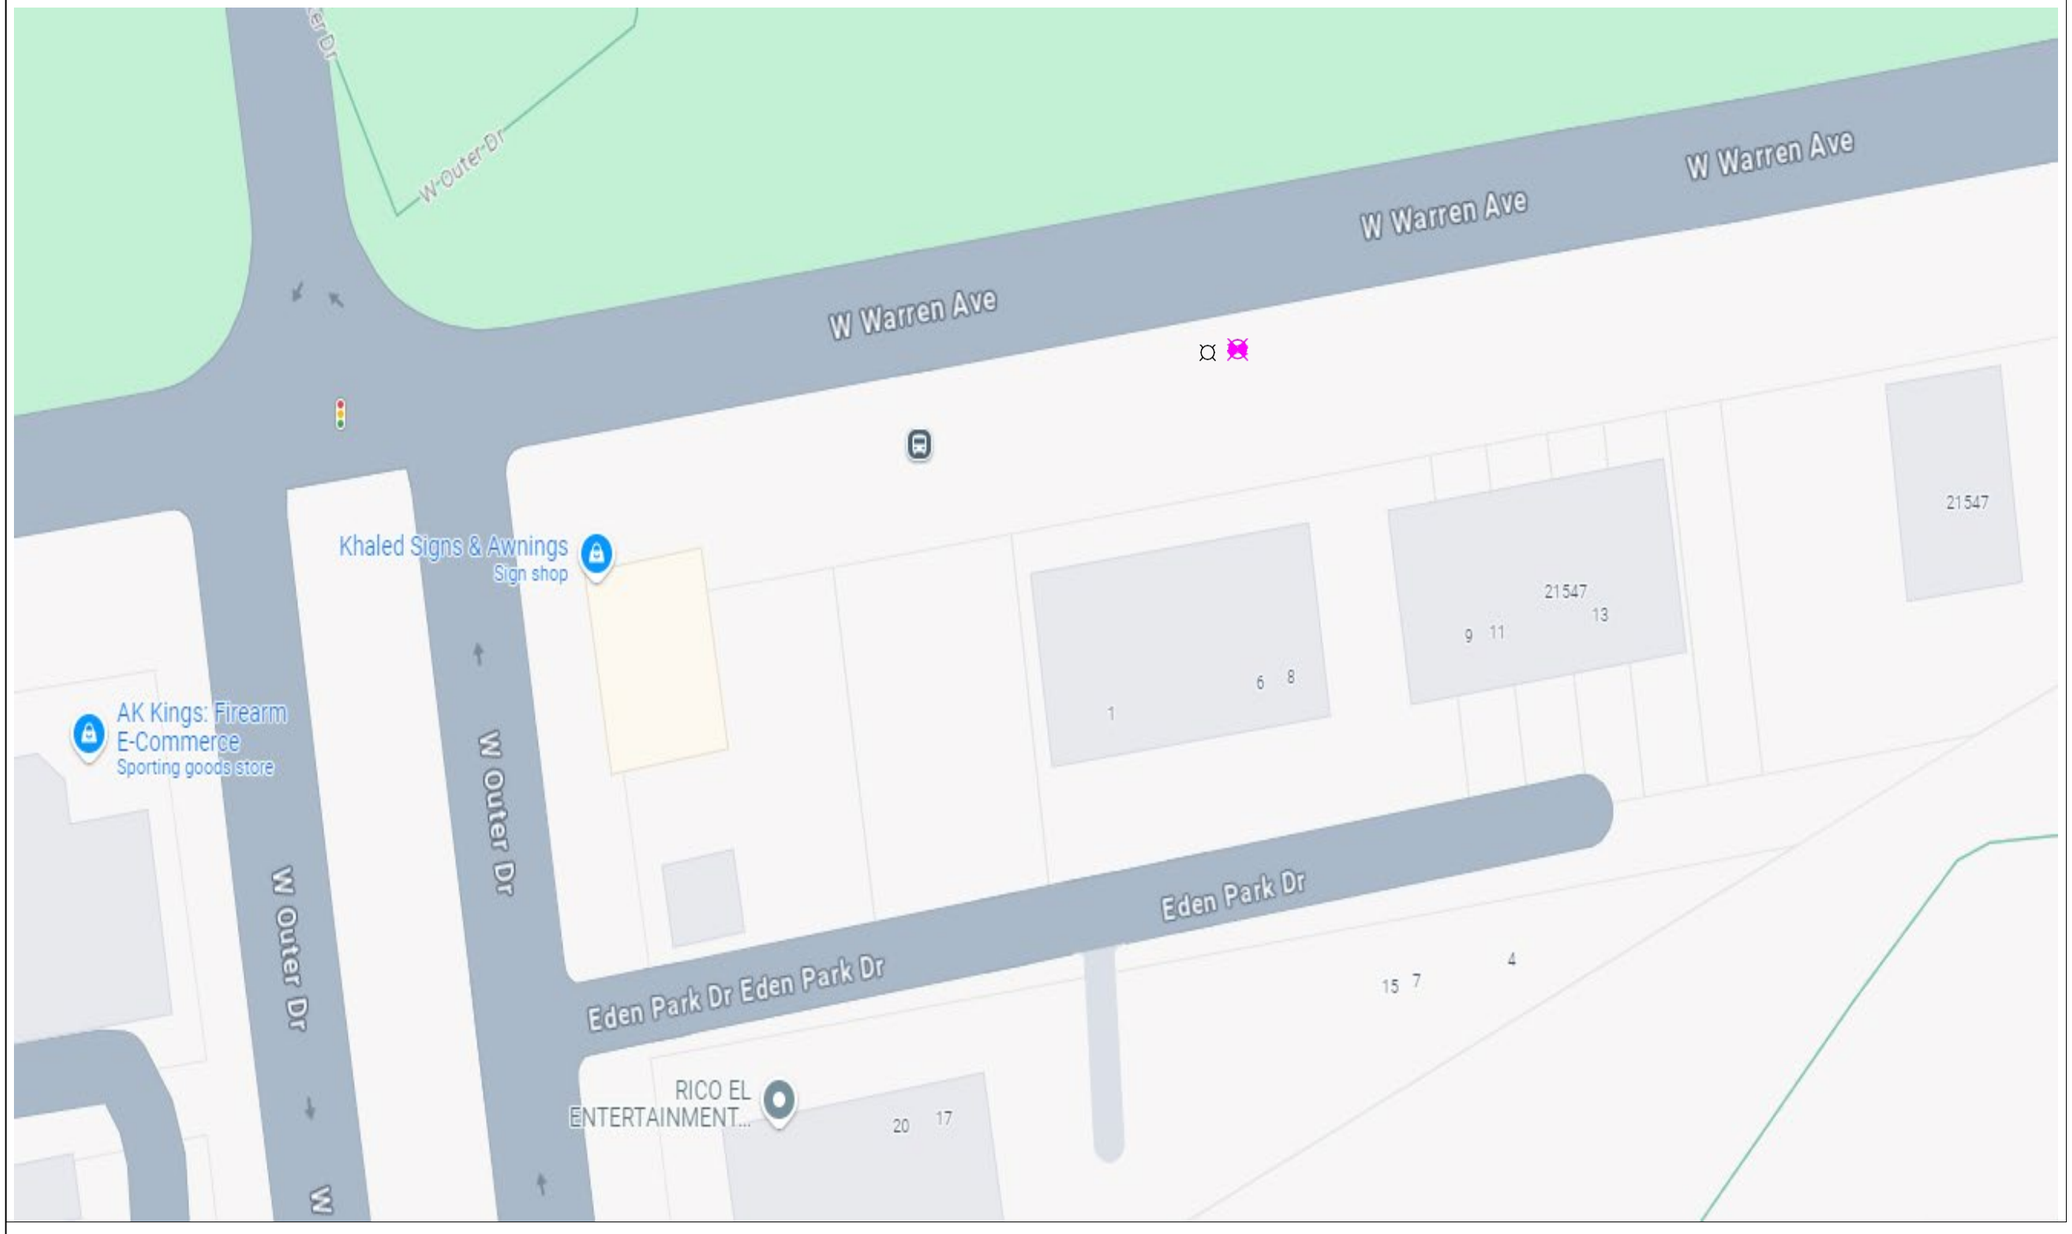

General Notes

N

SOLAR POWER

LEGEND

- EXISTING POLE
- PROPOSED POLE
- PROPOSED CAMERA
- PROPERTY LINE

No.	Revision/Issue	Date
1	Version 1-2	8/24

Firm Name and Address

Motorola Solutions
500 W Monroe Street
Chicago IL 60661


Project Name and Address

MI LPR Project

New Pole Installation Site

Project Plan View

Project DPD LPR	Sheet 2
Drawn by Misty Coryell	
Scale Not to Scale	

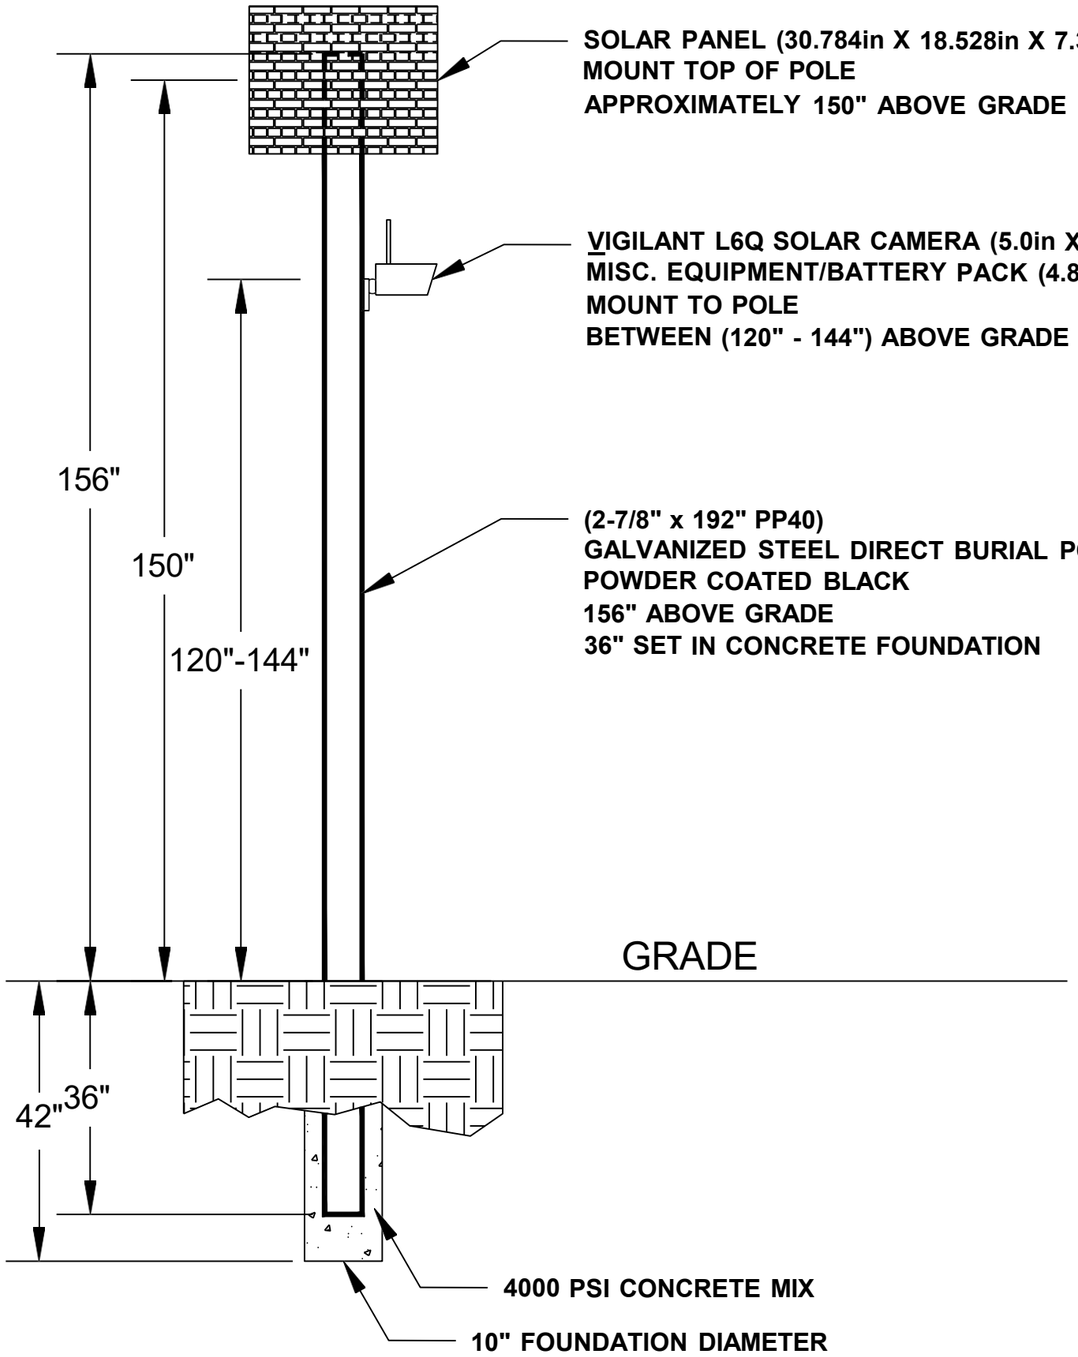

General Notes

No.	Revision/Issue	Date
1	Version 1-2	8/24

Firm Name and Address

Motorola Solutions
500 W Monroe Street
Chicago IL 60661

Project Name and Address

MI LPR Project


Pole Detail


Project DPD LPR	Sheet 3
Drawn by John Gabrial	
Scale Not to Scale	

EB Whittier Av at Roxbury St

Lat: 42.41660074
Long: -82.95239977

Install a New Sign Pole for LPR Camera

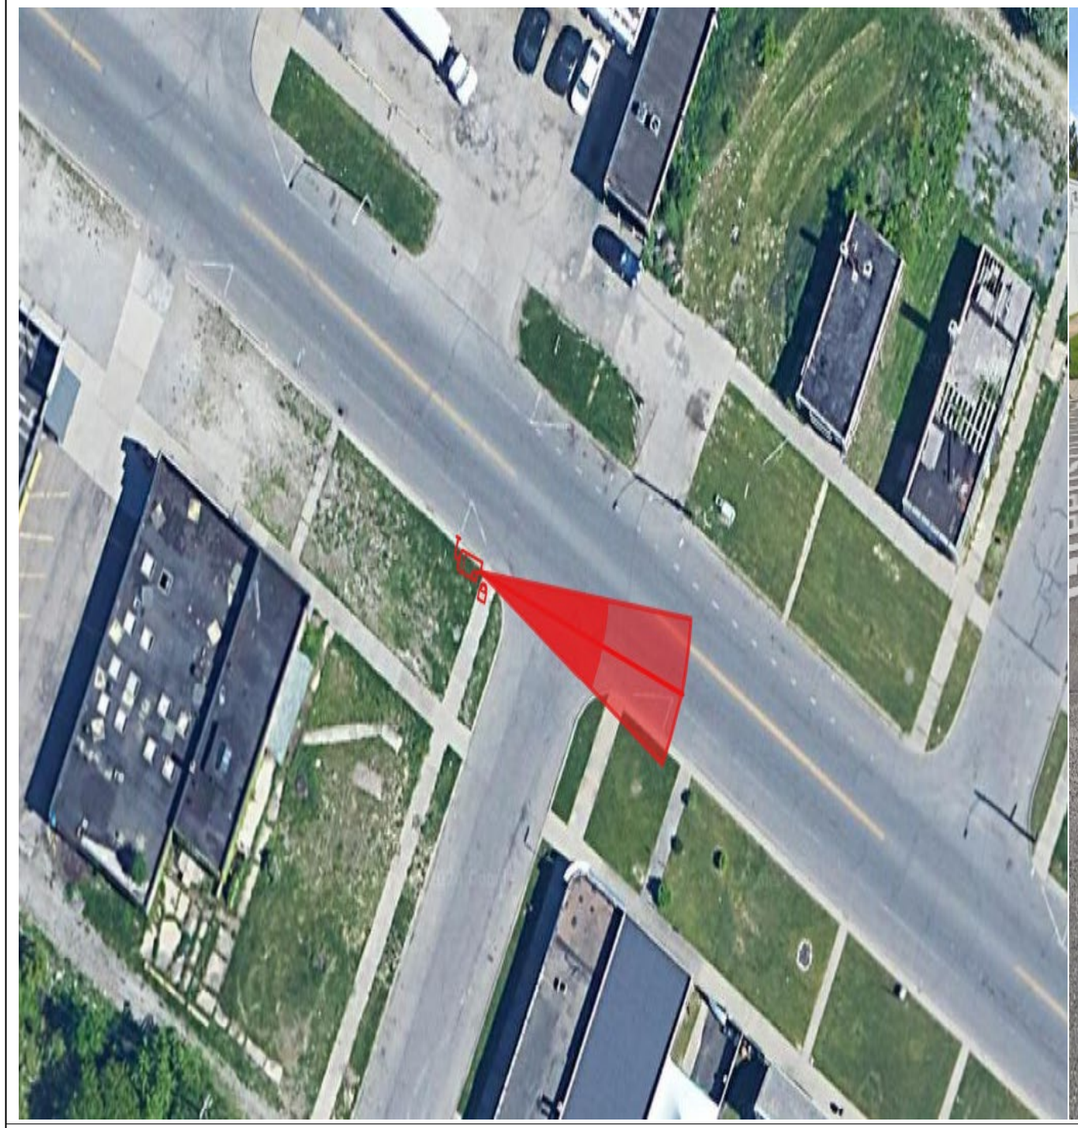

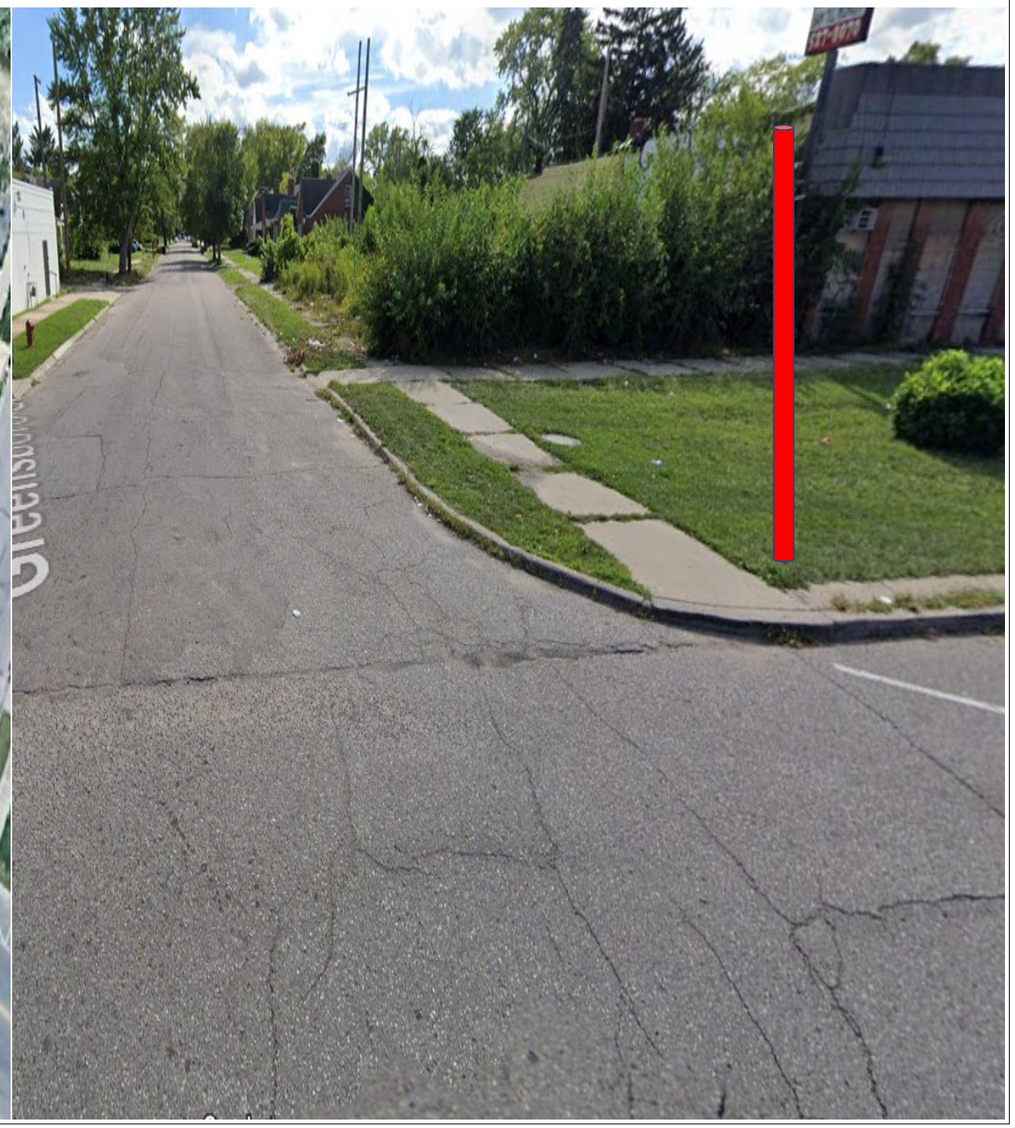

General Notes

N

SOLAR POWER

LEGEND

- EXISTING POLE
- PROPOSED POLE
- PROPOSED CAMERA
- PROPERTY LINE

No.	Revision/Issue	Date
1	Version 1-1	8/24

Firm Name and Address

Motorola Solutions
500 W Monroe Street
Chicago IL 60661

Project Name and Address


MI LPR Project

New Pole Installation Site

Project Plan View

Project DPDLPR	Sheet 1
Drawn by Misty Coryell	
Scale Not to Scale	

EB Whittier Av at Roxbury St

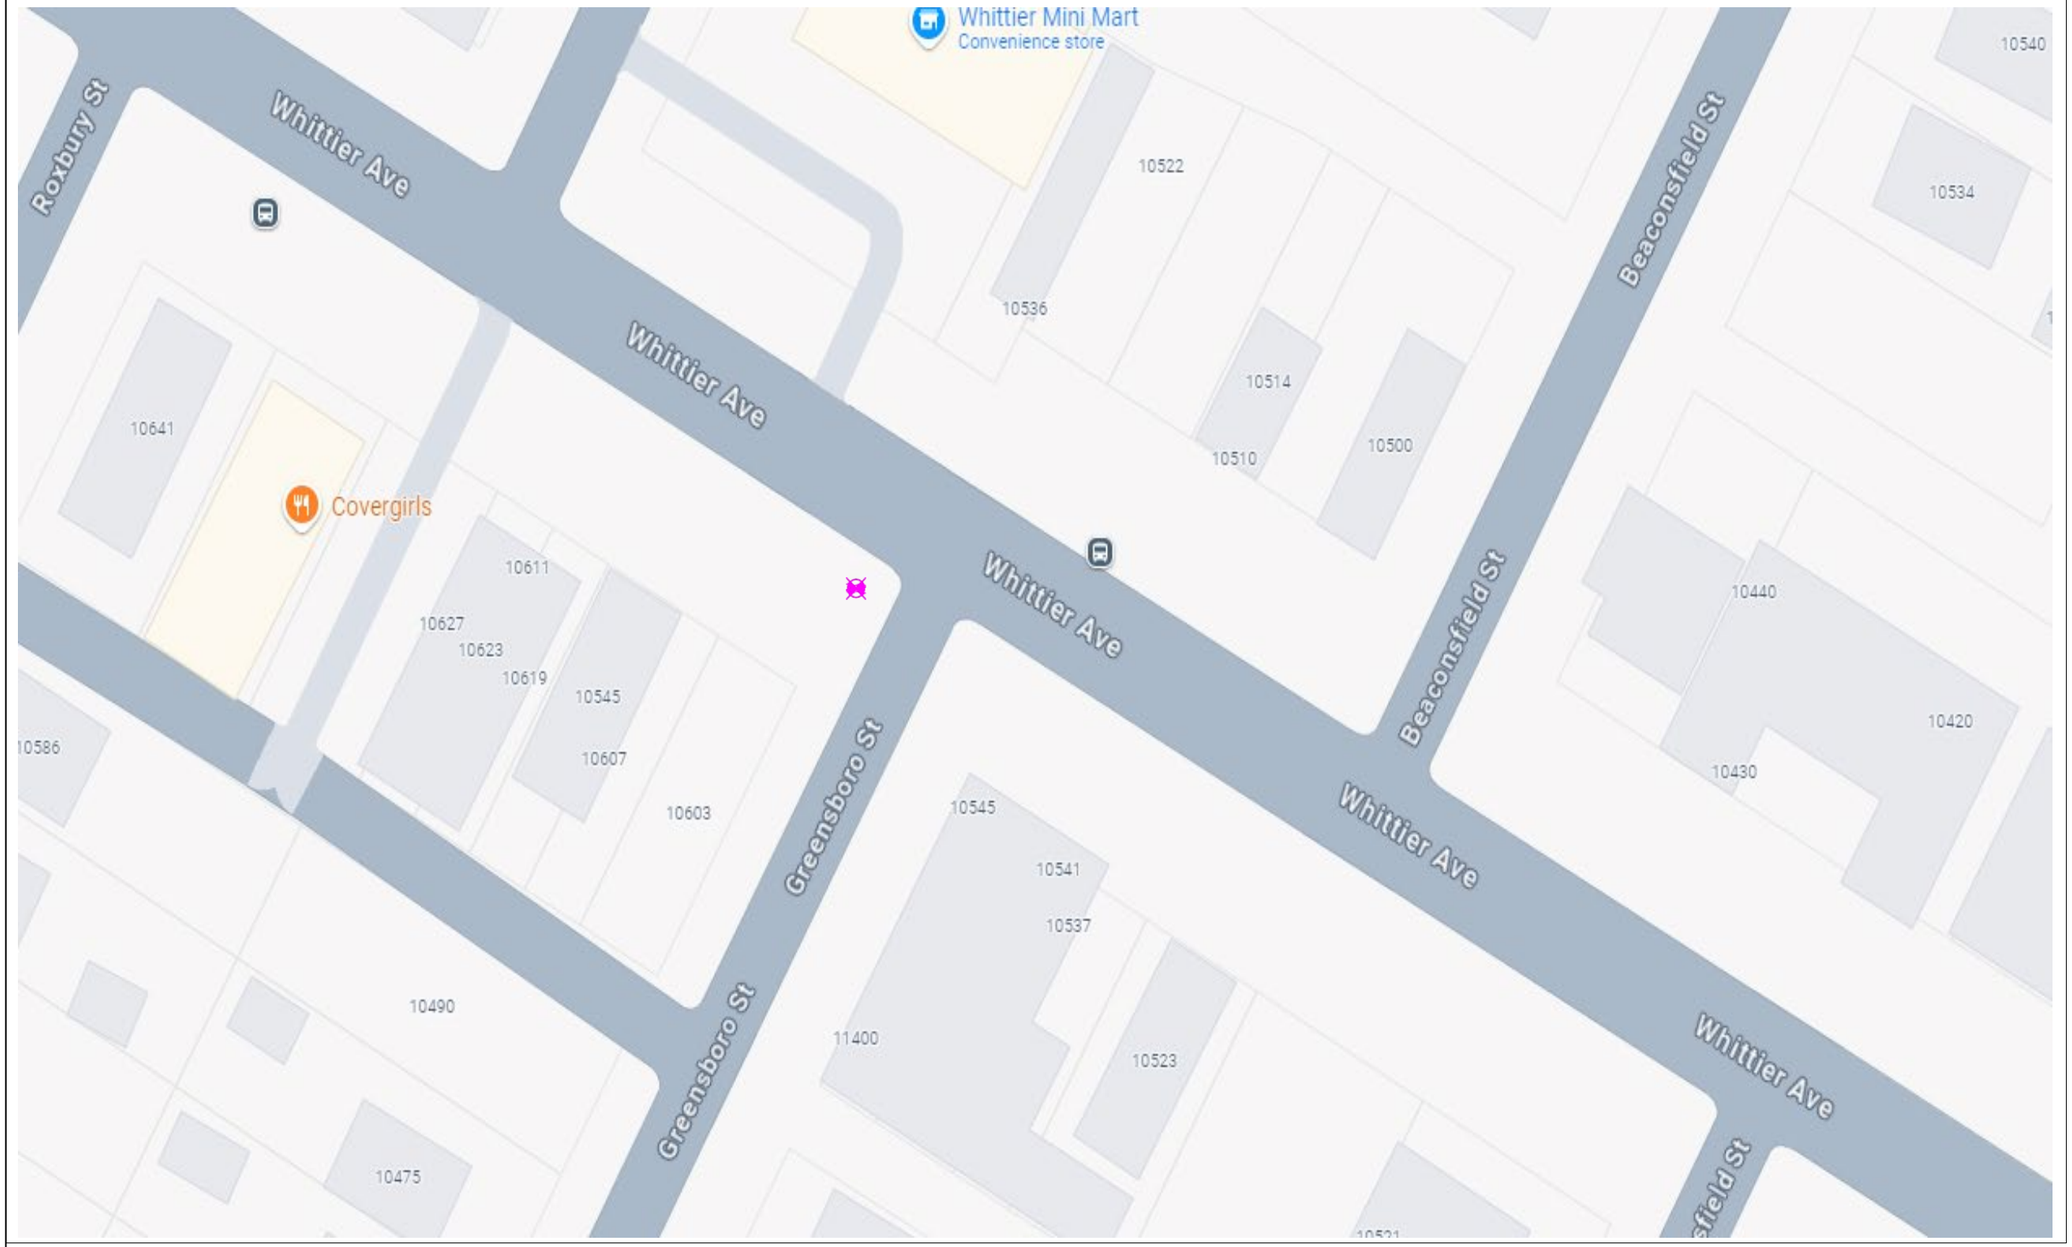

General Notes

N

SOLAR POWER

LEGEND

EXISTING POLE

PROPOSED POLE

PROPOSED CAMERA

PROPERTY LINE

No.	Revision/Issue	Date
1	Version 1-2	8/24

Firm Name and Address

Motorola Solutions
500 W Monroe Street
Chicago IL 60661


Project Name and Address

MI LPR Project

New Pole Installation Site

Project Plan View

Project DPD LPR	Sheet 2
Drawn by Misty Coryell	
Scale Not to Scale	

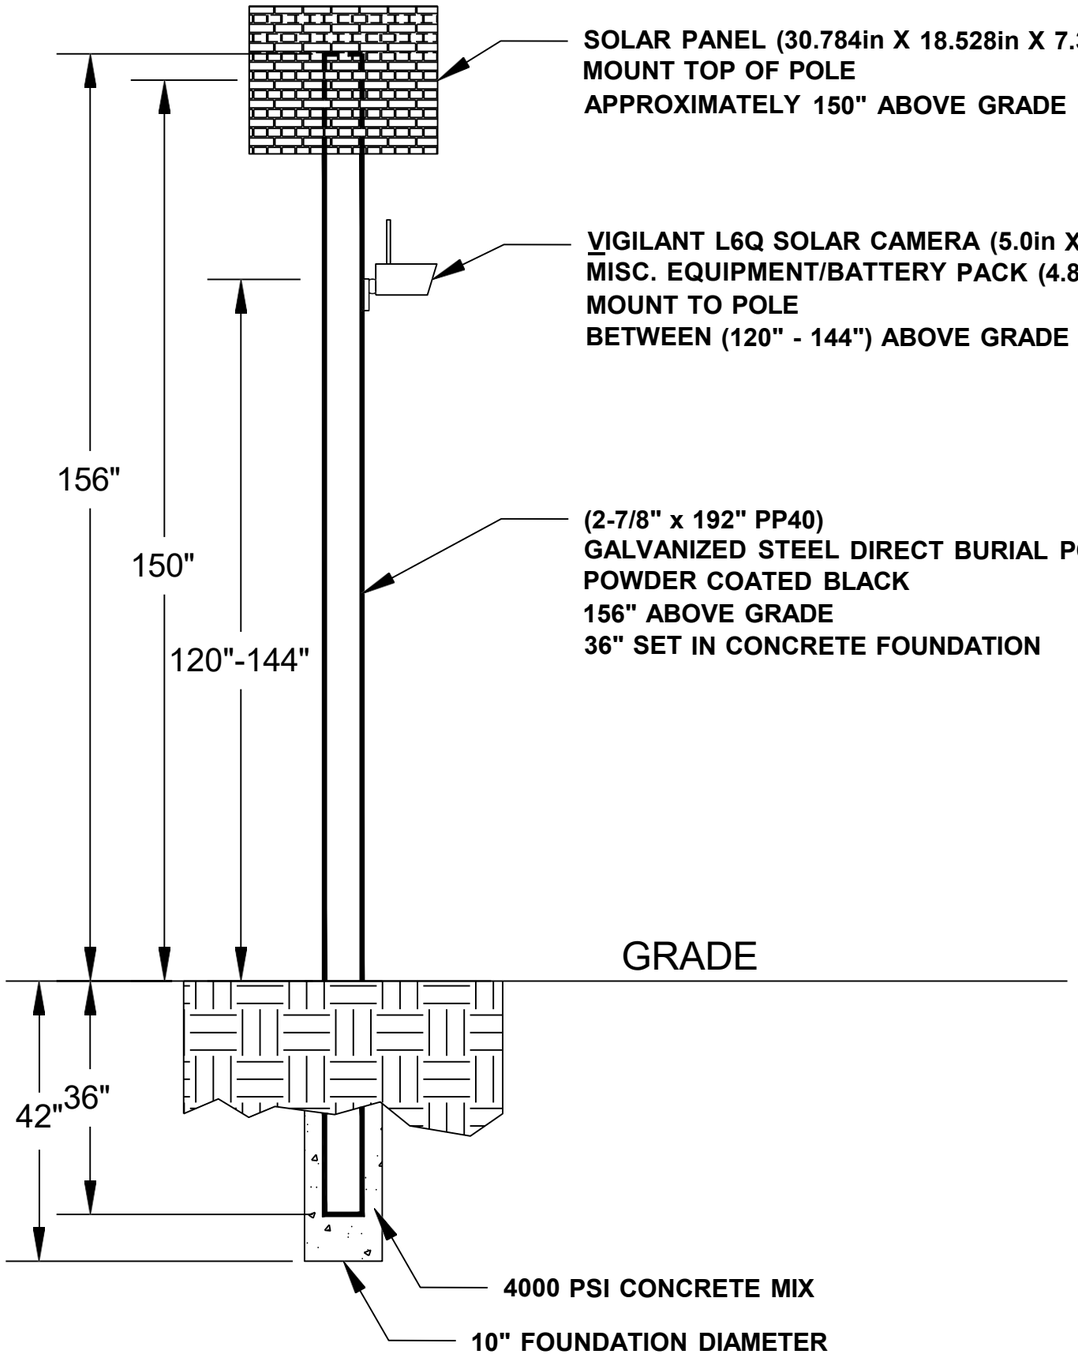

General Notes

No.	Revision/Issue	Date
1	Version 1-2	8/24

Firm Name and Address

Motorola Solutions
500 W Monroe Street
Chicago IL 60661

Project Name and Address

MI LPR Project


Pole Detail


Project DPD LPR	Sheet 3
Drawn by John Gabrial	
Scale Not to Scale	

NB Cadieux Rd at E Warren Av

Lat: 42.40663476
Long: -82.93005189

Install a New Sign Pole for LPR Camera

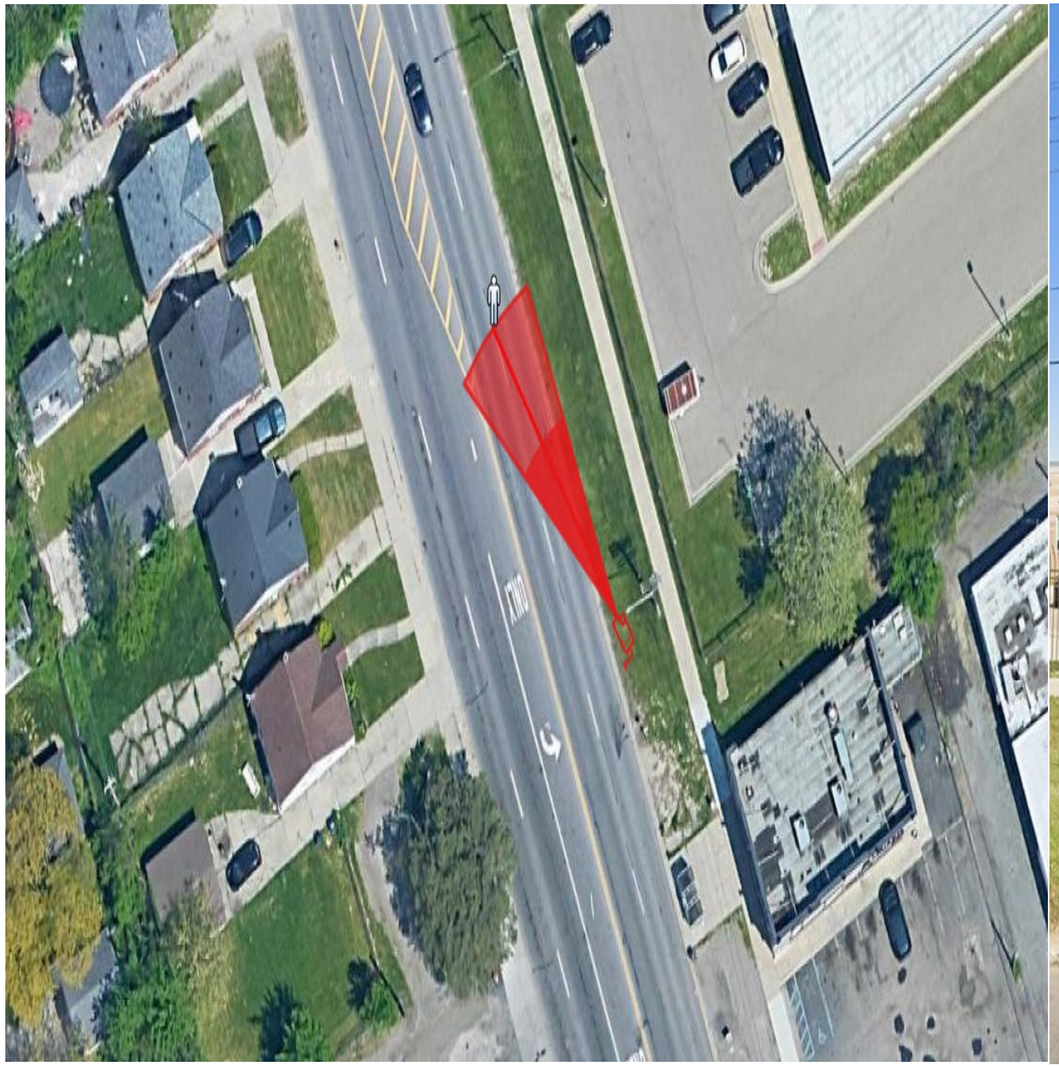

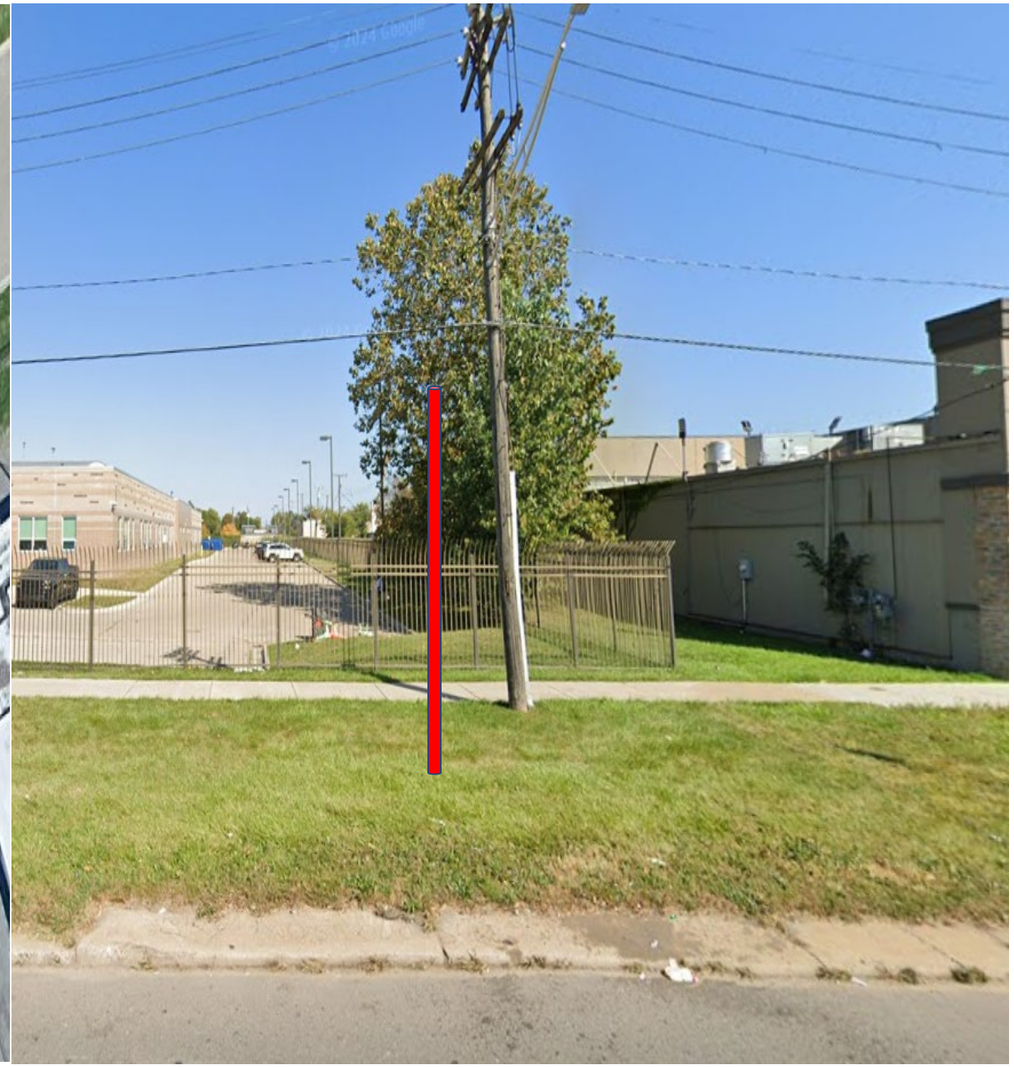

General Notes

N

SOLAR POWER

LEGEND

- EXISTING POLE
- PROPOSED POLE
- PROPOSED CAMERA
- PROPERTY LINE

No.	Revision/Issue	Date
1	Version 1-1	8/24

Firm Name and Address

Motorola Solutions
500 W Monroe Street
Chicago IL 60661

Project Name and Address

MI LPR Project

New Pole Installation Site

Project Plan View

Project DPDLPR	Sheet 1
Drawn by Misty Coryell	
Scale Not to Scale	

NB Cadieux Rd at E Warren Av



General Notes

N

SOLAR POWER

LEGEND

- EXISTING POLE
- PROPOSED POLE
- PROPOSED CAMERA
- PROPERTY LINE

No.	Revision/Issue	Date
1	Version 1-2	8/24

Firm Name and Address

Motorola Solutions
500 W Monroe Street
Chicago IL 60661


Project Name and Address

MI LPR Project

New Pole Installation Site

Project Plan View

Project DPD LPR	Sheet 2
Drawn by Misty Coryell	
Scale Not to Scale	

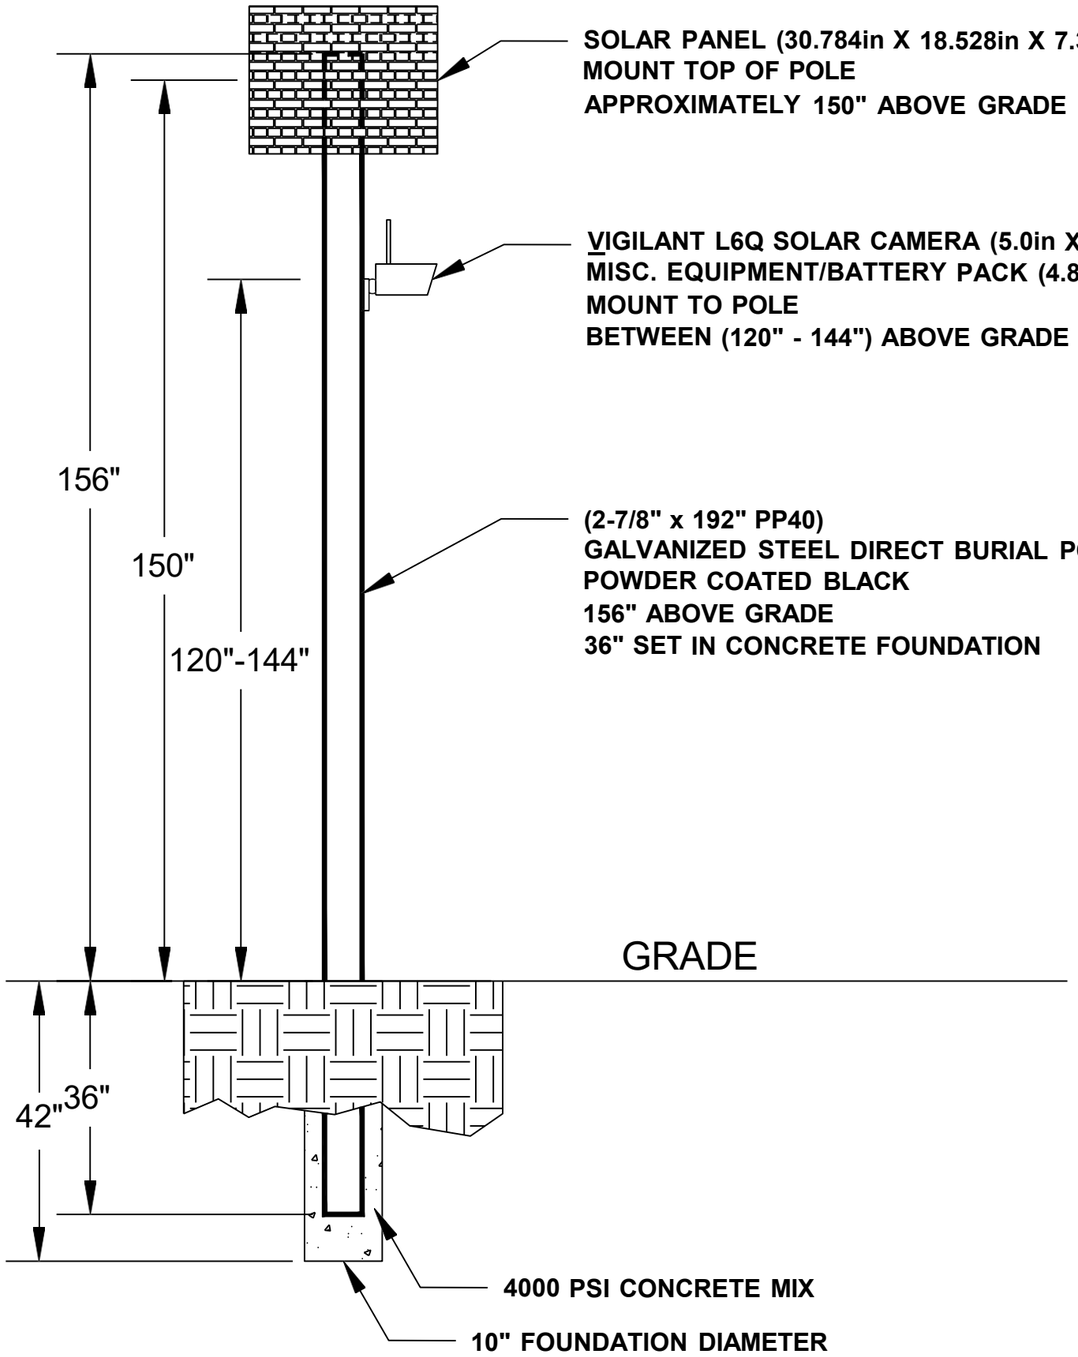

General Notes

No.	Revision/Issue	Date
1	Version 1-2	8/24

Firm Name and Address

Motorola Solutions
500 W Monroe Street
Chicago IL 60661

Project Name and Address

MI LPR Project


Pole Detail


Project DPD LPR	Sheet 3
Drawn by John Gabrial	
Scale Not to Scale	

NB Central St at Vernor Hwy

Lat: 42.31336939767257
Long: -83.12474213152205

Install a New Sign Pole for LPR Camera

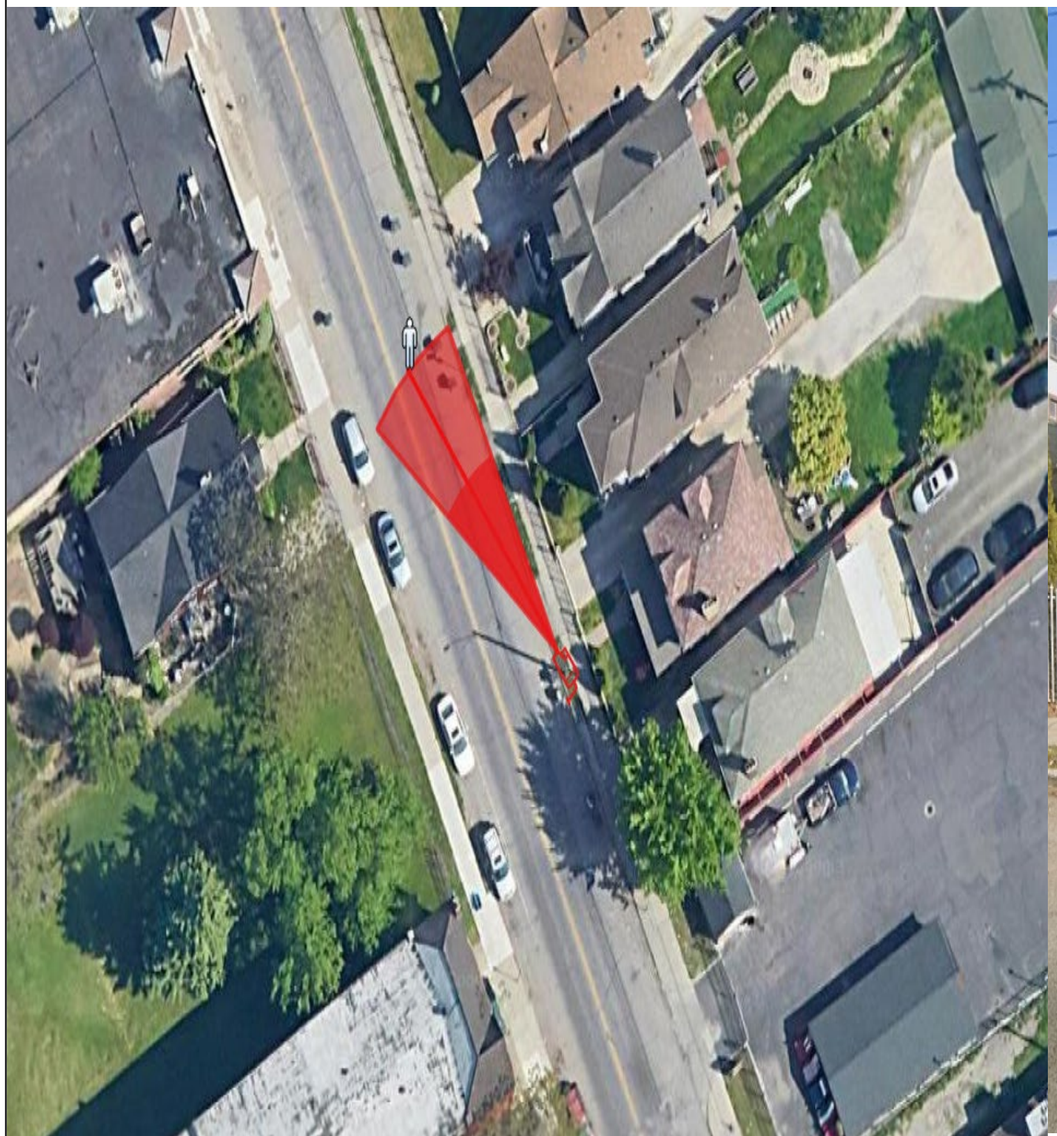

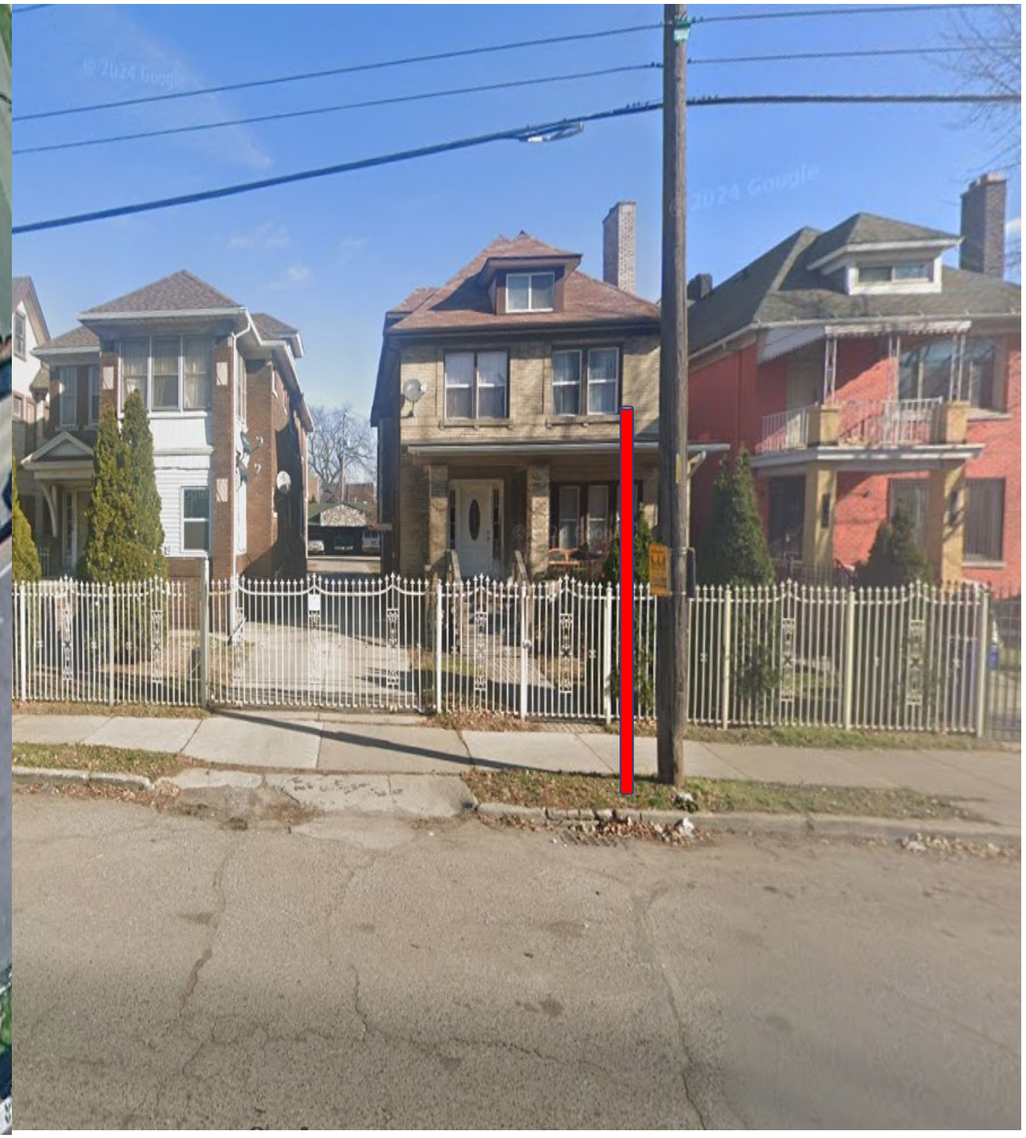

General Notes

N

SOLAR POWER

LEGEND

- EXISTING POLE
- PROPOSED POLE
- PROPOSED CAMERA
- PROPERTY LINE

No.	Revision/Issue	Date
1	Version 1-1	8/24

Firm Name and Address

Motorola Solutions
500 W Monroe Street
Chicago IL 60661

Project Name and Address


MI LPR Project

New Pole Installation Site

Project Plan View

Project DPDLPR	Sheet 1
Drawn by Misty Coryell	
Scale Not to Scale	

NB Central St at Vernor Hwy

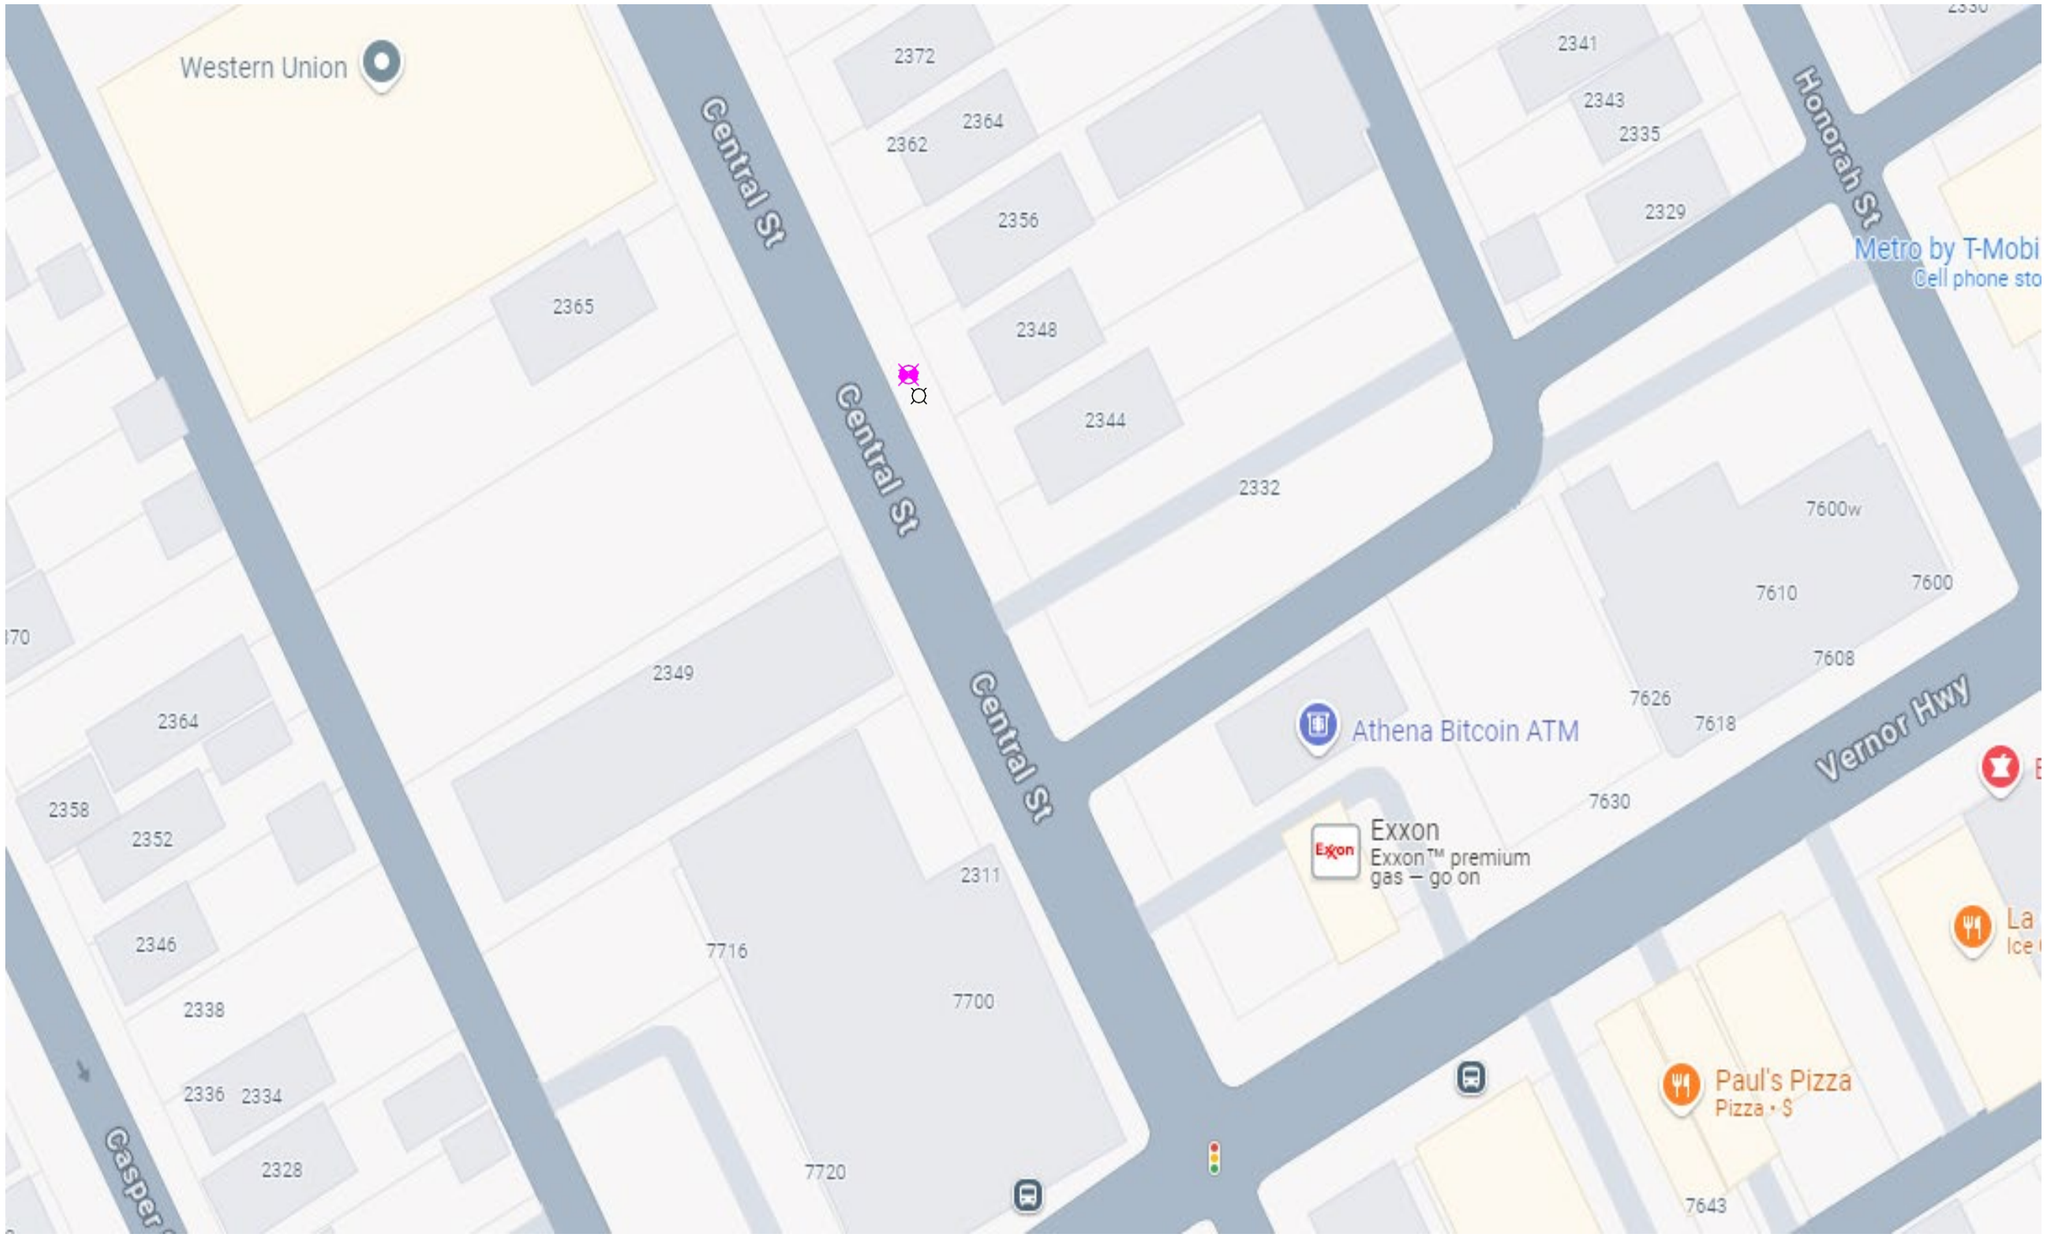

General Notes

N

SOLAR POWER

LEGEND

- **EXISTING POLE**
- **PROPOSED POLE**
- **PROPOSED CAMERA**
- **PROPERTY LINE**

No.	Revision/Issue	Date
1	Version 1-2	8/24

Firm Name and Address

Motorola Solutions
500 W Monroe Street
Chicago IL 60661


Project Name and Address

MI LPR Project

New Pole Installation Site

Project Plan View

Project DPD LPR	Sheet 2
Drawn by Misty Coryell	
Scale Not to Scale	

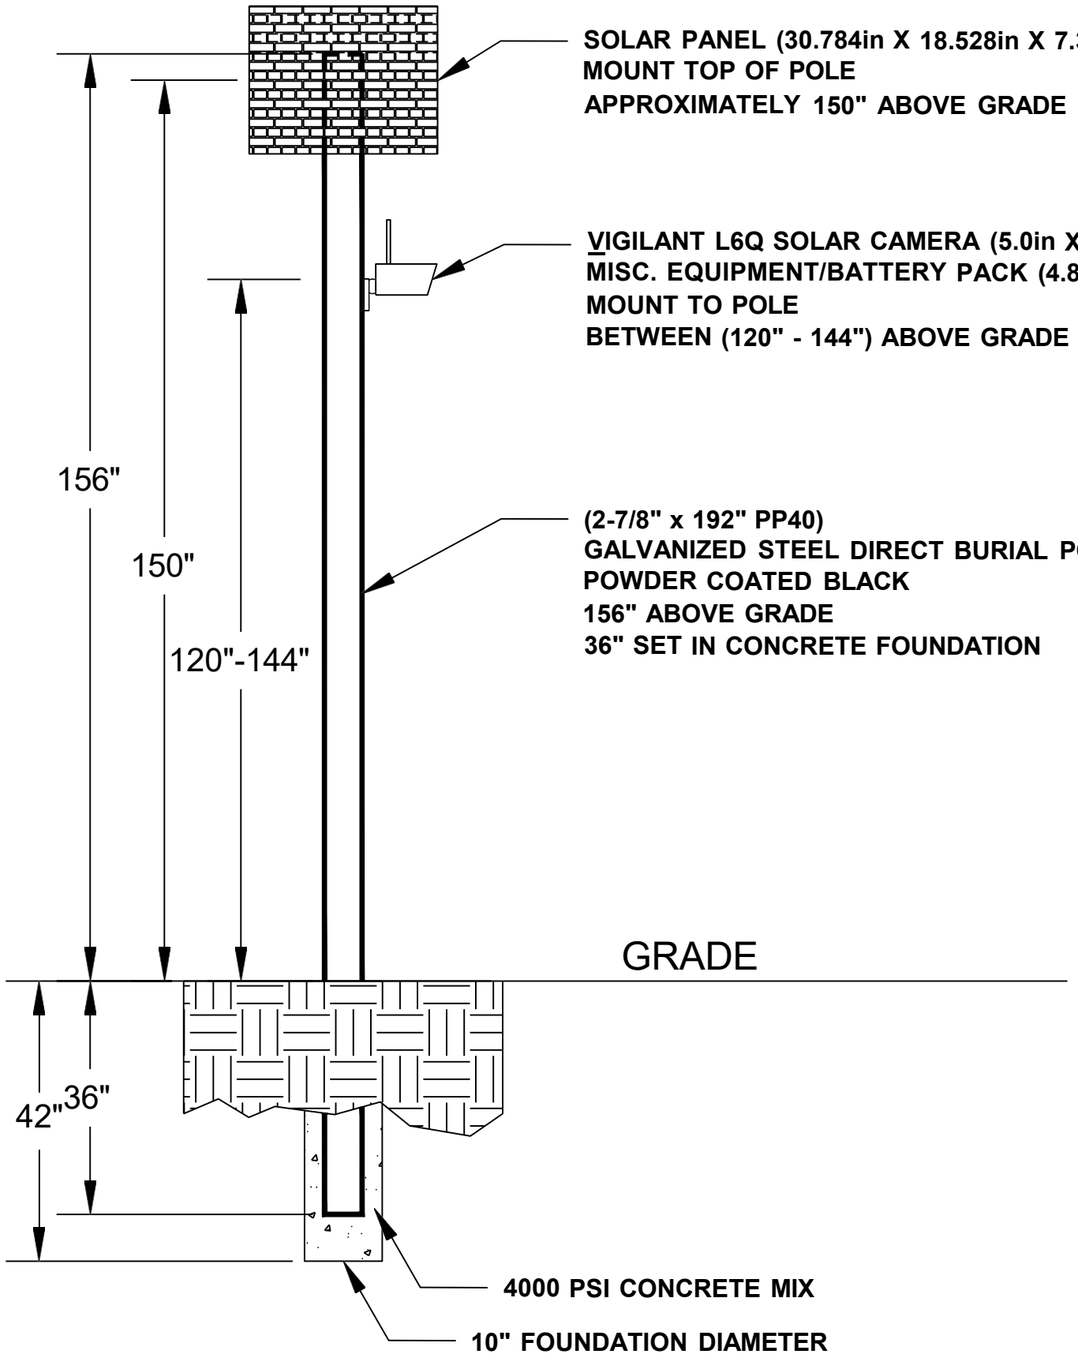

General Notes

No.	Revision/Issue	Date
1	Version 1-2	8/24

Firm Name and Address

Motorola Solutions
500 W Monroe Street
Chicago IL 60661

Project Name and Address

MI LPR Project


Pole Detail

Project DPD LPR	Sheet 3
Drawn by John Gabrial	
Scale Not to Scale	

NB Chalmers St at Outer Dr E

Lat: 42.41543965
Long: -82.97127839

Install a New Sign Pole for LPR Camera

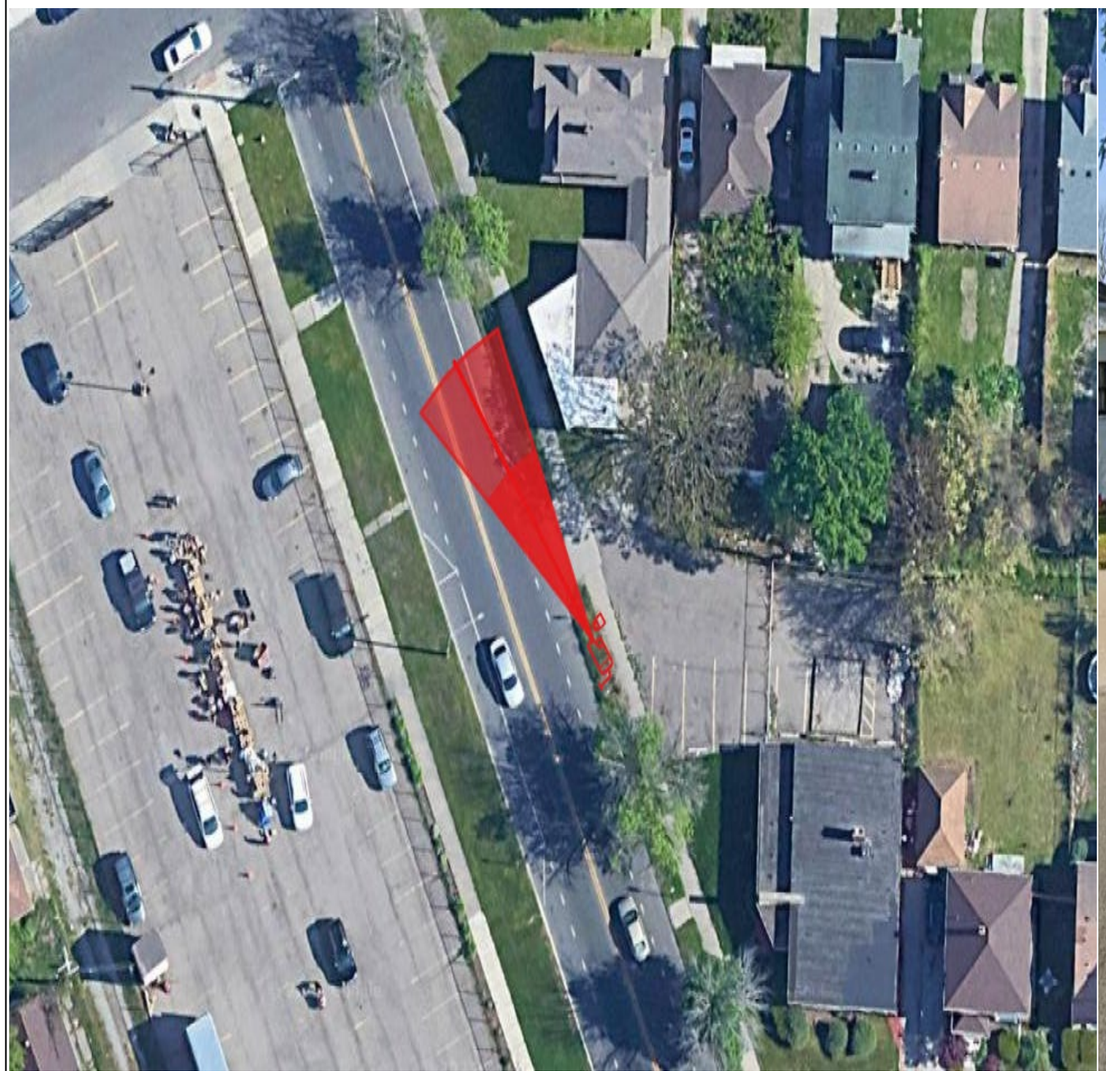



General Notes

N

SOLAR POWER

LEGEND

EXISTING POLE

PROPOSED POLE

PROPOSED CAMERA

PROPERTY LINE

No.	Revision/Issue	Date
1	Version 1-1	8/24

Firm Name and Address

Motorola Solutions
500 W Monroe Street
Chicago IL 60661

Project Name and Address


MI LPR Project

New Pole Installation Site

Project Plan View

Project DPDLPR	Sheet 1
Drawn by Misty Coryell	
Scale Not to Scale	

NB Chalmers St at Outer Dr E

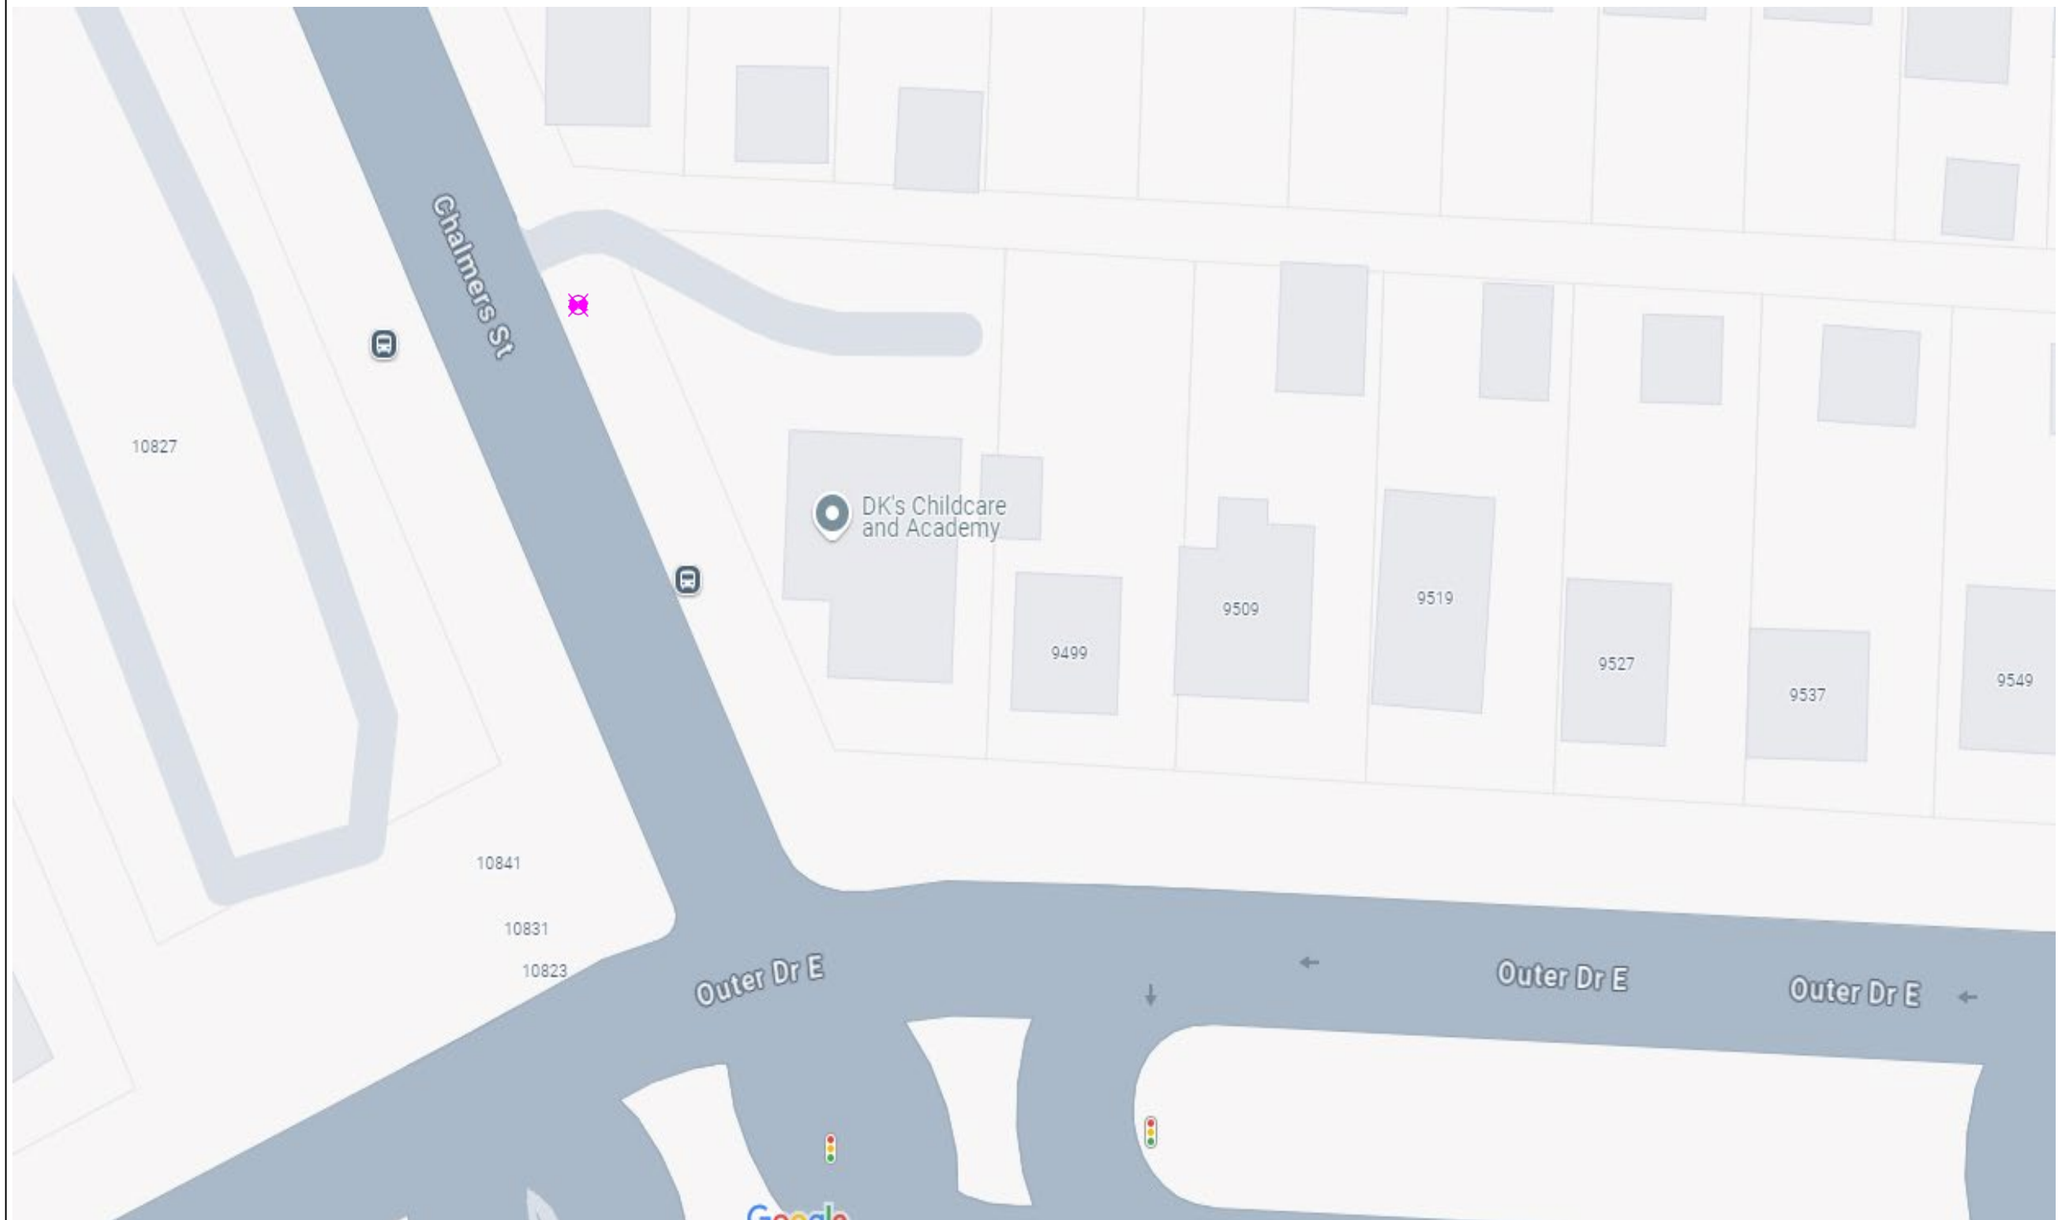

General Notes

N

SOLAR POWER

LEGEND

- EXISTING POLE
- PROPOSED POLE
- PROPOSED CAMERA
- PROPERTY LINE

No.	Revision/Issue	Date
1	Version 1-2	8/24

Firm Name and Address

Motorola Solutions
500 W Monroe Street
Chicago IL 60661


Project Name and Address

MI LPR Project

New Pole Installation Site

Project Plan View

Project DPD LPR	Sheet 2
Drawn by Misty Coryell	
Scale Not to Scale	

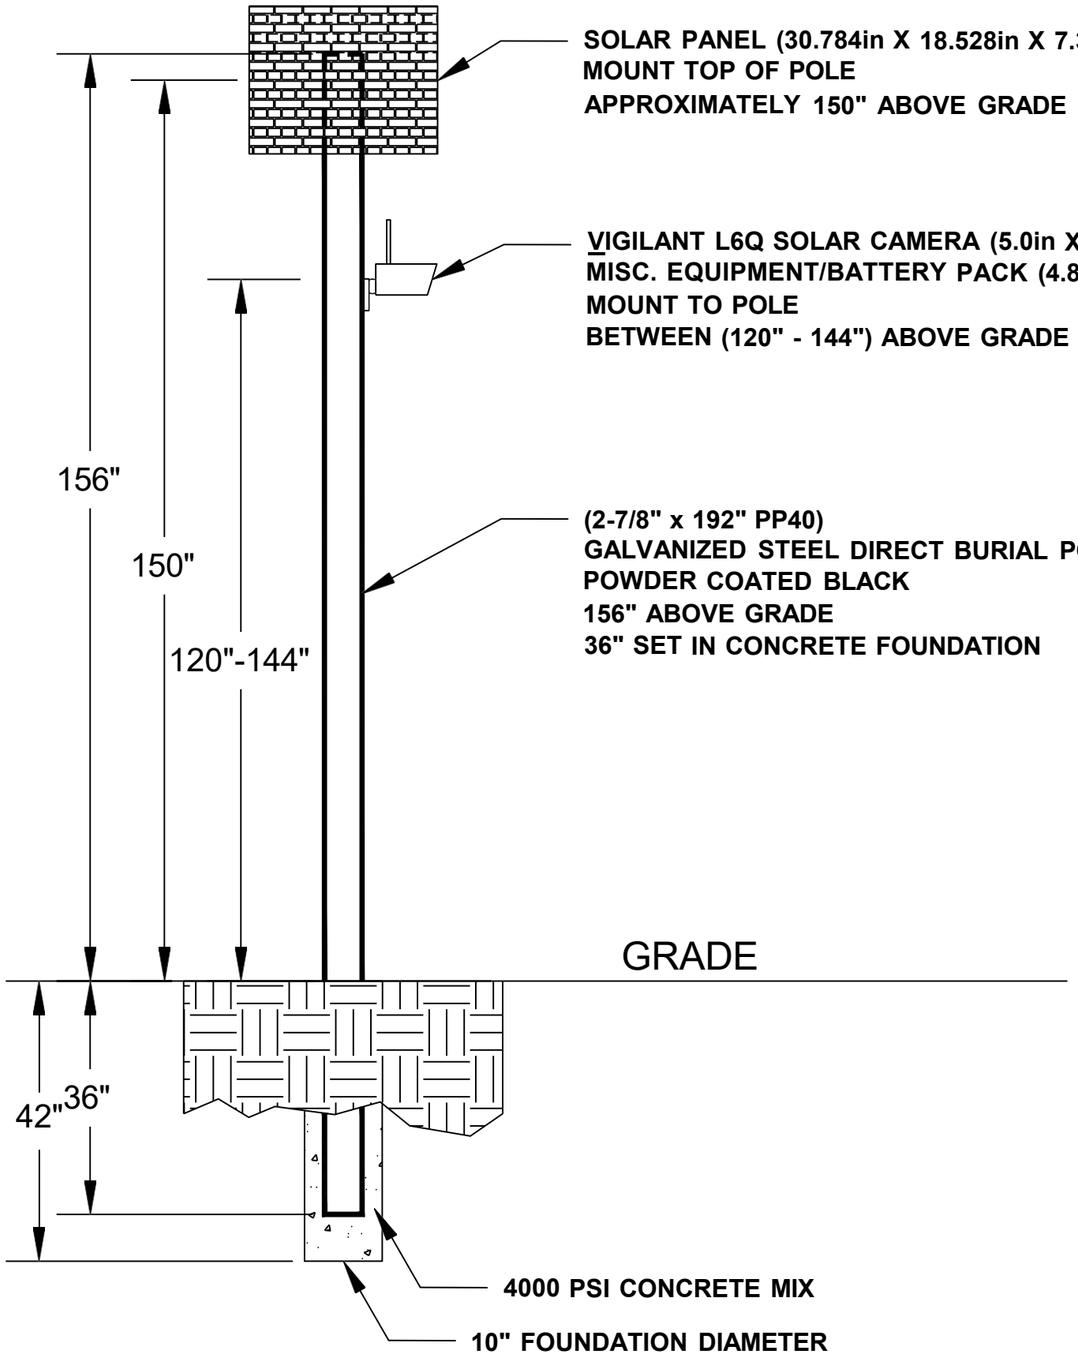

General Notes

No.	Revision/Issue	Date
1	Version 1-2	8/24

Firm Name and Address

Motorola Solutions
500 W Monroe Street
Chicago IL 60661

Project Name and Address

MI LPR Project

Pole Detail


Project DPD LPR	Sheet 3
Drawn by John Gabrial	
Scale Not to Scale	

NB Conant St at 7 Mile Rd E

Lat: 42.43323837
Long: -83.07374656

Install a New Sign Pole for LPR Camera



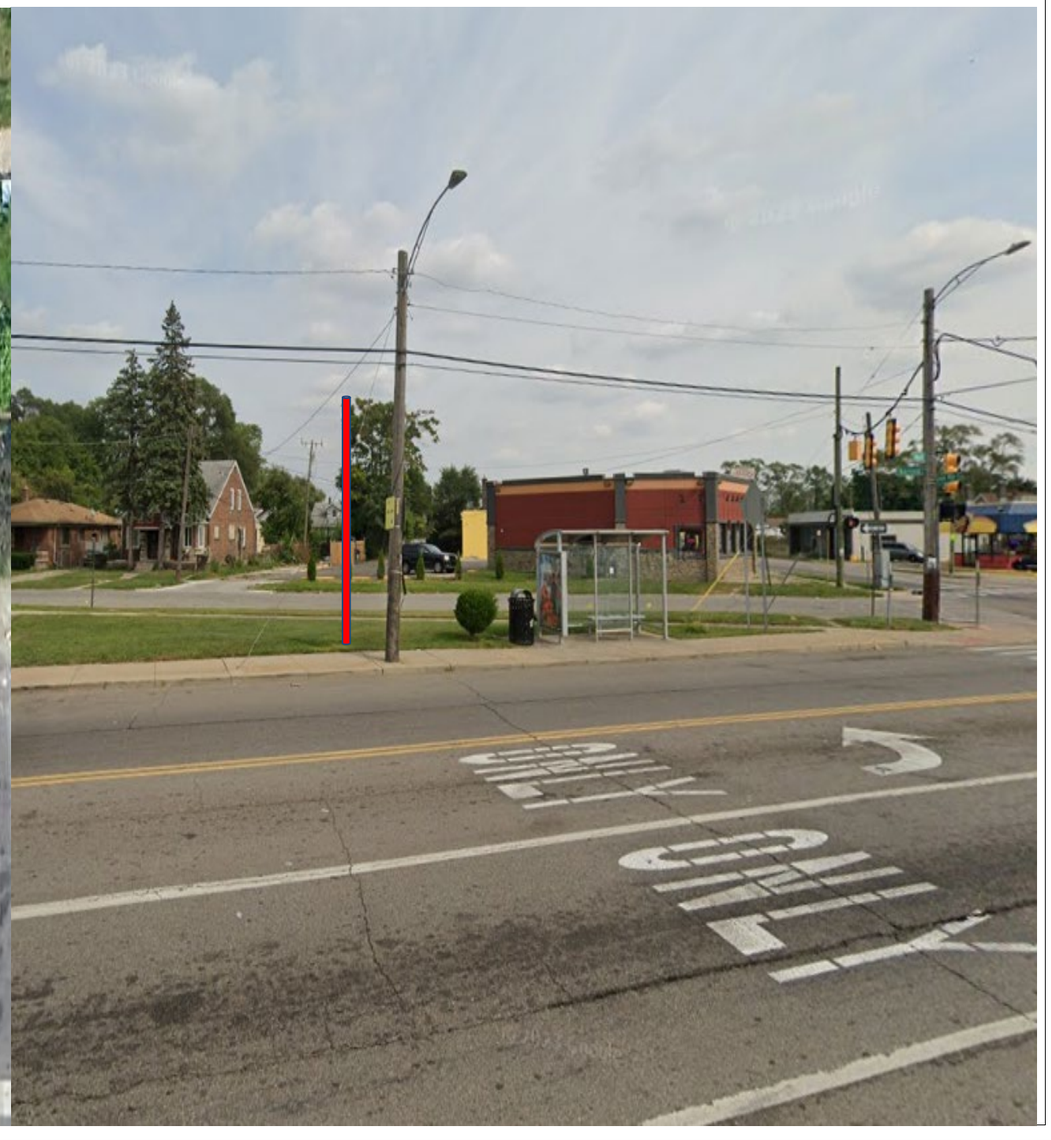

General Notes

N

SOLAR POWER

LEGEND

EXISTING POLE

PROPOSED POLE

PROPOSED CAMERA

PROPERTY LINE

No.	Revision/Issue	Date
1	Version 1-1	8/24

Firm Name and Address

Motorola Solutions
500 W Monroe Street
Chicago IL 60661

Project Name and Address


MI LPR Project

New Pole Installation Site

Project Plan View

Project DPDLPR	Sheet 1
Drawn by Misty Coryell	
Scale Not to Scale	

NB Conant St at 7 Mile Rd E

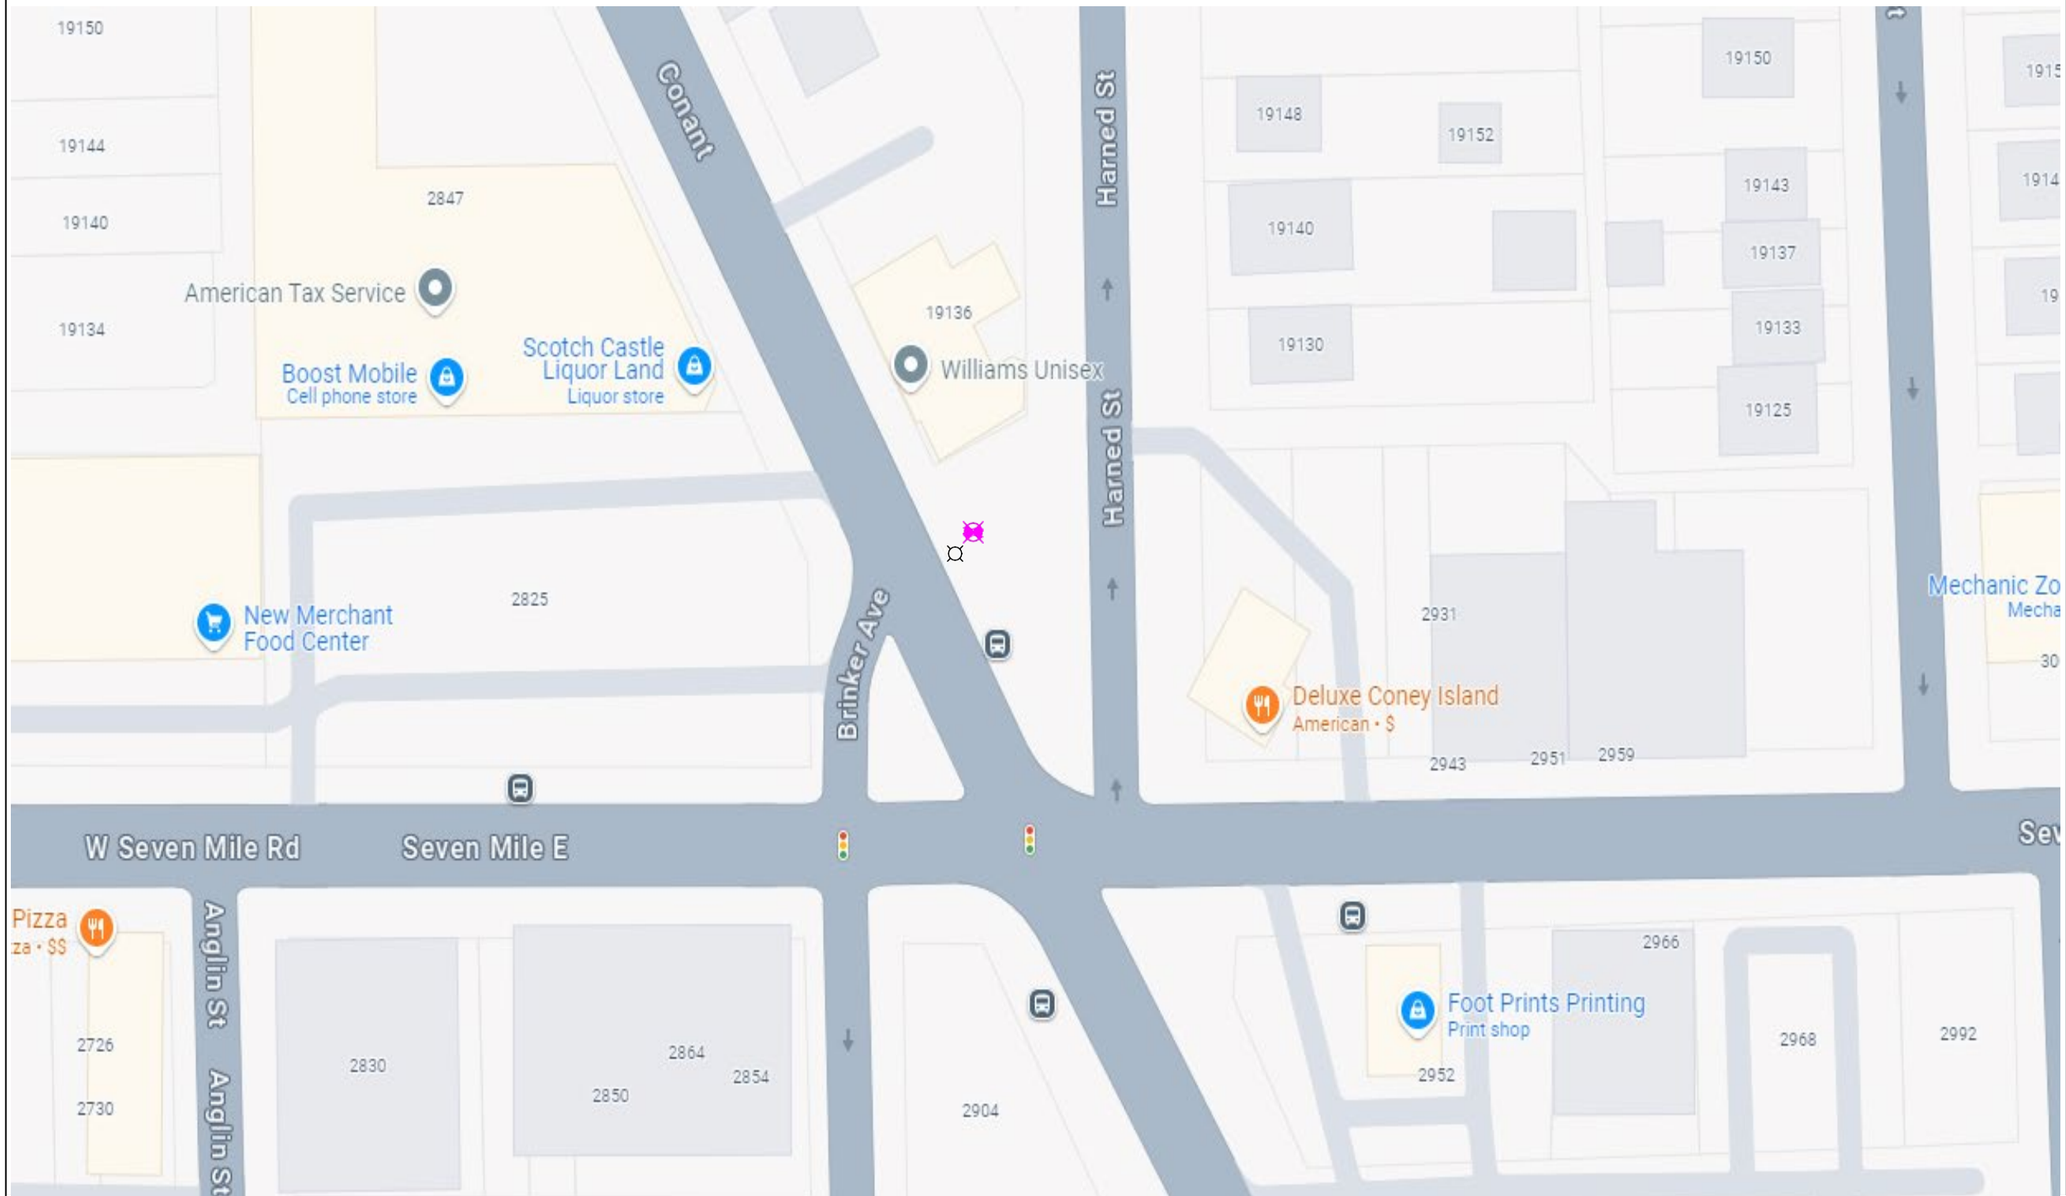

General Notes

N

SOLAR POWER

LEGEND

- EXISTING POLE
- PROPOSED POLE
- PROPOSED CAMERA
- PROPERTY LINE

No.	Revision/Issue	Date
1	Version 1–2	8/24

Firm Name and Address

Motorola Solutions
500 W Monroe Street
Chicago IL 60661


Project Name and Address

MI LPR Project

New Pole Installation Site

Project Plan View

Project DPD LPR	Sheet 2
Drawn by Misty Coryell	
Scale Not to Scale	

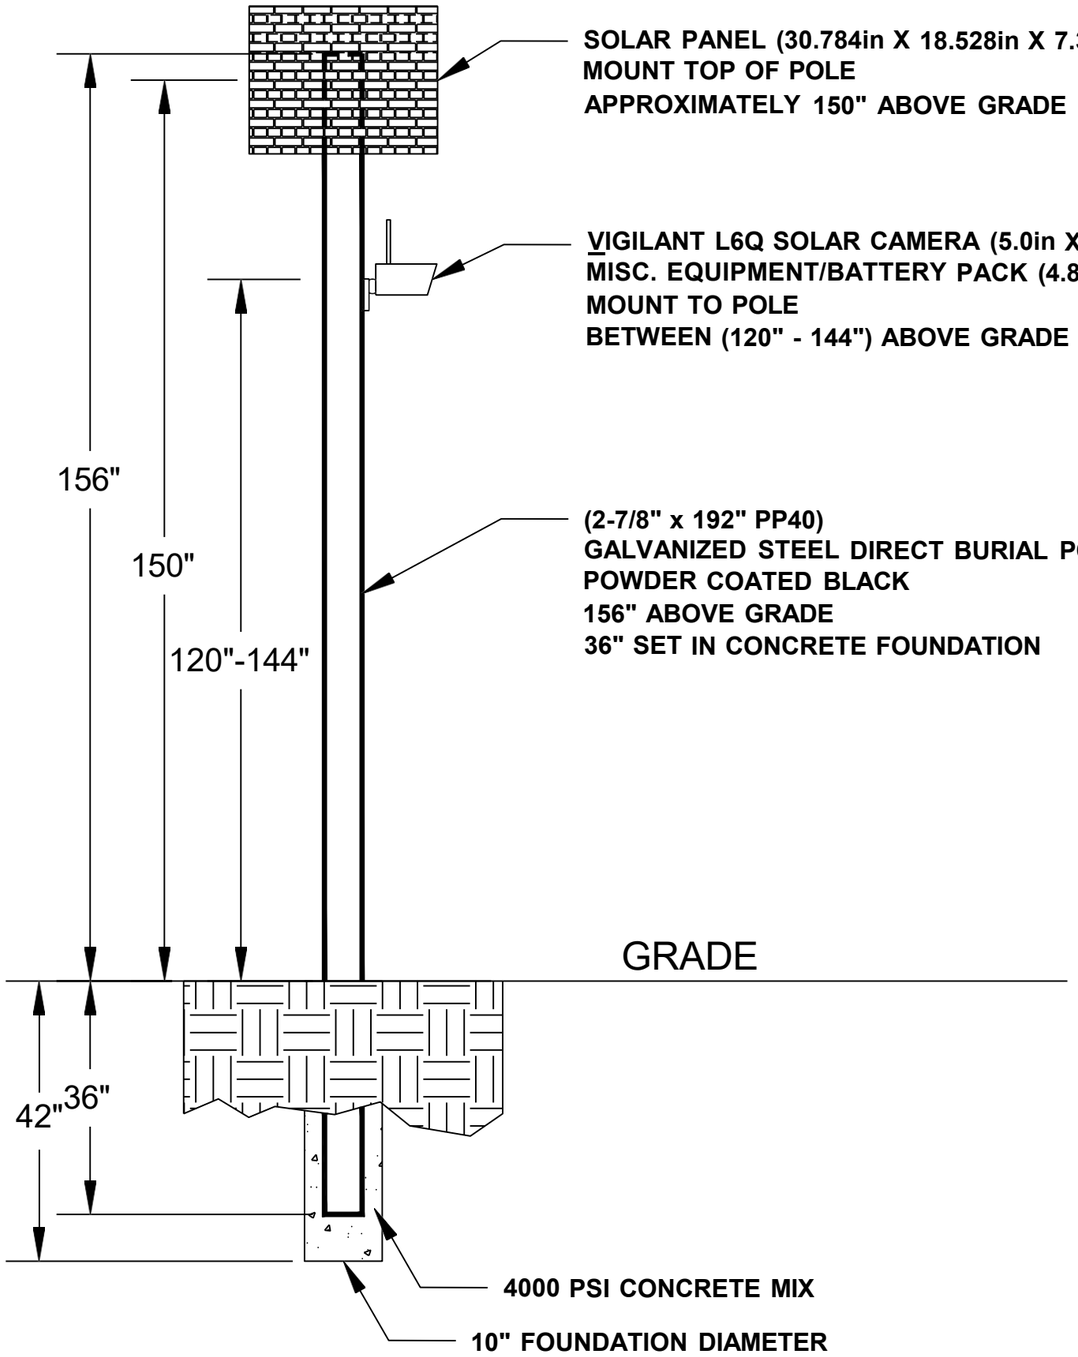

General Notes

No.	Revision/Issue	Date
1	Version 1-2	8/24

Firm Name and Address

Motorola Solutions
500 W Monroe Street
Chicago IL 60661

Project Name and Address

MI LPR Project


Pole Detail


Project DPD LPR	Sheet 3
Drawn by John Gabrial	
Scale Not to Scale	

NB Coolidge Hwy at W 8 Mile Rd

Lat: 42.44588512236911
Long: -83.18092607830476

Install a New Sign Pole for LPR Camera

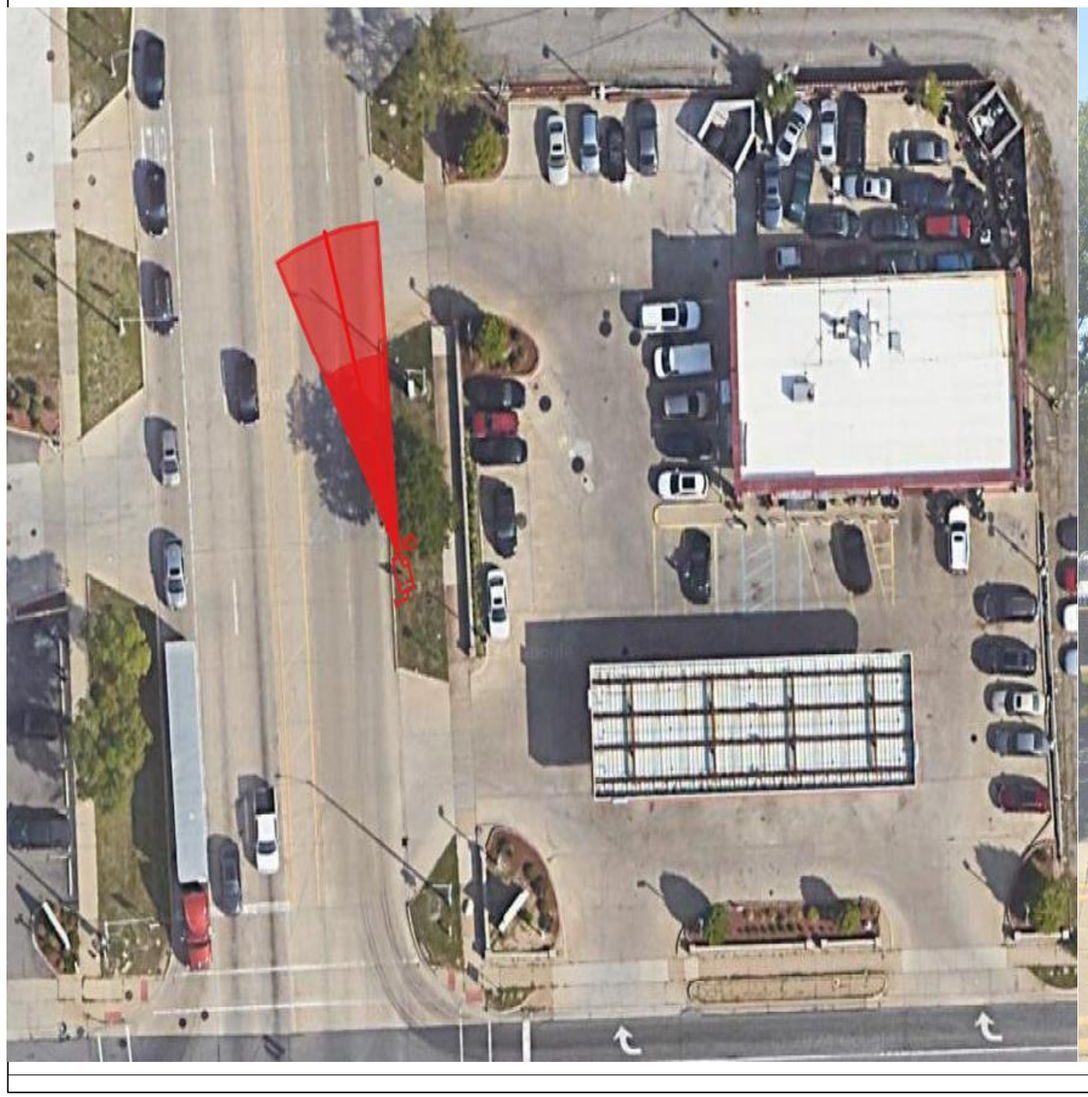

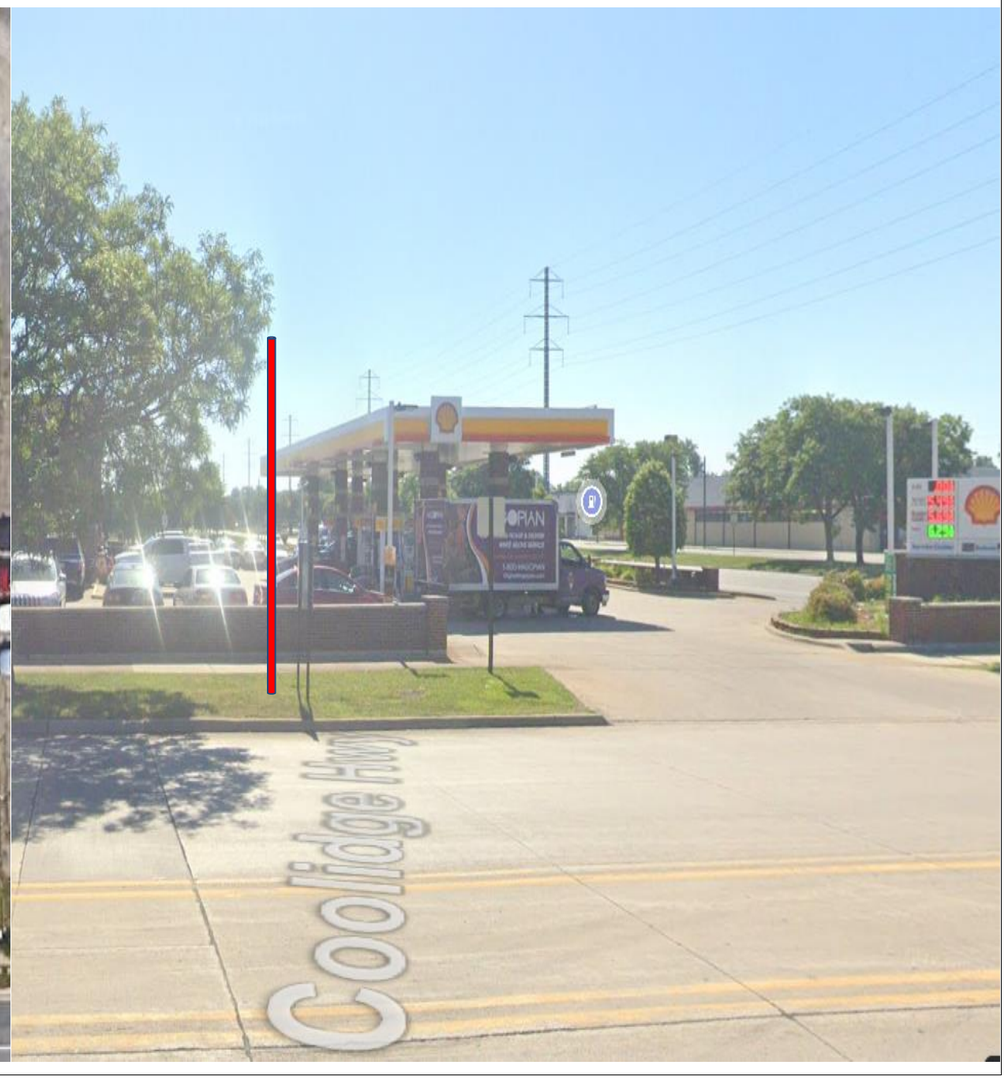

General Notes

N

SOLAR POWER

LEGEND

EXISTING POLE

PROPOSED POLE

PROPOSED CAMERA

PROPERTY LINE

No.	Revision/Issue	Date
1	Version 1-1	8/24

Firm Name and Address

Motorola Solutions
500 W Monroe Street
Chicago IL 60661

Project Name and Address


MI LPR Project

New Pole Installation Site

Project Plan View

Project DPDLPR	Sheet 1
Drawn by Misty Coryell	
Scale Not to Scale	

NB Coolidge Hwy at W 8 Mile Rd

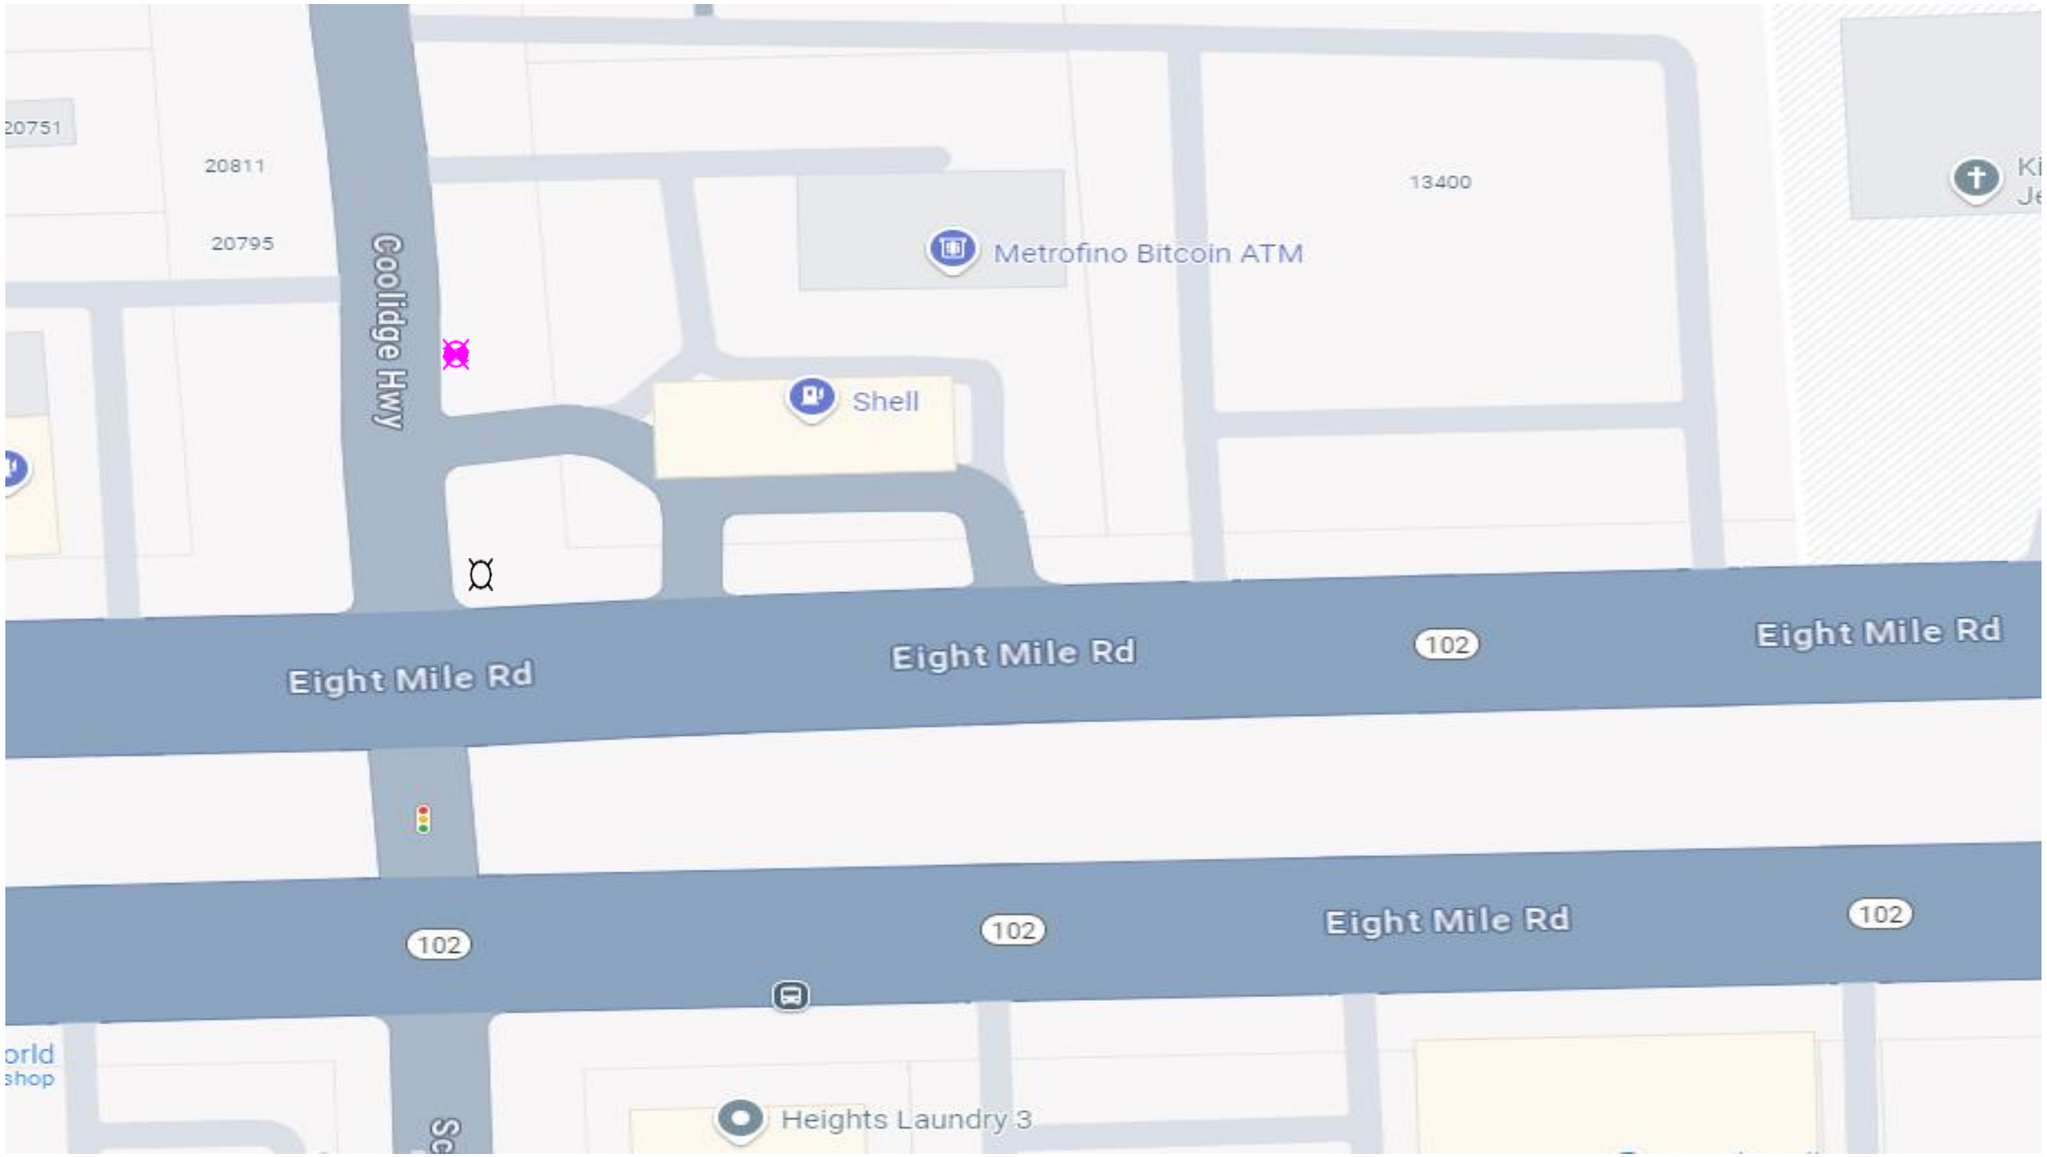

General Notes

N

SOLAR POWER

LEGEND

EXISTING POLE

PROPOSED POLE

PROPOSED CAMERA

PROPERTY LINE

No.	Revision/Issue	Date
1	Version 1-2	8/24

Firm Name and Address

Motorola Solutions
500 W Monroe Street
Chicago IL 60661


Project Name and Address

MI LPR Project

New Pole Installation Site

Project Plan View

Project DPD LPR	Sheet 2
Drawn by Misty Coryell	
Scale Not to Scale	

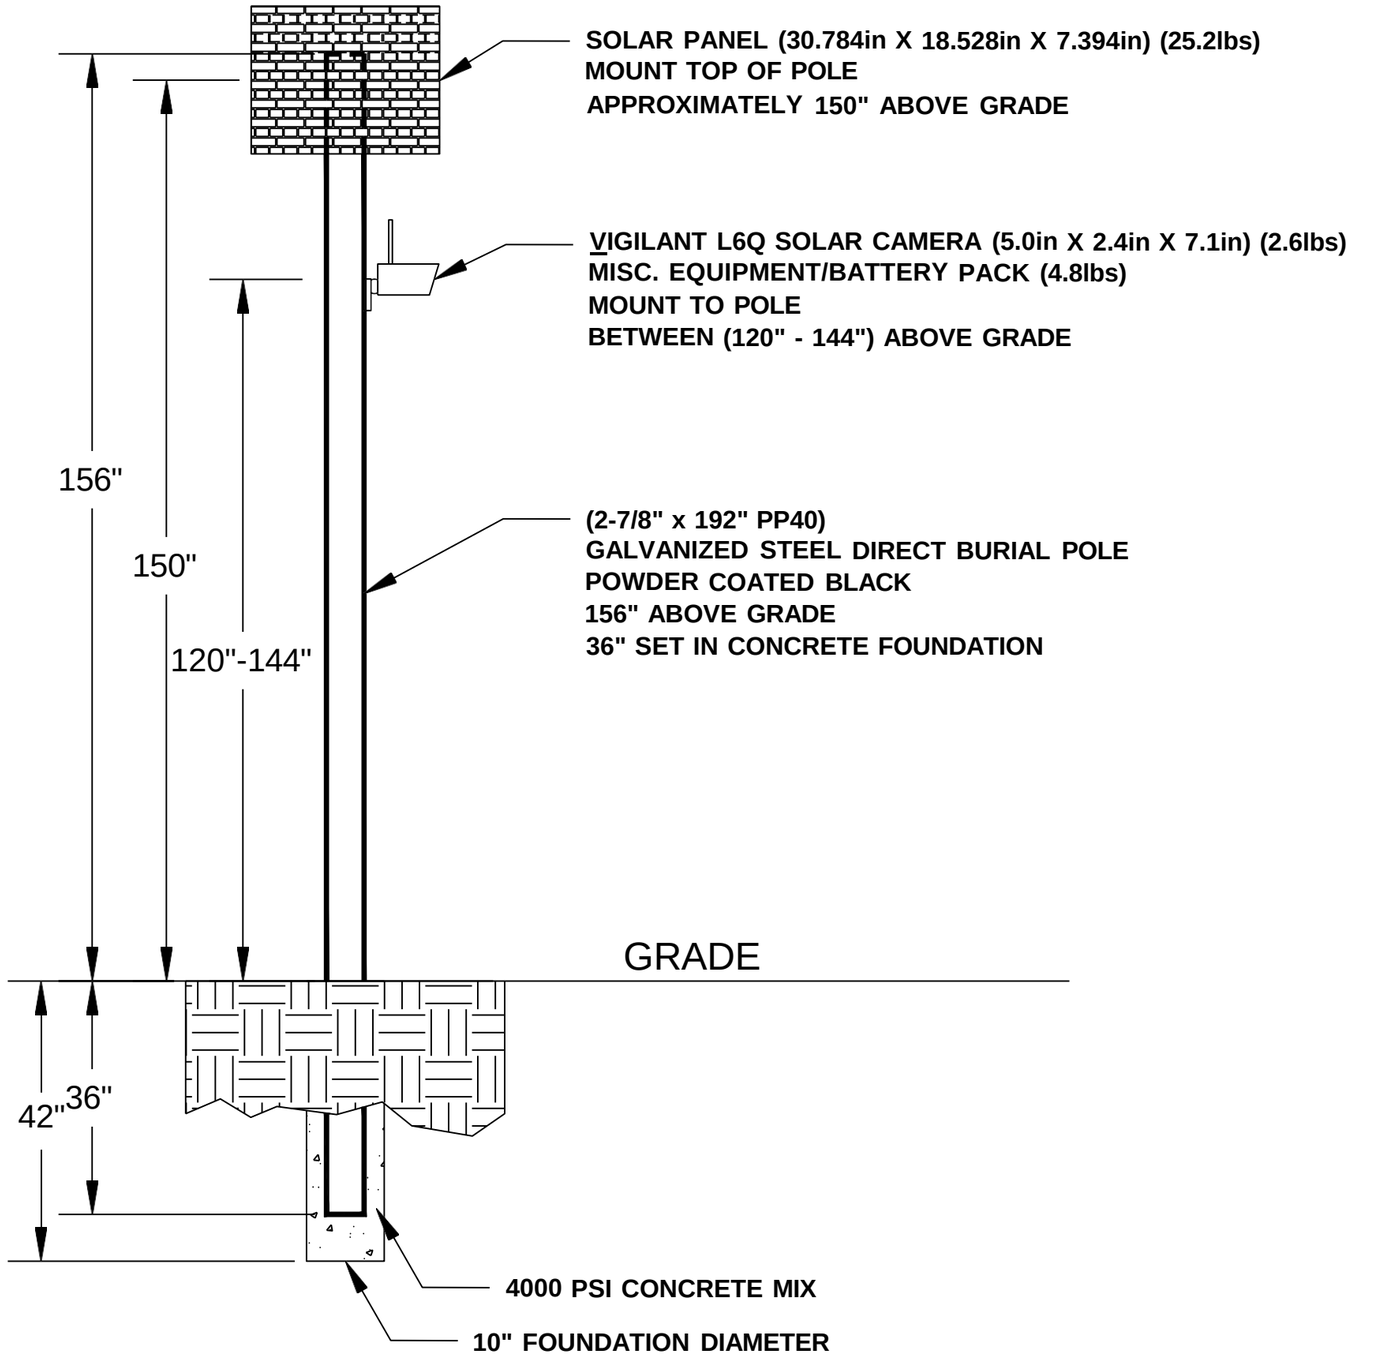

General Notes

No.	Revision/Issue	Date
1	Version 1–2	8/24

Firm Name and Address

Motorola Solutions
500 W Monroe Street
Chicago IL 60661

Project Name and Address
MI LPR Project

Pole Detail


Project DPD LPR	Sheet 3
Drawn by John Gabrial	
Scale Not to Scale	

NB Dequindre St at 8 Mile Rd

Lat: 42.44791394
Long: -83.08332446

Install a New Sign Pole for LPR Camera



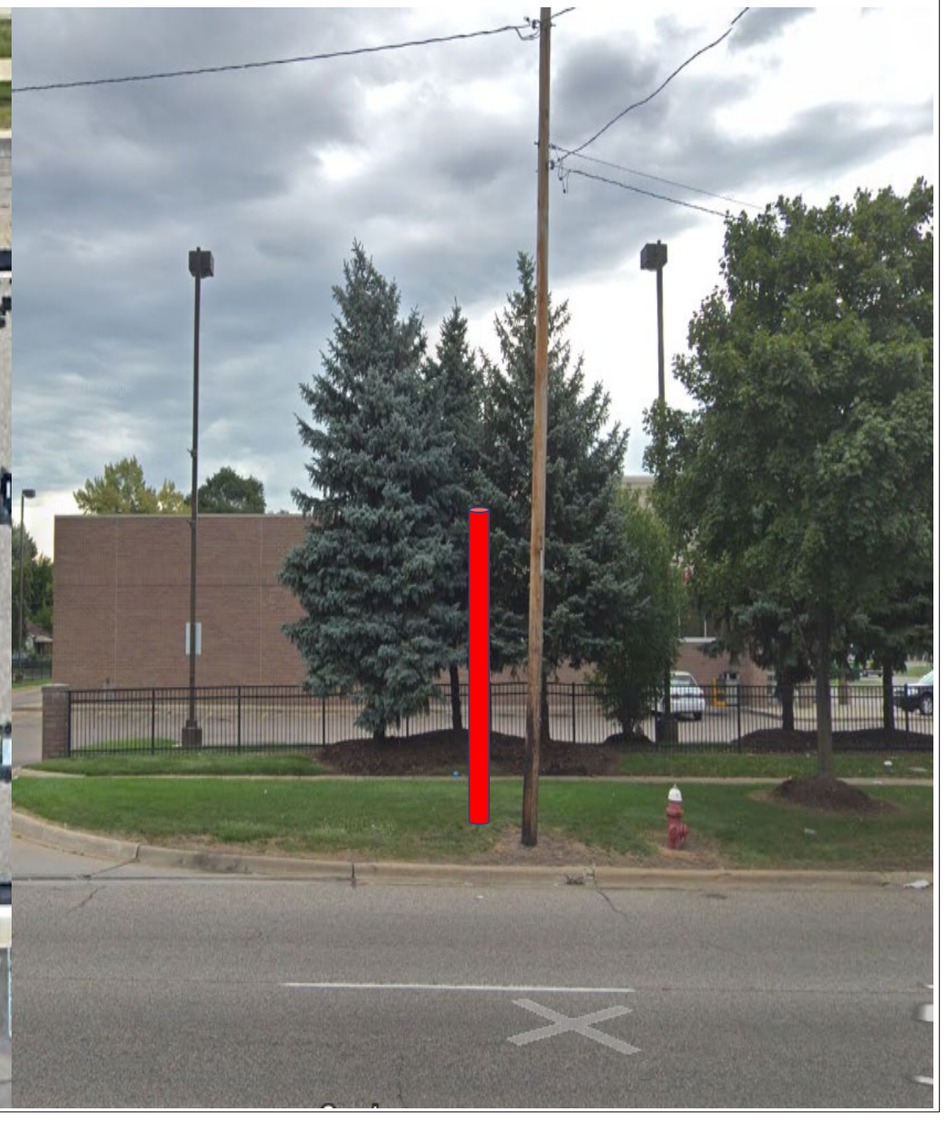

General Notes

N

SOLAR POWER

LEGEND

EXISTING POLE

PROPOSED POLE

PROPOSED CAMERA

PROPERTY LINE

No.	Revision/Issue	Date
1	Version 1-1	8/24

Firm Name and Address

Motorola Solutions
500 W Monroe Street
Chicago IL 60661

Project Name and Address


MI LPR Project

New Pole Installation Site

Project Plan View

Project DPDLPR	Sheet 1
Drawn by Misty Coryell	
Scale Not to Scale	

NB Dequindre St at 8 Mile Rd

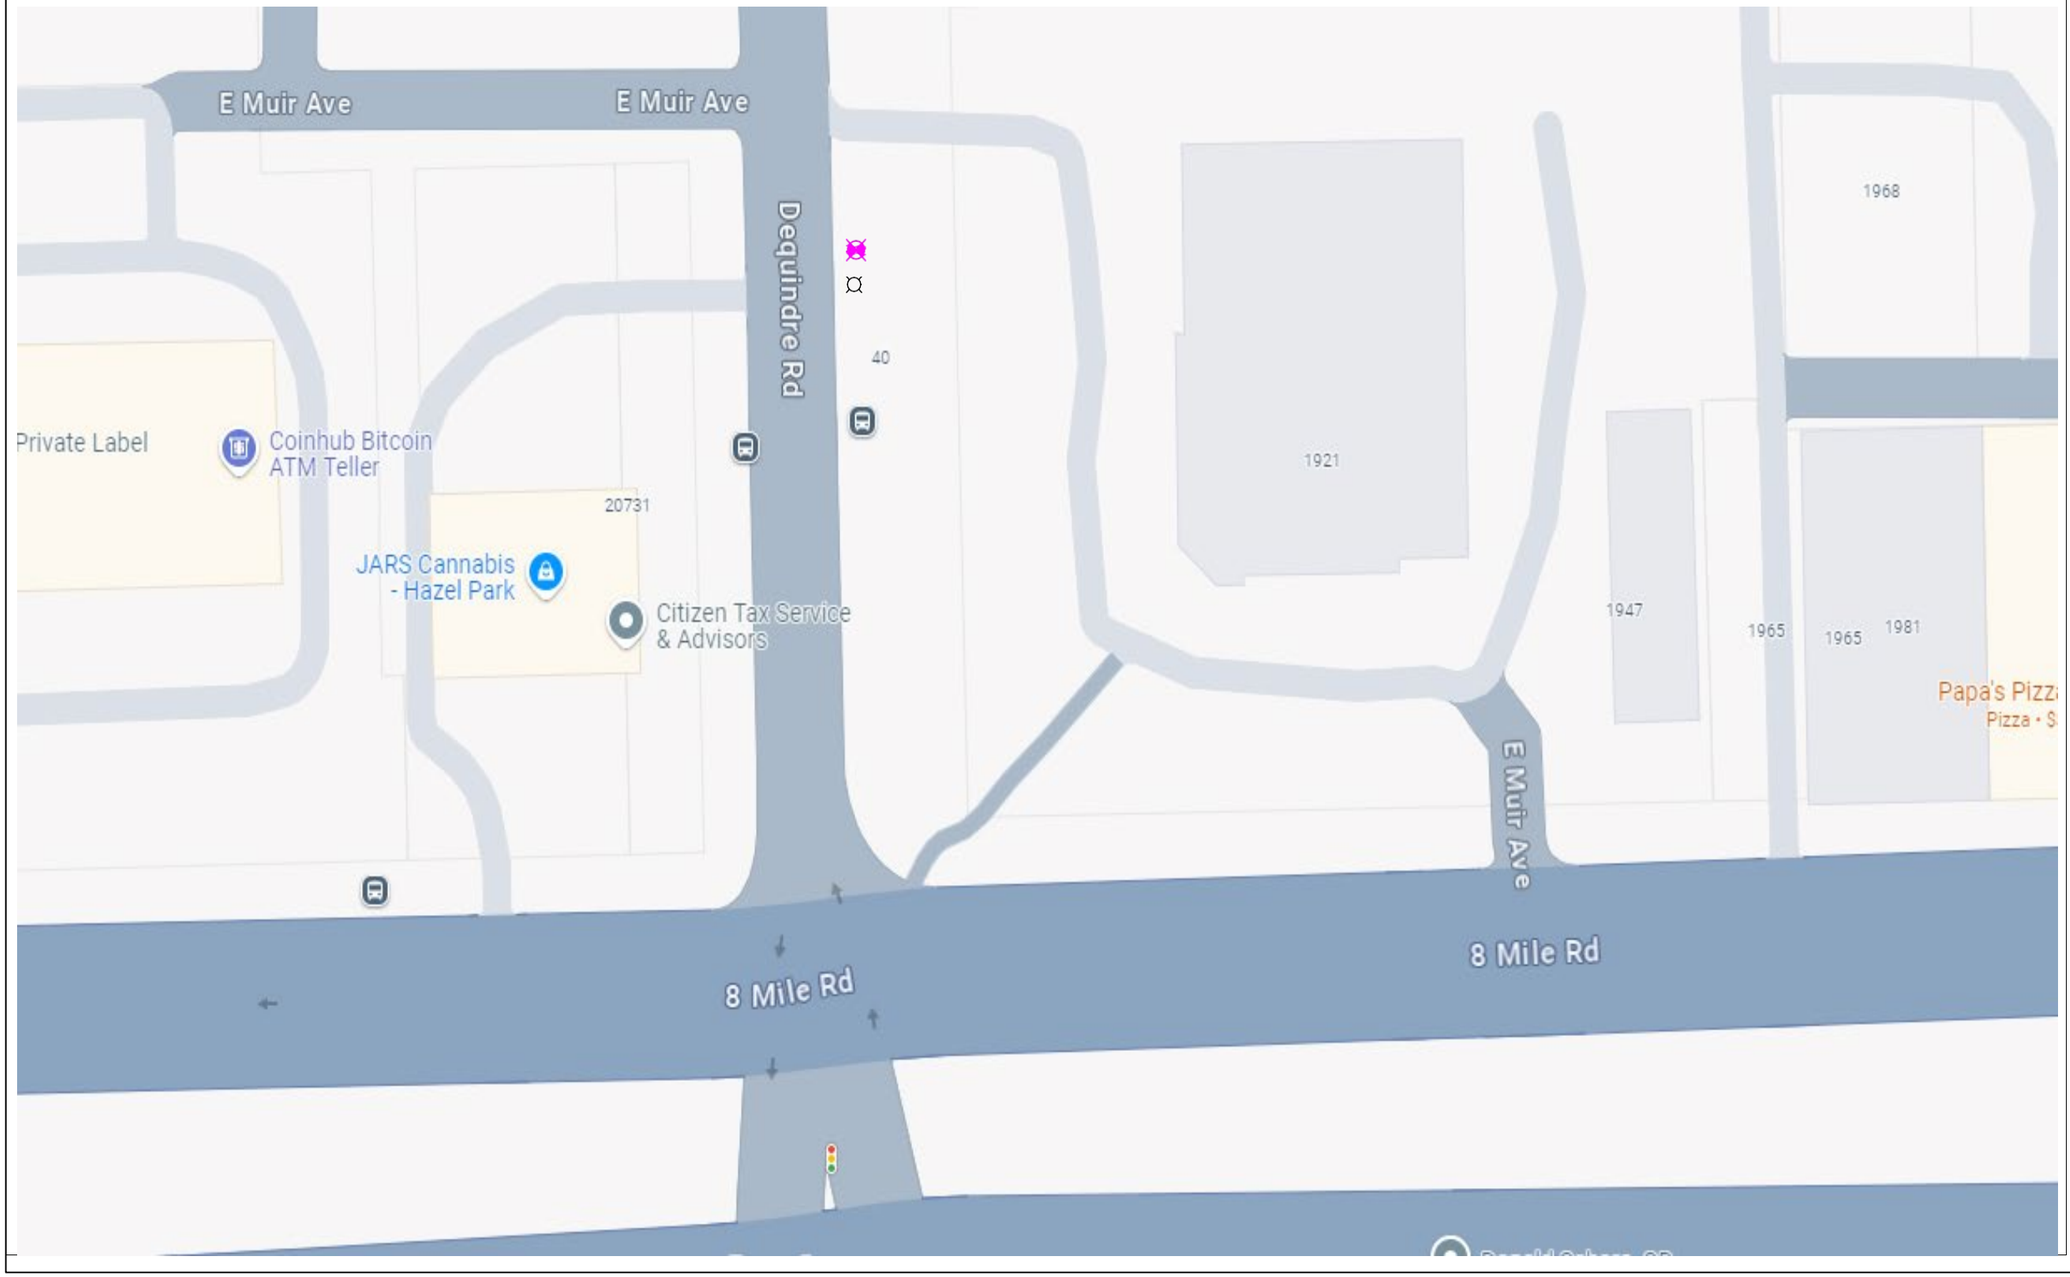

General Notes

N

SOLAR POWER

LEGEND

- EXISTING POLE
- PROPOSED POLE
- PROPOSED CAMERA
- PROPERTY LINE

No.	Revision/Issue	Date
1	Version 1-2	8/24

Firm Name and Address

Motorola Solutions
500 W Monroe Street
Chicago IL 60661


Project Name and Address

MI LPR Project

New Pole Installation Site

Project Plan View

Project DPD LPR	Sheet 2
Drawn by Misty Coryell	
Scale Not to Scale	

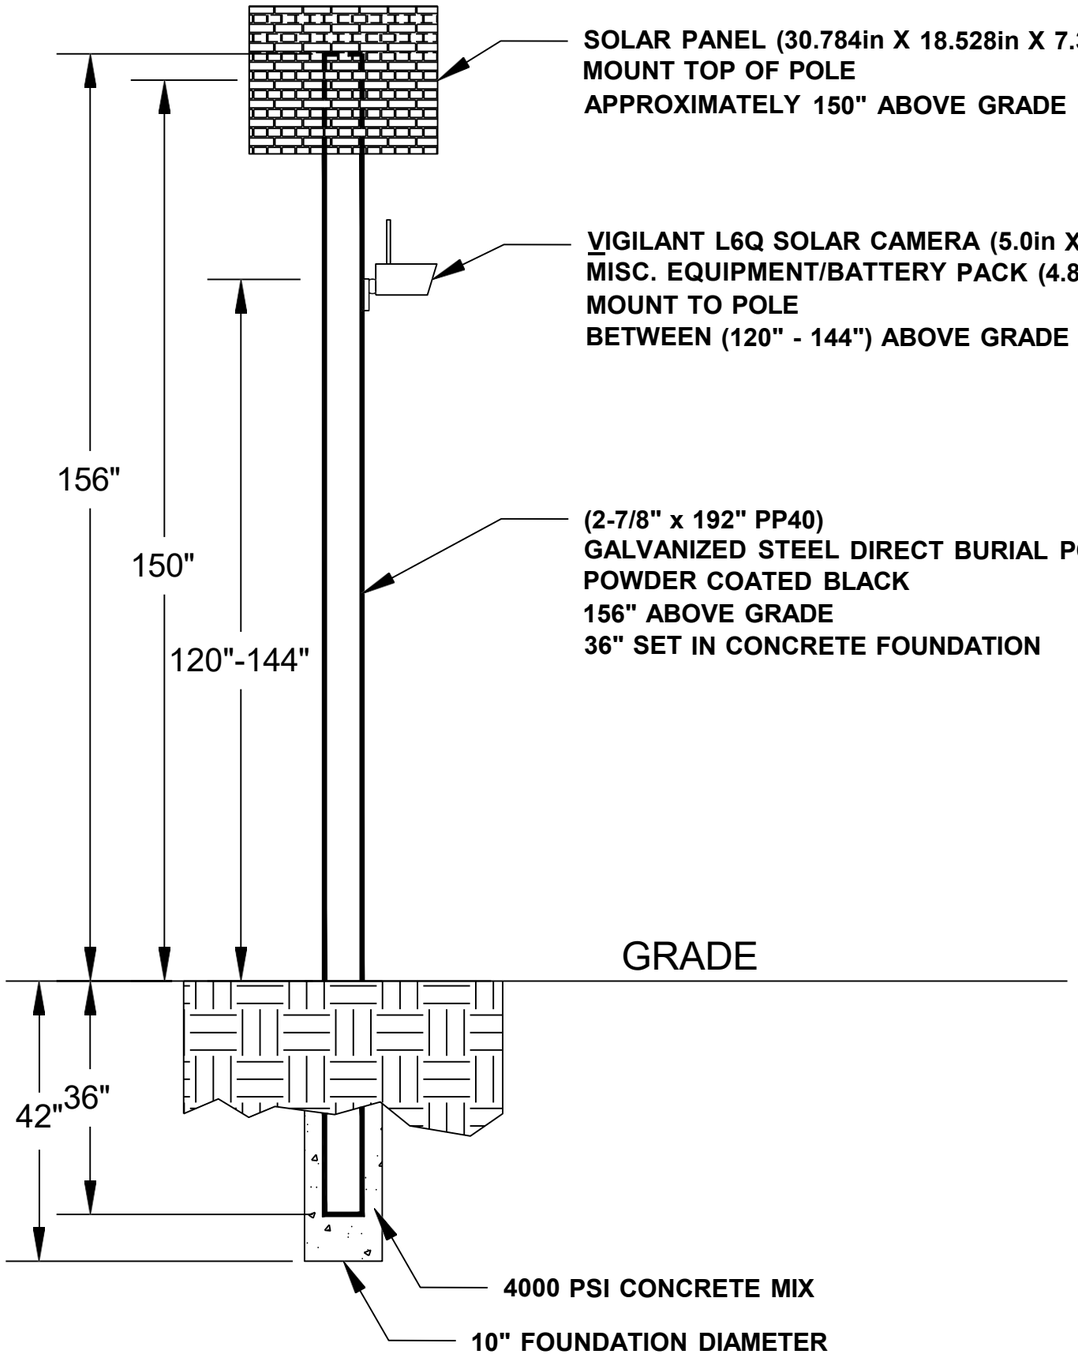

General Notes

No.	Revision/Issue	Date
1	Version 1-2	8/24

Firm Name and Address

Motorola Solutions
500 W Monroe Street
Chicago IL 60661

Project Name and Address

MI LPR Project

Pole Detail

Project DPD LPR	Sheet 3
Drawn by John Gabrial	
Scale Not to Scale	

NB Dequindre St at E McNichols Rd

Lat: 42.41872177
Long: -83.08216479

Install a New Sign Pole for LPR Camera





General Notes

N

SOLAR POWER

LEGEND

- EXISTING POLE
- PROPOSED POLE
- PROPOSED CAMERA
- PROPERTY LINE

No.	Revision/Issue	Date
1	Version 1-1	8/24

Firm Name and Address

Motorola Solutions
500 W Monroe Street
Chicago IL 60661

Project Name and Address


MI LPR Project

New Pole Installation Site

Project Plan View

Project DPDLPR	Sheet 1
Drawn by Misty Coryell	
Scale Not to Scale	

NB Dequindre St at E McNichols Rd

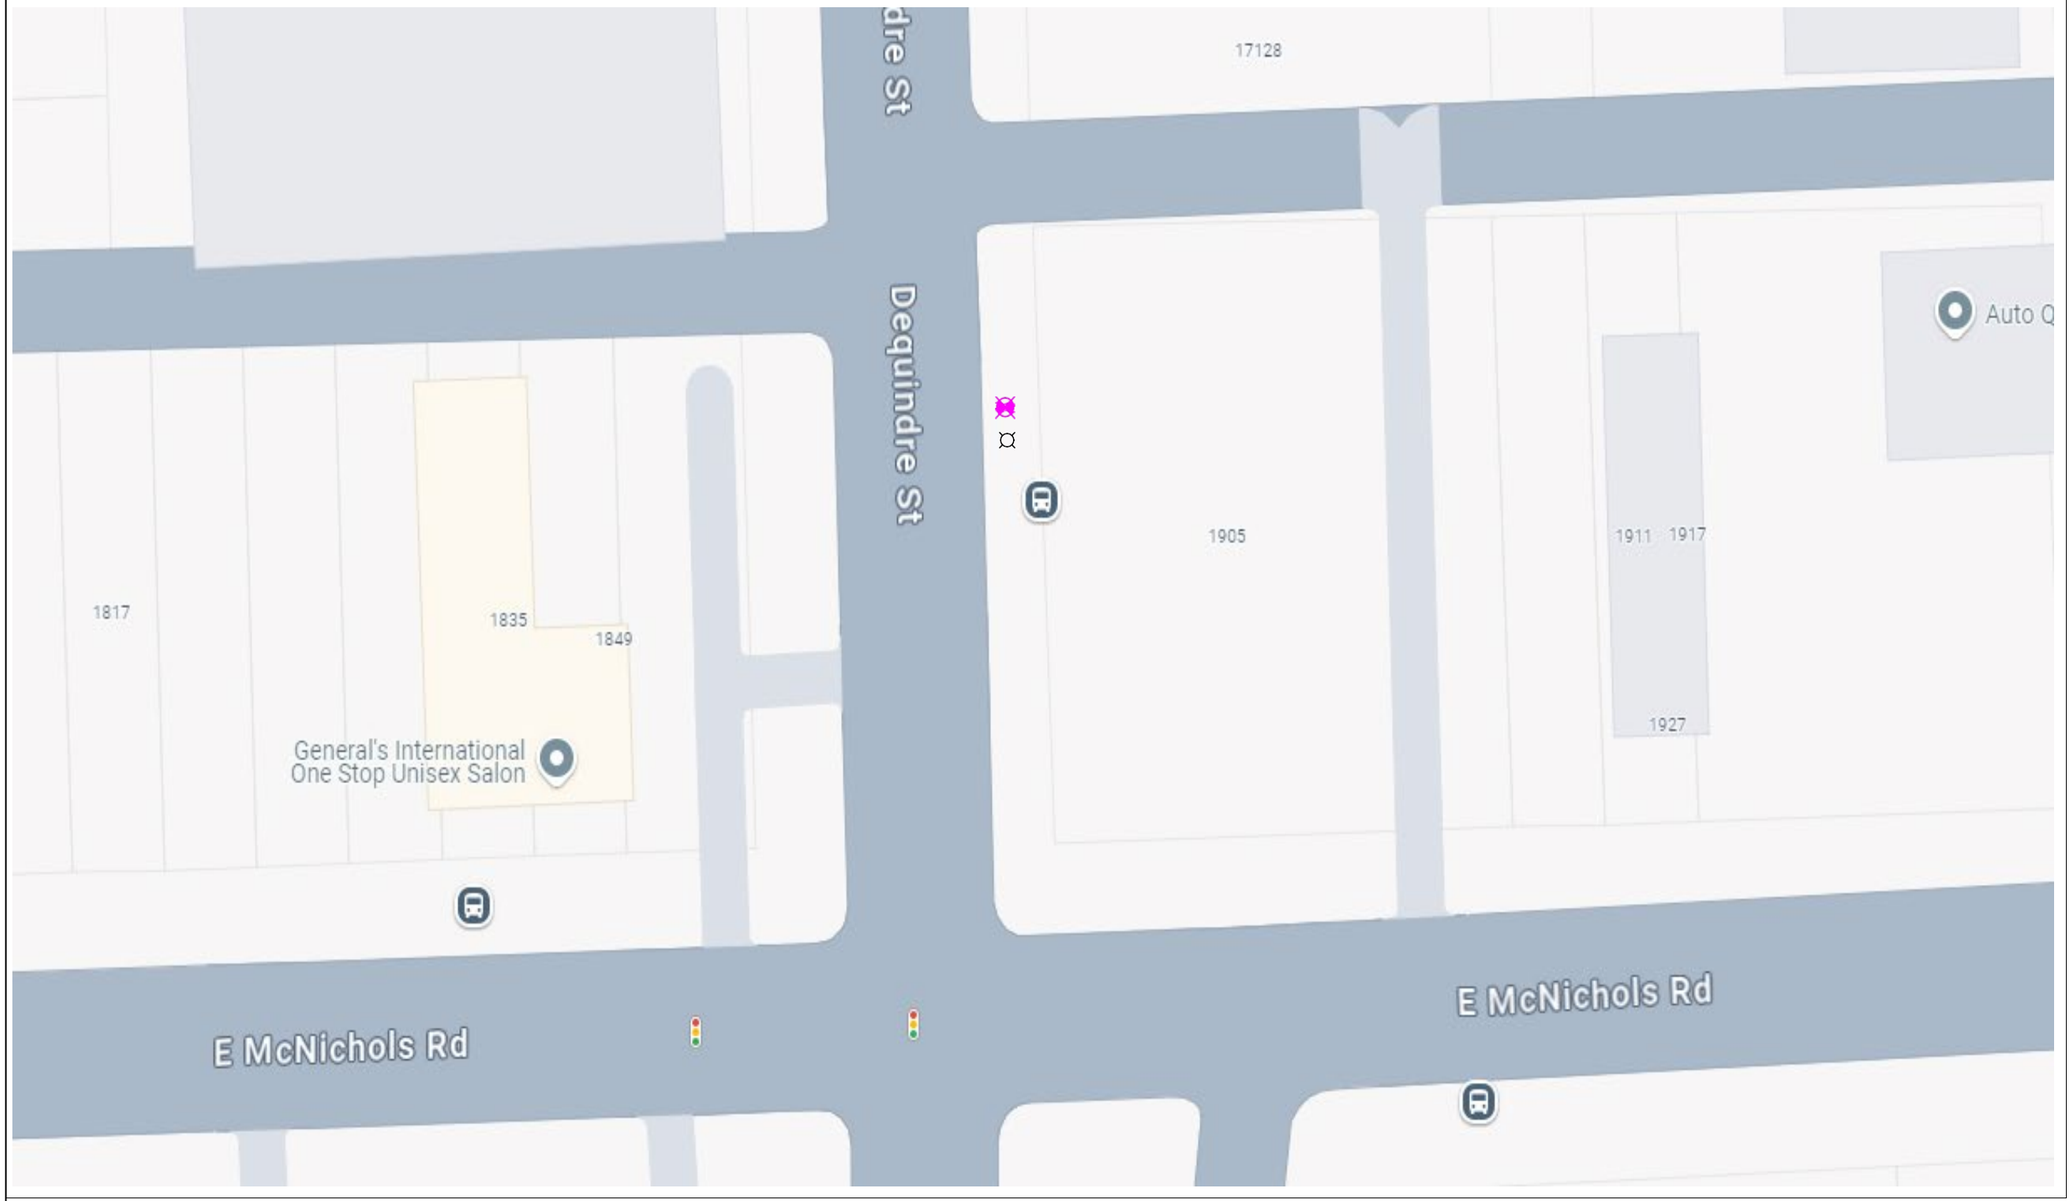

General Notes

N

SOLAR POWER

LEGEND

- EXISTING POLE
- PROPOSED POLE
- PROPOSED CAMERA
- PROPERTY LINE

No.	Revision/Issue	Date
1	Version 1–2	8/24

Firm Name and Address

Motorola Solutions
500 W Monroe Street
Chicago IL 60661


Project Name and Address

MI LPR Project

New Pole Installation Site

Project Plan View

Project	Sheet
DPD LPR	2
Drawn by: Misty Coryell	
Scale: Not to Scale	

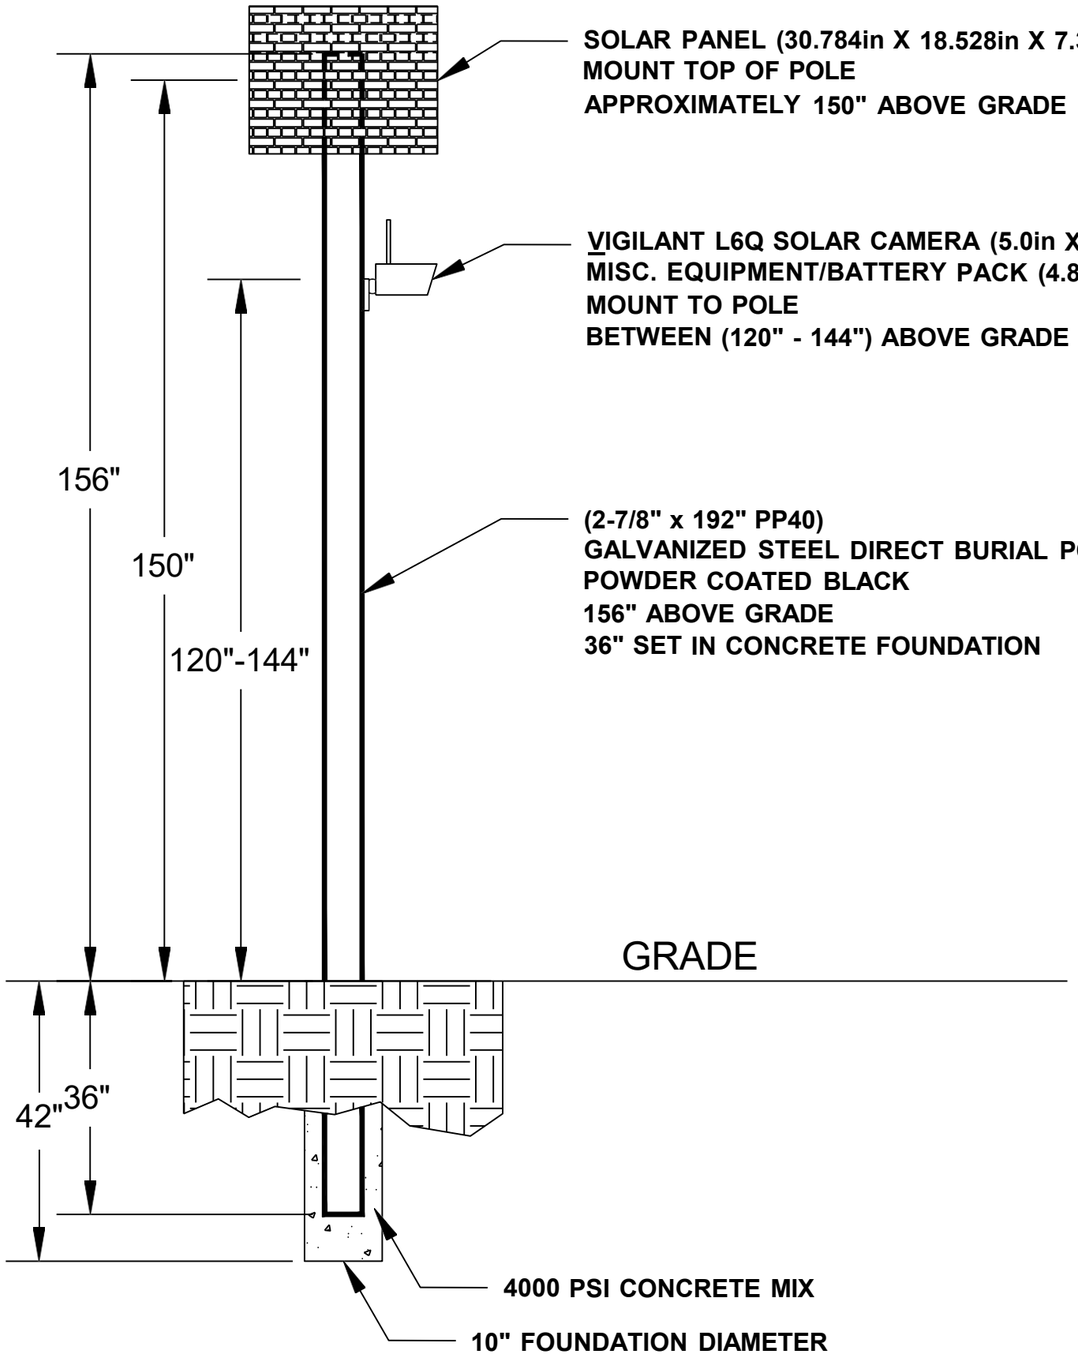

General Notes

No.	Revision/Issue	Date
1	Version 1-2	8/24

Firm Name and Address

Motorola Solutions
500 W Monroe Street
Chicago IL 60661

Project Name and Address

MI LPR Project

Pole Detail

Project DPD LPR	Sheet 3
Drawn by John Gabrial	
Scale Not to Scale	

NB Dexter Av at Elmhurst St

Lat: 42.38136522232216
Long: -83.12500369263934

Install a New Sign Pole for LPR Camera





General Notes

N

SOLAR POWER

LEGEND

EXISTING POLE

PROPOSED POLE

PROPOSED CAMERA

PROPERTY LINE

No.	Revision/Issue	Date
1	Version 1-1	8/24

Firm Name and Address

Motorola Solutions
500 W Monroe Street
Chicago IL 60661

Project Name and Address


MI LPR Project

New Pole Installation Site

Project Plan View

Project DPDLPR	Sheet 1
Drawn by Misty Coryell	
Scale Not to Scale	

NB Dexter Av at Elmhurst St

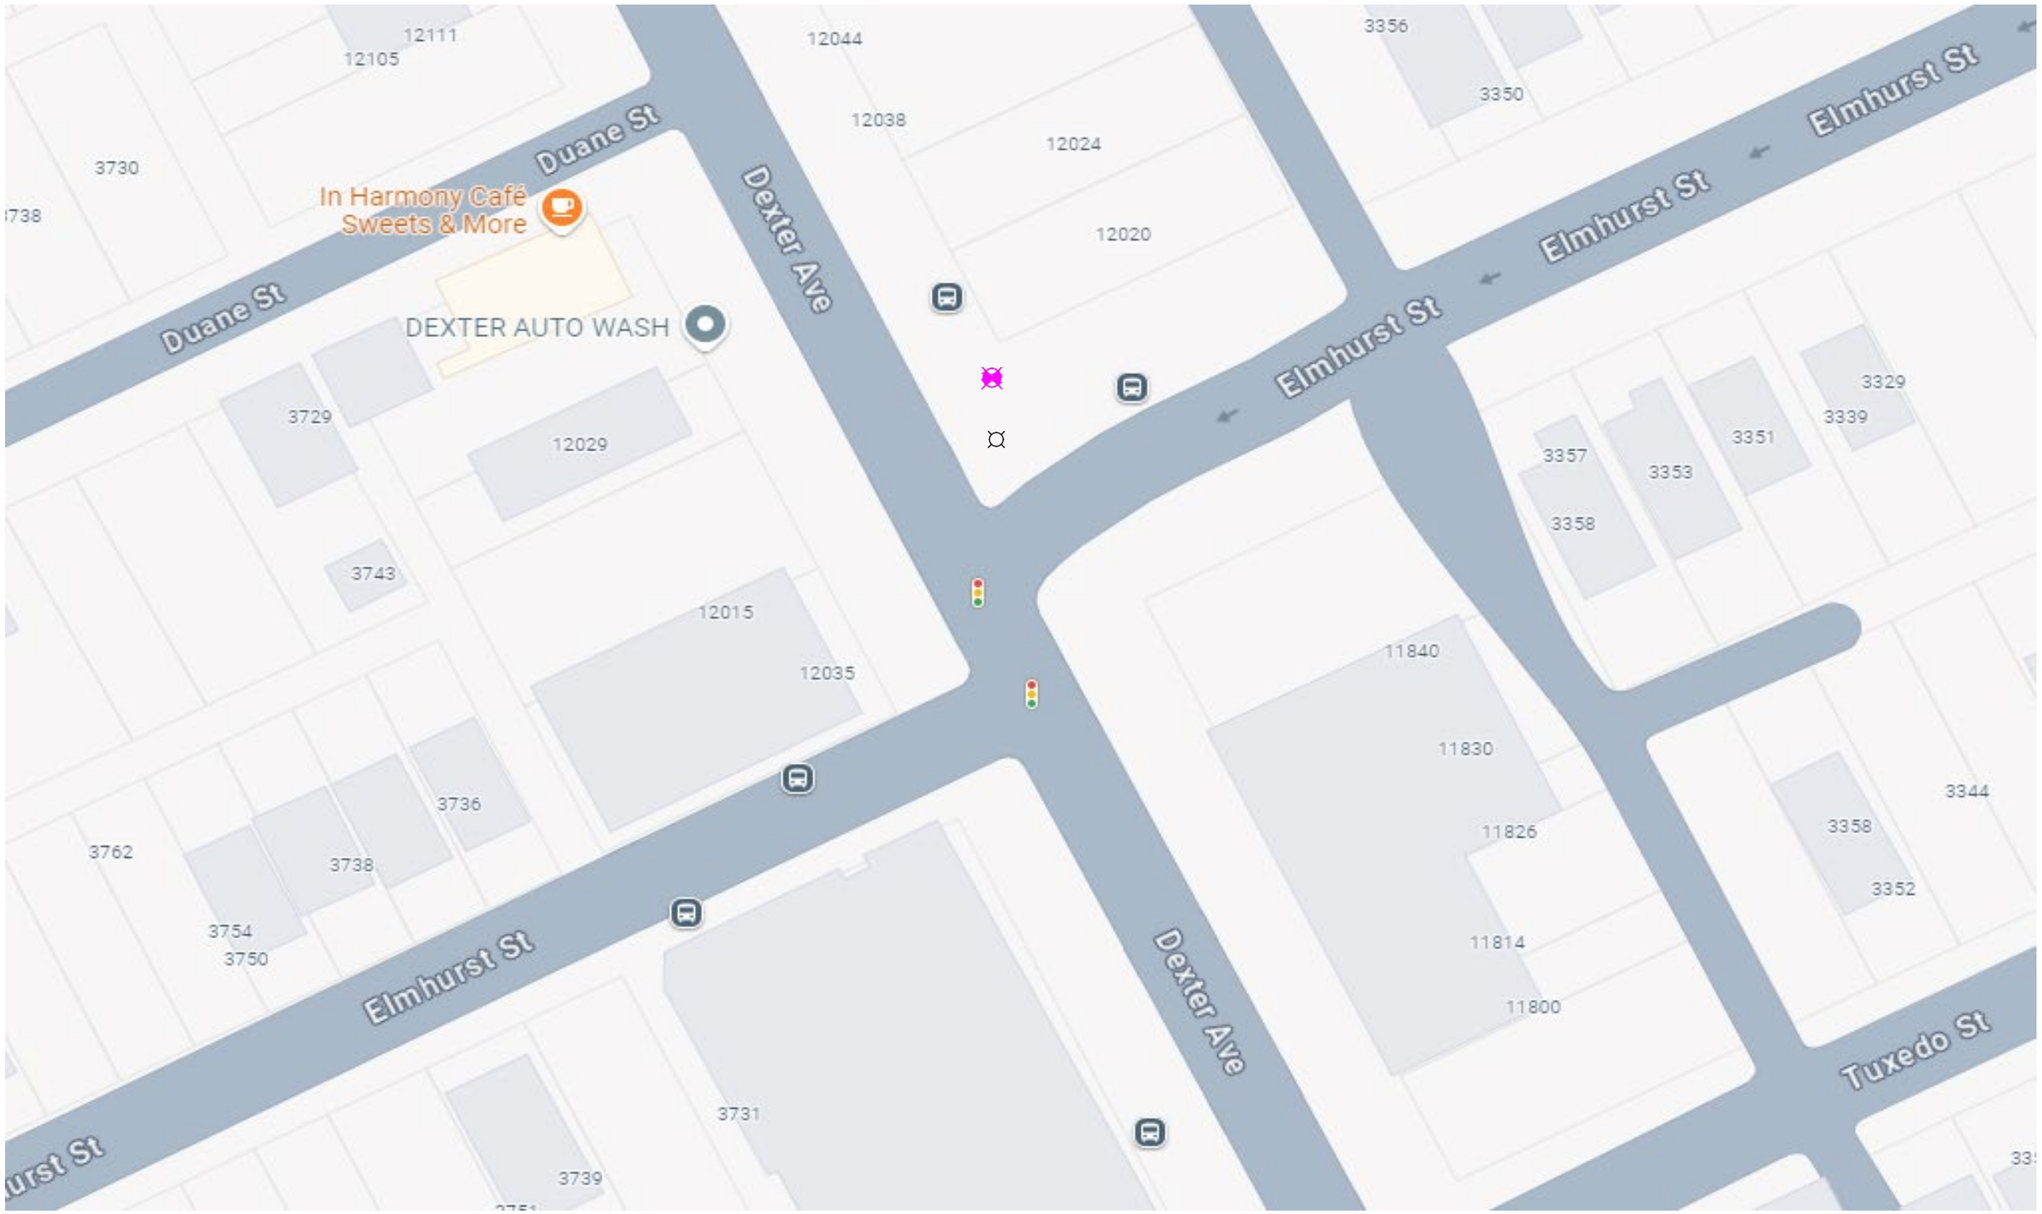

General Notes

N

SOLAR POWER

LEGEND

- EXISTING POLE
- PROPOSED POLE
- PROPOSED CAMERA
- PROPERTY LINE

No.	Revision/Issue	Date
1	Version 1-2	8/24

Firm Name and Address

Motorola Solutions
500 W Monroe Street
Chicago IL 60661


Project Name and Address

MI LPR Project

New Pole Installation Site

Project Plan View

Project DPD LPR	Sheet 2
Drawn by Misty Coryell	
Scale Not to Scale	

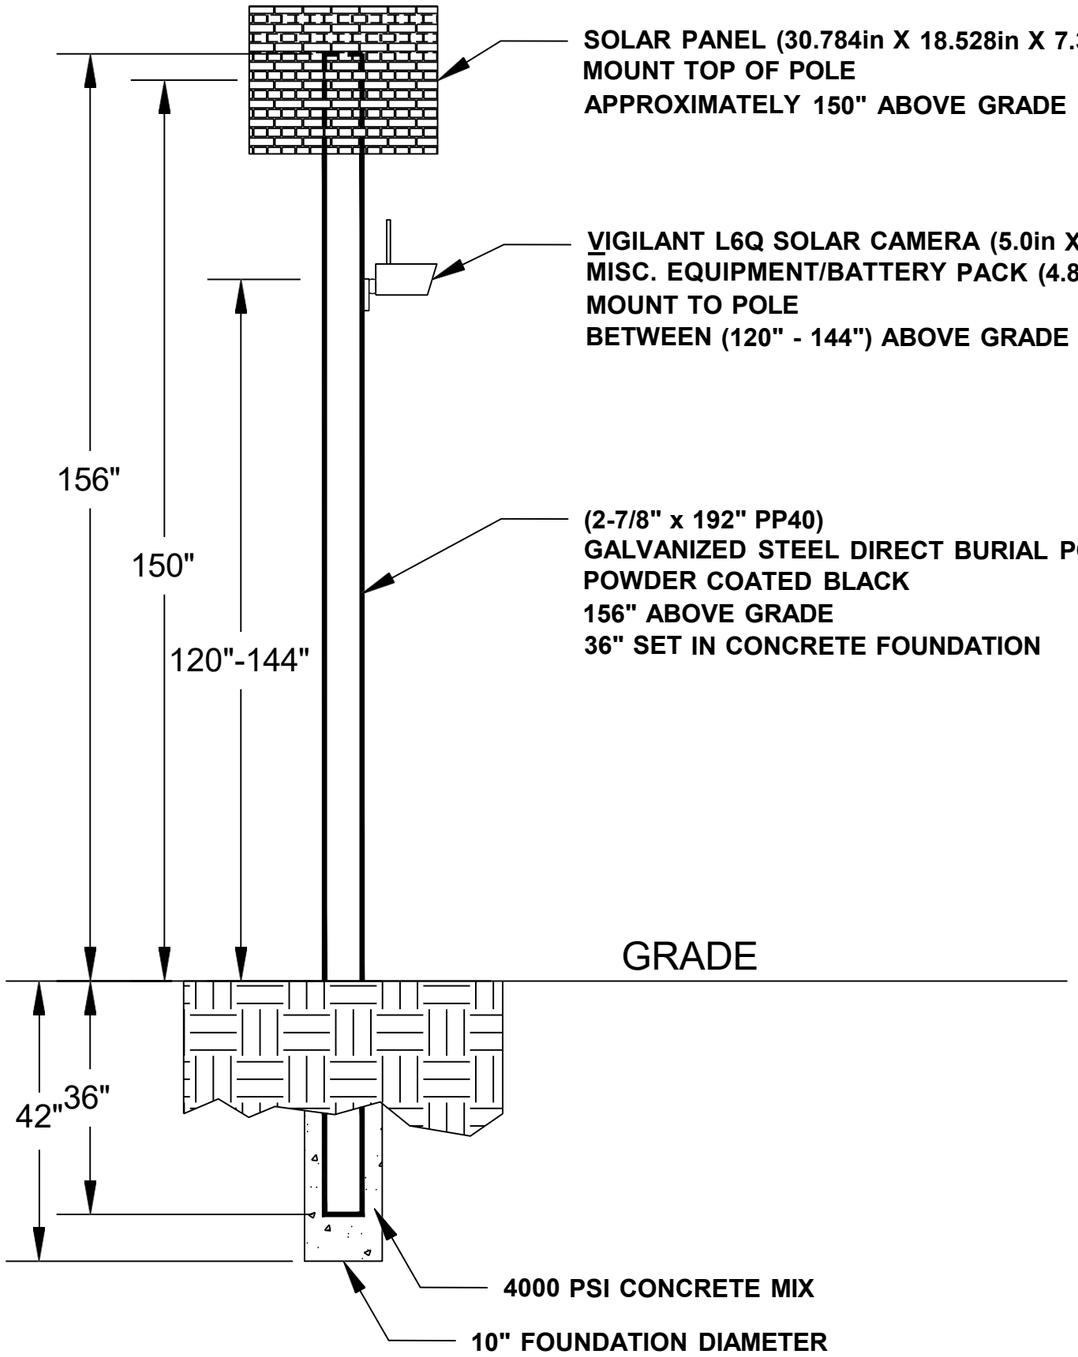

General Notes

No.	Revision/Issue	Date
1	Version 1-2	8/24

Firm Name and Address

Motorola Solutions
500 W Monroe Street
Chicago IL 60661

Project Name and Address

MI LPR Project


Pole Detail

Project DPD LPR	Sheet 3
Drawn by John Gabrial	
Scale Not to Scale	

NB Dexter Av at Fenkell Av

Lat: 42.40308133035987
Long: -83.13547908394902

Install a New Sign Pole for LPR Camera

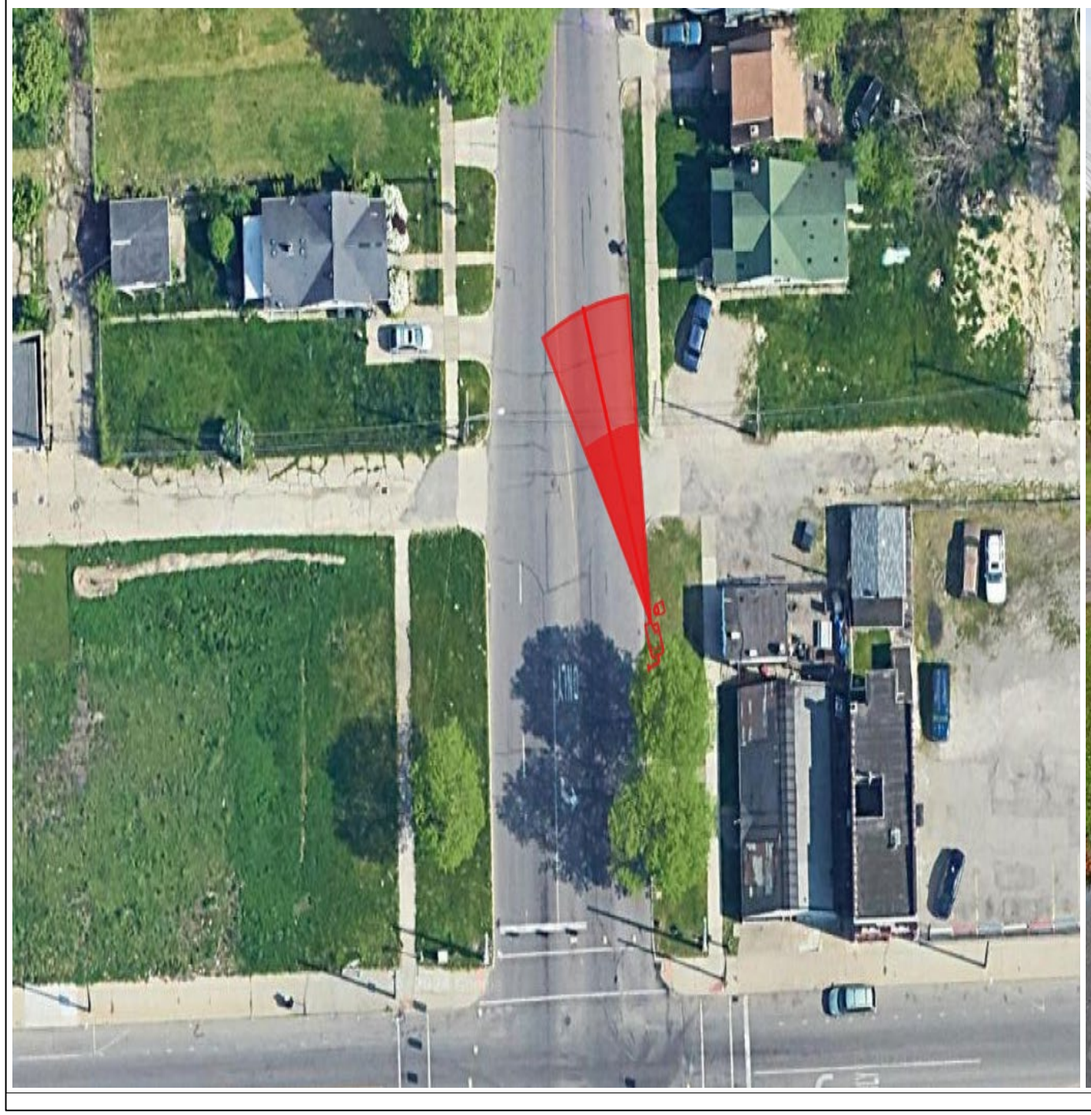



General Notes

N

SOLAR POWER

LEGEND

- EXISTING POLE
- PROPOSED POLE
- PROPOSED CAMERA
- PROPERTY LINE

No.	Revision/Issue	Date
1	Version 1-1	8/24

Firm Name and Address

Motorola Solutions
500 W Monroe Street
Chicago IL 60661

Project Name and Address


MI LPR Project

New Pole Installation Site

Project Plan View

Project DPDLPR	Sheet 1
Drawn by Misty Coryell	
Scale Not to Scale	

NB Dexter Av at Fenkell Av

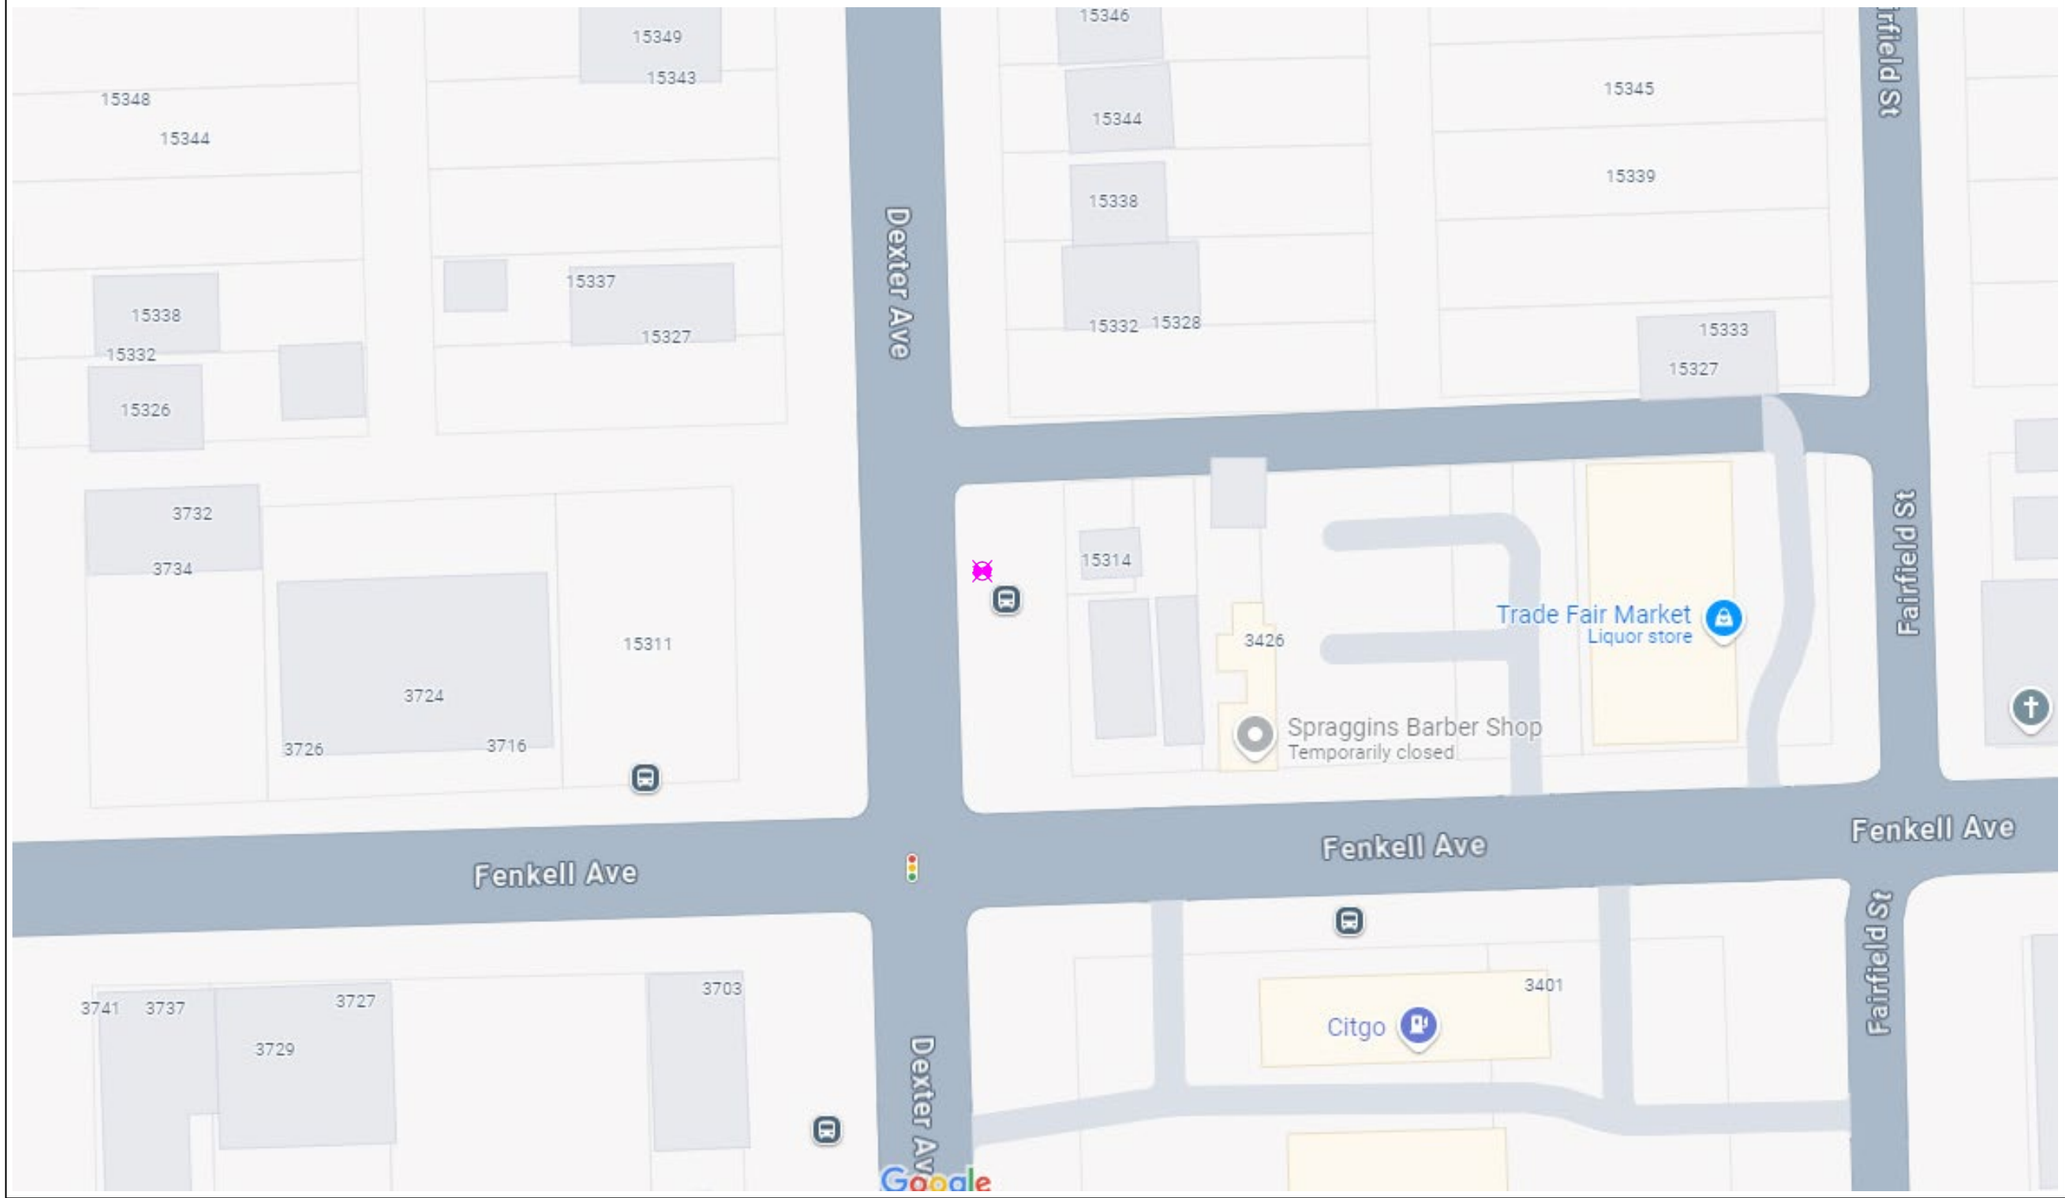

General Notes

N

SOLAR POWER

LEGEND

- EXISTING POLE
- PROPOSED POLE
- PROPOSED CAMERA
- PROPERTY LINE

No.	Revision/Issue	Date
1	Version 1–2	8/24

Firm Name and Address

Motorola Solutions
500 W Monroe Street
Chicago IL 60661


Project Name and Address

MI LPR Project

New Pole Installation Site

Project Plan View

Project	Sheet
DPD LPR	2
Drawn by: Misty Coryell	
Scale: Not to Scale	

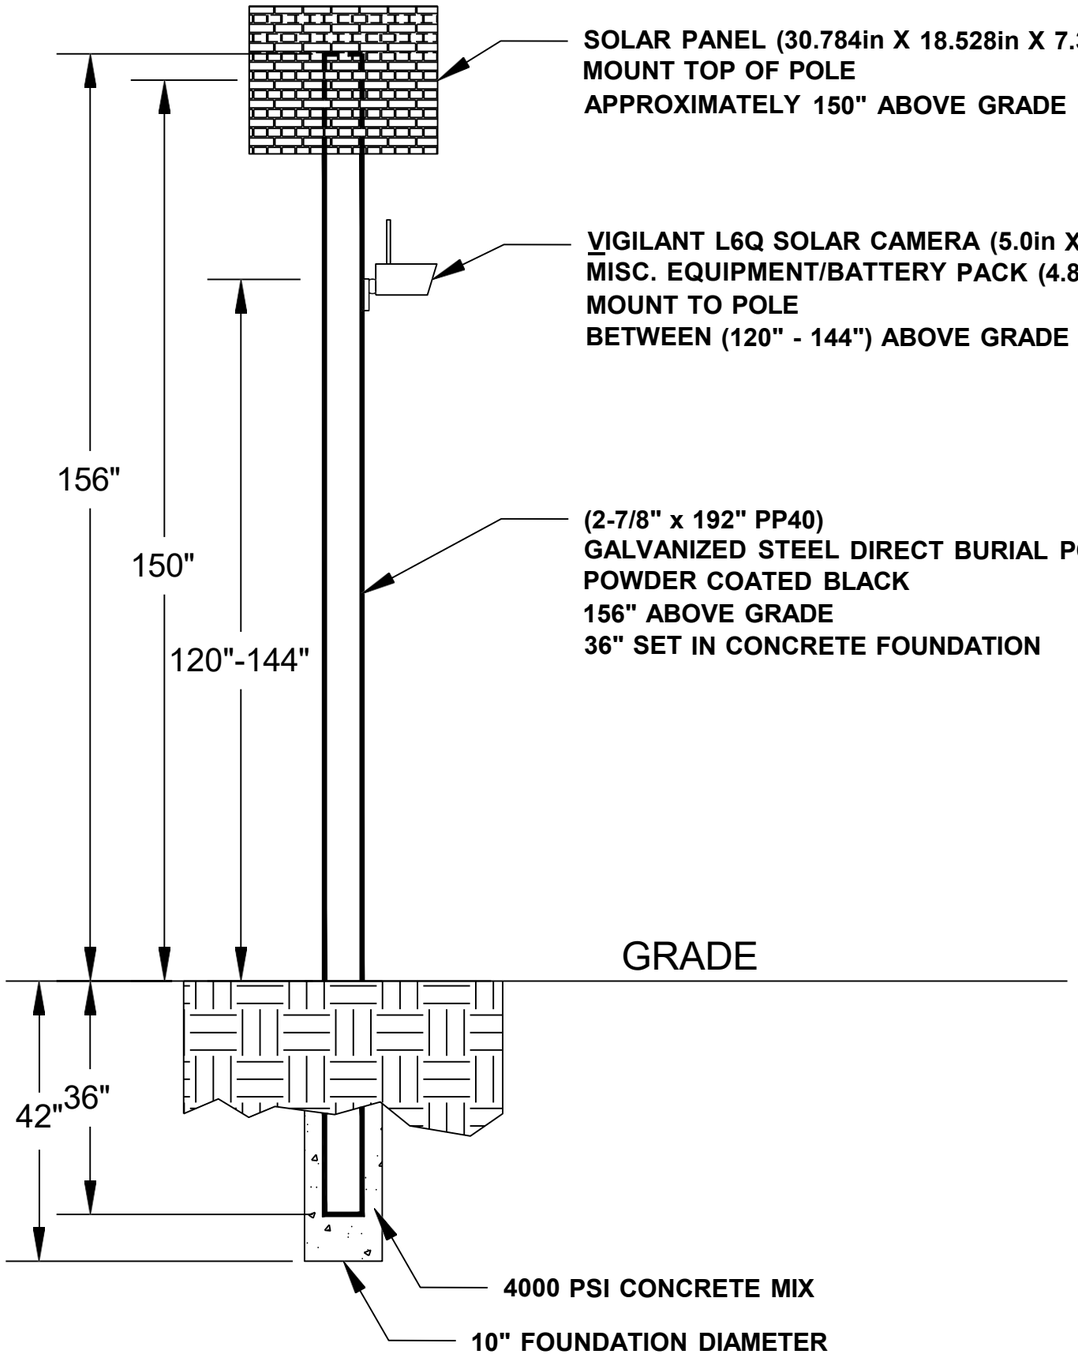

General Notes

No.	Revision/Issue	Date
1	Version 1-2	8/24

Firm Name and Address

Motorola Solutions
500 W Monroe Street
Chicago IL 60661

Project Name and Address

MI LPR Project

Pole Detail


Project DPD LPR	Sheet 3
Drawn by John Gabrial	
Scale Not to Scale	

NB Evergreen Rd at Schoolcraft Rd

Lat: 42.38677470
Long: -83.23671183

Install a New Sign Pole for LPR Camera



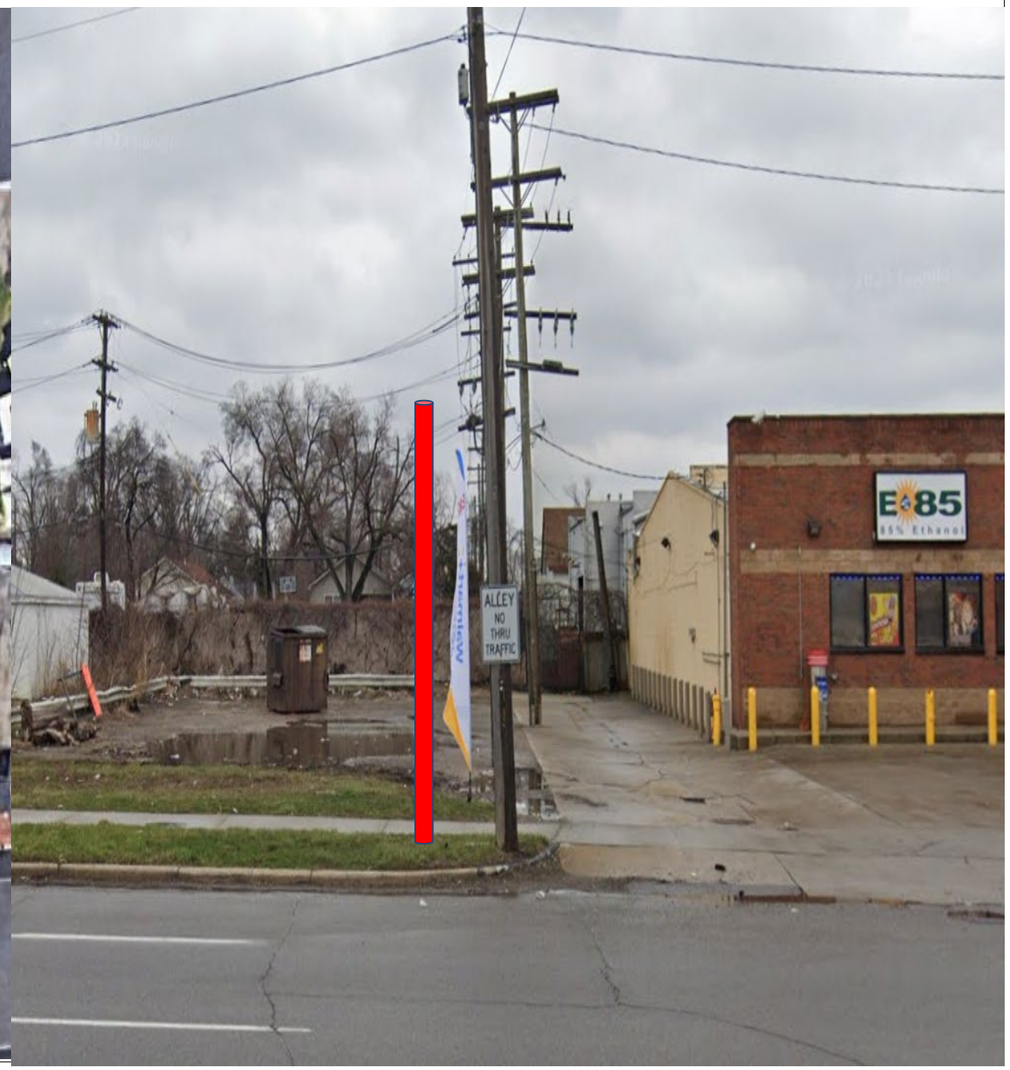

General Notes

N

SOLAR POWER

LEGEND

EXISTING POLE

PROPOSED POLE

PROPOSED CAMERA

PROPERTY LINE

No.	Revision/Issue	Date
1	Version 1-1	8/24

Firm Name and Address

Motorola Solutions
500 W Monroe Street
Chicago IL 60661

Project Name and Address


MI LPR Project

New Pole Installation Site

Project Plan View

Project DPDLPR	Sheet 1
Drawn by Misty Coryell	
Scale Not to Scale	

NB Evergreen Rd at Schoolcraft Rd

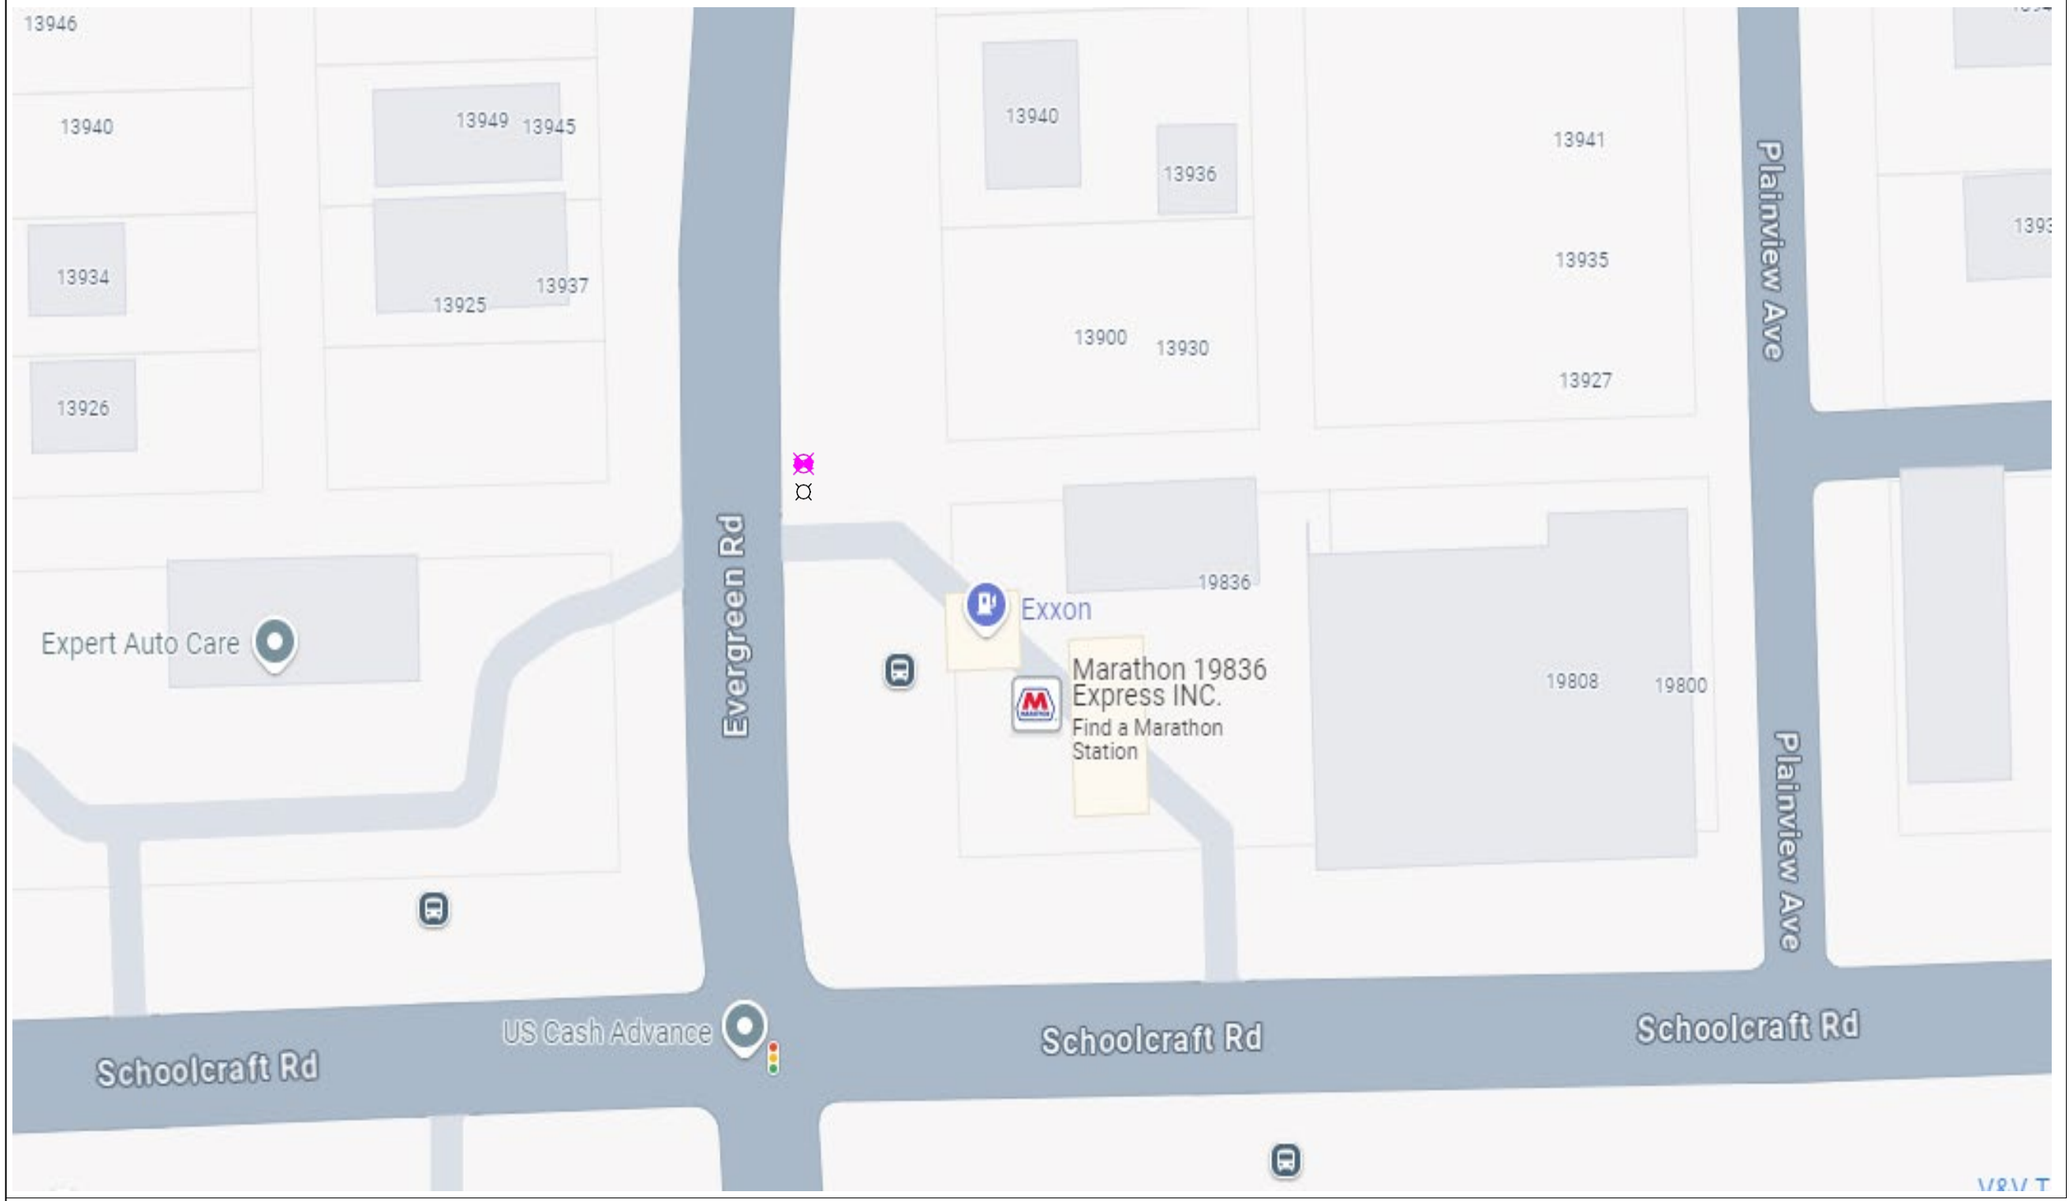

General Notes

N

SOLAR POWER

LEGEND

- EXISTING POLE
- PROPOSED POLE
- PROPOSED CAMERA
- PROPERTY LINE

No.	Revision/Issue	Date
1	Version 1-2	8/24

Firm Name and Address

Motorola Solutions
500 W Monroe Street
Chicago IL 60661


Project Name and Address

MI LPR Project

New Pole Installation Site

Project Plan View

Project: DPD LPR	Sheet: 2
Drawn by: Misty Coryell	
Scale: Not to Scale	

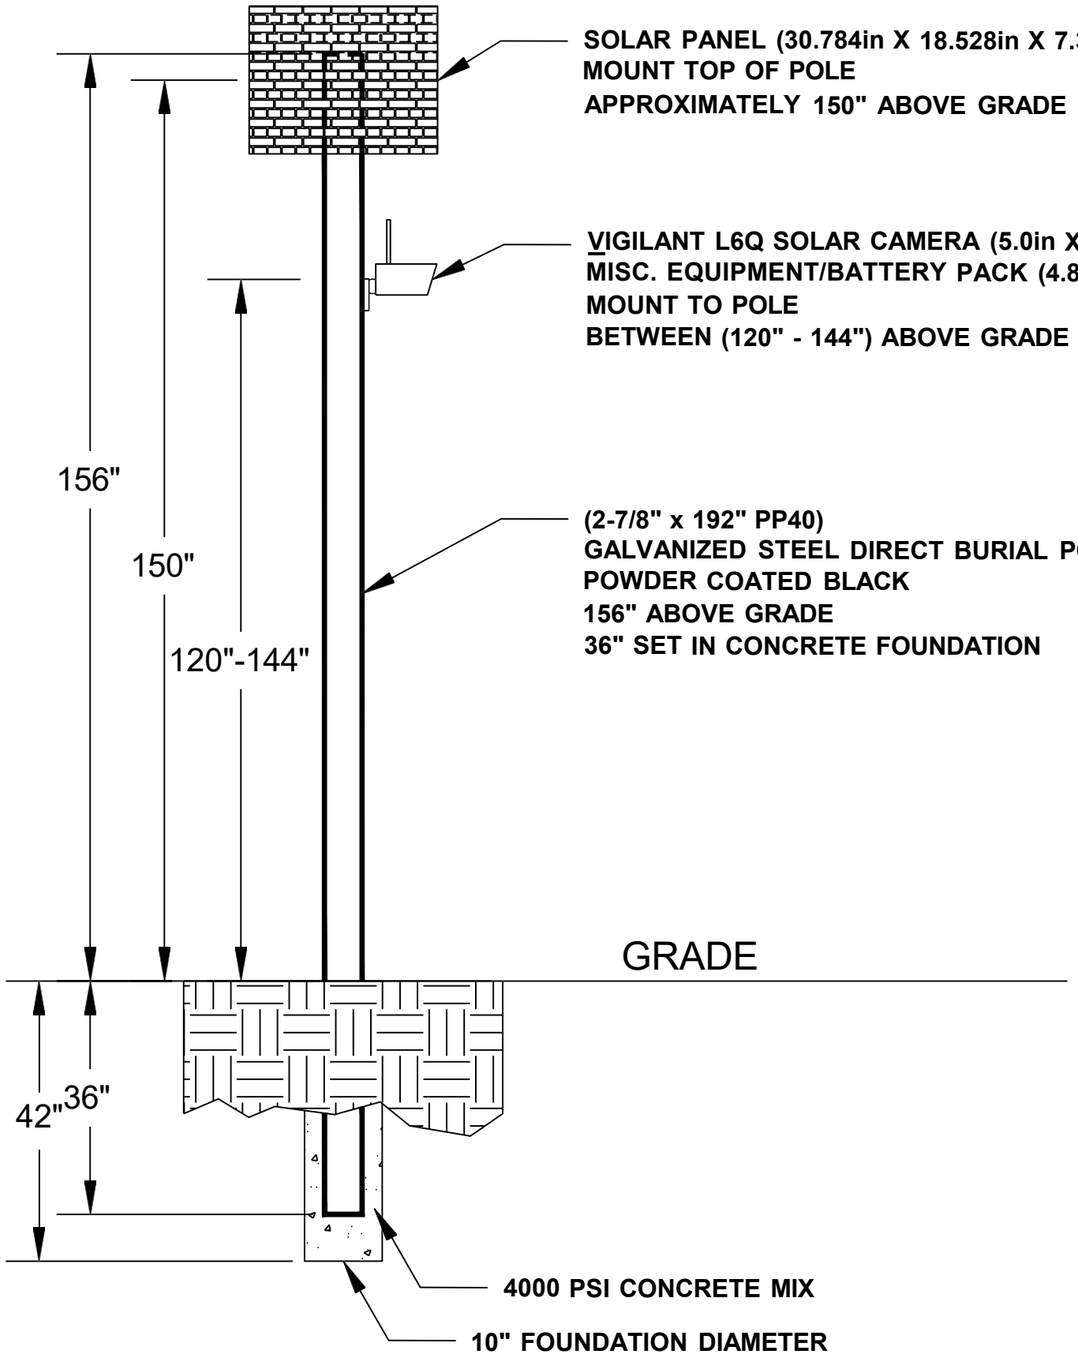

General Notes

No.	Revision/Issue	Date
1	Version 1-2	8/24

Firm Name and Address

Motorola Solutions
500 W Monroe Street
Chicago IL 60661

Project Name and Address

MI LPR Project


Pole Detail


Project DPD LPR	Sheet 3
Drawn by John Gabrial	
Scale Not to Scale	

NB Evergreen Rd at W 7 Mile Rd

Lat: 42.42980621363262
Long: -83.23872081225109

Install a New Sign Pole for LPR Camera

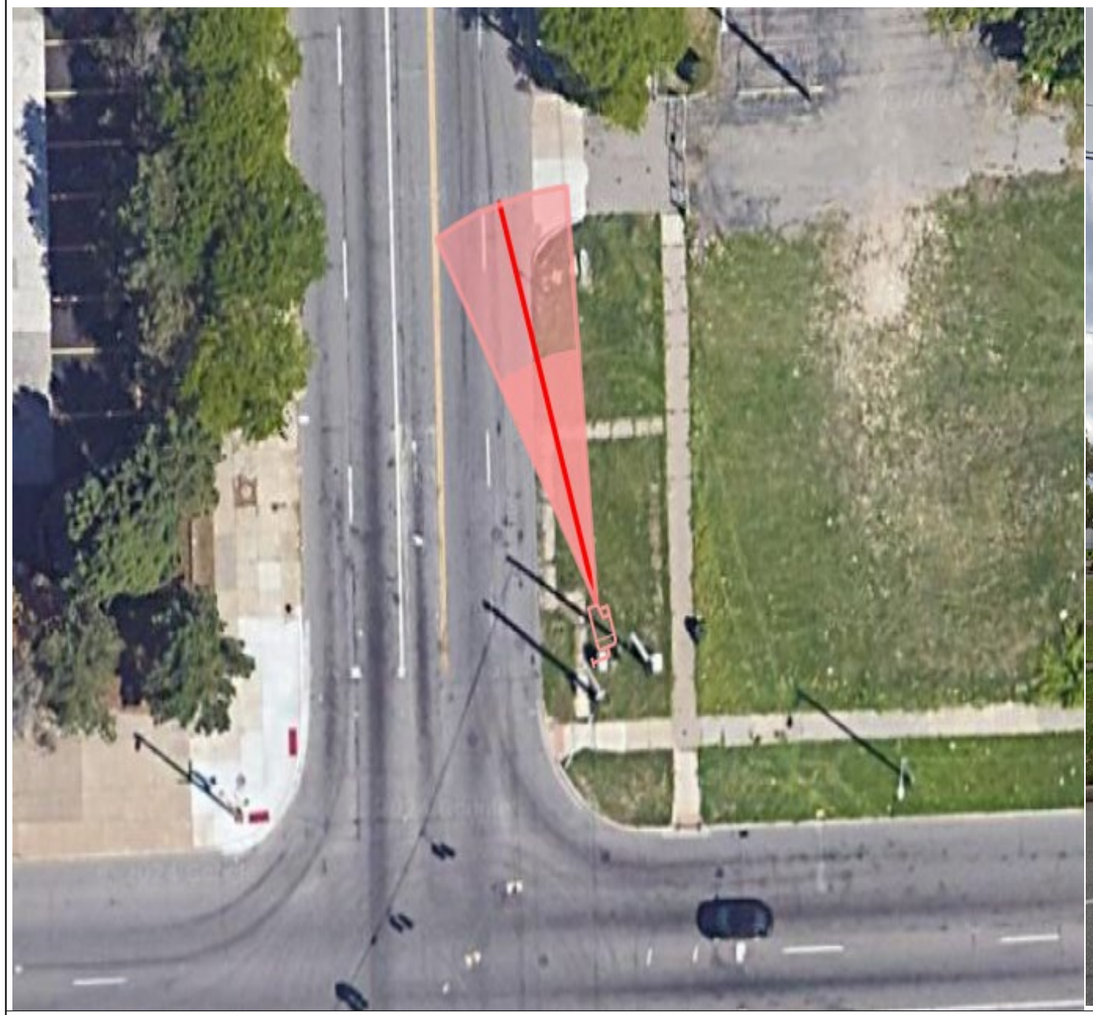

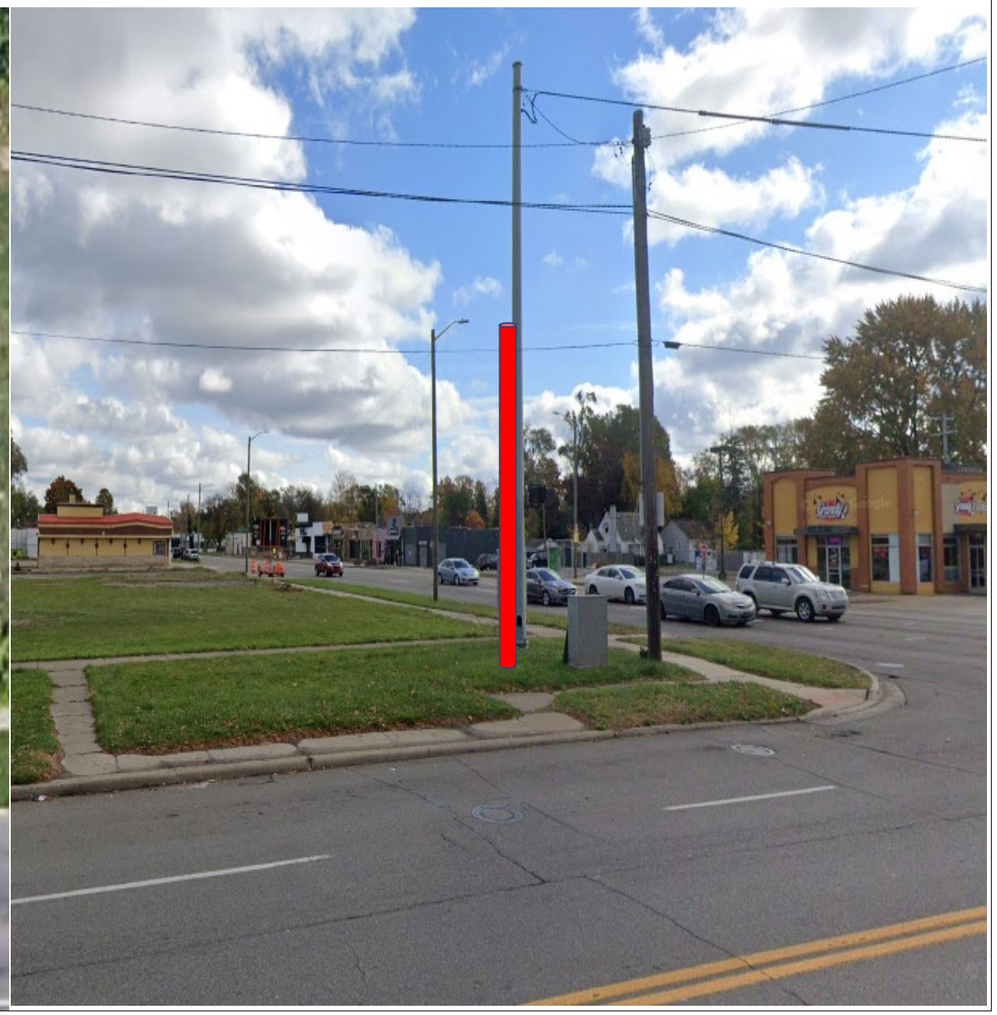

General Notes

N

SOLAR POWER

LEGEND

- EXISTING POLE
- PROPOSED POLE
- PROPOSED CAMERA
- PROPERTY LINE

No.	Revision/Issue	Date
1	Version 1-1	8/24

Firm Name and Address

Motorola Solutions
500 W Monroe Street
Chicago IL 60661

Project Name and Address


MI LPR Project

New Pole Installation Site

Project Plan View

Project DPDLPR	Sheet 1
Drawn by Misty Coryell	
Scale Not to Scale	

NB Evergreen Rd at W 7 Mile Rd

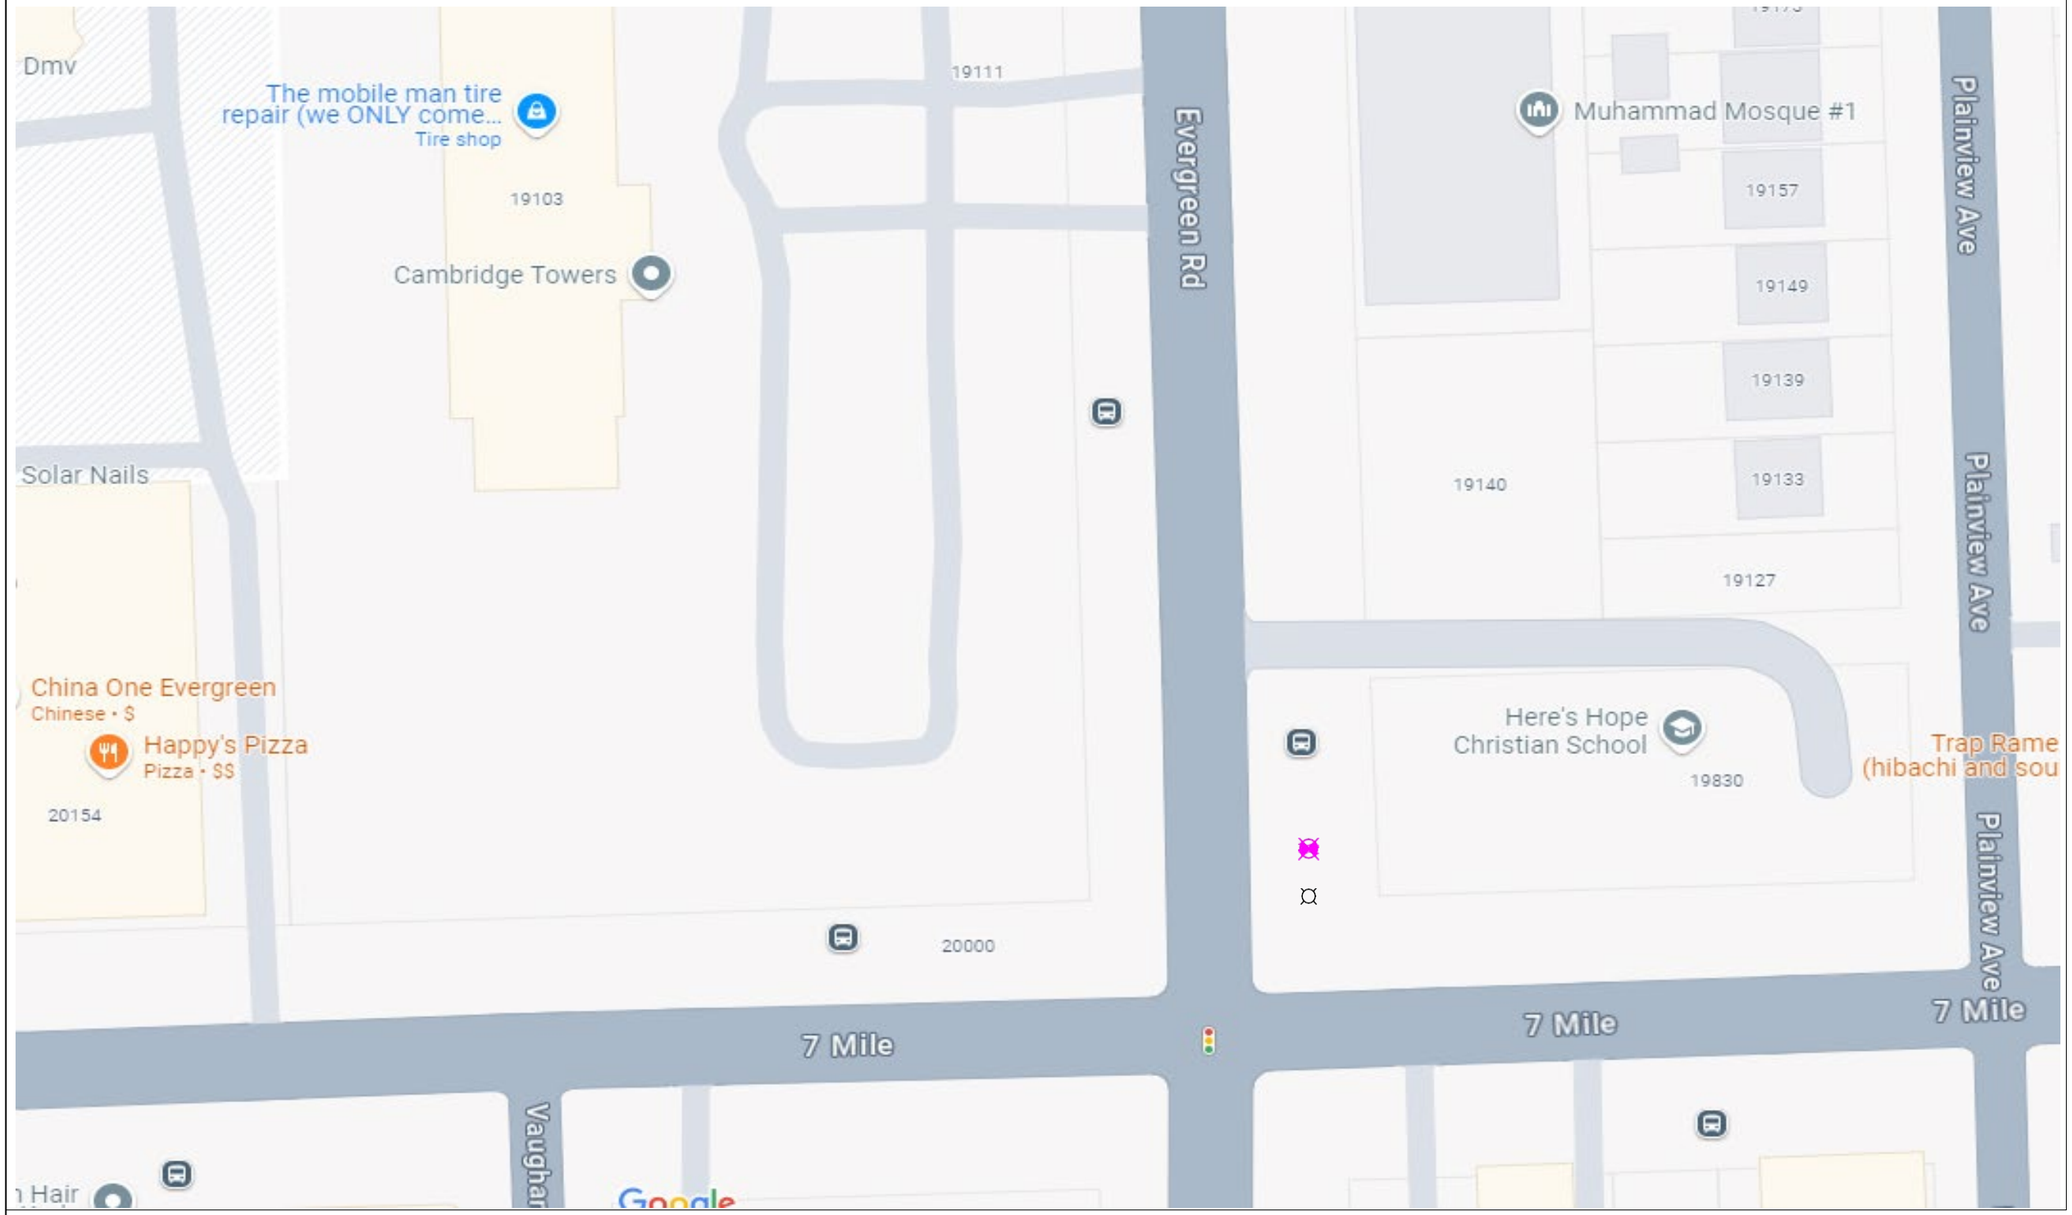

General Notes

N

SOLAR POWER

LEGEND

- **EXISTING POLE**
- **PROPOSED POLE**
- **PROPOSED CAMERA**
- **PROPERTY LINE**

No.	Revision/Issue	Date
1	Version 1-2	8/24

Firm Name and Address

Motorola Solutions
500 W Monroe Street
Chicago IL 60661


Project Name and Address

MI LPR Project

New Pole Installation Site

Project Plan View

Project DPD LPR	Sheet 2
Drawn by Misty Coryell	
Scale Not to Scale	

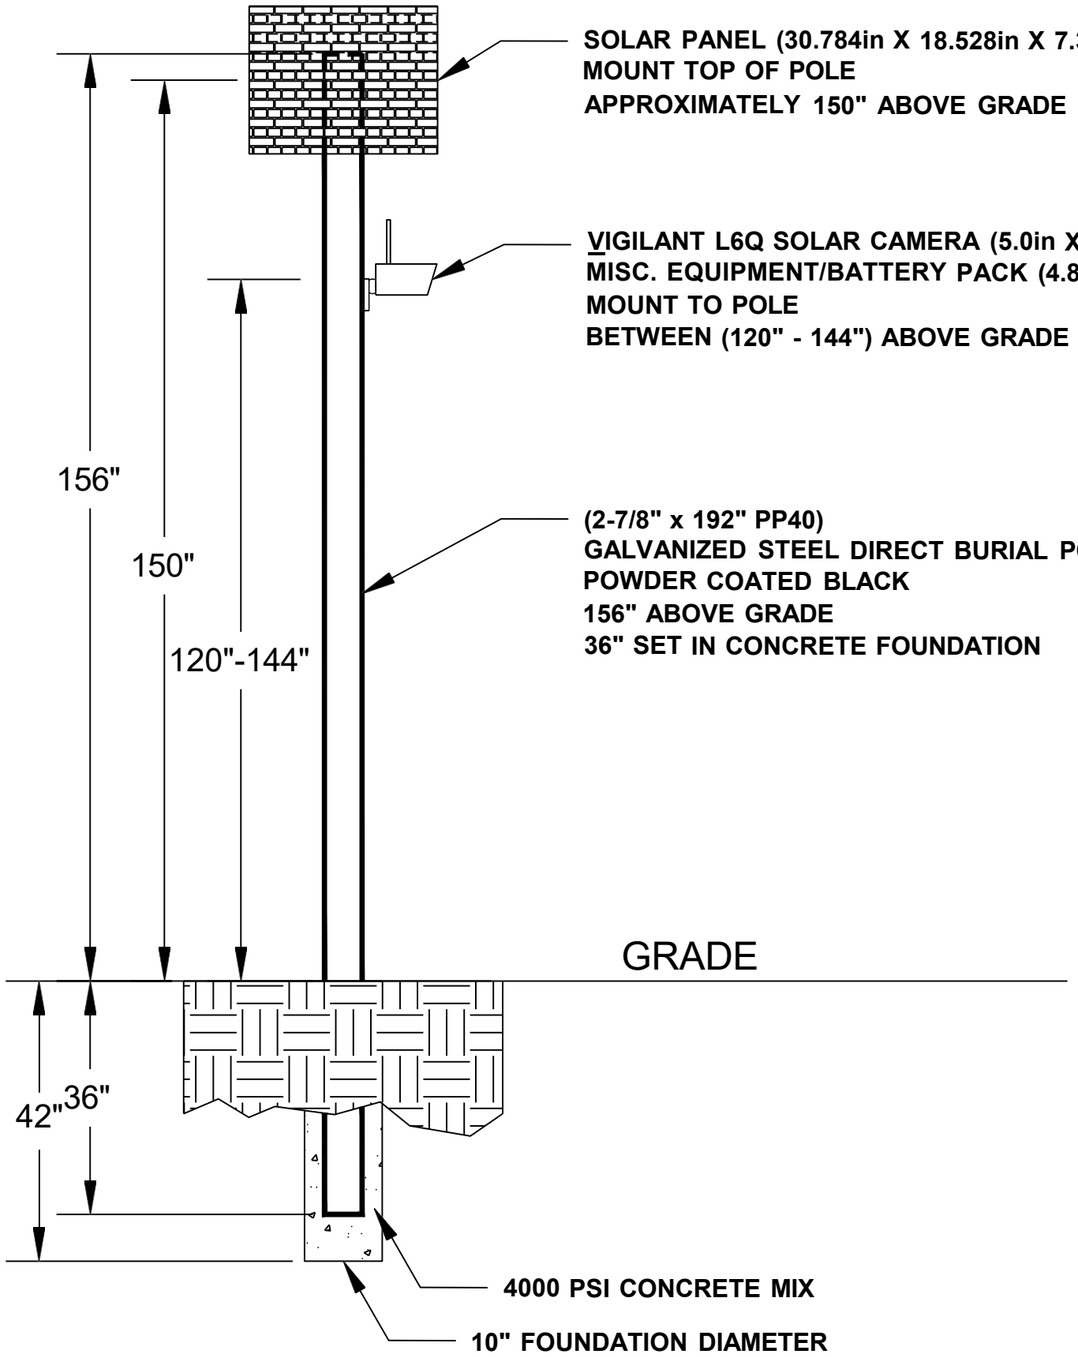

General Notes

No.	Revision/Issue	Date
1	Version 1-2	8/24

Firm Name and Address

Motorola Solutions
500 W Monroe Street
Chicago IL 60661

Project Name and Address

MI LPR Project

Pole Detail

Project DPD LPR	Sheet 3
Drawn by John Gabrial	
Scale Not to Scale	

NB Evergreen Rd at W Chicago

Lat: 42.36518949
Long: -83.23593734

Install a New Sign Pole for LPR Camera





General Notes

N

SOLAR POWER

LEGEND

EXISTING POLE

PROPOSED POLE

PROPOSED CAMERA

PROPERTY LINE

No.	Revision/Issue	Date
1	Version 1-1	8/24

Firm Name and Address

Motorola Solutions
500 W Monroe Street
Chicago IL 60661

Project Name and Address


MI LPR Project

New Pole Installation Site

Project Plan View

Project DPDLPR	Sheet 1
Drawn by Misty Coryell	
Scale Not to Scale	

NB Evergreen Rd at W Chicago

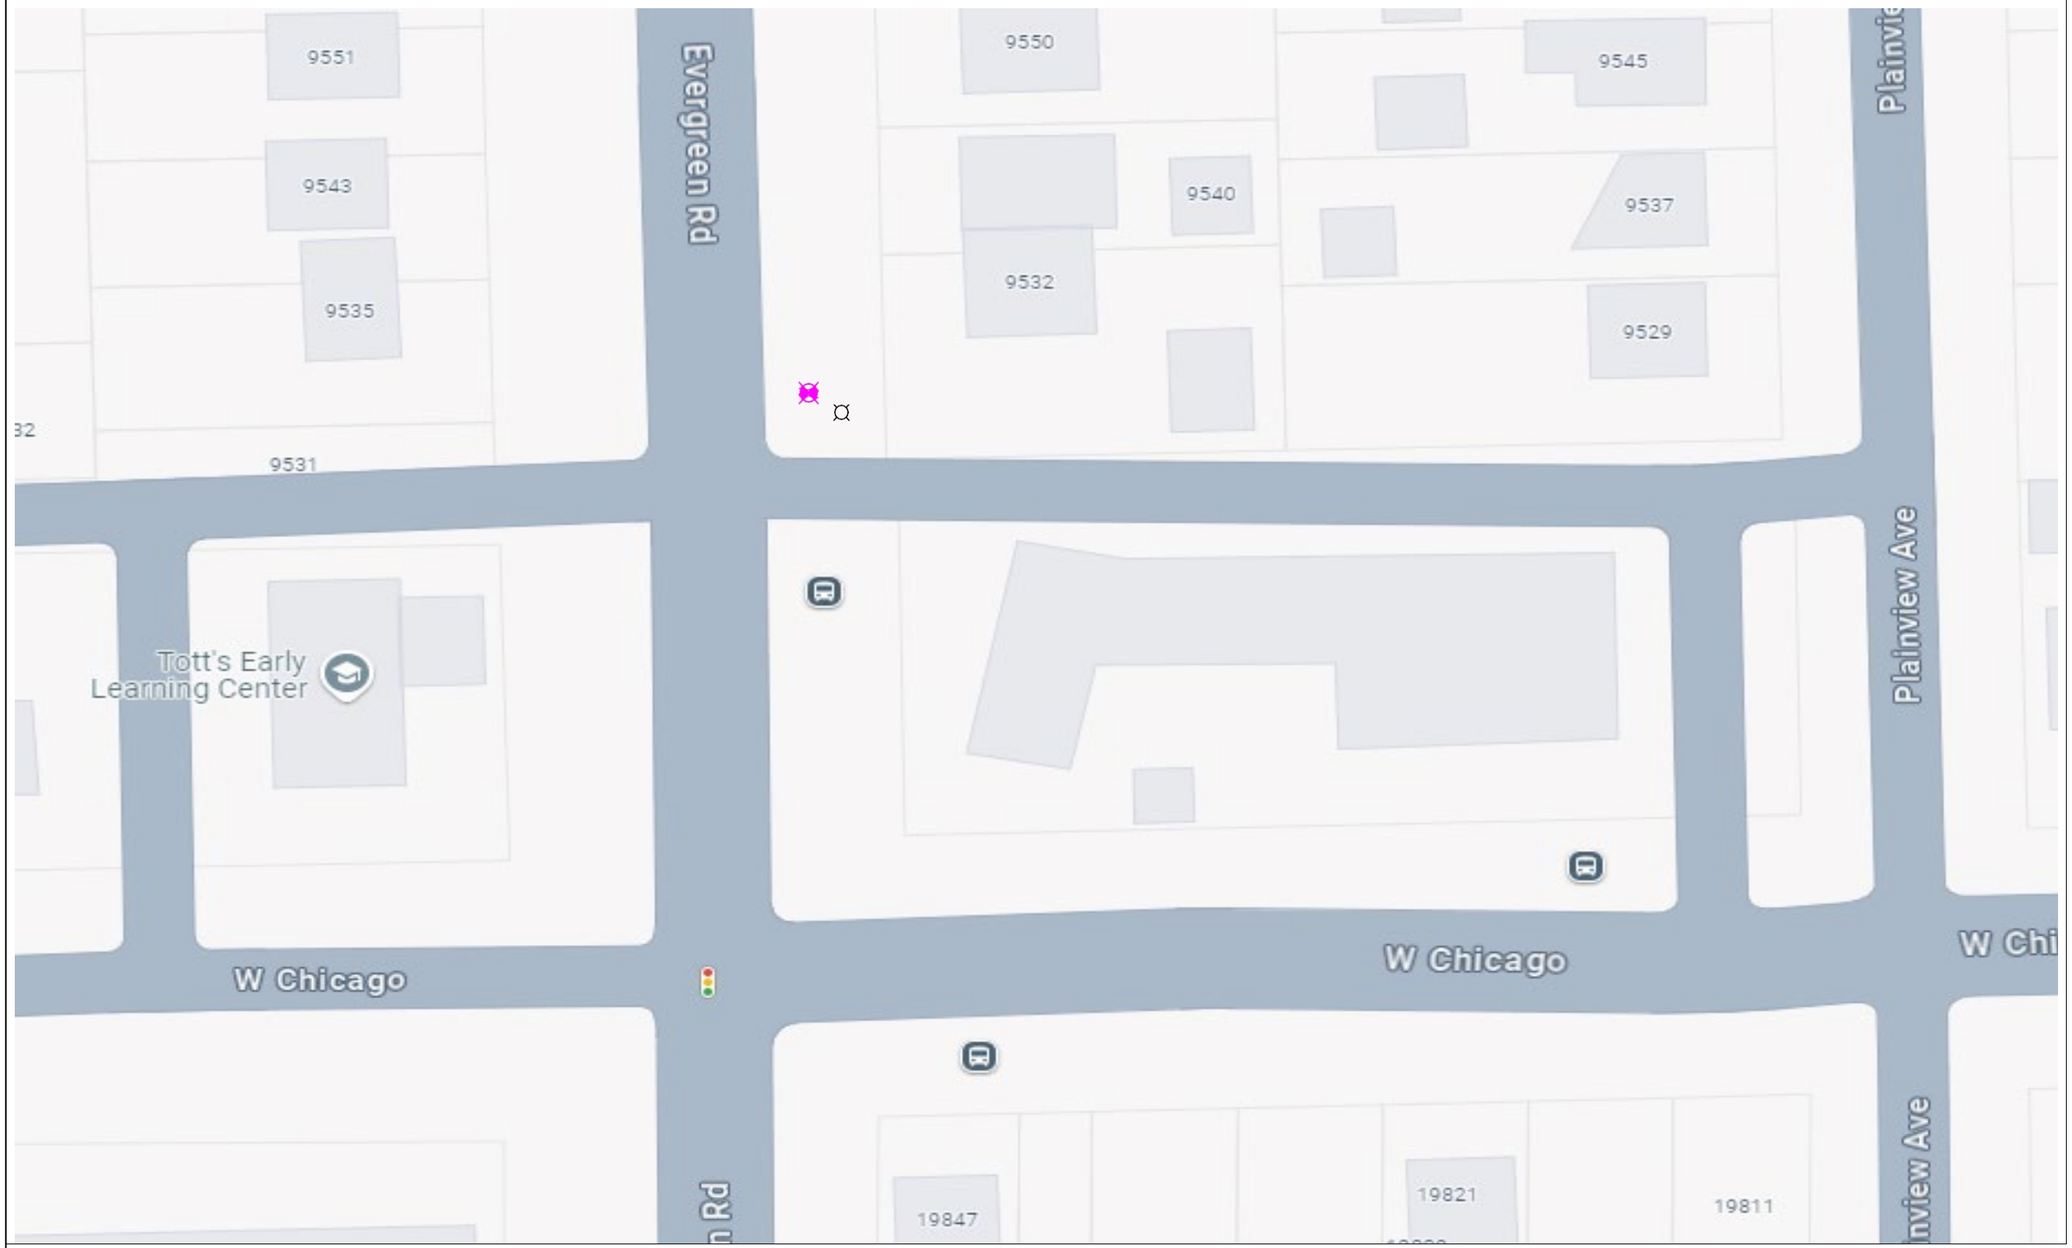

General Notes

N

SOLAR POWER

LEGEND

- **EXISTING POLE**
- **PROPOSED POLE**
- **PROPOSED CAMERA**
- **PROPERTY LINE**

No.	Revision/Issue	Date
1	Version 1-2	8/24

Firm Name and Address

Motorola Solutions
500 W Monroe Street
Chicago IL 60661


Project Name and Address

MI LPR Project

New Pole Installation Site

Project Plan View

Project DPD LPR	Sheet 2
Drawn by Misty Coryell	
Scale Not to Scale	

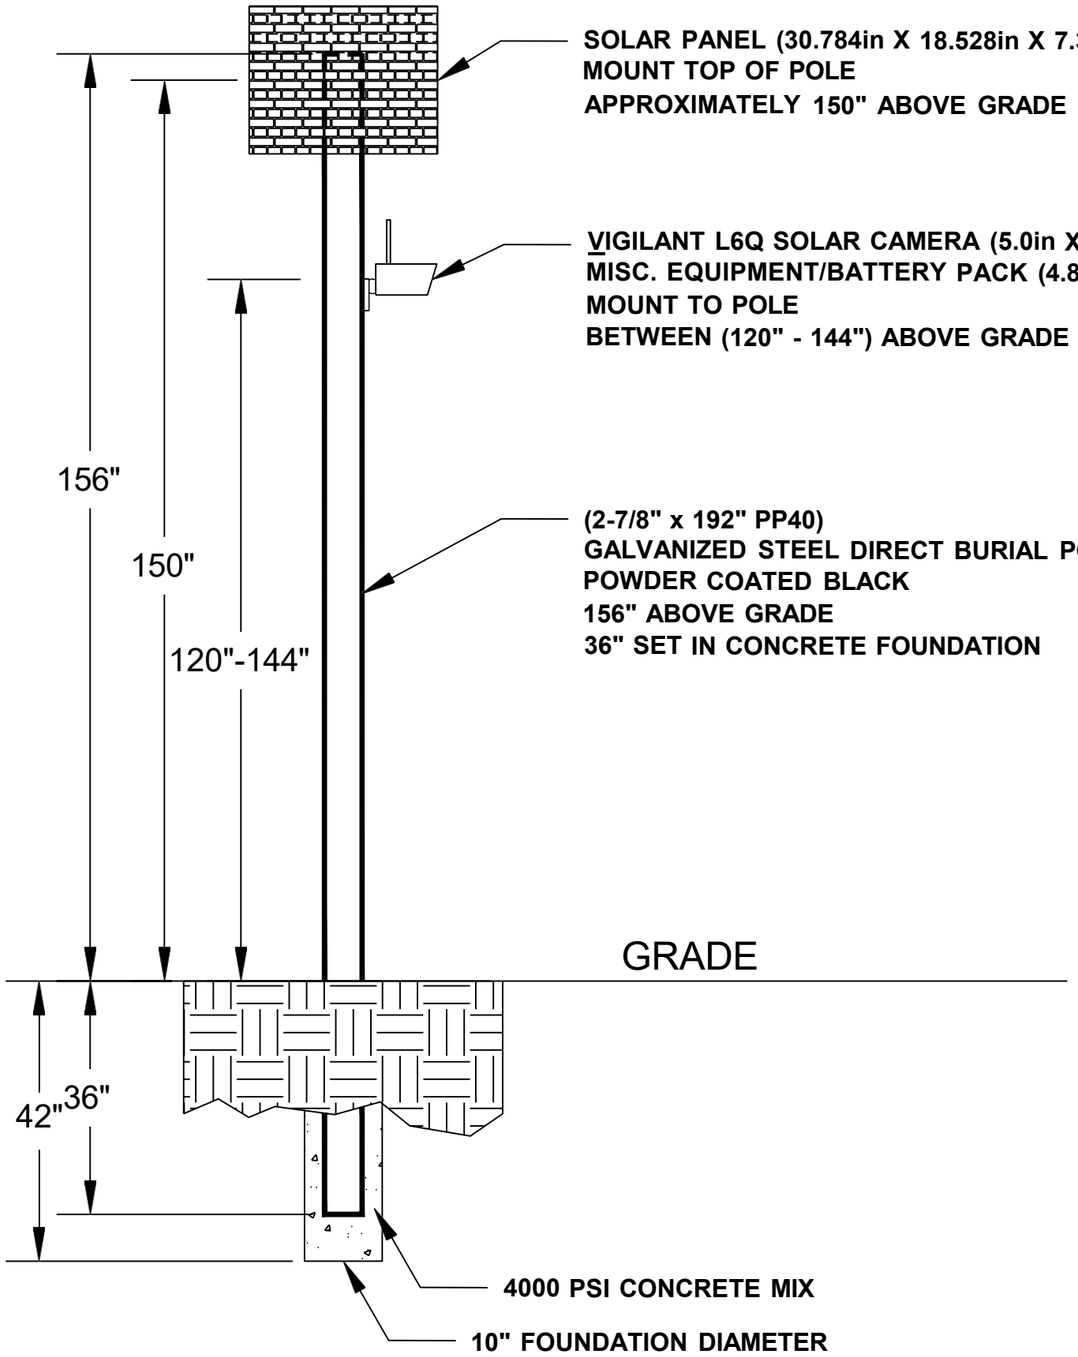

General Notes

No.	Revision/Issue	Date
1	Version 1-2	8/24

Firm Name and Address

Motorola Solutions
500 W Monroe Street
Chicago IL 60661

Project Name and Address

MI LPR Project

Pole Detail

Project DPD LPR	Sheet 3
Drawn by John Gabrial	
Scale Not to Scale	

NB Gunston St at E McNichols Rd

Lat: 42.42064988
Long: -83.00353964

Install a New Sign Pole for LPR Camera





General Notes

N

SOLAR POWER

LEGEND

- EXISTING POLE
- PROPOSED POLE
- PROPOSED CAMERA
- PROPERTY LINE

No.	Revision/Issue	Date
1	Version 1-1	8/24

Firm Name and Address

Motorola Solutions
500 W Monroe Street
Chicago IL 60661

Project Name and Address


MI LPR Project

New Pole Installation Site

Project Plan View

Project DPDLPR	Sheet 1
Drawn by Misty Coryell	
Scale Not to Scale	

NB Gunston St at E McNichols Rd

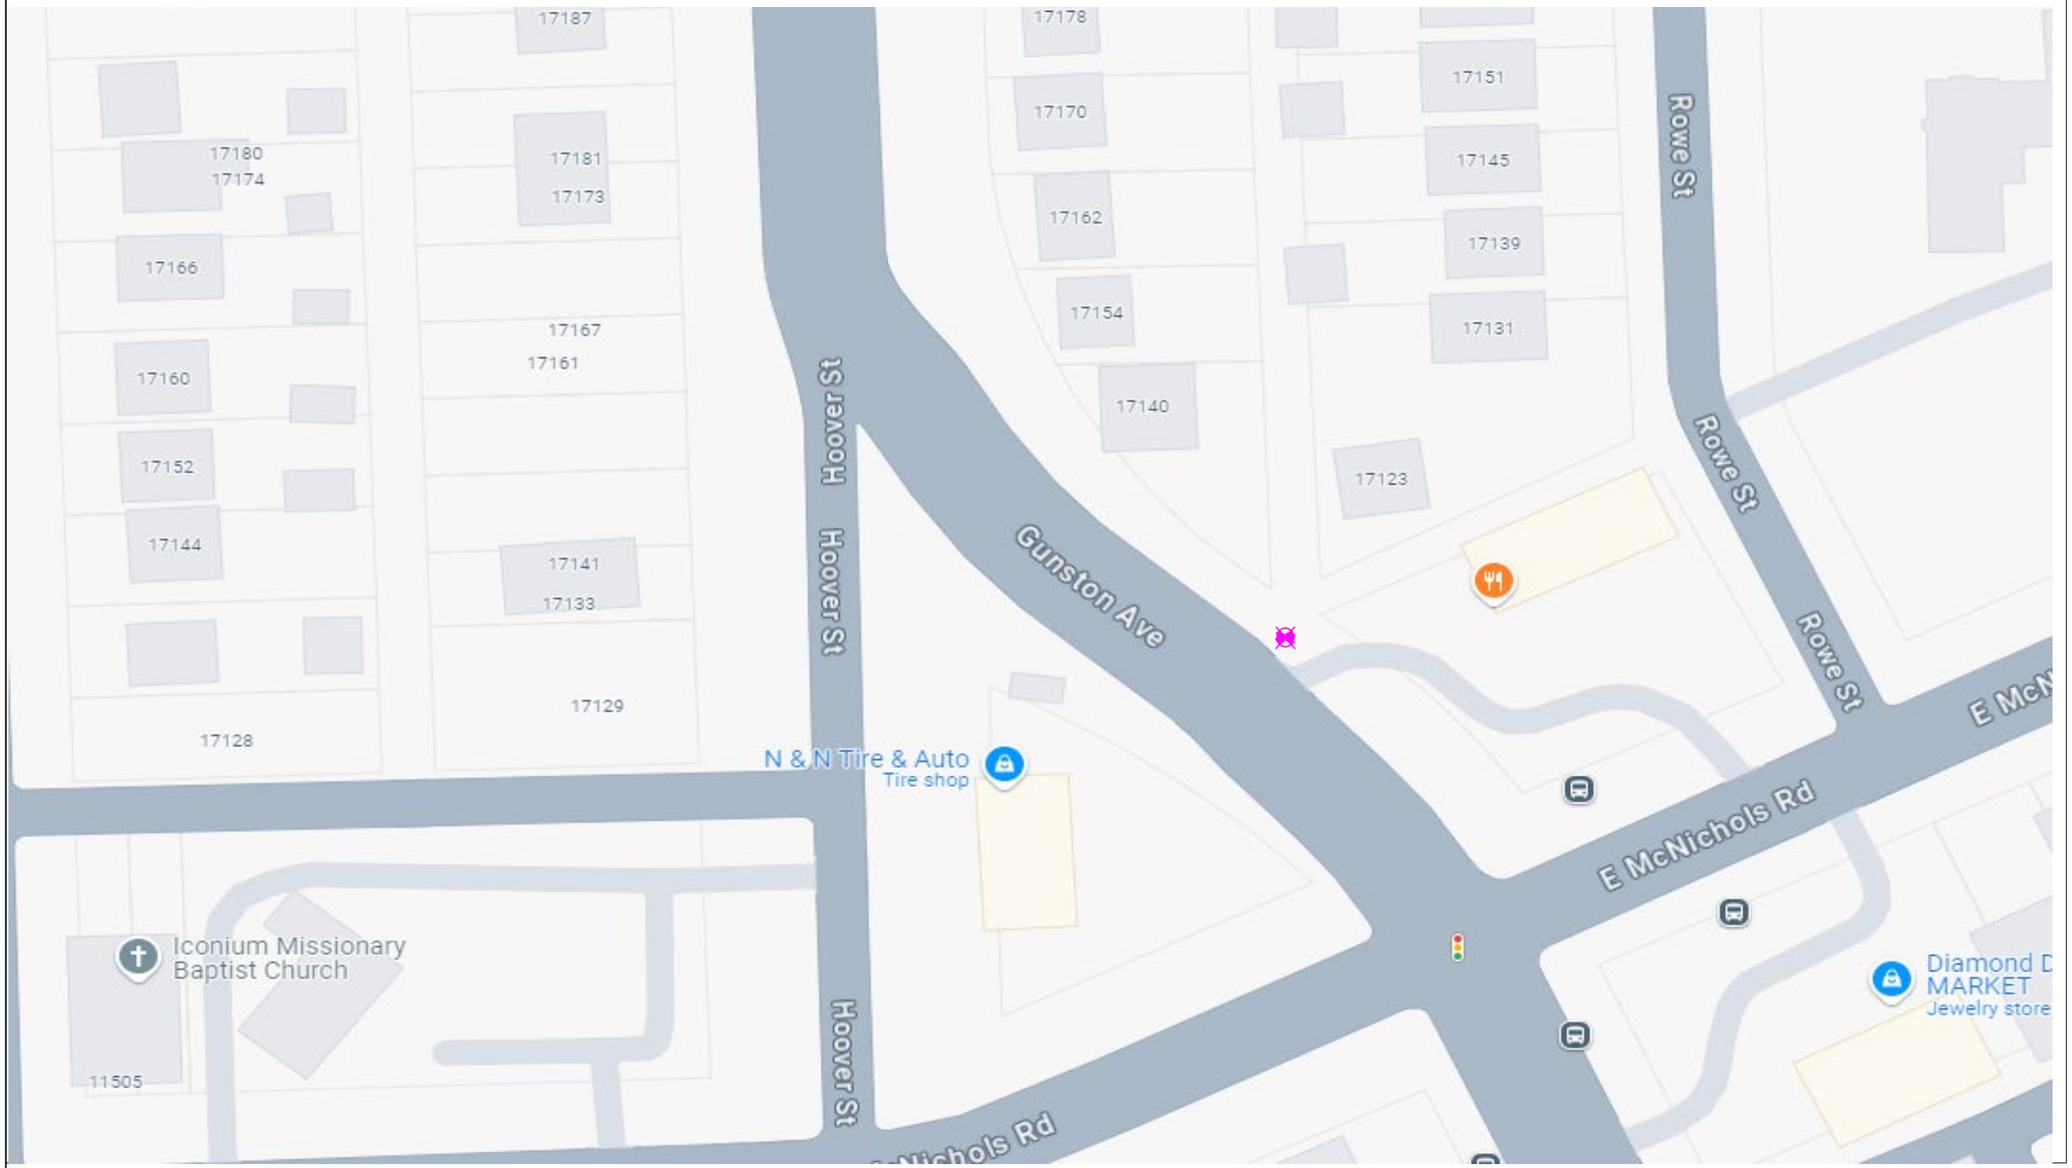

General Notes

N

SOLAR POWER

LEGEND

EXISTING POLE

PROPOSED POLE

PROPOSED CAMERA

PROPERTY LINE

No.	Revision/Issue	Date
1	Version 1-2	8/24

Firm Name and Address

Motorola Solutions
500 W Monroe Street
Chicago IL 60661


Project Name and Address

MI LPR Project

New Pole Installation Site

Project Plan View

Project DPD LPR	Sheet 2
Drawn by Misty Coryell	
Scale Not to Scale	

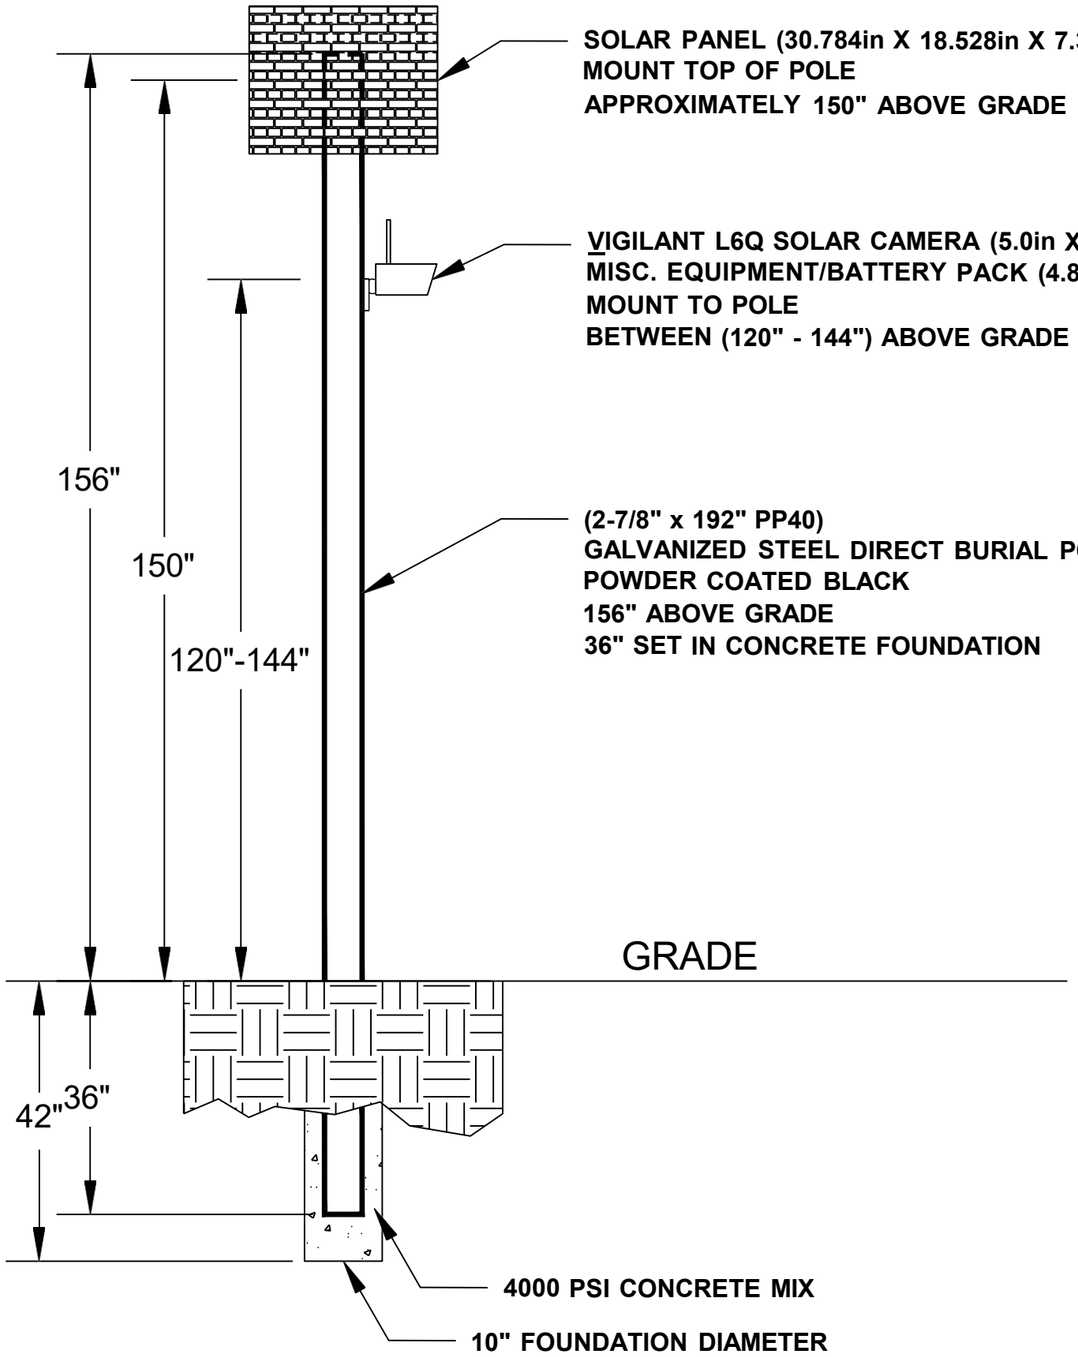

General Notes

No.	Revision/Issue	Date
1	Version 1-2	8/24

Firm Name and Address

Motorola Solutions
500 W Monroe Street
Chicago IL 60661

Project Name and Address

MI LPR Project


Pole Detail

Project DPD LPR	Sheet 3
Drawn by John Gabrial	
Scale Not to Scale	

NB Hubbell Av at Prembroke Av

Lat: 42.43806373
Long: -83.19025889

Install a New Sign Pole for LPR Camera

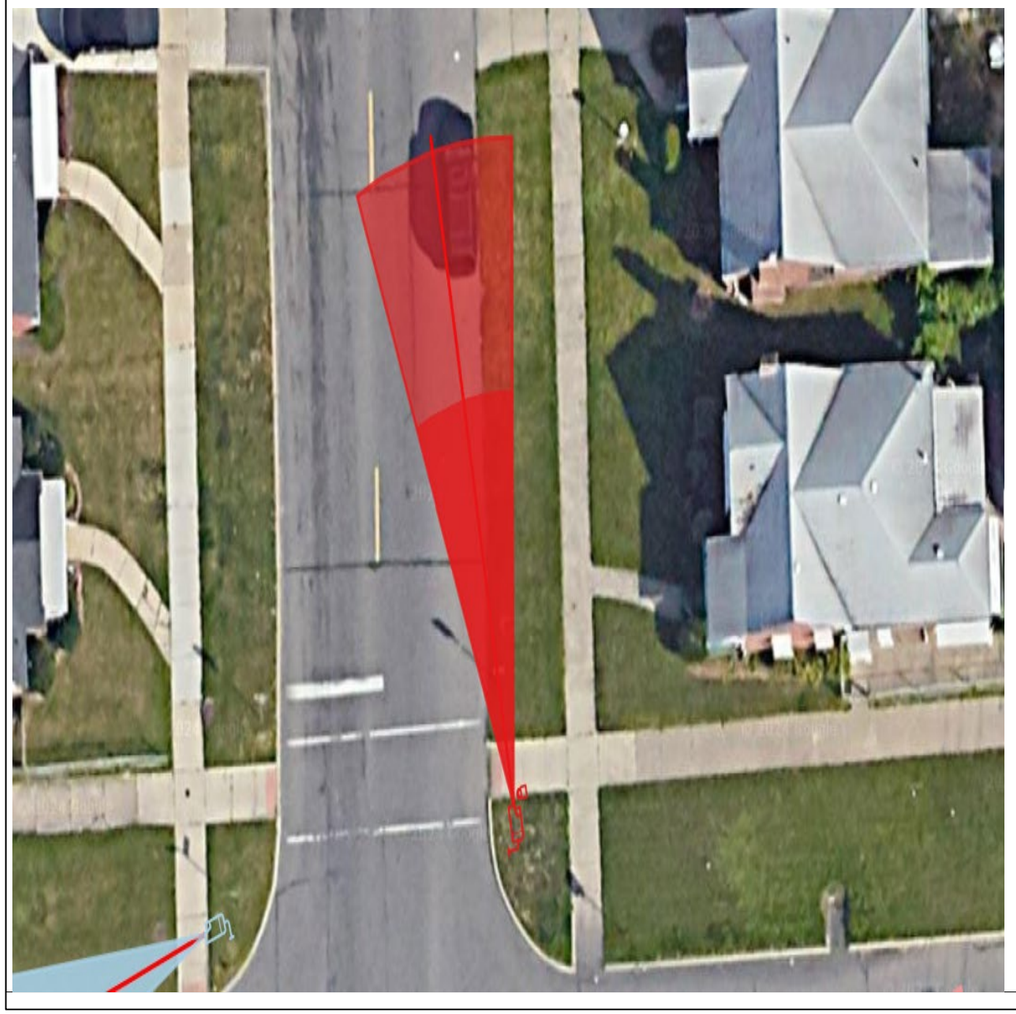



General Notes

N

SOLAR POWER

LEGEND

EXISTING POLE

PROPOSED POLE

PROPOSED CAMERA

PROPERTY LINE

No.	Revision/Issue	Date
1	Version 1-1	8/24

Firm Name and Address

Motorola Solutions
500 W Monroe Street
Chicago IL 60661

Project Name and Address


MI LPR Project

New Pole Installation Site

Project Plan View

Project DPDLPR	Sheet 1
Drawn by Misty Coryell	
Scale Not to Scale	

NB Hubblell Av at Prembroke Av

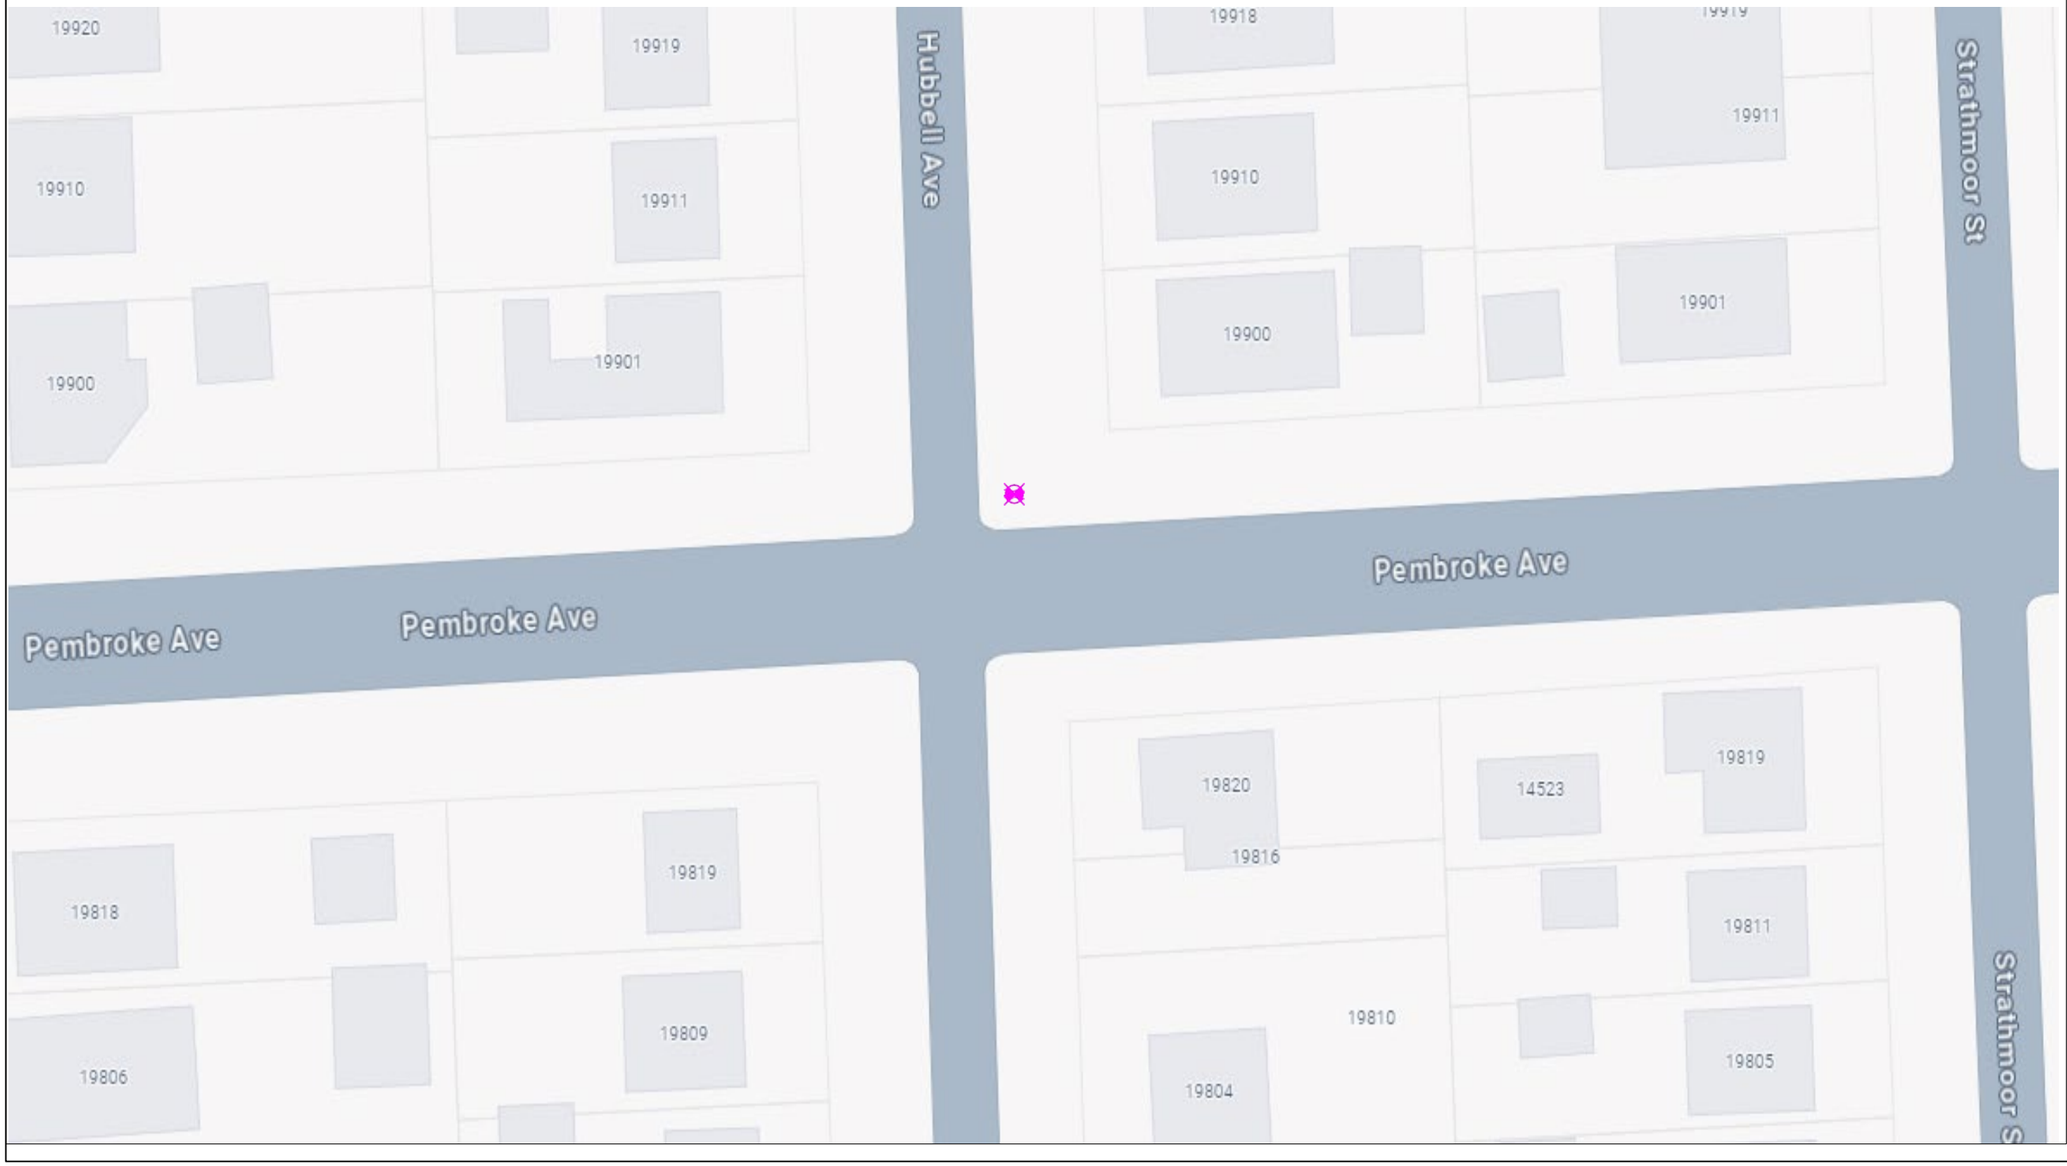

General Notes

N

SOLAR POWER

LEGEND

EXISTING POLE

PROPOSED POLE

PROPOSED CAMERA

PROPERTY LINE

No.	Revision/Issue	Date
1	Version 1-2	8/24

Firm Name and Address

Motorola Solutions
500 W Monroe Street
Chicago IL 60661


Project Name and Address

MI LPR Project

New Pole Installation Site

Project Plan View

Project DPD LPR	Sheet 2
Drawn by Misty Coryell	
Scale Not to Scale	

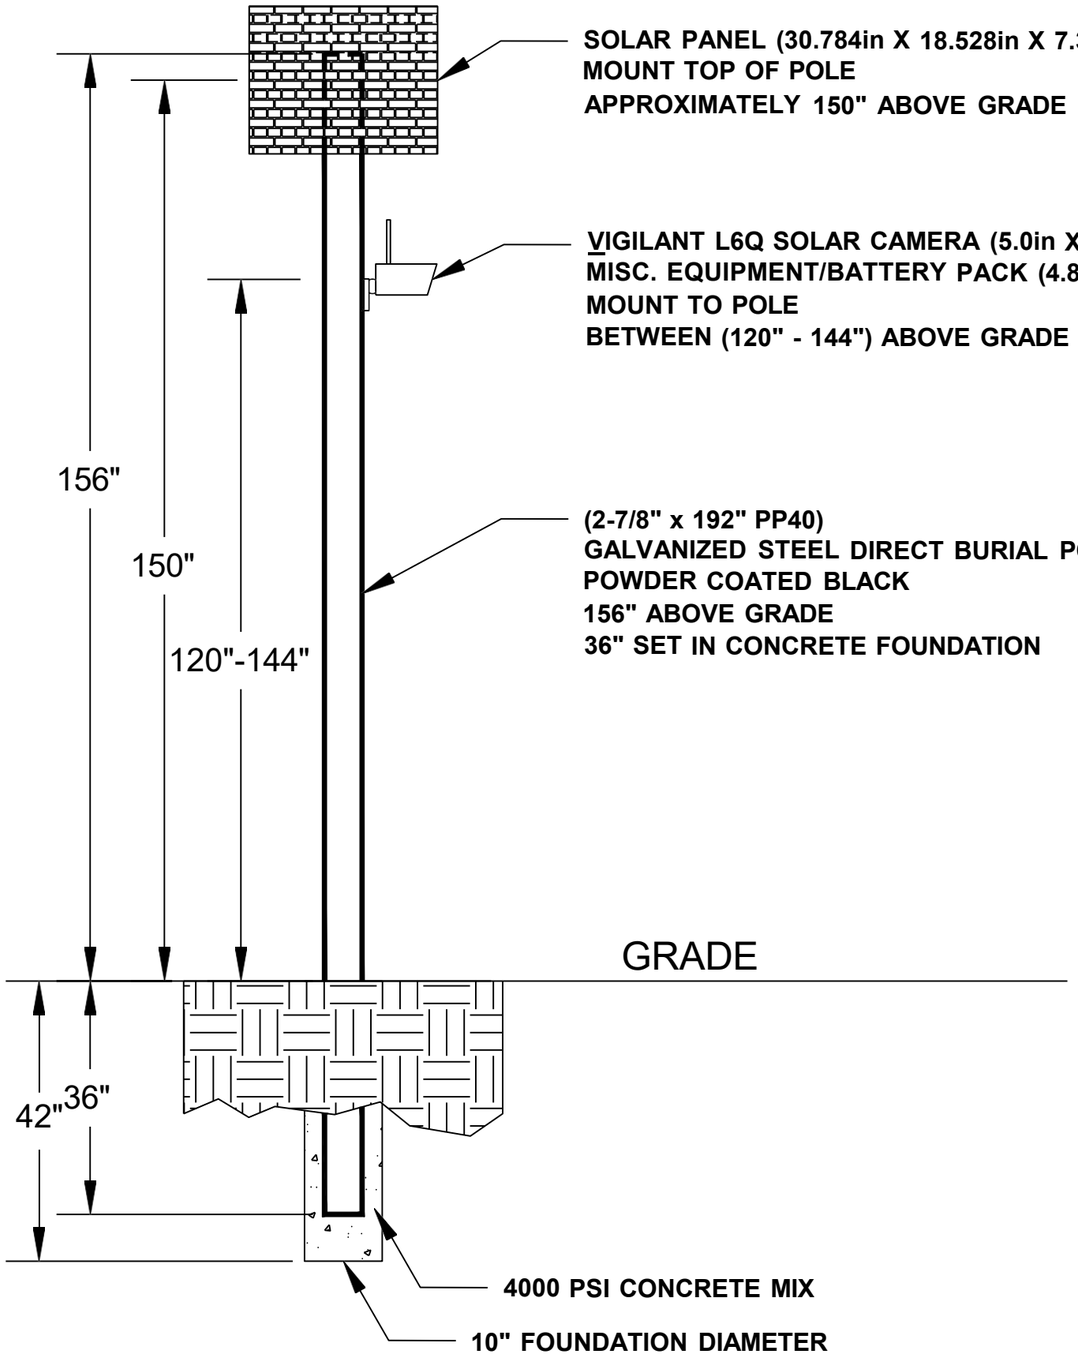

General Notes

No.	Revision/Issue	Date
1	Version 1-2	8/24

Firm Name and Address

Motorola Solutions
500 W Monroe Street
Chicago IL 60661

Project Name and Address

MI LPR Project


Pole Detail


Project DPD LPR	Sheet 3
Drawn by John Gabrial	
Scale Not to Scale	

NB John R St at W State Fair Av

Lat: 42.43978430
Long: -83.10250571

Install a New Sign Pole for LPR Camera

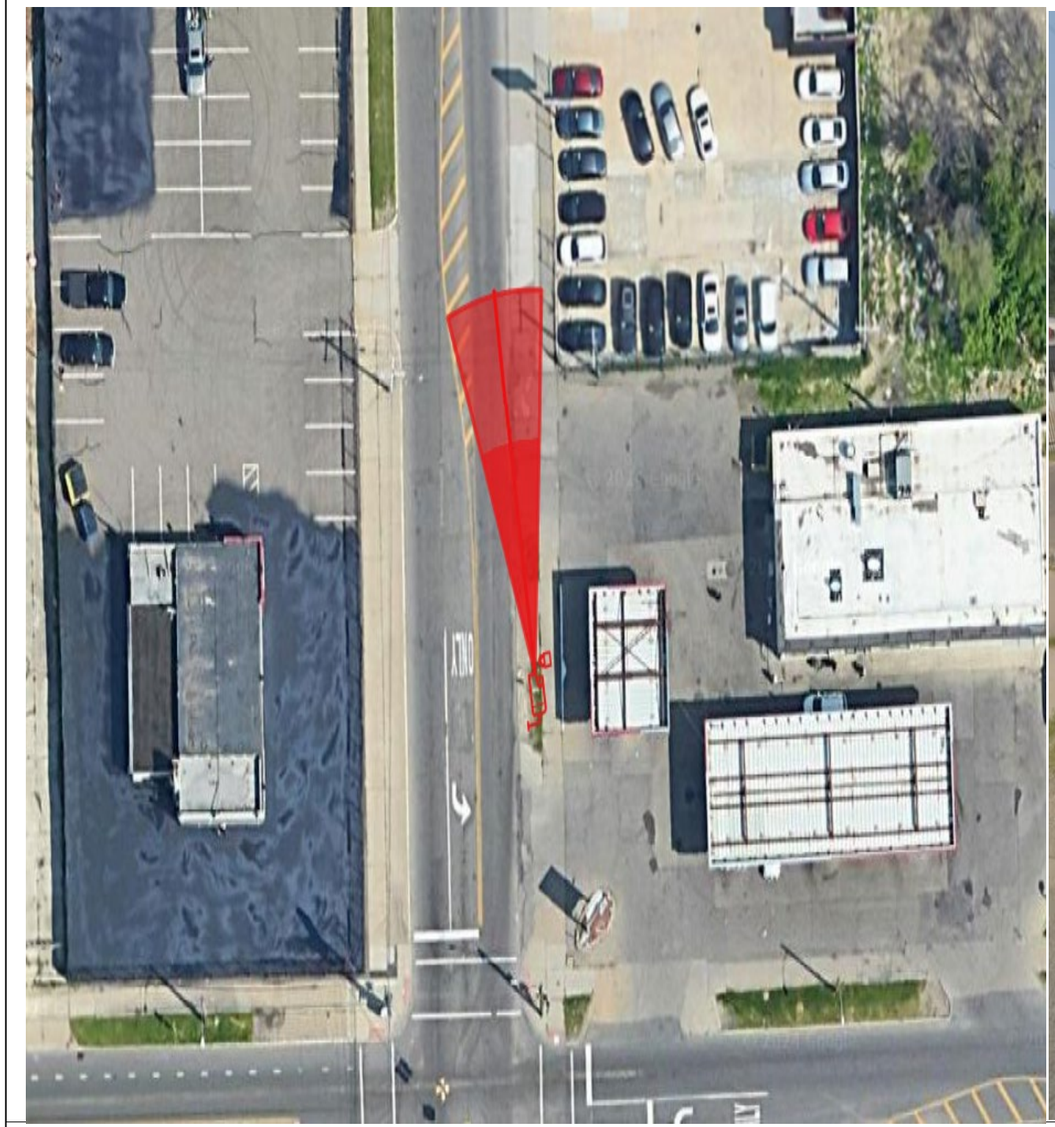

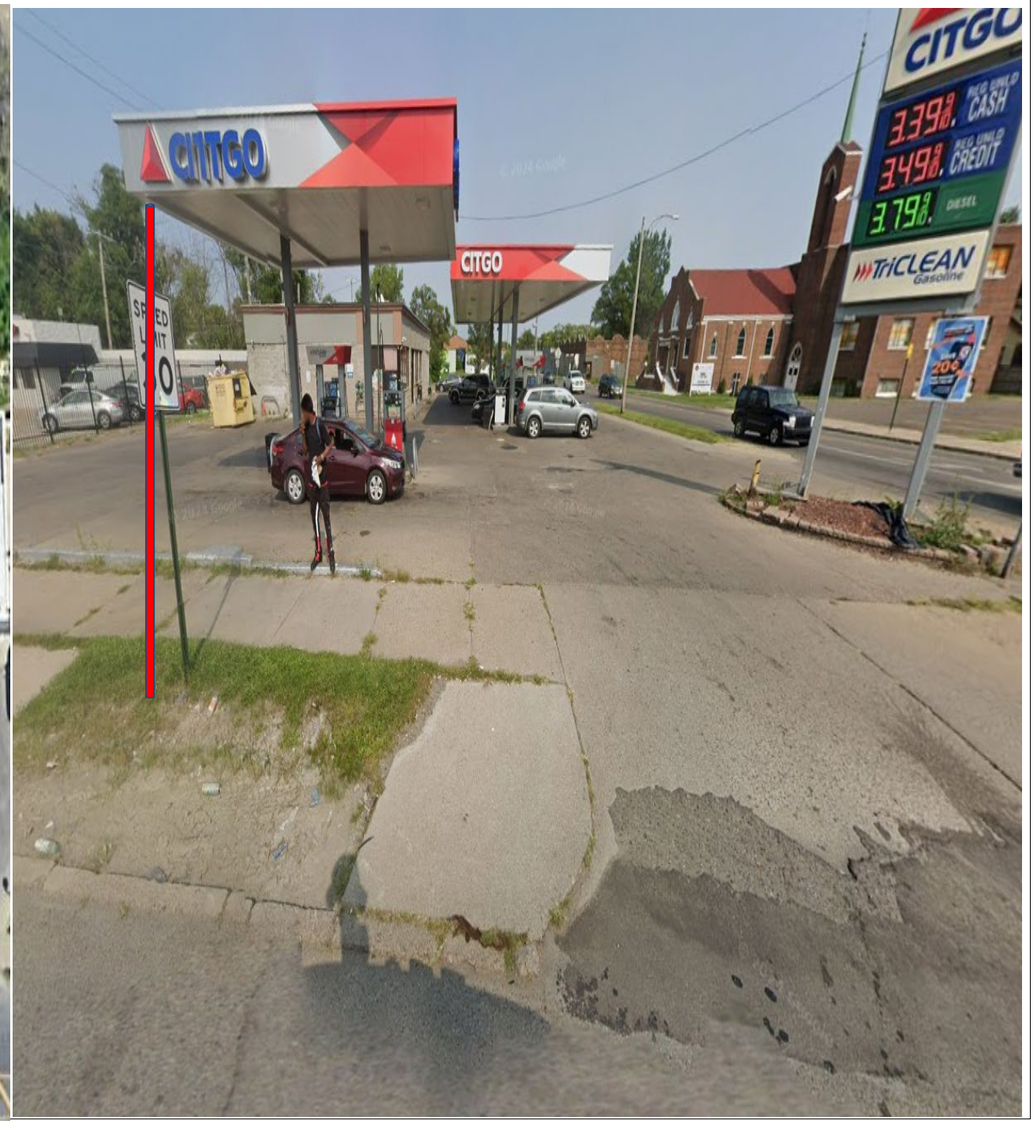

General Notes

N

SOLAR POWER

LEGEND

- EXISTING POLE
- PROPOSED POLE
- PROPOSED CAMERA
- PROPERTY LINE

No.	Revision/Issue	Date
1	Version 1-1	8/24

Firm Name and Address

Motorola Solutions
500 W Monroe Street
Chicago IL 60661

Project Name and Address


MI LPR Project

New Pole Installation Site

Project Plan View

Project DPDLPR	Sheet 1
Drawn by Misty Coryell	
Scale Not to Scale	

NB John R St at W State Fair Av

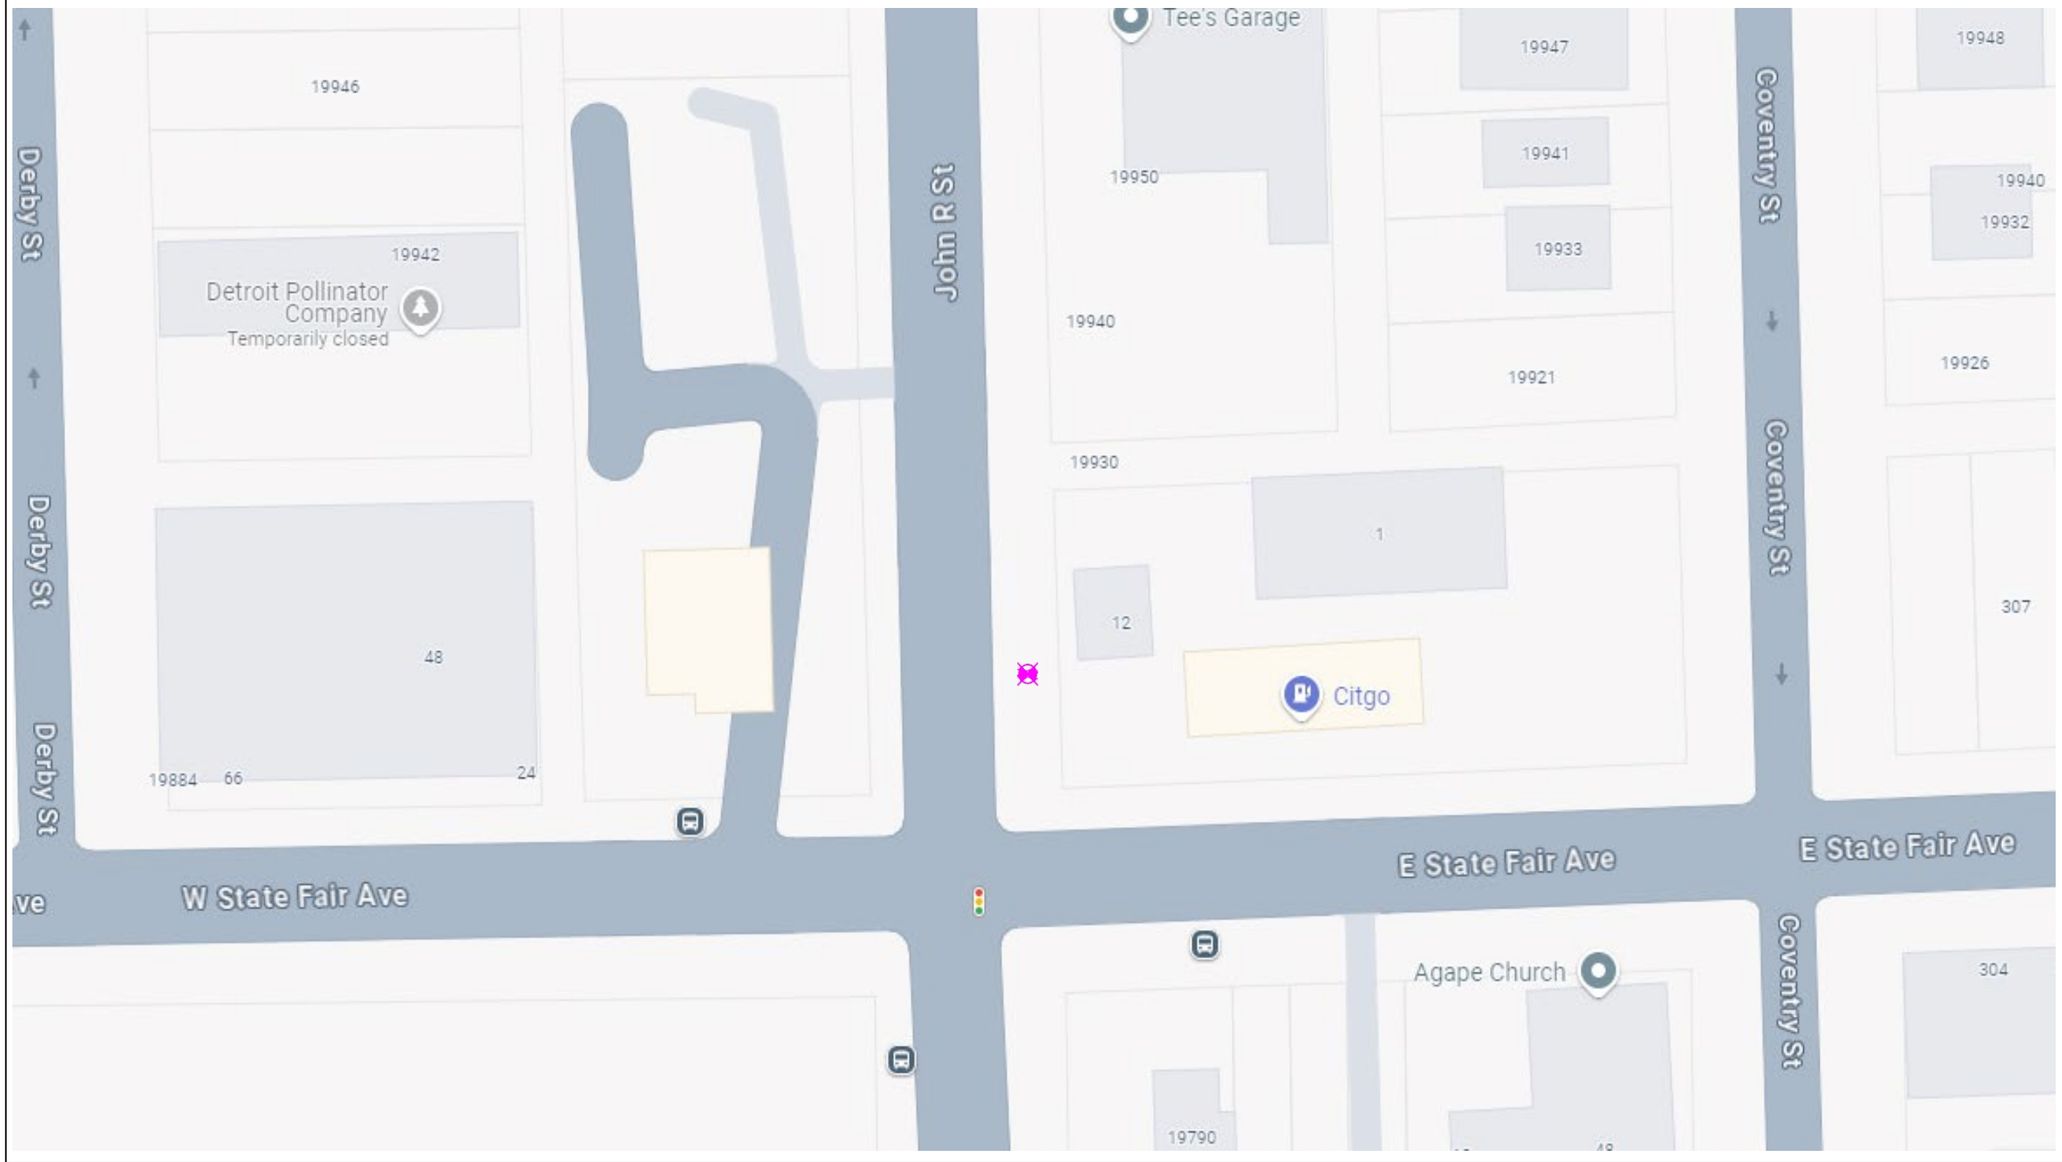

General Notes

N

SOLAR POWER

LEGEND

- EXISTING POLE
- PROPOSED POLE
- PROPOSED CAMERA
- PROPERTY LINE

No.	Revision/Issue	Date
1	Version 1-2	8/24

Firm Name and Address

Motorola Solutions
500 W Monroe Street
Chicago IL 60661


Project Name and Address

MI LPR Project

New Pole Installation Site

Project Plan View

Project DPD LPR	Sheet 2
Drawn by Misty Coryell	
Scale Not to Scale	

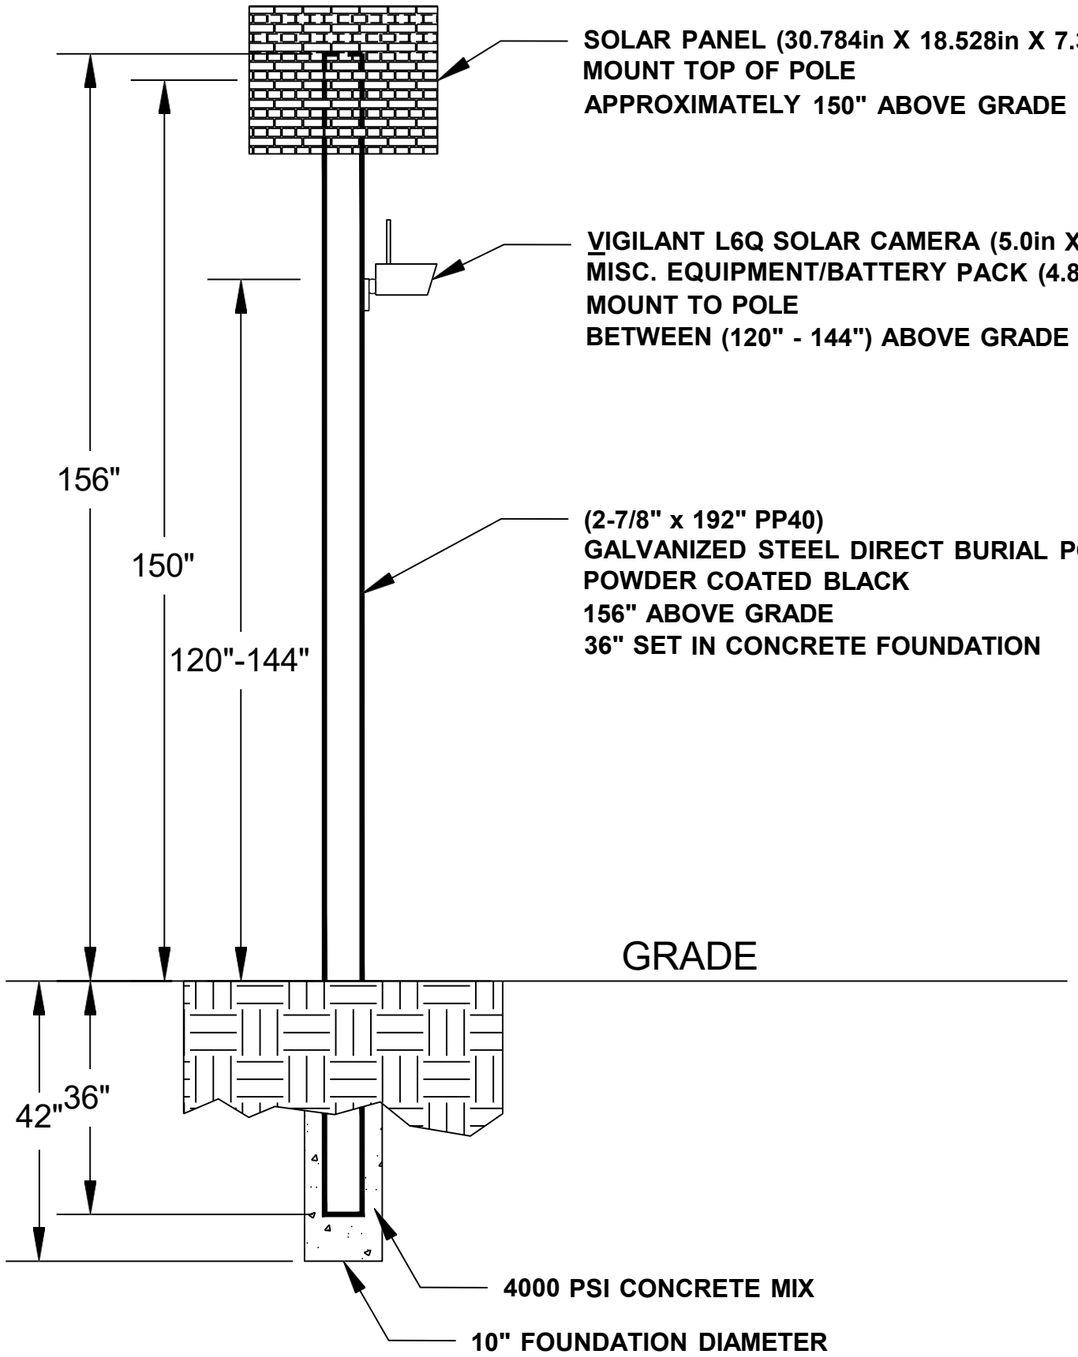

General Notes

No.	Revision/Issue	Date
1	Version 1-2	8/24

Firm Name and Address

Motorola Solutions
500 W Monroe Street
Chicago IL 60661

Project Name and Address

MI LPR Project

Pole Detail


Project DPD LPR	Sheet 3
Drawn by John Gabrial	
Scale Not to Scale	

NB Lahser Rd at Fenkell Av

Lat: 42.40042006
Long: -83.25674226

Install a New Sign Pole for LPR Camera



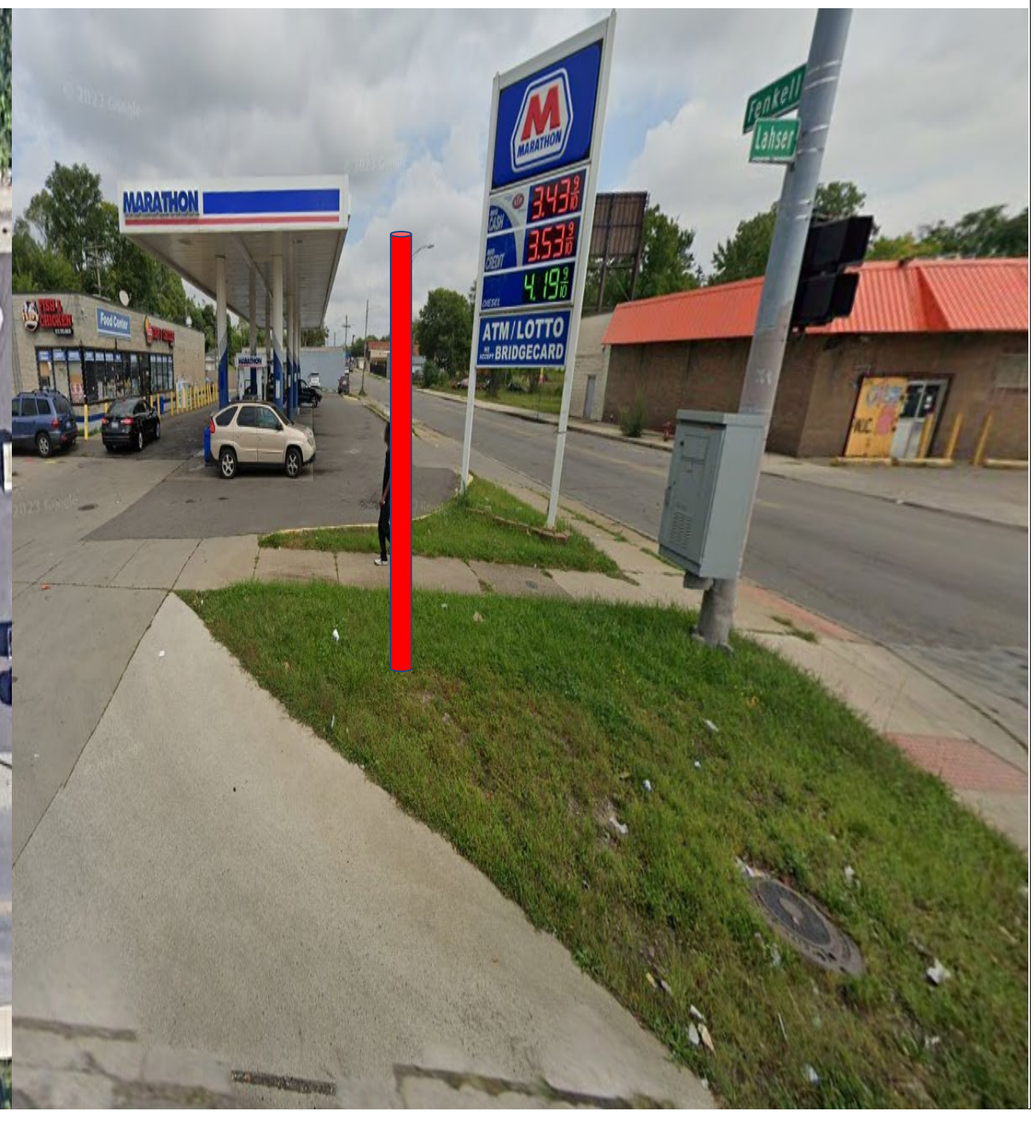

General Notes

N

SOLAR POWER

LEGEND

- EXISTING POLE
- PROPOSED POLE
- PROPOSED CAMERA
- PROPERTY LINE

No.	Revision/Issue	Date
1	Version 1-1	8/24

Firm Name and Address

Motorola Solutions
500 W Monroe Street
Chicago IL 60661

Project Name and Address


MI LPR Project

New Pole Installation Site

Project Plan View

Project DPDLPR	Sheet 1
Drawn by Misty Coryell	
Scale Not to Scale	

NB Lahser Rd at Fenkell Av

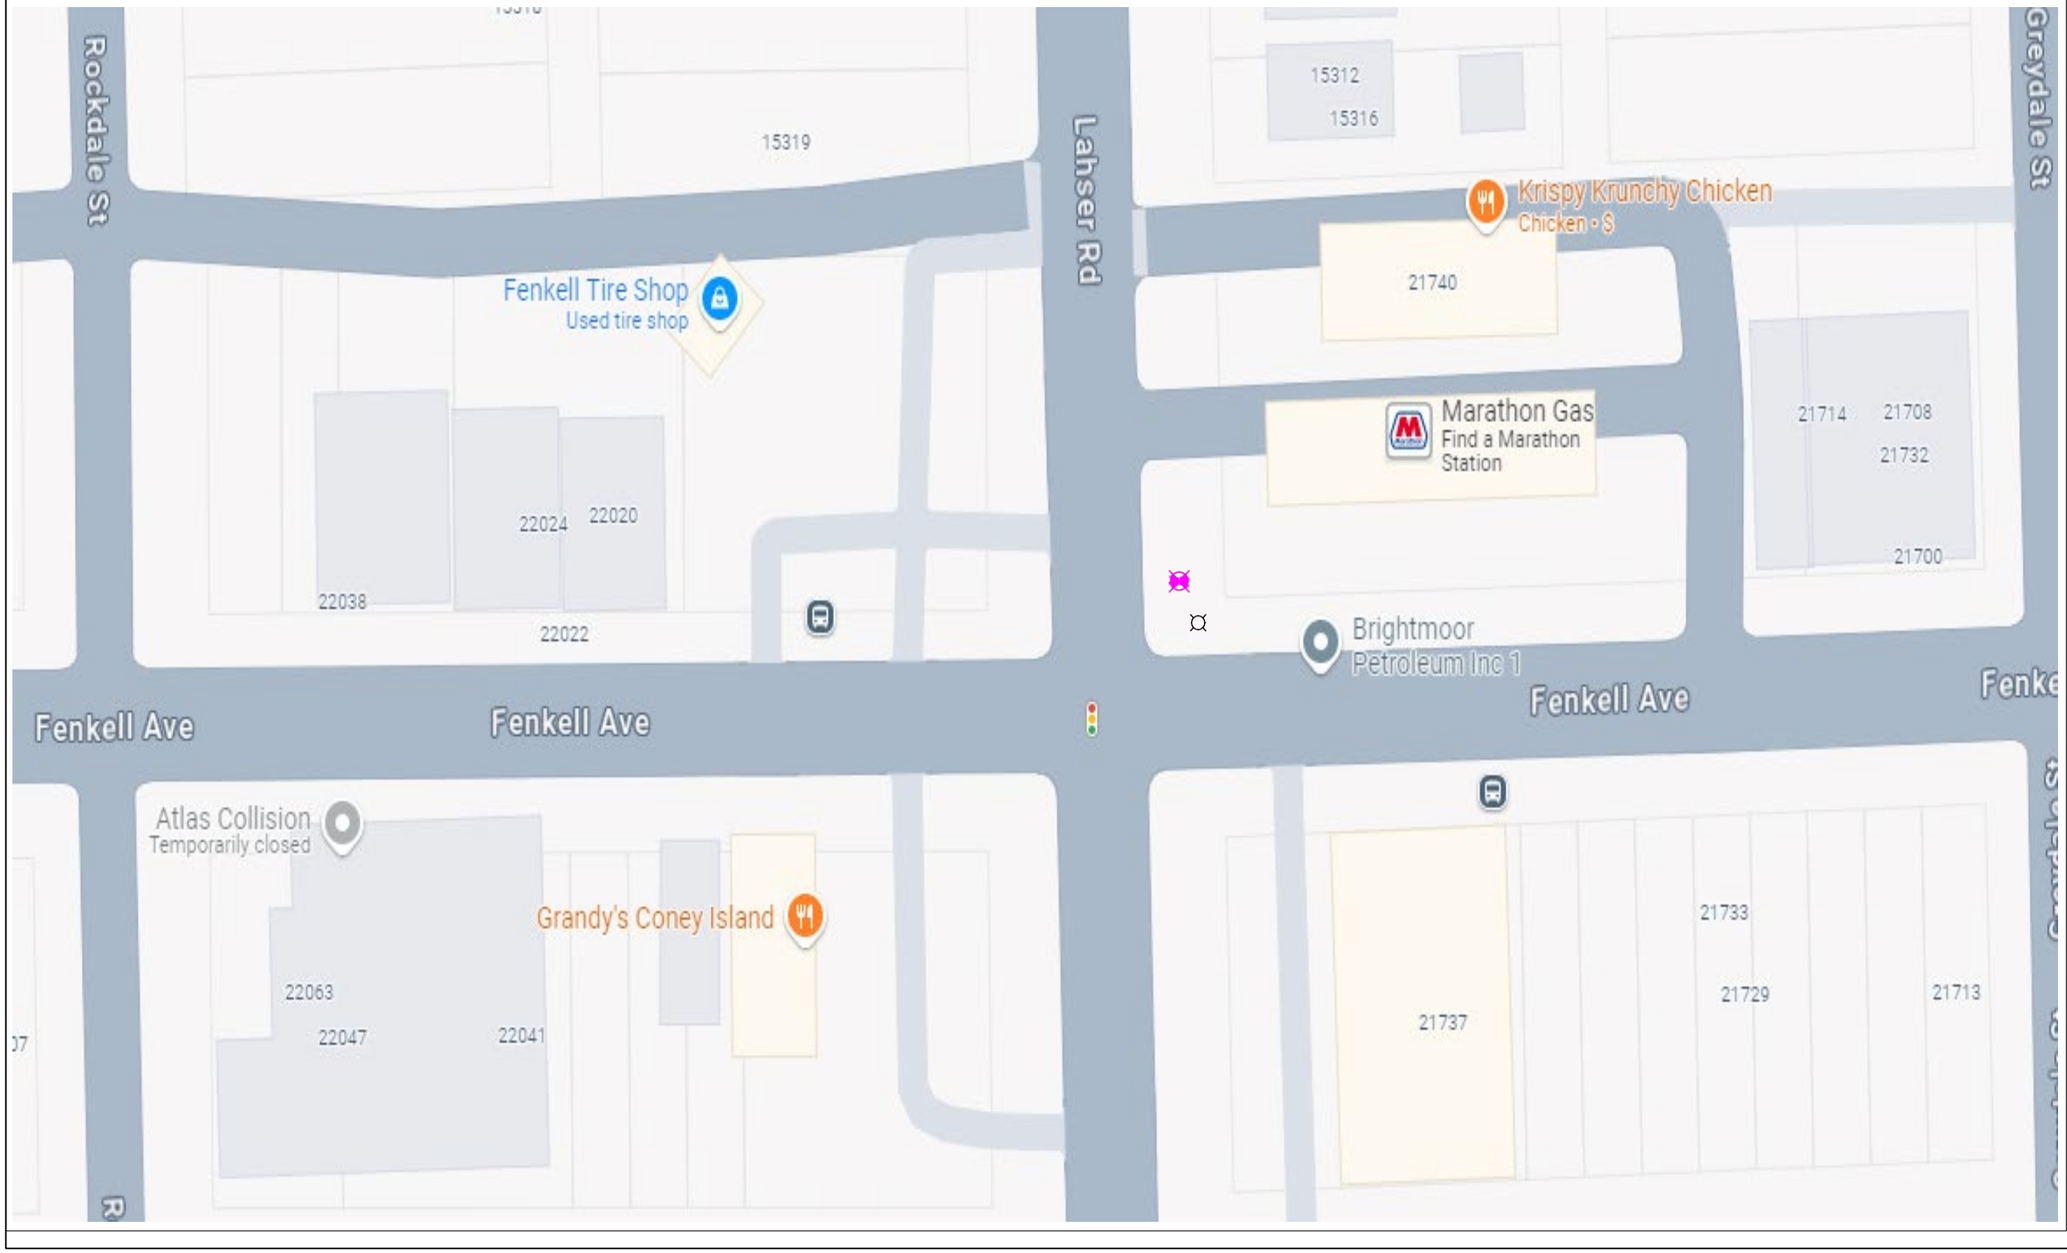

General Notes

N

SOLAR POWER

LEGEND

- EXISTING POLE
- PROPOSED POLE
- PROPOSED CAMERA
- PROPERTY LINE

No.	Revision/Issue	Date
1	Version 1–2	8/24

Firm Name and Address

Motorola Solutions
500 W Monroe Street
Chicago IL 60661


Project Name and Address

MI LPR Project

New Pole Installation Site

Project Plan View

Project DPD LPR	Sheet 2
Drawn by Misty Coryell	
Scale Not to Scale	

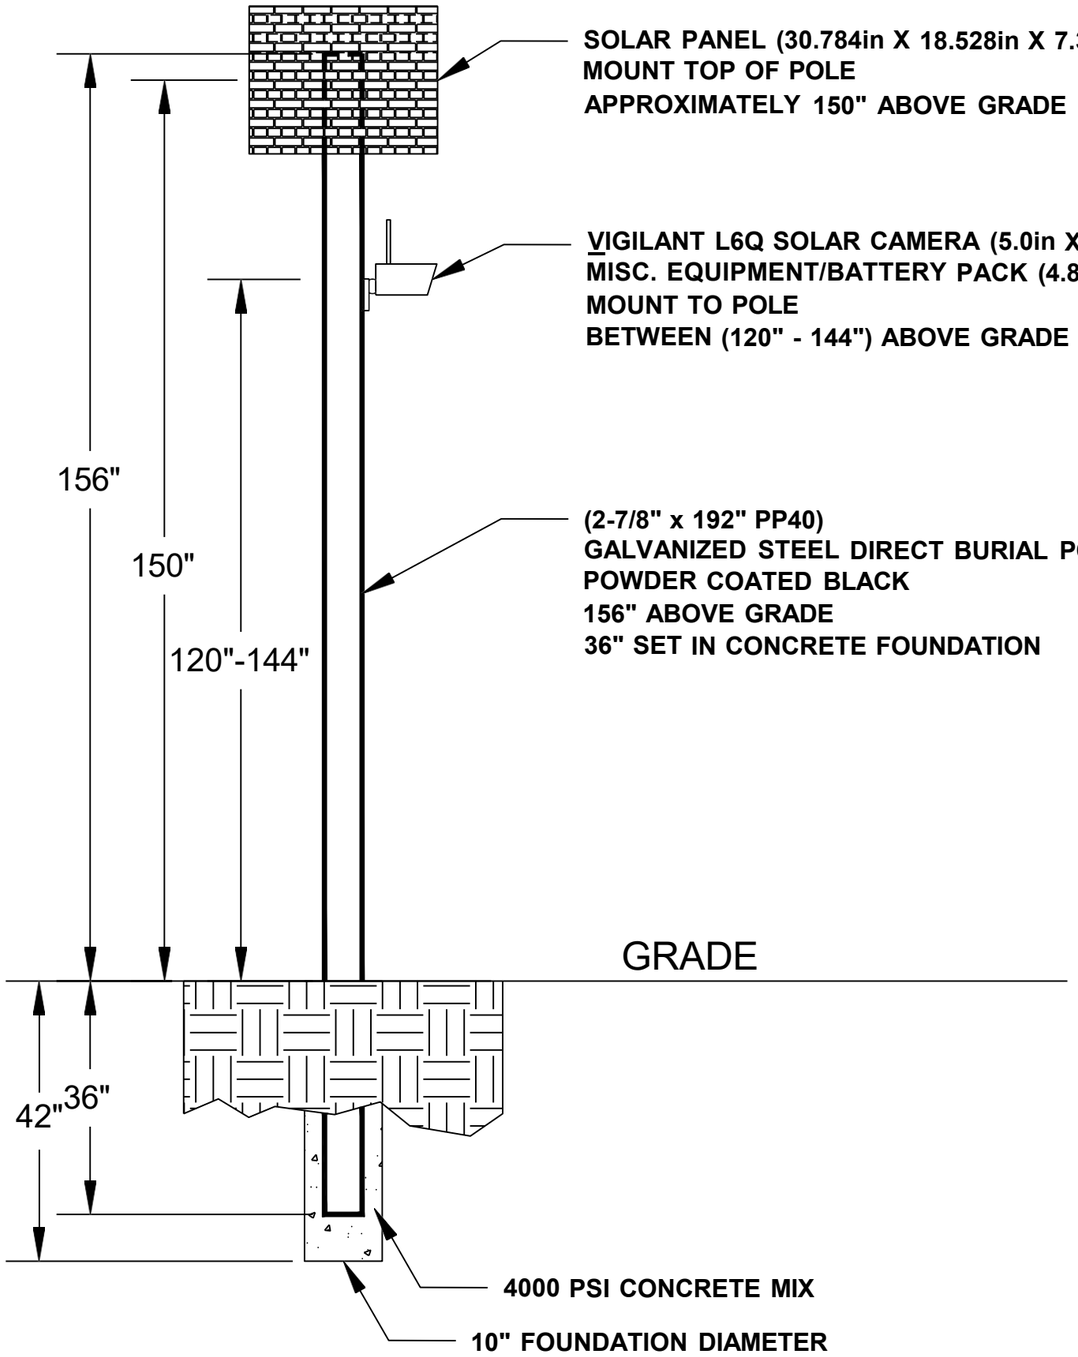

General Notes

No.	Revision/Issue	Date
1	Version 1-2	8/24

Firm Name and Address

Motorola Solutions
500 W Monroe Street
Chicago IL 60661

Project Name and Address

MI LPR Project

Pole Detail


Project DPD LPR	Sheet 3
Drawn by John Gabrial	
Scale Not to Scale	

NB Meyers Rd at W Chicago

Lat: 42.36627042
Long: -83.16783804

Install a New Sign Pole for LPR Camera



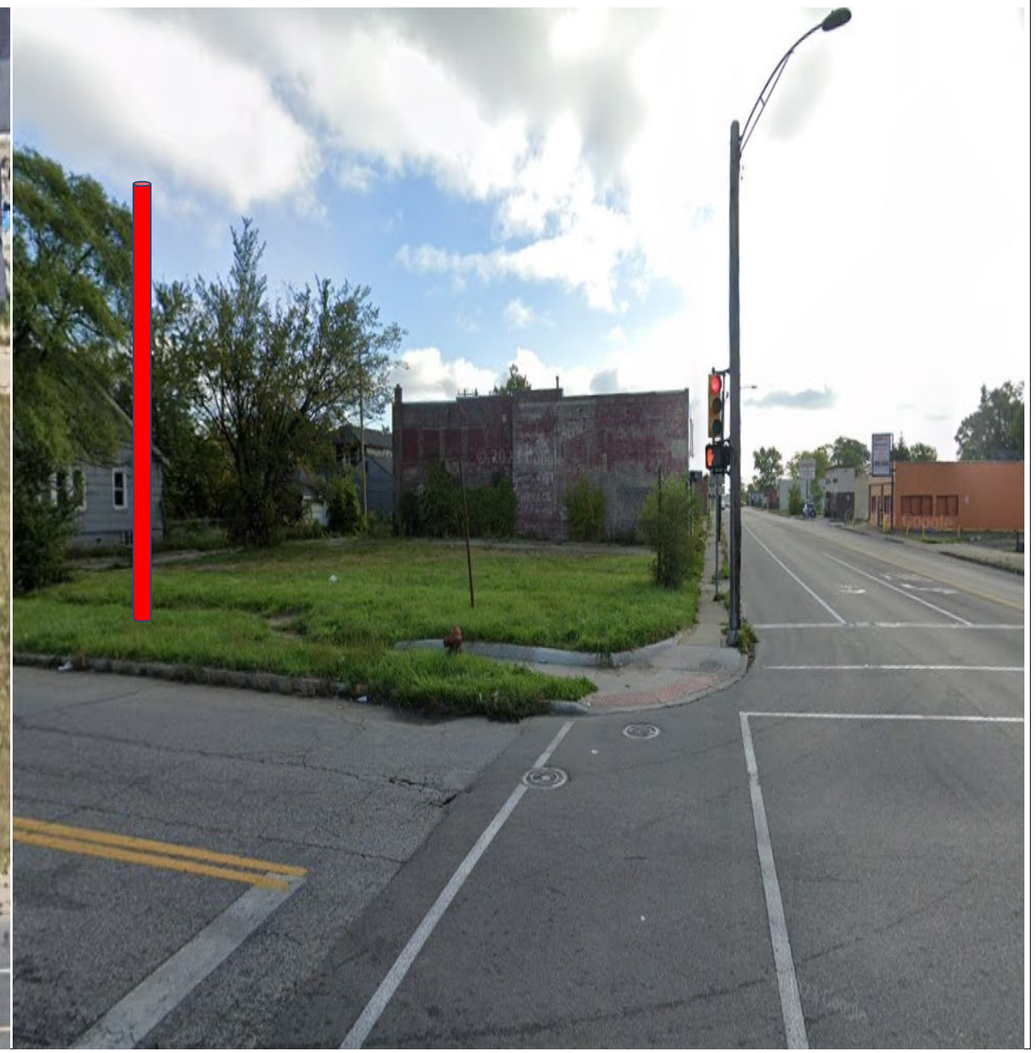

General Notes

N

SOLAR POWER

LEGEND

- EXISTING POLE
- PROPOSED POLE
- PROPOSED CAMERA
- PROPERTY LINE

No.	Revision/Issue	Date
1	Version 1-1	8/24

Firm Name and Address

Motorola Solutions
500 W Monroe Street
Chicago IL 60661

Project Name and Address


MI LPR Project

New Pole Installation Site

Project Plan View

Project DPDLPR	Sheet 1
Drawn by Misty Coryell	
Scale Not to Scale	

NB Meyers Rd at W Chicago

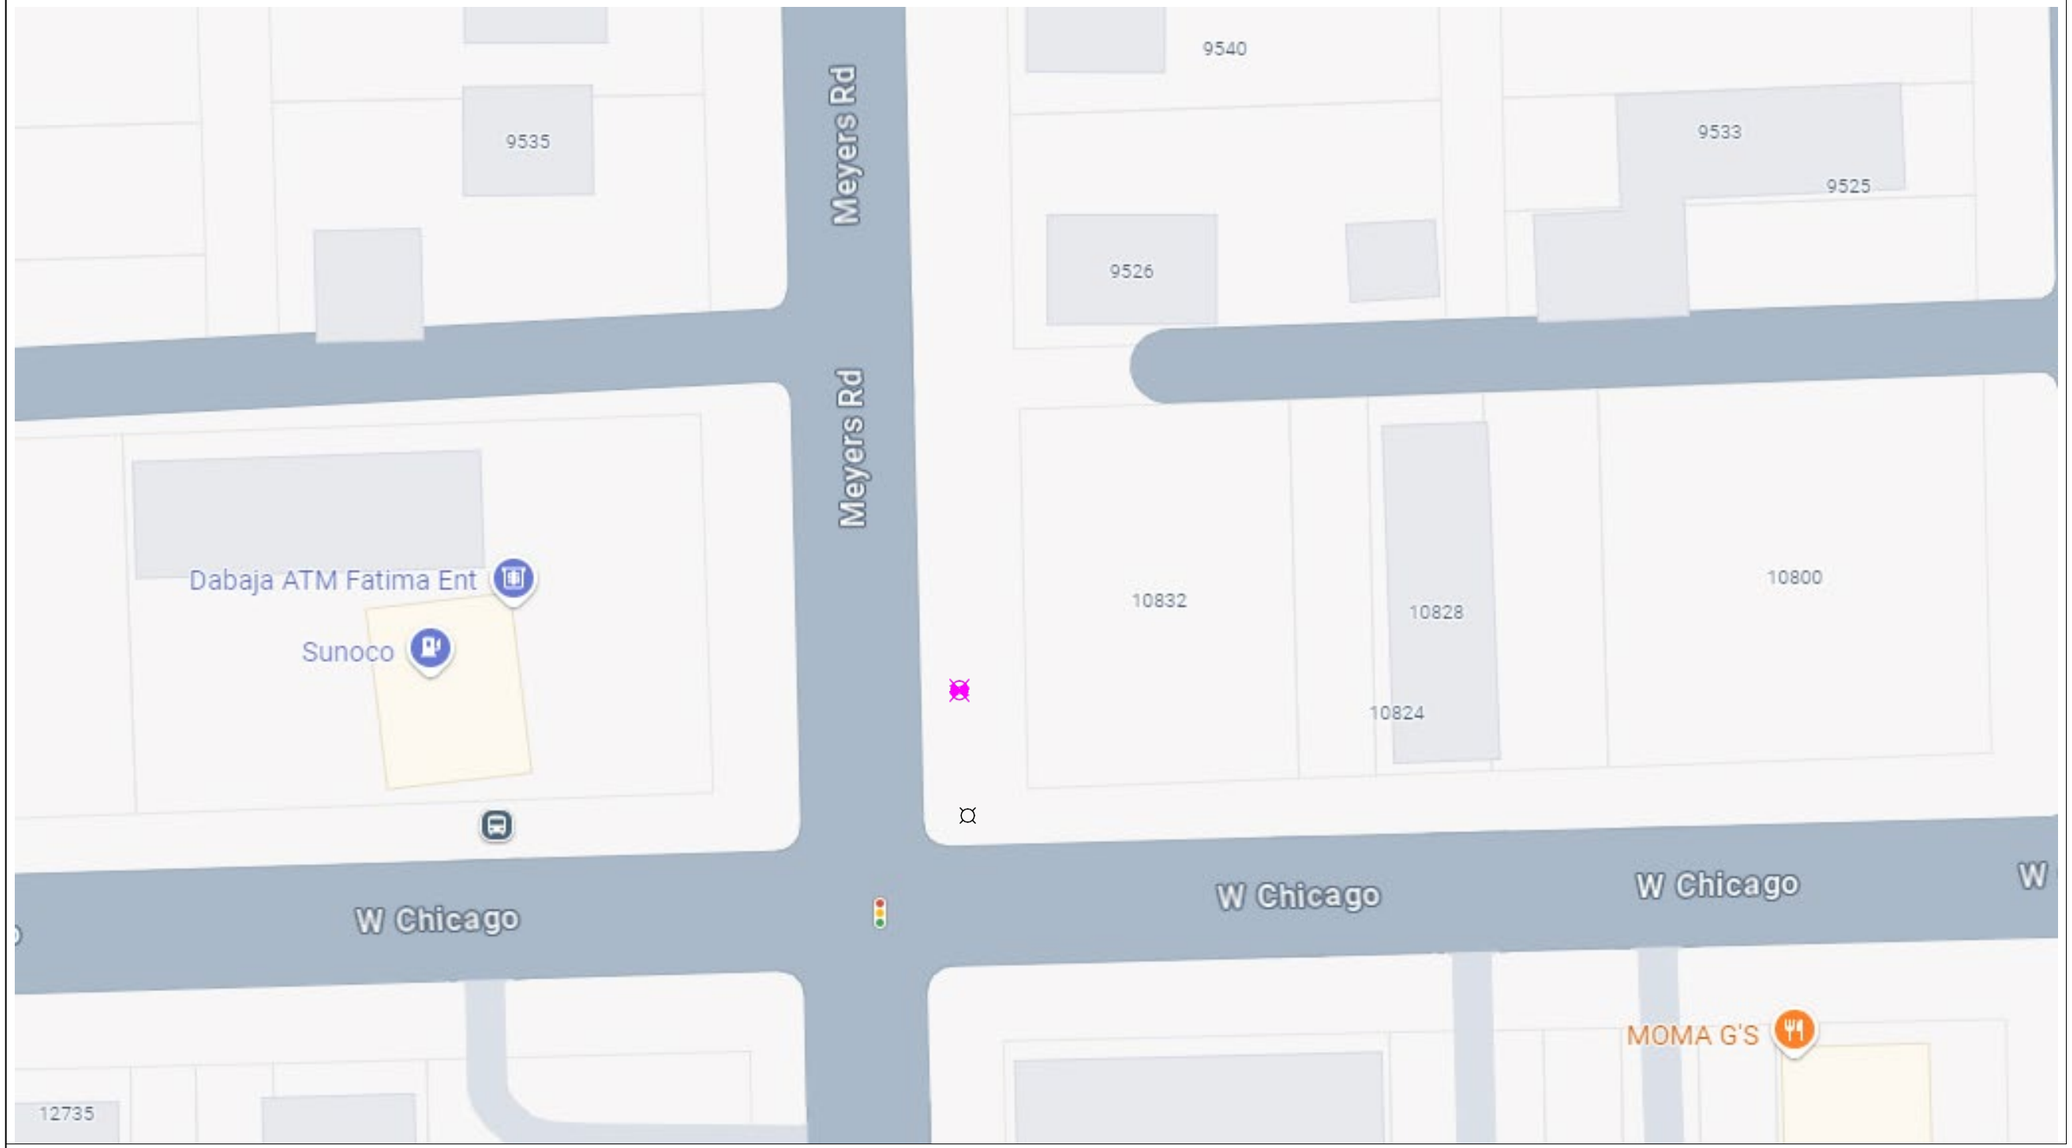

General Notes

N

SOLAR POWER

LEGEND

- **EXISTING POLE**
- **PROPOSED POLE**
- **PROPOSED CAMERA**
- **PROPERTY LINE**

No.	Revision/Issue	Date
1	Version 1-2	8/24

Firm Name and Address

Motorola Solutions
500 W Monroe Street
Chicago IL 60661


Project Name and Address

MI LPR Project

New Pole Installation Site

Project Plan View

Project DPD LPR	Sheet 2
Drawn by Misty Coryell	
Scale Not to Scale	

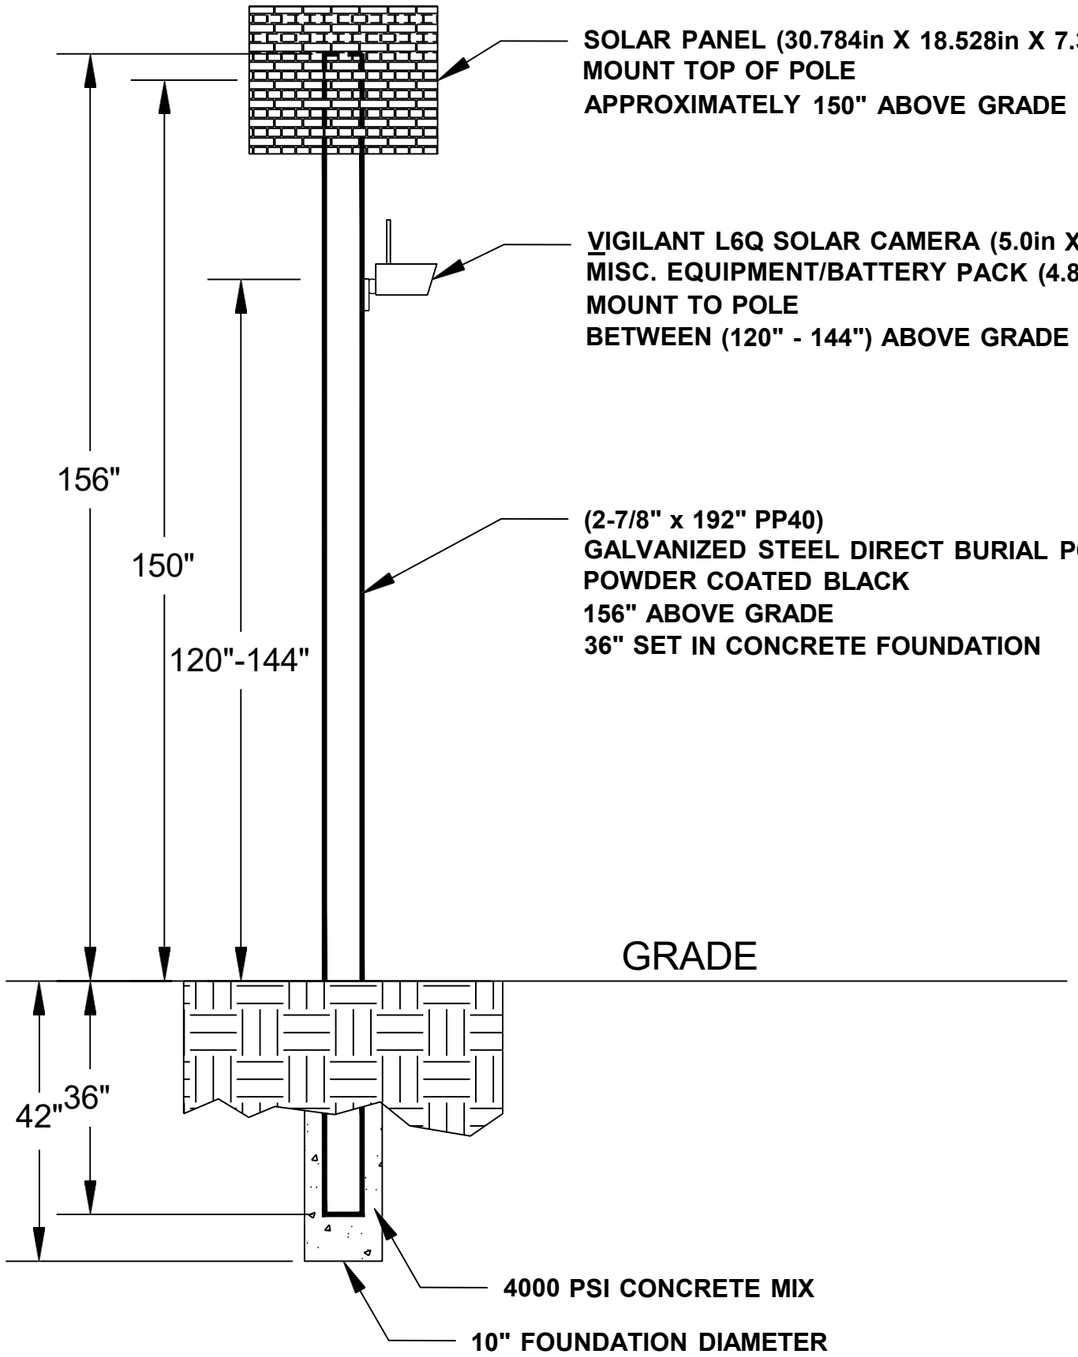

General Notes

No.	Revision/Issue	Date
1	Version 1-2	8/24

Firm Name and Address

Motorola Solutions
500 W Monroe Street
Chicago IL 60661

Project Name and Address

MI LPR Project

Pole Detail

Project DPD LPR	Sheet 3
Drawn by John Gabrial	
Scale Not to Scale	

NB Mt Elliott St at Conant

Lat: 42.36627042
Long: -83.16783804

Install a New Sign Pole for LPR Camera





General Notes

N

SOLAR POWER

LEGEND

EXISTING POLE

PROPOSED POLE

PROPOSED CAMERA

PROPERTY LINE

No.	Revision/Issue	Date
1	Version 1-1	8/24

Firm Name and Address

Motorola Solutions
500 W Monroe Street
Chicago IL 60661

Project Name and Address


MI LPR Project

New Pole Installation Site

Project Plan View

Project DPDLPR	Sheet 1
Drawn by Misty Coryell	
Scale Not to Scale	

NB Mt Elliott St at Conant

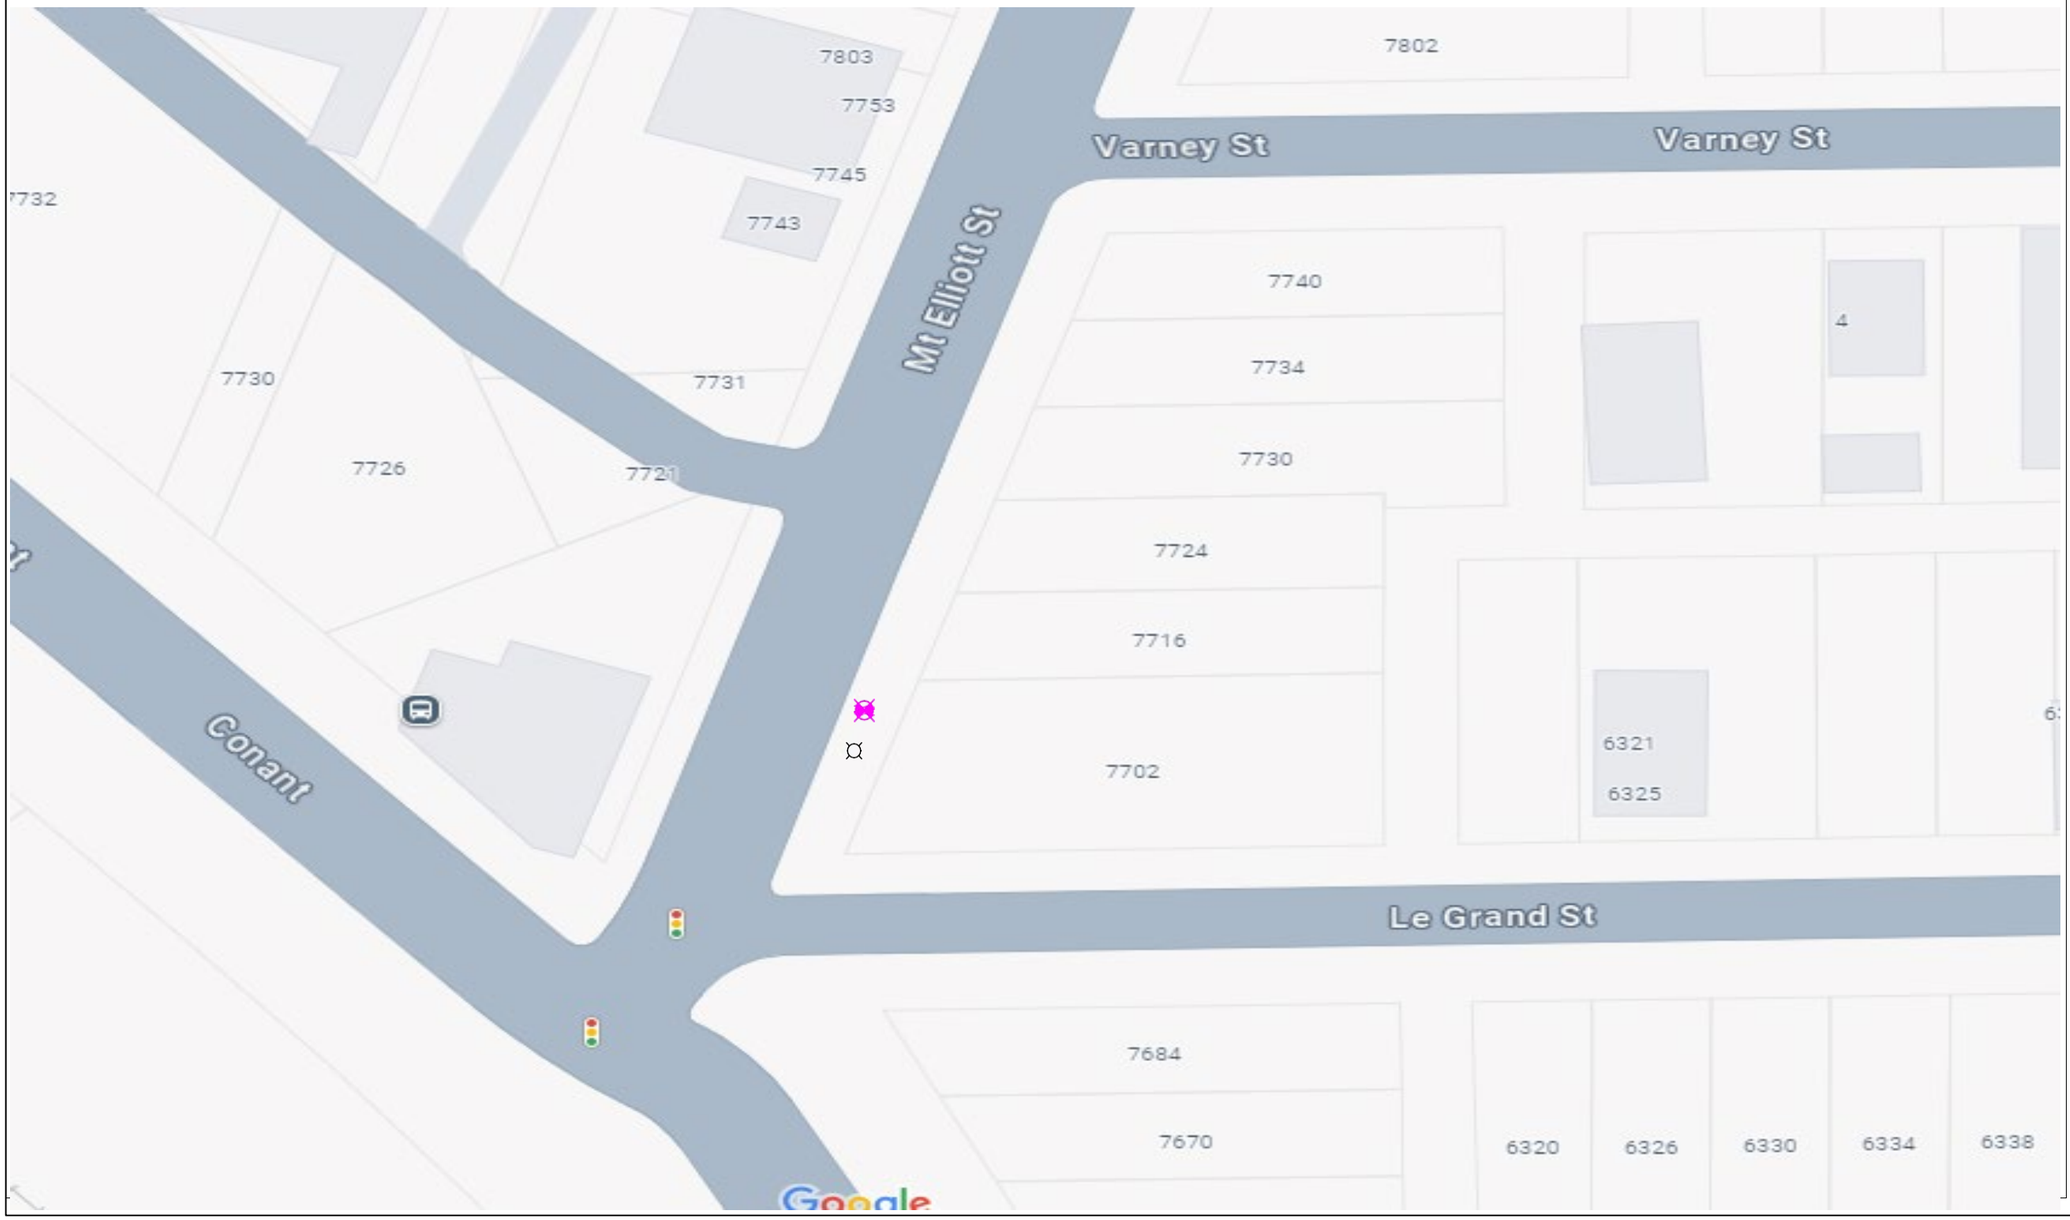

General Notes

N

SOLAR POWER

LEGEND

- EXISTING POLE
- PROPOSED POLE
- PROPOSED CAMERA
- PROPERTY LINE

No.	Revision/Issue	Date
1	Version 1-2	8/24

Firm Name and Address

Motorola Solutions
500 W Monroe Street
Chicago IL 60661


Project Name and Address

MI LPR Project

New Pole Installation Site

Project Plan View

Project DPD LPR	Sheet 2
Drawn by Misty Coryell	
Scale Not to Scale	

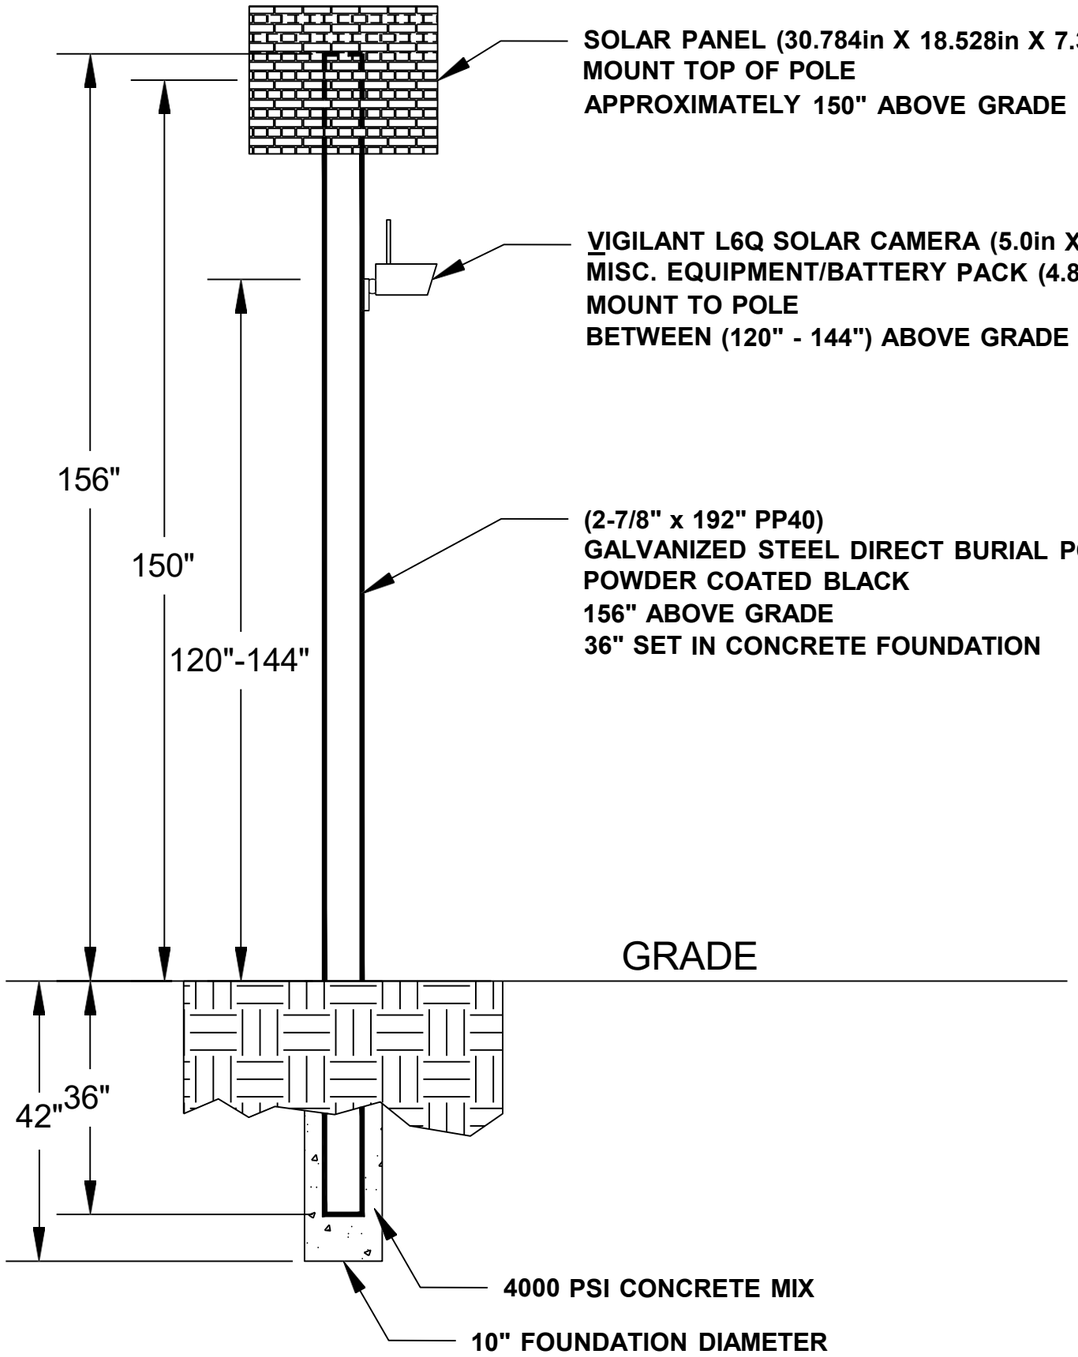

General Notes

No.	Revision/Issue	Date
1	Version 1-2	8/24

Firm Name and Address

Motorola Solutions
500 W Monroe Street
Chicago IL 60661

Project Name and Address

MI LPR Project

Pole Detail


Project DPD LPR	Sheet 3
Drawn by John Gabrial	
Scale Not to Scale	

NB Mt Elliott St at E Nevada St

Lat: 42.42876860
Long: -83.03861327

Install a New Sign Pole for LPR Camera



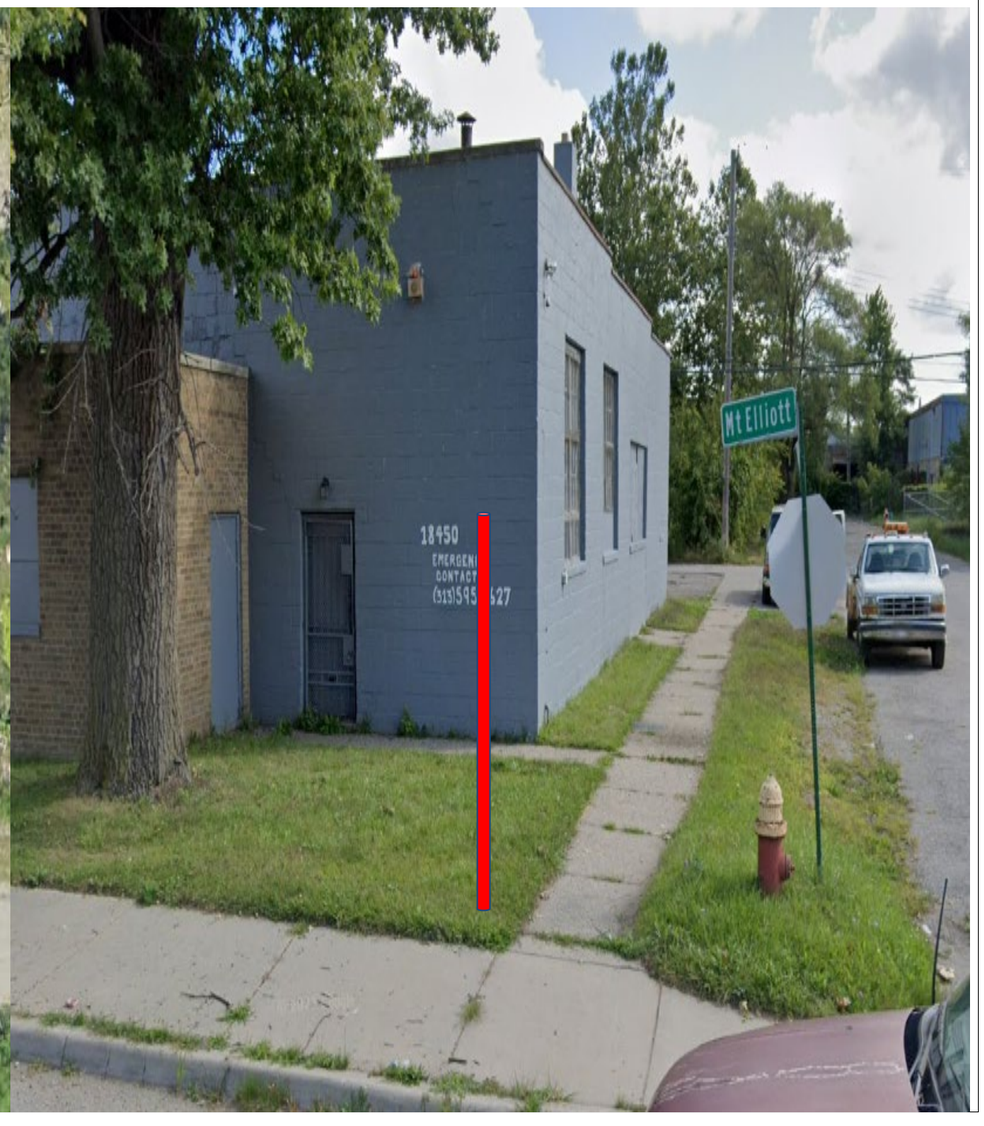

General Notes

N

SOLAR POWER

LEGEND

EXISTING POLE

PROPOSED POLE

PROPOSED CAMERA

PROPERTY LINE

No.	Revision/Issue	Date
1	Version 1-1	8/24

Firm Name and Address

Motorola Solutions
500 W Monroe Street
Chicago IL 60661

Project Name and Address


MI LPR Project

New Pole Installation Site

Project Plan View

Project DPDLPR	Sheet 1
Drawn by Misty Coryell	
Scale Not to Scale	

NB Mt Elliott St at E Nevada St

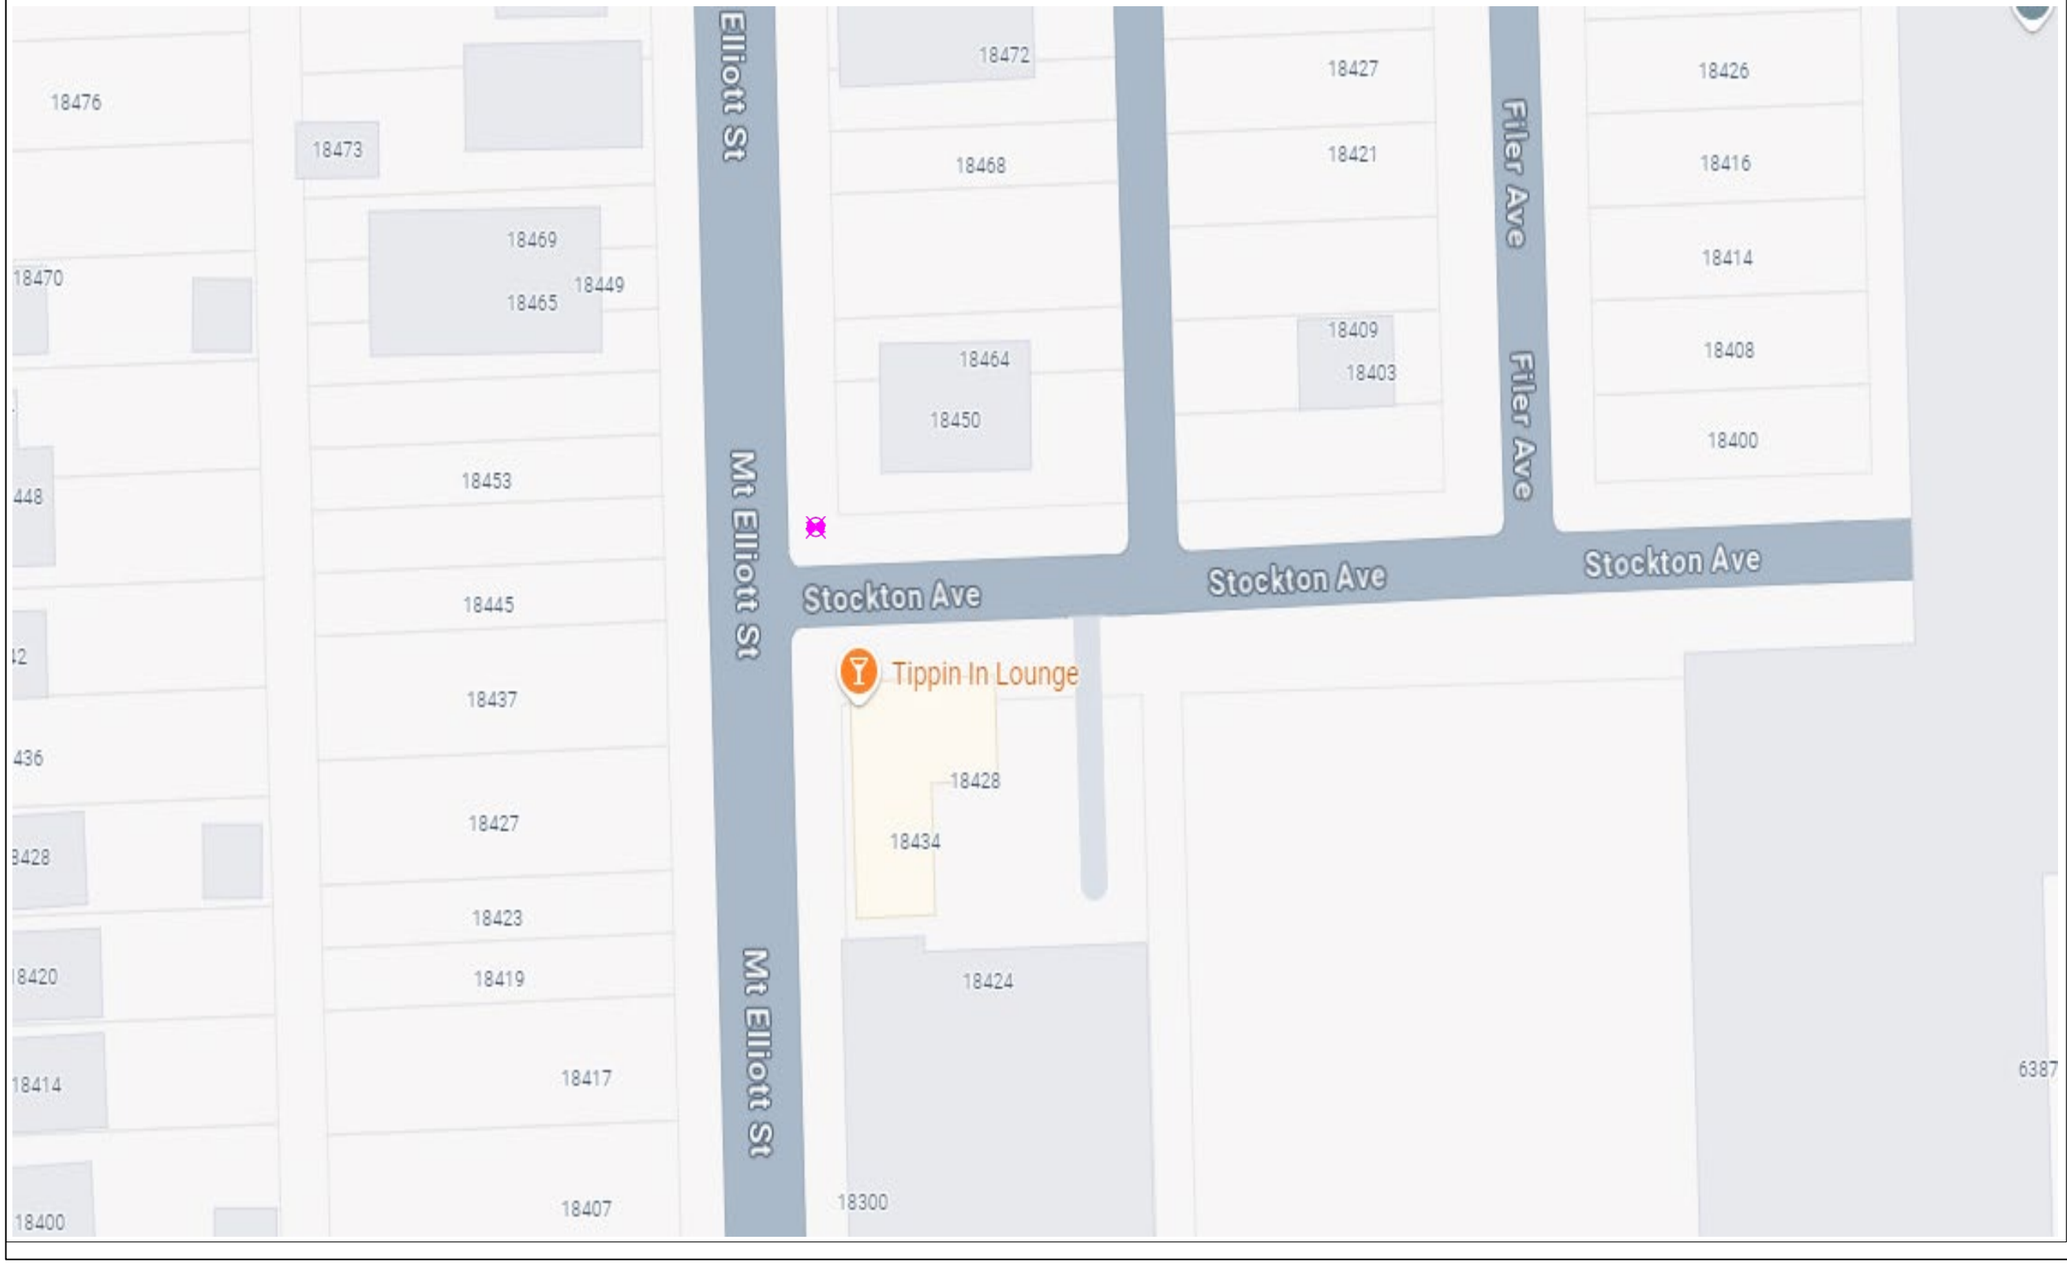

General Notes

N

SOLAR POWER

LEGEND

- EXISTING HYDRANT
- PROPOSED POLE
- PROPOSED CAMERA
- PROPERTY LINE

No.	Revision/Issue	Date
1	Version 1–2	8/24

Firm Name and Address

Motorola Solutions
500 W Monroe Street
Chicago IL 60661


Project Name and Address

MI LPR Project

New Pole Installation Site

Project Plan View

Project	Sheet
DPD LPR	2
Drawn by: Misty Coryell	
Scale: Not to Scale	

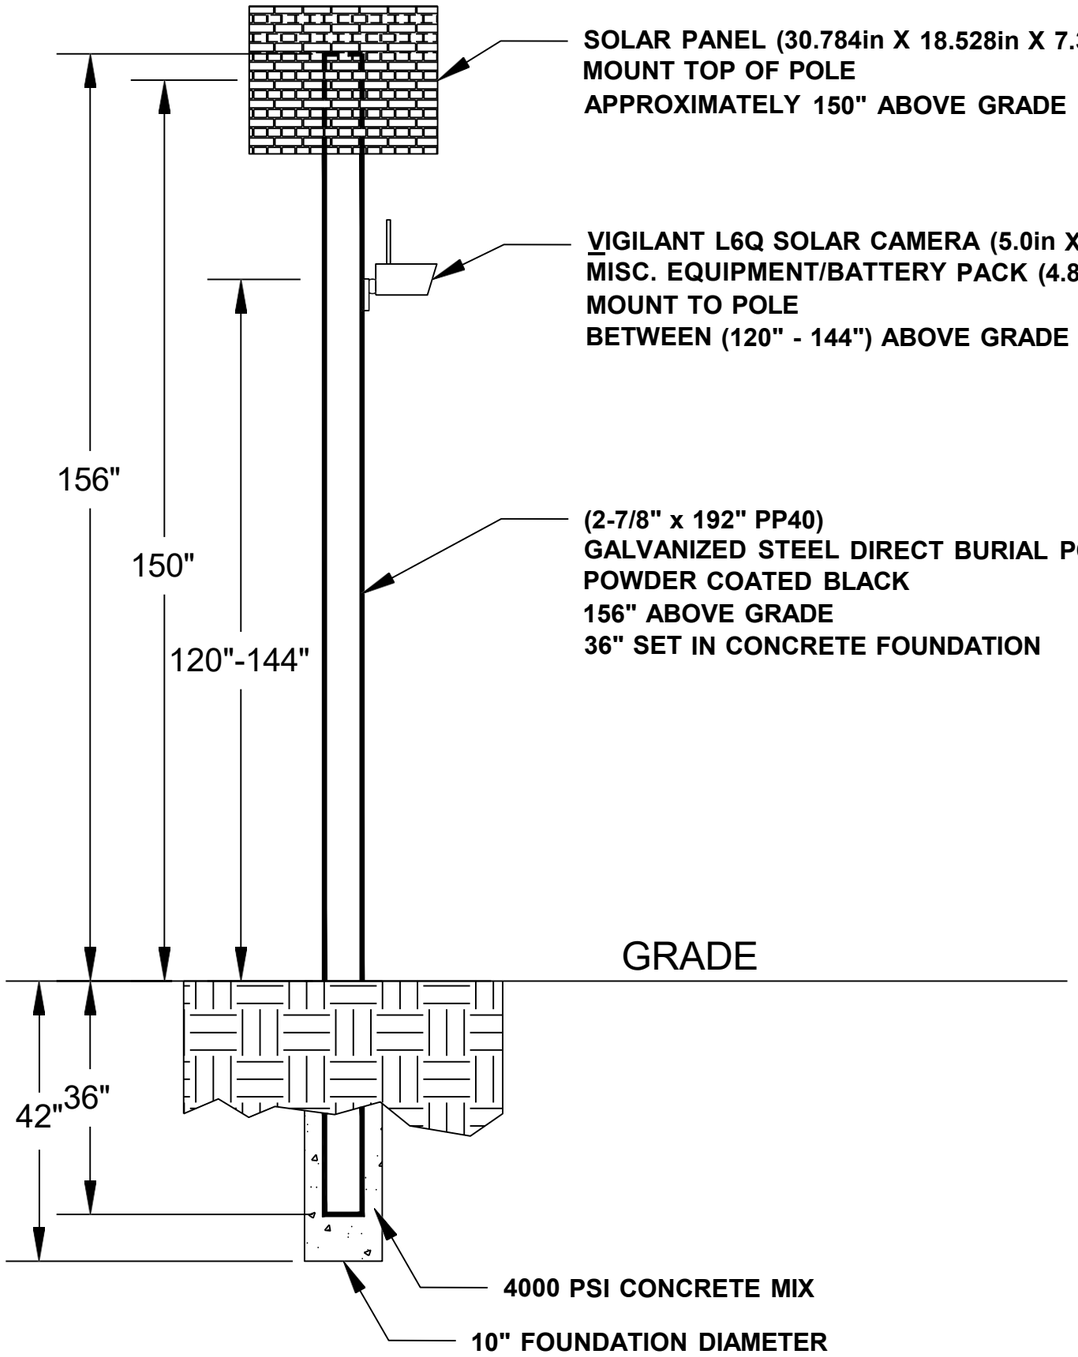

General Notes

No.	Revision/Issue	Date
1	Version 1-2	8/24

Firm Name and Address

Motorola Solutions
500 W Monroe Street
Chicago IL 60661

Project Name and Address

MI LPR Project


Pole Detail

Project DPD LPR	Sheet 3
Drawn by John Gabrial	
Scale Not to Scale	

NB Outer Dr W at Plymouth Rd

Lat: 42.3718935524455
Long: -83.26076148900718

Install a New Sign Pole for LPR Camera

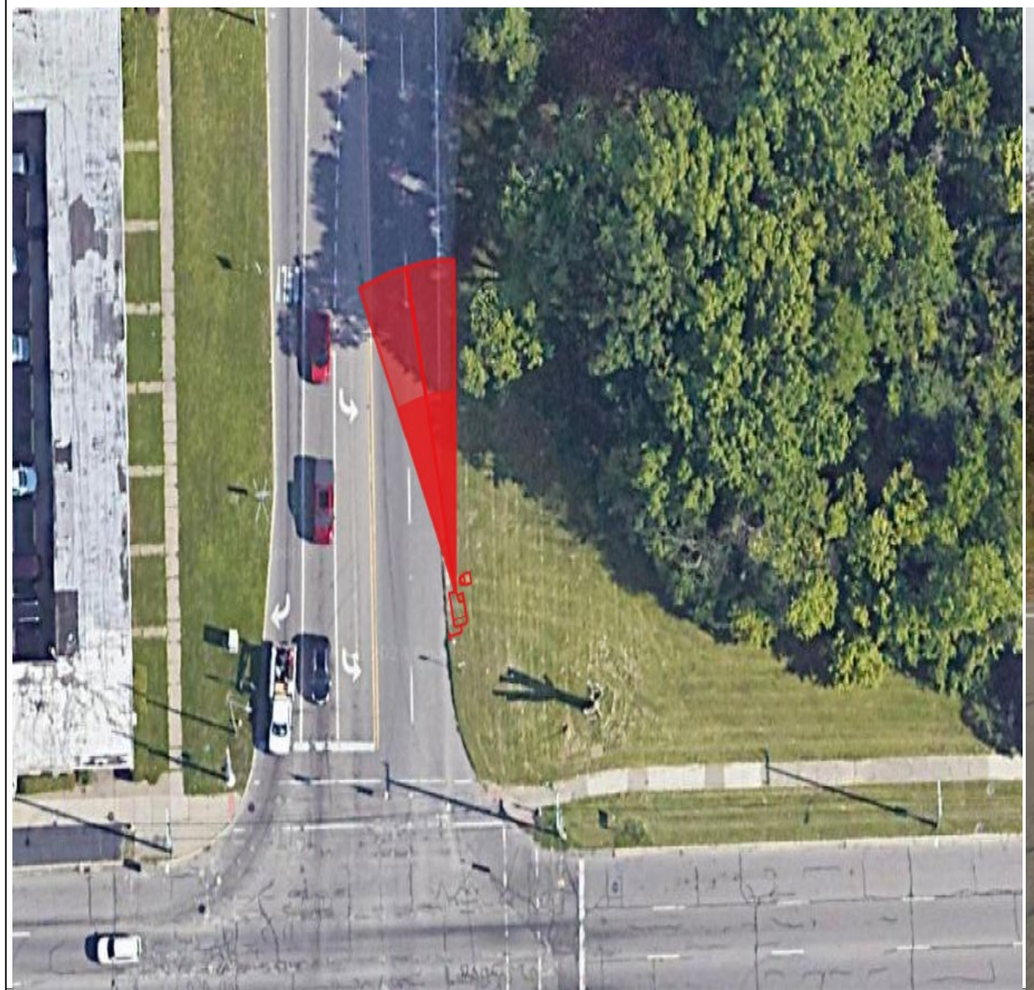



General Notes

N

SOLAR POWER

LEGEND

EXISTING POLE

PROPOSED POLE

PROPOSED CAMERA

PROPERTY LINE

No.	Revision/Issue	Date
1	Version 1-1	8/24

Firm Name and Address

Motorola Solutions
500 W Monroe Street
Chicago IL 60661

Project Name and Address


MI LPR Project

New Pole Installation Site

Project Plan View

Project DPDLPR	Sheet 1
Drawn by Misty Coryell	
Scale Not to Scale	

NB Outer Dr W at Plymouth Rd

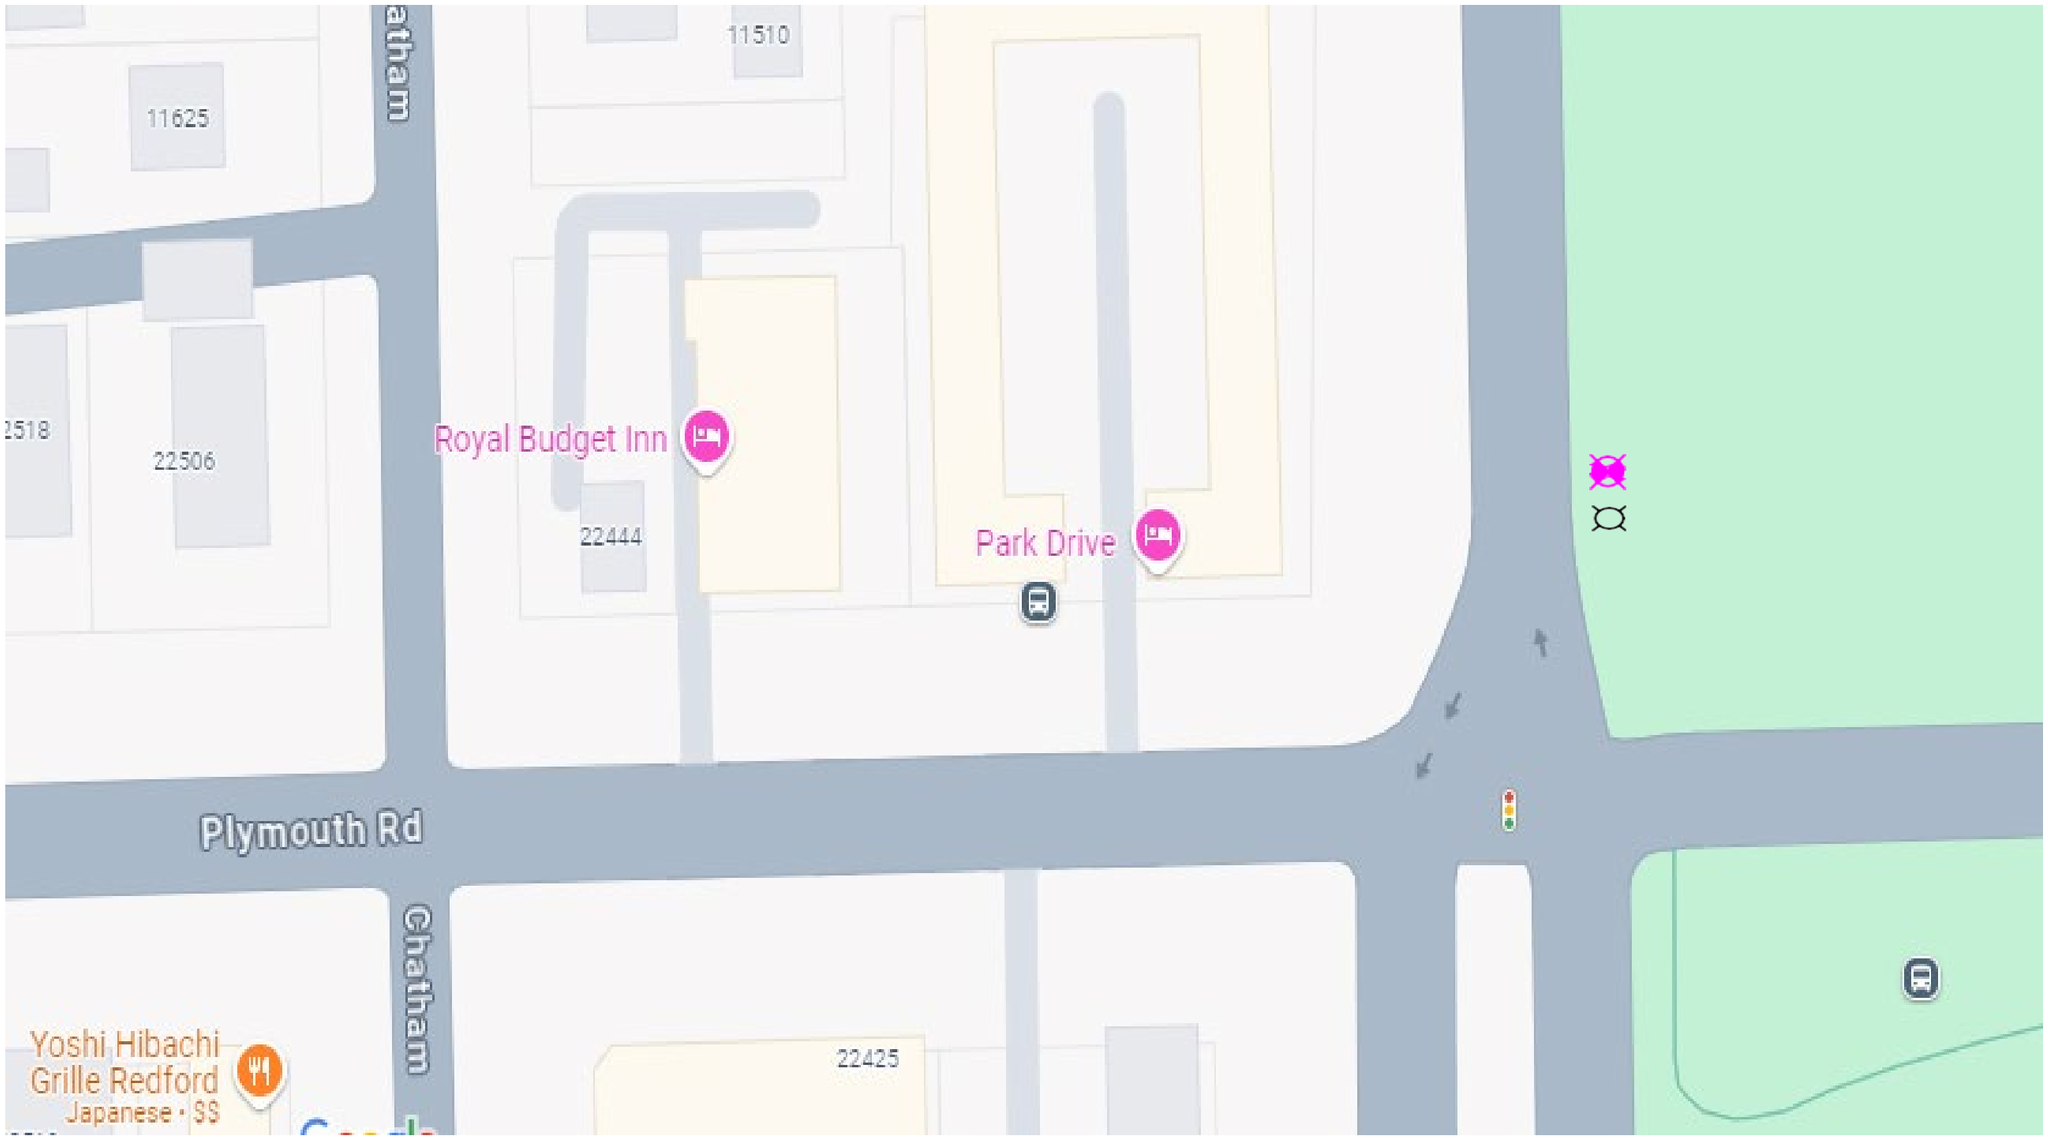

General Notes

N

SOLAR POWER

LEGEND

- EXISTING POLE
- PROPOSED POLE
- PROPOSED CAMERA
- PROPERTY LINE

No.	Revision/Issue	Date
1	Version 1-2	8/24

Firm Name and Address

Motorola Solutions
500 W Monroe Street
Chicago IL 60661


Project Name and Address

MI LPR Project

New Pole Installation Site

Project Plan View

Project DPD LPR	Sheet 2
Drawn by Misty Coryell	
Scale Not to Scale	

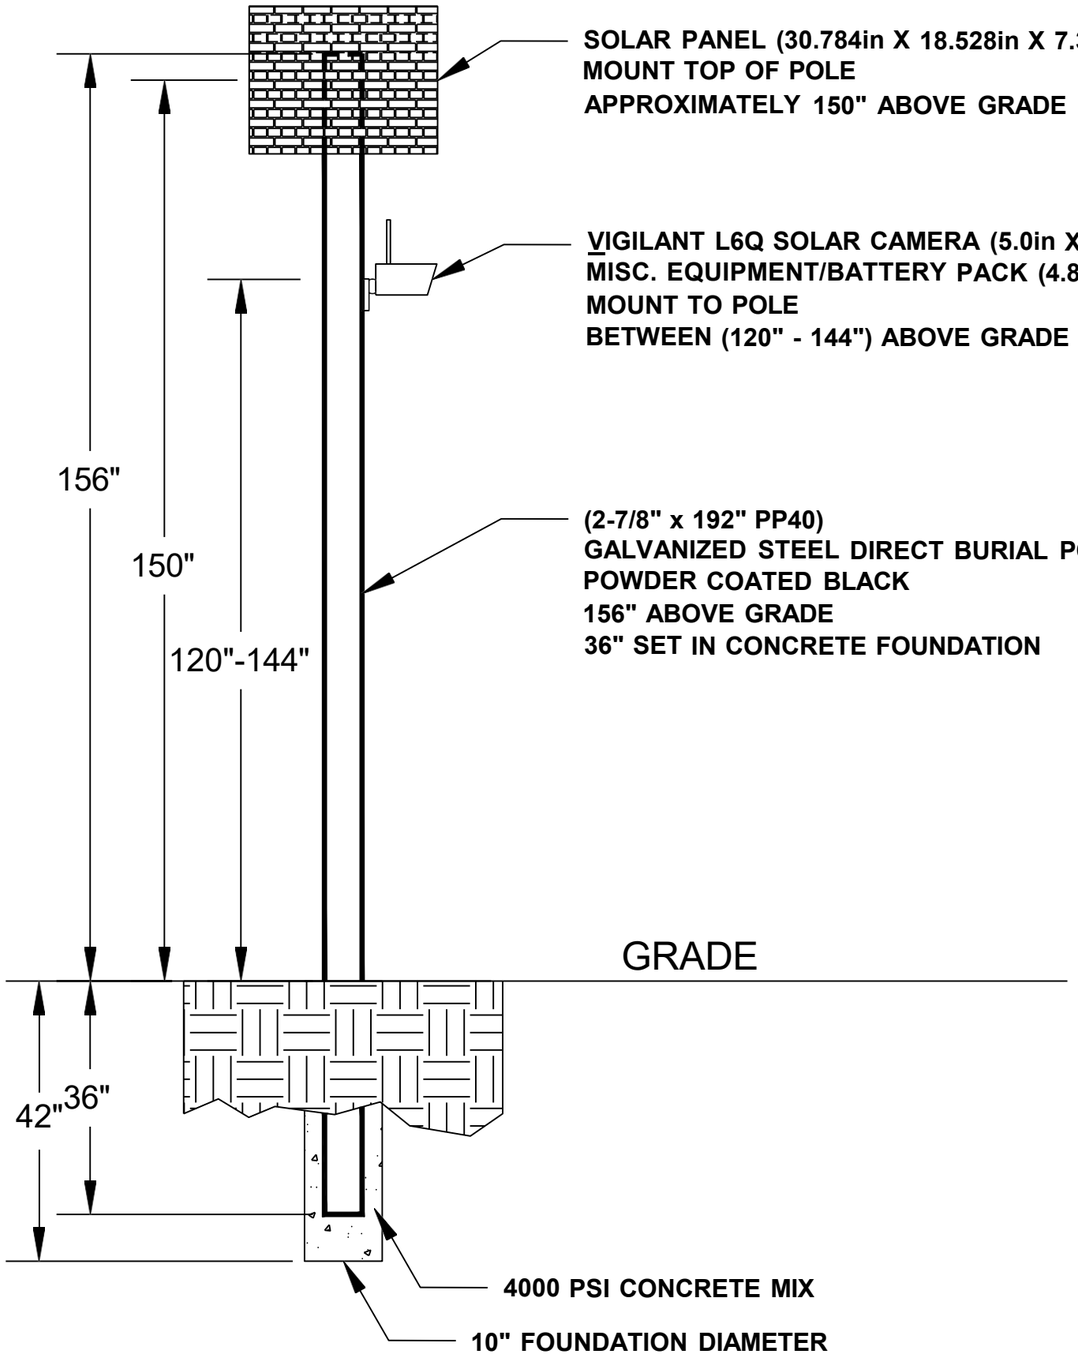

General Notes

No.	Revision/Issue	Date
1	Version 1-2	8/24

Firm Name and Address

Motorola Solutions
500 W Monroe Street
Chicago IL 60661

Project Name and Address

MI LPR Project


Pole Detail

Project DPD LPR	Sheet 3
Drawn by John Gabrial	
Scale Not to Scale	

NB Rosa Parks Bl at Chicago Bl

Lat: 42.38030161329853
Long: -83.1020744447399

Install a New Sign Pole for LPR Camera

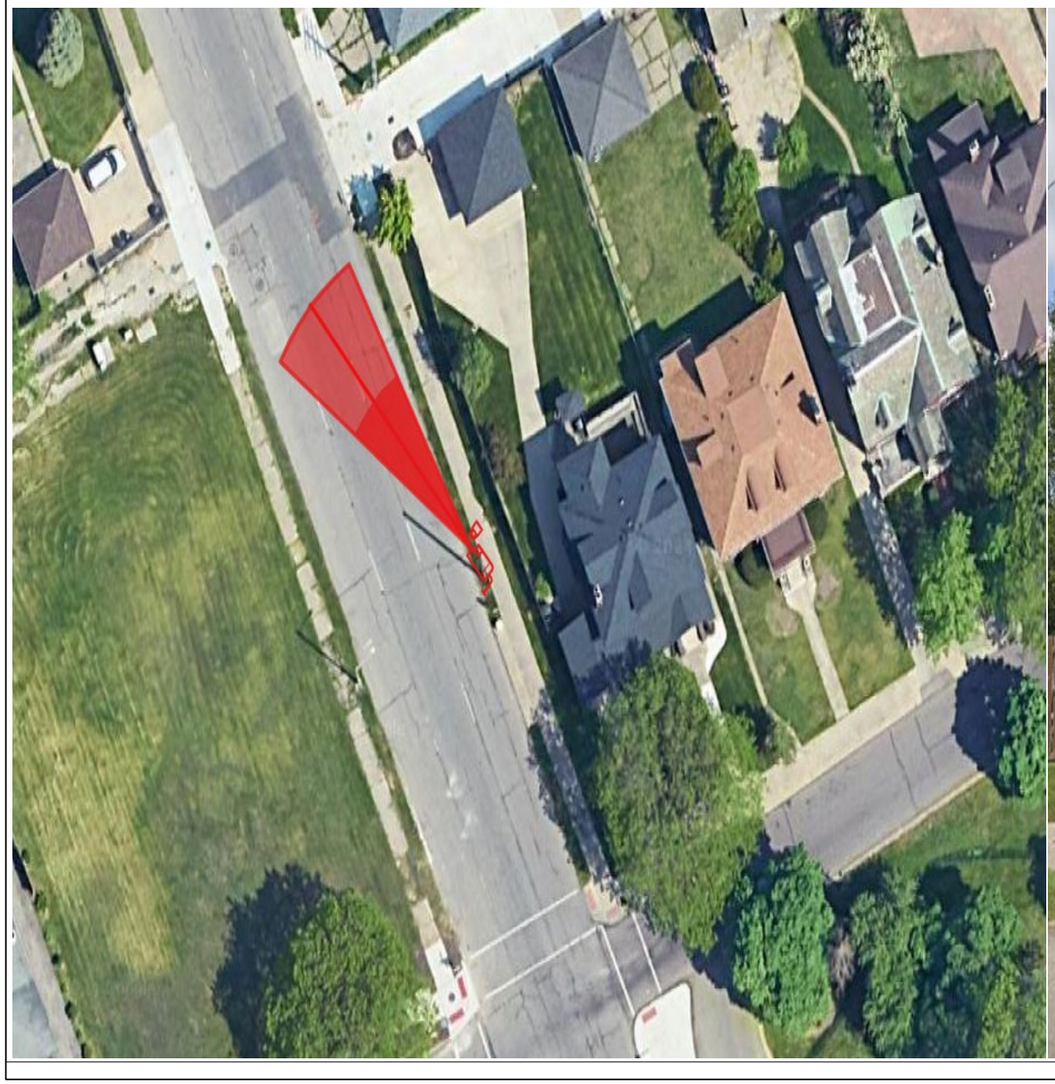



General Notes

N

SOLAR POWER

LEGEND

EXISTING POLE

PROPOSED POLE

PROPOSED CAMERA

PROPERTY LINE

No.	Revision/Issue	Date
1	Version 1-1	8/24

Firm Name and Address

Motorola Solutions
500 W Monroe Street
Chicago IL 60661

Project Name and Address


MI LPR Project

New Pole Installation Site

Project Plan View

Project DPDLPR	Sheet 1
Drawn by Misty Coryell	
Scale Not to Scale	

NB Rosa Parks Bl at Chicago Bl

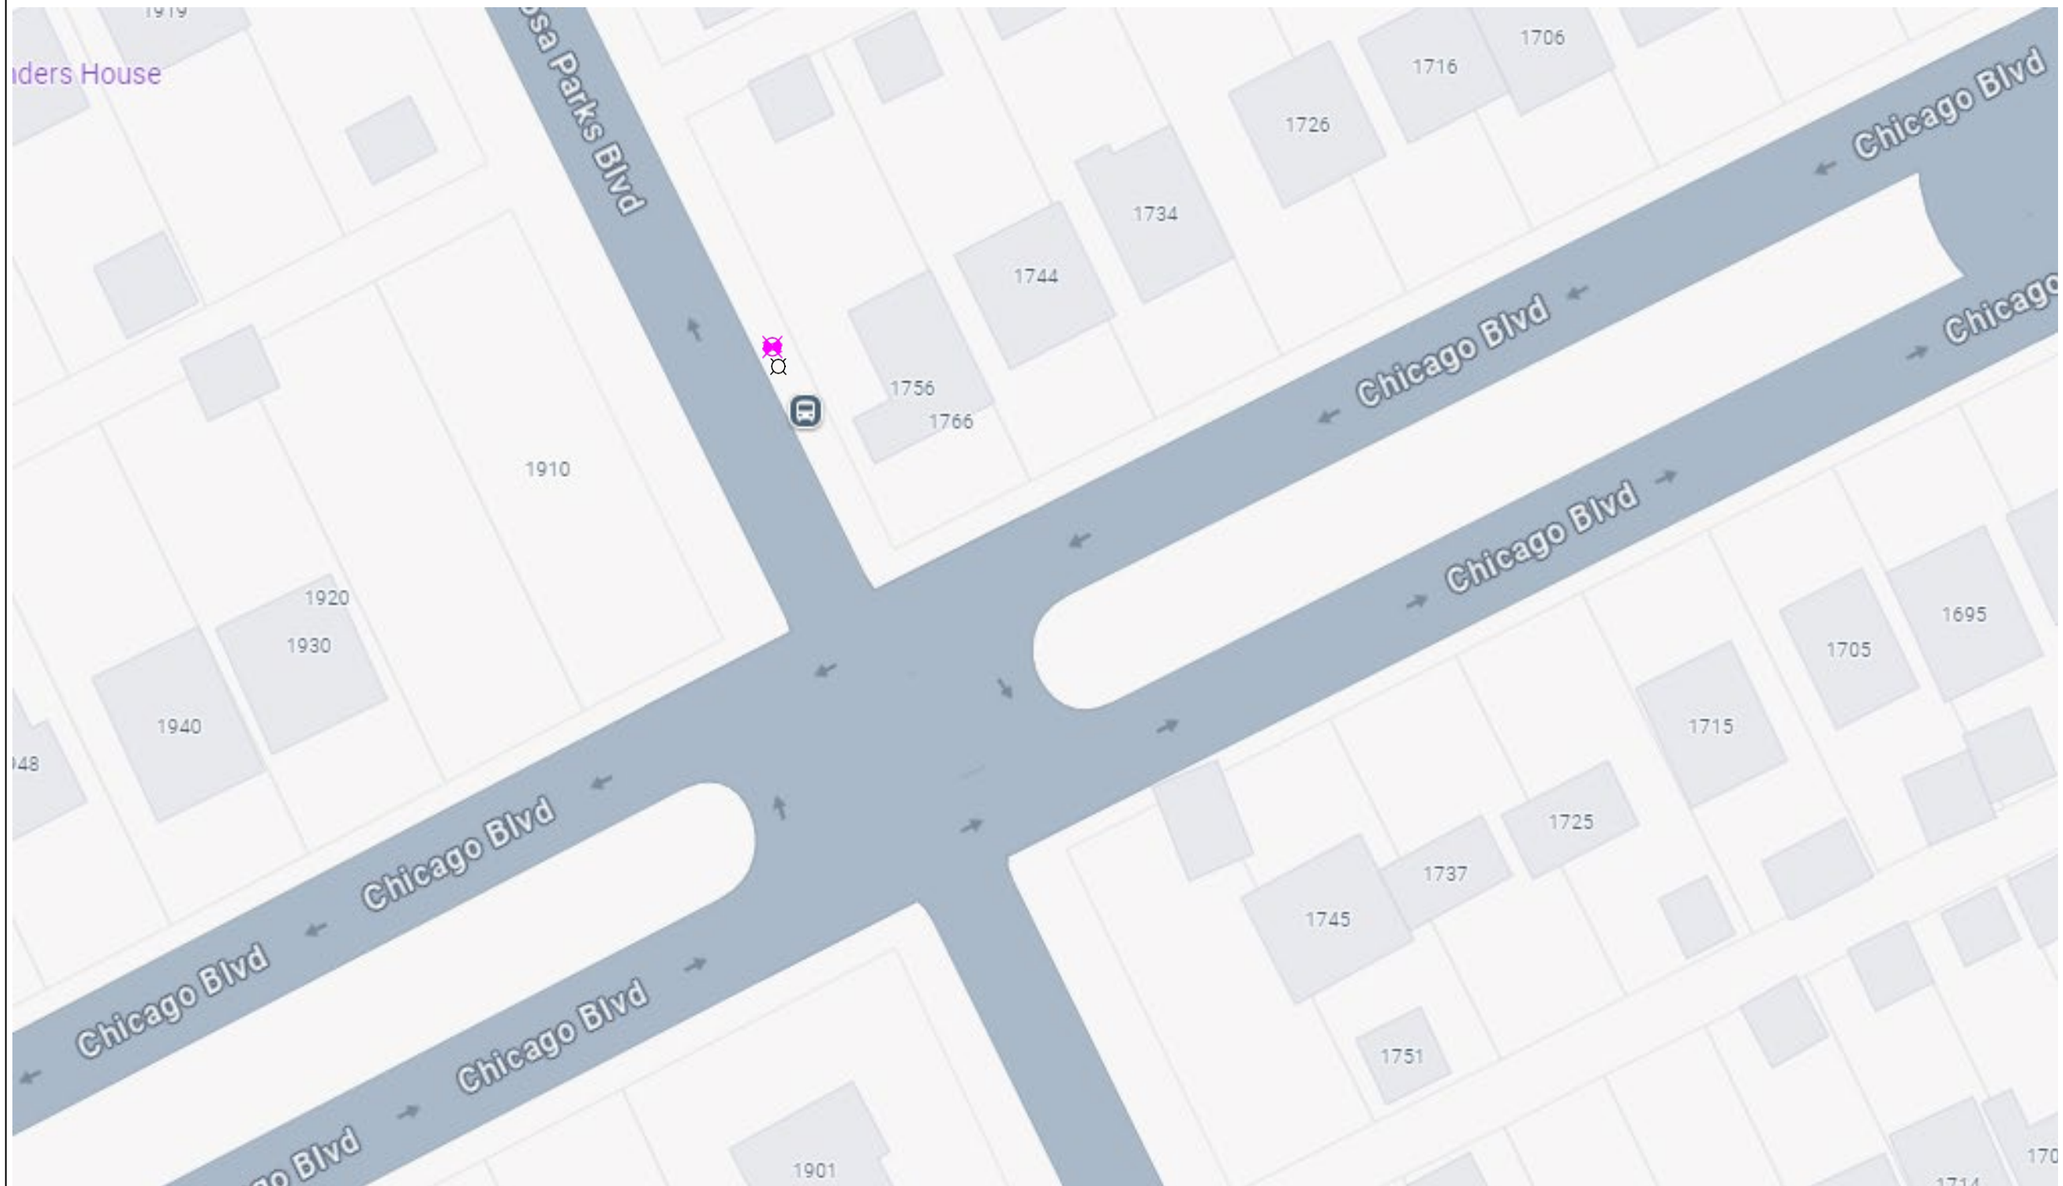

General Notes

N

SOLAR POWER

LEGEND

EXISTING POLE

PROPOSED POLE

PROPOSED CAMERA

PROPERTY LINE

No.	Revision/Issue	Date
1	Version 1-2	8/24

Firm Name and Address

Motorola Solutions
500 W Monroe Street
Chicago IL 60661


Project Name and Address

MI LPR Project

New Pole Installation Site

Project Plan View

Project DPD LPR	Sheet 2
Drawn by Misty Coryell	
Scale Not to Scale	

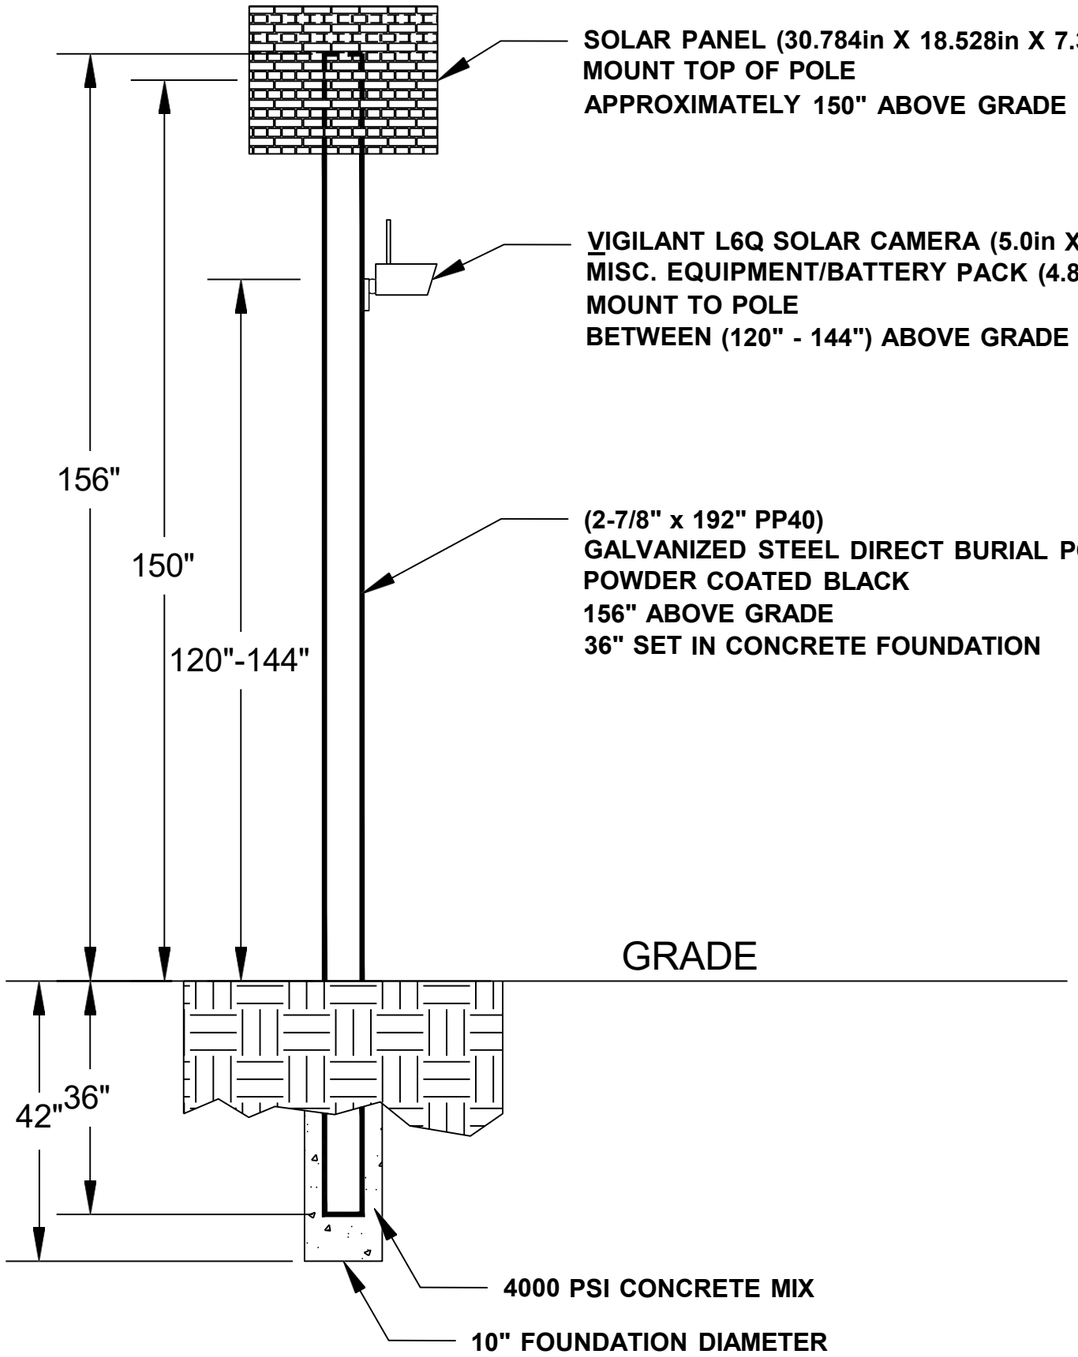

General Notes

No.	Revision/Issue	Date
1	Version 1-2	8/24

Firm Name and Address

Motorola Solutions
500 W Monroe Street
Chicago IL 60661

Project Name and Address

MI LPR Project


Pole Detail

Project DPD LPR	Sheet 3
Drawn by John Gabrial	
Scale Not to Scale	

NB Rosa Parks Bl at W Grand Bl

Lat: 42.36399549
Long: -83.09108397

Install a New Sign Pole for LPR Camera

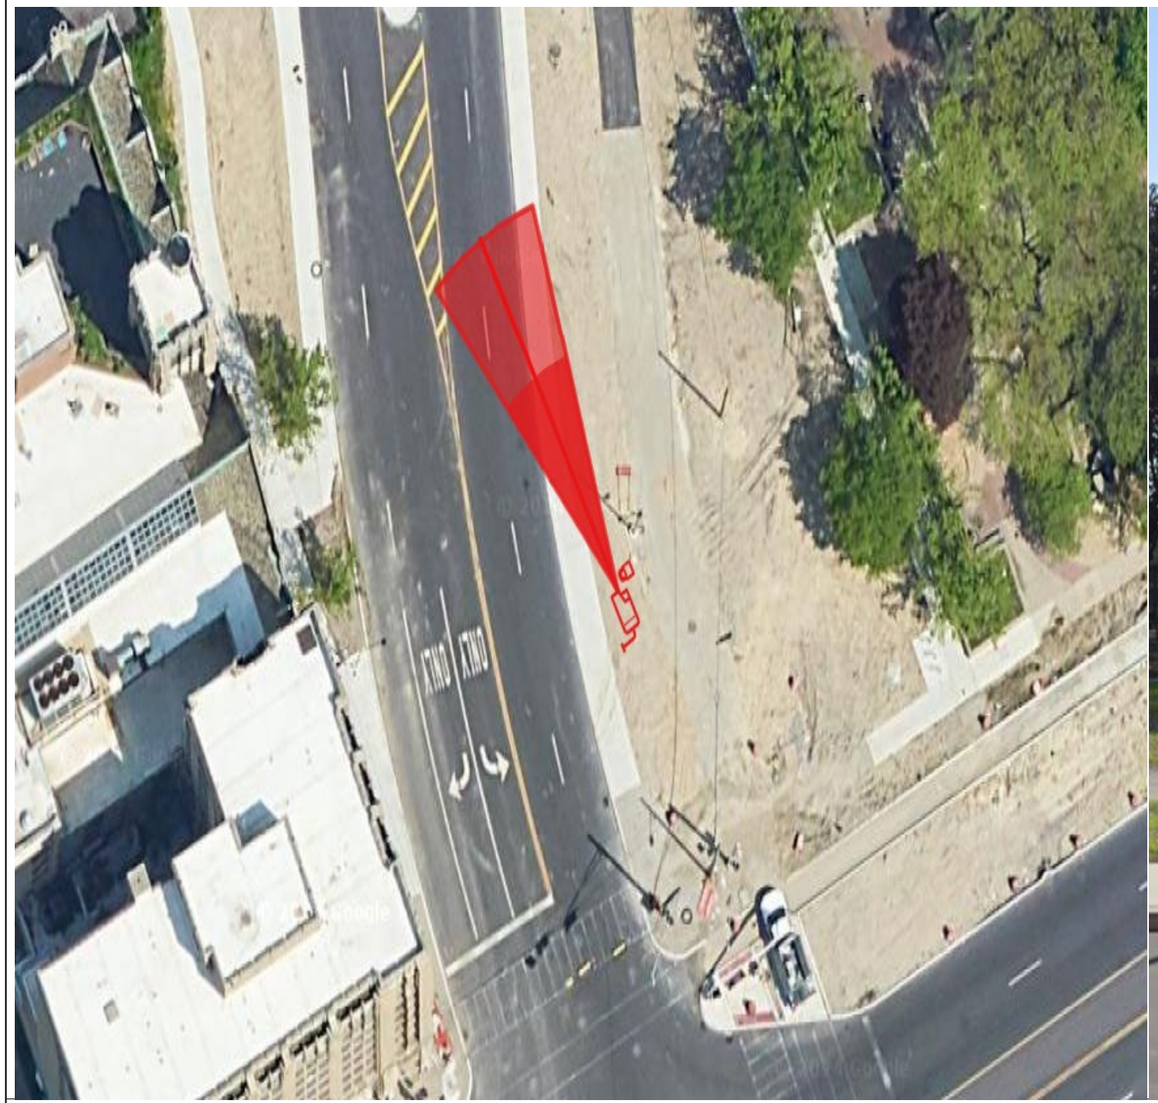



General Notes

N

SOLAR POWER

LEGEND

EXISTING POLE

PROPOSED POLE

PROPOSED CAMERA

PROPERTY LINE

No.	Revision/Issue	Date
1	Version 1-1	8/24

Firm Name and Address

Motorola Solutions
500 W Monroe Street
Chicago IL 60661

Project Name and Address


MI LPR Project

New Pole Installation Site

Project Plan View

Project DPDLPR	Sheet 1
Drawn by Misty Coryell	
Scale Not to Scale	

NB Rosa Parks Bl at Chicago Bl

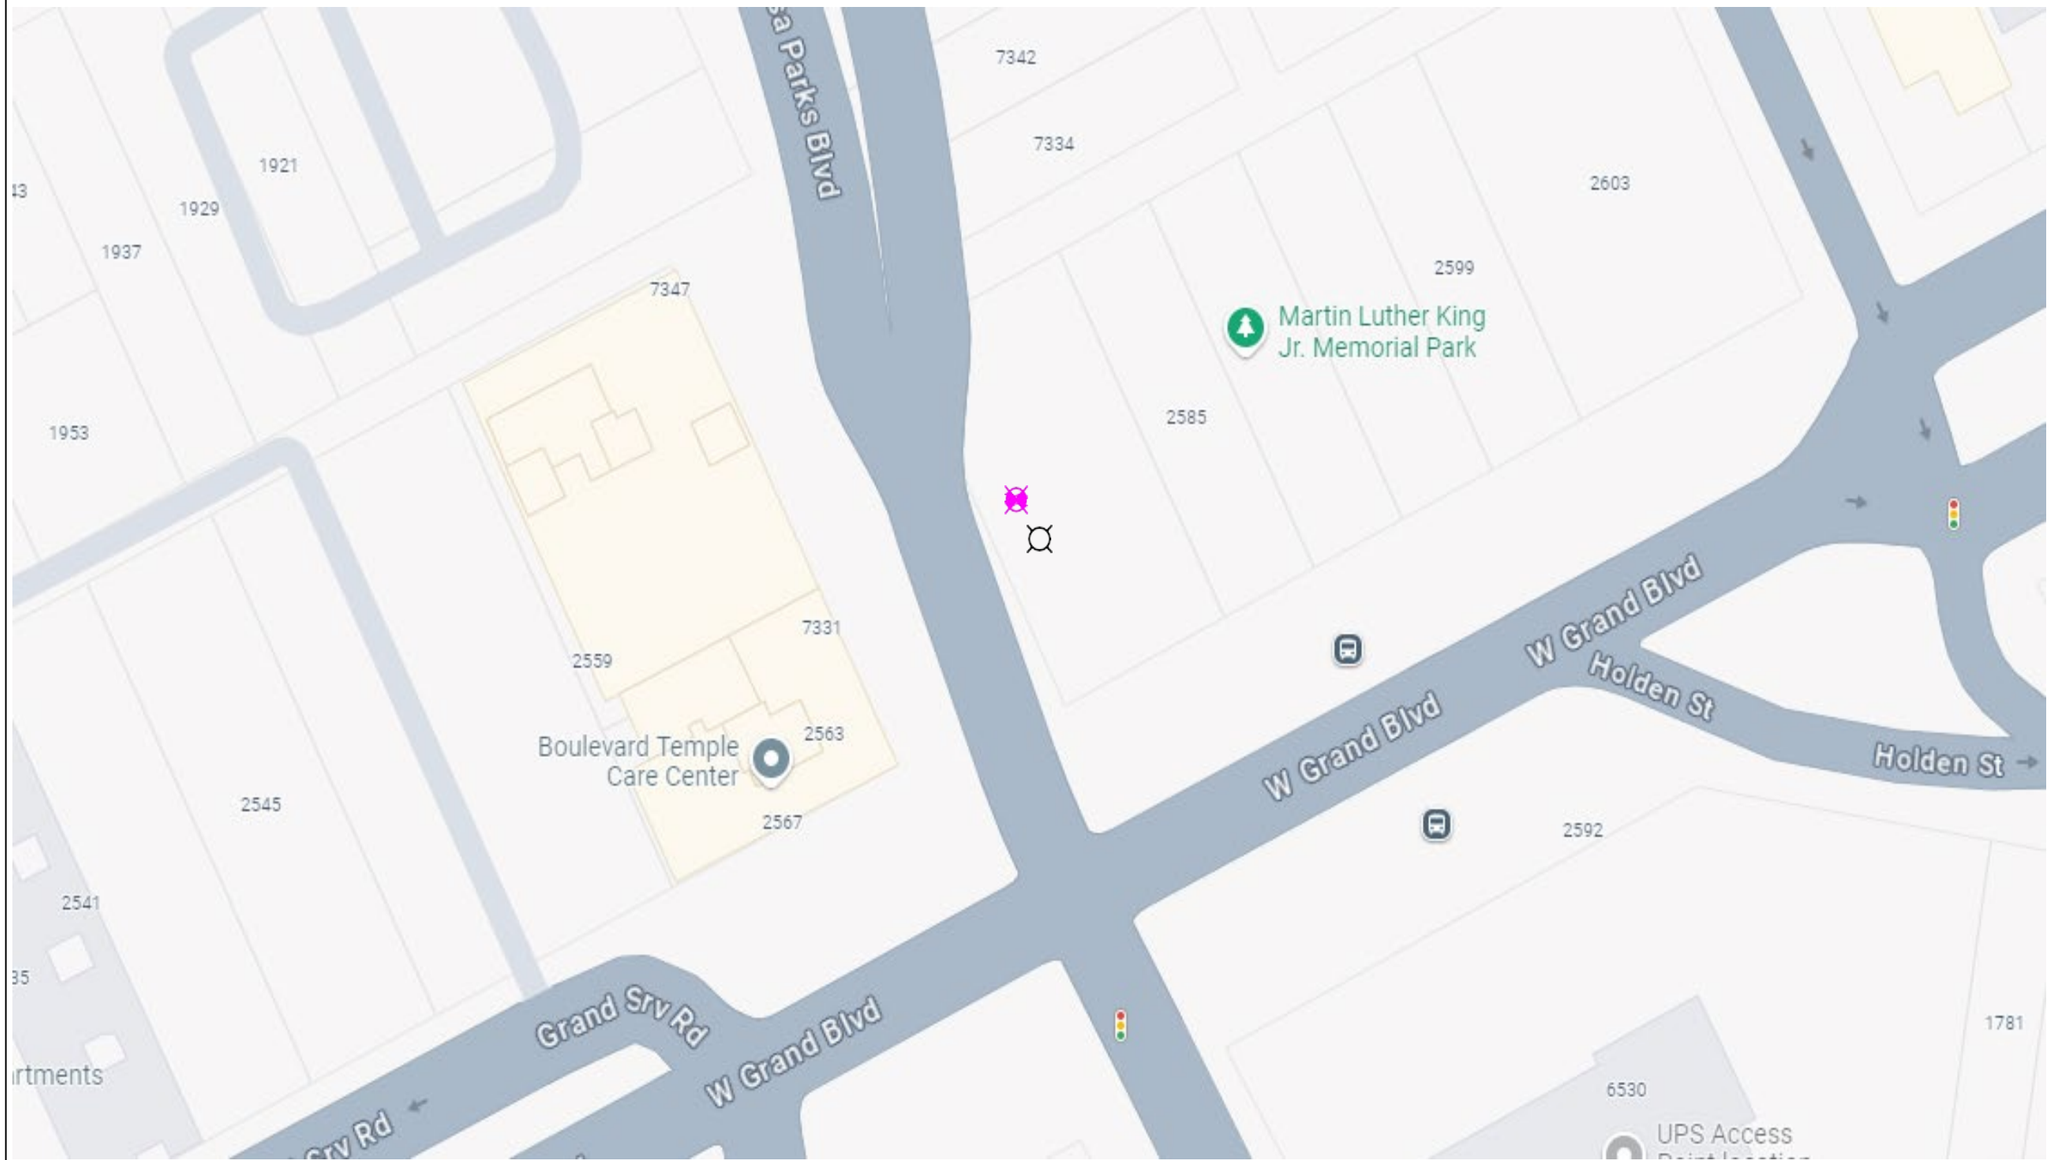

General Notes

N

SOLAR POWER

LEGEND

- **EXISTING POLE**
- **PROPOSED POLE**
- **PROPOSED CAMERA**
- **PROPERTY LINE**

No.	Revision/Issue	Date
1	Version 1–2	8/24

Firm Name and Address

Motorola Solutions
500 W Monroe Street
Chicago IL 60661


Project Name and Address

MI LPR Project

New Pole Installation Site

Project Plan View

Project	Sheet
DPD LPR	2
Drawn by: Misty Coryell	
Scale: Not to Scale	

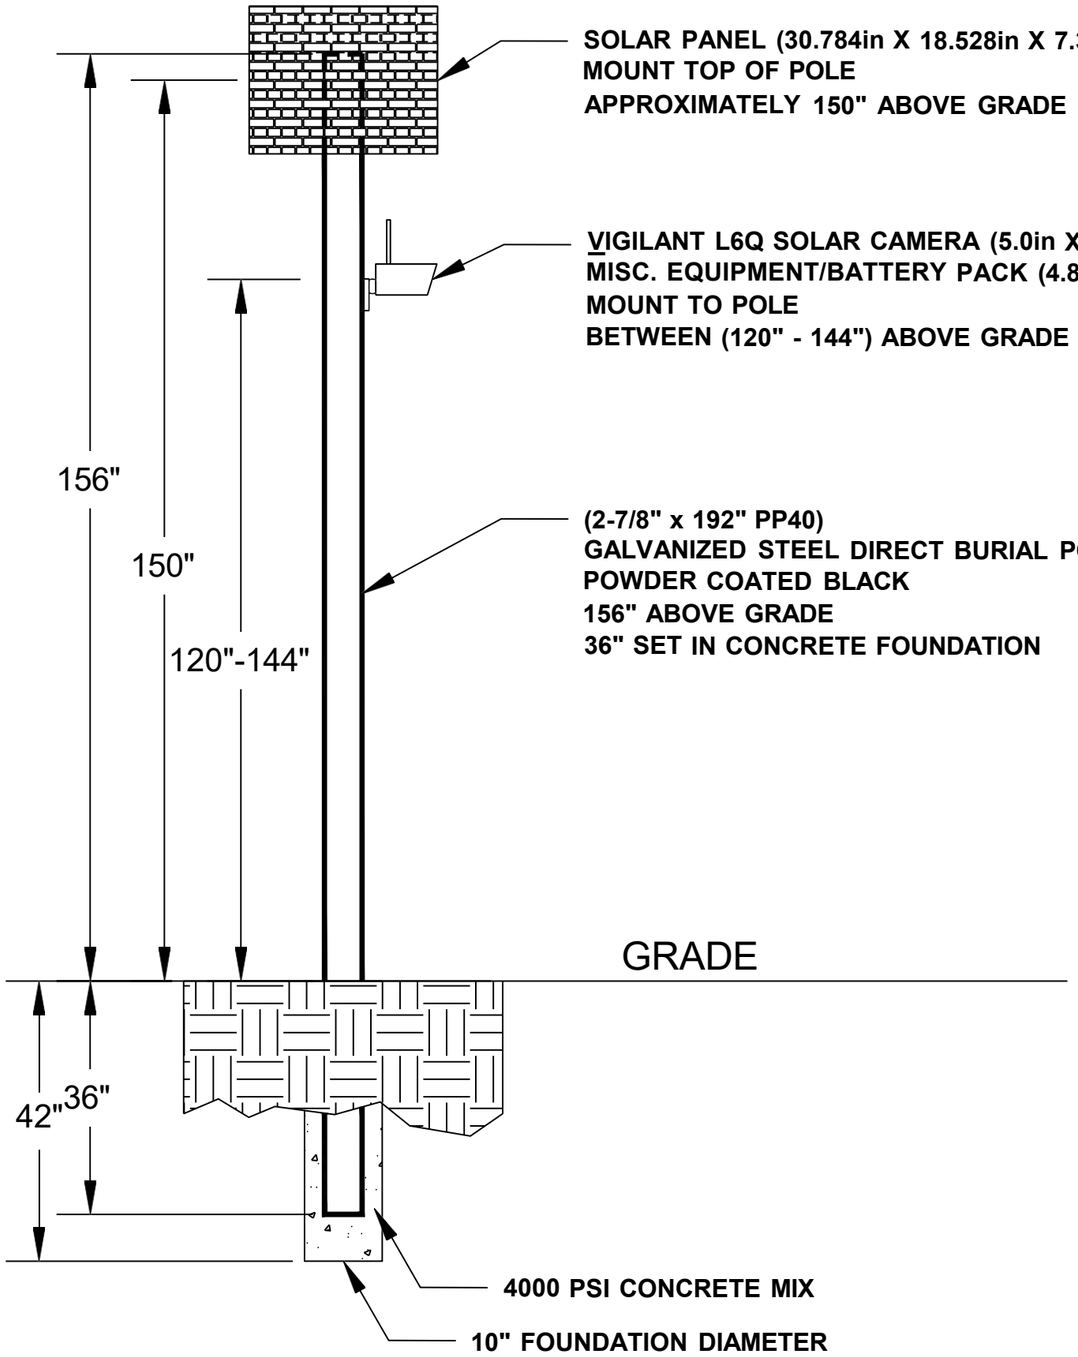

General Notes

No.	Revision/Issue	Date
1	Version 1-2	8/24

Firm Name and Address

Motorola Solutions
500 W Monroe Street
Chicago IL 60661

Project Name and Address

MI LPR Project


Pole Detail


Project DPD LPR	Sheet 3
Drawn by John Gabrial	
Scale Not to Scale	

NB Rosa Parks Bl at W Lafayette Bl

Lat: 42.324328765977334
Long: -83.06785141341201

Install a New Sign Pole for LPR Camera

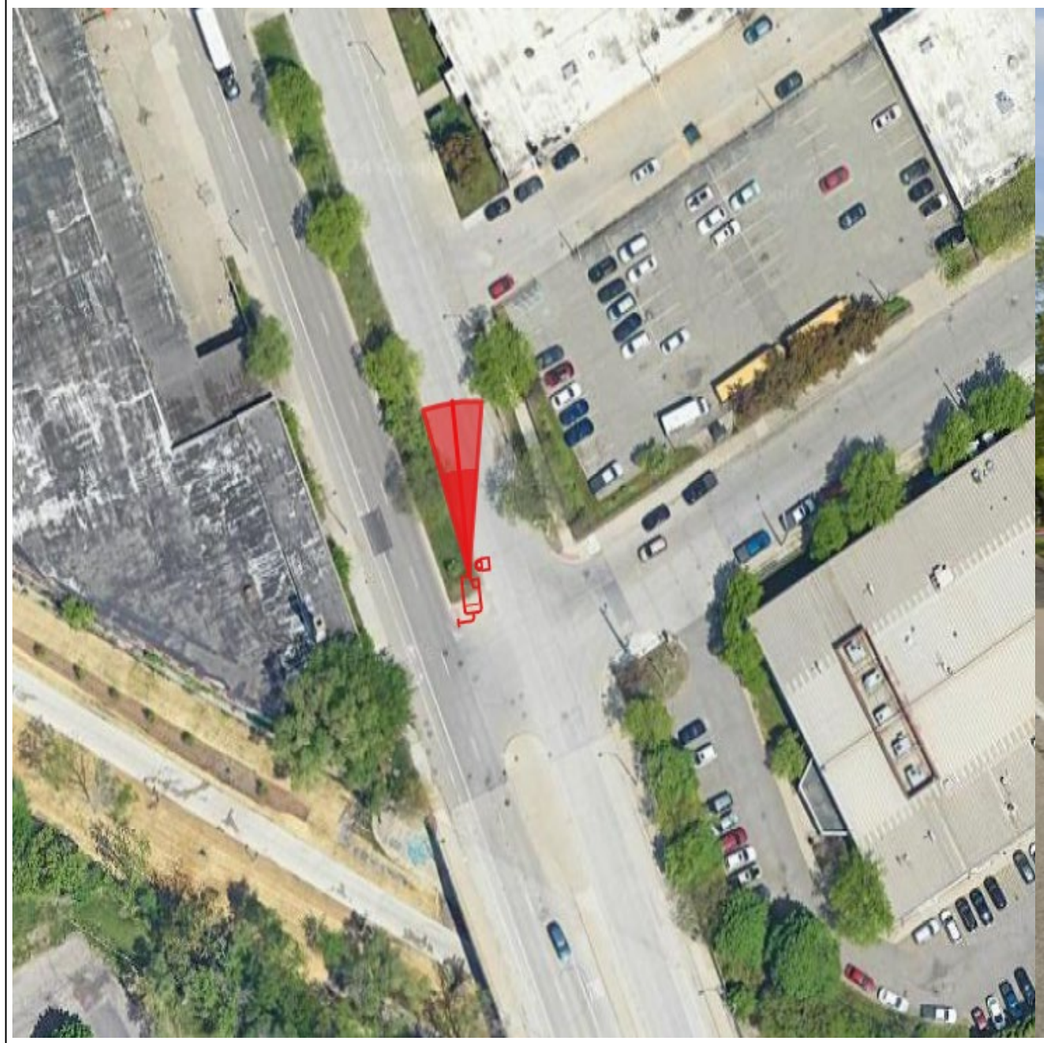

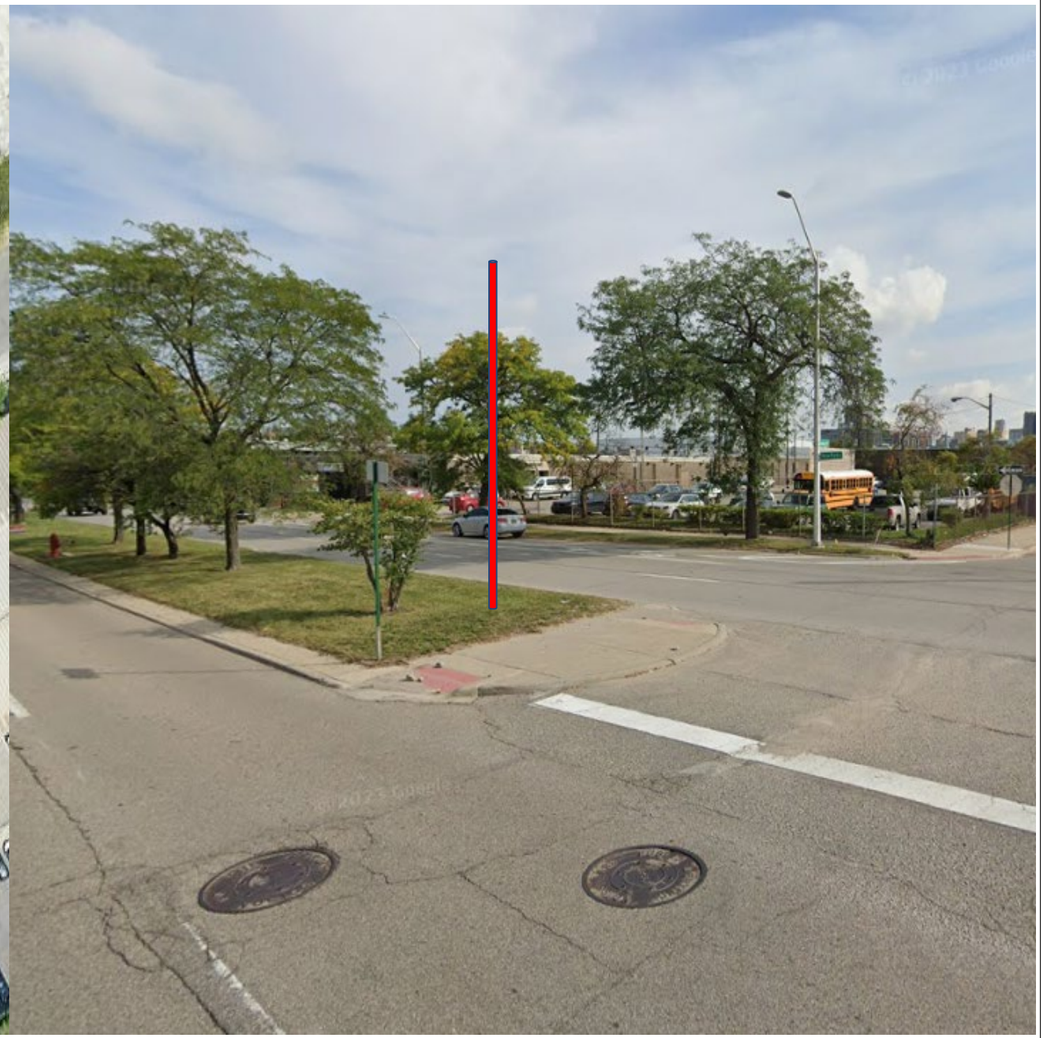

General Notes

N

SOLAR POWER

LEGEND

EXISTING POLE

PROPOSED POLE

PROPOSED CAMERA

PROPERTY LINE

No.	Revision/Issue	Date
1	Version 1-1	8/24

Firm Name and Address

Motorola Solutions
500 W Monroe Street
Chicago IL 60661

Project Name and Address


MI LPR Project

New Pole Installation Site

Project Plan View

Project DPDLPR	Sheet 1
Drawn by Misty Coryell	
Scale Not to Scale	

NB Rosa Parks Bl at W Lafayette Bl

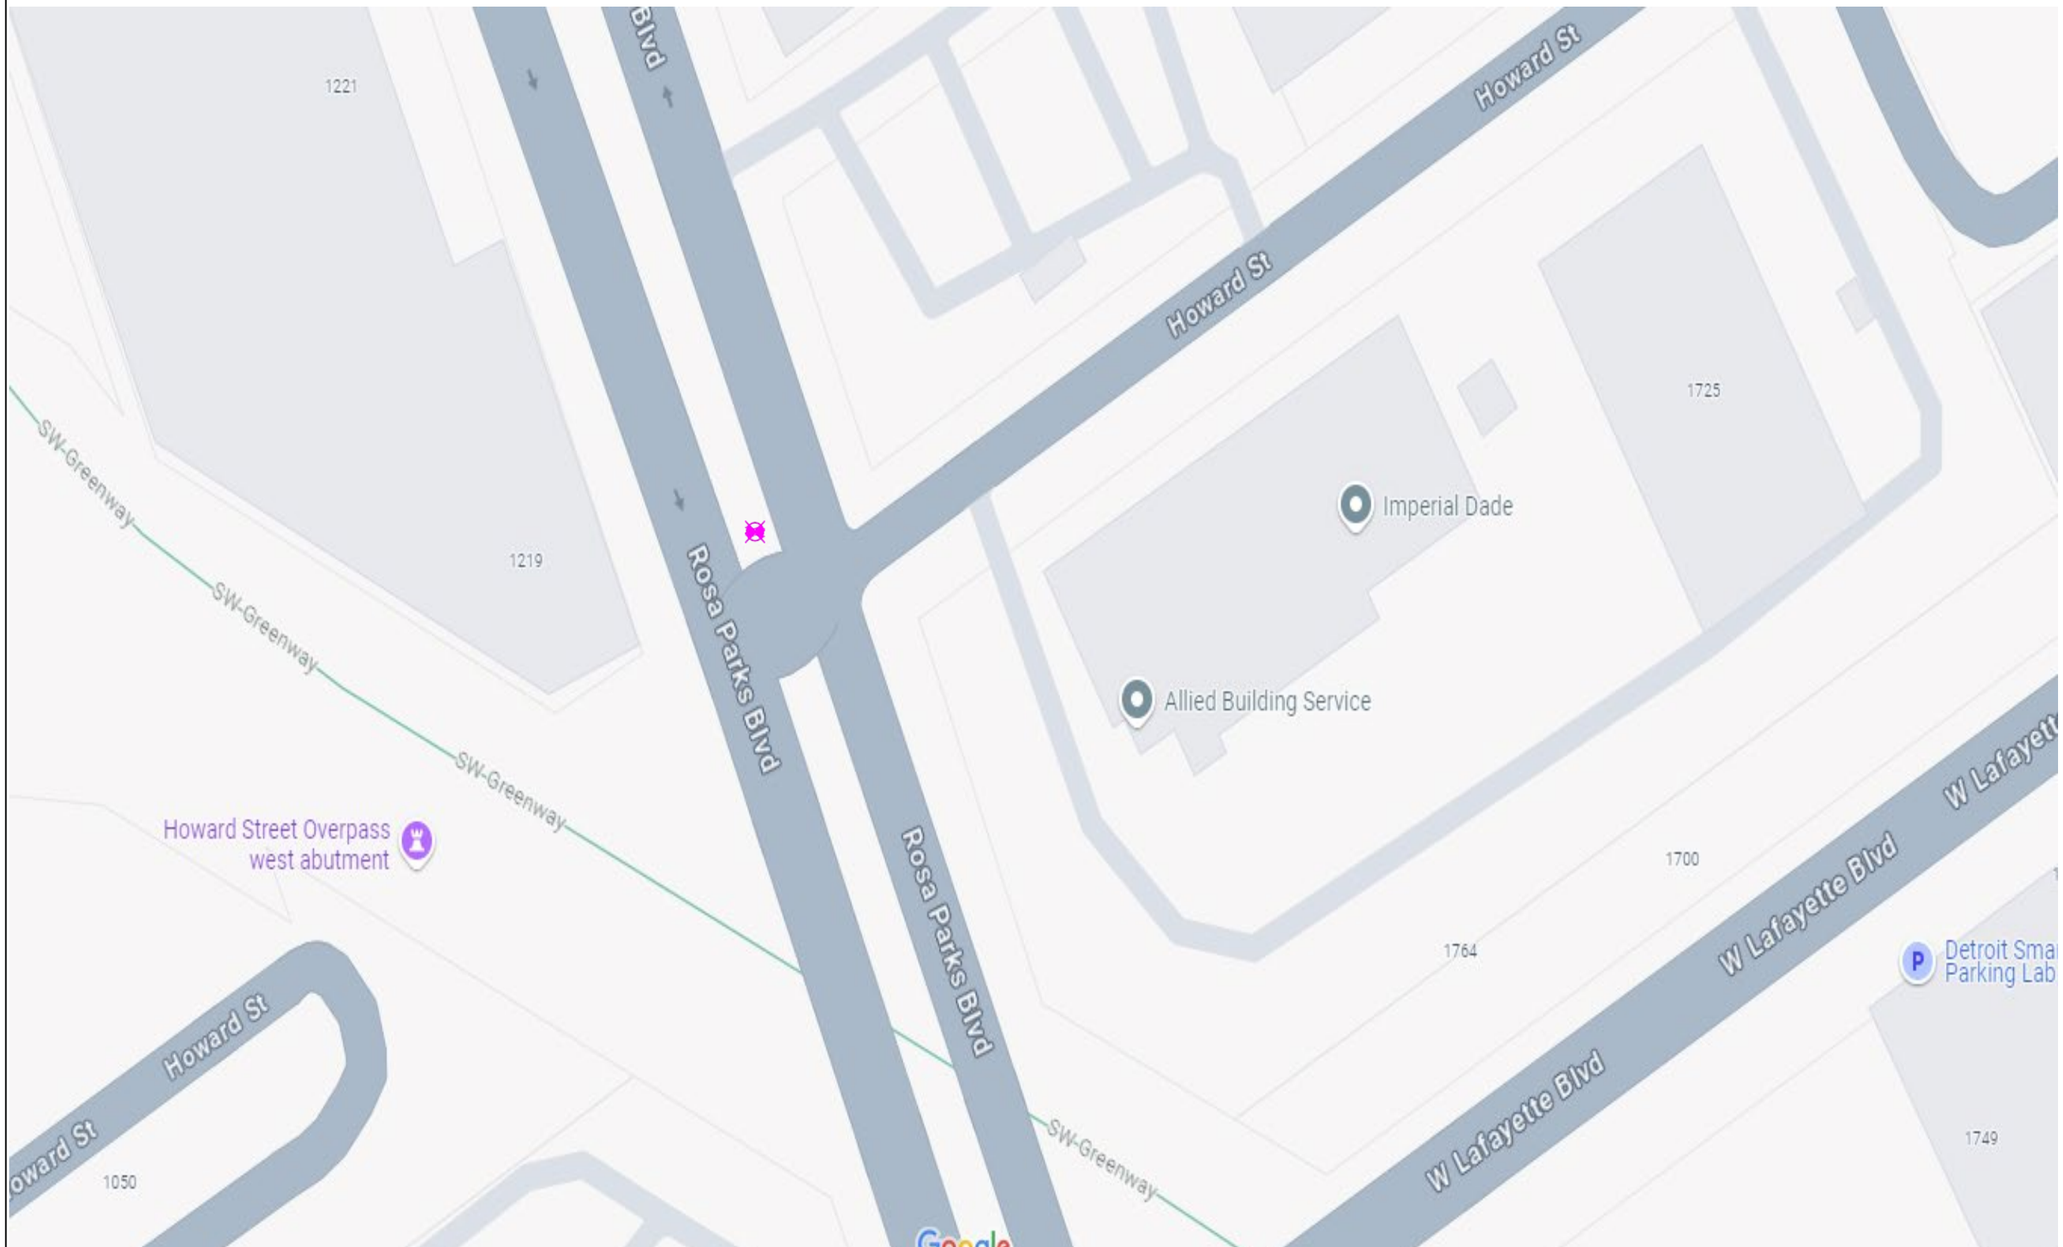

General Notes

N

SOLAR POWER

LEGEND

EXISTING POLE

PROPOSED POLE

PROPOSED CAMERA

PROPERTY LINE

No.	Revision/Issue	Date
1	Version 1-2	8/24

Firm Name and Address

Motorola Solutions
500 W Monroe Street
Chicago IL 60661


Project Name and Address

MI LPR Project

New Pole Installation Site

Project Plan View

Project DPD LPR	Sheet 2
Drawn by Misty Coryell	
Scale Not to Scale	

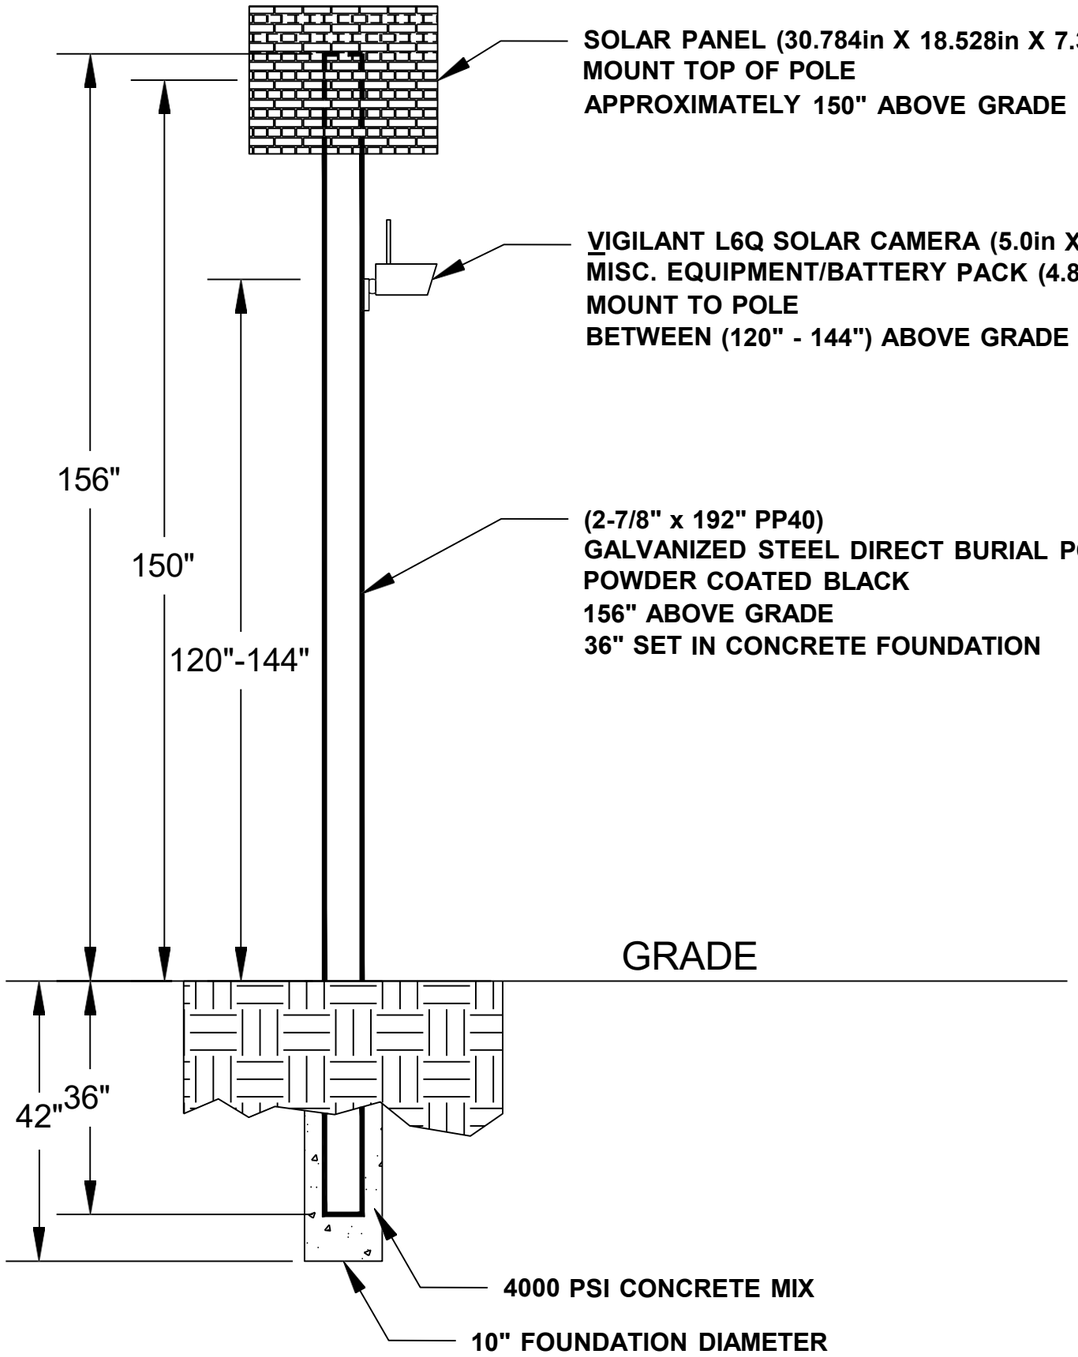

General Notes

No.	Revision/Issue	Date
1	Version 1-2	8/24

Firm Name and Address

Motorola Solutions
500 W Monroe Street
Chicago IL 60661

Project Name and Address

MI LPR Project


Pole Detail

Project DPD LPR	Sheet 3
Drawn by John Gabrial	
Scale Not to Scale	

NB Roseberry Av at Wilshire Dr

Lat: 42.40783829
Long: -82.98671306

Install a New Sign Pole for LPR Camera

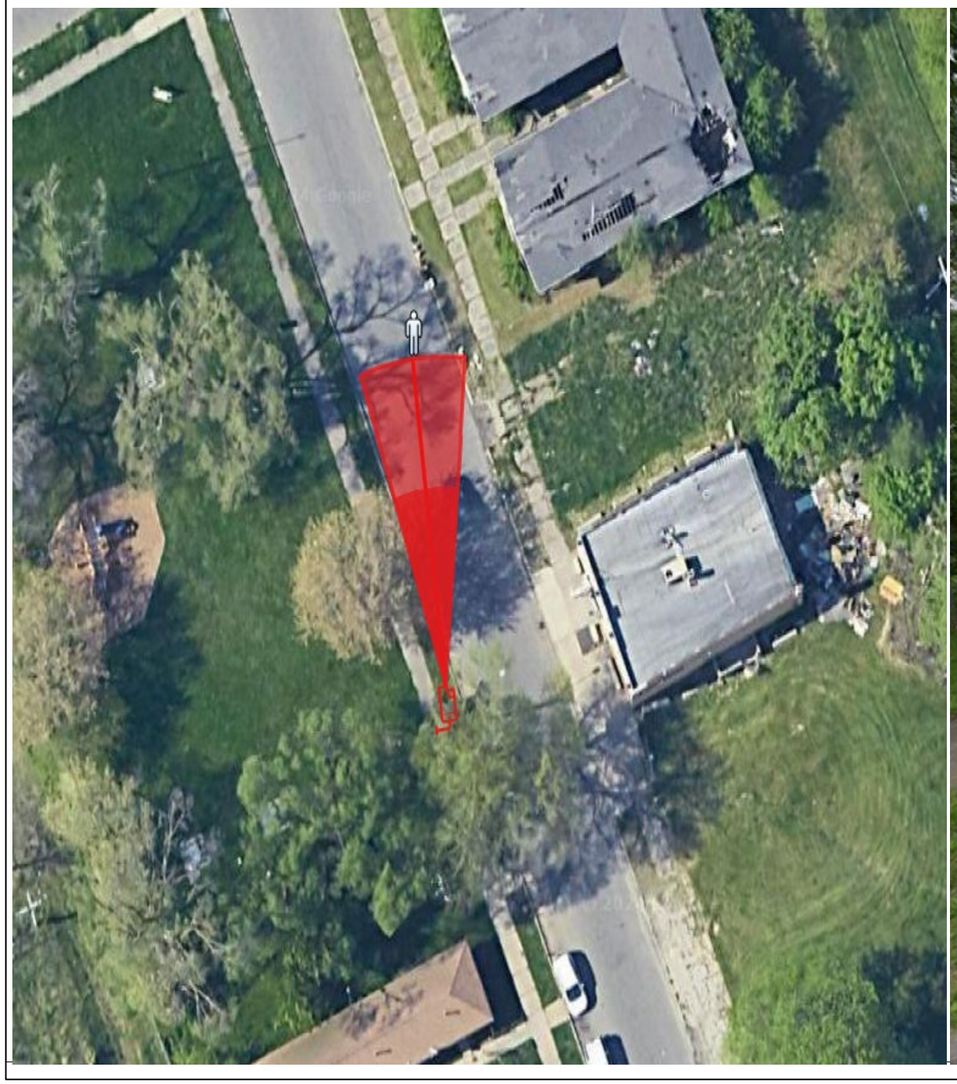



General Notes

N

SOLAR POWER

LEGEND

EXISTING POLE

PROPOSED POLE

PROPOSED CAMERA

PROPERTY LINE

No.	Revision/Issue	Date
1	Version 1-1	8/24

Firm Name and Address

Motorola Solutions
500 W Monroe Street
Chicago IL 60661

Project Name and Address


MI LPR Project

New Pole Installation Site

Project Plan View

Project DPDLPR	Sheet 1
Drawn by Misty Coryell	
Scale Not to Scale	

NB Roseberry Av at Wilshire Dr

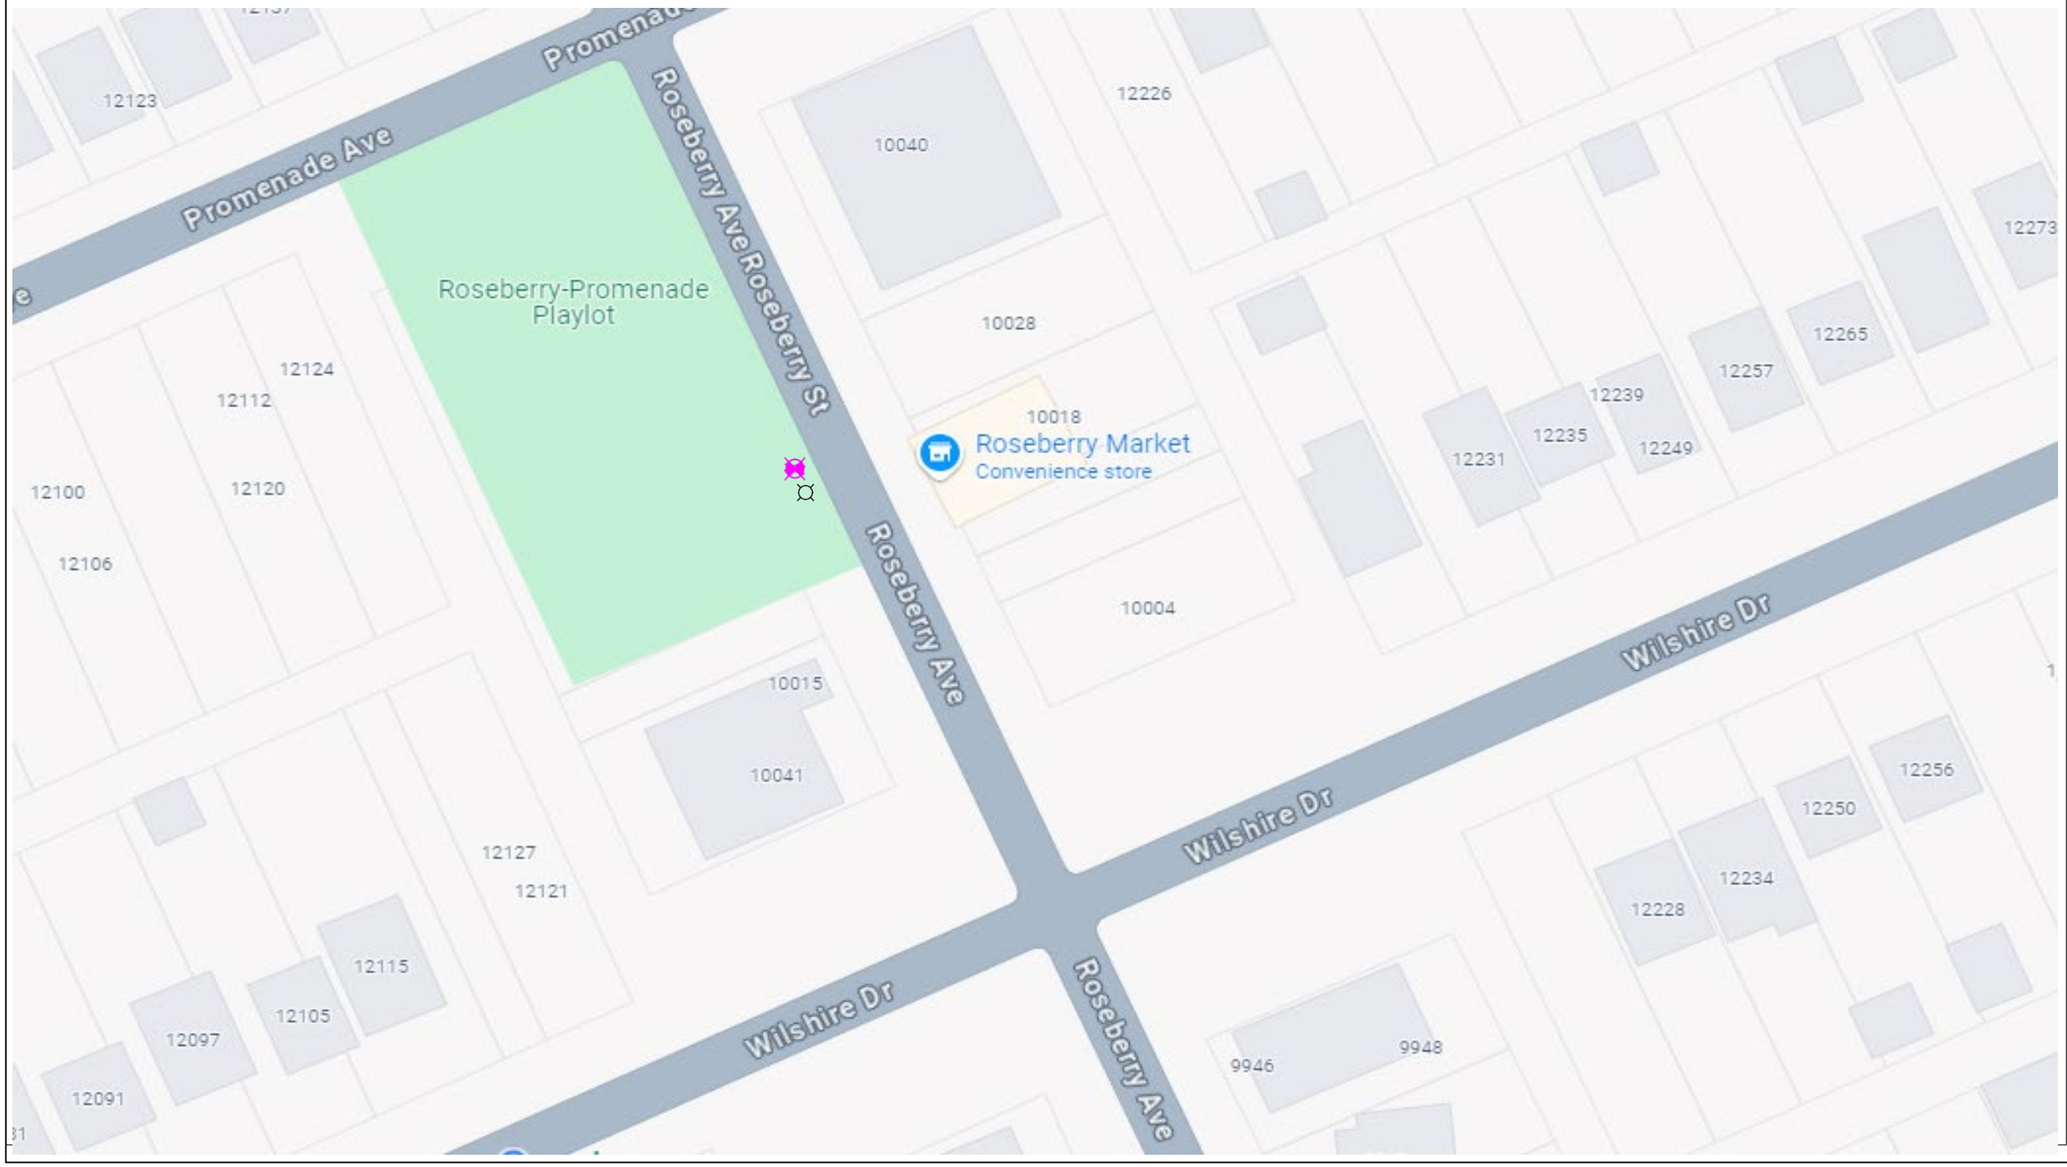

General Notes

N

SOLAR POWER

LEGEND

- **EXISTING POLE**
- **PROPOSED POLE**
- **PROPOSED CAMERA**
- **PROPERTY LINE**

No.	Revision/Issue	Date
1	Version 1-2	8/24

Firm Name and Address

Motorola Solutions
500 W Monroe Street
Chicago IL 60661


Project Name and Address

MI LPR Project

New Pole Installation Site

Project Plan View

Project DPD LPR	Sheet 2
Drawn by Misty Coryell	
Scale Not to Scale	

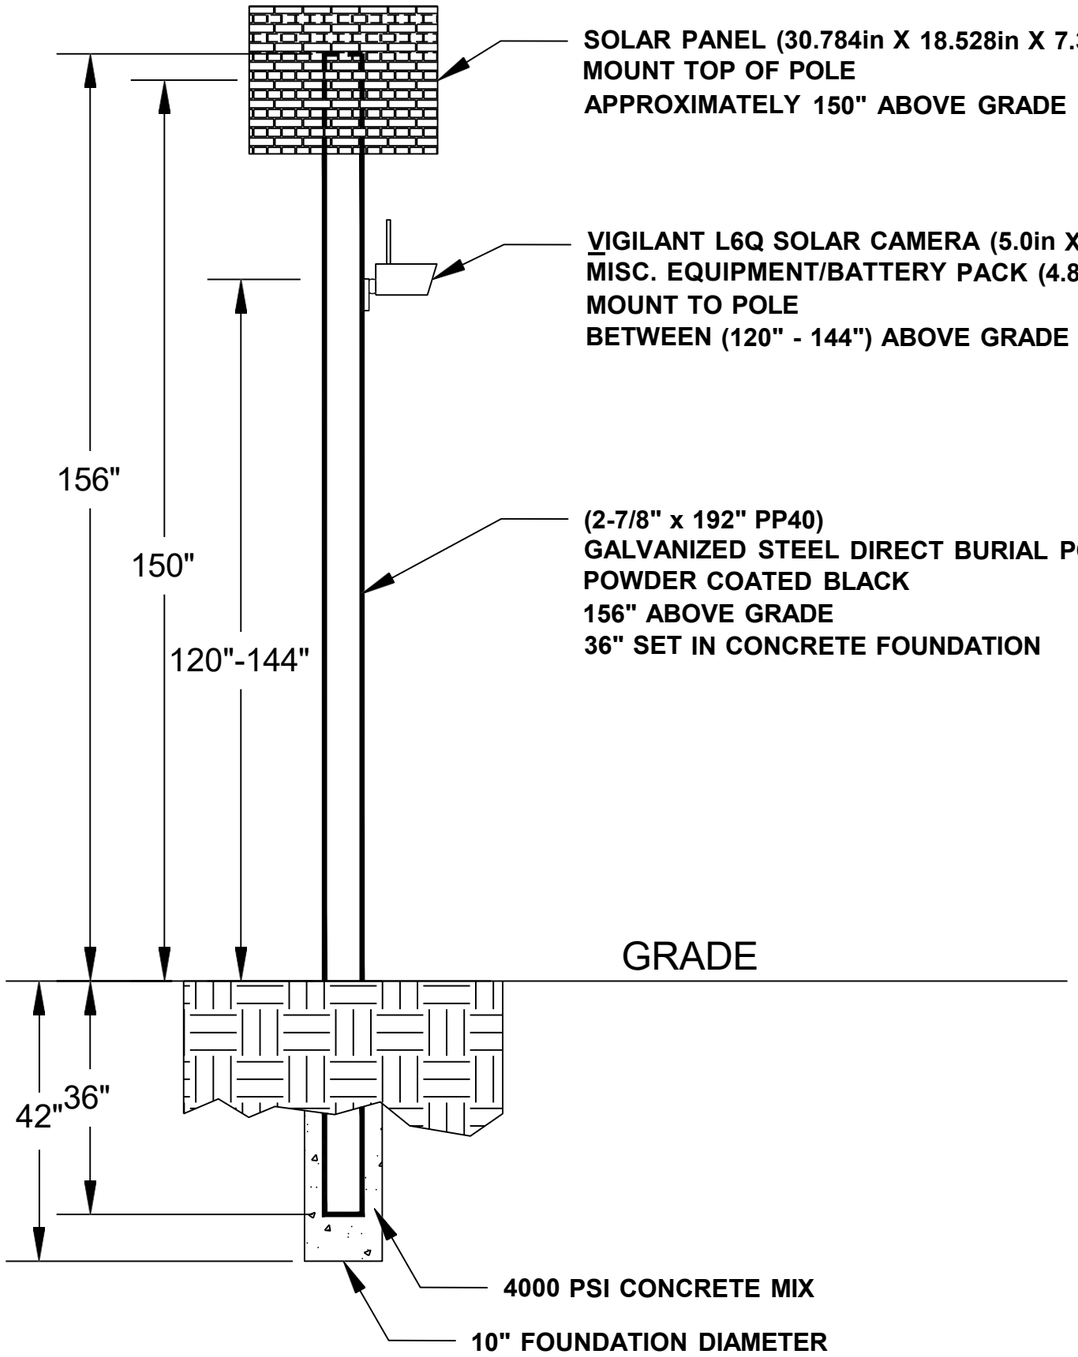

General Notes

No.	Revision/Issue	Date
1	Version 1-2	8/24

Firm Name and Address

Motorola Solutions
500 W Monroe Street
Chicago IL 60661

Project Name and Address

MI LPR Project


Pole Detail

Project DPD LPR	Sheet 3
Drawn by John Gabrial	
Scale Not to Scale	

NB Roxbury St at Whittier Av

Lat: 42.417110855489696
Long: -82.95251976578184

Install a New Sign Pole for LPR Camera

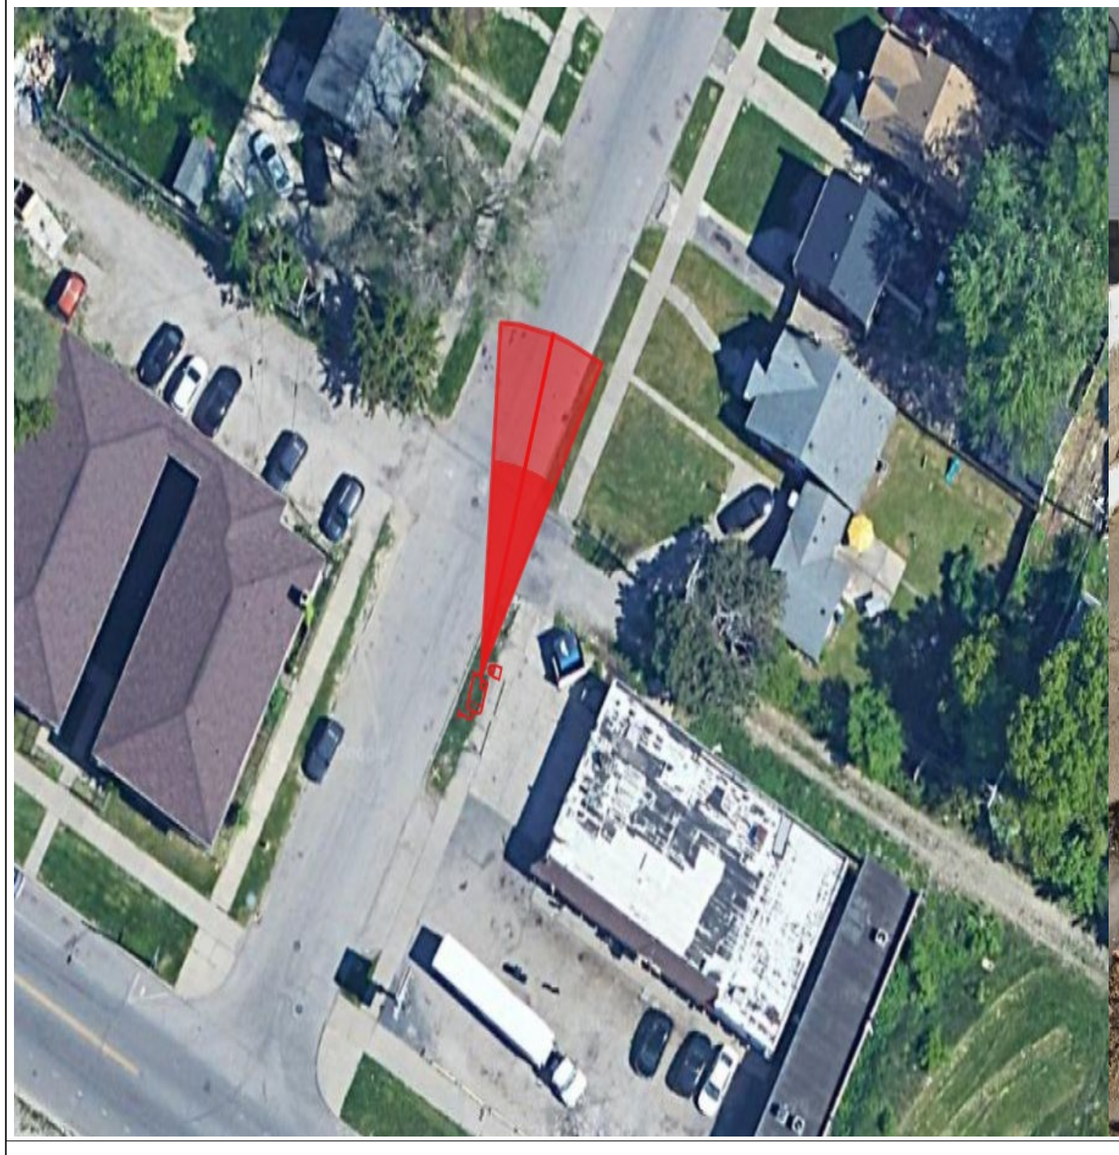



General Notes

N

SOLAR POWER

LEGEND

EXISTING POLE

PROPOSED POLE

PROPOSED CAMERA

PROPERTY LINE

No.	Revision/Issue	Date
1	Version 1-1	8/24

Firm Name and Address

Motorola Solutions
500 W Monroe Street
Chicago IL 60661

Project Name and Address


MI LPR Project

New Pole Installation Site

Project Plan View

Project DPDLPR	Sheet 1
Drawn by Misty Coryell	
Scale Not to Scale	

NB Roxbury St at Whittier Av

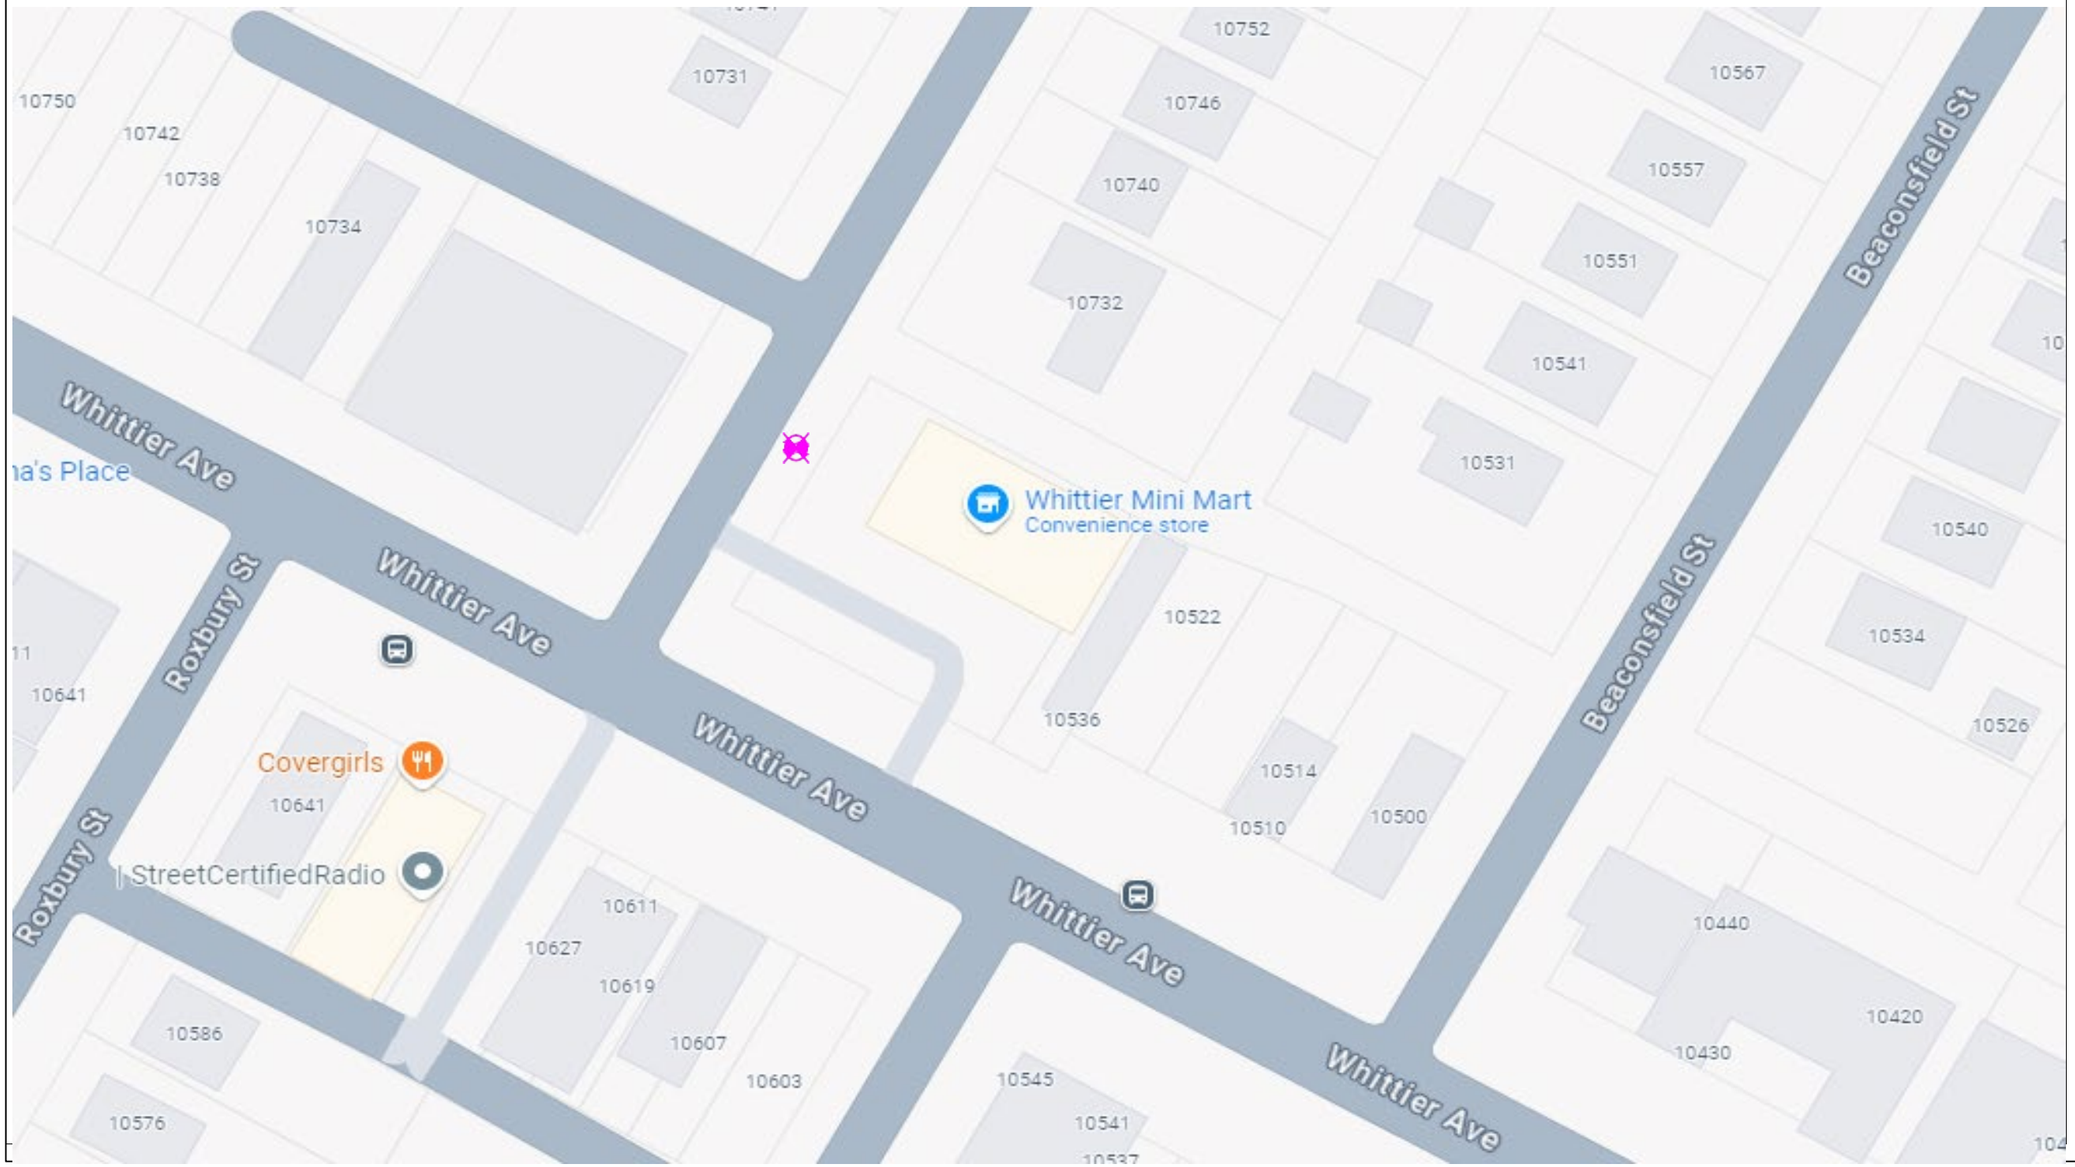

General Notes

N

SOLAR POWER

LEGEND

EXISTING POLE

PROPOSED POLE

PROPOSED CAMERA

PROPERTY LINE

No.	Revision/Issue	Date
1	Version 1-2	8/24

Firm Name and Address

Motorola Solutions
500 W Monroe Street
Chicago IL 60661


Project Name and Address

MI LPR Project

New Pole Installation Site

Project Plan View

Project DPD LPR	Sheet 2
Drawn by Misty Coryell	
Scale Not to Scale	

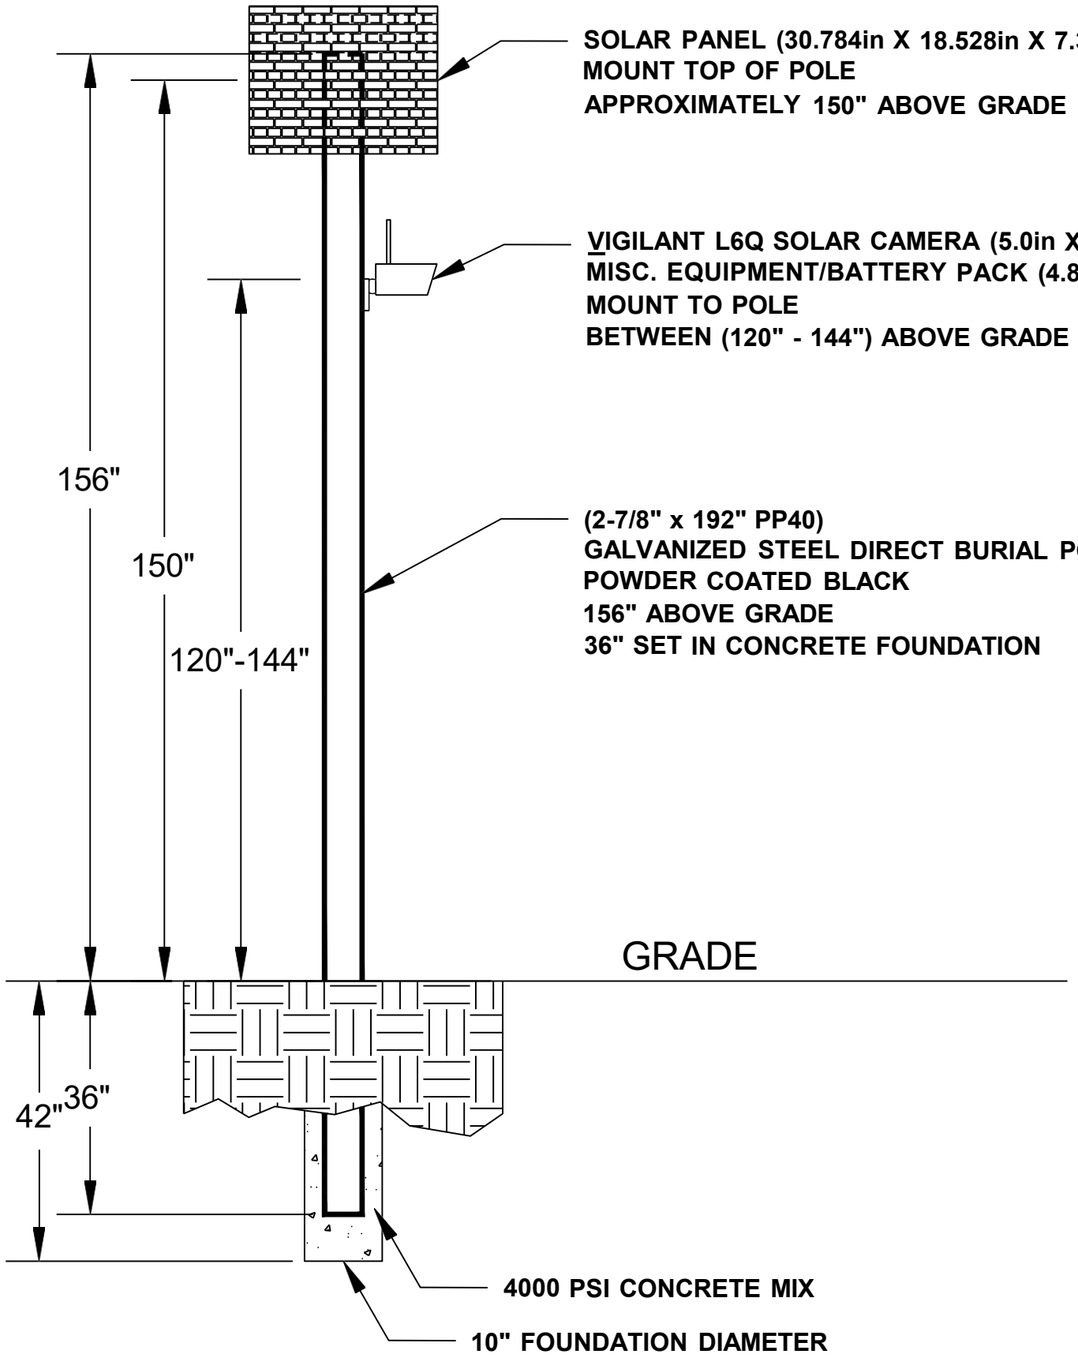

General Notes

No.	Revision/Issue	Date
1	Version 1-2	8/24

Firm Name and Address

Motorola Solutions
500 W Monroe Street
Chicago IL 60661

Project Name and Address

MI LPR Project


Pole Detail


Project DPD LPR	Sheet 3
Drawn by John Gabrial	
Scale Not to Scale	

NB Schaefer Hwy at Schoolcraft Rd

Lat: 42.38887170
Long: -83.17844147

Install a New Sign Pole for LPR Camera

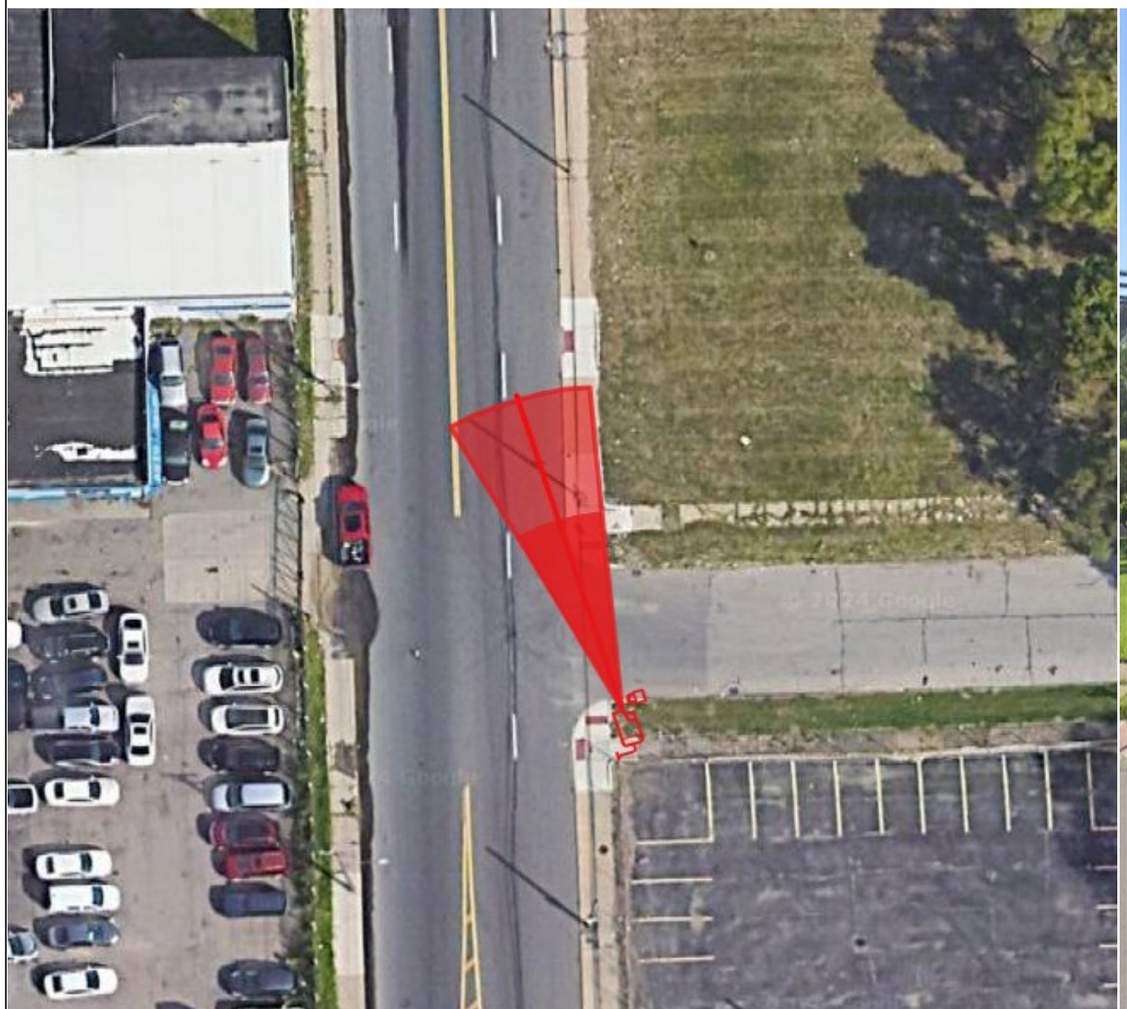

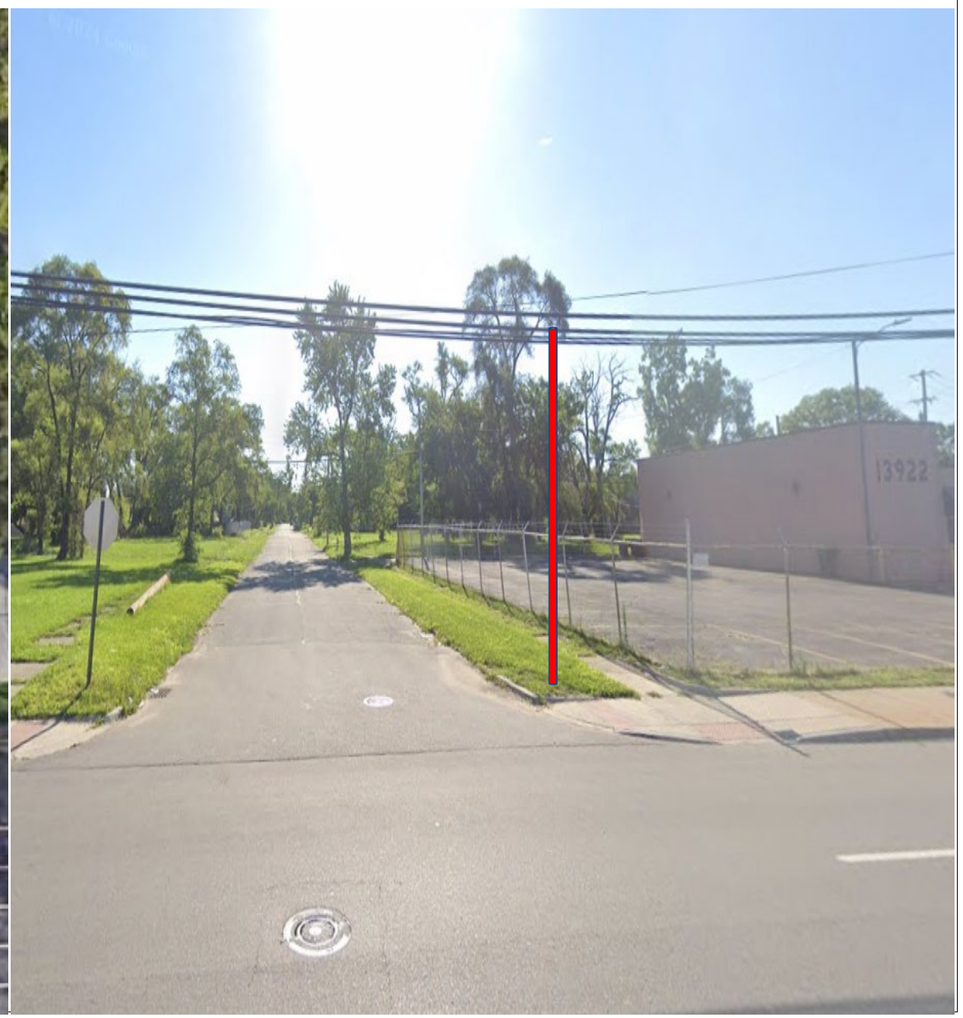

General Notes

N

SOLAR POWER

LEGEND

- EXISTING POLE
- PROPOSED POLE
- PROPOSED CAMERA
- PROPERTY LINE

No.	Revision/Issue	Date
1	Version 1-1	8/24

Firm Name and Address

Motorola Solutions
500 W Monroe Street
Chicago IL 60661

Project Name and Address


MI LPR Project

New Pole Installation Site

Project Plan View

Project DPDLPR	Sheet 1
Drawn by Misty Coryell	
Scale Not to Scale	

NB Schaefer Hwy at Schoolcraft Rd

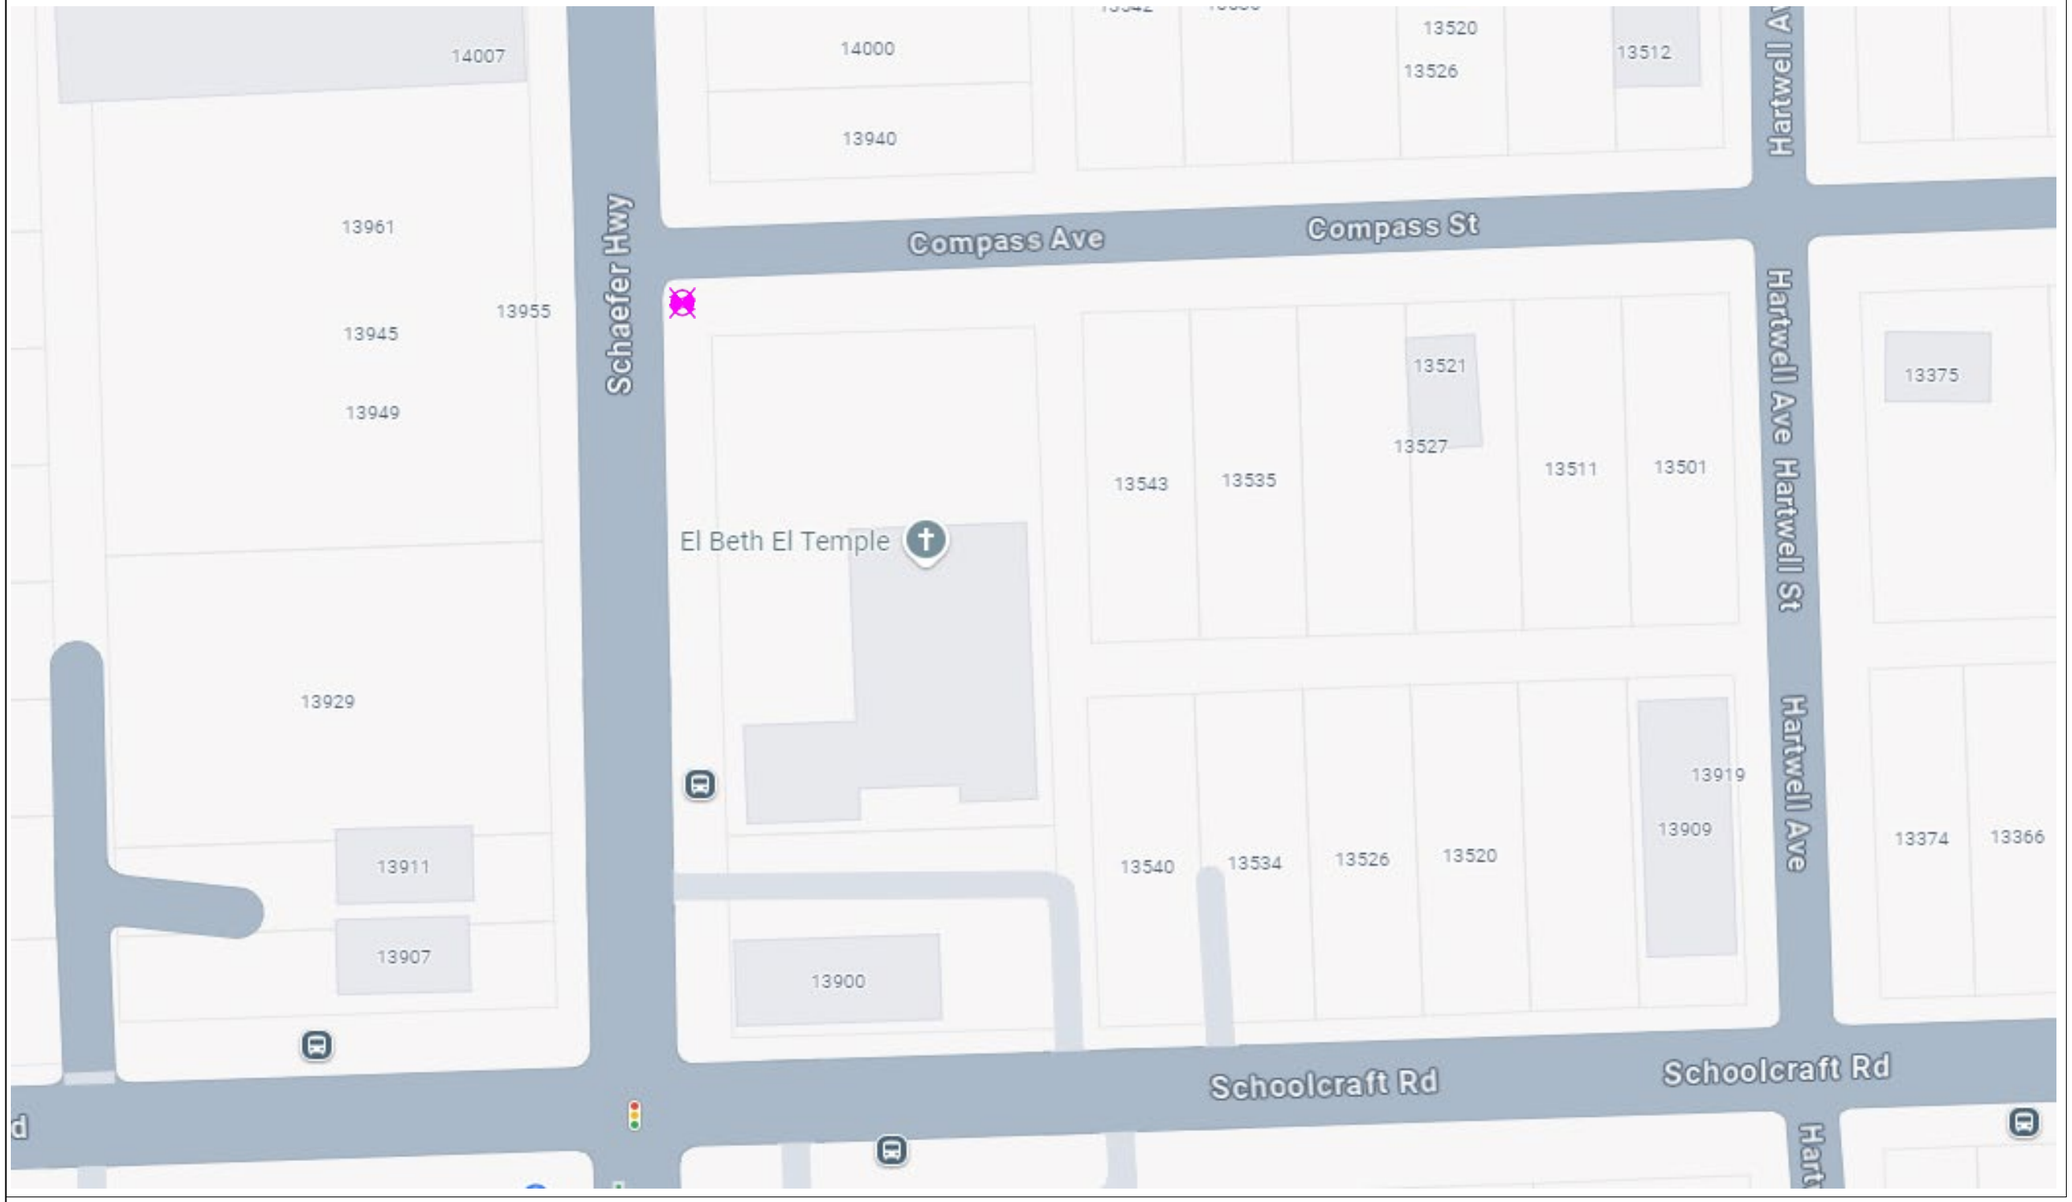

General Notes

N

SOLAR POWER

LEGEND

- **EXISTING POLE**
- **PROPOSED POLE**
- **PROPOSED CAMERA**
- **PROPERTY LINE**

No.	Revision/Issue	Date
1	Version 1-2	8/24

Firm Name and Address

Motorola Solutions
500 W Monroe Street
Chicago IL 60661


Project Name and Address

MI LPR Project

New Pole Installation Site

Project Plan View

Project DPD LPR	Sheet 2
Drawn by Misty Coryell	
Scale Not to Scale	

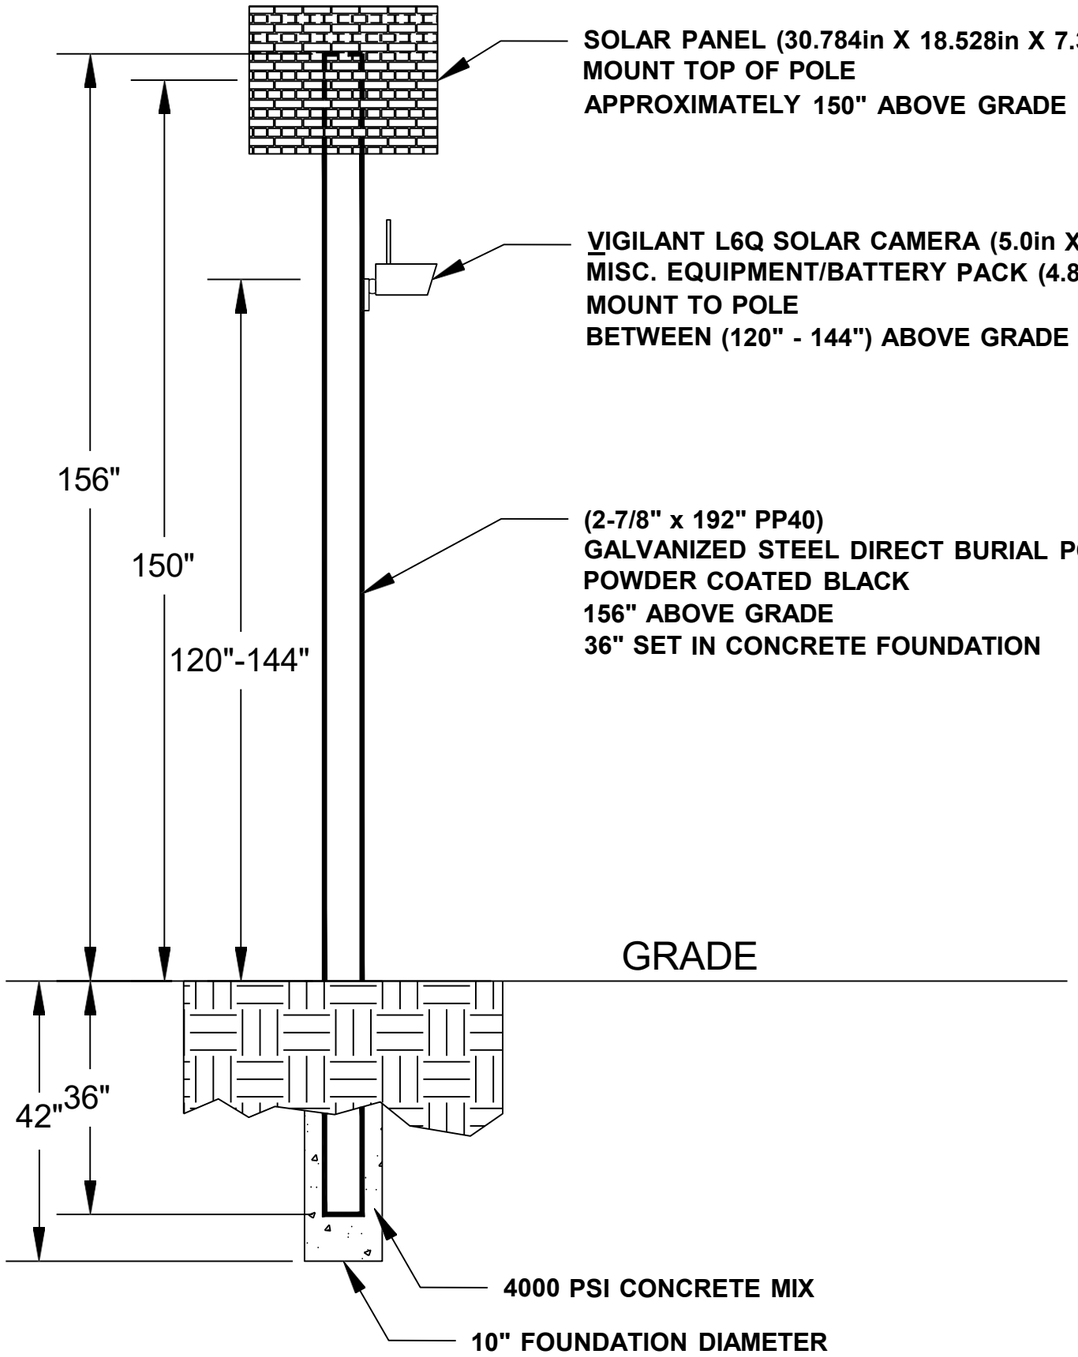

General Notes

No.	Revision/Issue	Date
1	Version 1-2	8/24

Firm Name and Address

Motorola Solutions
500 W Monroe Street
Chicago IL 60661

Project Name and Address

MI LPR Project

Pole Detail


Project DPD LPR	Sheet 3
Drawn by John Gabrial	
Scale Not to Scale	

NB Somerset Av at E Warren Av

Lat: 42.39993821
Long: -82.94803774

Install a New Sign Pole for LPR Camera



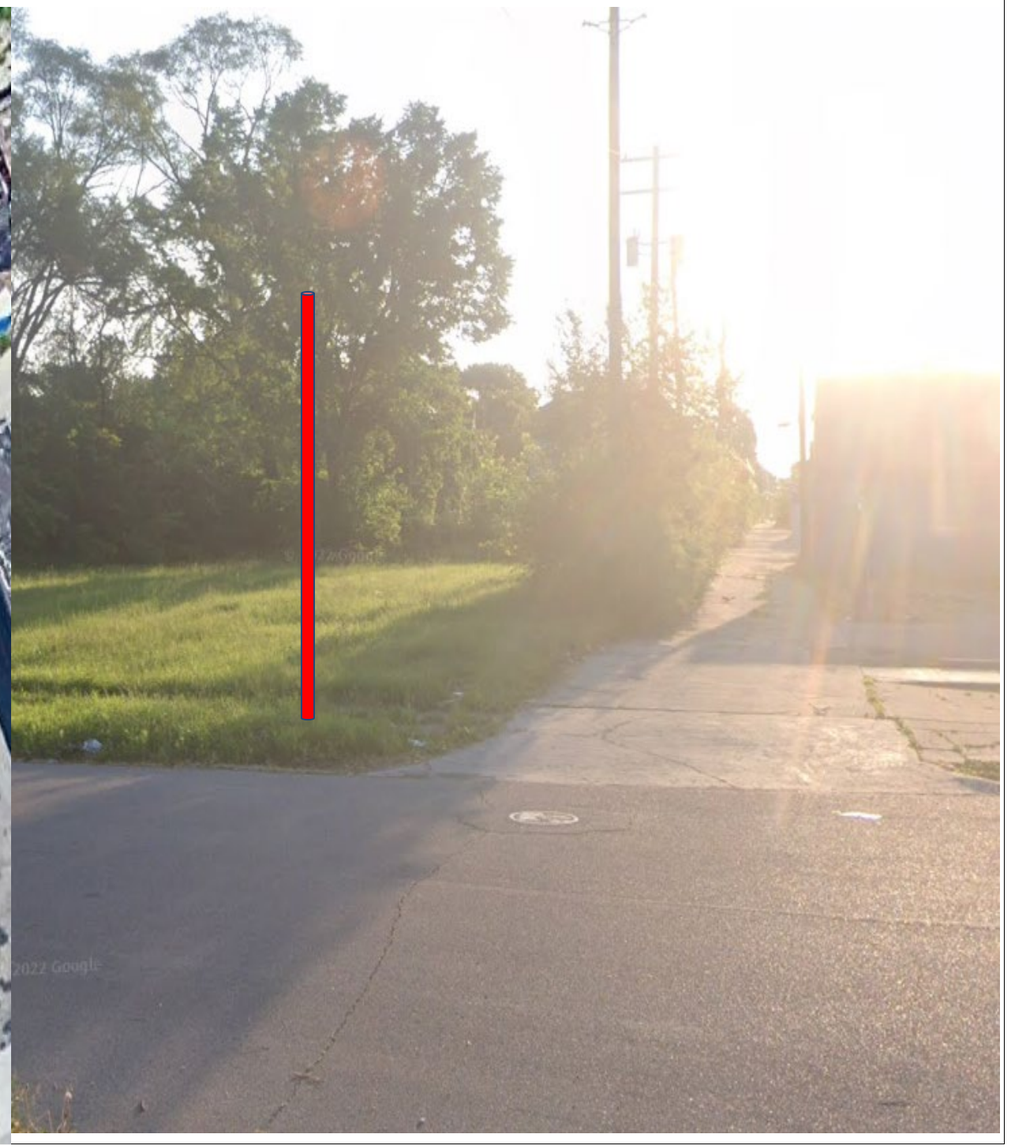

General Notes

N

SOLAR POWER

LEGEND

EXISTING POLE

PROPOSED POLE

PROPOSED CAMERA

PROPERTY LINE

No.	Revision/Issue	Date
1	Version 1-1	8/24

Firm Name and Address

Motorola Solutions
500 W Monroe Street
Chicago IL 60661

Project Name and Address


MI LPR Project

New Pole Installation Site

Project Plan View

Project DPDLPR	Sheet 1
Drawn by Misty Coryell	
Scale Not to Scale	

NB Somerset Av at E Warren Av

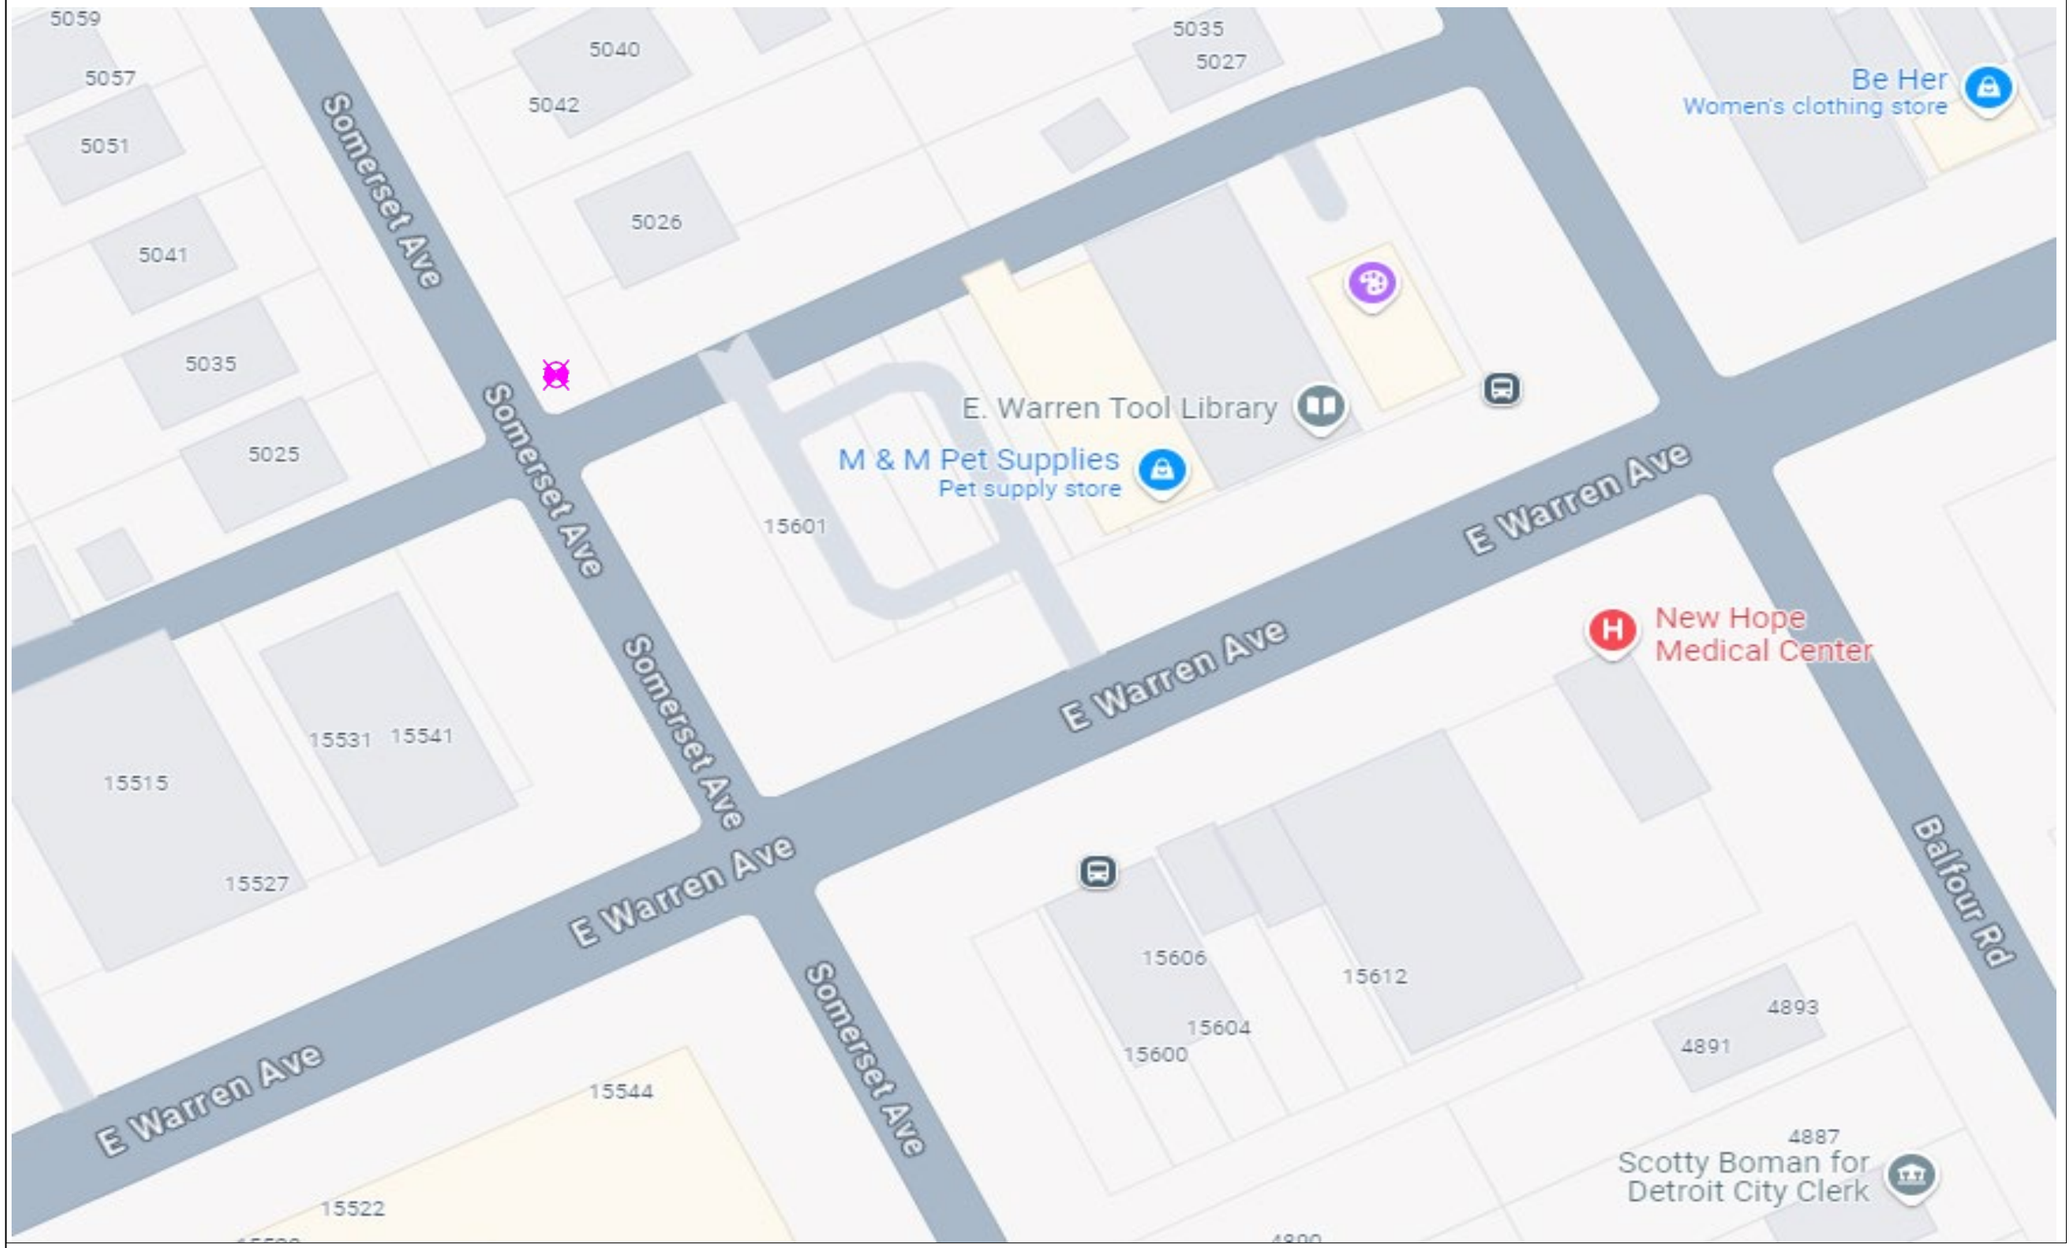

General Notes

N

SOLAR POWER

LEGEND

- EXISTING POLE
- PROPOSED POLE
- PROPOSED CAMERA
- PROPERTY LINE

No.	Revision/Issue	Date
1	Version 1-2	8/24

Firm Name and Address

Motorola Solutions
500 W Monroe Street
Chicago IL 60661


Project Name and Address

MI LPR Project

New Pole Installation Site

Project Plan View

Project DPD LPR	Sheet 2
Drawn by Misty Coryell	
Scale Not to Scale	

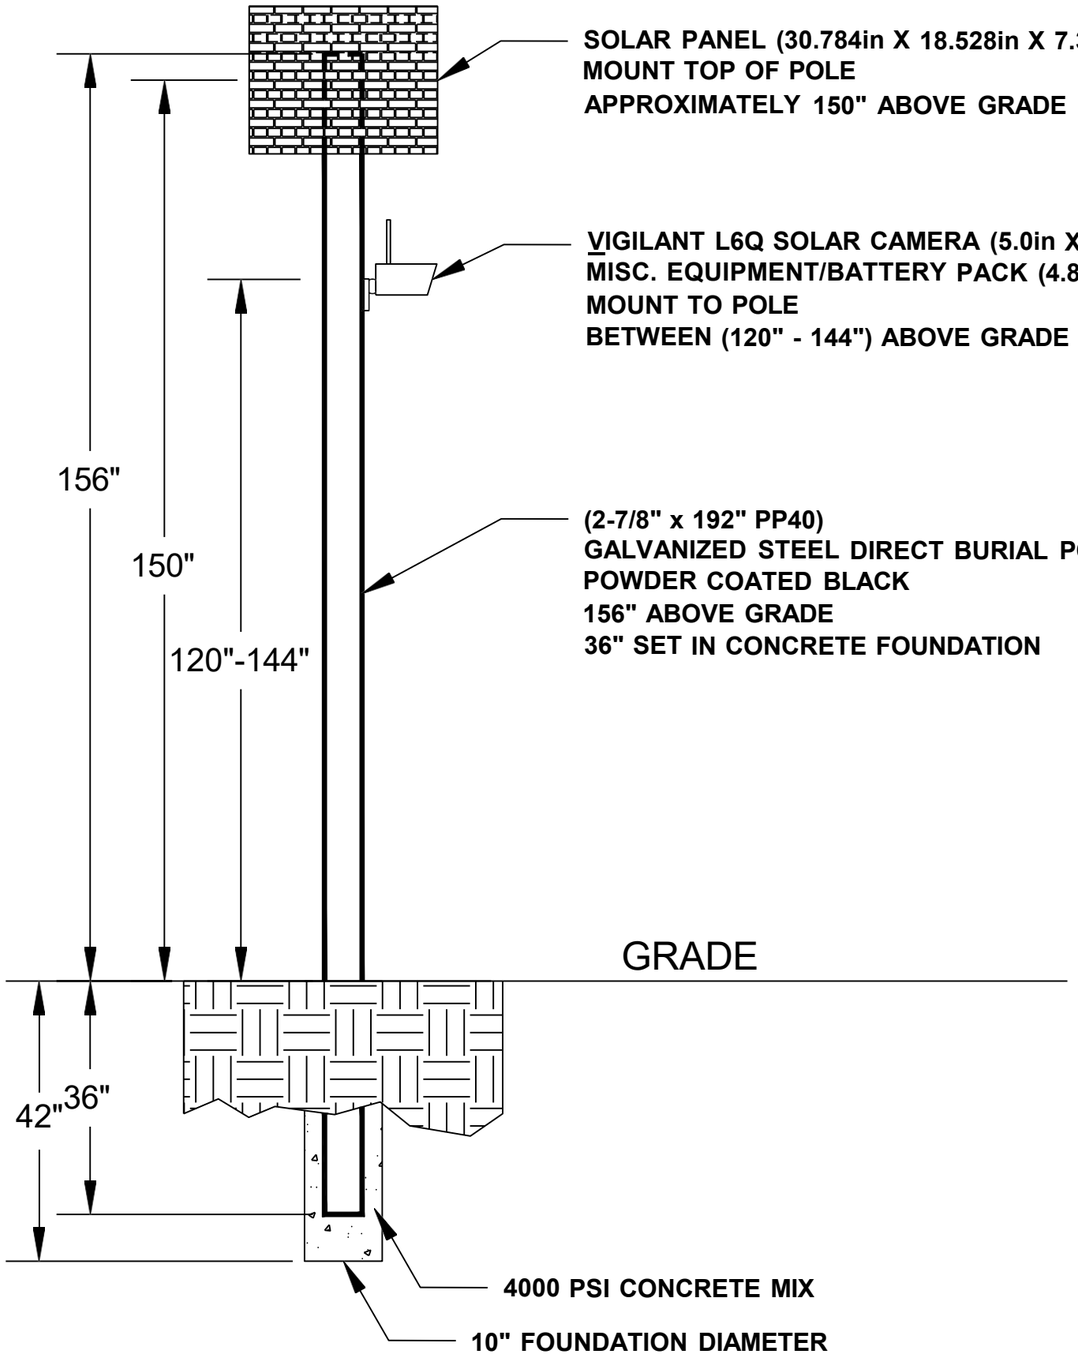

General Notes

No.	Revision/Issue	Date
1	Version 1-2	8/24

Firm Name and Address

Motorola Solutions
500 W Monroe Street
Chicago IL 60661

Project Name and Address

MI LPR Project

Pole Detail

Project DPD LPR	Sheet 3
Drawn by John Gabrial	
Scale Not to Scale	

NB St Aubin St at E Warren Av

Lat: 42.364570816305324
Long: -83.04433742315013

Install a New Sign Pole for LPR Camera





General Notes

N

SOLAR POWER

LEGEND

EXISTING POLE

PROPOSED POLE

PROPOSED CAMERA

PROPERTY LINE

No.	Revision/Issue	Date
1	Version 1-1	8/24

Firm Name and Address

Motorola Solutions
500 W Monroe Street
Chicago IL 60661

Project Name and Address


MI LPR Project

New Pole Installation Site

Project Plan View

Project DPDLPR	Sheet 1
Drawn by Misty Coryell	
Scale Not to Scale	

NB St Aubin St at E Warren Av

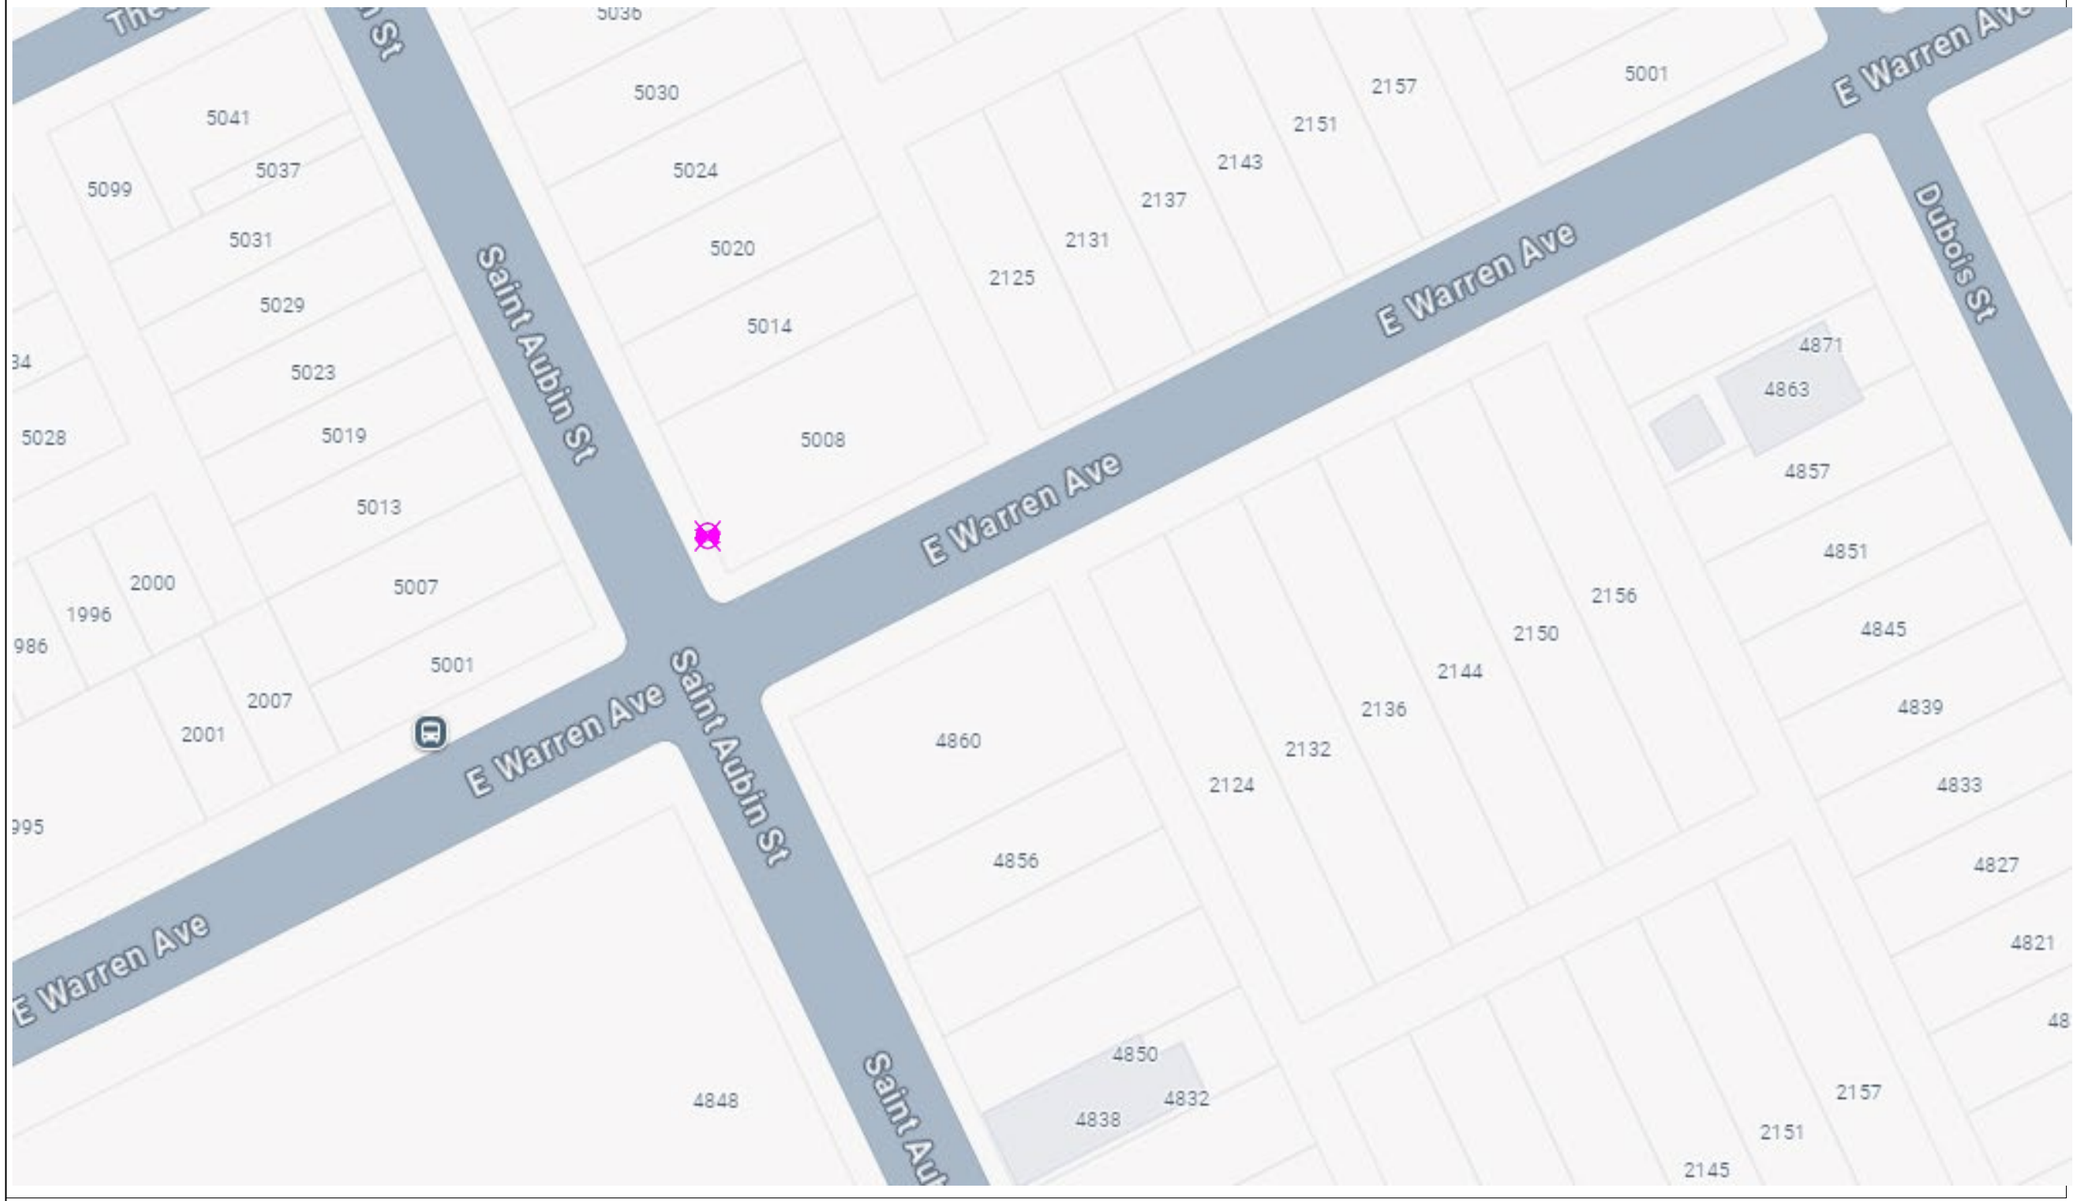

General Notes

N

SOLAR POWER

LEGEND

- EXISTING POLE
- PROPOSED POLE
- PROPOSED CAMERA
- PROPERTY LINE

No.	Revision/Issue	Date
1	Version 1-2	8/24

Firm Name and Address

Motorola Solutions
500 W Monroe Street
Chicago IL 60661


Project Name and Address

MI LPR Project

New Pole Installation Site

Project Plan View

Project: DPD LPR	Sheet: 2
Drawn by: Misty Coryell	
Scale: Not to Scale	

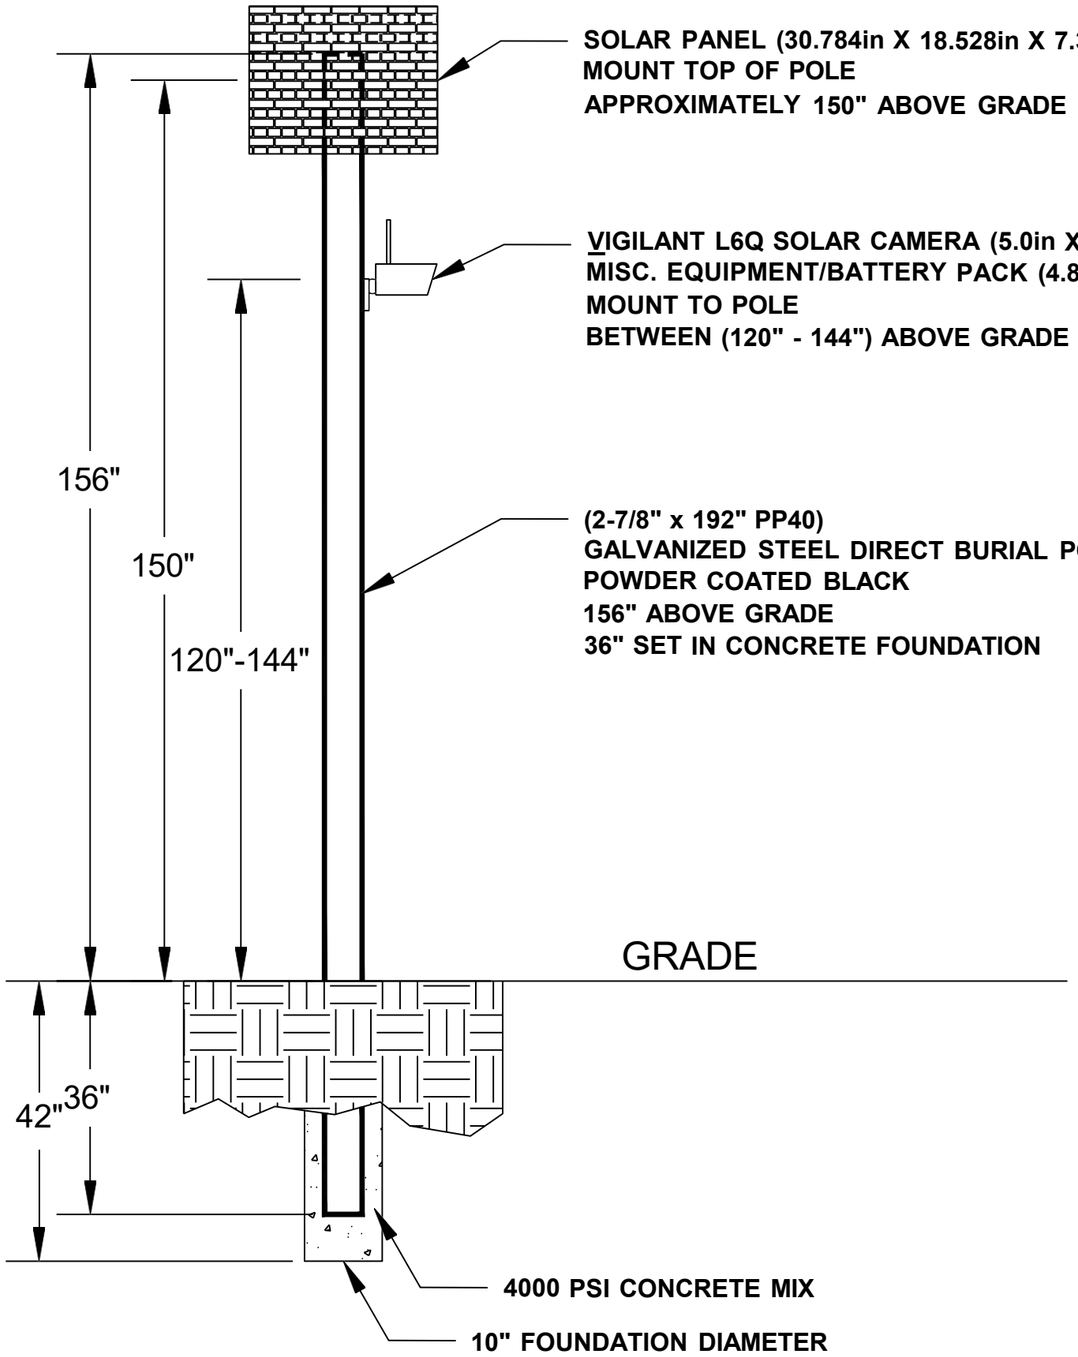

General Notes

No.	Revision/Issue	Date
1	Version 1-2	8/24

Firm Name and Address

Motorola Solutions
500 W Monroe Street
Chicago IL 60661

Project Name and Address

MI LPR Project


Pole Detail


Project DPD LPR	Sheet 3
Drawn by John Gabrial	
Scale Not to Scale	

NB Stahelin Av at Joy Rd

Lat: 42.357929506924094
Long: -83.22495865202411

Install a New Sign Pole for LPR Camera

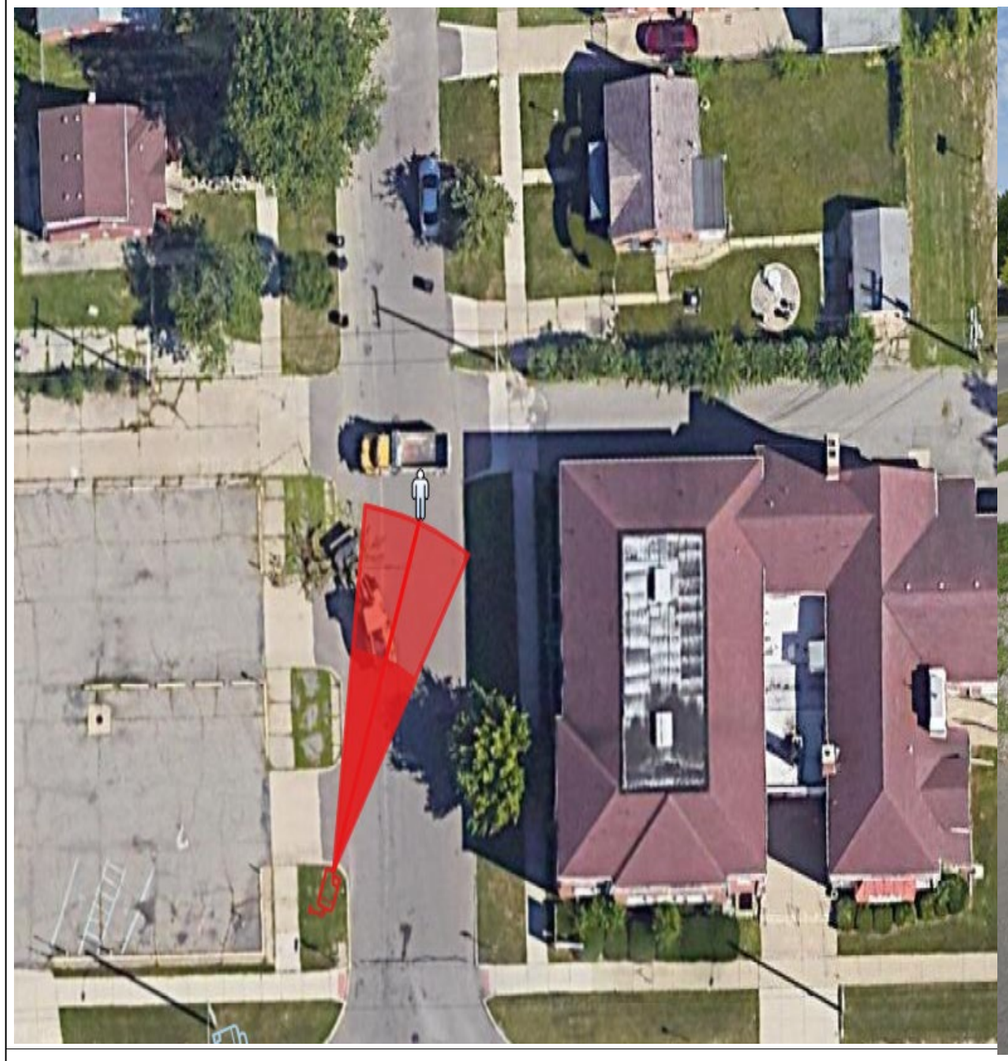

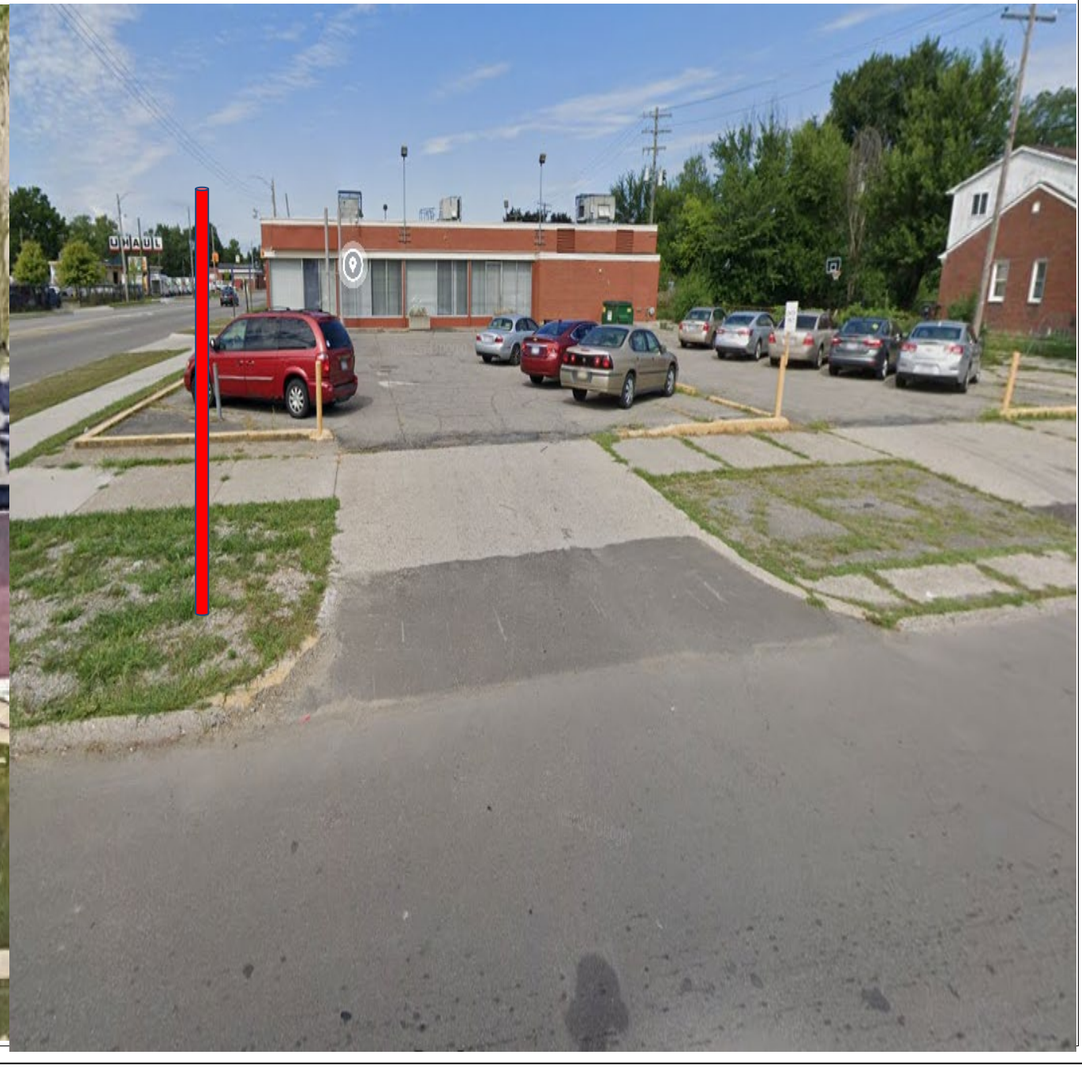

General Notes

N

SOLAR POWER

LEGEND

EXISTING POLE

PROPOSED POLE

PROPOSED CAMERA

PROPERTY LINE

No.	Revision/Issue	Date
1	Version 1-1	8/24

Firm Name and Address

Motorola Solutions
500 W Monroe Street
Chicago IL 60661

Project Name and Address


MI LPR Project

New Pole Installation Site

Project Plan View

Project DPDLPR	Sheet 1
Drawn by Misty Coryell	
Scale Not to Scale	

NB Stahelin Av at Joy Rd

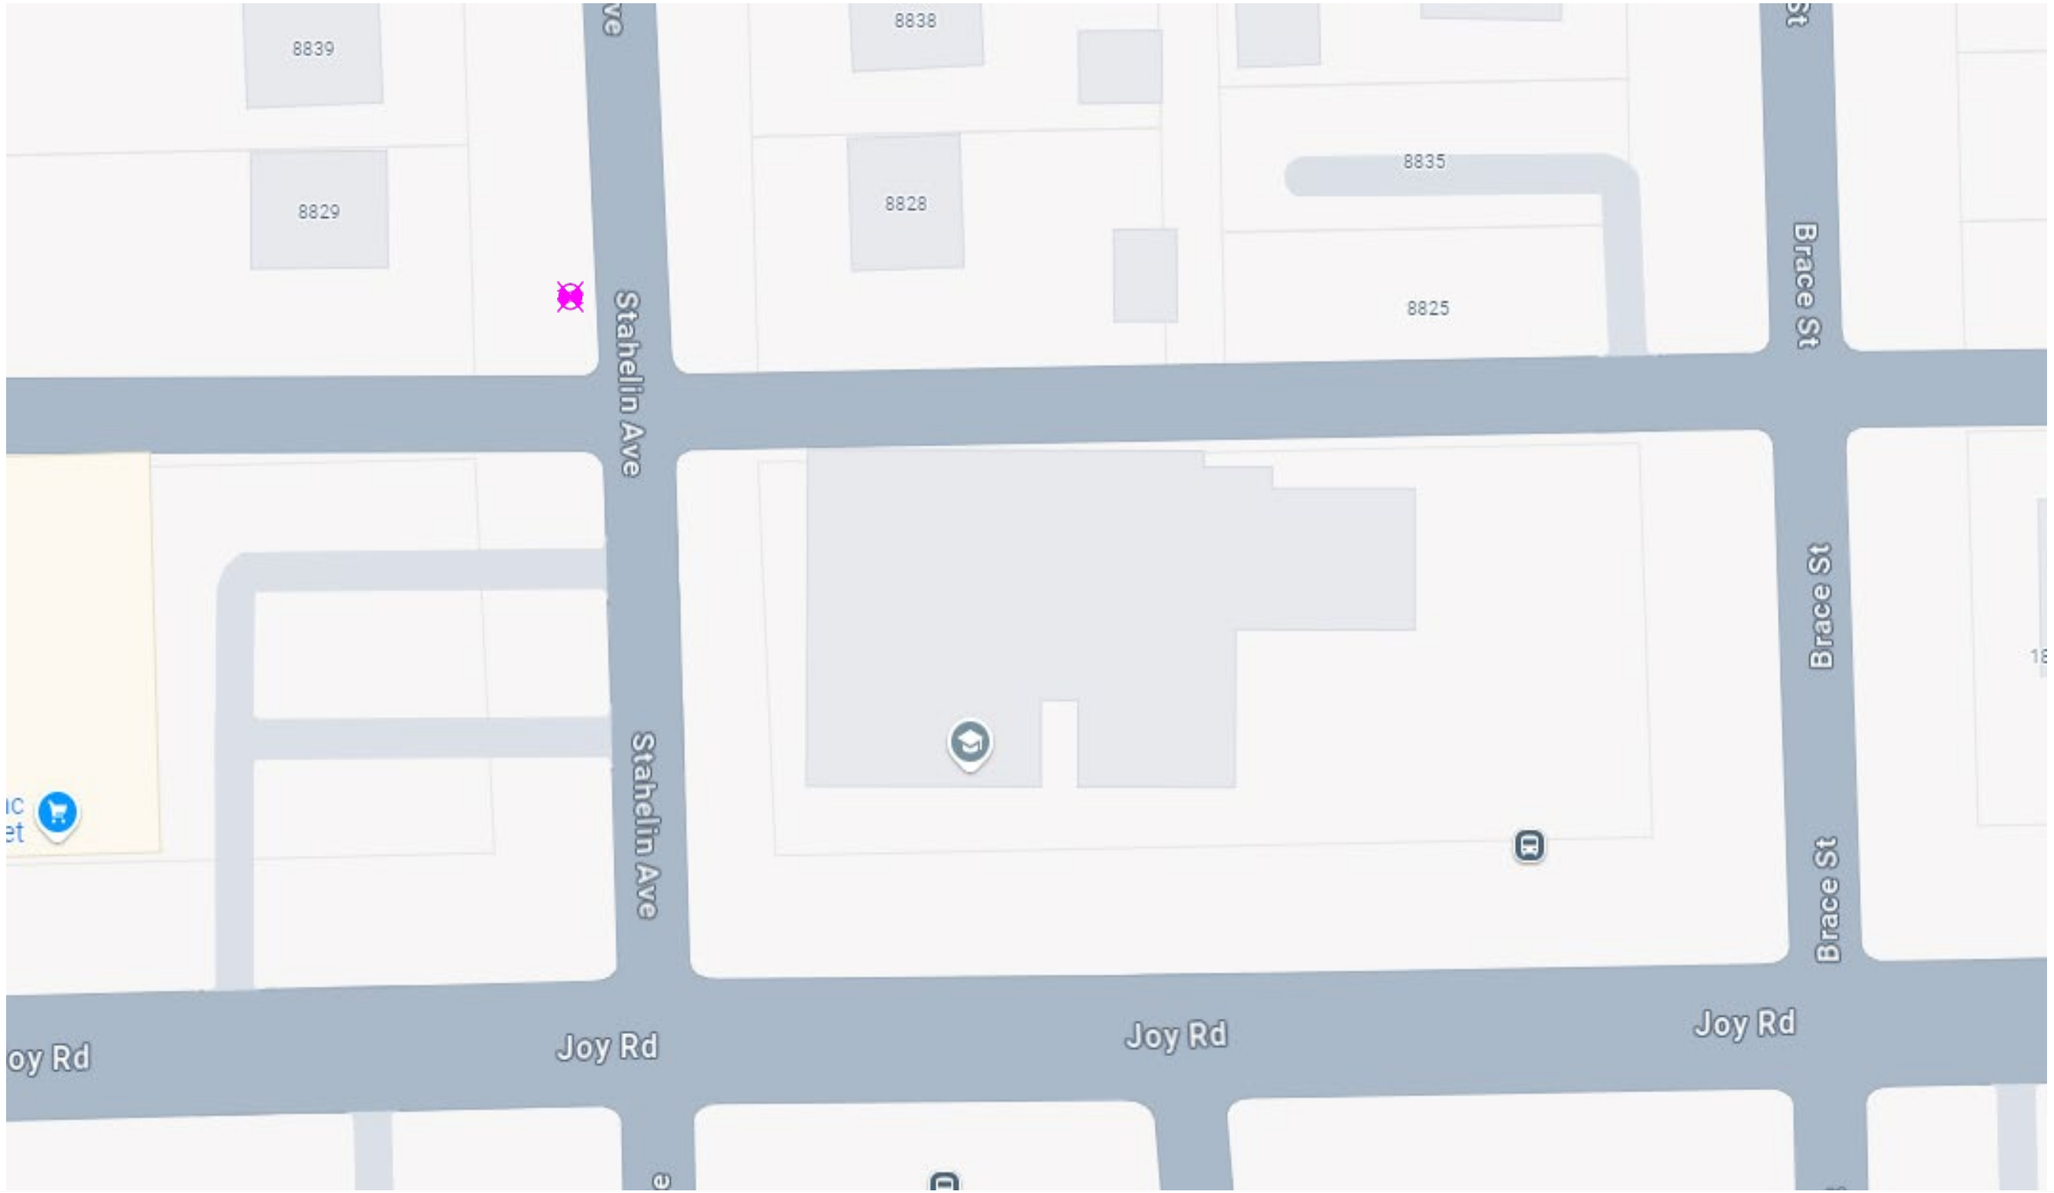

General Notes

N

SOLAR POWER

LEGEND

EXISTING POLE

PROPOSED POLE

PROPOSED CAMERA

PROPERTY LINE

No.	Revision/Issue	Date
1	Version 1-2	8/24

Firm Name and Address

Motorola Solutions
500 W Monroe Street
Chicago IL 60661


Project Name and Address

MI LPR Project

New Pole Installation Site

Project Plan View

Project DPD LPR	Sheet 2
Drawn by Misty Coryell	
Scale Not to Scale	

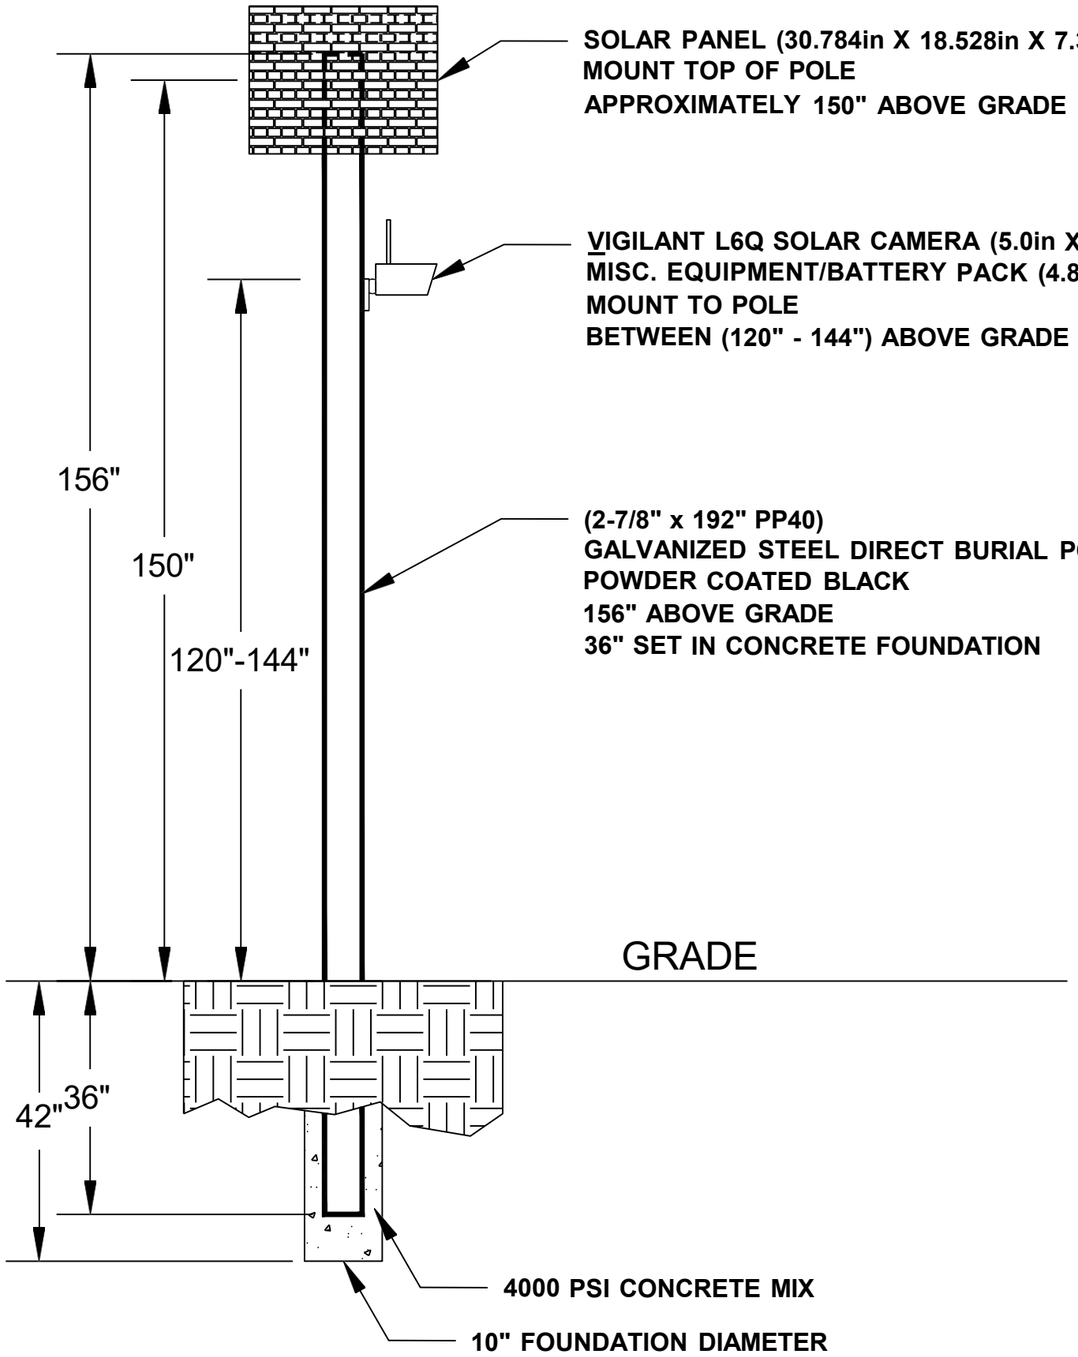

General Notes

No.	Revision/Issue	Date
1	Version 1-2	8/24

Firm Name and Address

Motorola Solutions
500 W Monroe Street
Chicago IL 60661

Project Name and Address

MI LPR Project


Pole Detail

Project DPD LPR	Sheet 3
Drawn by John Gabrial	
Scale Not to Scale	

NB Woodward Av at Grand River Av

Lat: 42.33434156487362
Long: -83.0488286071244

Install a New Sign Pole for LPR Camera

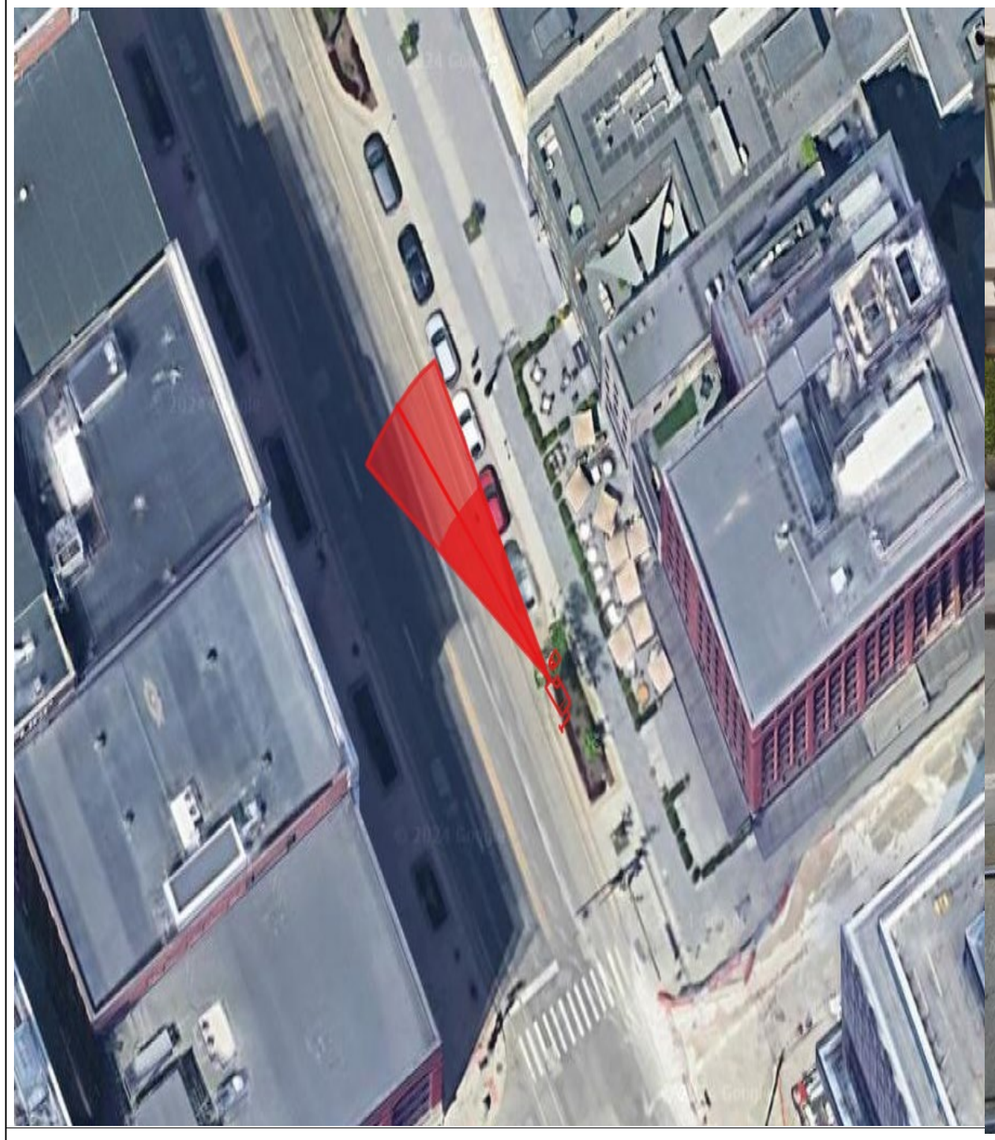



General Notes

N

SOLAR POWER

LEGEND

EXISTING POLE

PROPOSED POLE

PROPOSED CAMERA

PROPERTY LINE

No.	Revision/Issue	Date
1	Version 1-1	8/24

Firm Name and Address

Motorola Solutions
500 W Monroe Street
Chicago IL 60661

Project Name and Address


MI LPR Project

New Pole Installation Site

Project Plan View

Project DPDLPR	Sheet 1
Drawn by Misty Coryell	
Scale Not to Scale	

NB Woodward Av at Grand River Av

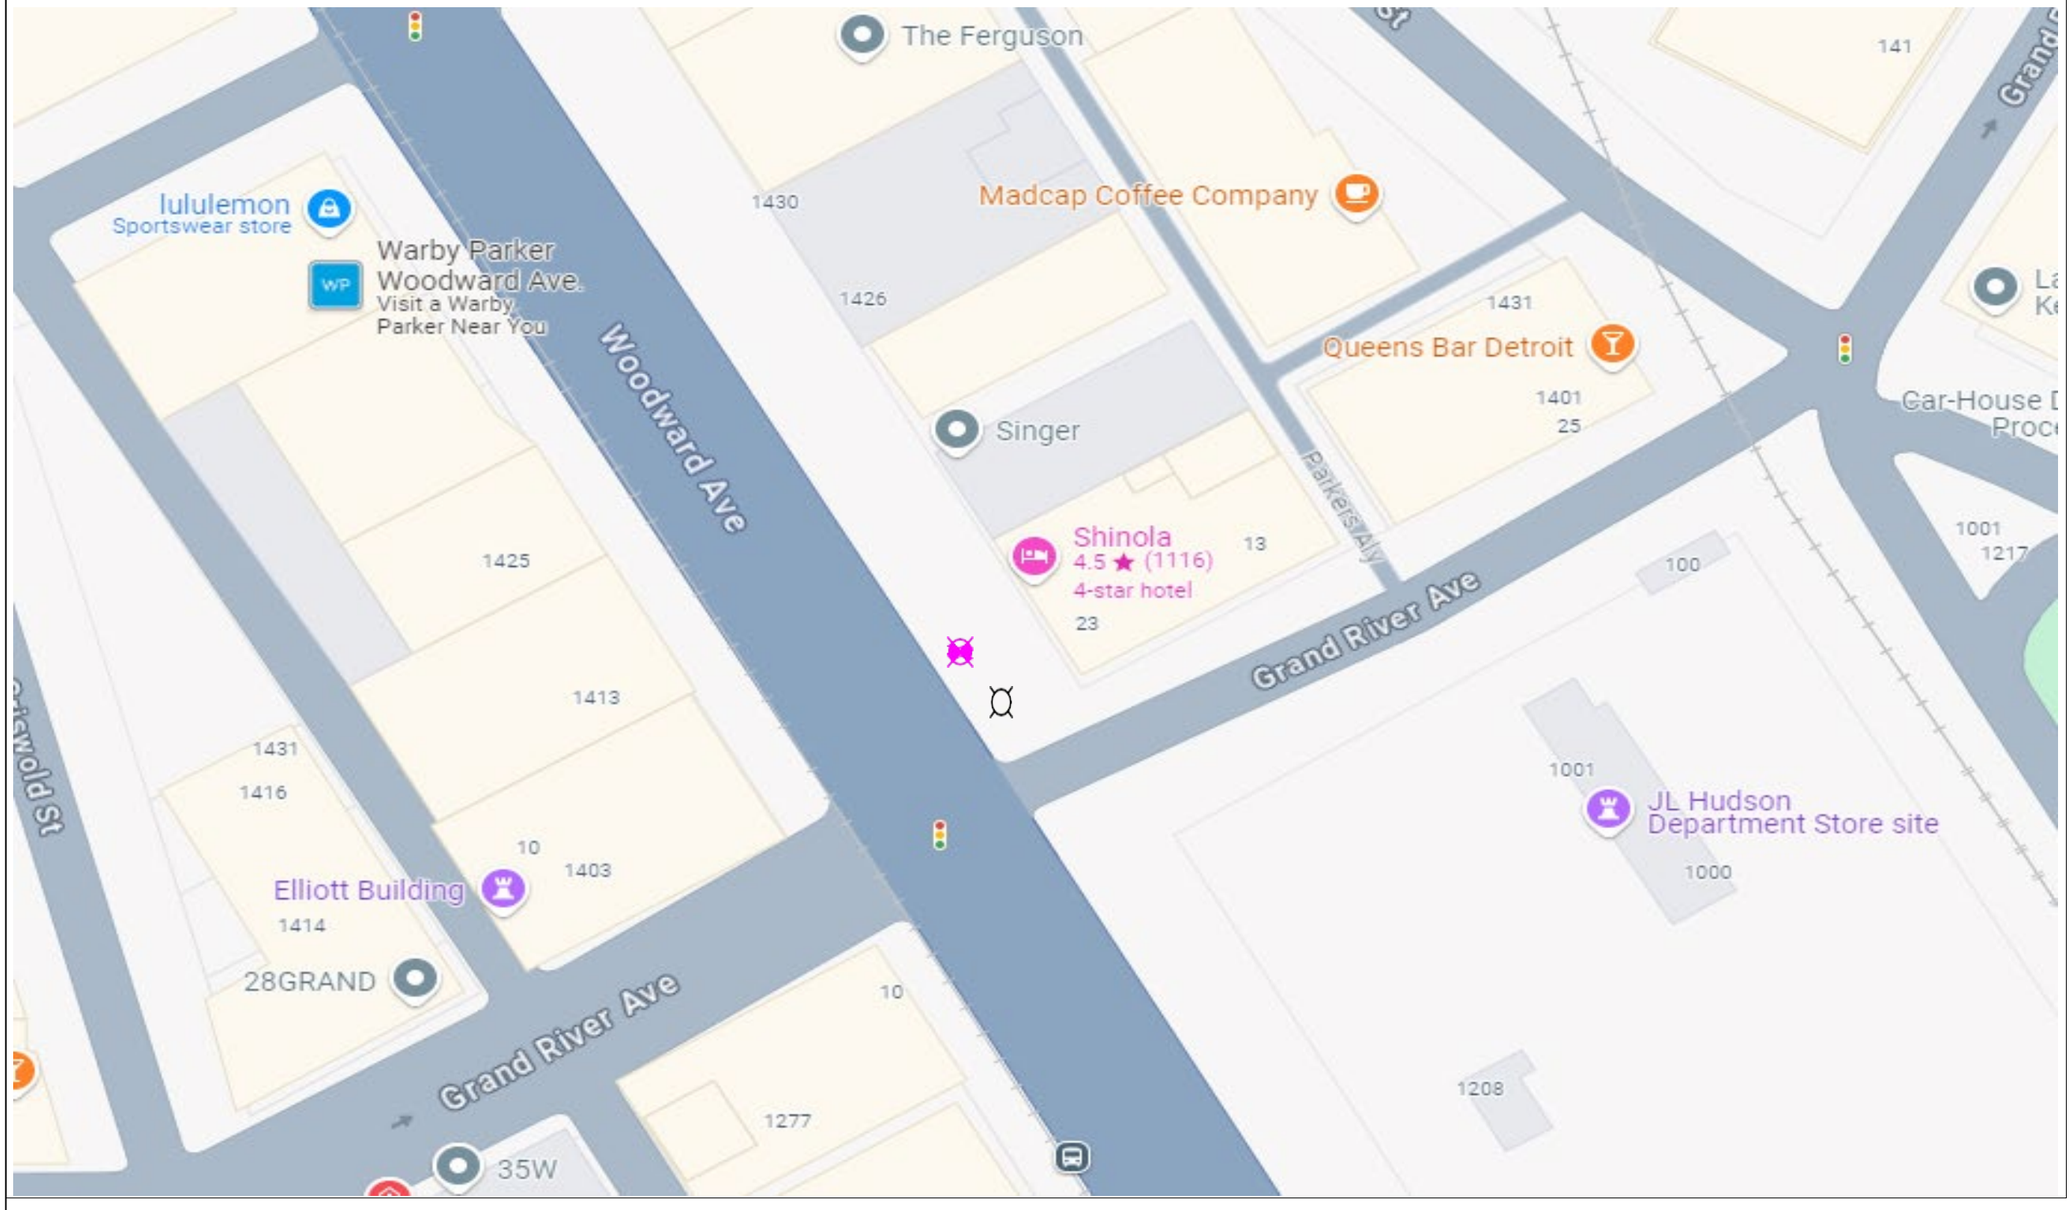

General Notes

N

SOLAR POWER

LEGEND

- EXISTING POLE
- PROPOSED POLE
- PROPOSED CAMERA
- PROPERTY LINE

No.	Revision/Issue	Date
1	Version 1–2	8/24

Firm Name and Address

Motorola Solutions
500 W Monroe Street
Chicago IL 60661


Project Name and Address

MI LPR Project

New Pole Installation Site

Project Plan View

Project: DPD LPR	Sheet: 2
Drawn by: Misty Coryell	
Scale: Not to Scale	

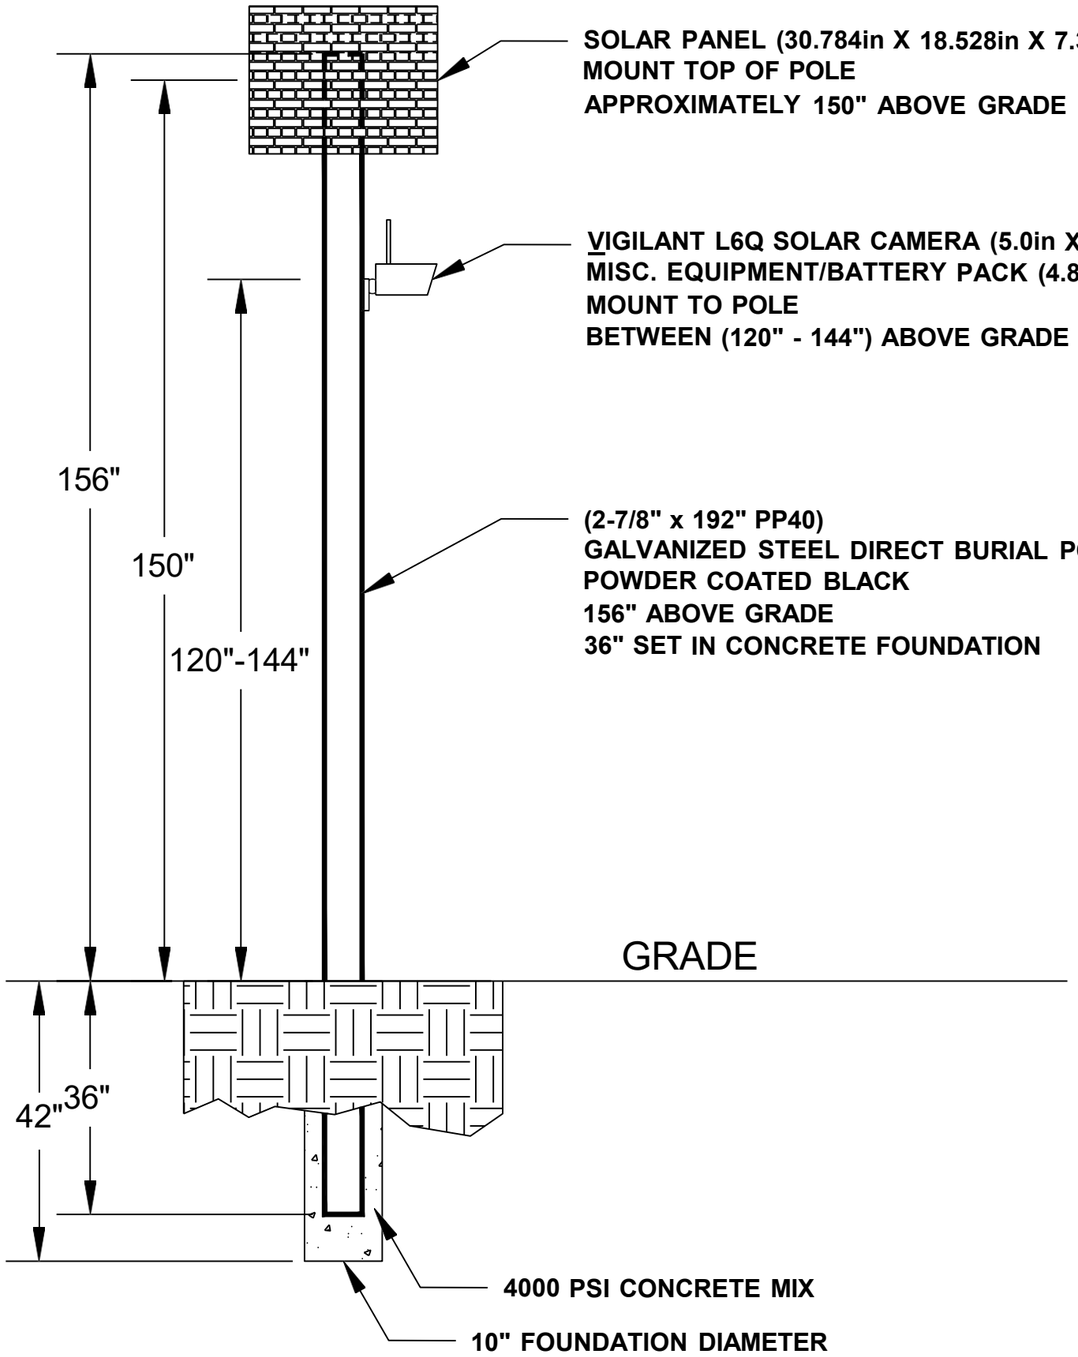

General Notes

No.	Revision/Issue	Date
1	Version 1-2	8/24

Firm Name and Address

Motorola Solutions
500 W Monroe Street
Chicago IL 60661

Project Name and Address

MI LPR Project

Pole Detail

Project DPD LPR	Sheet 3
Drawn by John Gabrial	
Scale Not to Scale	

NB Wyoming Av at W 7 Mile Rd

Lat: 42.43290174
Long: -83.16094005

Install a New Sign Pole for LPR Camera





General Notes

N

SOLAR POWER

LEGEND

EXISTING POLE

PROPOSED POLE

PROPOSED CAMERA

PROPERTY LINE

No.	Revision/Issue	Date
1	Version 1-1	8/24

Firm Name and Address

Motorola Solutions
500 W Monroe Street
Chicago IL 60661

Project Name and Address


MI LPR Project

New Pole Installation Site

Project Plan View

Project DPDLPR	Sheet 1
Drawn by Misty Coryell	
Scale Not to Scale	

NB Wyoming Av at W 7 Mile Rd

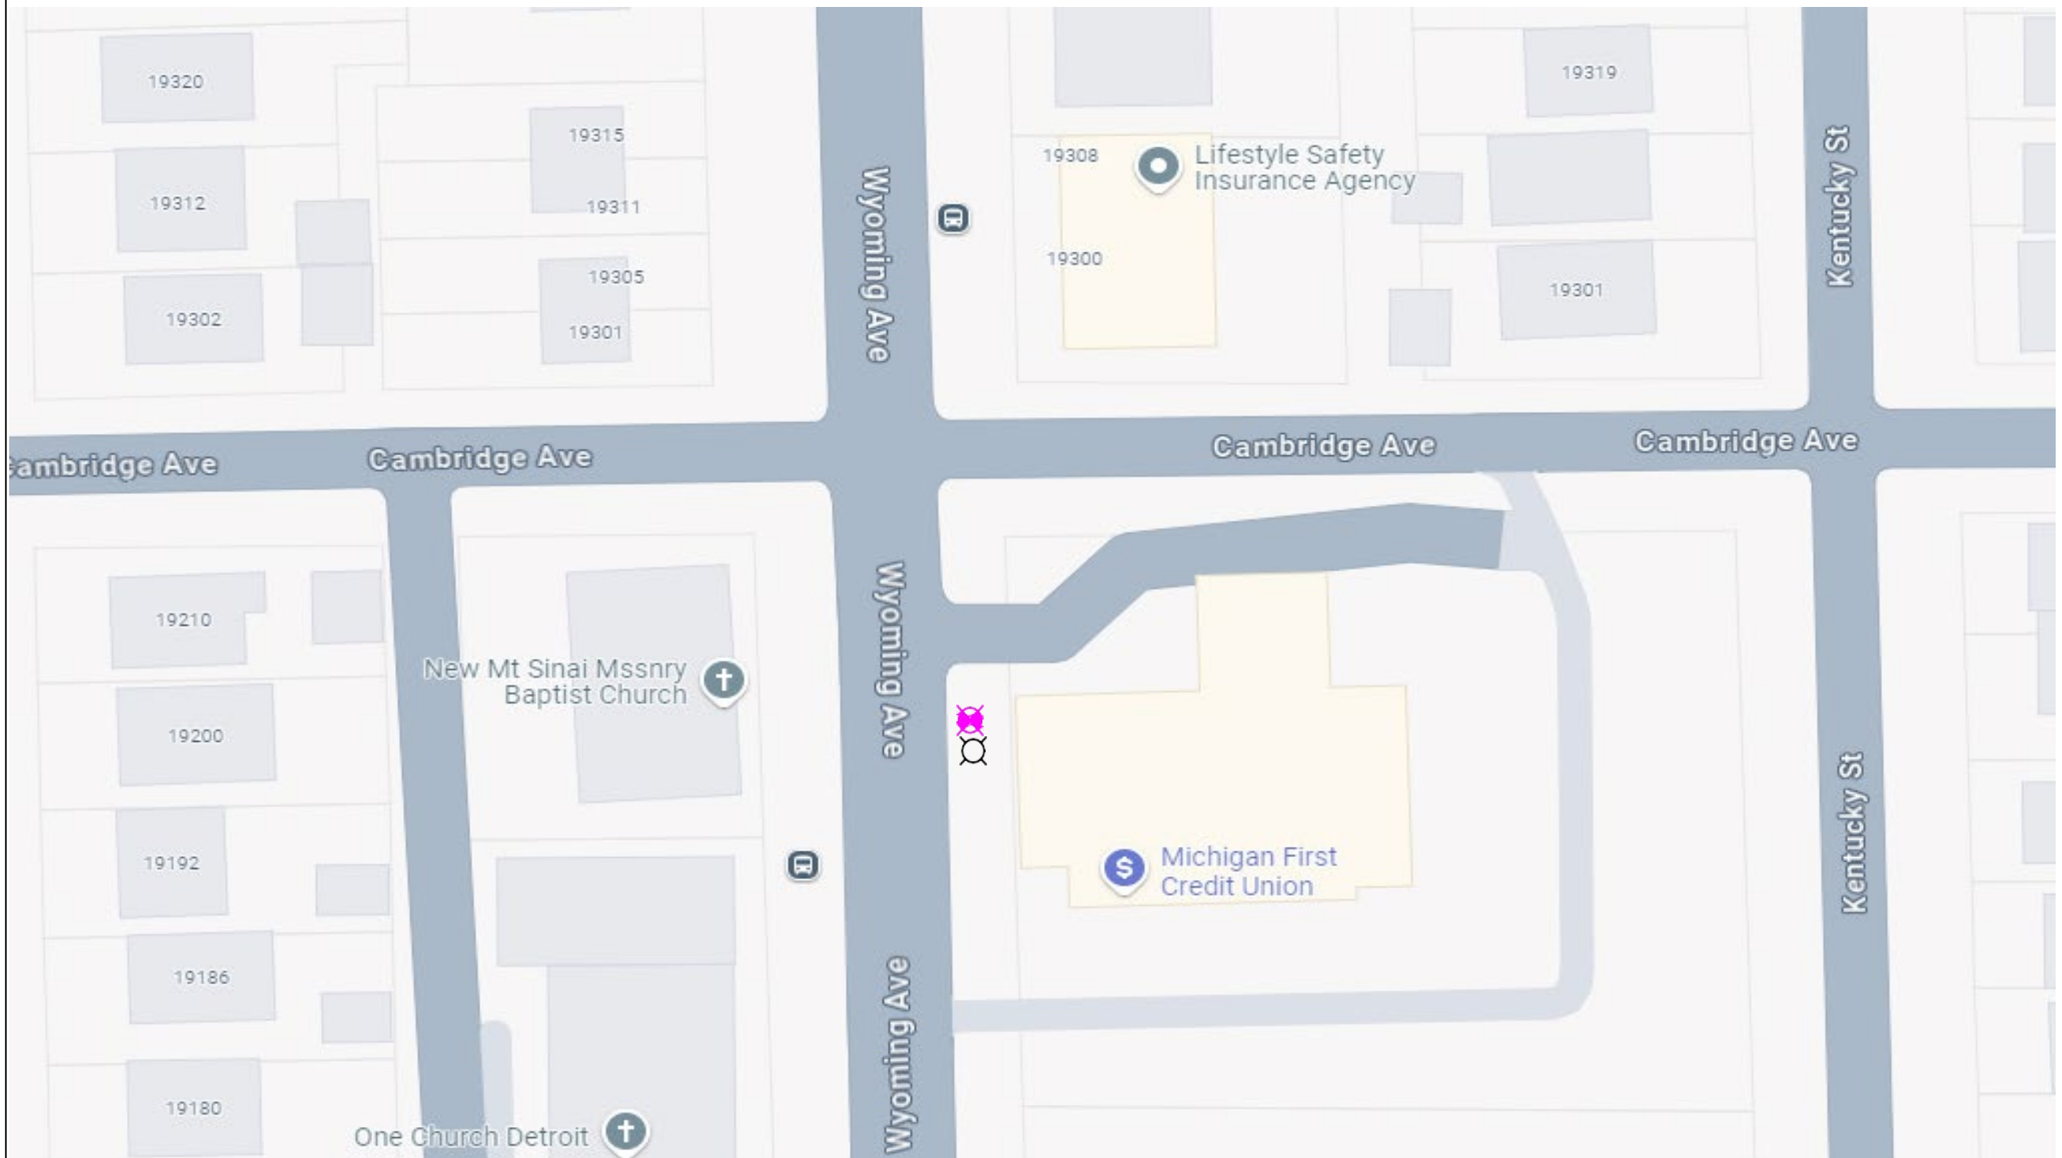

General Notes

N

SOLAR POWER

LEGEND

EXISTING POLE

PROPOSED POLE

PROPOSED CAMERA

PROPERTY LINE

No.	Revision/Issue	Date
1	Version 1-2	8/24

Firm Name and Address

Motorola Solutions
500 W Monroe Street
Chicago IL 60661


Project Name and Address

MI LPR Project

New Pole Installation Site

Project Plan View

Project: DPD LPR	Sheet: 2
Drawn by: Misty Coryell	
Scale: Not to Scale	

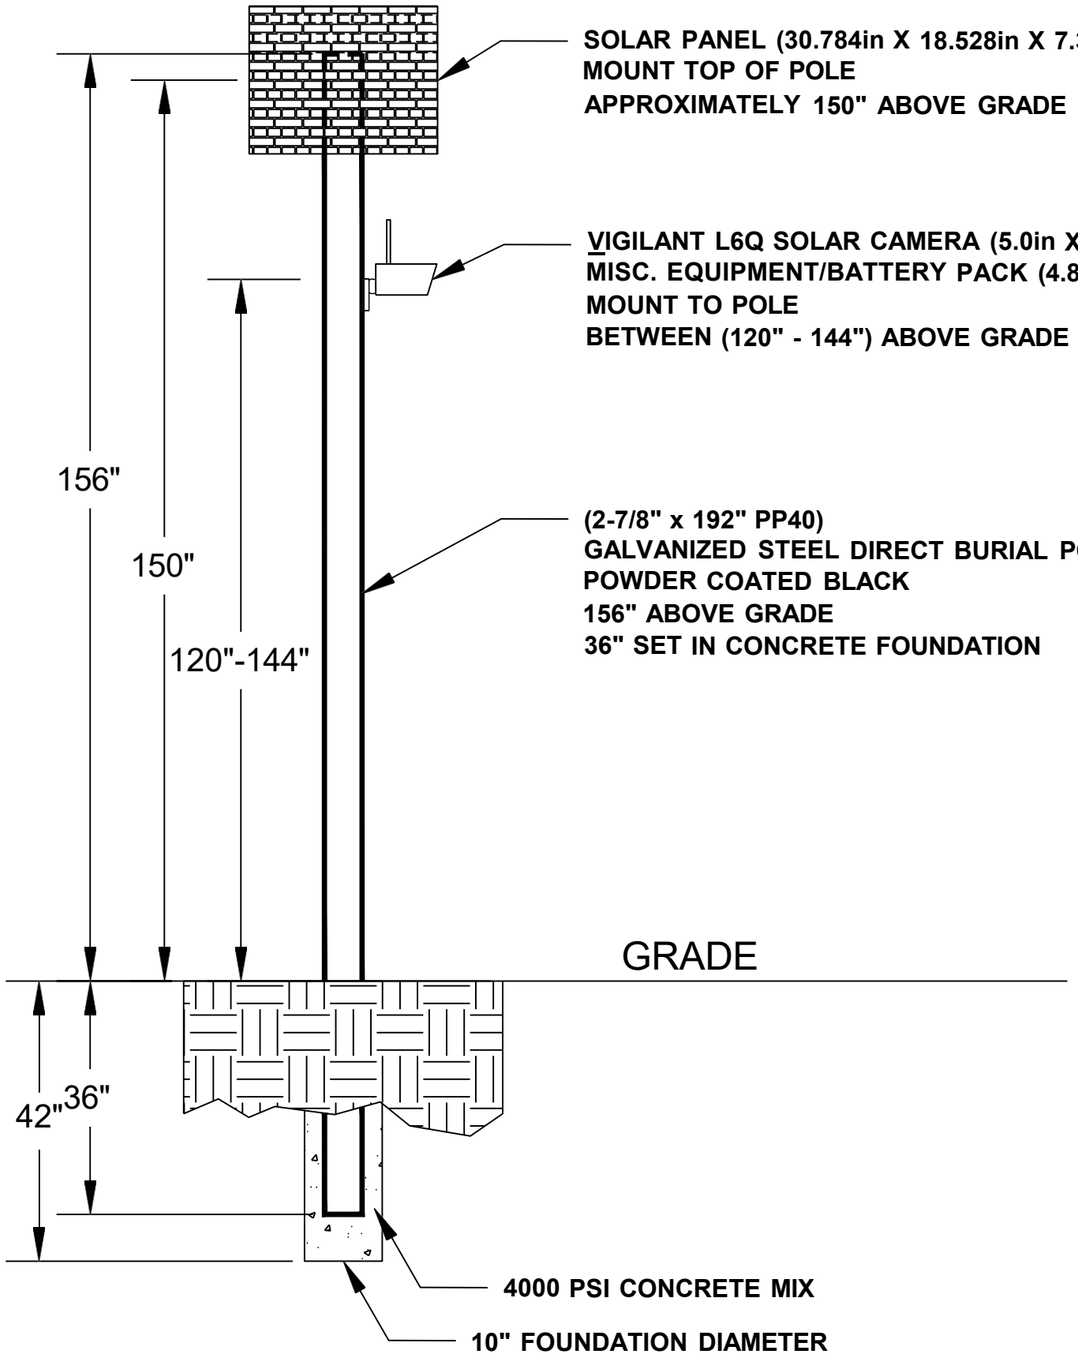

General Notes

No.	Revision/Issue	Date
1	Version 1-2	8/24

Firm Name and Address

Motorola Solutions
500 W Monroe Street
Chicago IL 60661

Project Name and Address

MI LPR Project


Pole Detail


Project DPD LPR	Sheet 3
Drawn by John Gabrial	
Scale Not to Scale	

SB Byron St at Poe Av

Lat: 42.369036017784964
Long: -83.08762591226025

Install a New Sign Pole for LPR Camera

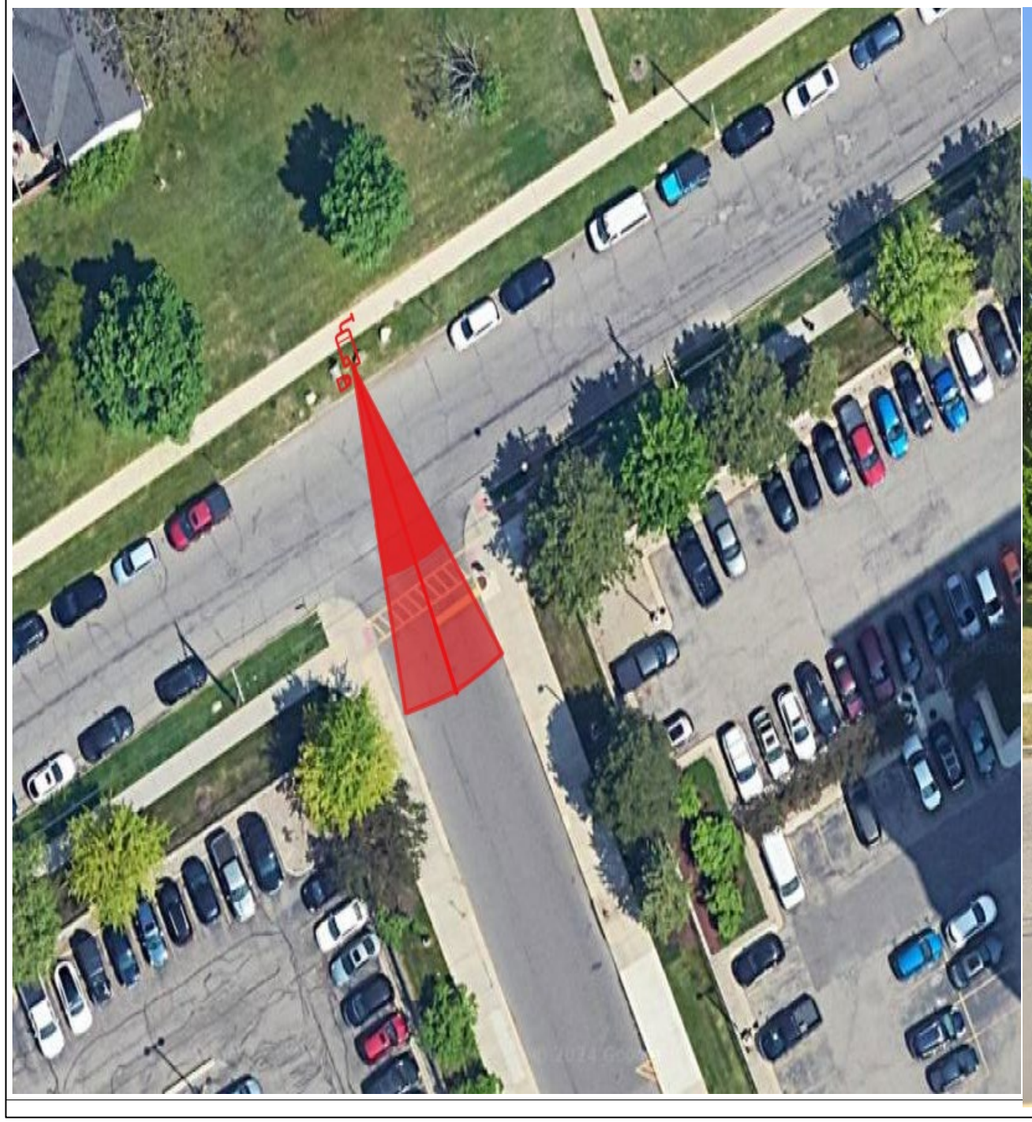

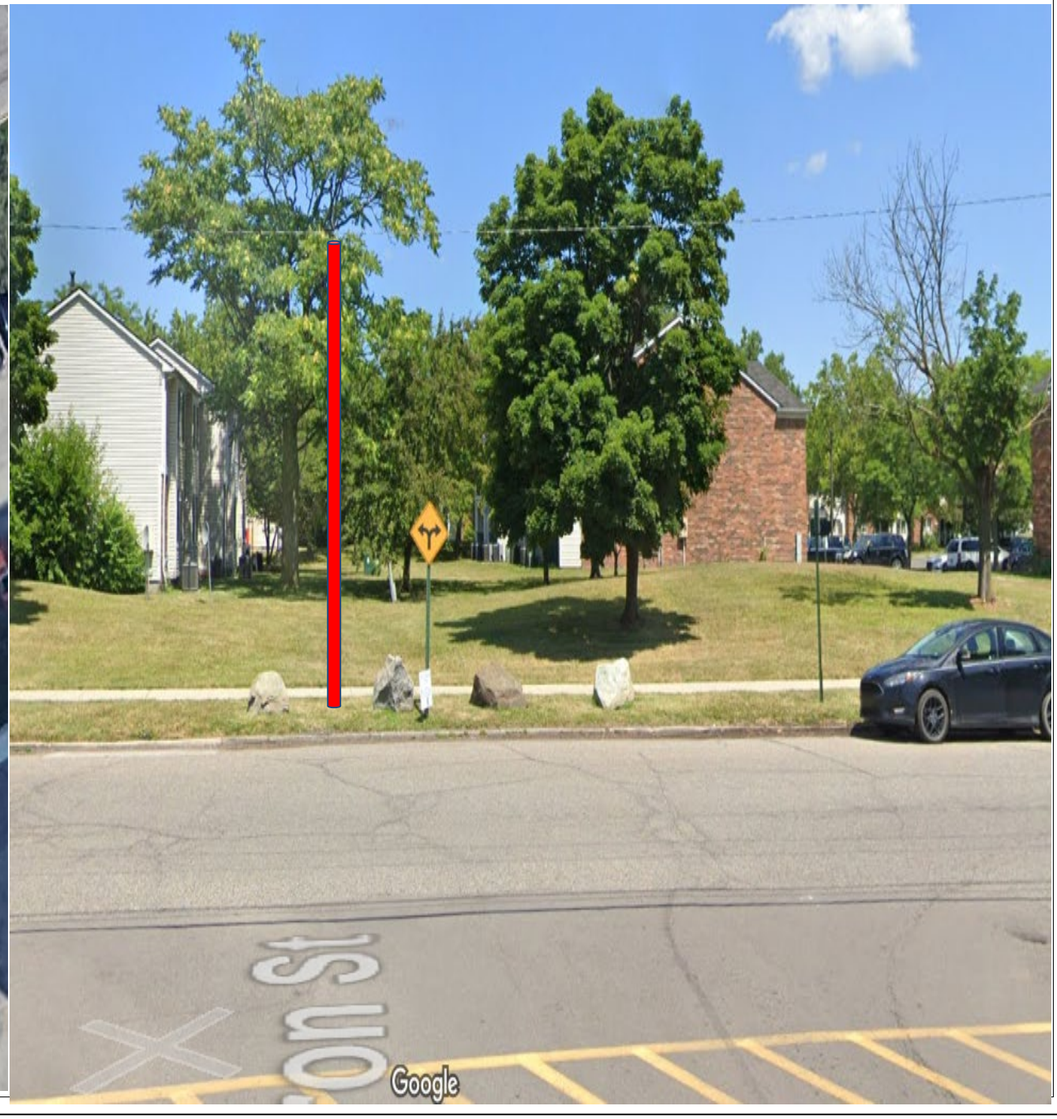

General Notes

N

SOLAR POWER

LEGEND

EXISTING POLE

PROPOSED POLE

PROPOSED CAMERA

PROPERTY LINE

No.	Revision/Issue	Date
1	Version 1-1	8/24

Firm Name and Address

Motorola Solutions
500 W Monroe Street
Chicago IL 60661

Project Name and Address


MI LPR Project

New Pole Installation Site

Project Plan View

Project DPDLPR	Sheet 1
Drawn by Misty Coryell	
Scale Not to Scale	

SB Byron St at Poe Av

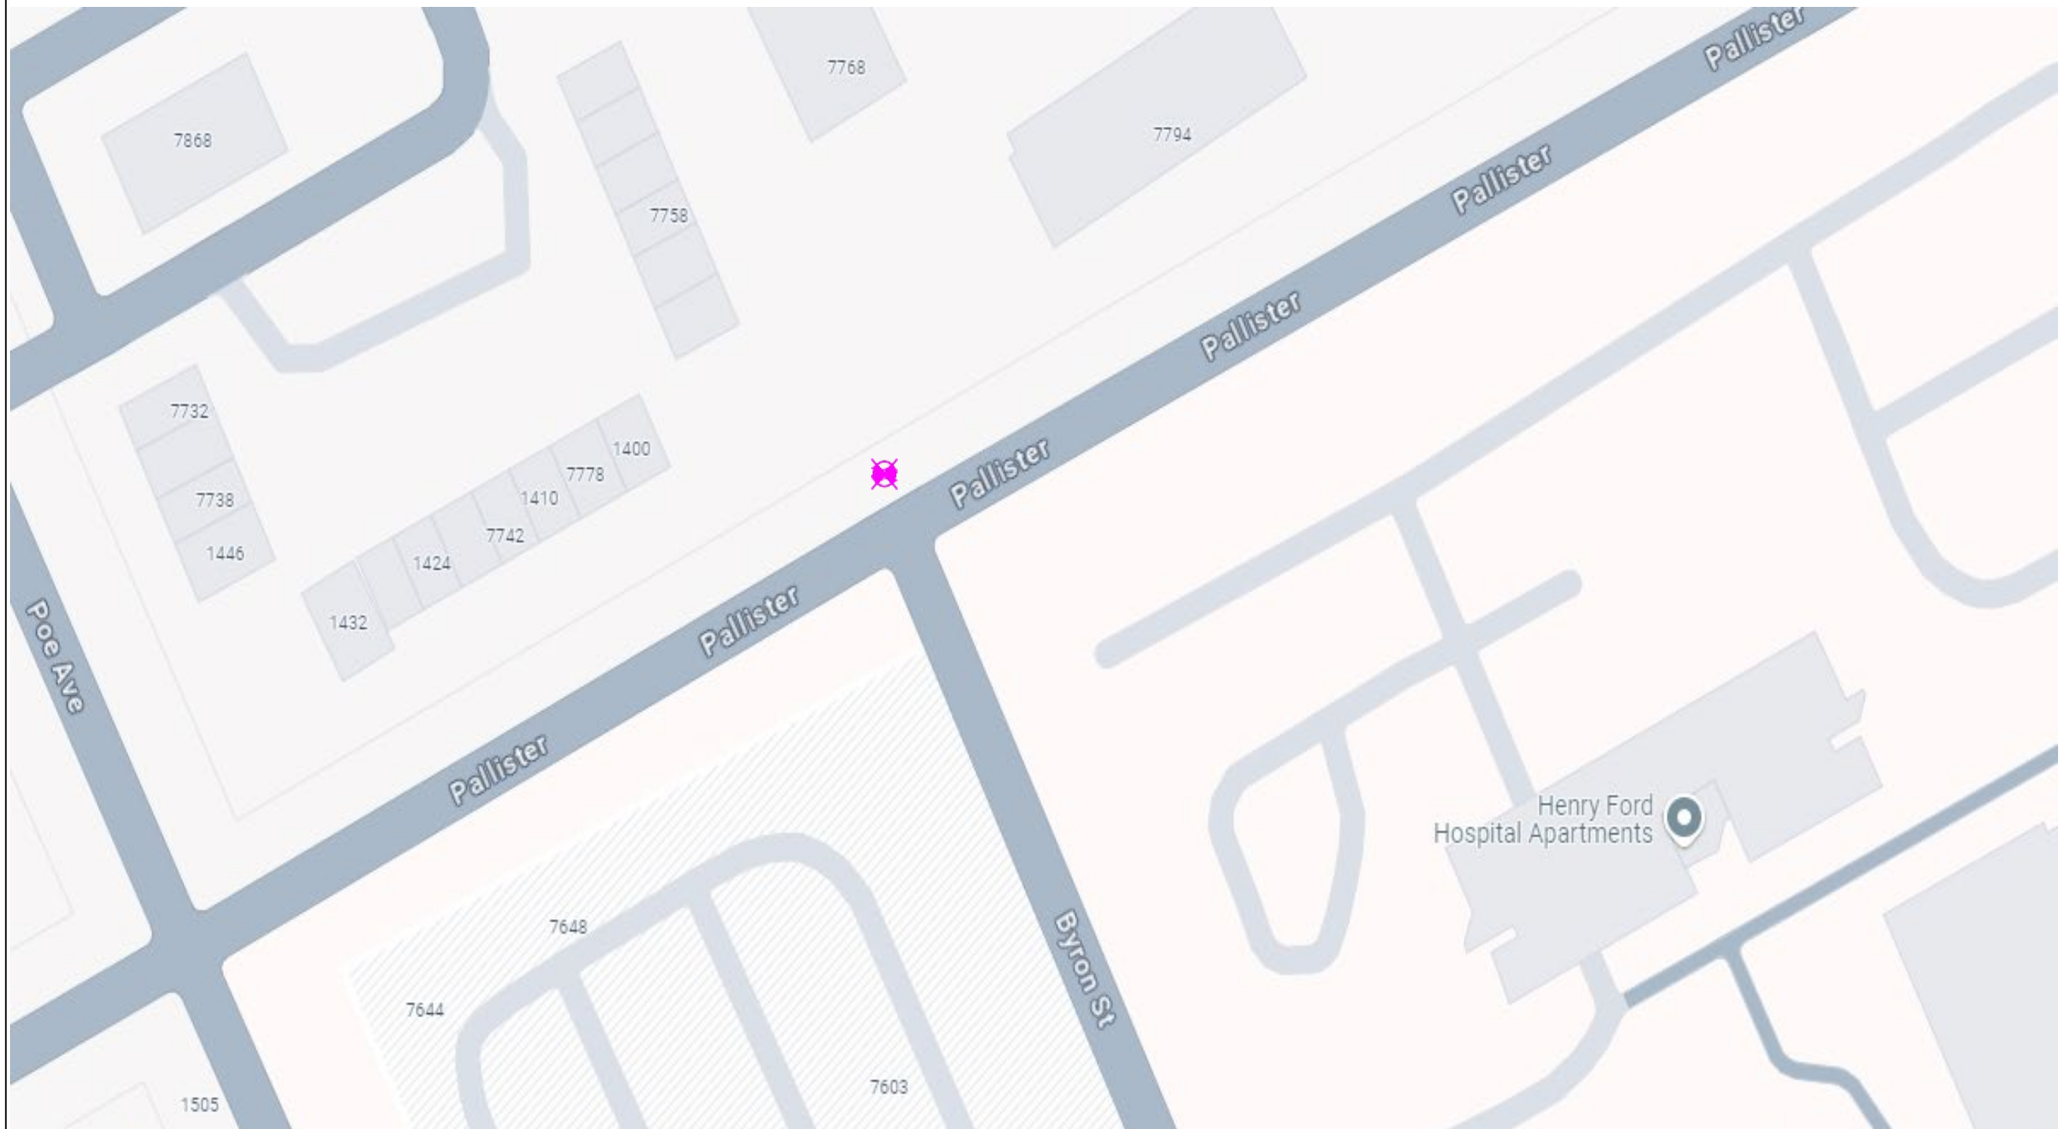

General Notes

N

SOLAR POWER

LEGEND

EXISTING POLE

PROPOSED POLE

PROPOSED CAMERA

PROPERTY LINE

No.	Revision/Issue	Date
1	Version 1-2	8/24

Firm Name and Address

Motorola Solutions
500 W Monroe Street
Chicago IL 60661


Project Name and Address

MI LPR Project

New Pole Installation Site

Project Plan View

Project DPD LPR	Sheet 2
Drawn by Misty Coryell	
Scale Not to Scale	

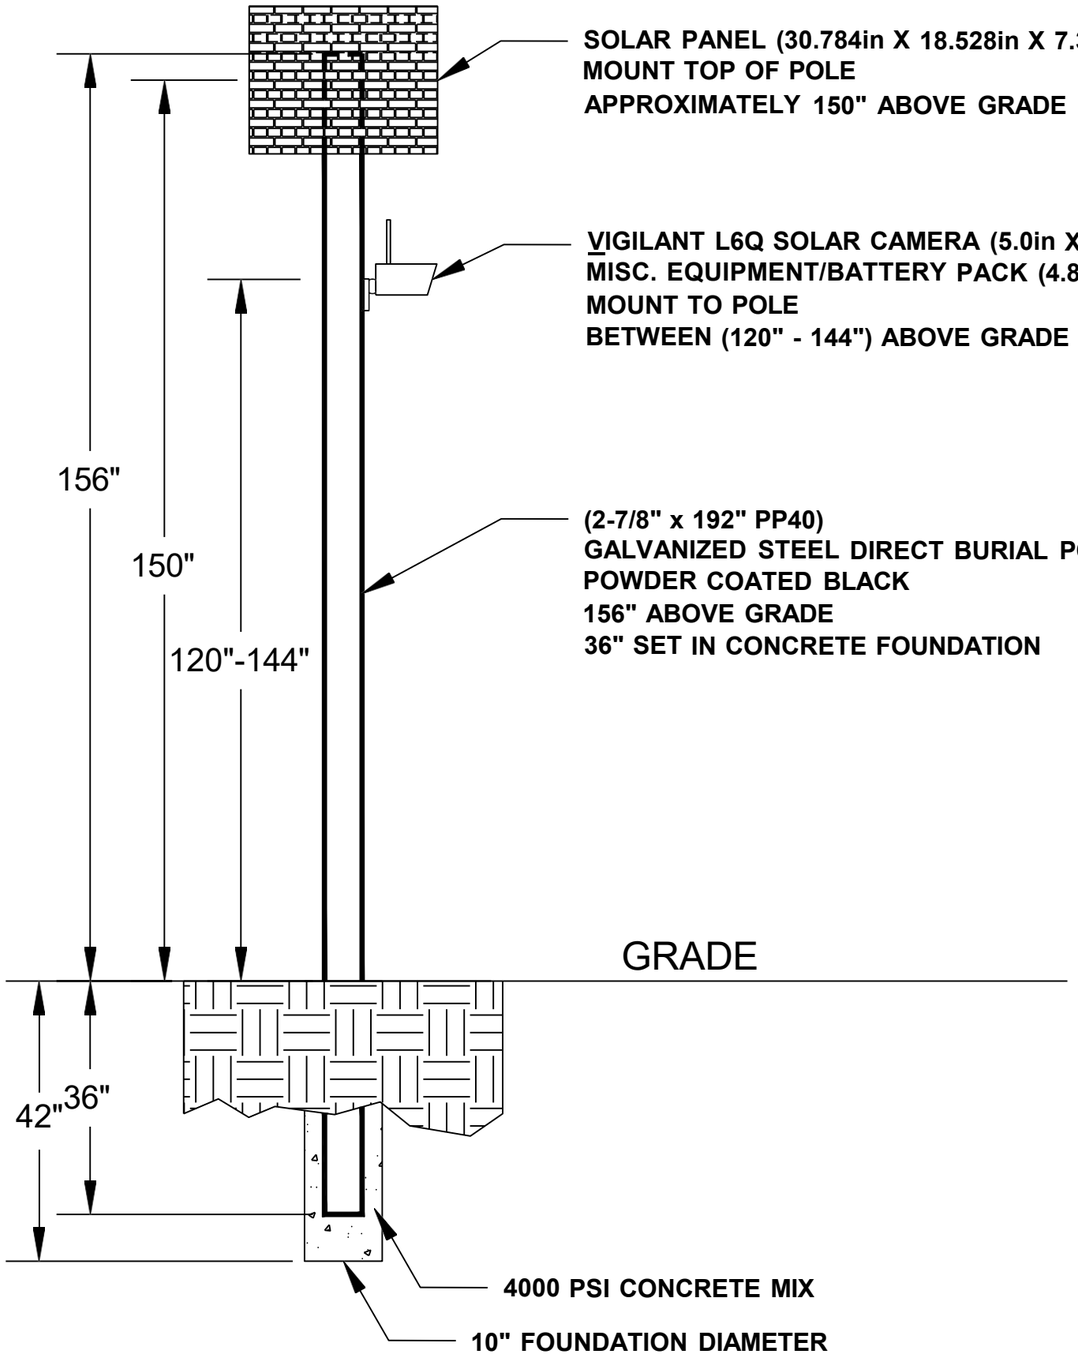

General Notes

No.	Revision/Issue	Date
1	Version 1-2	8/24

Firm Name and Address

Motorola Solutions
500 W Monroe Street
Chicago IL 60661

Project Name and Address

MI LPR Project

Pole Detail

Project DPD LPR	Sheet 3
Drawn by John Gabrial	
Scale Not to Scale	

SB Cadieux Rd at Mack Av

Lat: 42.39467758
Long: -82.92237005

Install a New Sign Pole for LPR Camera





General Notes

N

SOLAR POWER

LEGEND

- EXISTING POLE
- PROPOSED POLE
- PROPOSED CAMERA
- PROPERTY LINE

No.	Revision/Issue	Date
1	Version 1-1	8/24

Firm Name and Address

Motorola Solutions
500 W Monroe Street
Chicago IL 60661

Project Name and Address


MI LPR Project

New Pole Installation Site

Project Plan View

Project DPDLPR	Sheet 1
Drawn by Misty Coryell	
Scale Not to Scale	

SB Cadieux Rd at Mack Av

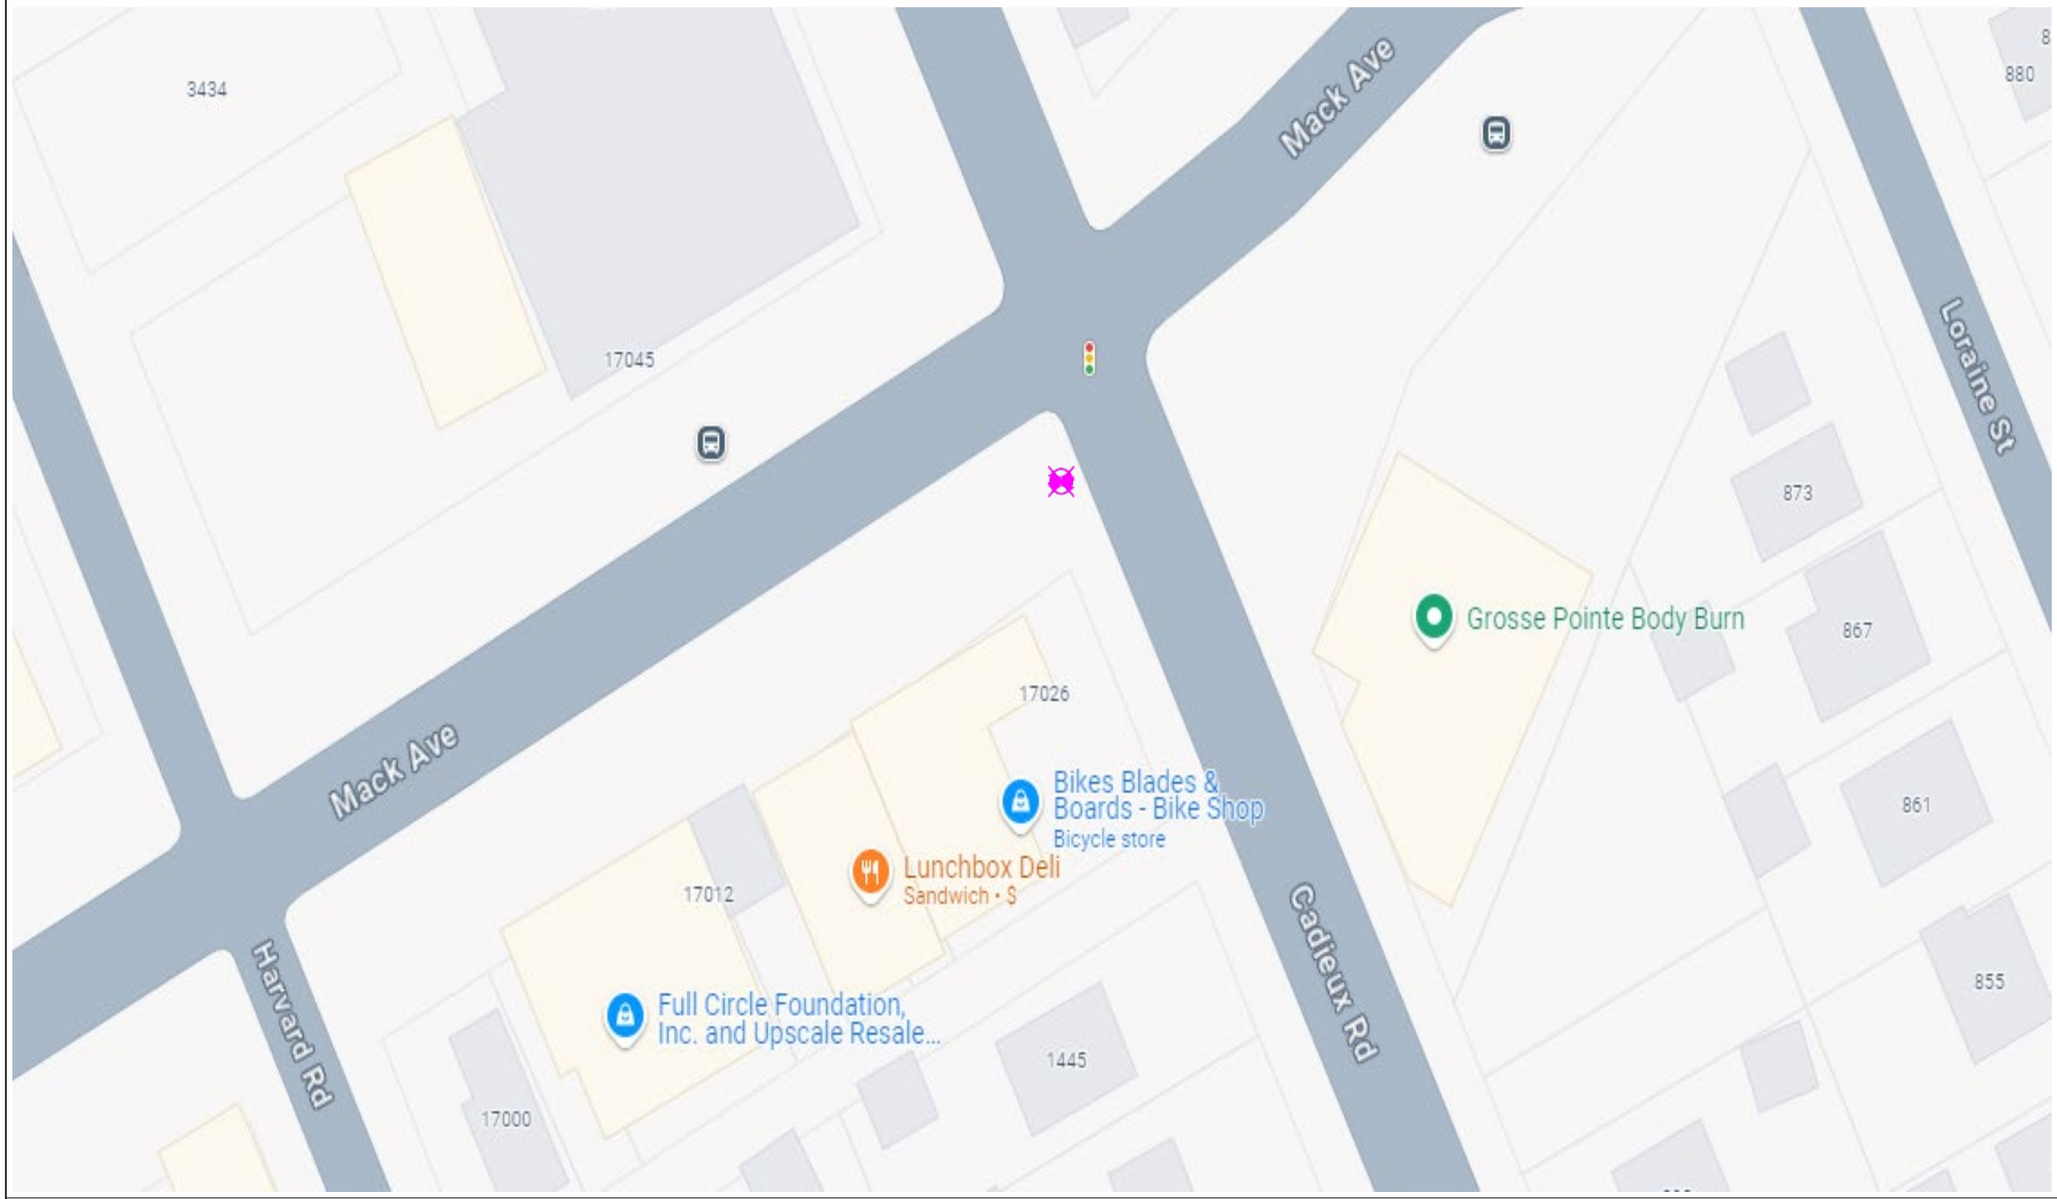

General Notes

N

SOLAR POWER

LEGEND

- EXISTING POLE
- PROPOSED POLE
- PROPOSED CAMERA
- PROPERTY LINE

No.	Revision/Issue	Date
1	Version 1-2	8/24

Firm Name and Address

Motorola Solutions
500 W Monroe Street
Chicago IL 60661


Project Name and Address

MI LPR Project

New Pole Installation Site

Project Plan View

Project: DPD LPR	Sheet: 2
Drawn by: Misty Coryell	
Scale: Not to Scale	

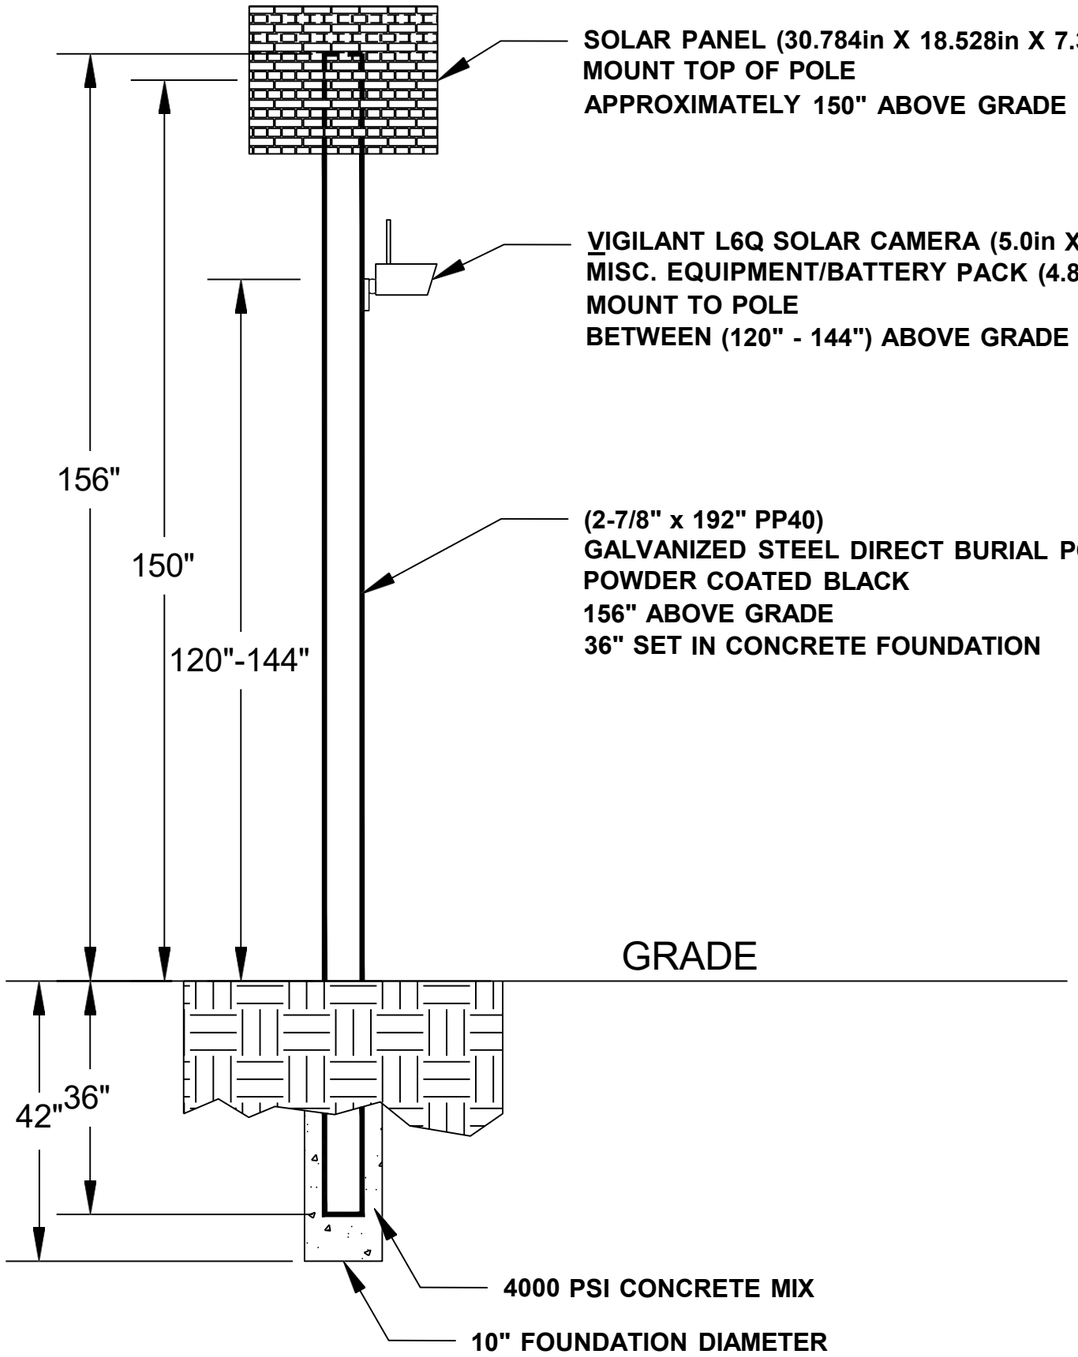

General Notes

No.	Revision/Issue	Date
1	Version 1-2	8/24

Firm Name and Address

Motorola Solutions
500 W Monroe Street
Chicago IL 60661

Project Name and Address

MI LPR Project


Pole Detail

Project DPD LPR	Sheet 3
Drawn by John Gabrial	
Scale Not to Scale	

SB Chalmers St at Jefferson Av

Lat: 42.37224209126062
Long: -82.94422257787515

Install a New Sign Pole for LPR Camera

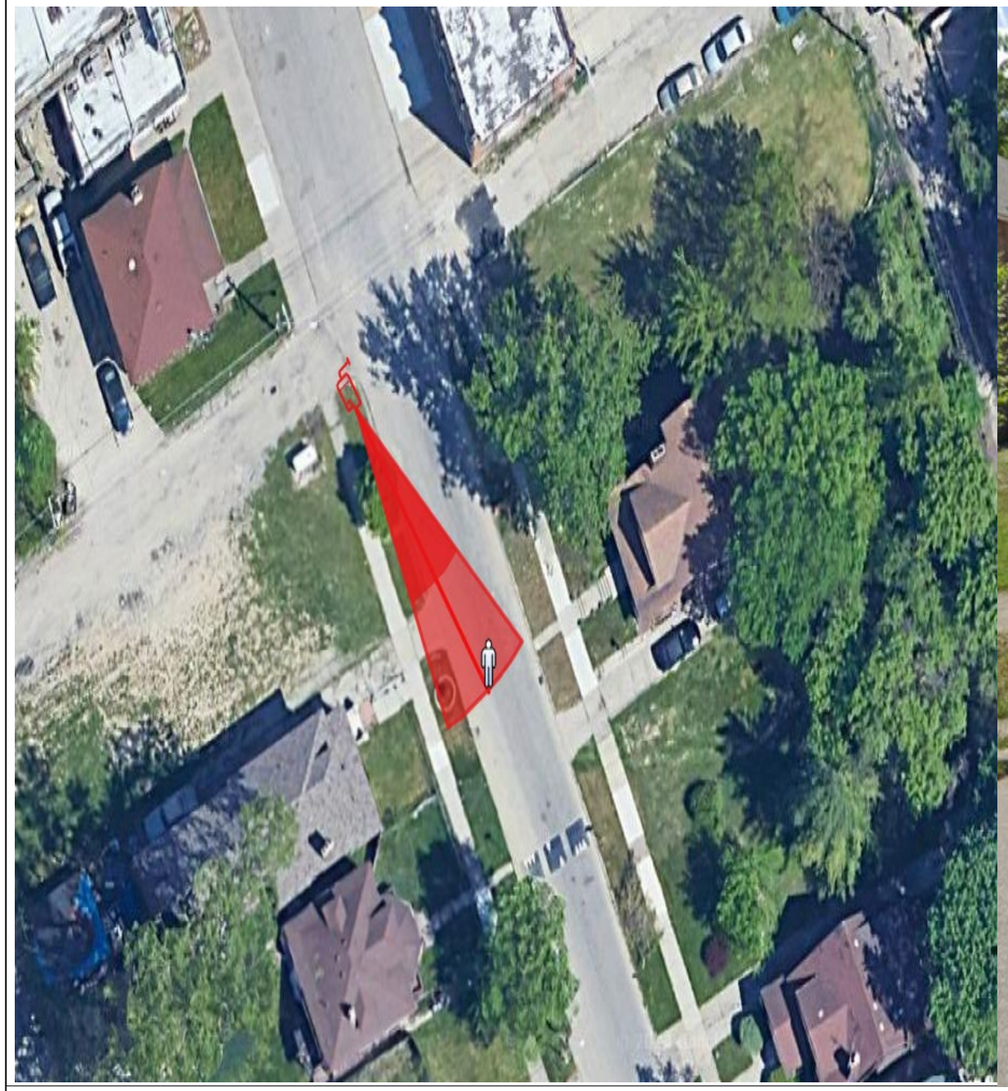



General Notes

N

SOLAR POWER

LEGEND

EXISTING POLE

PROPOSED POLE

PROPOSED CAMERA

PROPERTY LINE

No.	Revision/Issue	Date
1	Version 1-1	8/24

Firm Name and Address

Motorola Solutions
500 W Monroe Street
Chicago IL 60661

Project Name and Address


MI LPR Project

New Pole Installation Site

Project Plan View

Project DPDLPR	Sheet 1
Drawn by Misty Coryell	
Scale Not to Scale	

SB Chalmers St at Jefferson Av

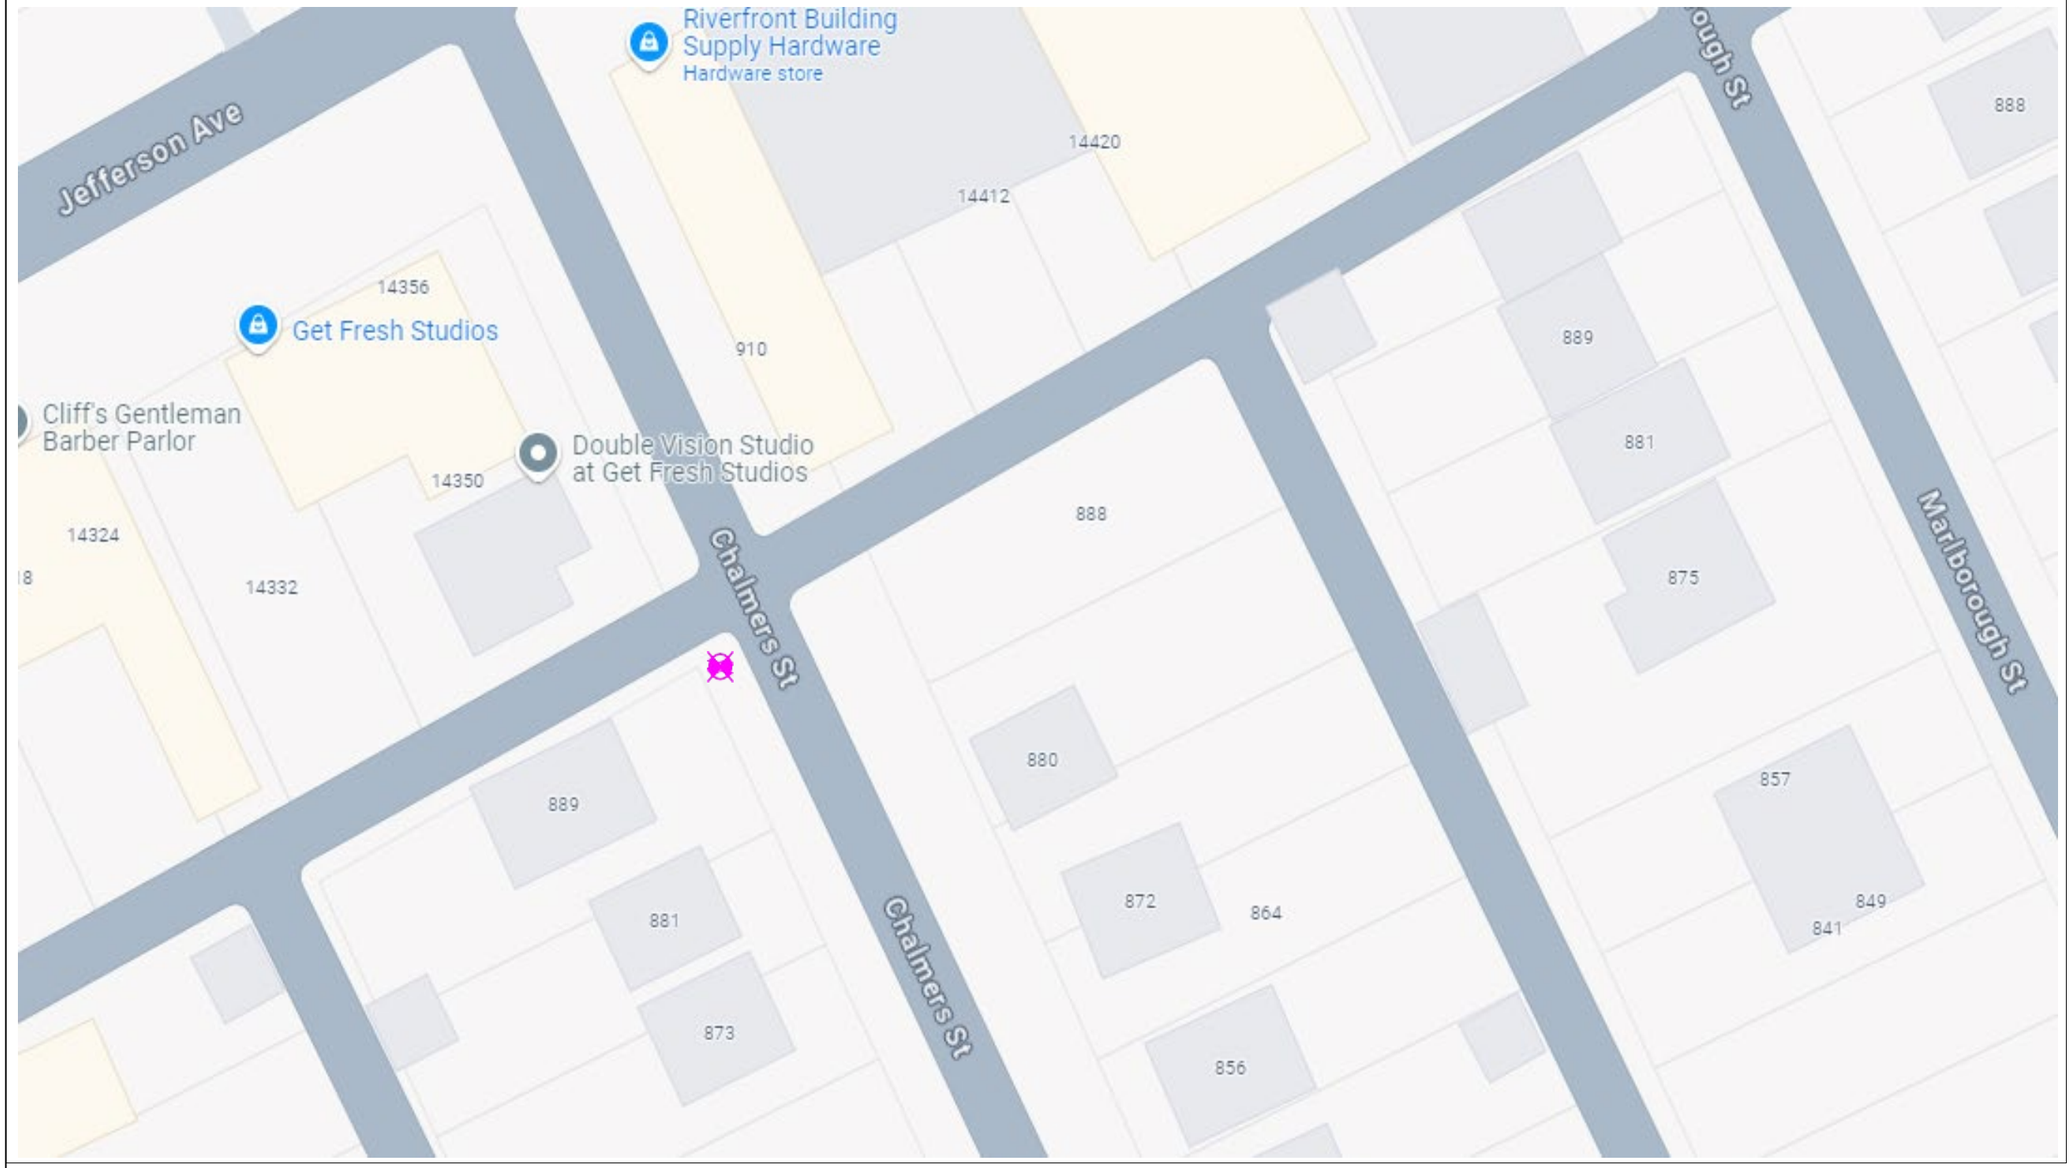

General Notes

N

SOLAR POWER

LEGEND

- EXISTING POLE
- PROPOSED POLE
- PROPOSED CAMERA
- PROPERTY LINE

No.	Revision/Issue	Date
1	Version 1–2	8/24

Firm Name and Address

Motorola Solutions
500 W Monroe Street
Chicago IL 60661


Project Name and Address

MI LPR Project

New Pole Installation Site

Project Plan View

Project	Sheet
DPD LPR	2
Drawn by: Misty Coryell	
Scale: Not to Scale	

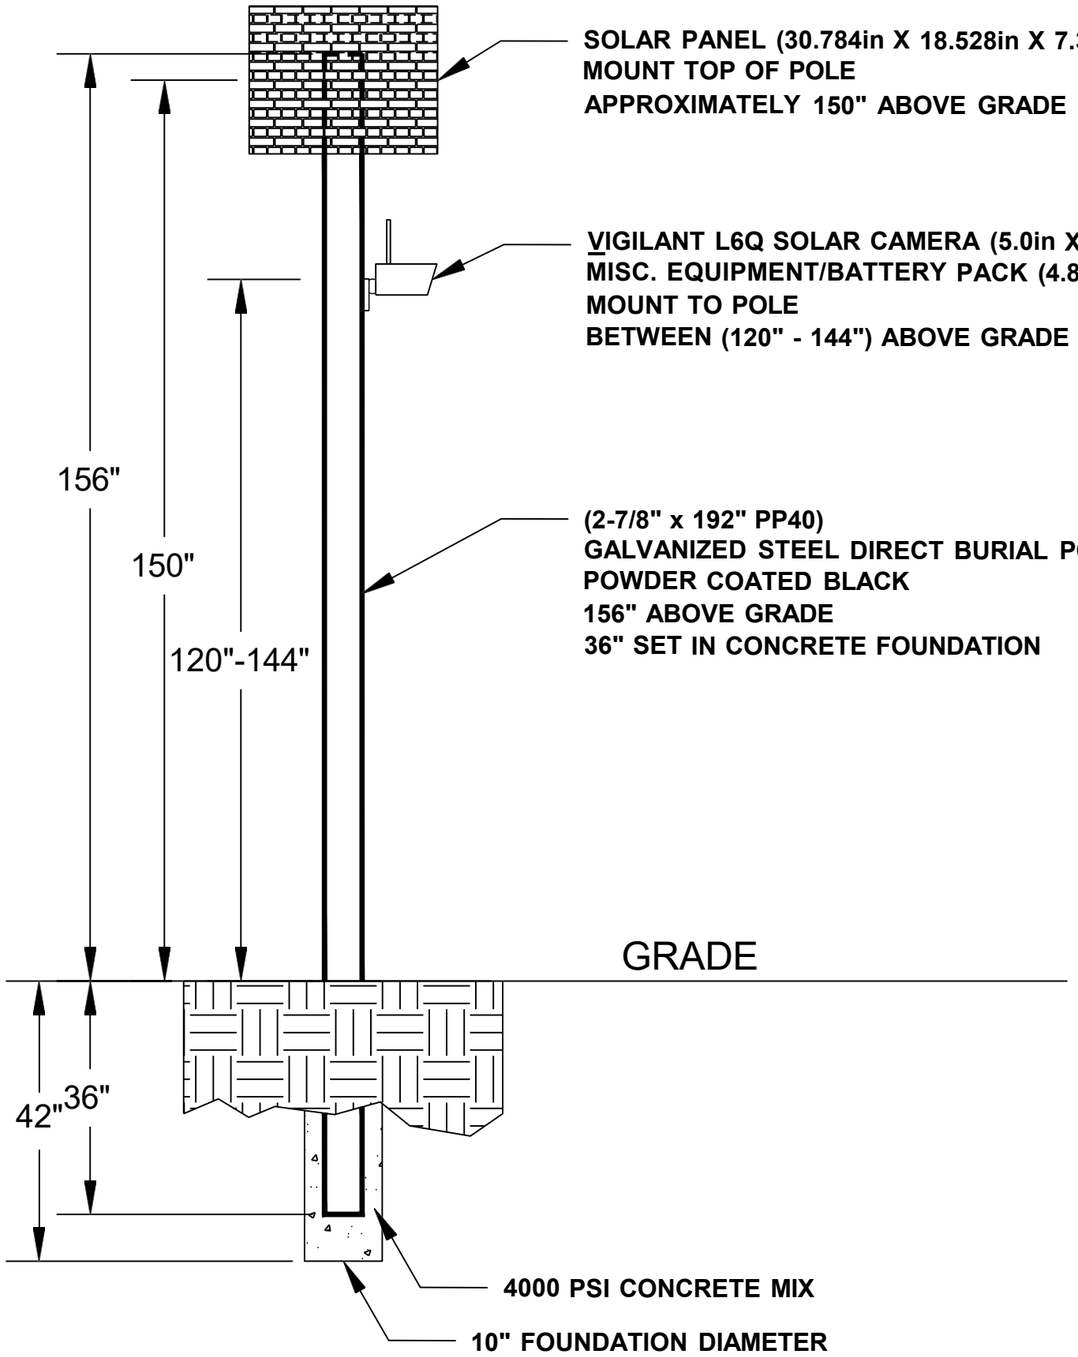

General Notes

No.	Revision/Issue	Date
1	Version 1-2	8/24

Firm Name and Address

Motorola Solutions
500 W Monroe Street
Chicago IL 60661

Project Name and Address

MI LPR Project


Pole Detail

Project DPD LPR	Sheet 3
Drawn by John Gabrial	
Scale Not to Scale	

SB Chalmers St at Outer Dr E

Lat: 42.41464569
Long: -82.97094968

Install a New Sign Pole for LPR Camera

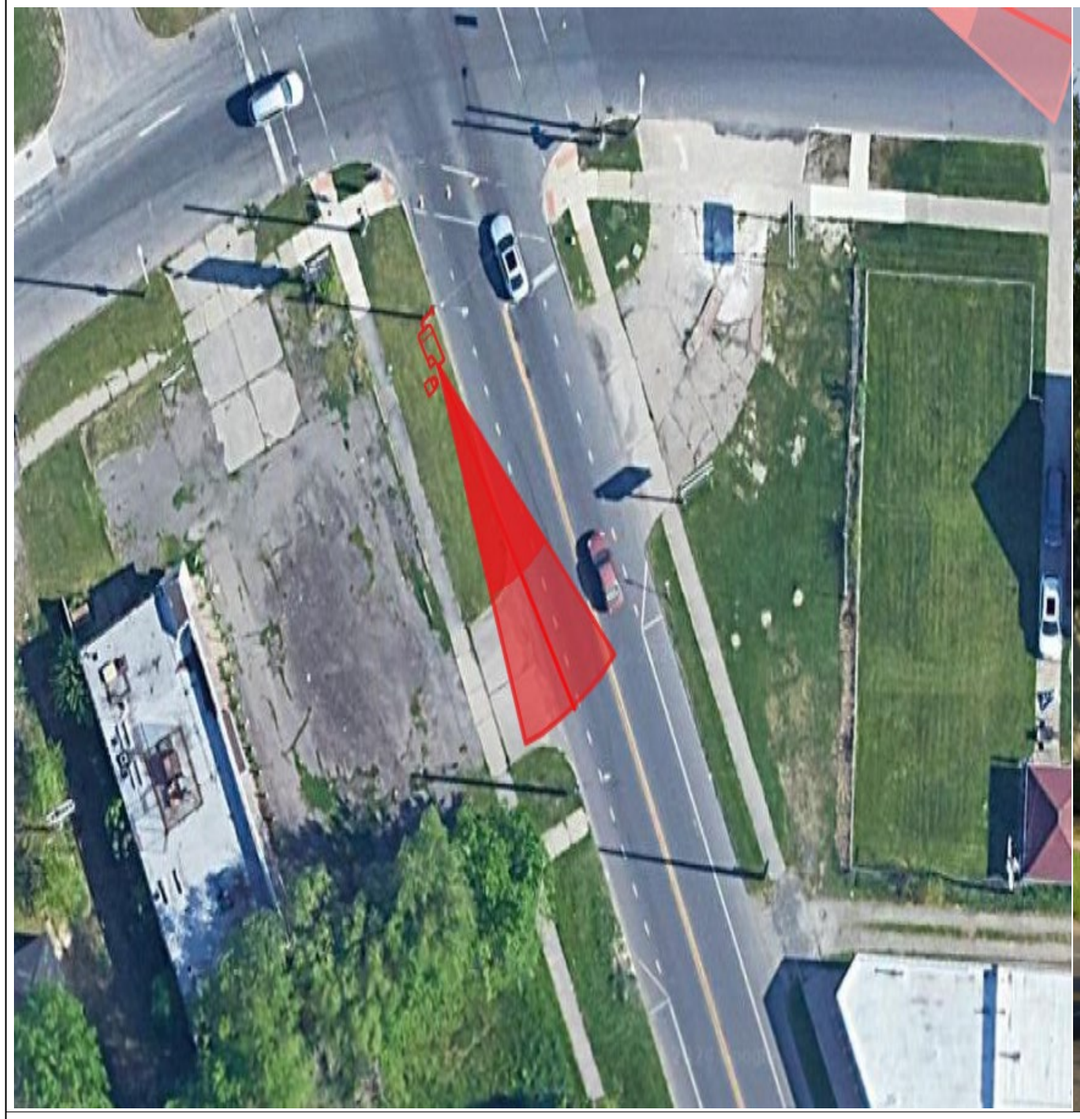



General Notes

N

SOLAR POWER

LEGEND

EXISTING POLE

PROPOSED POLE

PROPOSED CAMERA

PROPERTY LINE

No.	Revision/Issue	Date
1	Version 1-1	8/24

Firm Name and Address

Motorola Solutions
500 W Monroe Street
Chicago IL 60661

Project Name and Address


MI LPR Project

New Pole Installation Site

Project Plan View

Project DPDLPR	Sheet 1
Drawn by Misty Coryell	
Scale Not to Scale	

SB Chalmers St at Outer Dr E

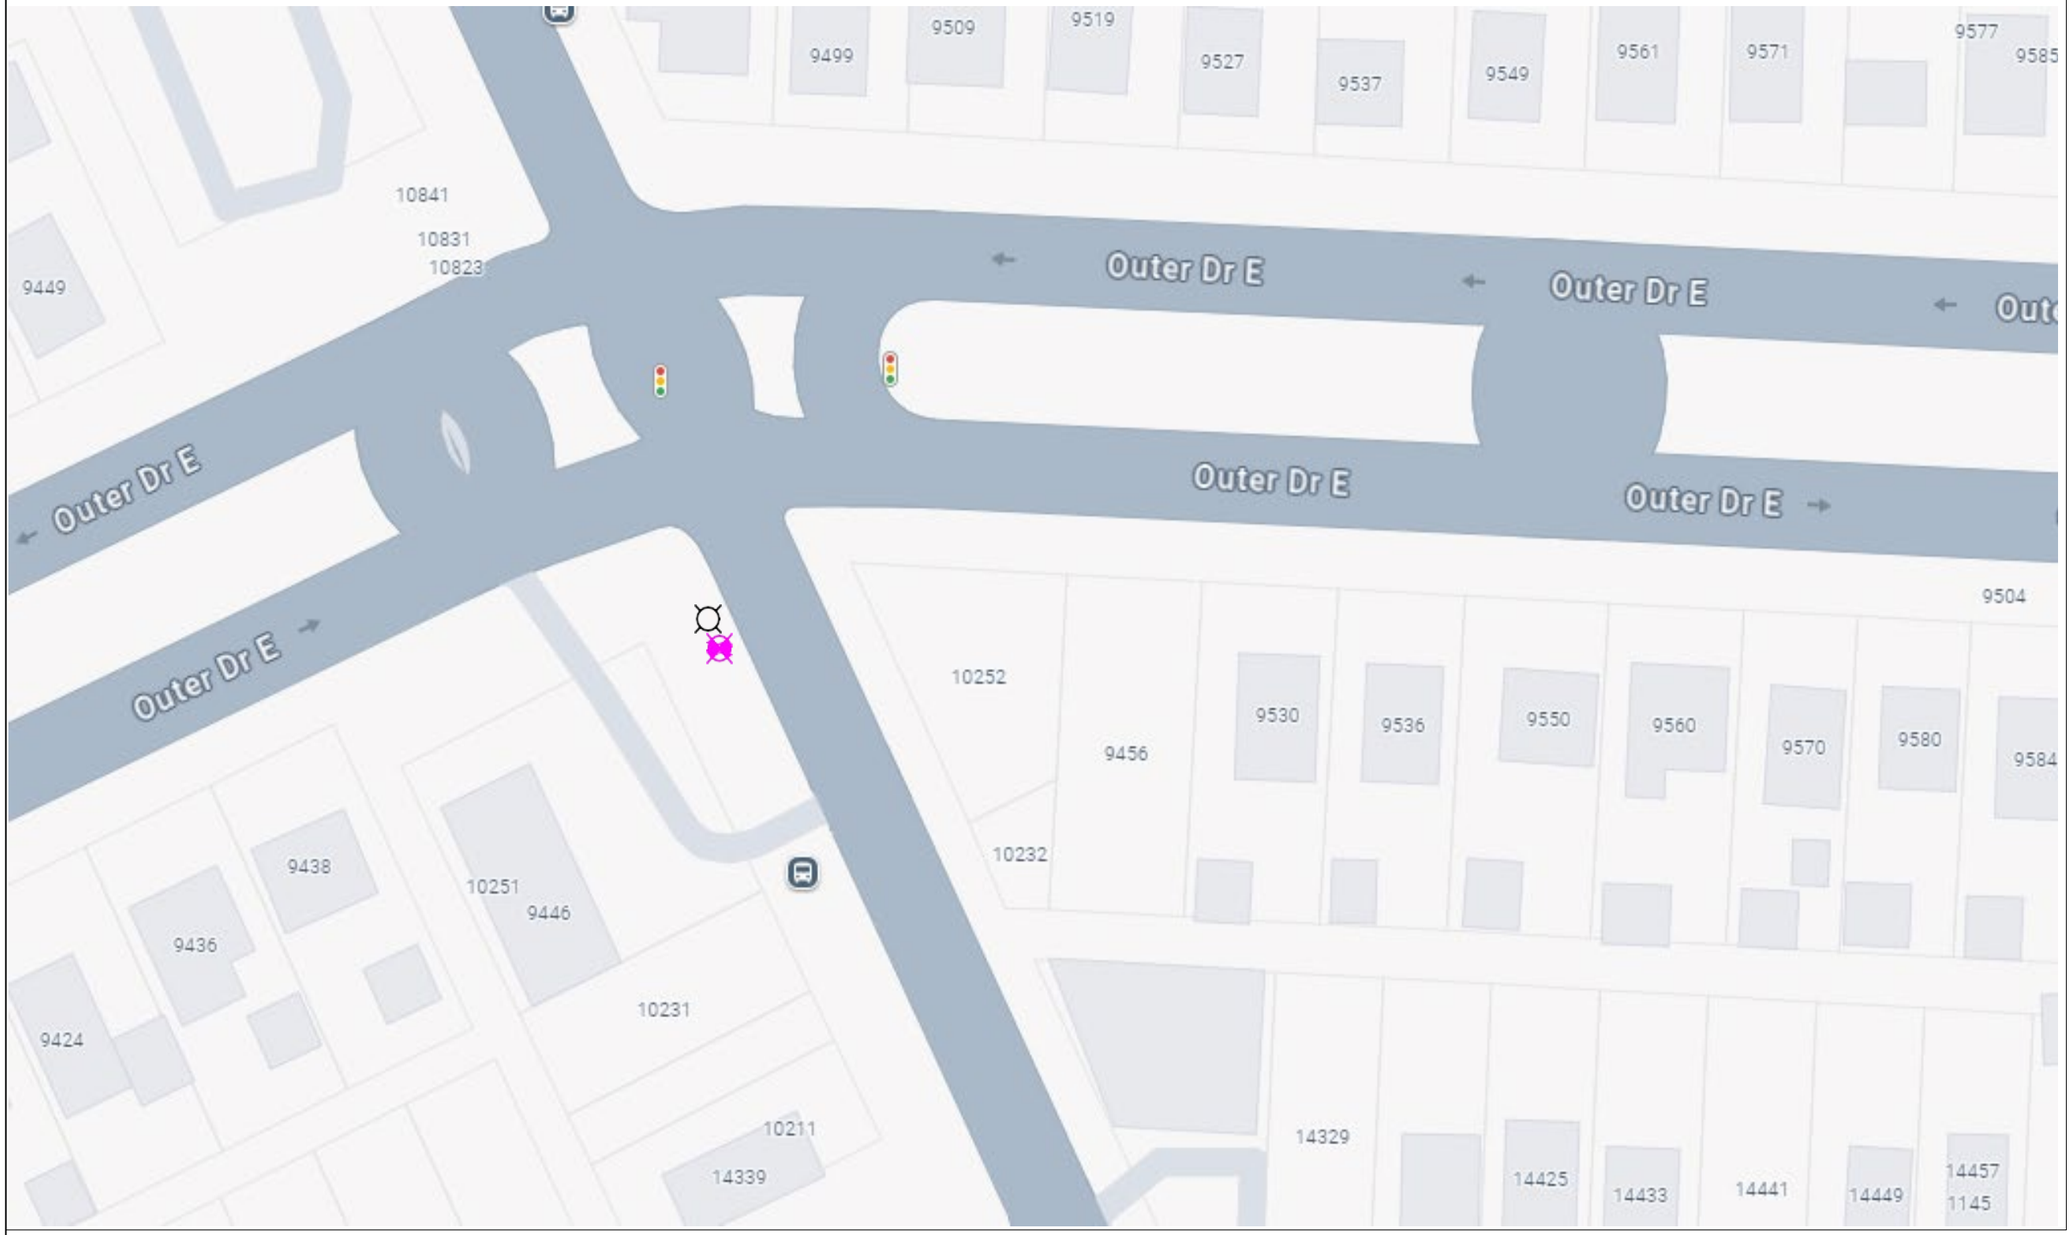

General Notes

N

SOLAR POWER

LEGEND

EXISTING POLE

PROPOSED POLE

PROPOSED CAMERA

PROPERTY LINE

No.	Revision/Issue	Date
1	Version 1-2	8/24

Firm Name and Address

Motorola Solutions
500 W Monroe Street
Chicago IL 60661


Project Name and Address

MI LPR Project

New Pole Installation Site

Project Plan View

Project DPD LPR	Sheet 2
Drawn by Misty Coryell	
Scale Not to Scale	

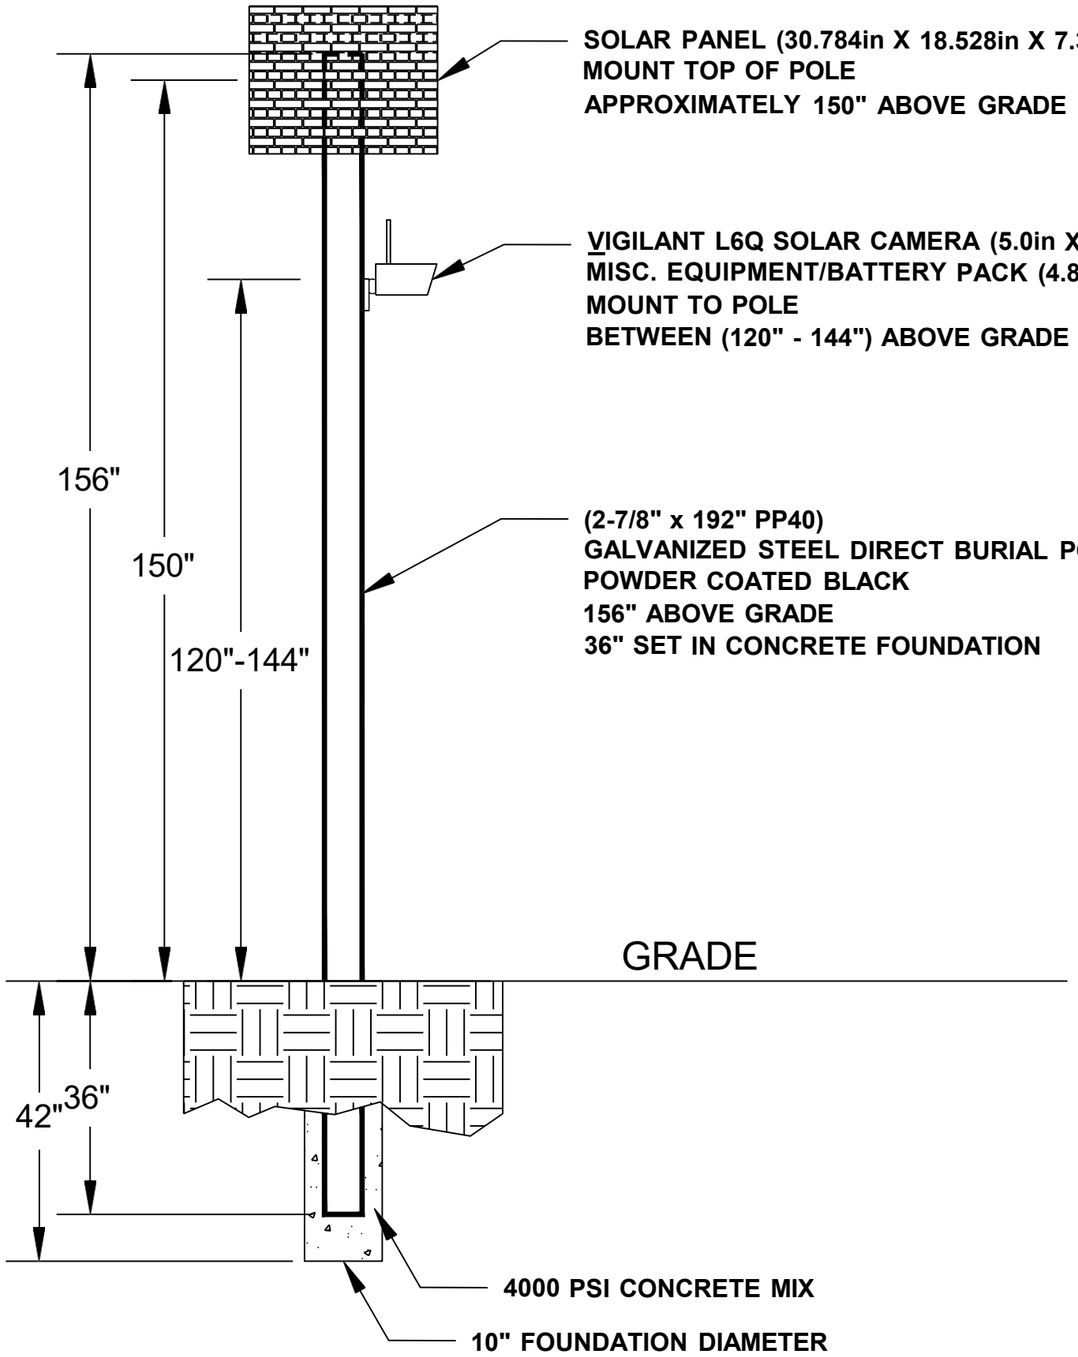

General Notes

No.	Revision/Issue	Date
1	Version 1-2	8/24

Firm Name and Address

Motorola Solutions
500 W Monroe Street
Chicago IL 60661

Project Name and Address

MI LPR Project

Pole Detail


Project DPD LPR	Sheet 3
Drawn by John Gabrial	
Scale Not to Scale	

SB Dequindre St at E McNichols Rd

Lat: 42.41826922690157
Long: -83.0823285611657

Install a New Sign Pole for LPR Camera



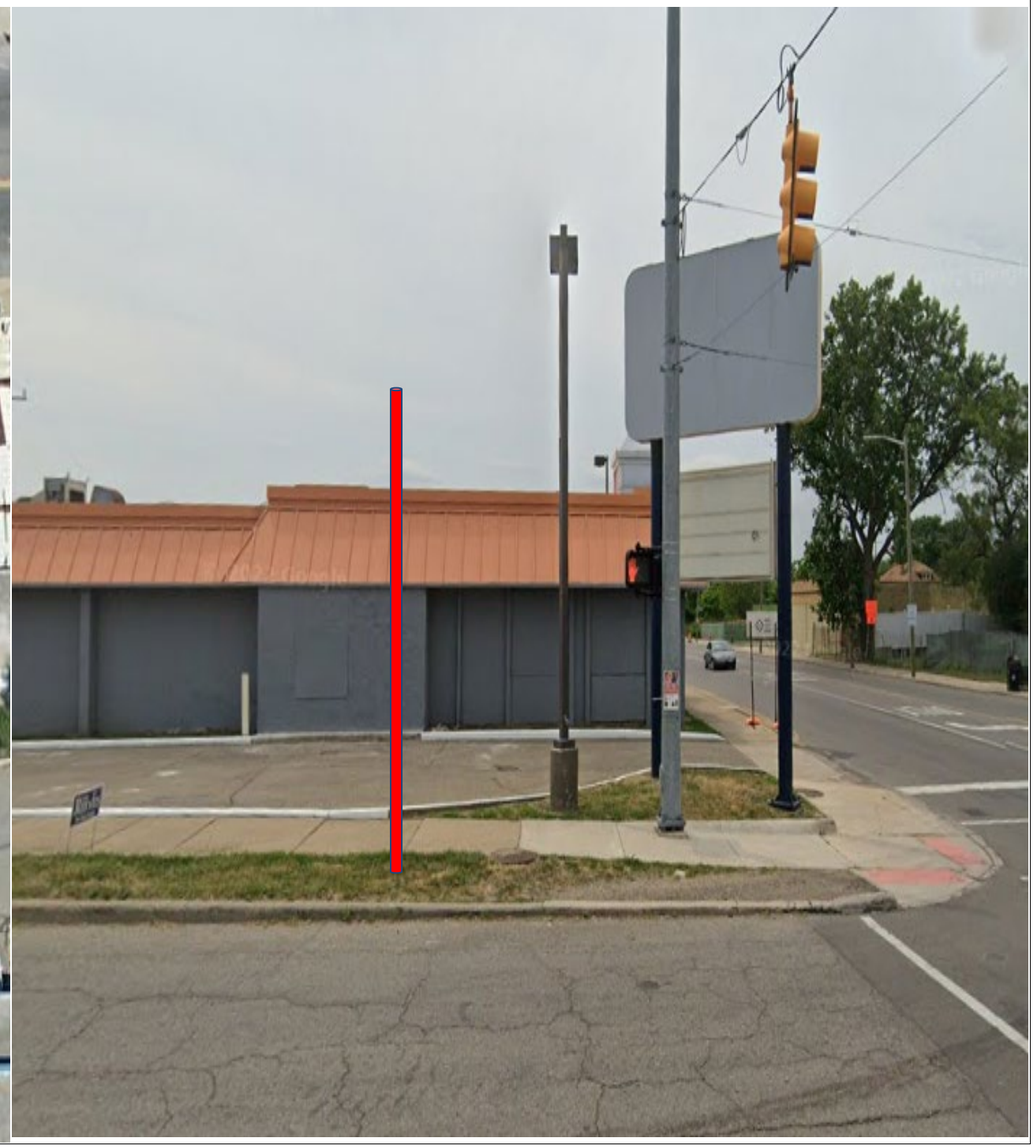

General Notes

N

SOLAR POWER

LEGEND

EXISTING POLE

PROPOSED POLE

PROPOSED CAMERA

PROPERTY LINE

No.	Revision/Issue	Date
1	Version 1-1	8/24

Firm Name and Address

Motorola Solutions
500 W Monroe Street
Chicago IL 60661

Project Name and Address


MI LPR Project

New Pole Installation Site

Project Plan View

Project DPDLPR	Sheet 1
Drawn by Misty Coryell	
Scale Not to Scale	

SB Dequindre St at E McNichols Rd

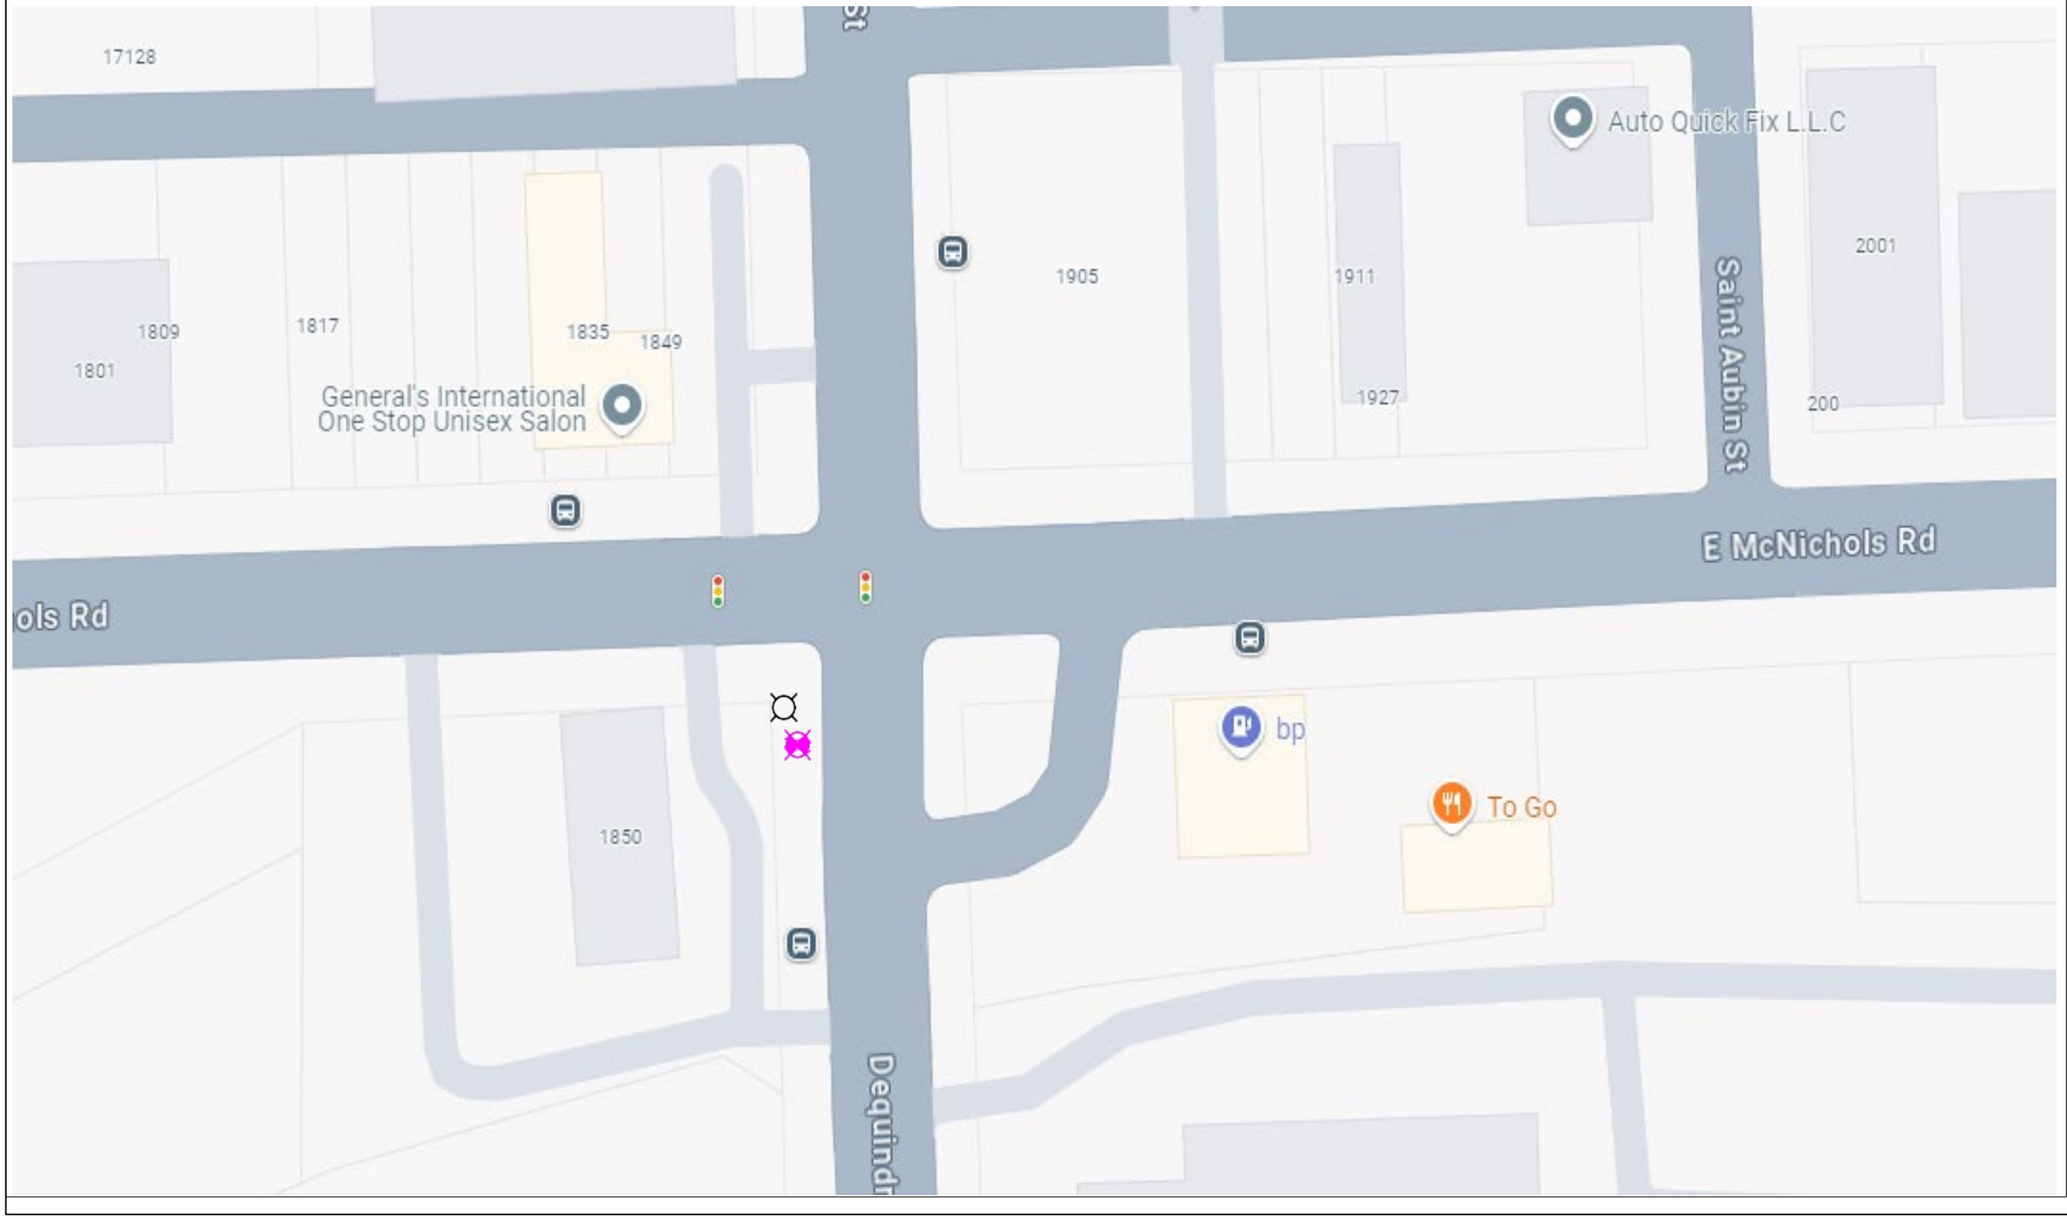

General Notes

N

SOLAR POWER

LEGEND

EXISTING POLE

PROPOSED POLE

PROPOSED CAMERA

PROPERTY LINE

No.	Revision/Issue	Date
1	Version 1-2	8/24

Firm Name and Address

Motorola Solutions
500 W Monroe Street
Chicago IL 60661


Project Name and Address

MI LPR Project

New Pole Installation Site

Project Plan View

Project DPD LPR	Sheet 2
Drawn by Misty Coryell	
Scale Not to Scale	

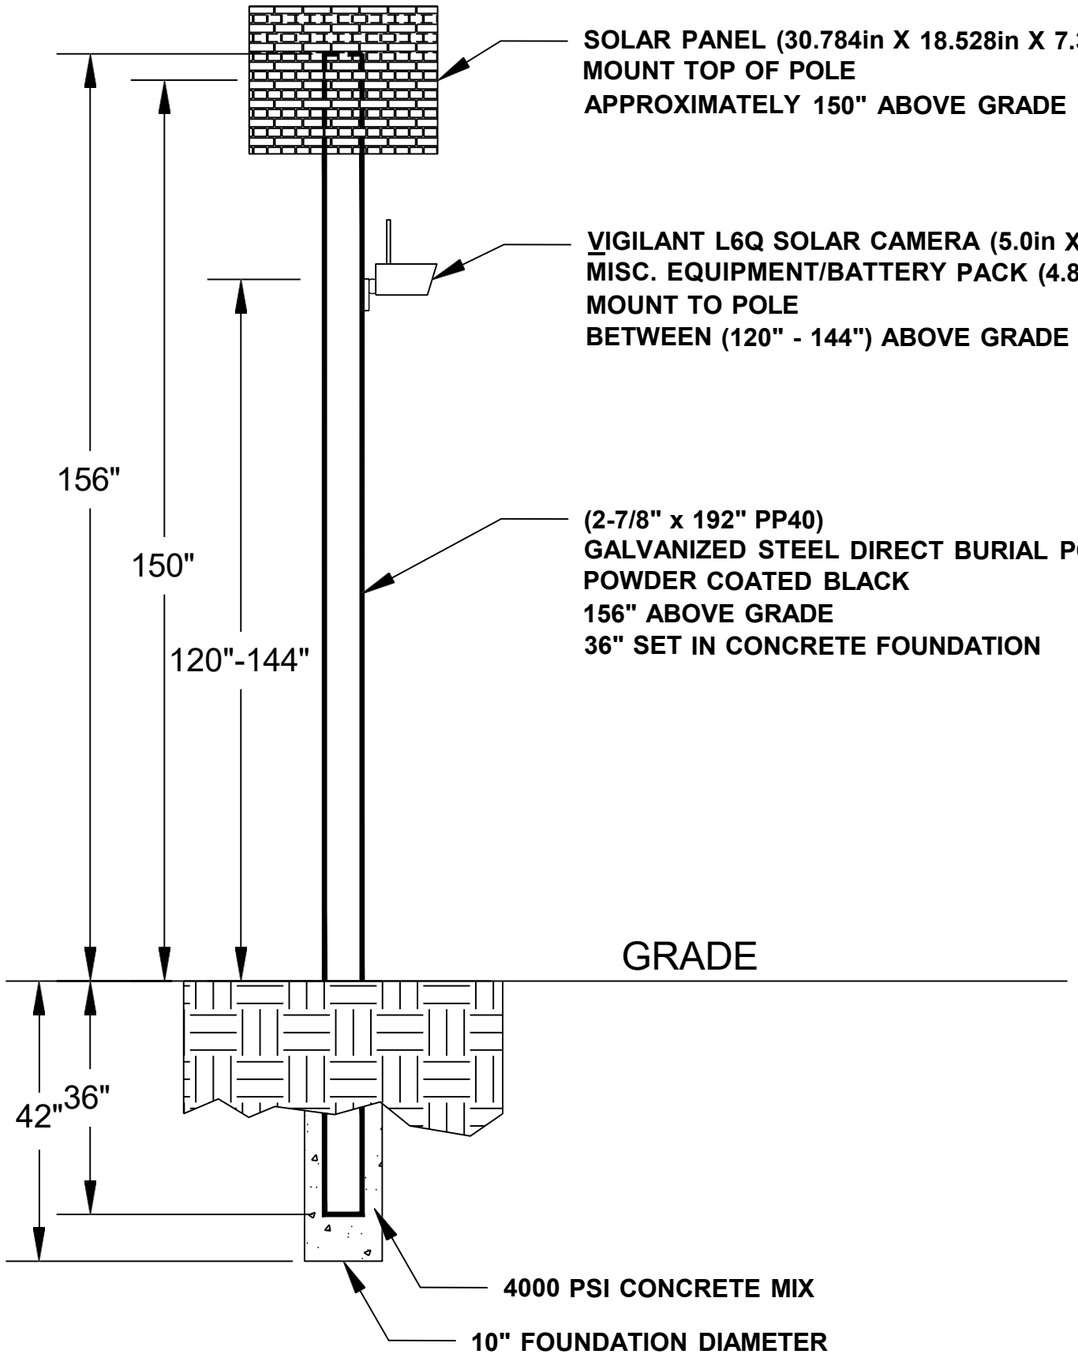

General Notes

No.	Revision/Issue	Date
1	Version 1-2	8/24

Firm Name and Address

Motorola Solutions
500 W Monroe Street
Chicago IL 60661

Project Name and Address

MI LPR Project

Pole Detail

Project DPD LPR	Sheet 3
Drawn by John Gabrial	
Scale Not to Scale	

SB Dexter Av at Elmhurst St

Lat: 42.38064746666111
Long: -83.12490728562106

Install a New Sign Pole for LPR Camera





General Notes

N

SOLAR POWER

LEGEND

- EXISTING POLE
- PROPOSED POLE
- PROPOSED CAMERA
- PROPERTY LINE

No.	Revision/Issue	Date
1	Version 1-1	8/24

Firm Name and Address

Motorola Solutions
500 W Monroe Street
Chicago IL 60661

Project Name and Address


MI LPR Project

New Pole Installation Site

Project Plan View

Project DPDLPR	Sheet 1
Drawn by Misty Coryell	
Scale Not to Scale	

SB Dexter Av at Elmhurst St

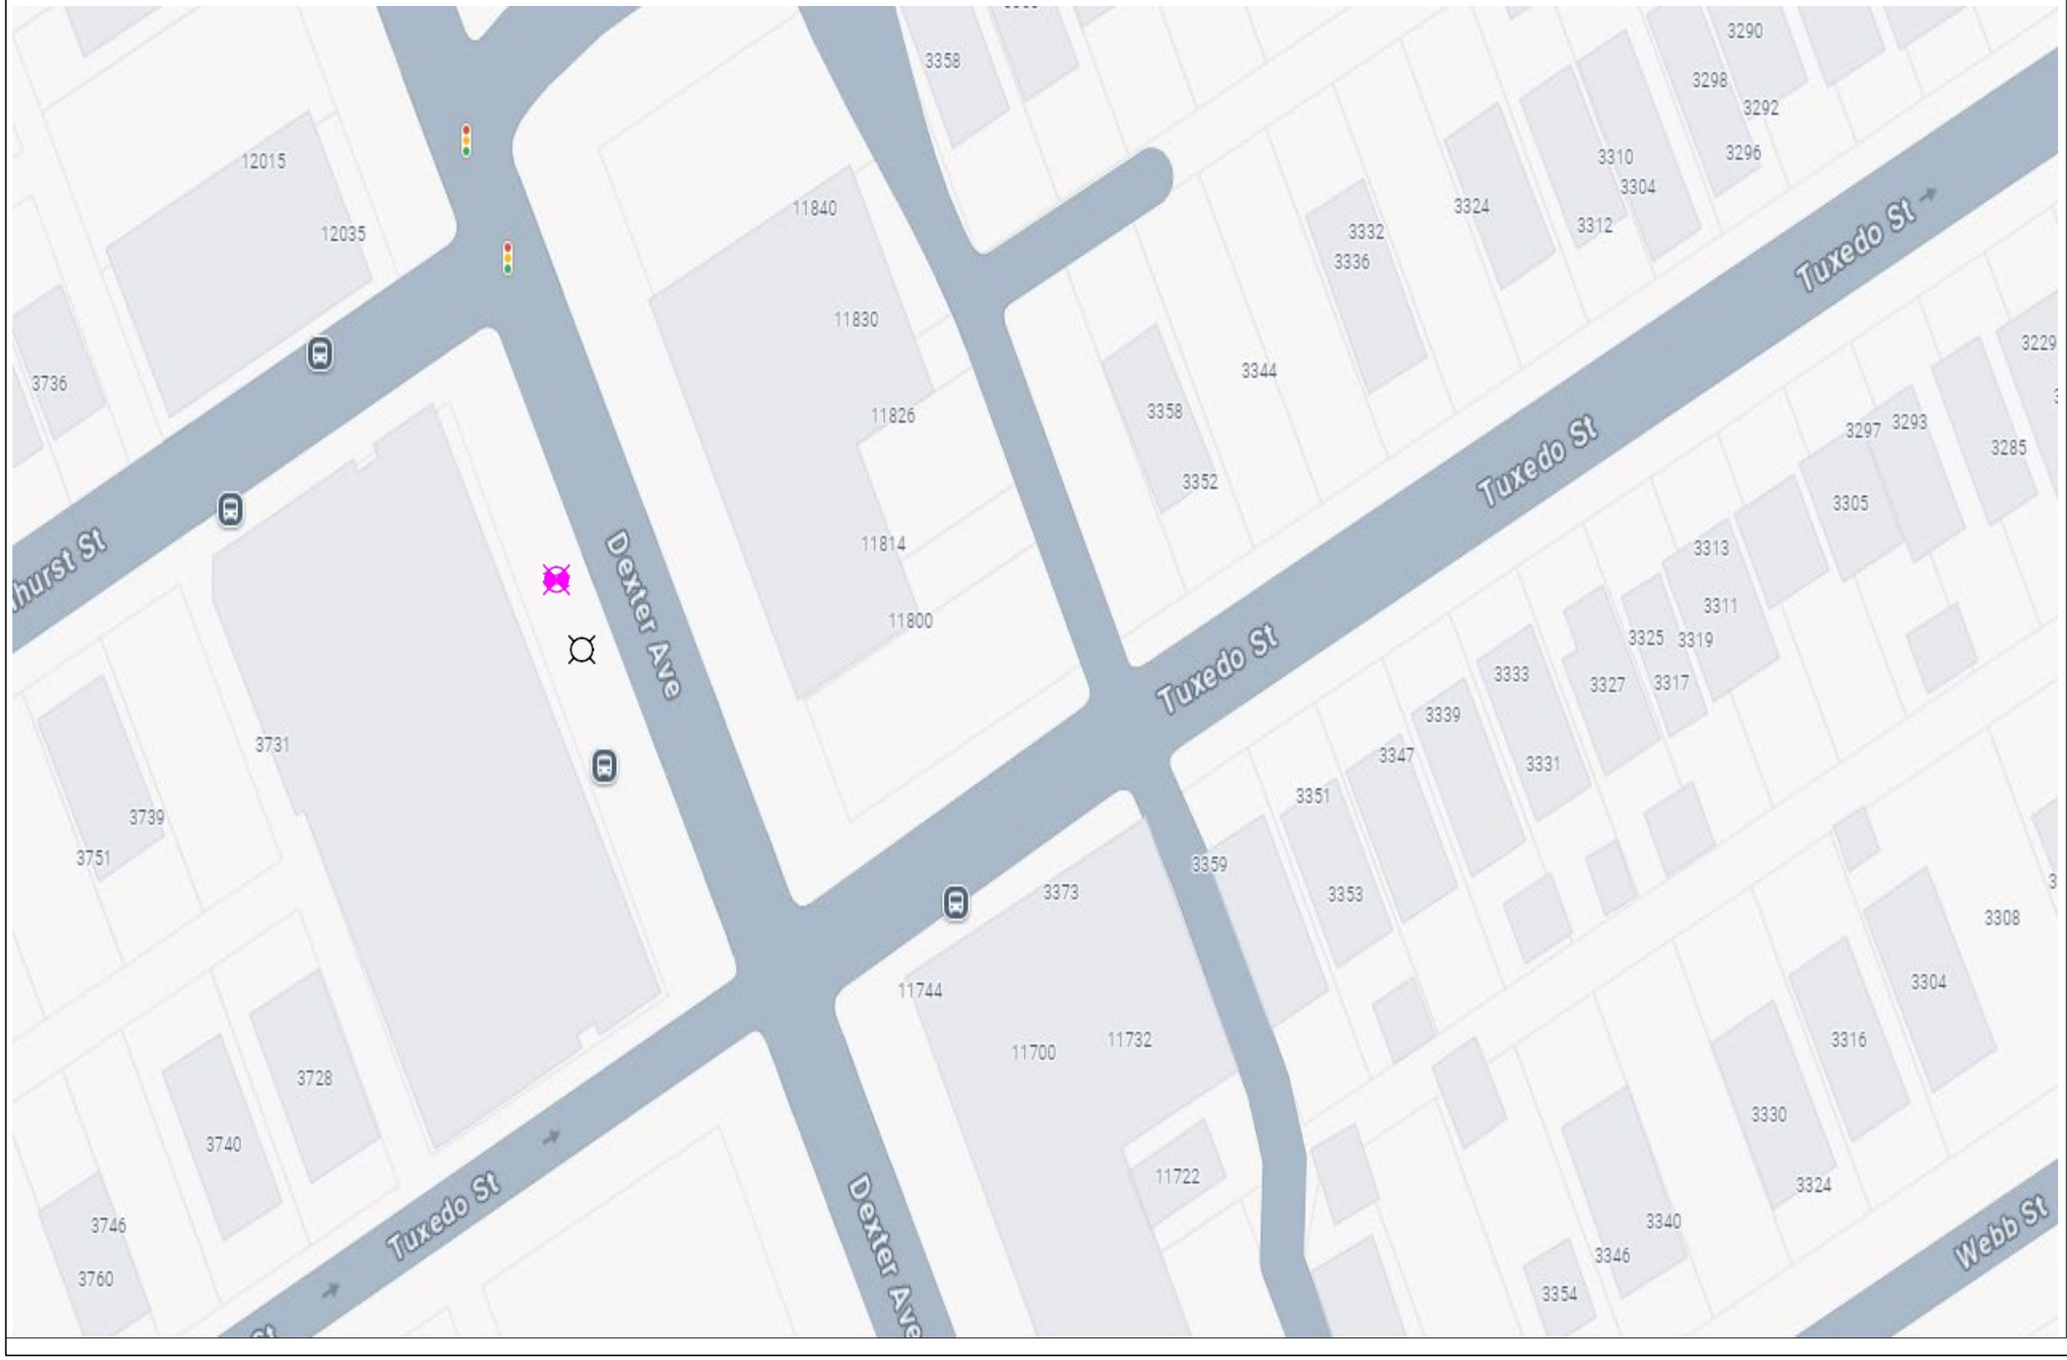

General Notes

N

SOLAR POWER

LEGEND

- **EXISTING POLE**
- **PROPOSED POLE**
- **PROPOSED CAMERA**
- **PROPERTY LINE**

No.	Revision/Issue	Date
1	Version 1-2	8/24

Firm Name and Address

Motorola Solutions
500 W Monroe Street
Chicago IL 60661


Project Name and Address

MI LPR Project

New Pole Installation Site

Project Plan View

Project: DPD LPR	Sheet: 2
Drawn by: Misty Coryell	
Scale: Not to Scale	

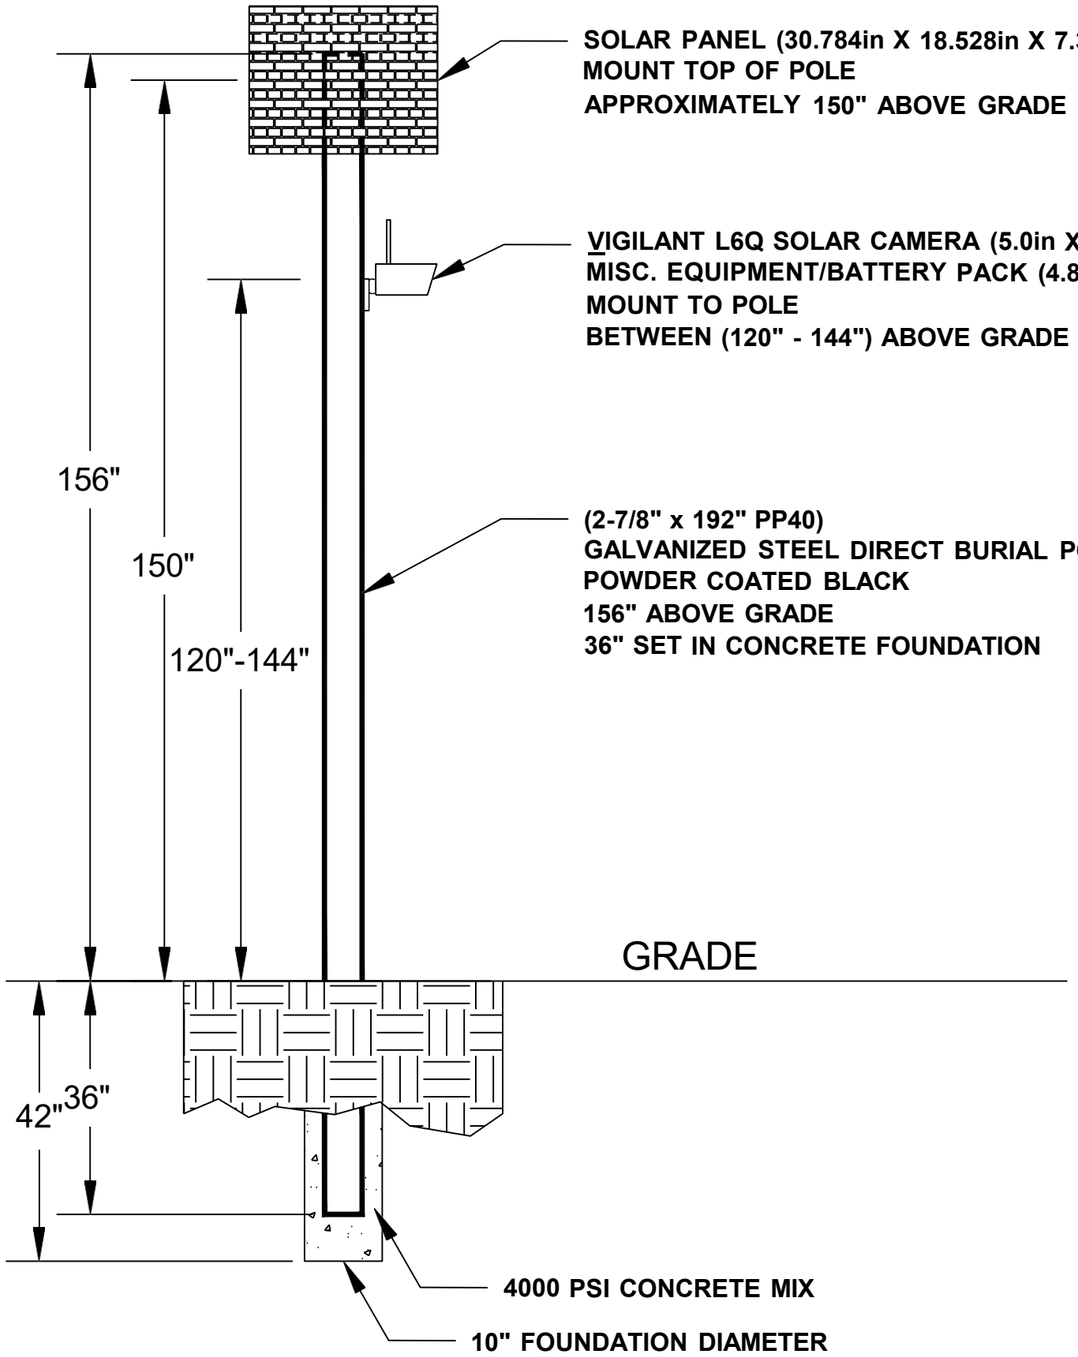

General Notes

No.	Revision/Issue	Date
1	Version 1-2	8/24

Firm Name and Address

Motorola Solutions
500 W Monroe Street
Chicago IL 60661

Project Name and Address

MI LPR Project


Pole Detail


Project DPD LPR	Sheet 3
Drawn by John Gabrial	
Scale Not to Scale	

SB Evergreen Rd at W 7 Mile Rd

Lat: 42.42910686
Long: -83.23896288

Install a New Sign Pole for LPR Camera

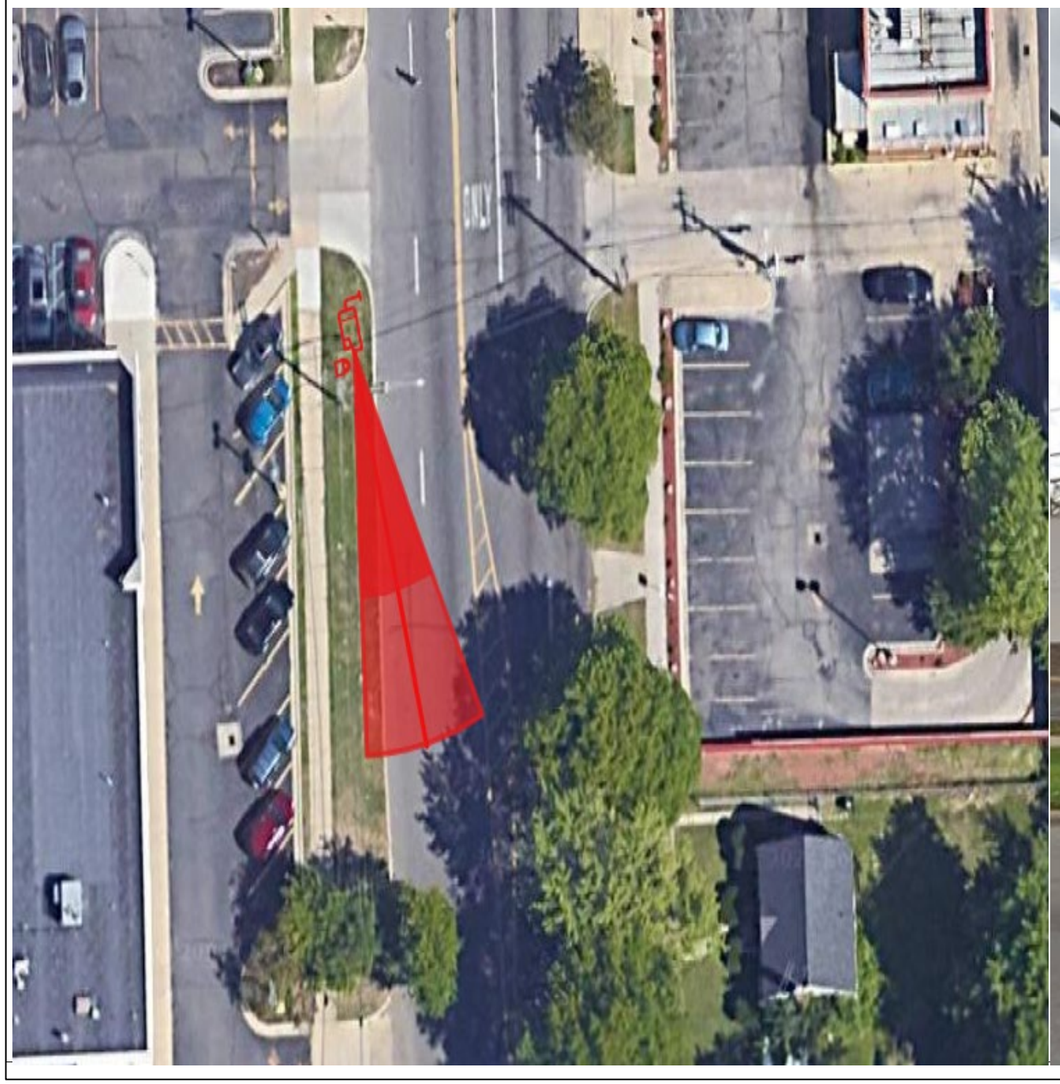

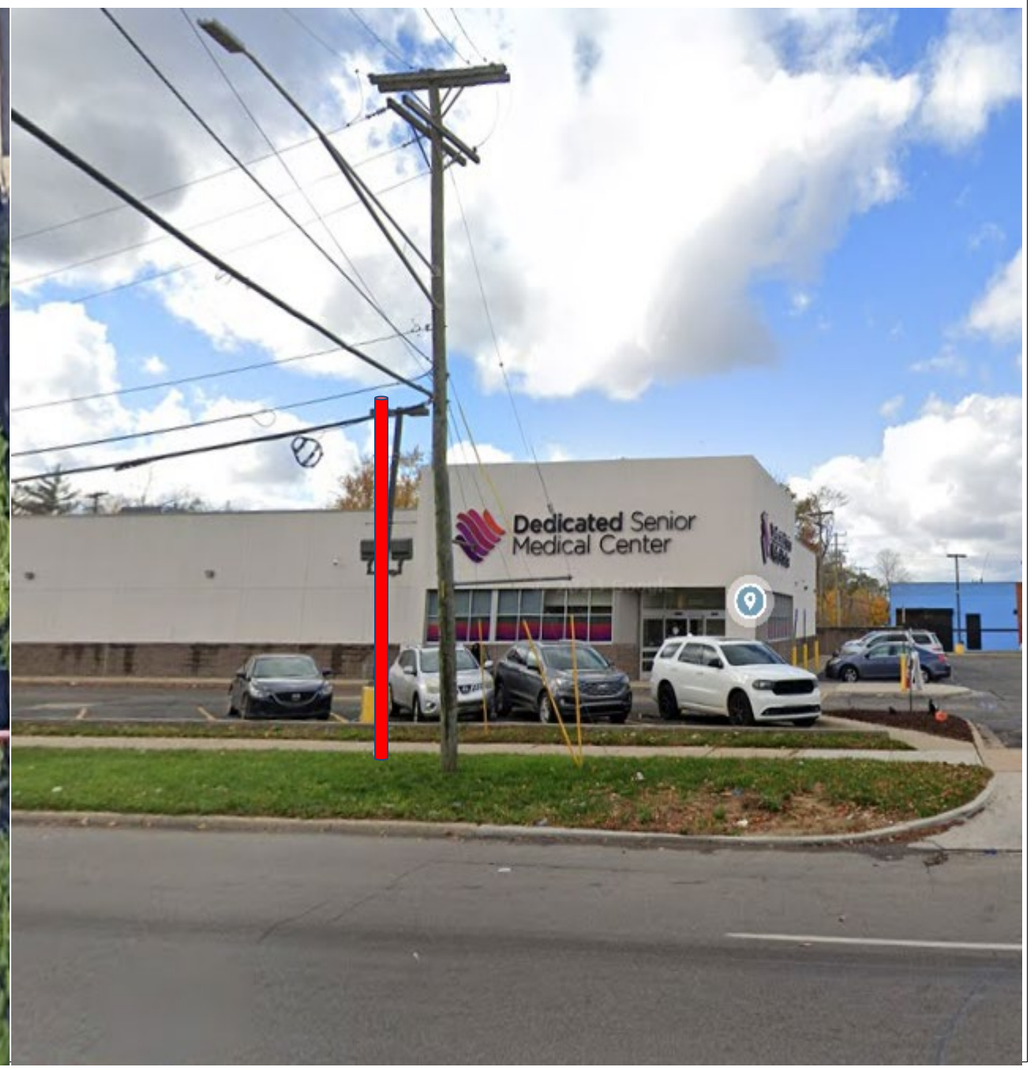

General Notes

N

SOLAR POWER

LEGEND

EXISTING POLE

PROPOSED POLE

PROPOSED CAMERA

PROPERTY LINE

No.	Revision/Issue	Date
1	Version 1-1	8/24

Firm Name and Address

Motorola Solutions
500 W Monroe Street
Chicago IL 60661

Project Name and Address


MI LPR Project

New Pole Installation Site

Project Plan View

Project DPDLPR	Sheet 1
Drawn by Misty Coryell	
Scale Not to Scale	

SB Evergreen Rd at W 7 Mile Rd

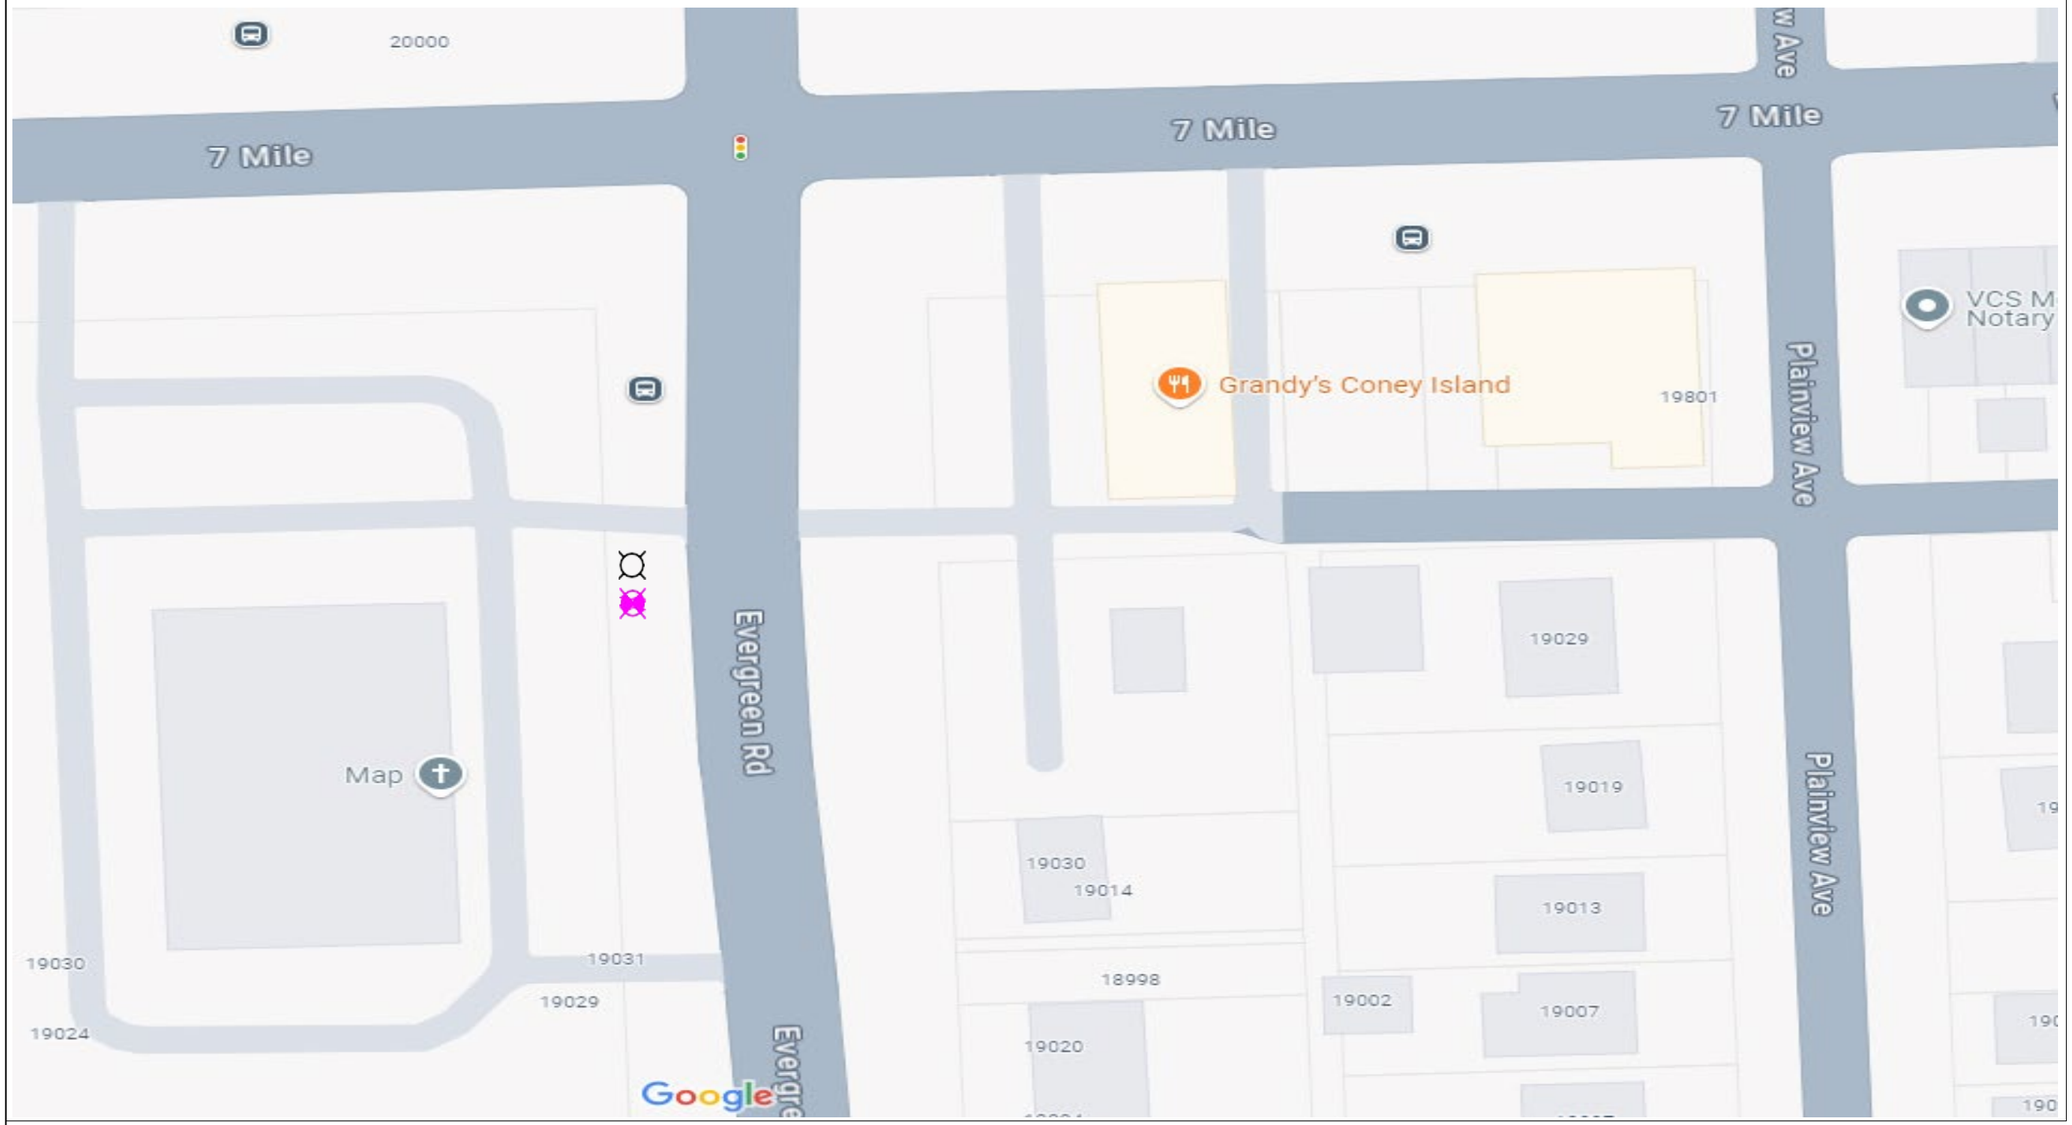

General Notes

N

SOLAR POWER

LEGEND

EXISTING POLE

PROPOSED POLE

PROPOSED CAMERA

PROPERTY LINE

No.	Revision/Issue	Date
1	Version 1-2	8/24

Firm Name and Address

Motorola Solutions
500 W Monroe Street
Chicago IL 60661


Project Name and Address

MI LPR Project

New Pole Installation Site

Project Plan View

Project DPD LPR	Sheet 2
Drawn by Misty Coryell	
Scale Not to Scale	

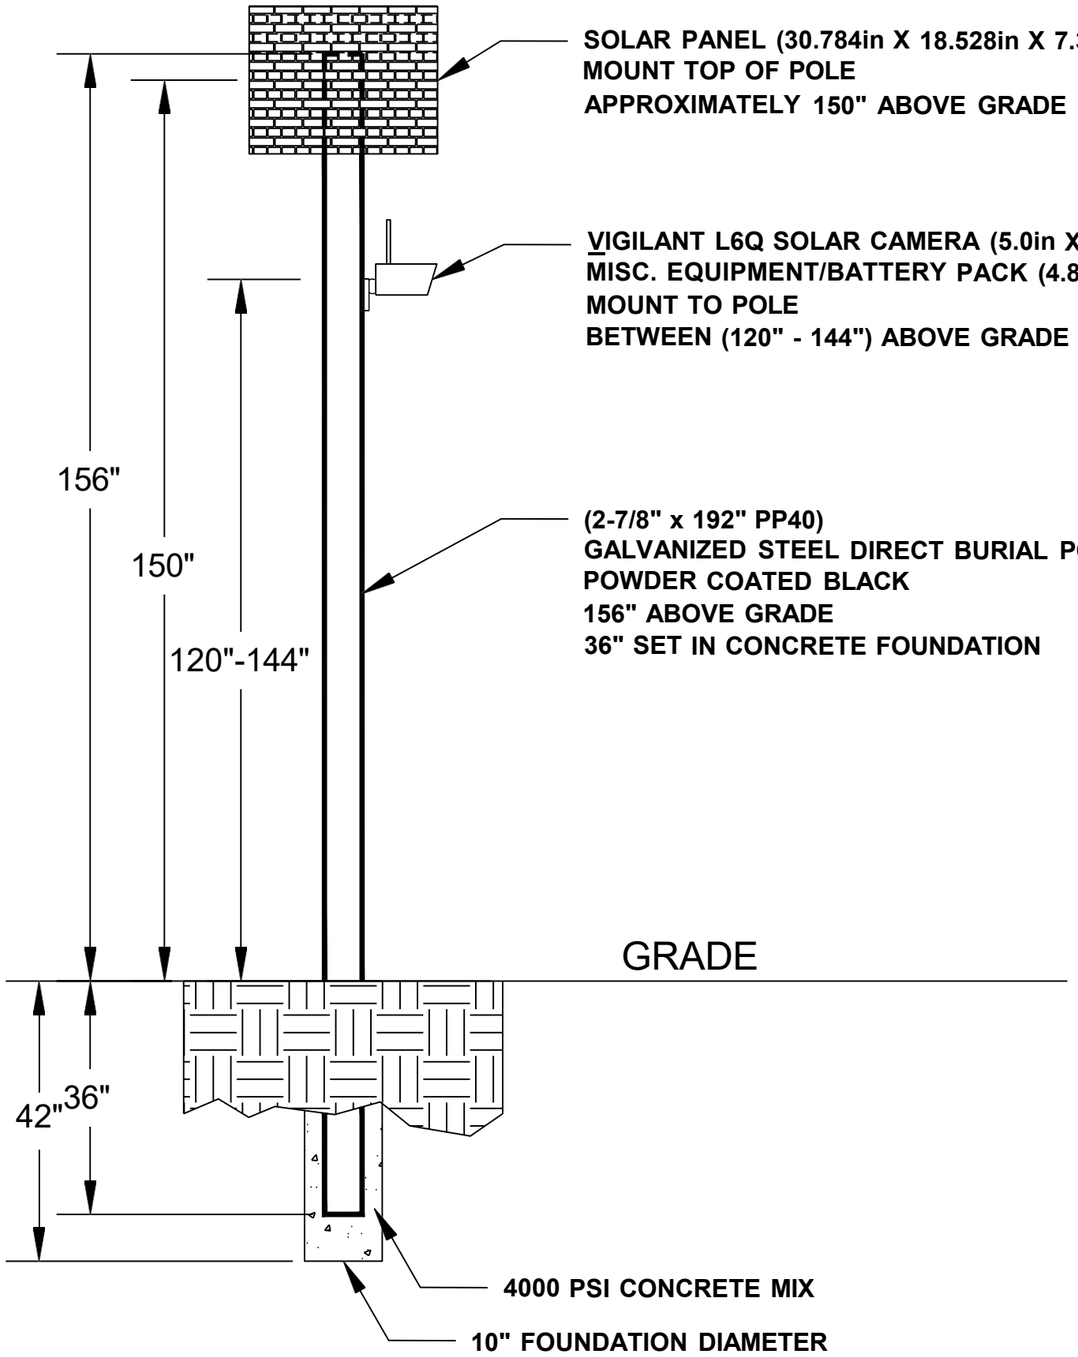

General Notes

No.	Revision/Issue	Date
1	Version 1-2	8/24

Firm Name and Address

Motorola Solutions
500 W Monroe Street
Chicago IL 60661

Project Name and Address

MI LPR Project

Pole Detail

Project DPD LPR	Sheet 3
Drawn by John Gabrial	
Scale Not to Scale	

SB Evergreen Rd at W Chicago

Lat: 42.36457956
Long: -83.23614426

Install a New Sign Pole for LPR Camera





General Notes

N

SOLAR POWER

LEGEND

- EXISTING POLE
- PROPOSED POLE
- PROPOSED CAMERA
- PROPERTY LINE

No.	Revision/Issue	Date
1	Version 1-1	8/24

Firm Name and Address

Motorola Solutions
500 W Monroe Street
Chicago IL 60661

Project Name and Address


MI LPR Project

New Pole Installation Site

Project Plan View

Project DPDLPR	Sheet 1
Drawn by Misty Coryell	
Scale Not to Scale	

SB Evergreen Rd at W Chicago

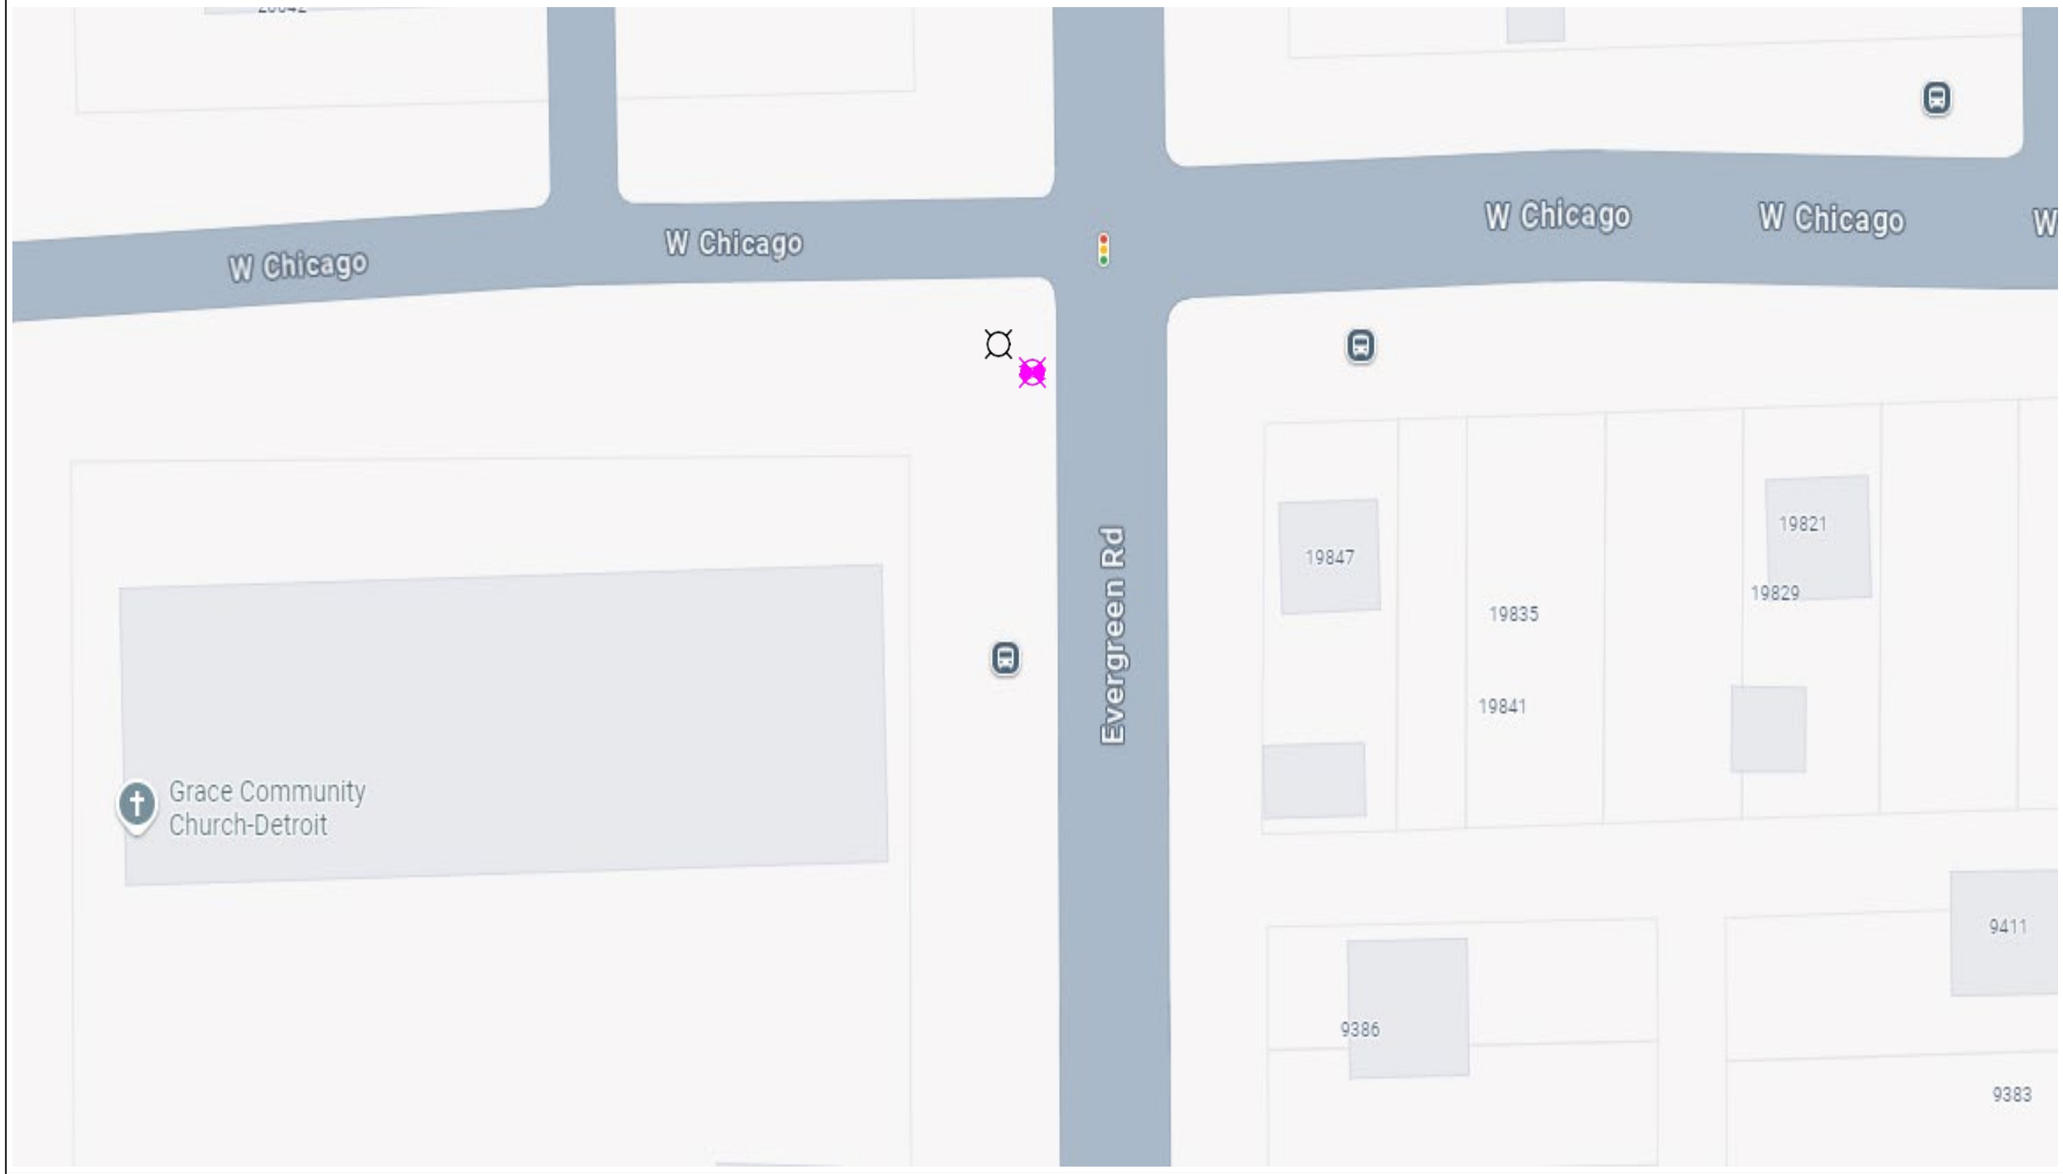

General Notes

N

SOLAR POWER

LEGEND

EXISTING POLE

PROPOSED POLE

PROPOSED CAMERA

PROPERTY LINE

No.	Revision/Issue	Date
1	Version 1-2	8/24

Firm Name and Address

Motorola Solutions
500 W Monroe Street
Chicago IL 60661


Project Name and Address

MI LPR Project

New Pole Installation Site

Project Plan View

Project DPD LPR	Sheet 2
Drawn by Misty Coryell	
Scale Not to Scale	

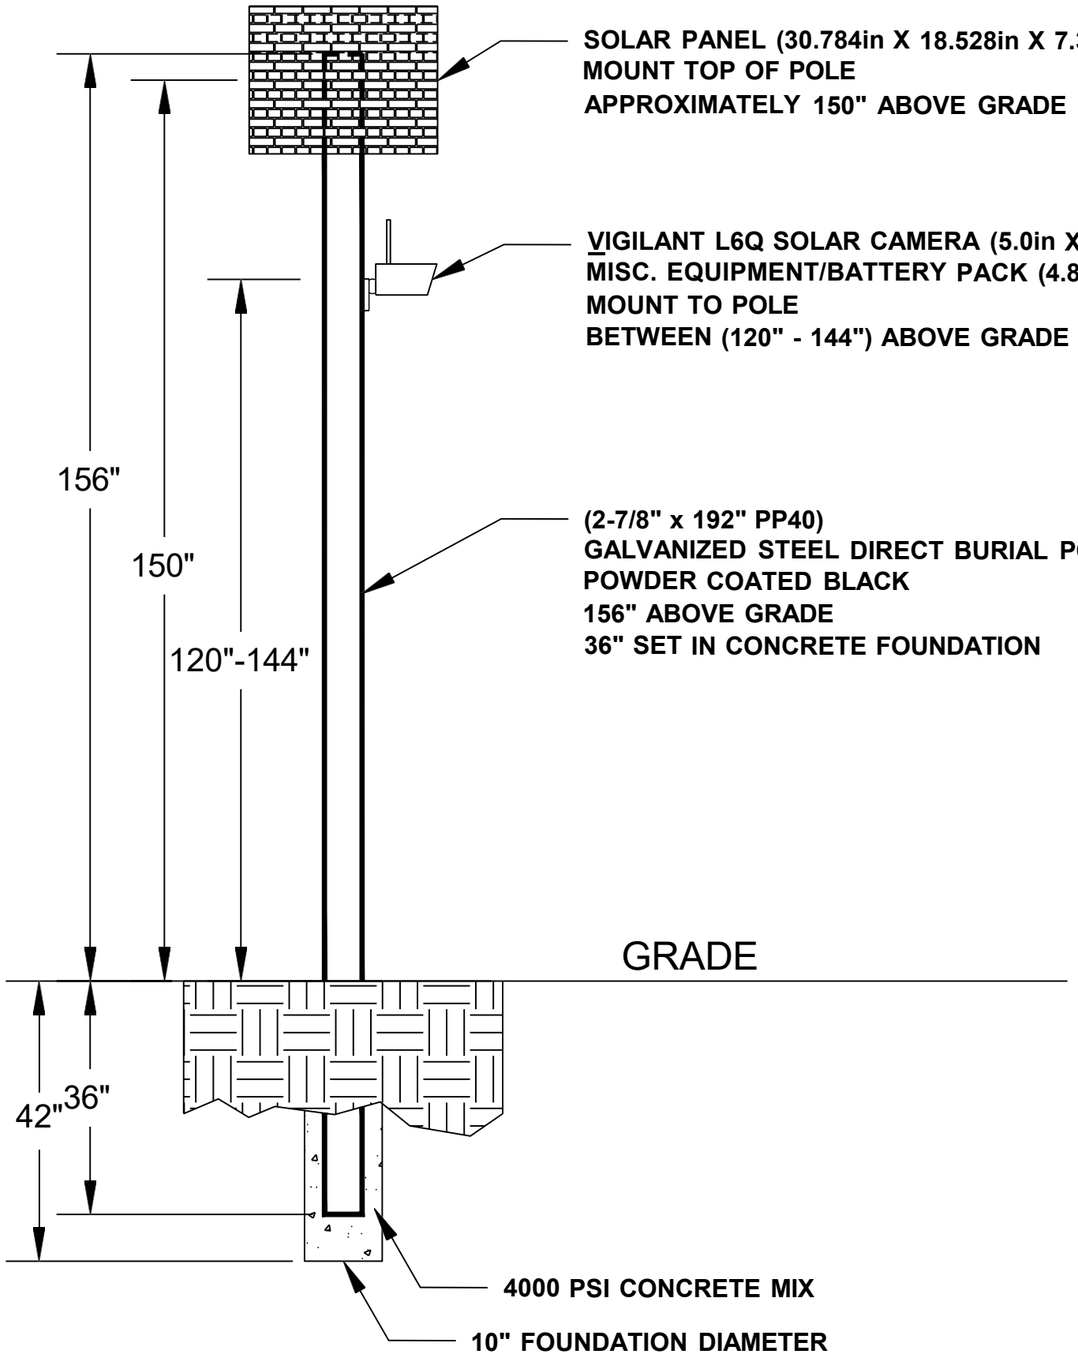

General Notes

No.	Revision/Issue	Date
1	Version 1-2	8/24

Firm Name and Address

Motorola Solutions
500 W Monroe Street
Chicago IL 60661

Project Name and Address

MI LPR Project


Pole Detail


Project DPD LPR	Sheet 3
Drawn by John Gabrial	
Scale Not to Scale	

SB Grand Bl at MLK Bl

Lat: 42.33365137064533
Long: -83.09677374009195

Install a New Sign Pole for LPR Camera

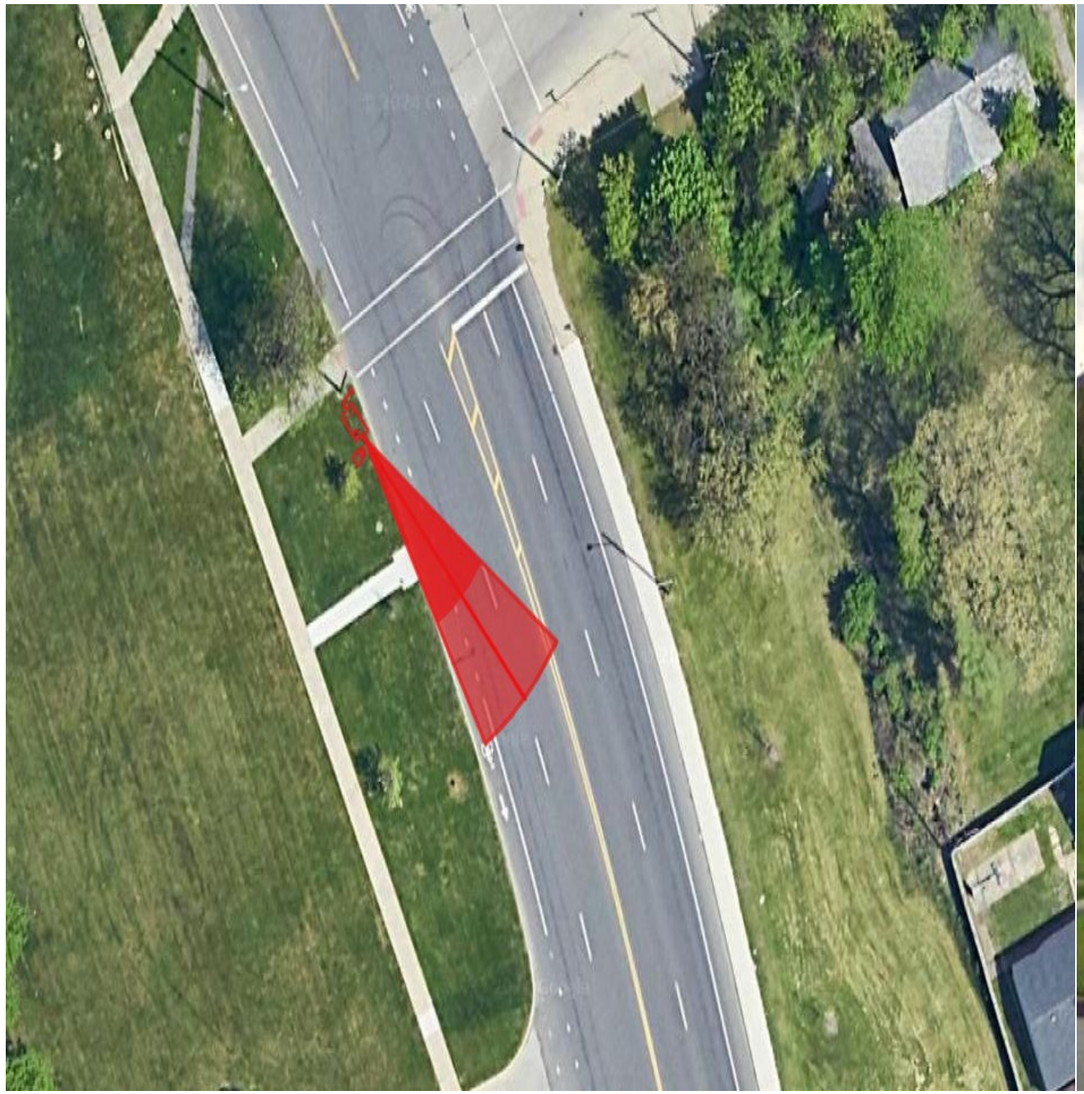

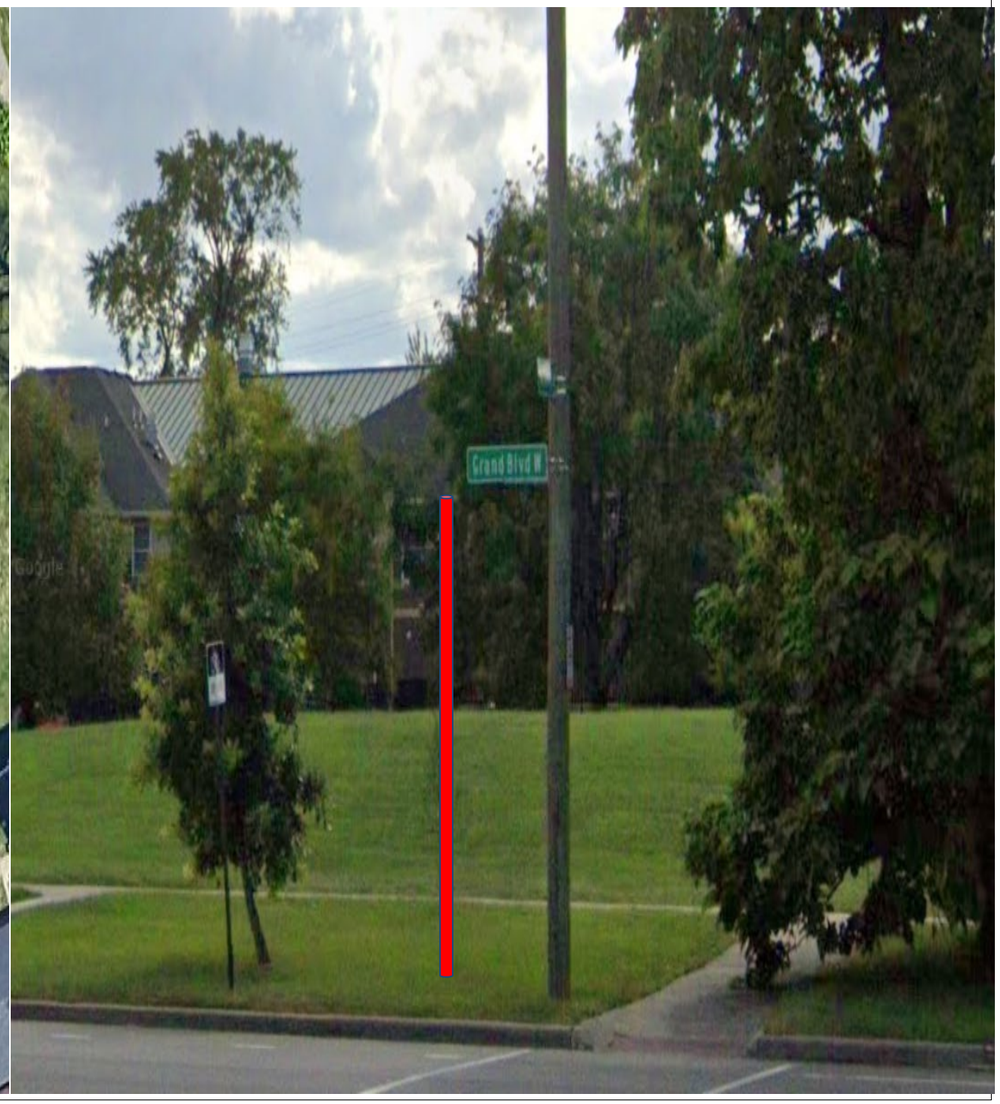

General Notes

N

SOLAR POWER

LEGEND

EXISTING POLE

PROPOSED POLE

PROPOSED CAMERA

PROPERTY LINE

No.	Revision/Issue	Date
1	Version 1-1	8/24

Firm Name and Address

Motorola Solutions
500 W Monroe Street
Chicago IL 60661

Project Name and Address


MI LPR Project

New Pole Installation Site

Project Plan View

Project DPDLPR	Sheet 1
Drawn by Misty Coryell	
Scale Not to Scale	

SB Grand Bl at MLK Bl

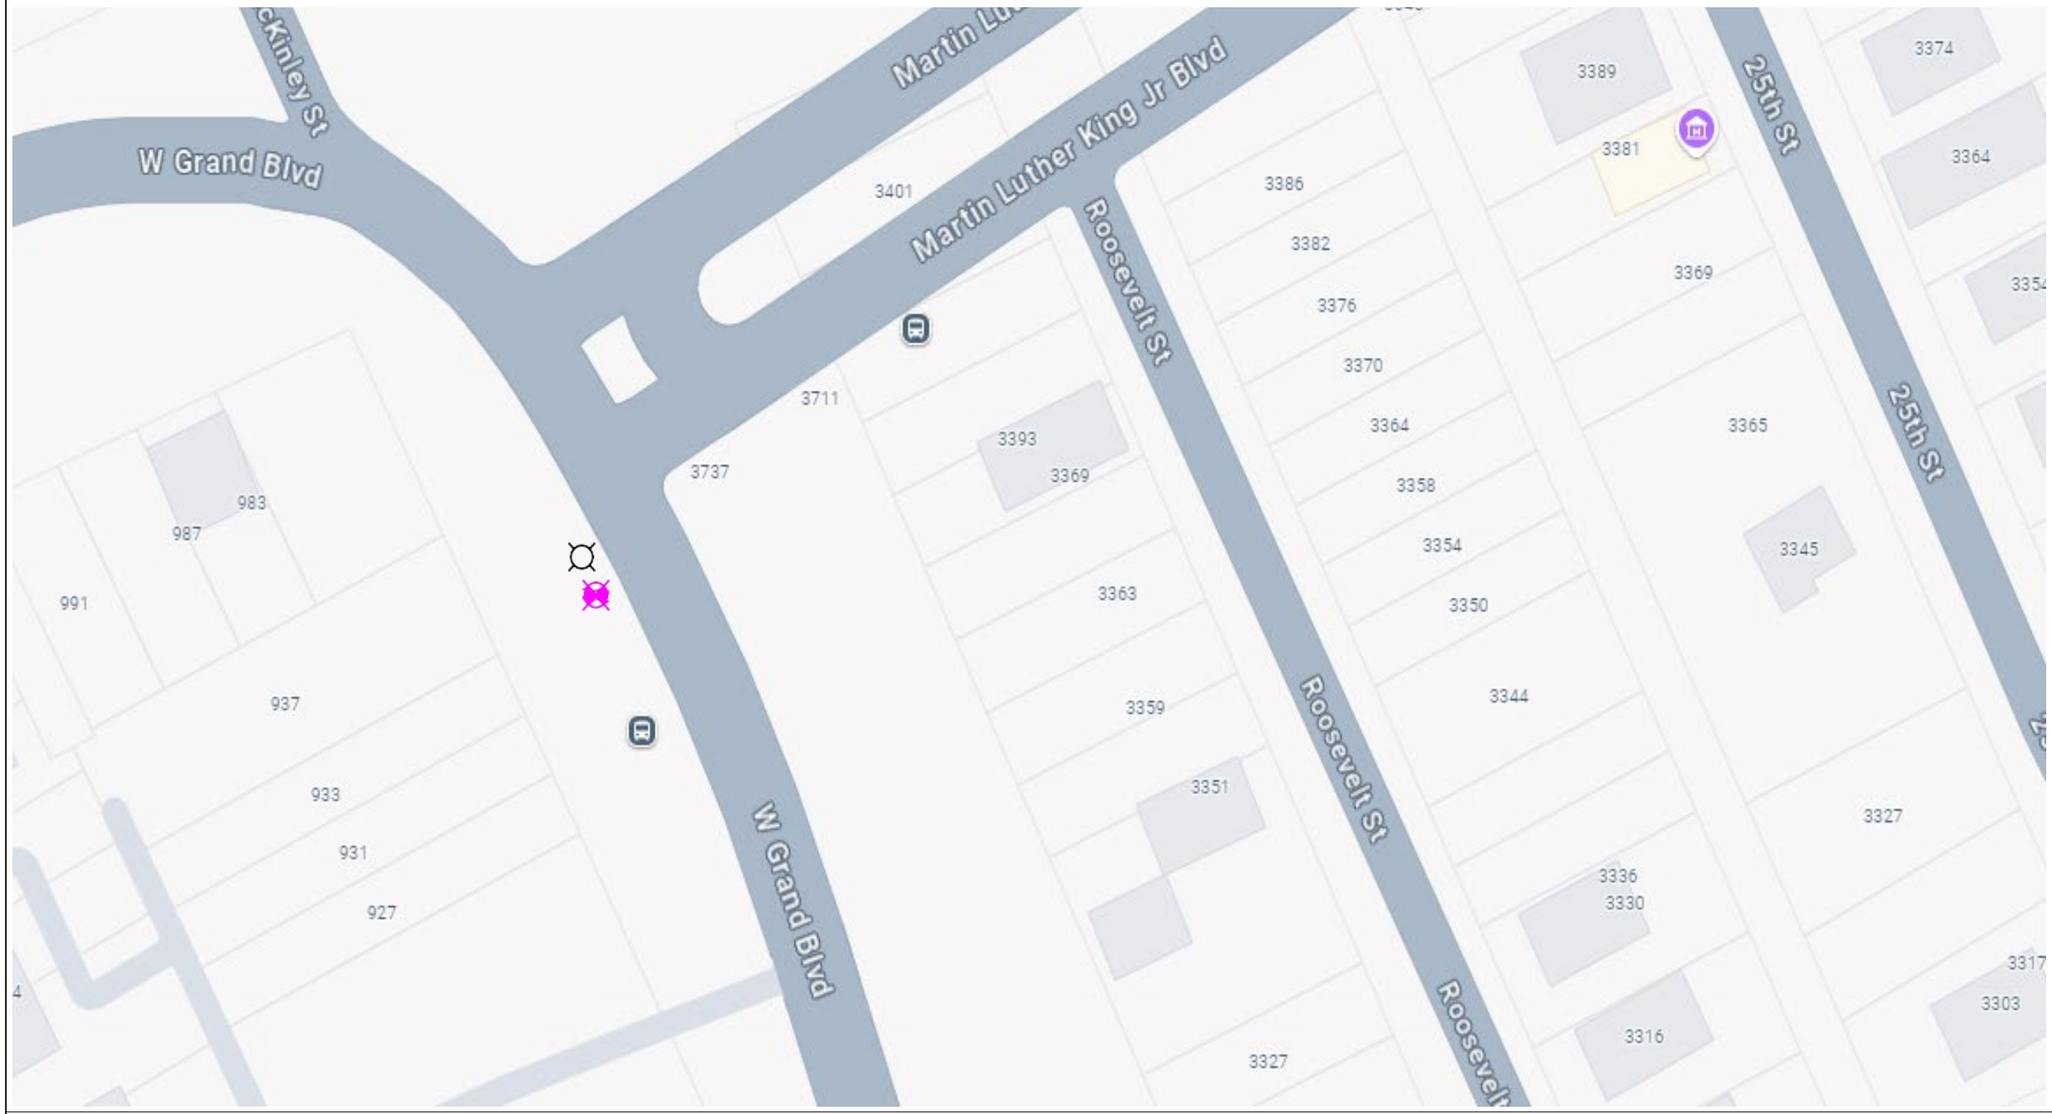

General Notes

N

SOLAR POWER

LEGEND

- **EXISTING POLE**
- **PROPOSED POLE**
- **PROPOSED CAMERA**
- **PROPERTY LINE**

No.	Revision/Issue	Date
1	Version 1-2	8/24

Firm Name and Address

Motorola Solutions
500 W Monroe Street
Chicago IL 60661


Project Name and Address

MI LPR Project

New Pole Installation Site

Project Plan View

Project DPD LPR	Sheet 2
Drawn by Misty Coryell	
Scale Not to Scale	

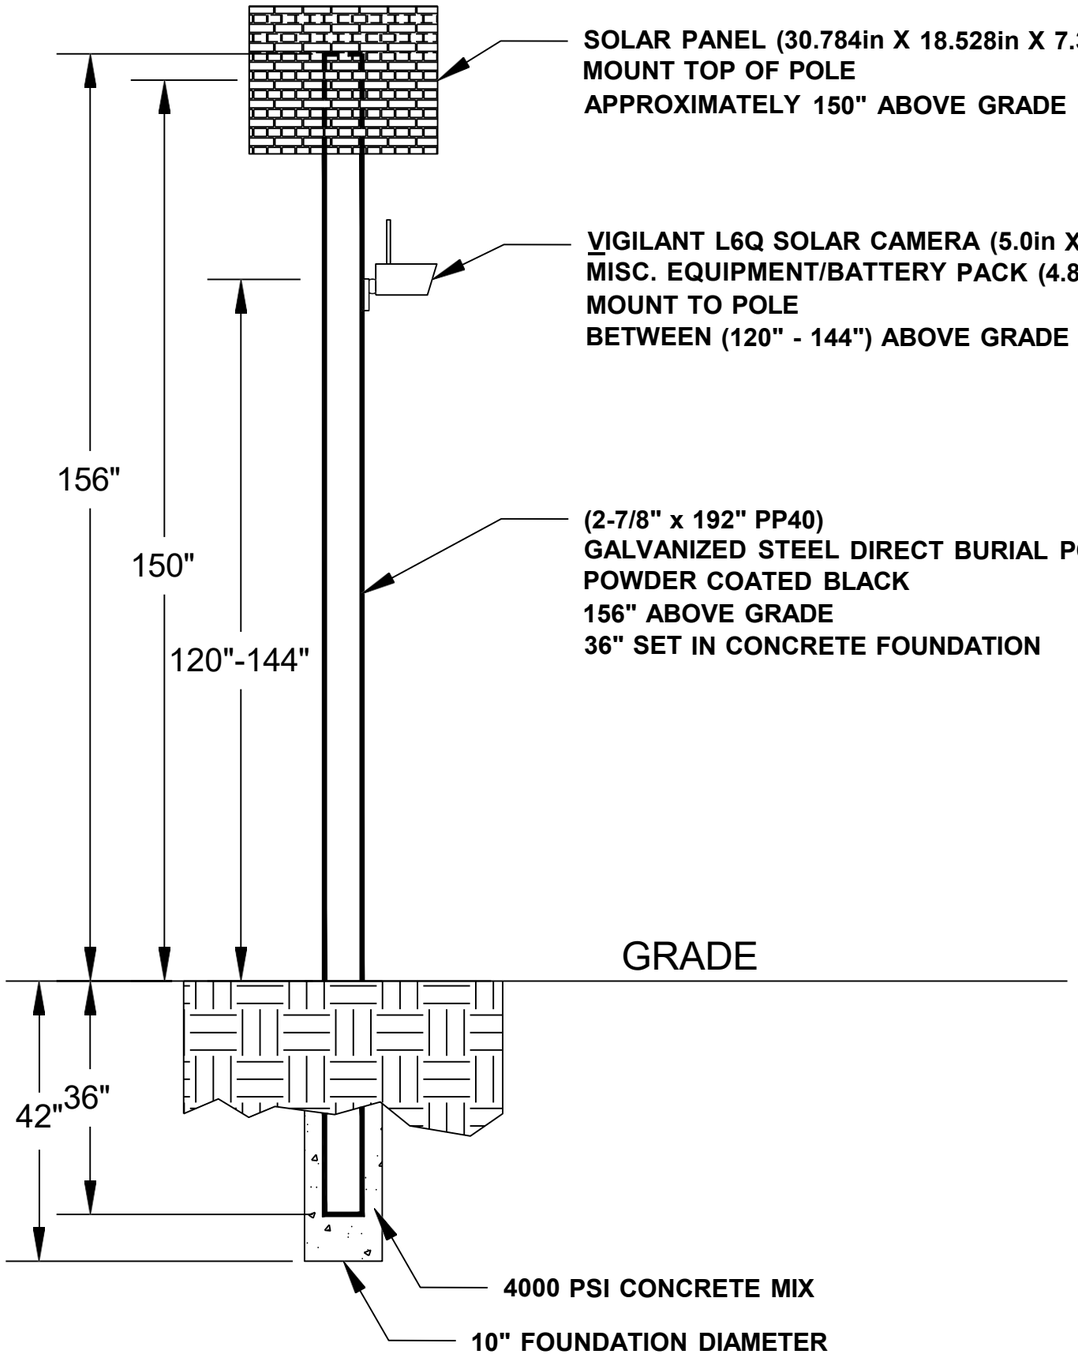

General Notes

No.	Revision/Issue	Date
1	Version 1-2	8/24

Firm Name and Address

Motorola Solutions
500 W Monroe Street
Chicago IL 60661

Project Name and Address

MI LPR Project

Pole Detail

Project DPD LPR	Sheet 3
Drawn by John Gabrial	
Scale Not to Scale	

SB Greenfield Rd at Puritan Av

Lat: 42.40832760731548
Long: -83.19913345740925

Install a New Sign Pole for LPR Camera





General Notes

N

SOLAR POWER

LEGEND

- EXISTING POLE
- PROPOSED POLE
- PROPOSED CAMERA
- PROPERTY LINE

No.	Revision/Issue	Date
1	Version 1-1	8/24

Firm Name and Address

Motorola Solutions
500 W Monroe Street
Chicago IL 60661

Project Name and Address


MI LPR Project

New Pole Installation Site

Project Plan View

Project DPDLPR	Sheet 1
Drawn by Misty Coryell	
Scale Not to Scale	

SB Greenfield Rd at Puritan Av

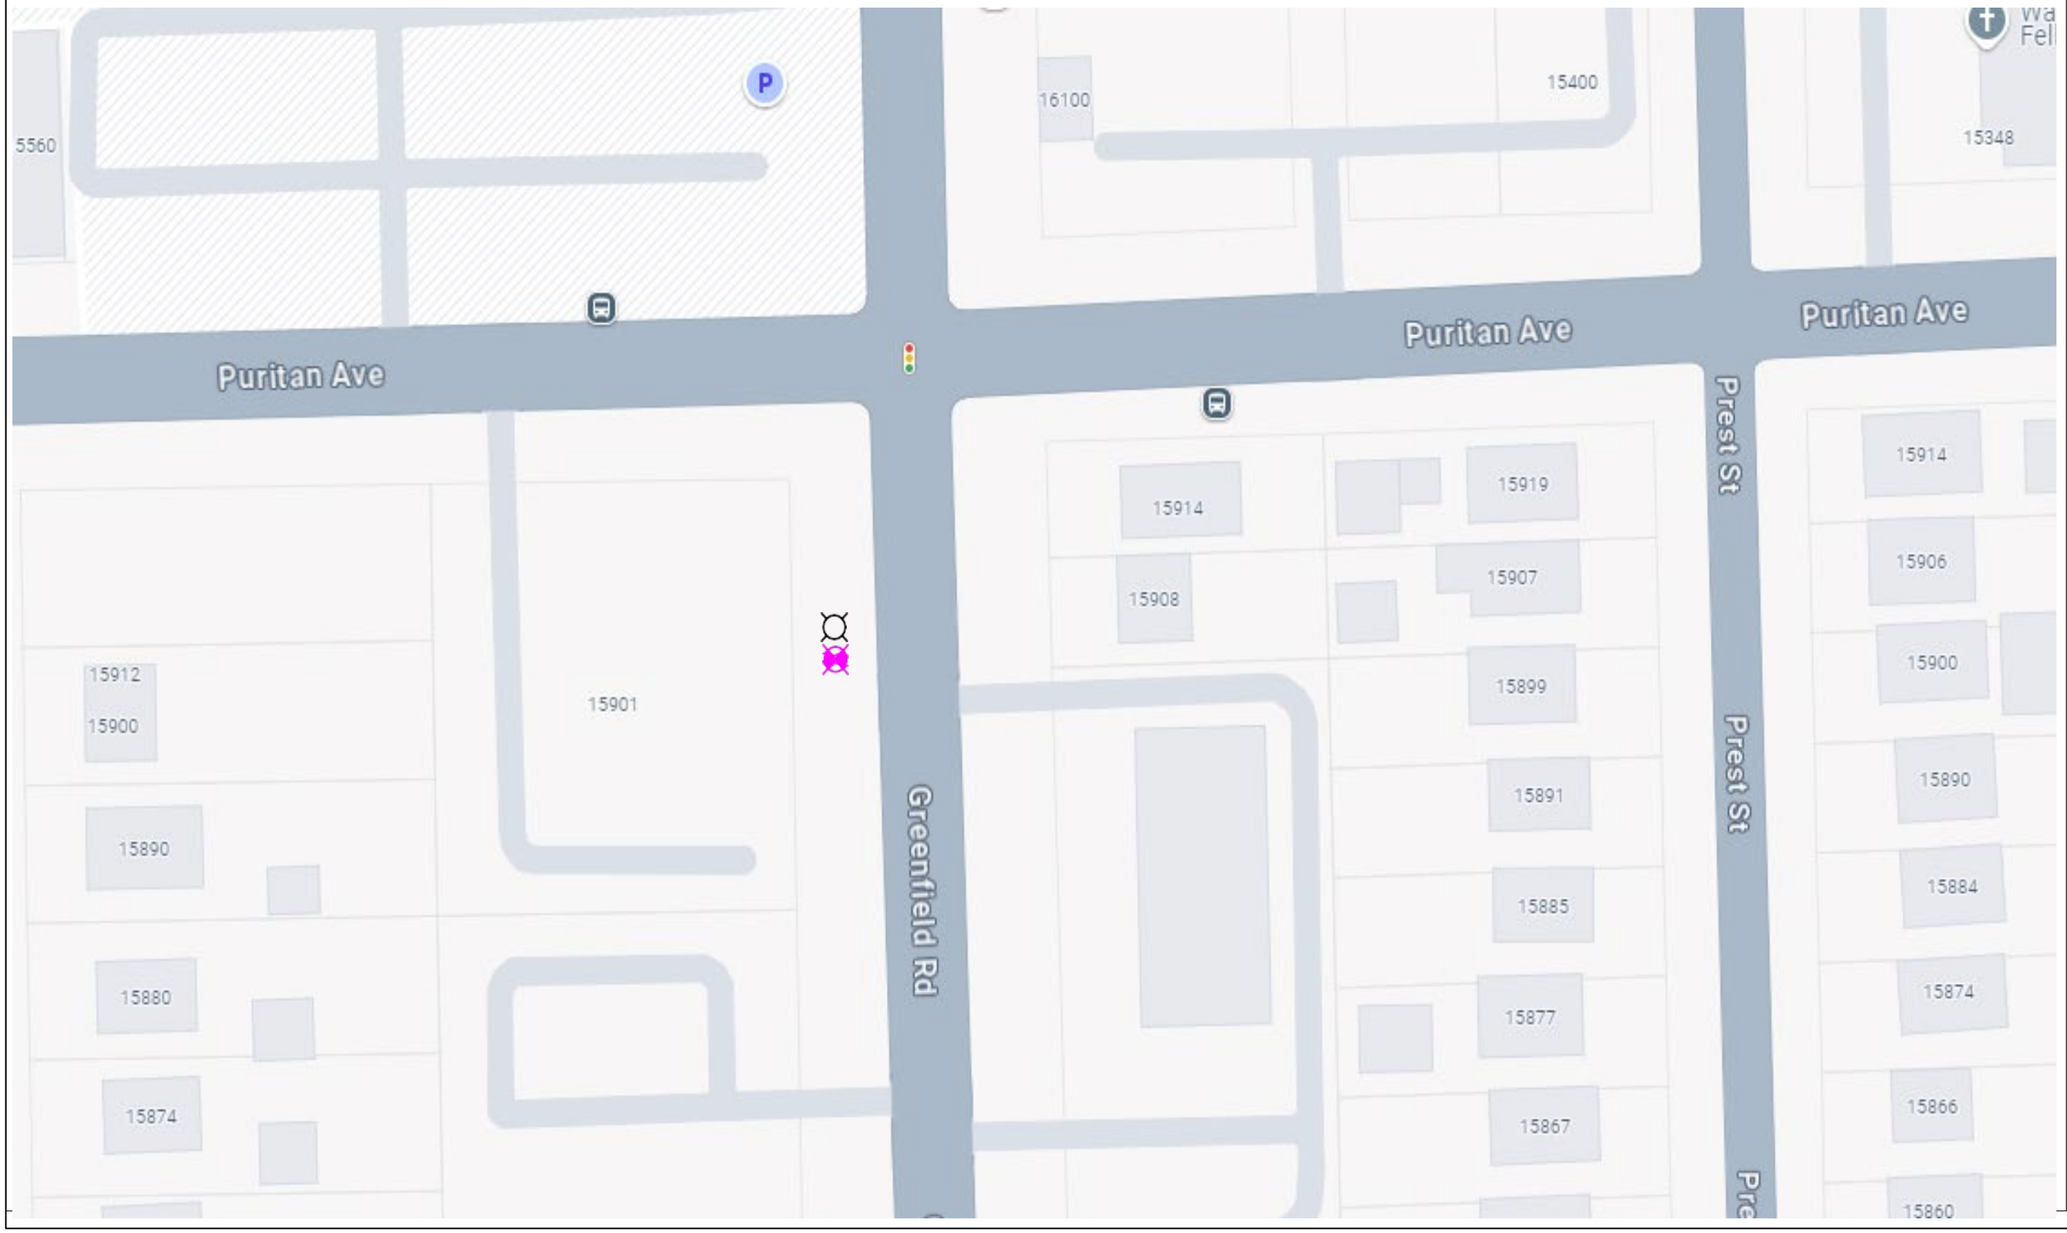

General Notes

N

SOLAR POWER

LEGEND

EXISTING POLE

PROPOSED POLE

PROPOSED CAMERA

PROPERTY LINE

No.	Revision/Issue	Date
1	Version 1-2	8/24

Firm Name and Address

Motorola Solutions
500 W Monroe Street
Chicago IL 60661


Project Name and Address

MI LPR Project

New Pole Installation Site

Project Plan View

Project	Sheet
DPD LPR	2
Drawn by: Misty Coryell	
Scale: Not to Scale	

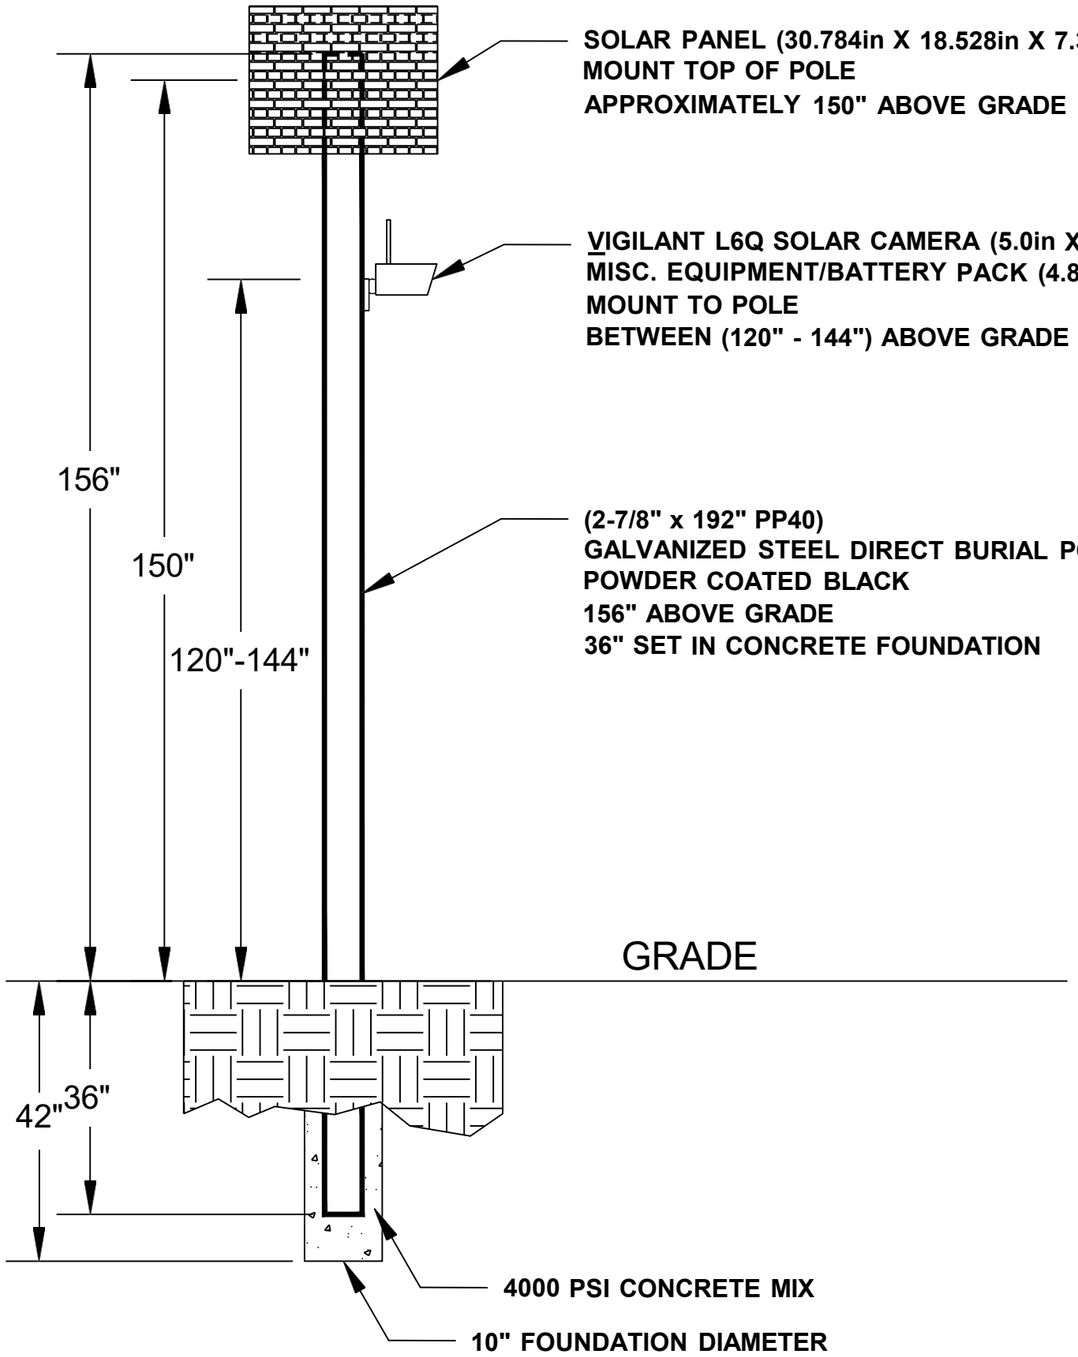

General Notes

No.	Revision/Issue	Date
1	Version 1-2	8/24

Firm Name and Address

Motorola Solutions
500 W Monroe Street
Chicago IL 60661

Project Name and Address

MI LPR Project


Pole Detail

Project DPD LPR	Sheet 3
Drawn by John Gabrial	
Scale Not to Scale	

SB Gunston St at E McNichols Rd

Lat: 42.41974997
Long: -83.00292542

Install a New Sign Pole for LPR Camera

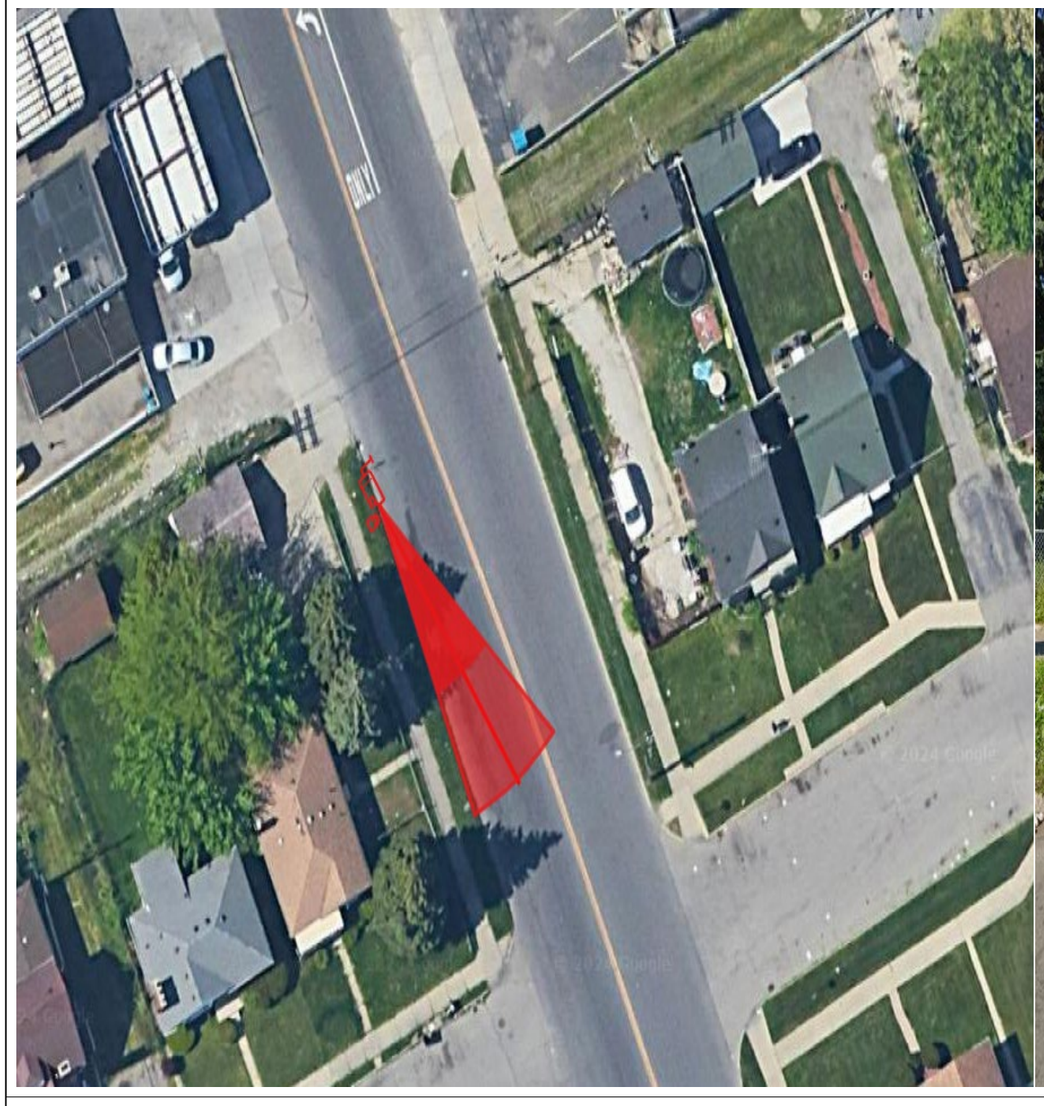



General Notes

N

SOLAR POWER

LEGEND

EXISTING POLE

PROPOSED POLE

PROPOSED CAMERA

PROPERTY LINE

No.	Revision/Issue	Date
1	Version 1-1	8/24

Firm Name and Address

Motorola Solutions
500 W Monroe Street
Chicago IL 60661

Project Name and Address


MI LPR Project

New Pole Installation Site

Project Plan View

Project DPDLPR	Sheet 1
Drawn by Misty Coryell	
Scale Not to Scale	

SB Gunston St at E McNichols Rd

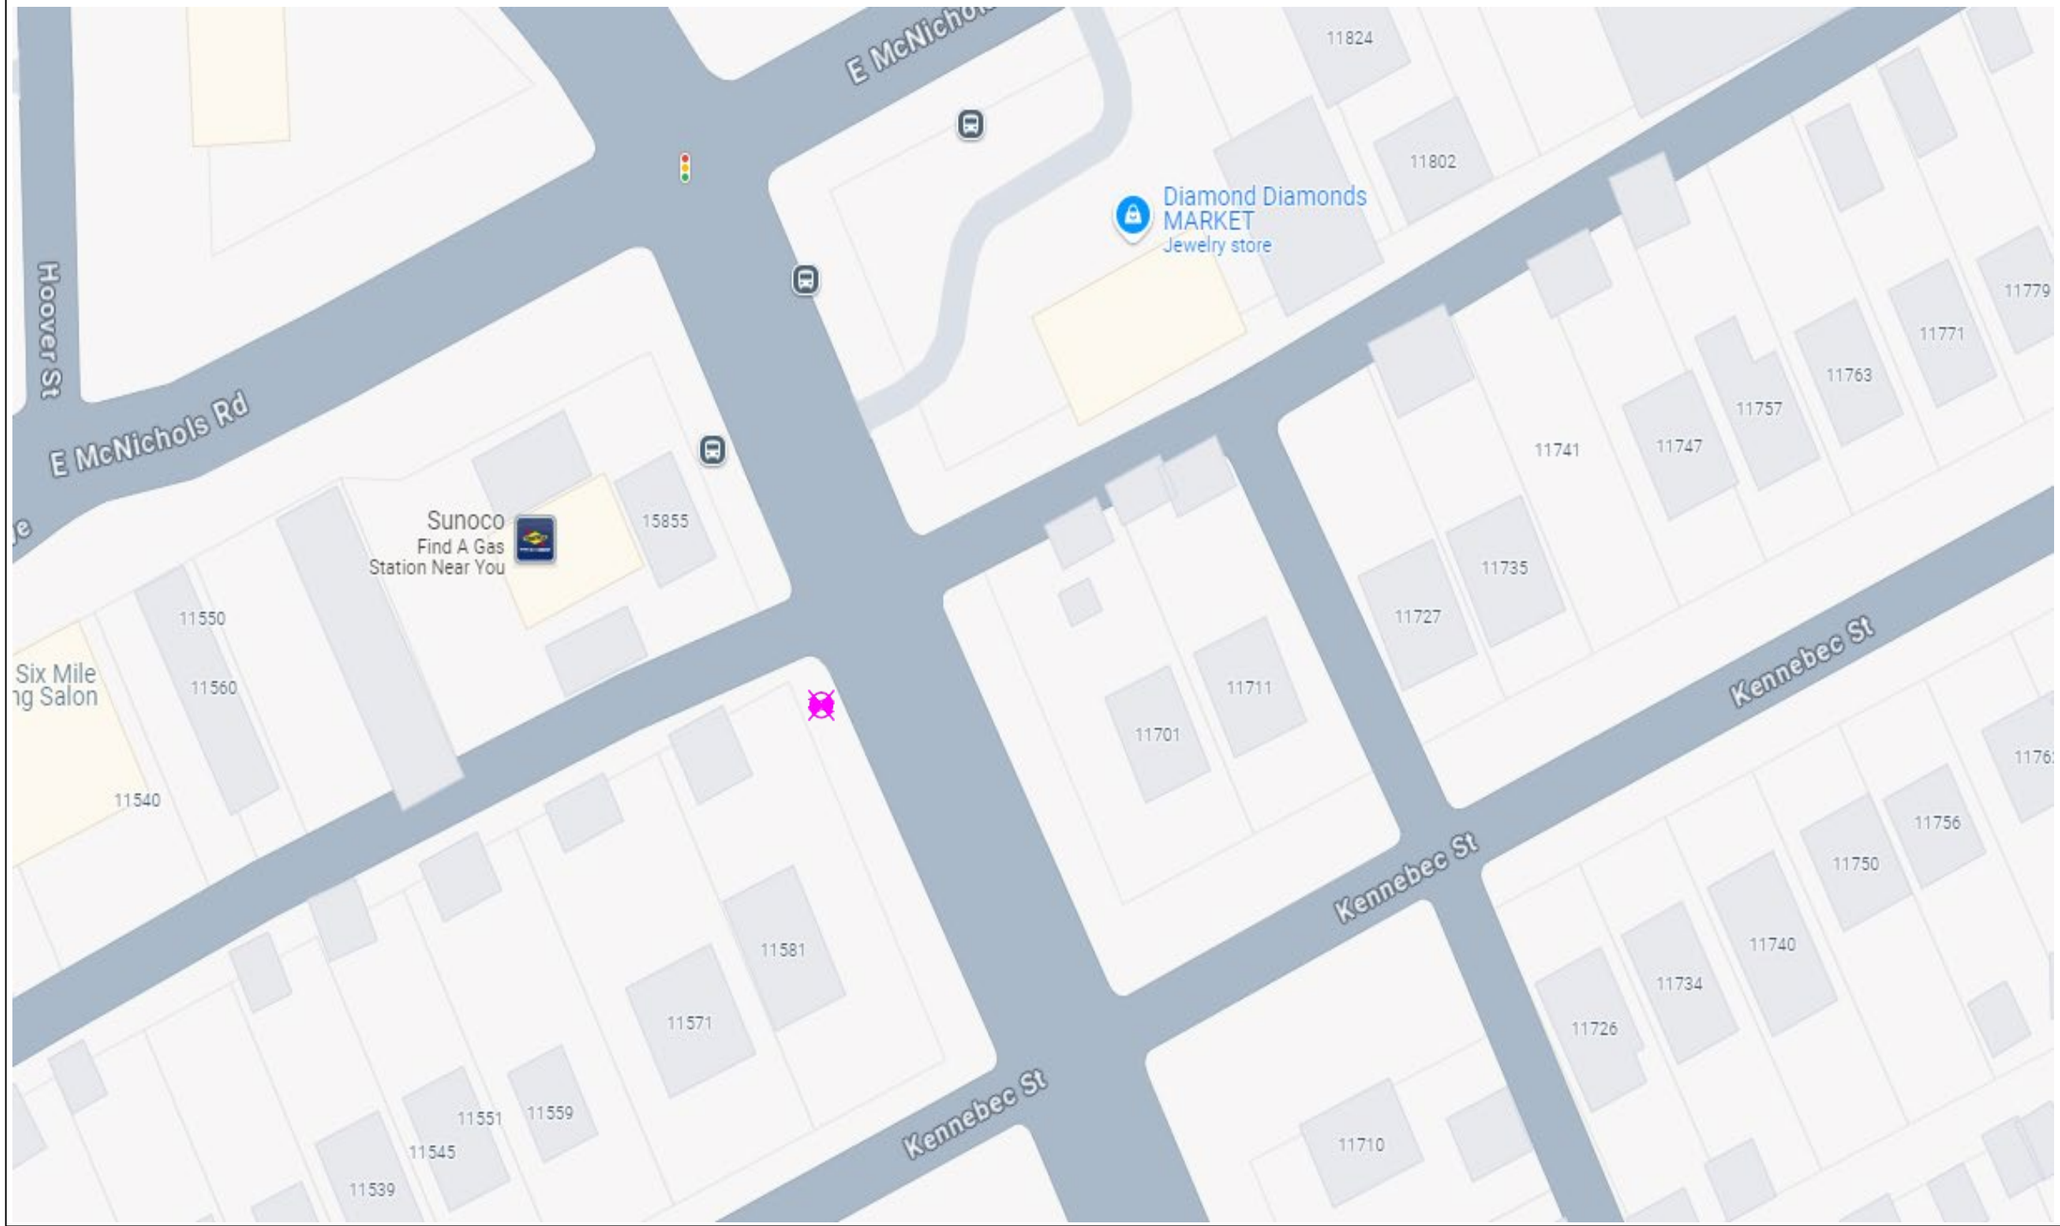

General Notes

N

SOLAR POWER

LEGEND

EXISTING POLE

PROPOSED POLE

PROPOSED CAMERA

PROPERTY LINE

No.	Revision/Issue	Date
1	Version 1-2	8/24

Firm Name and Address

Motorola Solutions
500 W Monroe Street
Chicago IL 60661


Project Name and Address

MI LPR Project

New Pole Installation Site

Project Plan View

Project DPD LPR	Sheet 2
Drawn by Misty Coryell	
Scale Not to Scale	

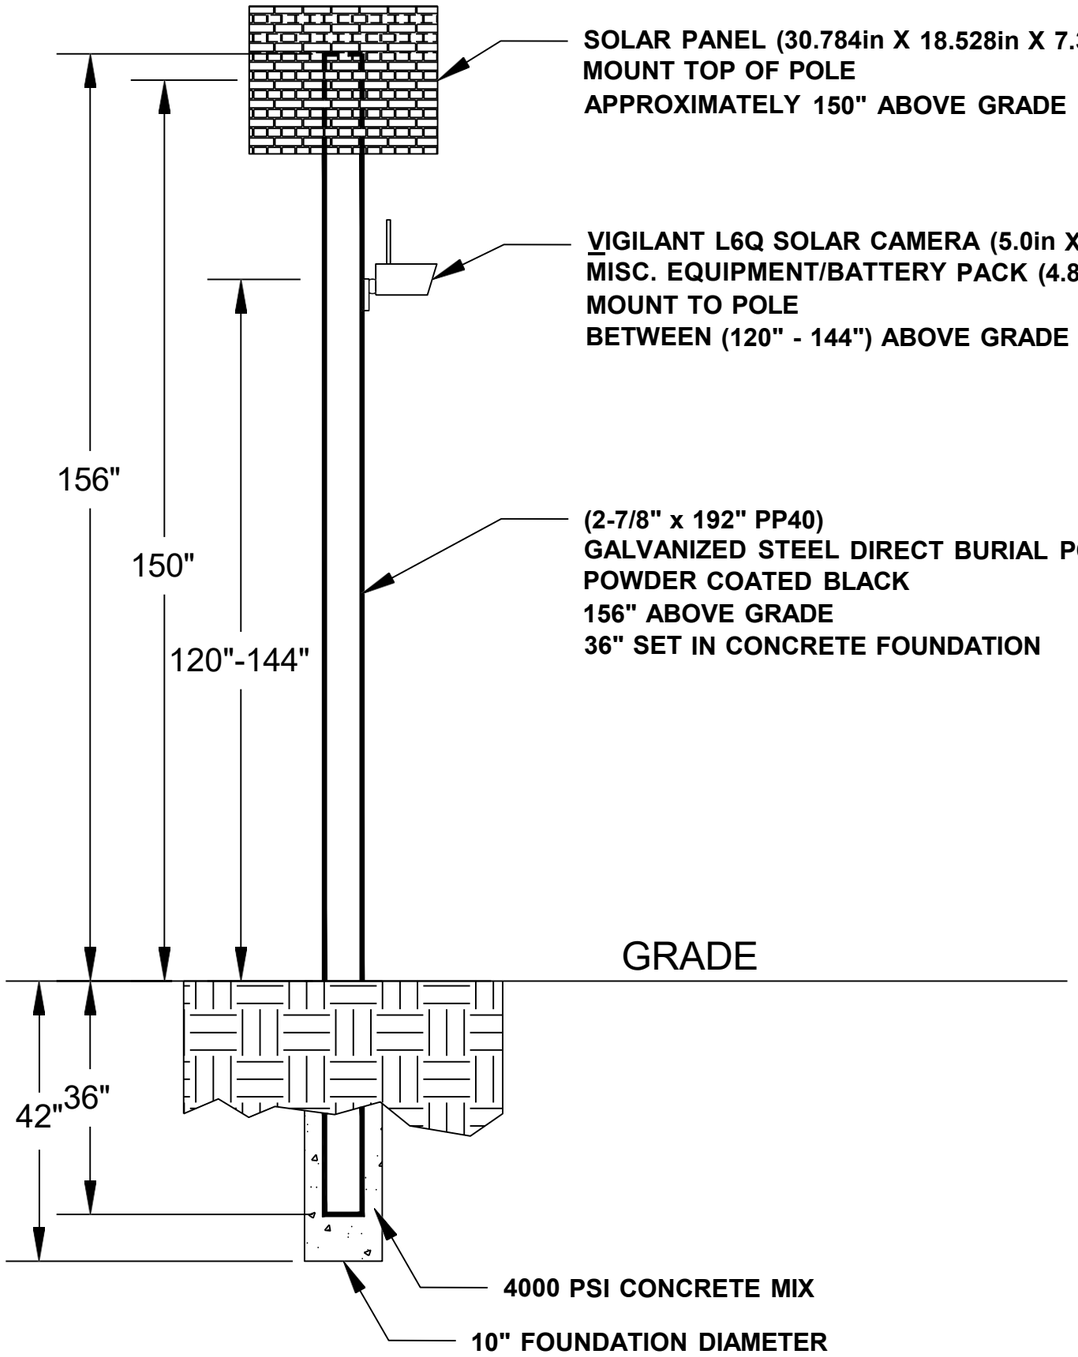

General Notes

No.	Revision/Issue	Date
1	Version 1-2	8/24

Firm Name and Address

Motorola Solutions
500 W Monroe Street
Chicago IL 60661

Project Name and Address

MI LPR Project


Pole Detail


Project DPD LPR	Sheet 3
Drawn by John Gabrial	
Scale Not to Scale	

SB Hubbell Av at Prembroke Av

Lat: 42.43787073
Long: -83.19044396

Install a New Sign Pole for LPR Camera

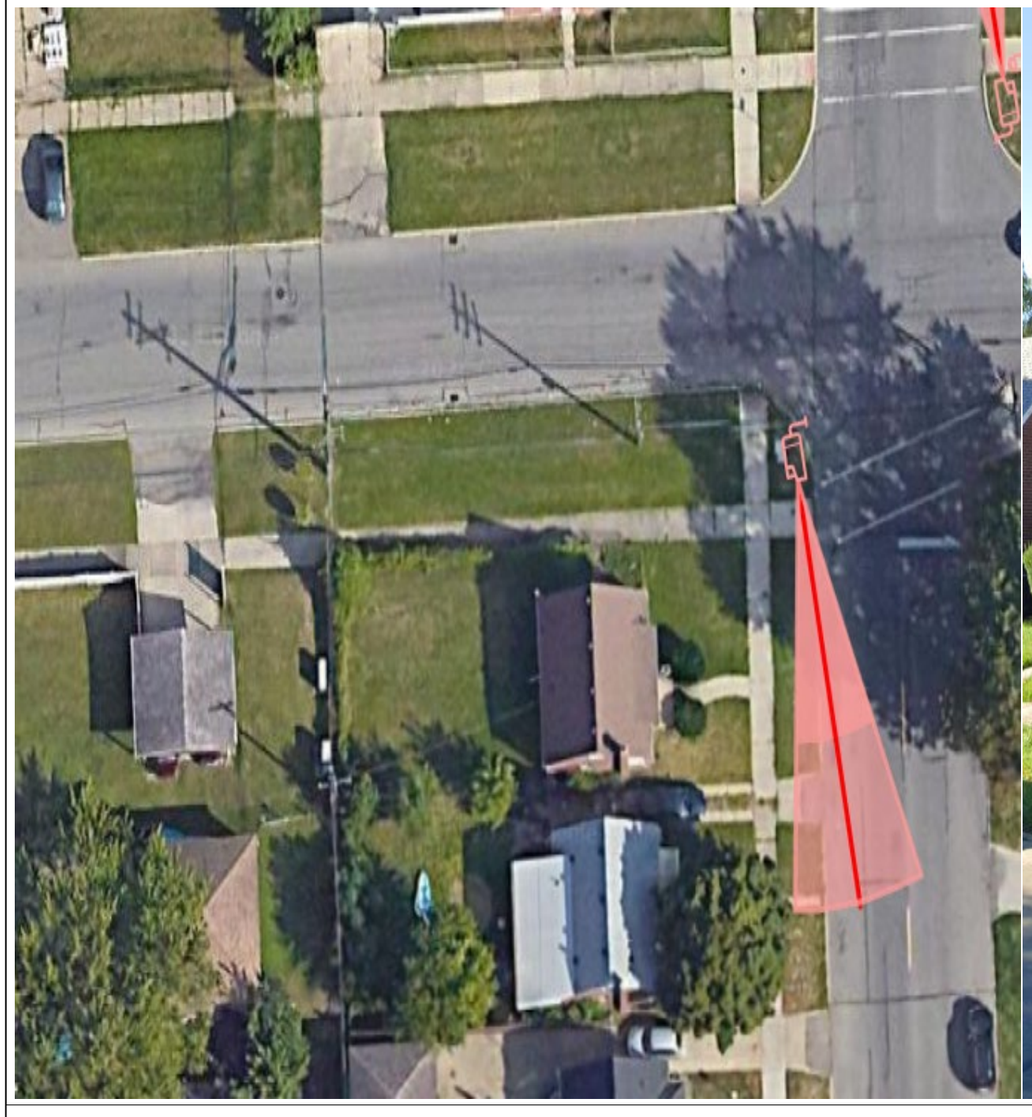

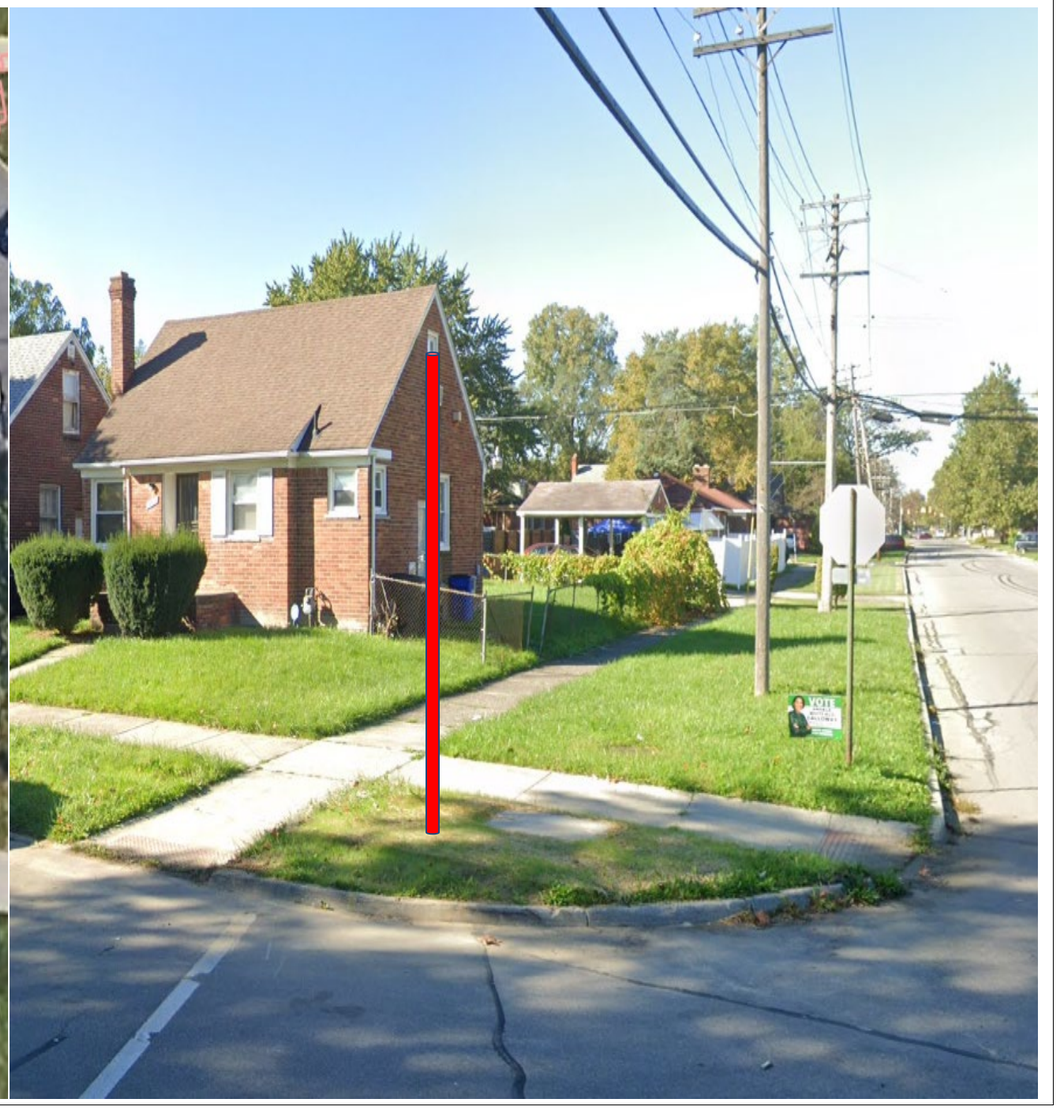

General Notes

N

SOLAR POWER

LEGEND

EXISTING POLE

PROPOSED POLE

PROPOSED CAMERA

PROPERTY LINE

No.	Revision/Issue	Date
1	Version 1-1	8/24

Firm Name and Address

Motorola Solutions
500 W Monroe Street
Chicago IL 60661

Project Name and Address


MI LPR Project

New Pole Installation Site

Project Plan View

Project DPDLPR	Sheet 1
Drawn by Misty Coryell	
Scale Not to Scale	

SB Hubbell Av at Prembroke Av

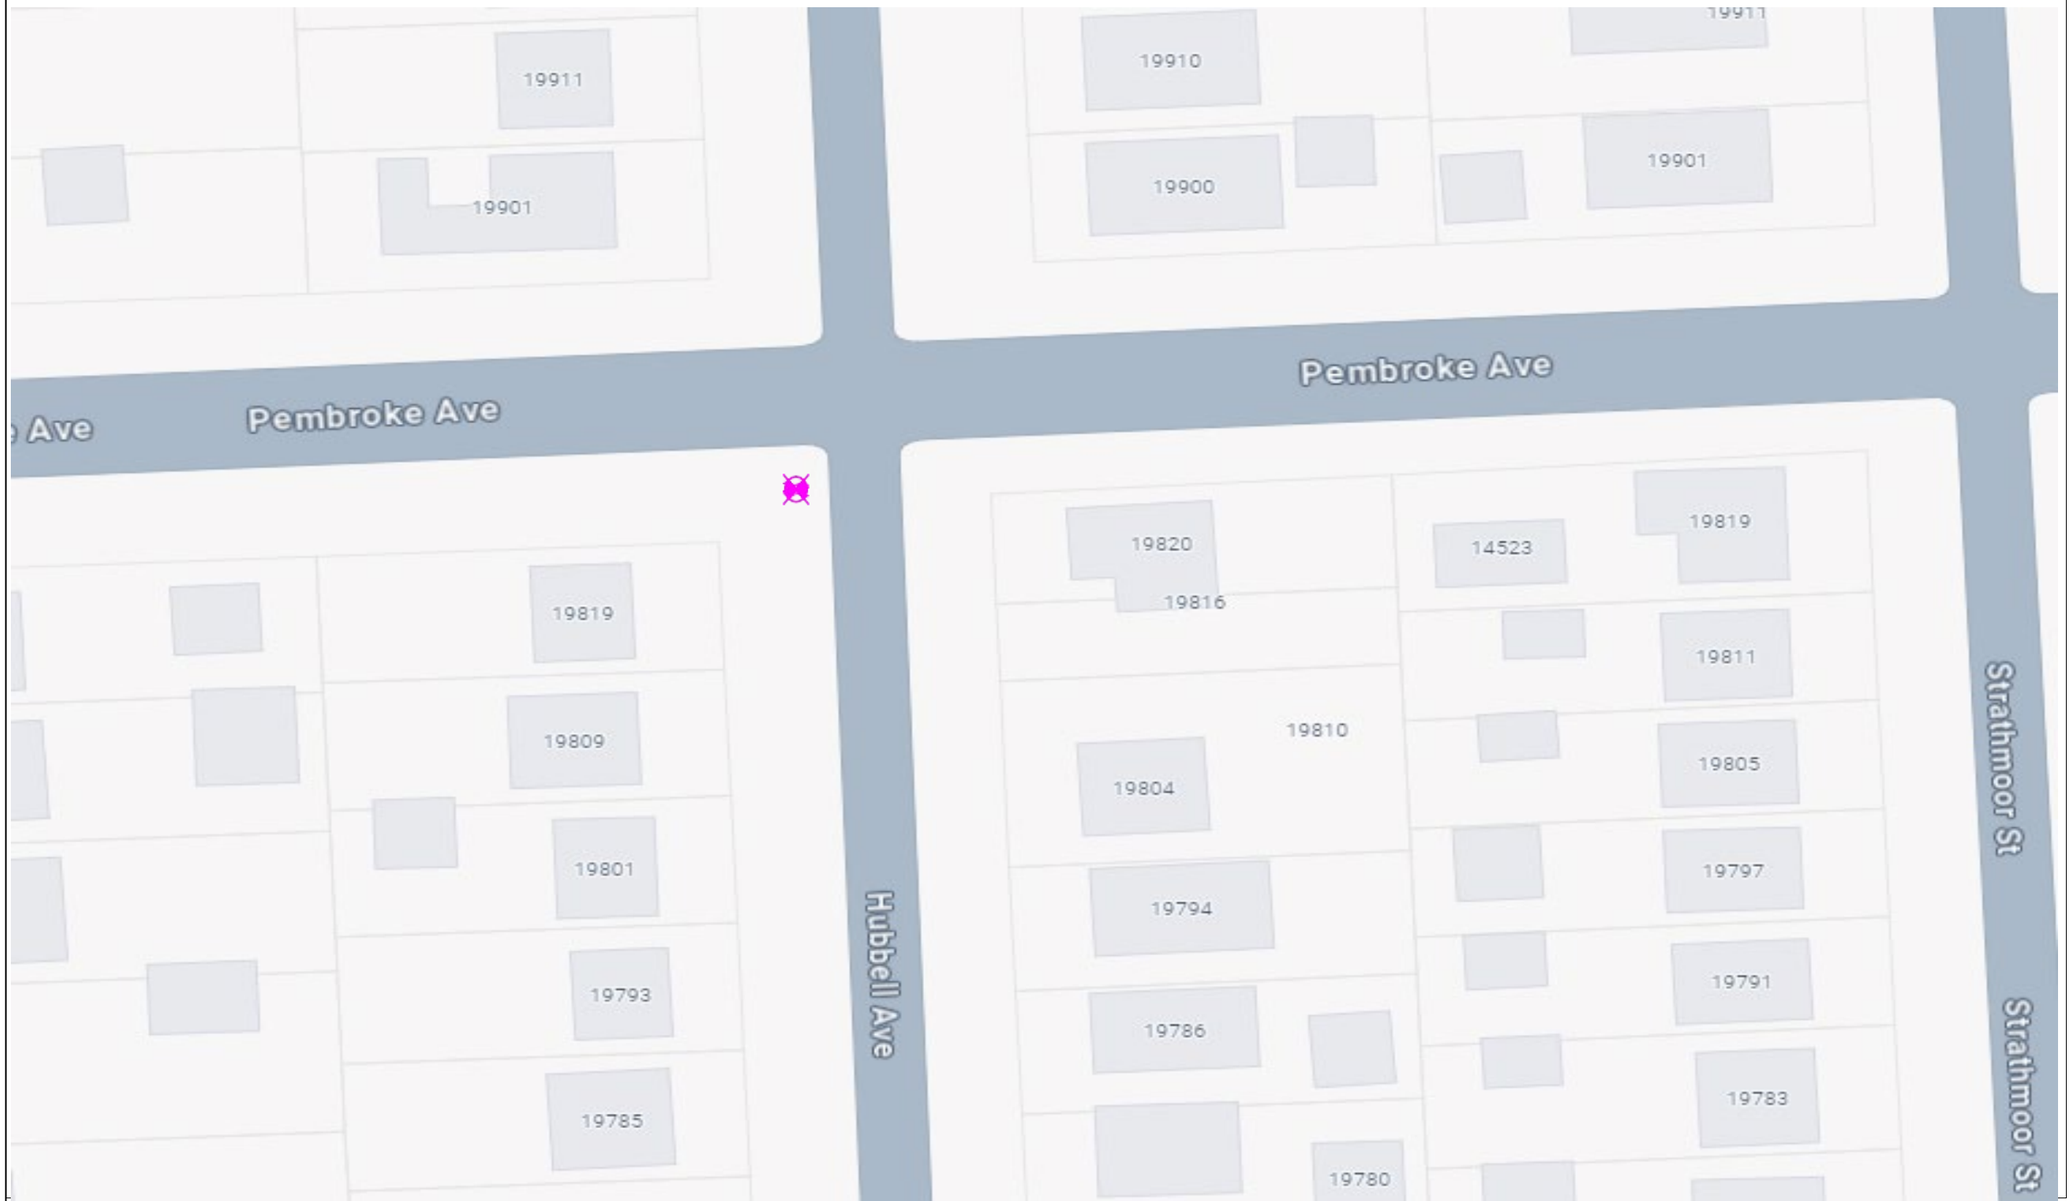

General Notes

N

SOLAR POWER

LEGEND

EXISTING POLE

PROPOSED POLE

PROPOSED CAMERA

PROPERTY LINE

No.	Revision/Issue	Date
1	Version 1-2	8/24

Firm Name and Address

Motorola Solutions
500 W Monroe Street
Chicago IL 60661


Project Name and Address

MI LPR Project

New Pole Installation Site

Project Plan View

Project DPD LPR	Sheet 2
Drawn by Misty Coryell	
Scale Not to Scale	

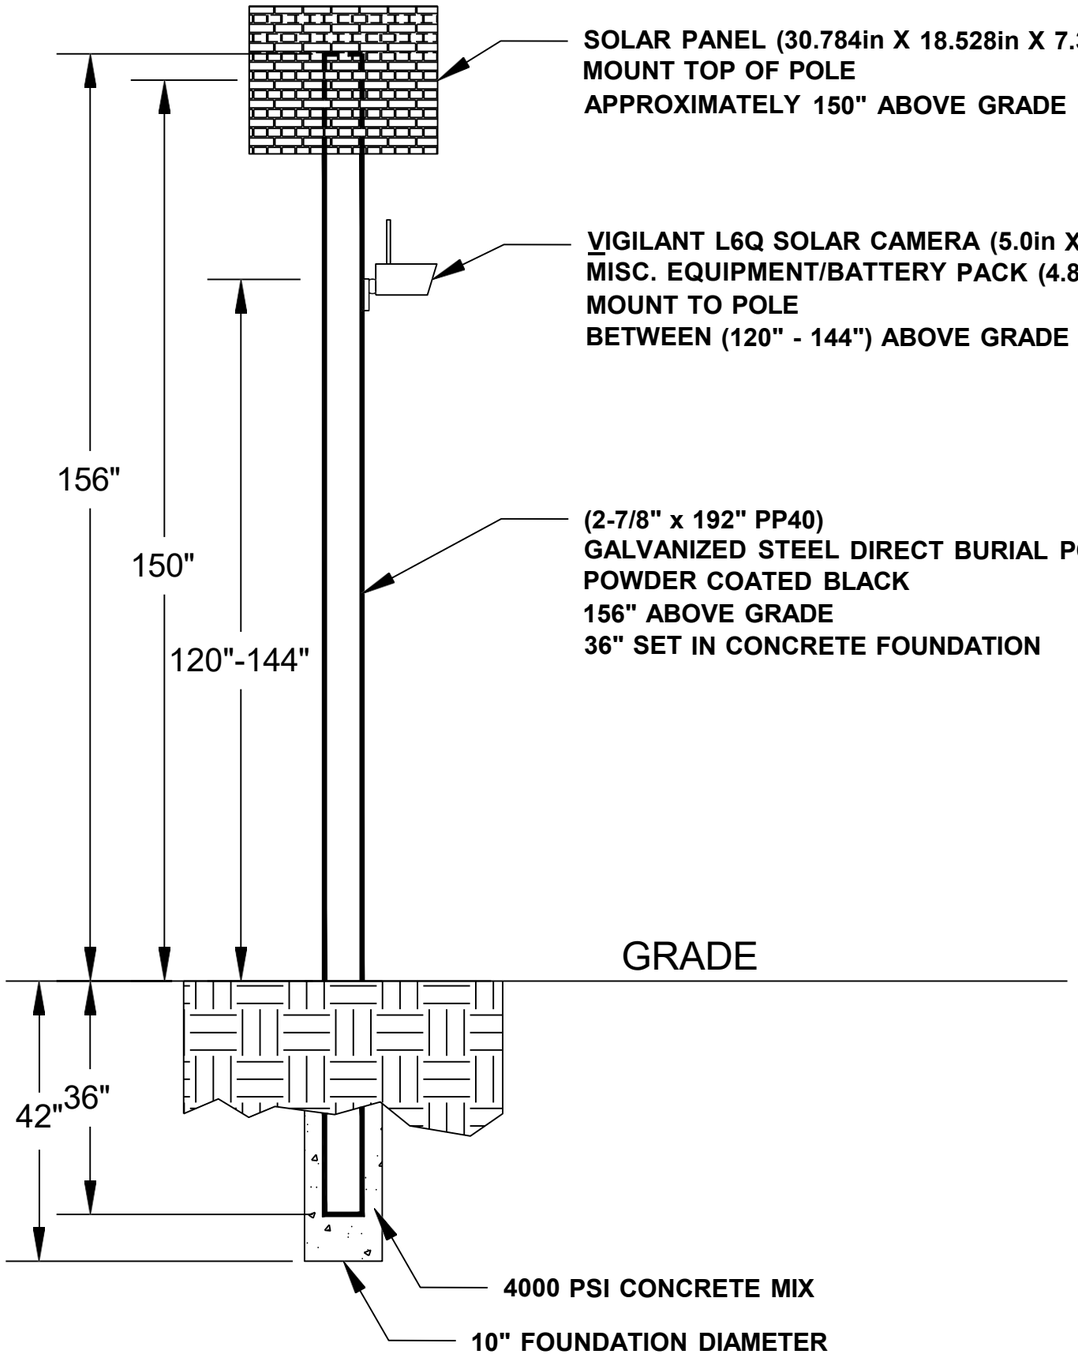

General Notes

No.	Revision/Issue	Date
1	Version 1-2	8/24

Firm Name and Address

Motorola Solutions
500 W Monroe Street
Chicago IL 60661

Project Name and Address

MI LPR Project

Pole Detail

Project DPD LPR	Sheet 3
Drawn by John Gabrial	
Scale Not to Scale	

SB John R St at W State Fair Av

Lat: 42.439398471046374
Long: -83.10266153273089

Install a New Sign Pole for LPR Camera





General Notes

N

SOLAR POWER

LEGEND

EXISTING POLE

PROPOSED POLE

PROPOSED CAMERA

PROPERTY LINE

No.	Revision/Issue	Date
1	Version 1-1	8/24

Firm Name and Address

Motorola Solutions
500 W Monroe Street
Chicago IL 60661

Project Name and Address


MI LPR Project

New Pole Installation Site

Project Plan View

Project DPDLPR	Sheet 1
Drawn by Misty Coryell	
Scale Not to Scale	

SB John R St at W State Fair Av

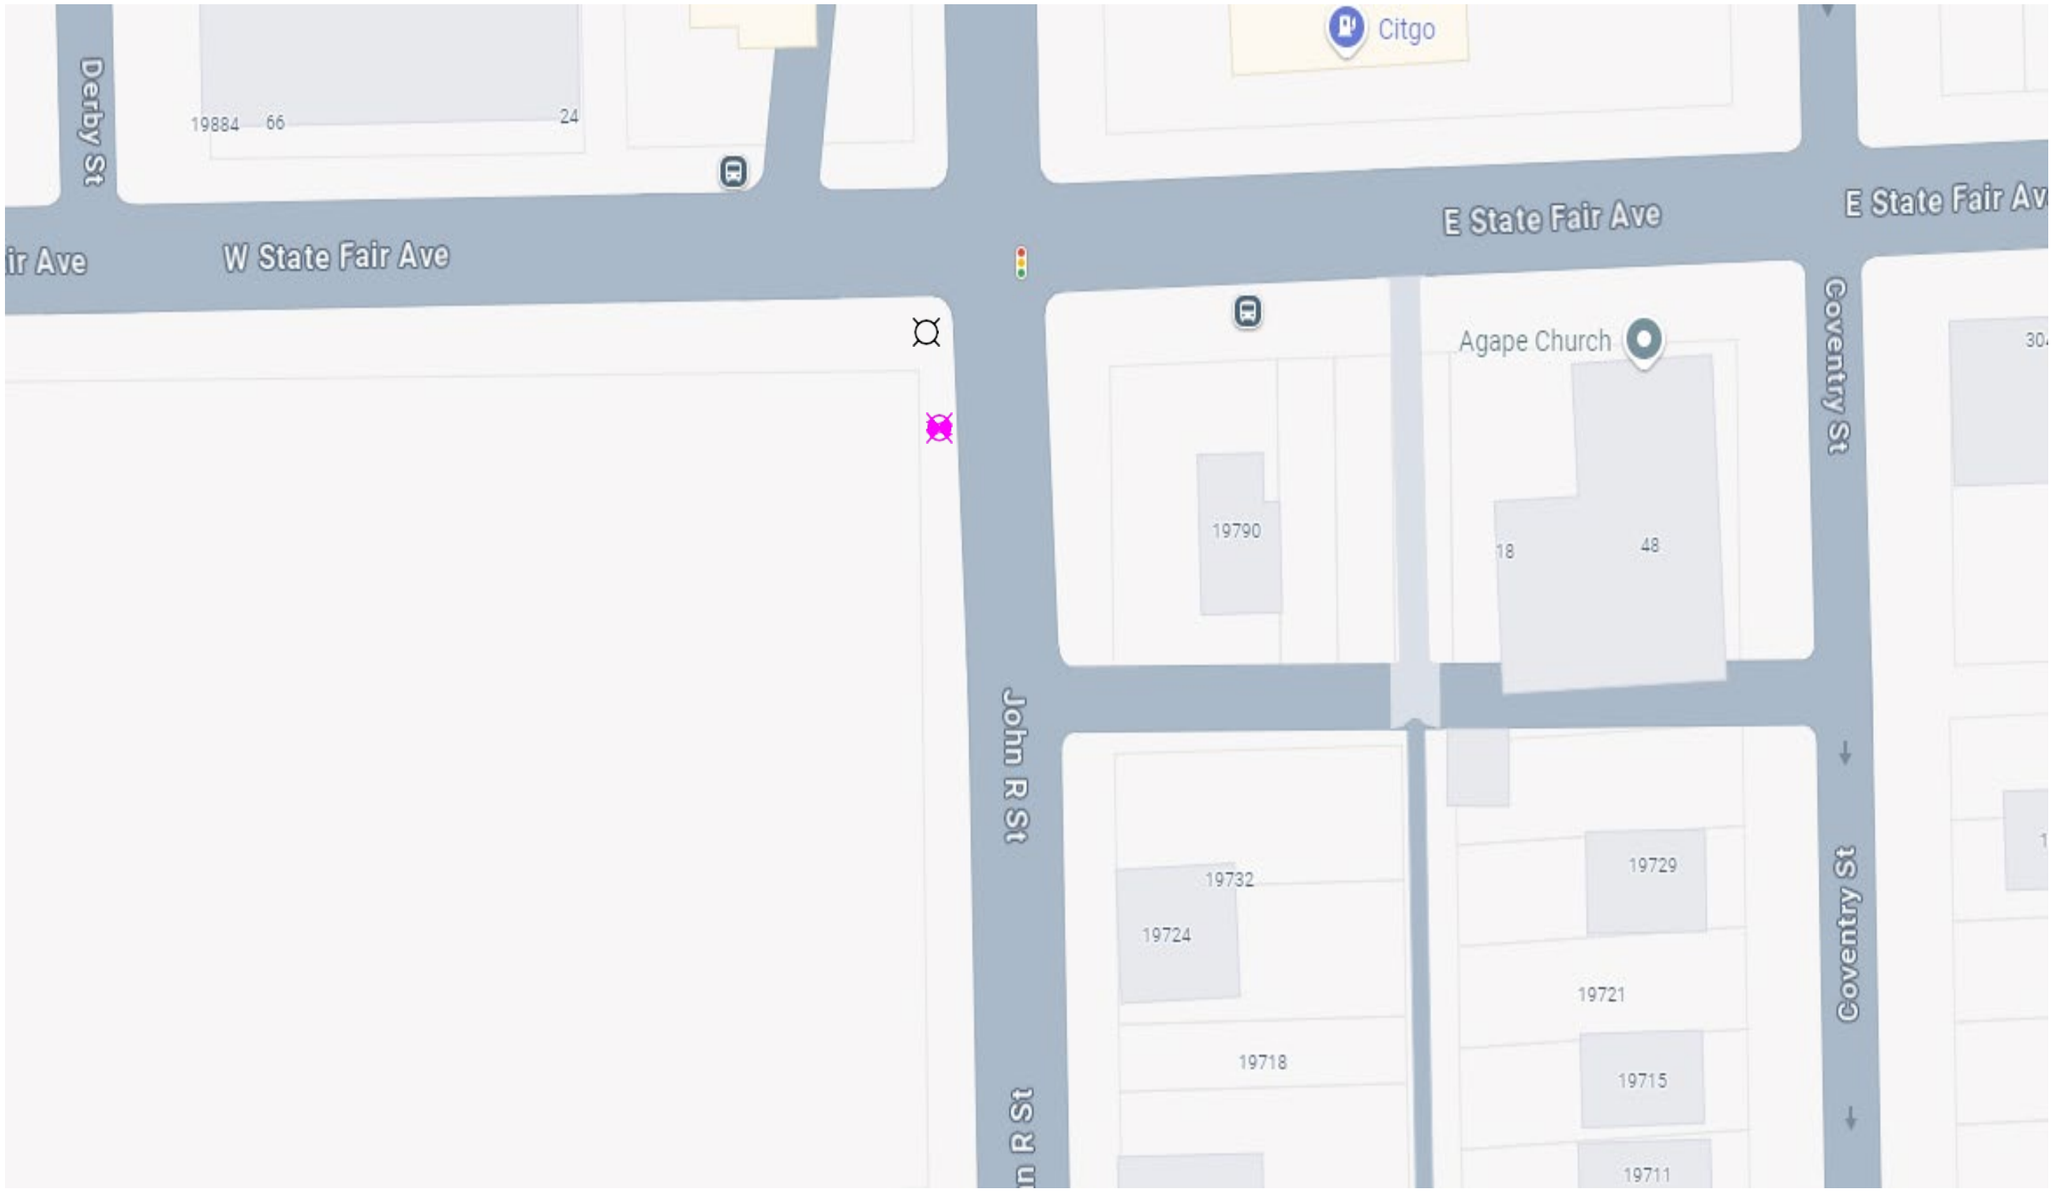

General Notes

N

SOLAR POWER

LEGEND

- EXISTING POLE
- PROPOSED POLE
- PROPOSED CAMERA
- PROPERTY LINE

No.	Revision/Issue	Date
1	Version 1-2	8/24

Firm Name and Address

Motorola Solutions
500 W Monroe Street
Chicago IL 60661


Project Name and Address

MI LPR Project

New Pole Installation Site

Project Plan View

Project DPD LPR	Sheet 2
Drawn by Misty Coryell	
Scale Not to Scale	

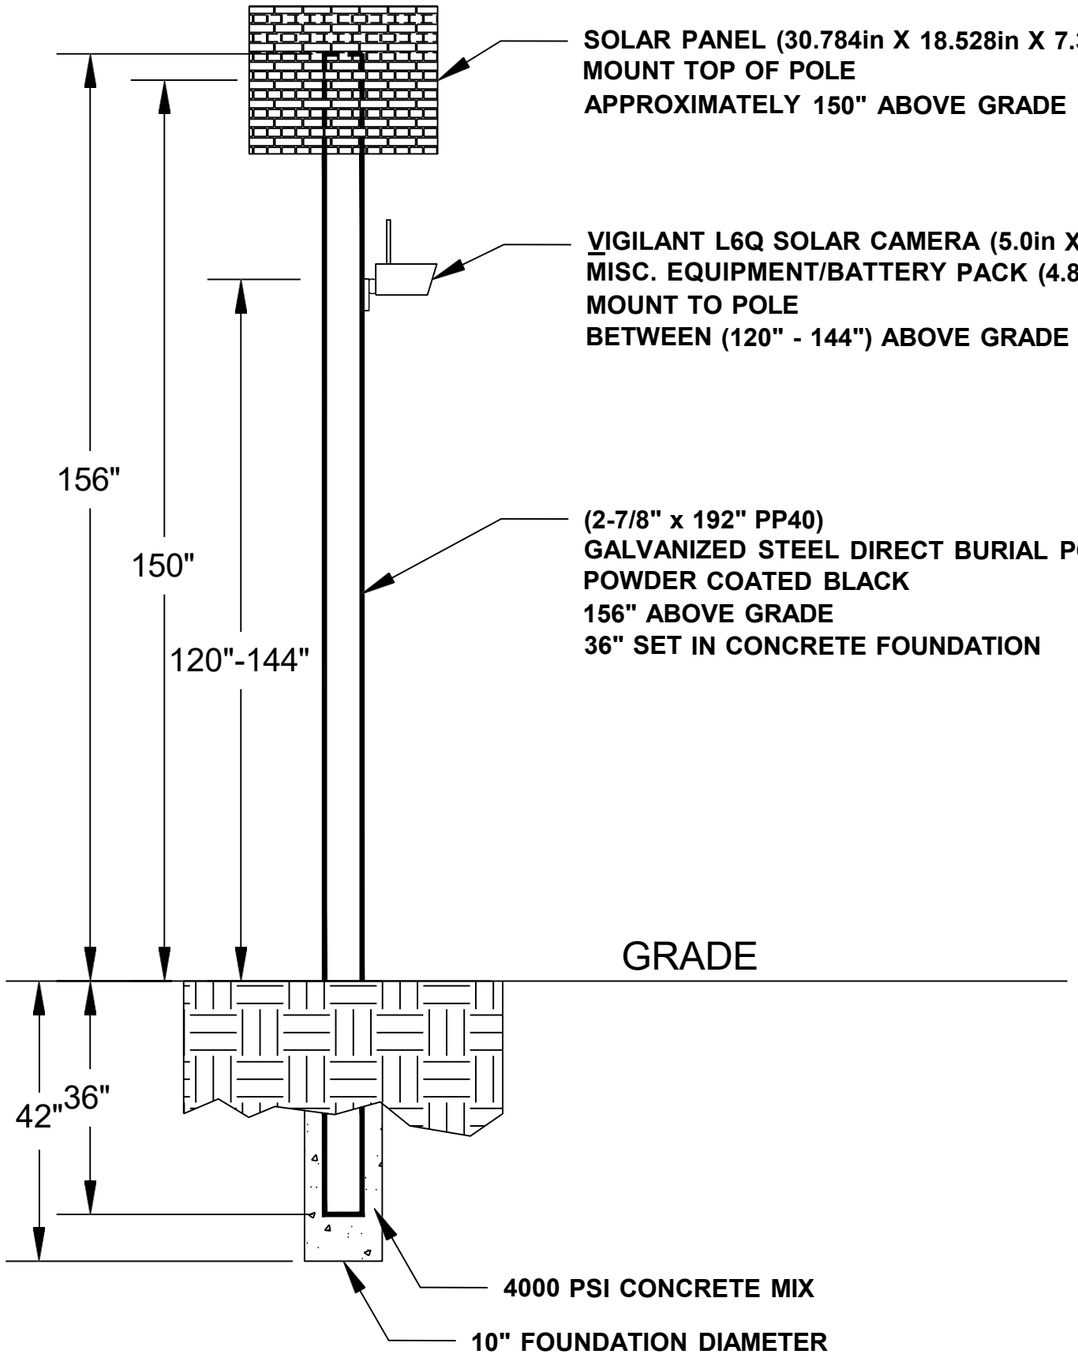

General Notes

No.	Revision/Issue	Date
1	Version 1-2	8/24

Firm Name and Address

Motorola Solutions
500 W Monroe Street
Chicago IL 60661

Project Name and Address

MI LPR Project

Pole Detail


Project DPD LPR	Sheet 3
Drawn by John Gabrial	
Scale Not to Scale	

SB Lahser Rd at Fenkell Av

Lat: 42.39985579
Long: -83.25690524

Install a New Sign Pole for LPR Camera



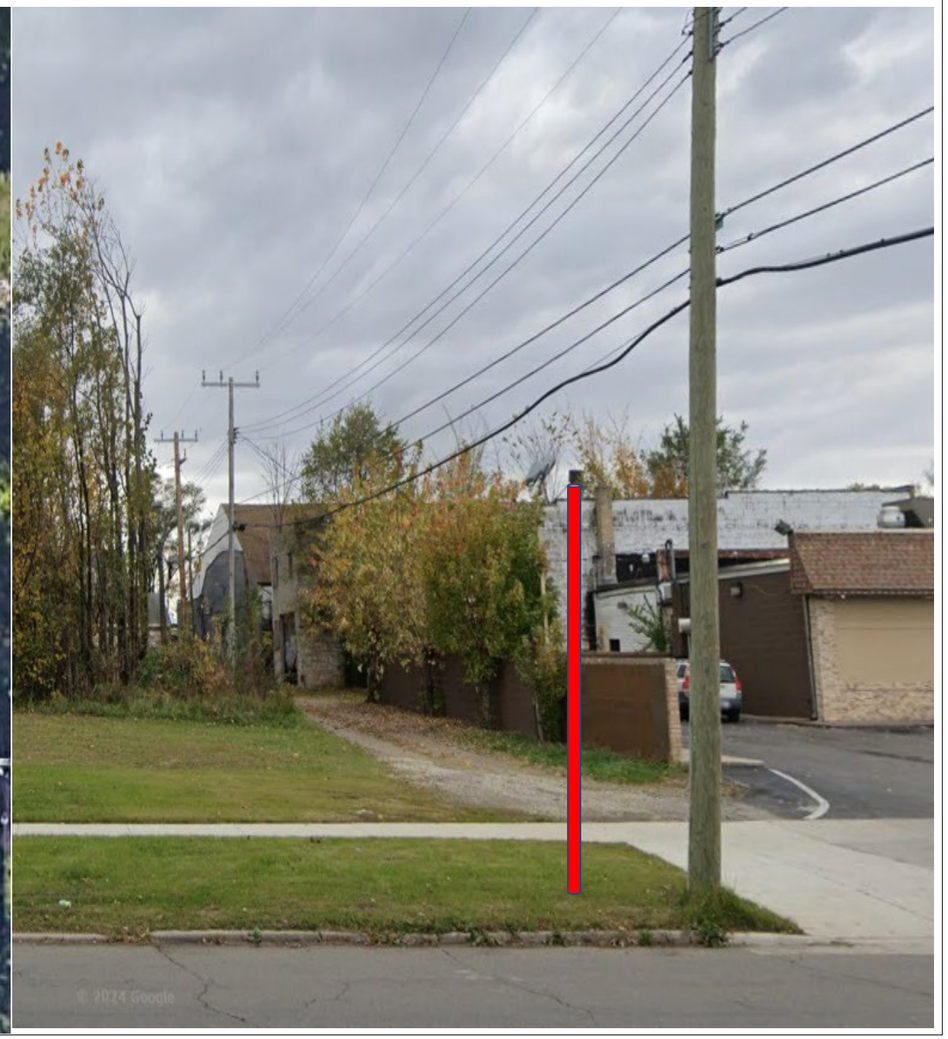

General Notes

N

SOLAR POWER

LEGEND

EXISTING POLE

PROPOSED POLE

PROPOSED CAMERA

PROPERTY LINE

No.	Revision/Issue	Date
1	Version 1-1	8/24

Firm Name and Address

Motorola Solutions
500 W Monroe Street
Chicago IL 60661

Project Name and Address


MI LPR Project

New Pole Installation Site

Project Plan View

Project DPDLPR	Sheet 1
Drawn by Misty Coryell	
Scale Not to Scale	

SB Lahser Rd at Fenkell Av

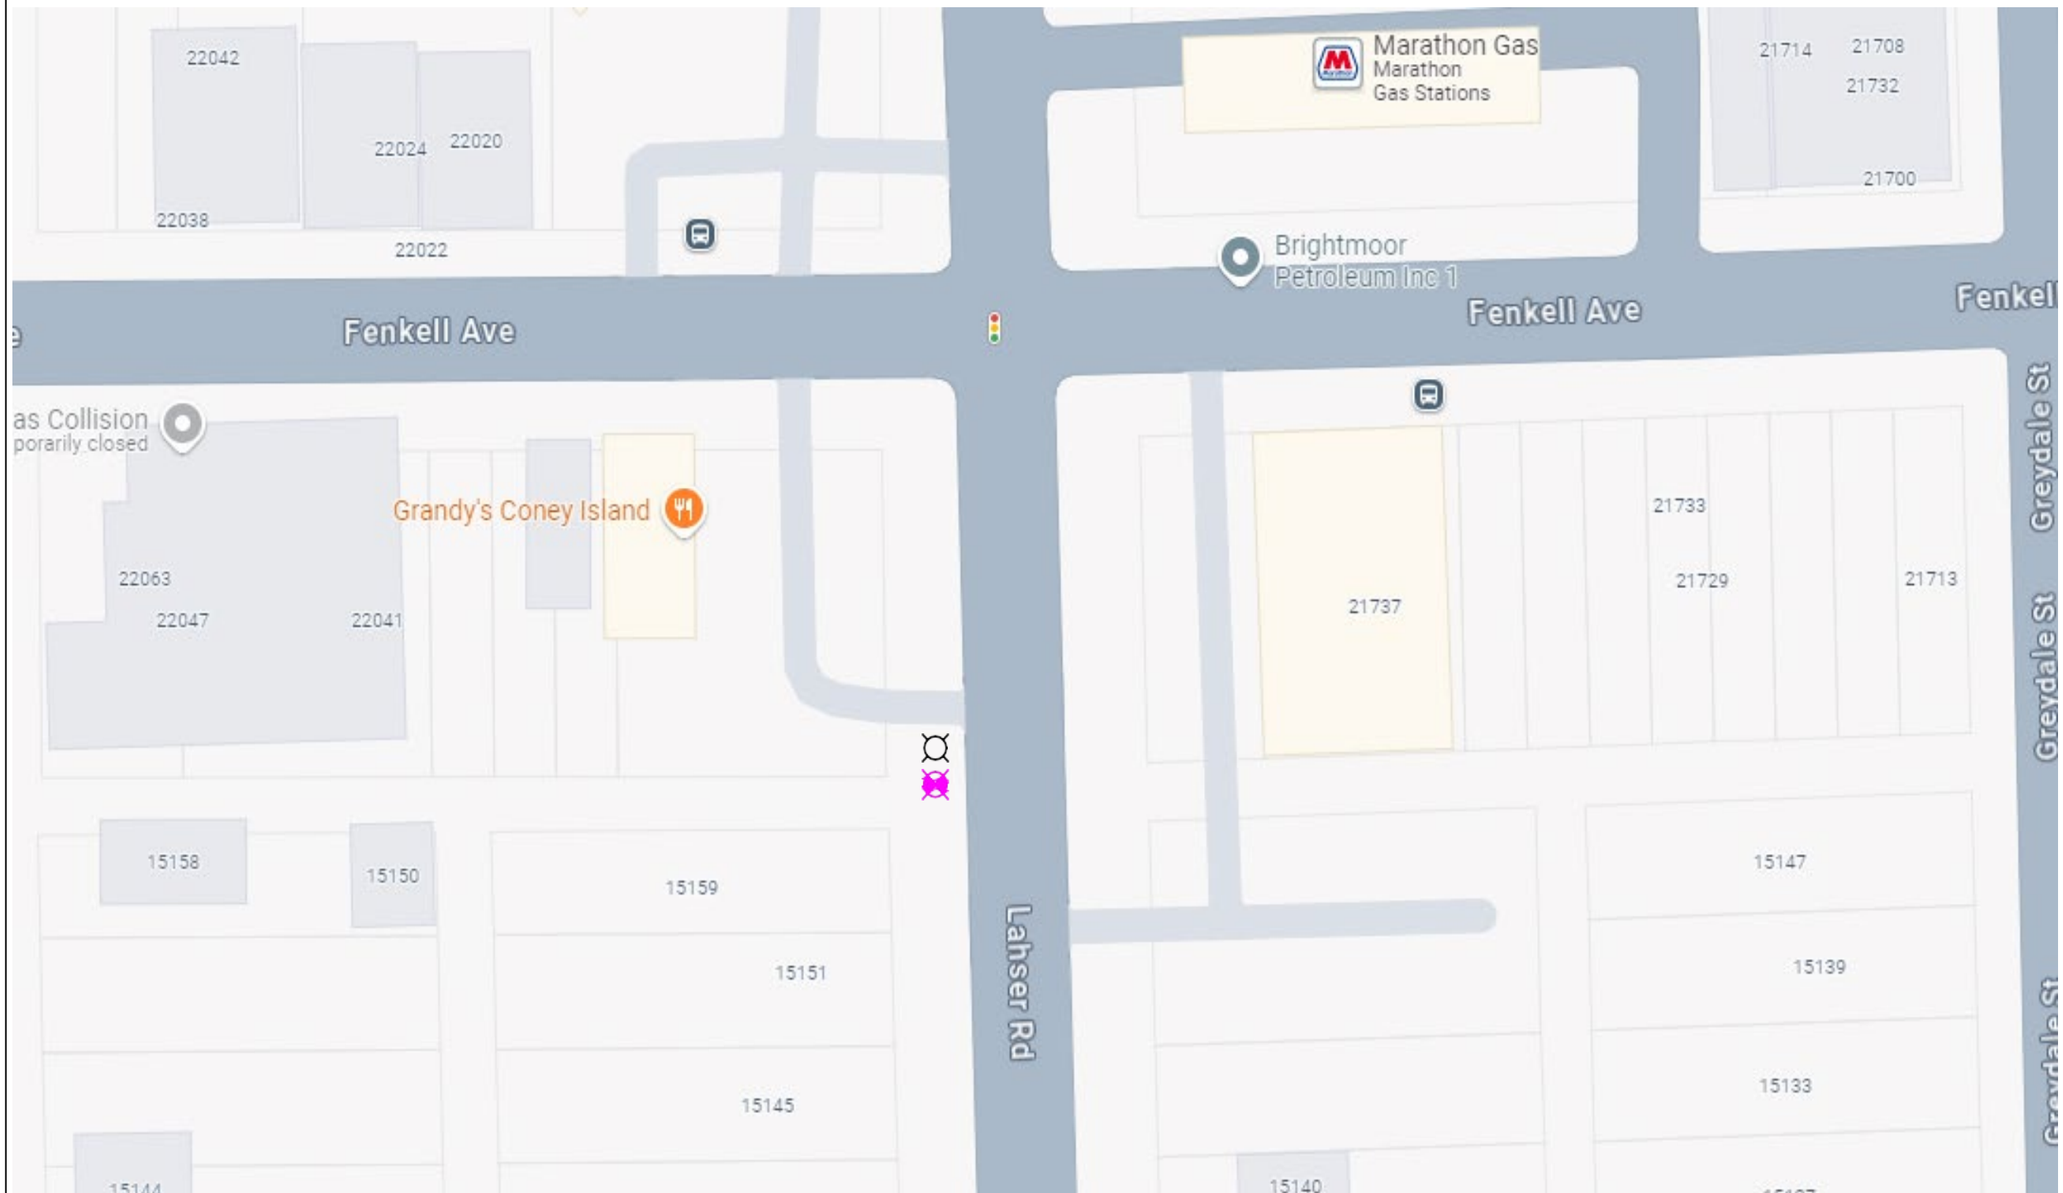

General Notes

N

SOLAR POWER

LEGEND

- EXISTING POLE
- PROPOSED POLE
- PROPOSED CAMERA
- PROPERTY LINE

No.	Revision/Issue	Date
1	Version 1-2	8/24

Firm Name and Address

Motorola Solutions
500 W Monroe Street
Chicago IL 60661


Project Name and Address

MI LPR Project

New Pole Installation Site

Project Plan View

Project DPD LPR	Sheet 2
Drawn by Misty Coryell	
Scale Not to Scale	

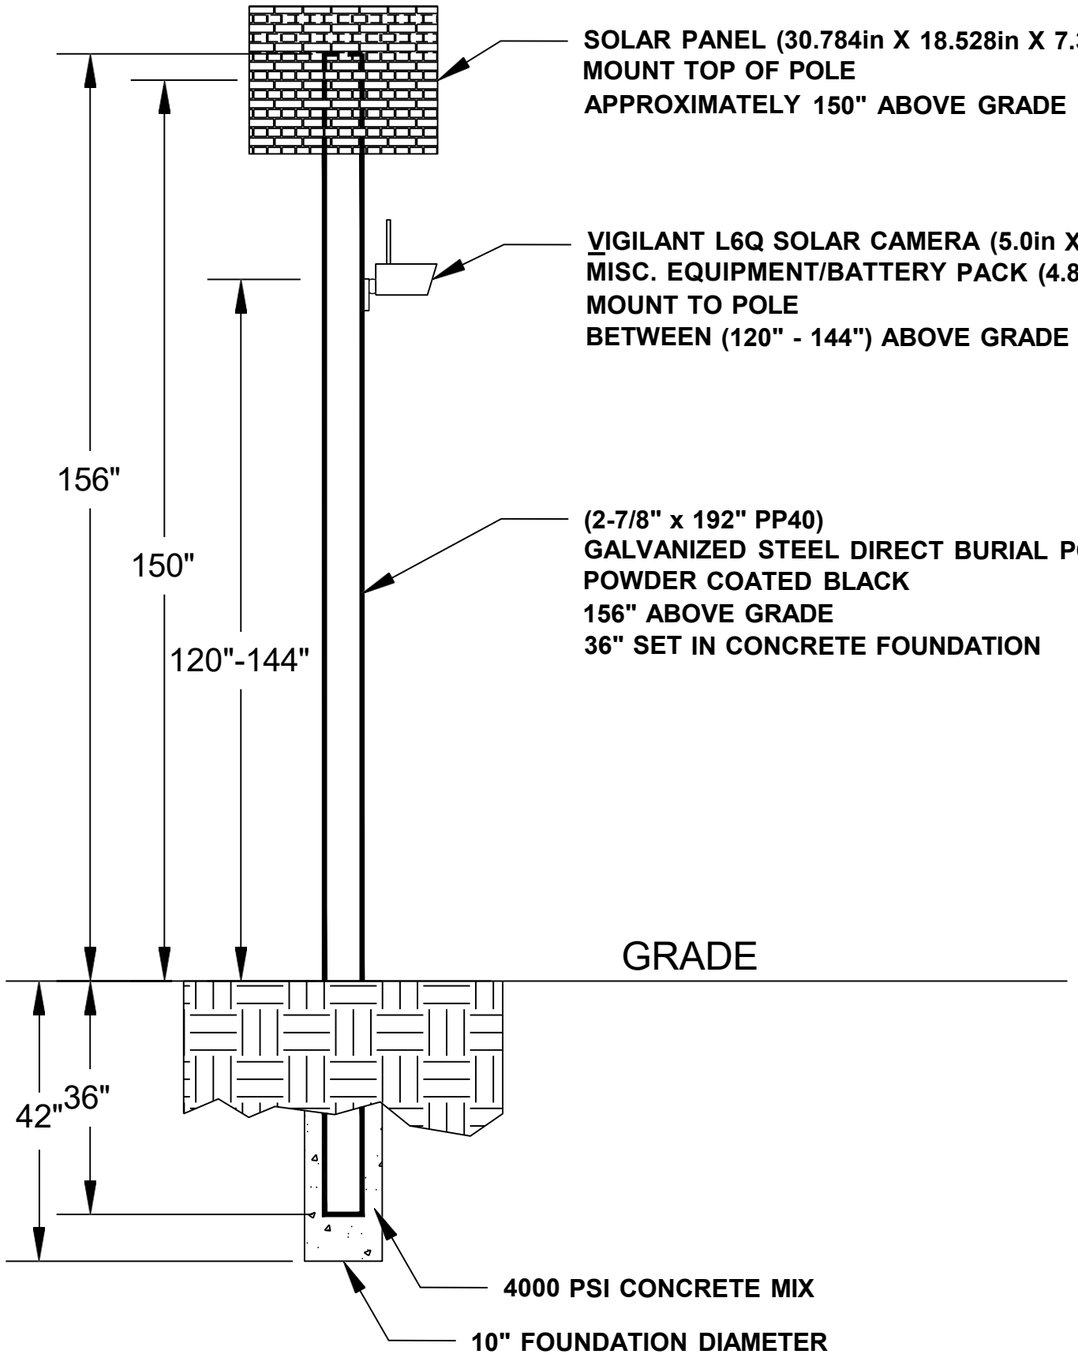

General Notes

No.	Revision/Issue	Date
1	Version 1-2	8/24

Firm Name and Address

Motorola Solutions
500 W Monroe Street
Chicago IL 60661

Project Name and Address

MI LPR Project


Pole Detail

Project DPD LPR	Sheet 3
Drawn by John Gabrial	
Scale Not to Scale	

SB Lahser Rd at W 7 Mile Rd

Lat: 42.42894631
Long: -83.25840987

Install a New Sign Pole for LPR Camera

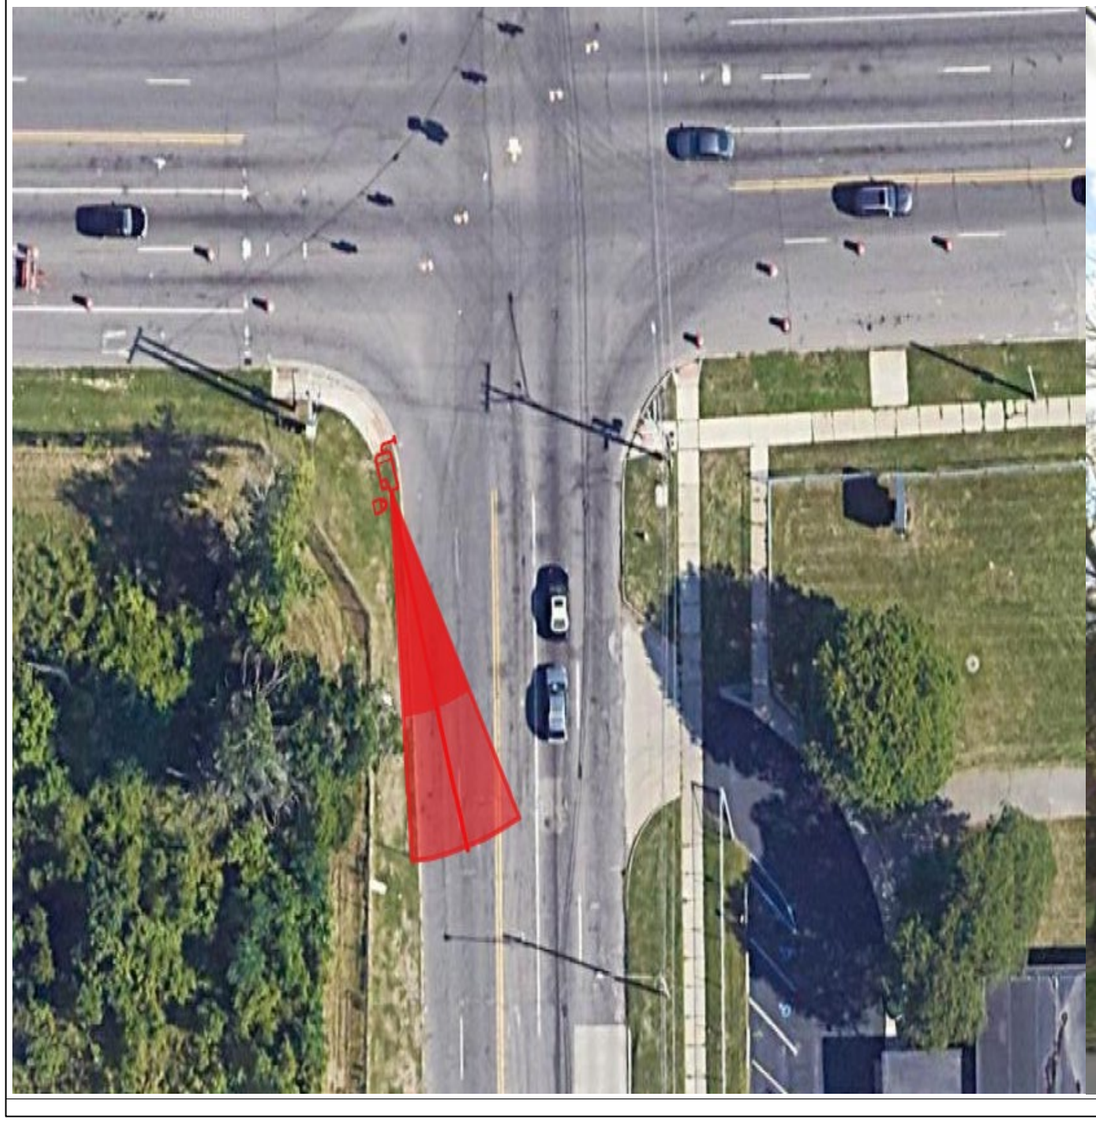



General Notes

N

SOLAR POWER

LEGEND

EXISTING POLE

PROPOSED POLE

PROPOSED CAMERA

PROPERTY LINE

No.	Revision/Issue	Date
1	Version 1-1	8/24

Firm Name and Address

Motorola Solutions
500 W Monroe Street
Chicago IL 60661

Project Name and Address


MI LPR Project

New Pole Installation Site

Project Plan View

Project DPDLPR	Sheet 1
Drawn by Misty Coryell	
Scale Not to Scale	

SB Lahser Rd at W 7 Mile Rd

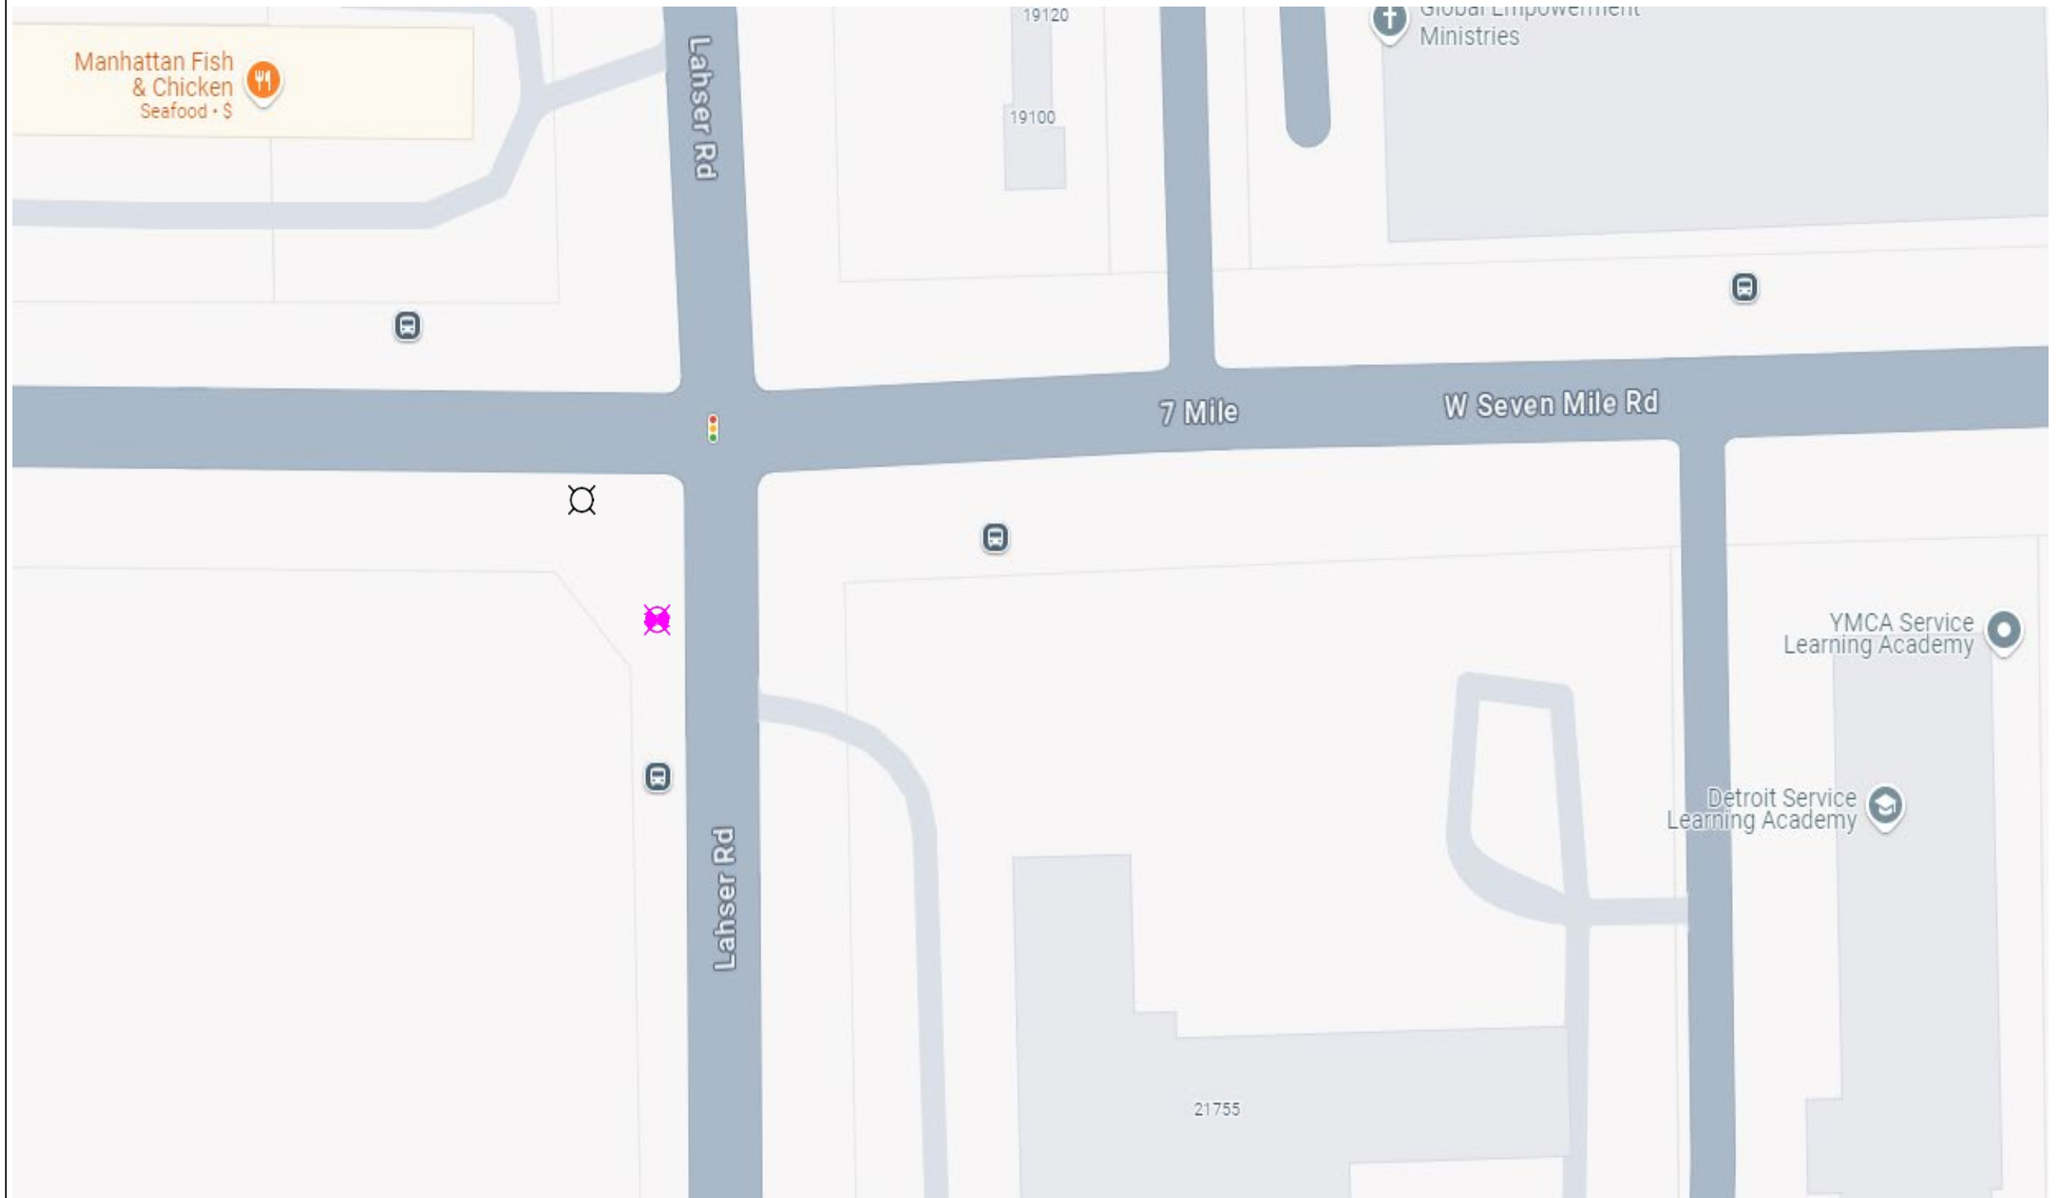

General Notes

N

SOLAR POWER

LEGEND

EXISTING POLE

PROPOSED POLE

PROPOSED CAMERA

PROPERTY LINE

No.	Revision/Issue	Date
1	Version 1-2	8/24

Firm Name and Address

Motorola Solutions
500 W Monroe Street
Chicago IL 60661


Project Name and Address

MI LPR Project

New Pole Installation Site

Project Plan View

Project: DPD LPR	Sheet: 2
Drawn by: Misty Coryell	
Scale: Not to Scale	

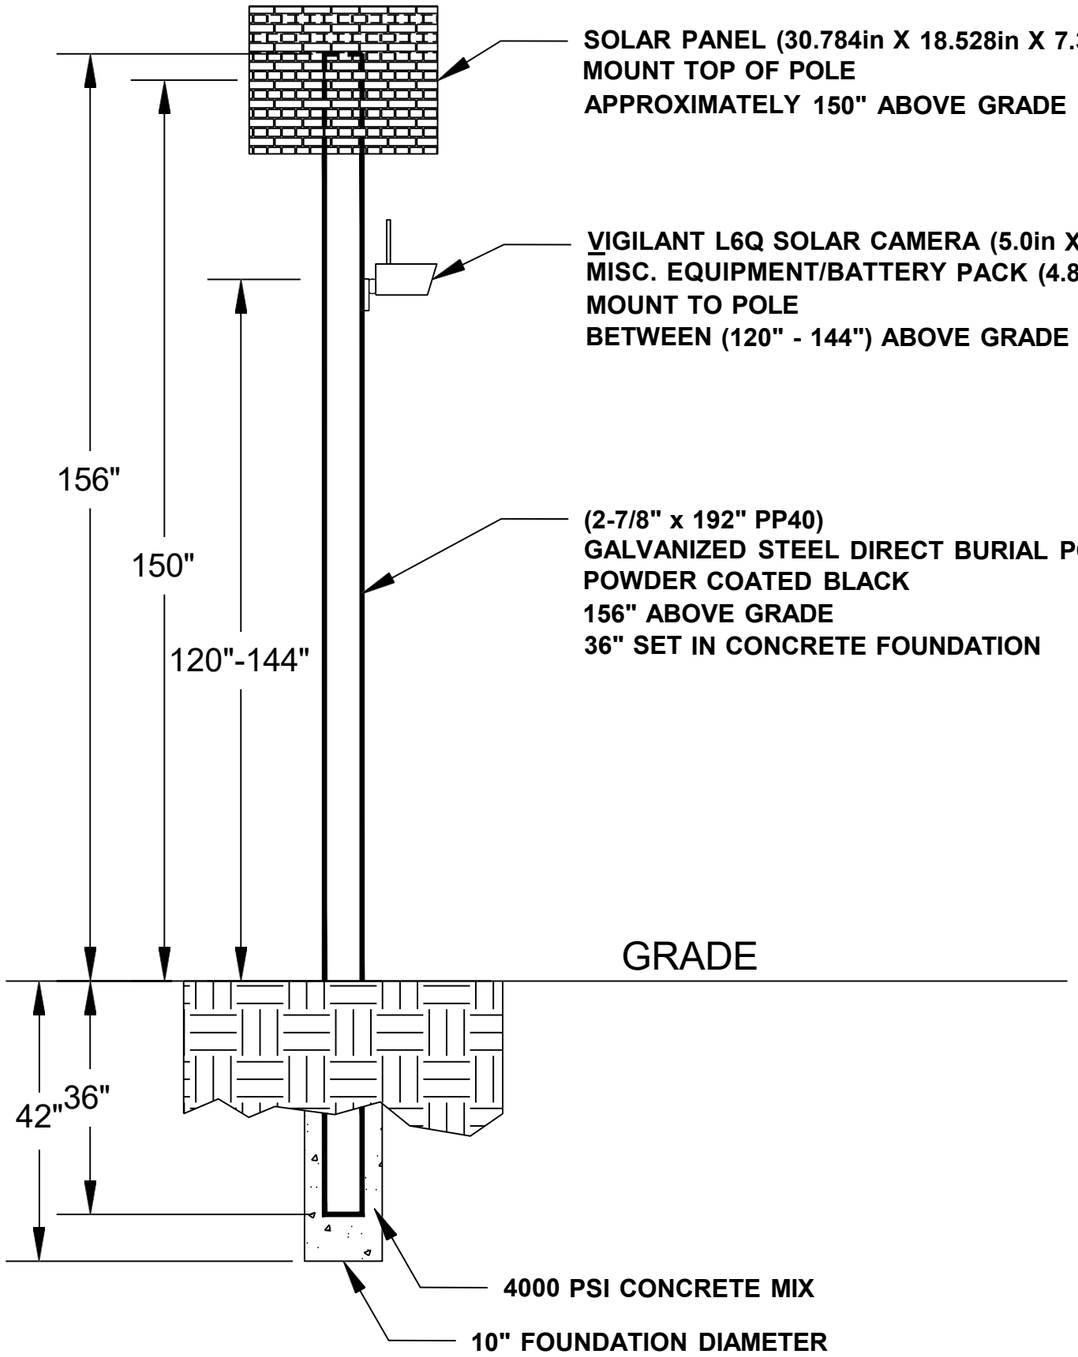

General Notes

No.	Revision/Issue	Date
1	Version 1-2	8/24

Firm Name and Address

Motorola Solutions
500 W Monroe Street
Chicago IL 60661

Project Name and Address

MI LPR Project

Pole Detail


Project DPD LPR	Sheet 3
Drawn by John Gabrial	
Scale Not to Scale	

SB McGraw Av at W Warren Av

Lat: 42.344414872751216
Long: -83.11851627221272

Install a New Sign Pole for LPR Camera



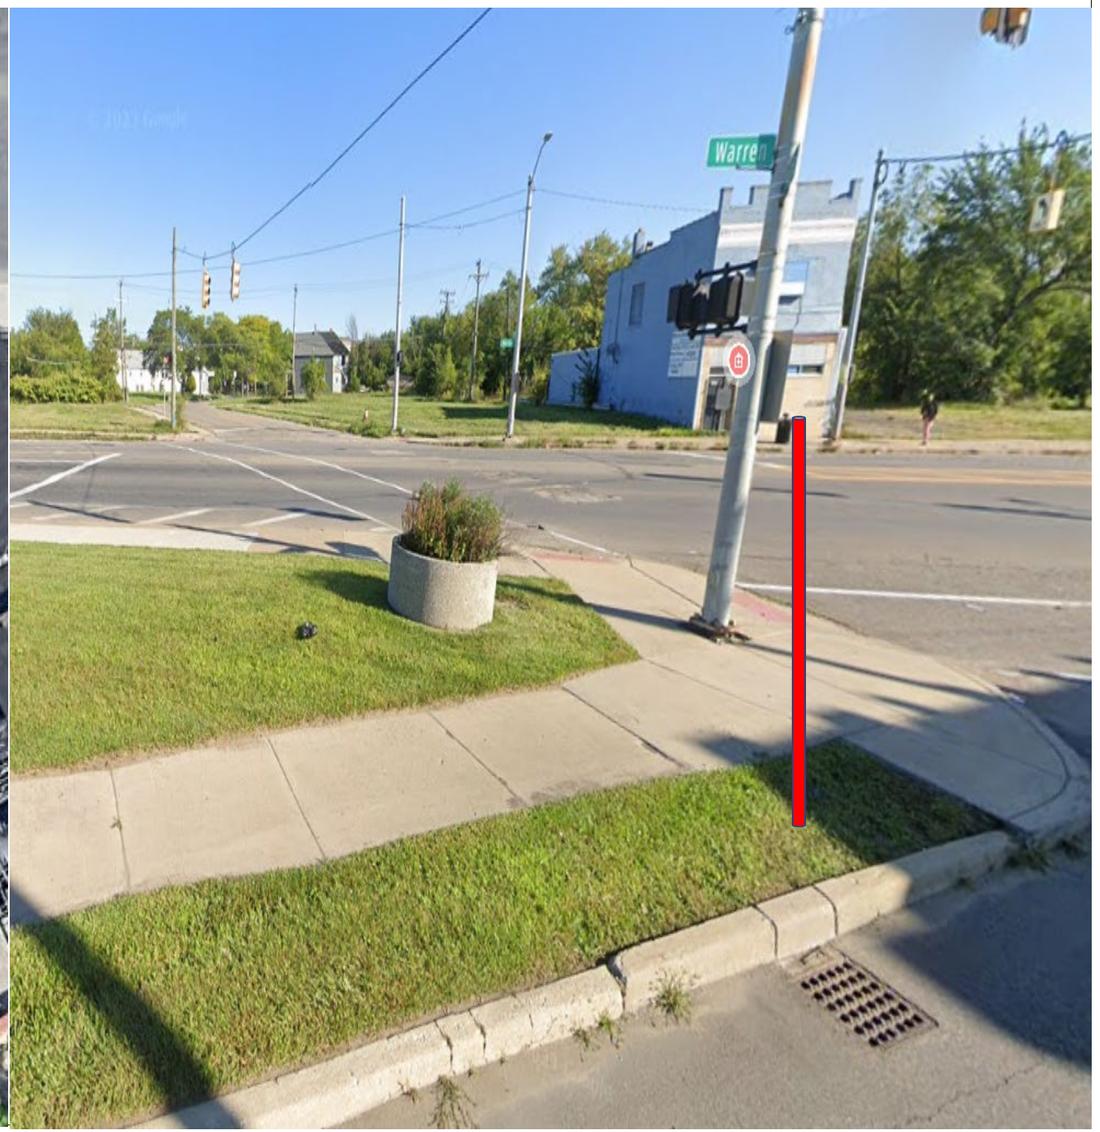

General Notes

N

SOLAR POWER

LEGEND

EXISTING POLE

PROPOSED POLE

PROPOSED CAMERA

PROPERTY LINE

No.	Revision/Issue	Date
1	Version 1-1	8/24

Firm Name and Address

Motorola Solutions
500 W Monroe Street
Chicago IL 60661

Project Name and Address


MI LPR Project

New Pole Installation Site

Project Plan View

Project DPDLPR	Sheet 1
Drawn by Misty Coryell	
Scale Not to Scale	

SB McGraw Av at W Warren Av

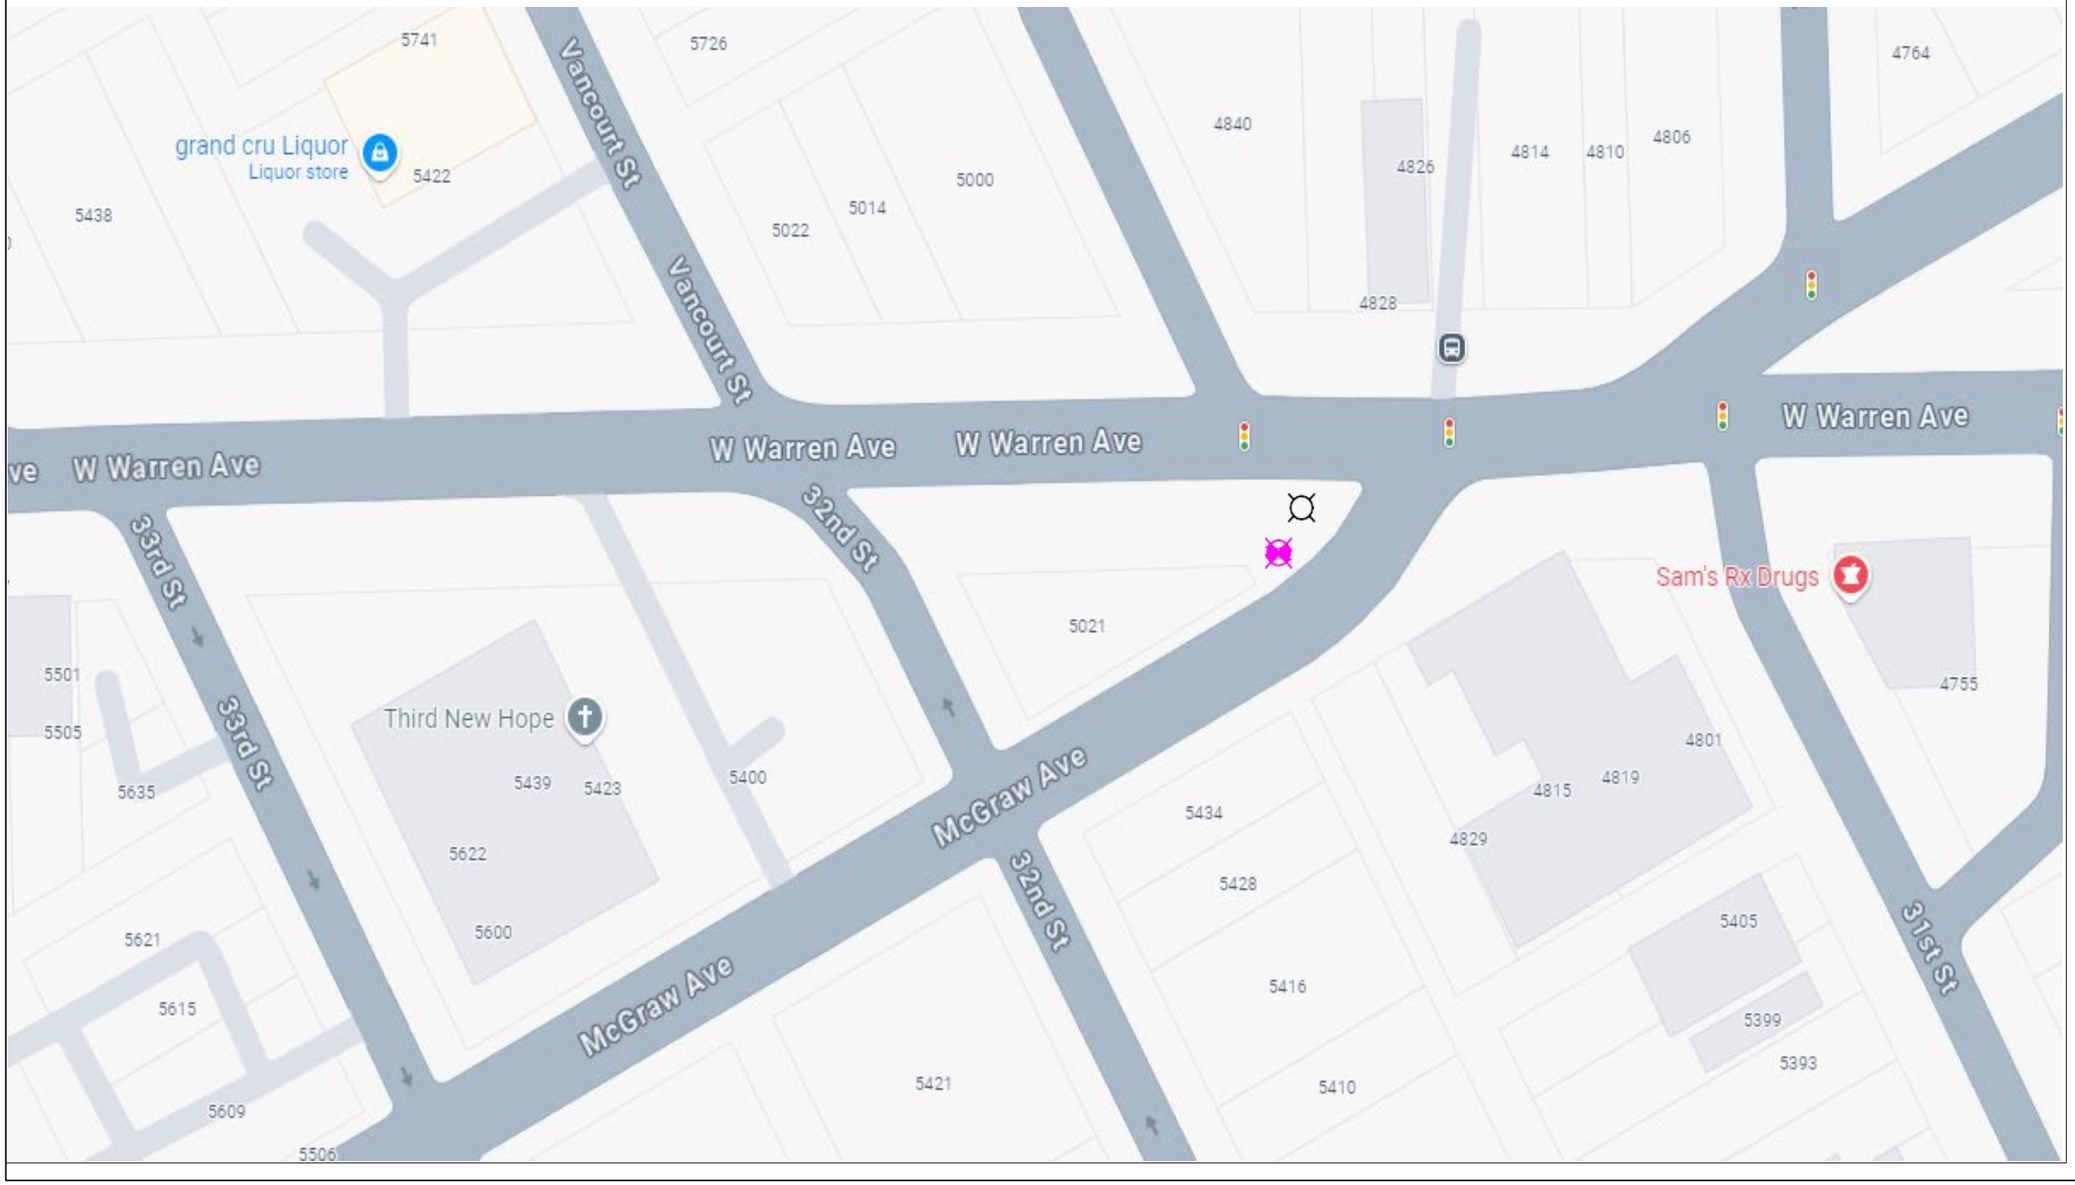

General Notes

N

SOLAR POWER

LEGEND

- EXISTING POLE
- PROPOSED POLE
- PROPOSED CAMERA
- PROPERTY LINE

No.	Revision/Issue	Date
1	Version 1-2	8/24

Firm Name and Address

Motorola Solutions
500 W Monroe Street
Chicago IL 60661


Project Name and Address

MI LPR Project

New Pole Installation Site

Project Plan View

Project DPD LPR	Sheet 2
Drawn by Misty Coryell	
Scale Not to Scale	

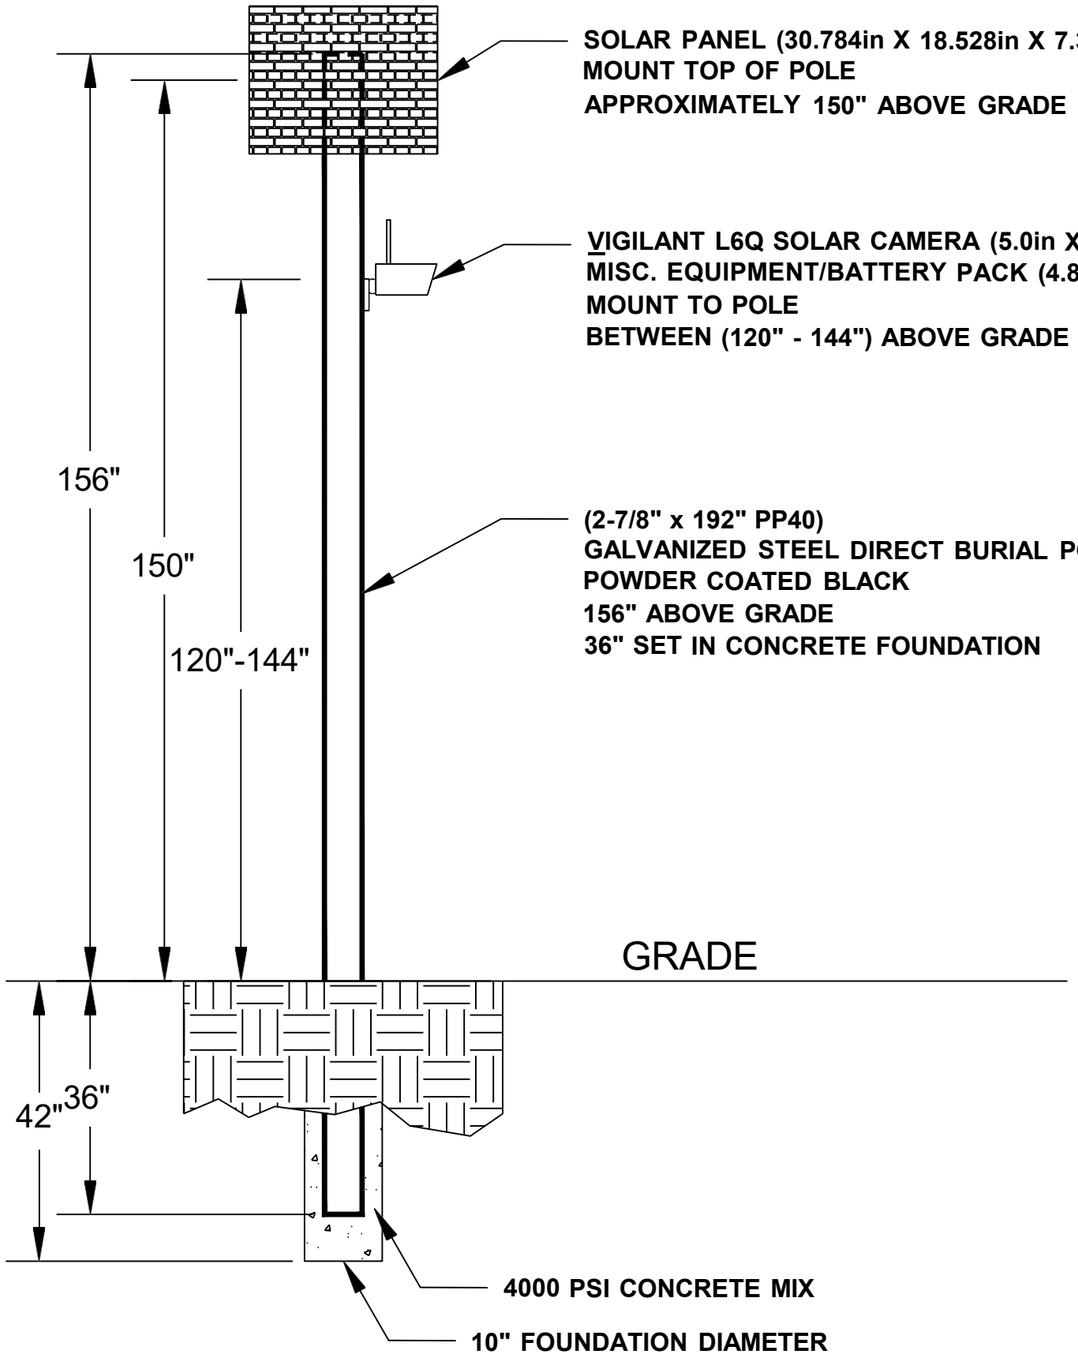

General Notes

No.	Revision/Issue	Date
1	Version 1-2	8/24

Firm Name and Address

Motorola Solutions
500 W Monroe Street
Chicago IL 60661

Project Name and Address

MI LPR Project

Pole Detail


Project DPD LPR	Sheet 3
Drawn by John Gabrial	
Scale Not to Scale	

SB Meyers Rd at W Chicago

Lat: 42.36578574
Long: -83.168015

Install a New Sign Pole for LPR Camera



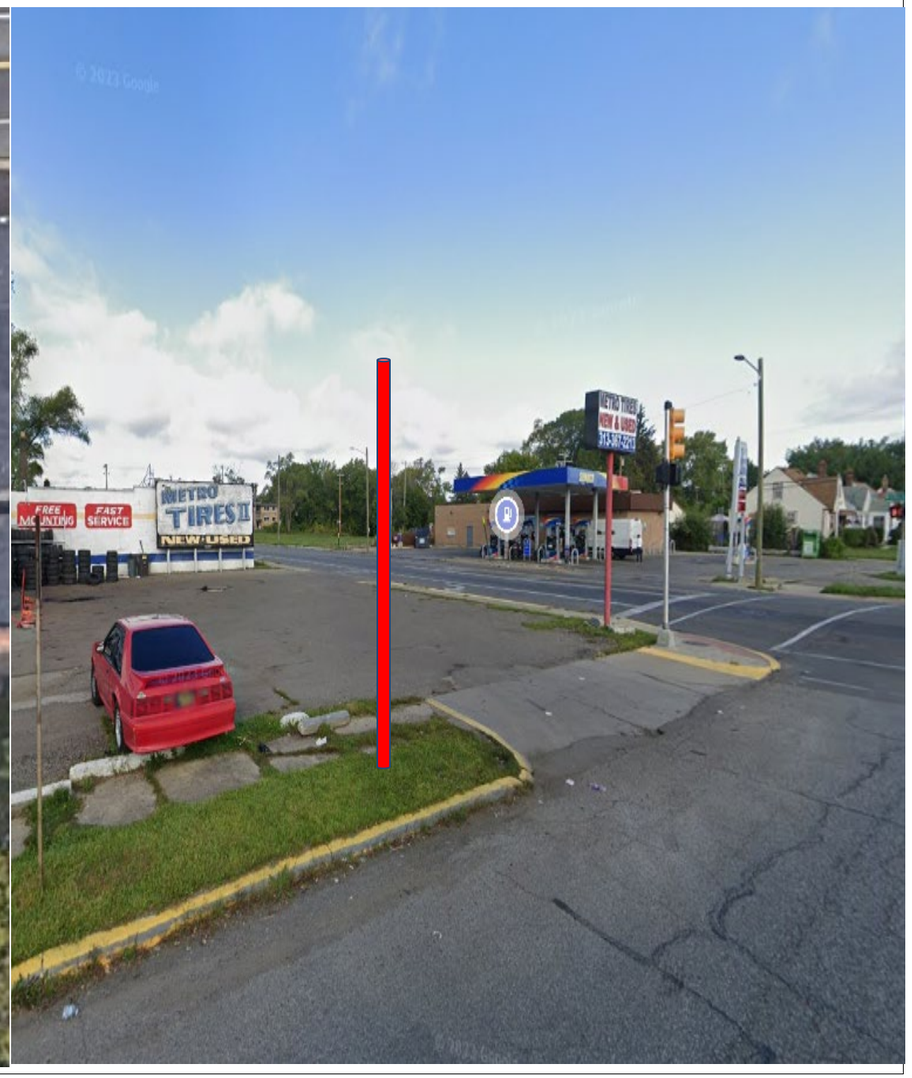

General Notes

N

SOLAR POWER

LEGEND

EXISTING POLE

PROPOSED POLE

PROPOSED CAMERA

PROPERTY LINE

No.	Revision/Issue	Date
1	Version 1-1	8/24

Firm Name and Address

Motorola Solutions
500 W Monroe Street
Chicago IL 60661

Project Name and Address


MI LPR Project

New Pole Installation Site

Project Plan View

Project DPDLPR	Sheet 1
Drawn by Misty Coryell	
Scale Not to Scale	

SB Meyers Rd at W Chicago

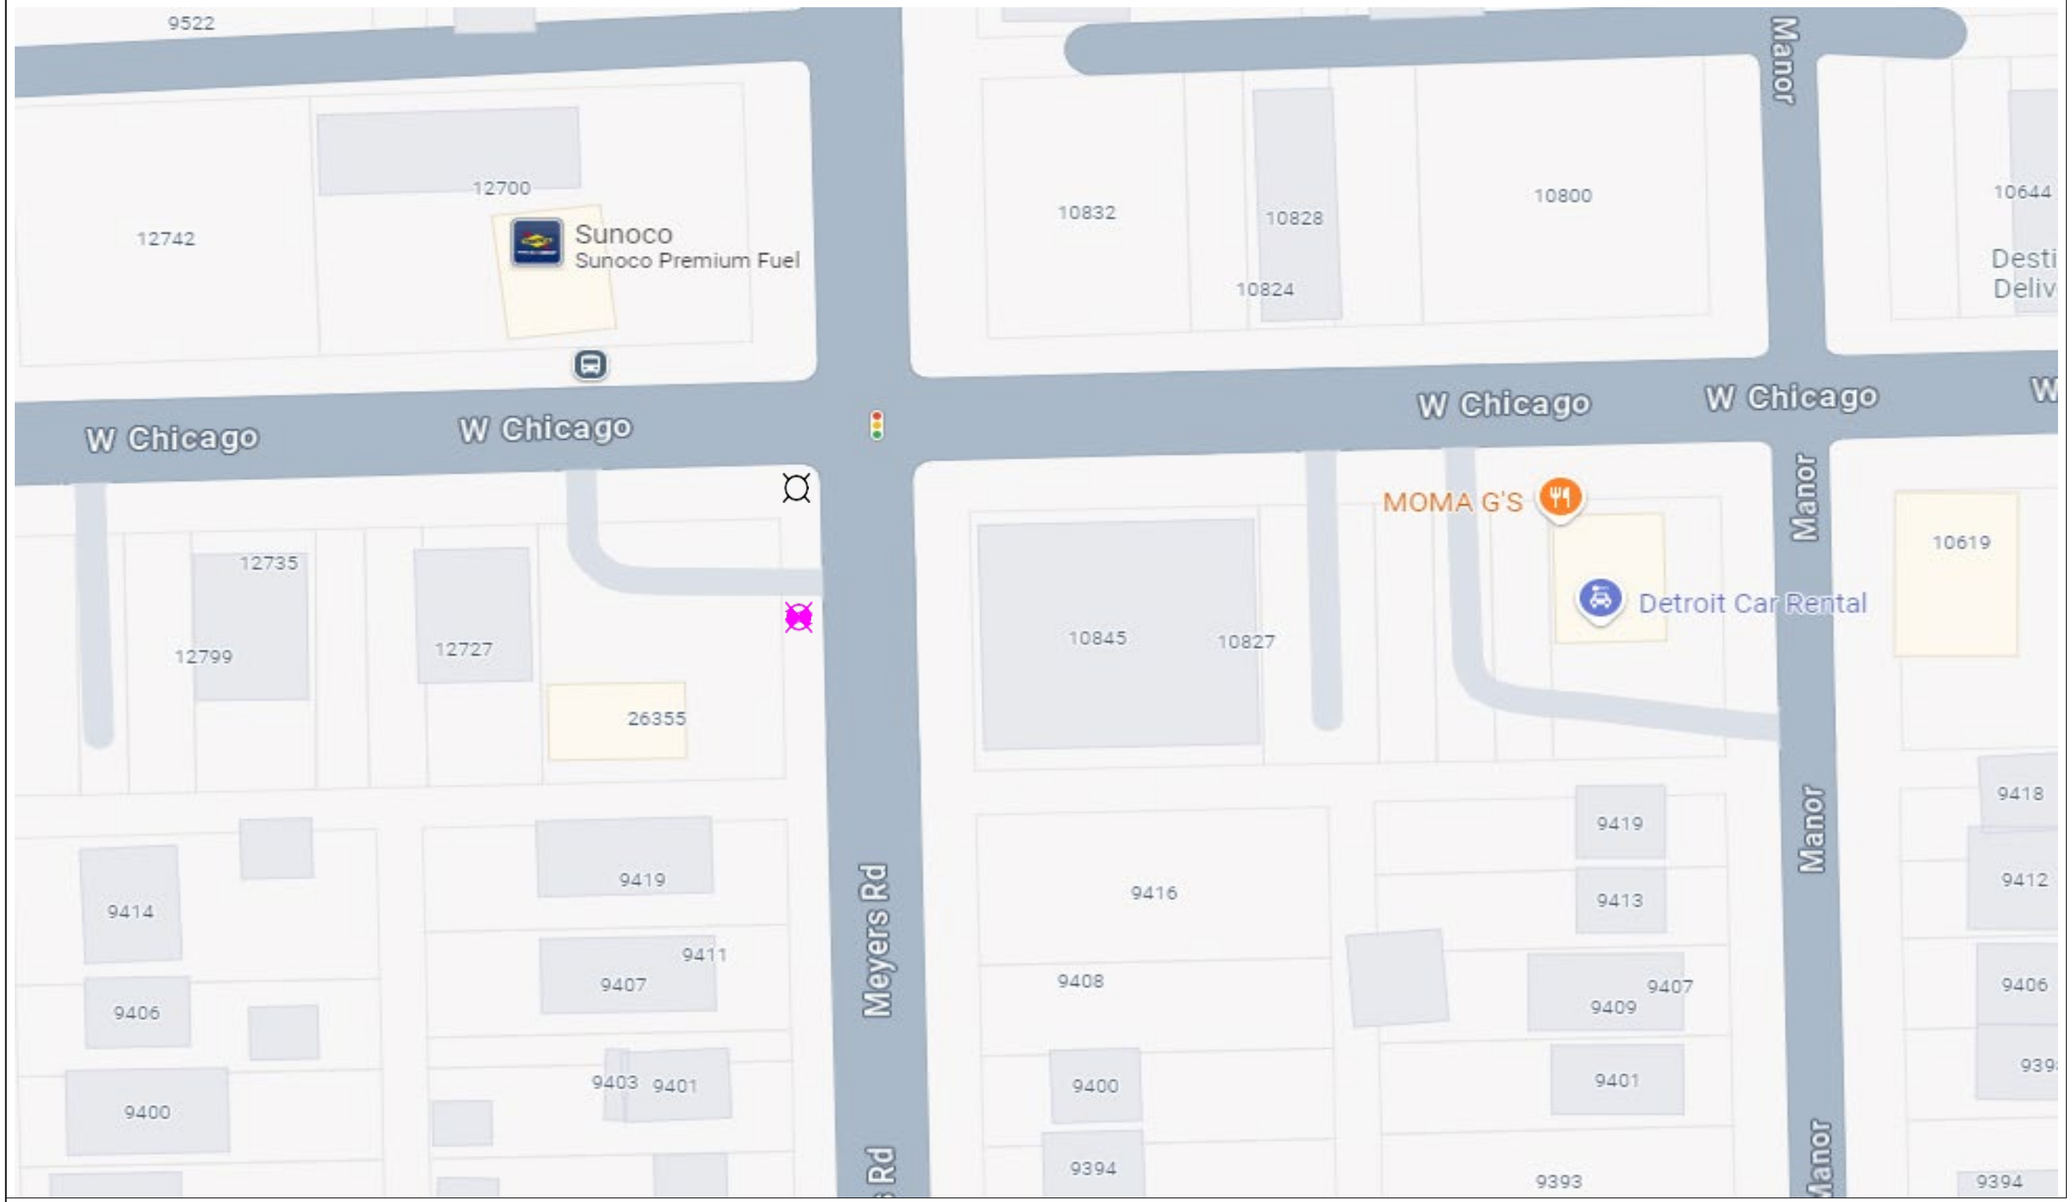

General Notes

N

SOLAR POWER

LEGEND

EXISTING POLE

PROPOSED POLE

PROPOSED CAMERA

PROPERTY LINE

No.	Revision/Issue	Date
1	Version 1-2	8/24

Firm Name and Address

Motorola Solutions
500 W Monroe Street
Chicago IL 60661


Project Name and Address

MI LPR Project

New Pole Installation Site

Project Plan View

Project DPD LPR	Sheet 2
Drawn by Misty Coryell	
Scale Not to Scale	

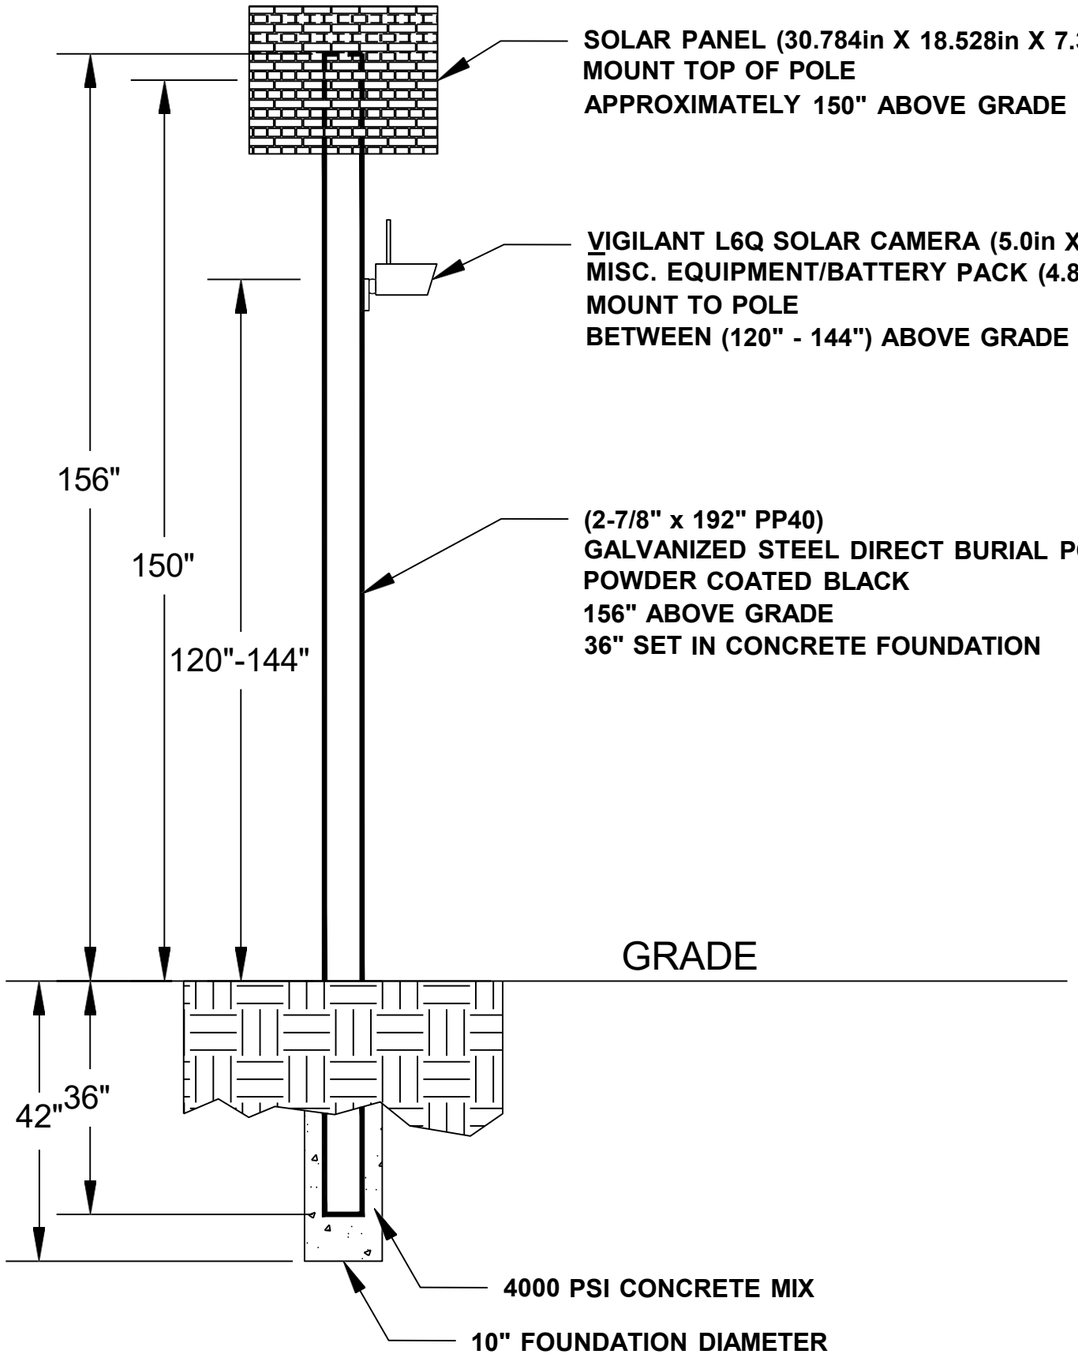

General Notes

No.	Revision/Issue	Date
1	Version 1-2	8/24

Firm Name and Address

Motorola Solutions
500 W Monroe Street
Chicago IL 60661

Project Name and Address

MI LPR Project


Pole Detail

Project DPD LPR	Sheet 3
Drawn by John Gabrial	
Scale Not to Scale	

SB Mt Elliott St at Conant

Lat: 42.38228390
Long: -83.03660580

Install a New Sign Pole for LPR Camera

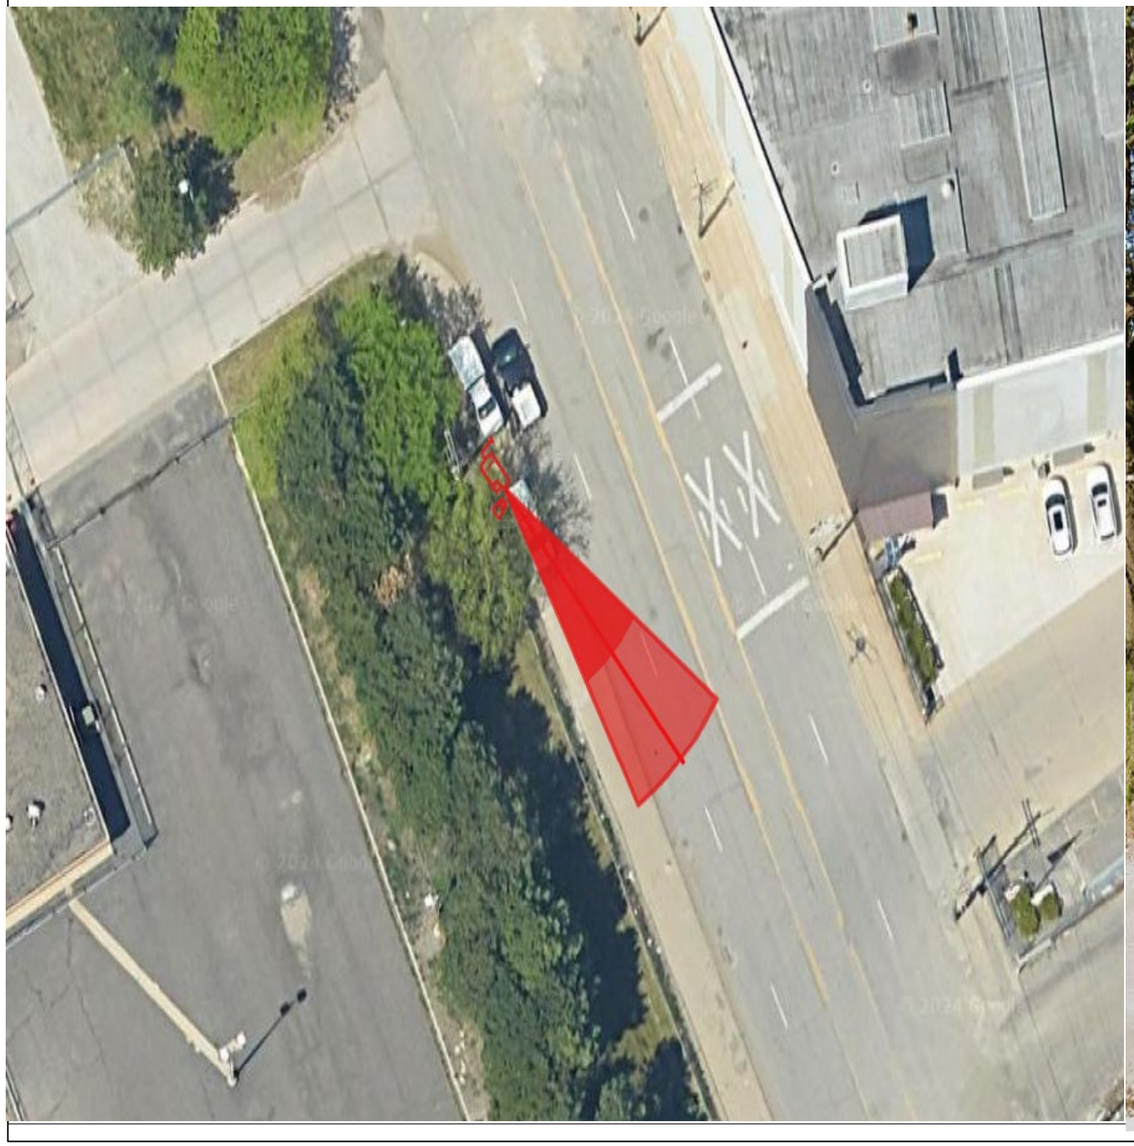



General Notes

N

SOLAR POWER

LEGEND

- EXISTING POLE
- PROPOSED POLE
- PROPOSED CAMERA
- PROPERTY LINE

No.	Revision/Issue	Date
1	Version 1-1	8/24

Firm Name and Address

Motorola Solutions
500 W Monroe Street
Chicago IL 60661

Project Name and Address


MI LPR Project

New Pole Installation Site

Project Plan View

Project DPDLPR	Sheet 1
Drawn by Misty Coryell	
Scale Not to Scale	

SB Mt Elliott St at Conant

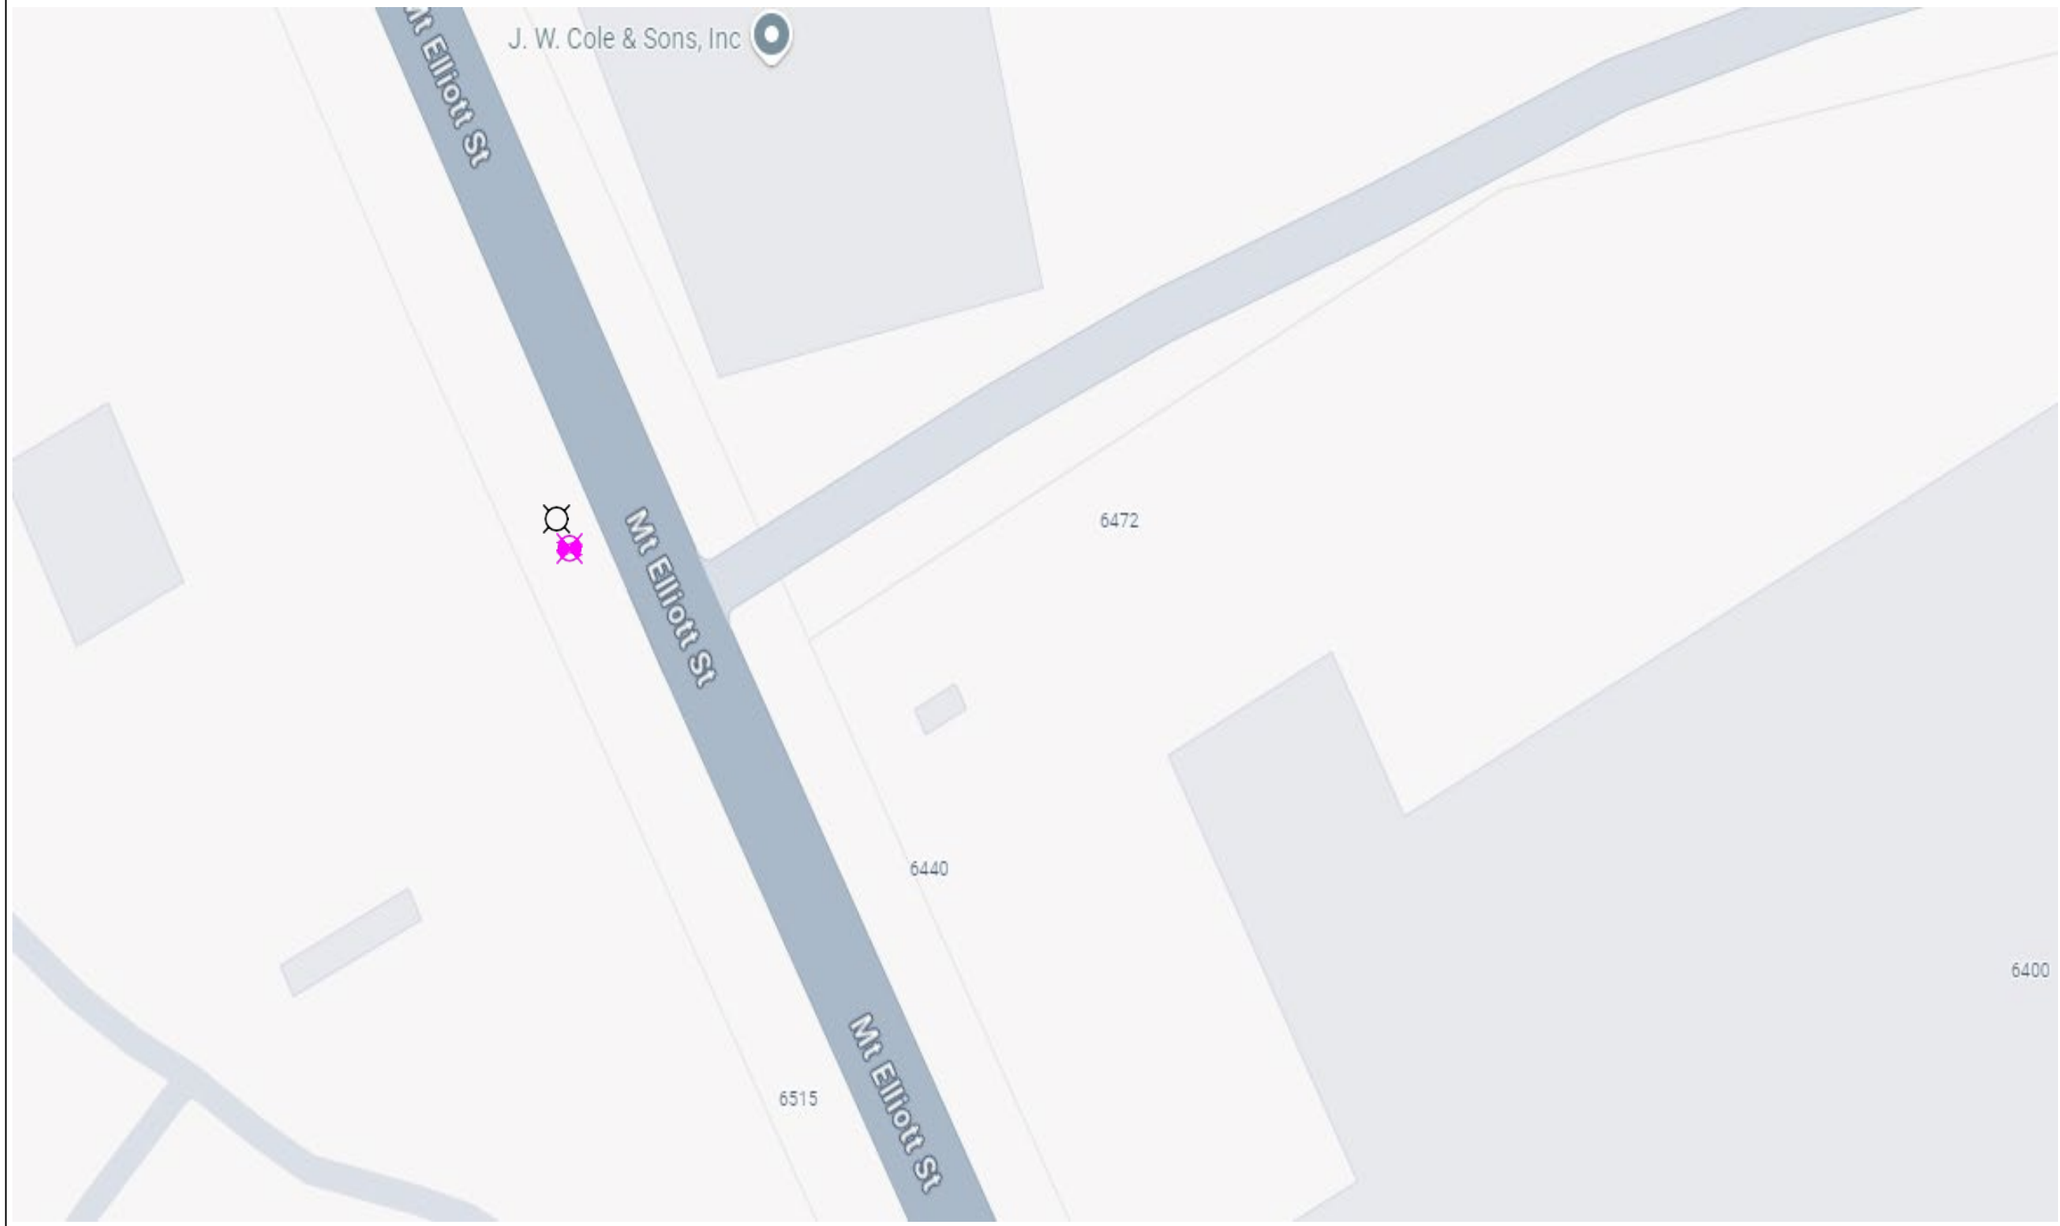

General Notes

N

SOLAR POWER

LEGEND

EXISTING POLE

PROPOSED POLE

PROPOSED CAMERA

PROPERTY LINE

No.	Revision/Issue	Date
1	Version 1-2	8/24

Firm Name and Address

Motorola Solutions
500 W Monroe Street
Chicago IL 60661


Project Name and Address

MI LPR Project

New Pole Installation Site

Project Plan View

Project DPD LPR	Sheet 2
Drawn by Misty Coryell	
Scale Not to Scale	

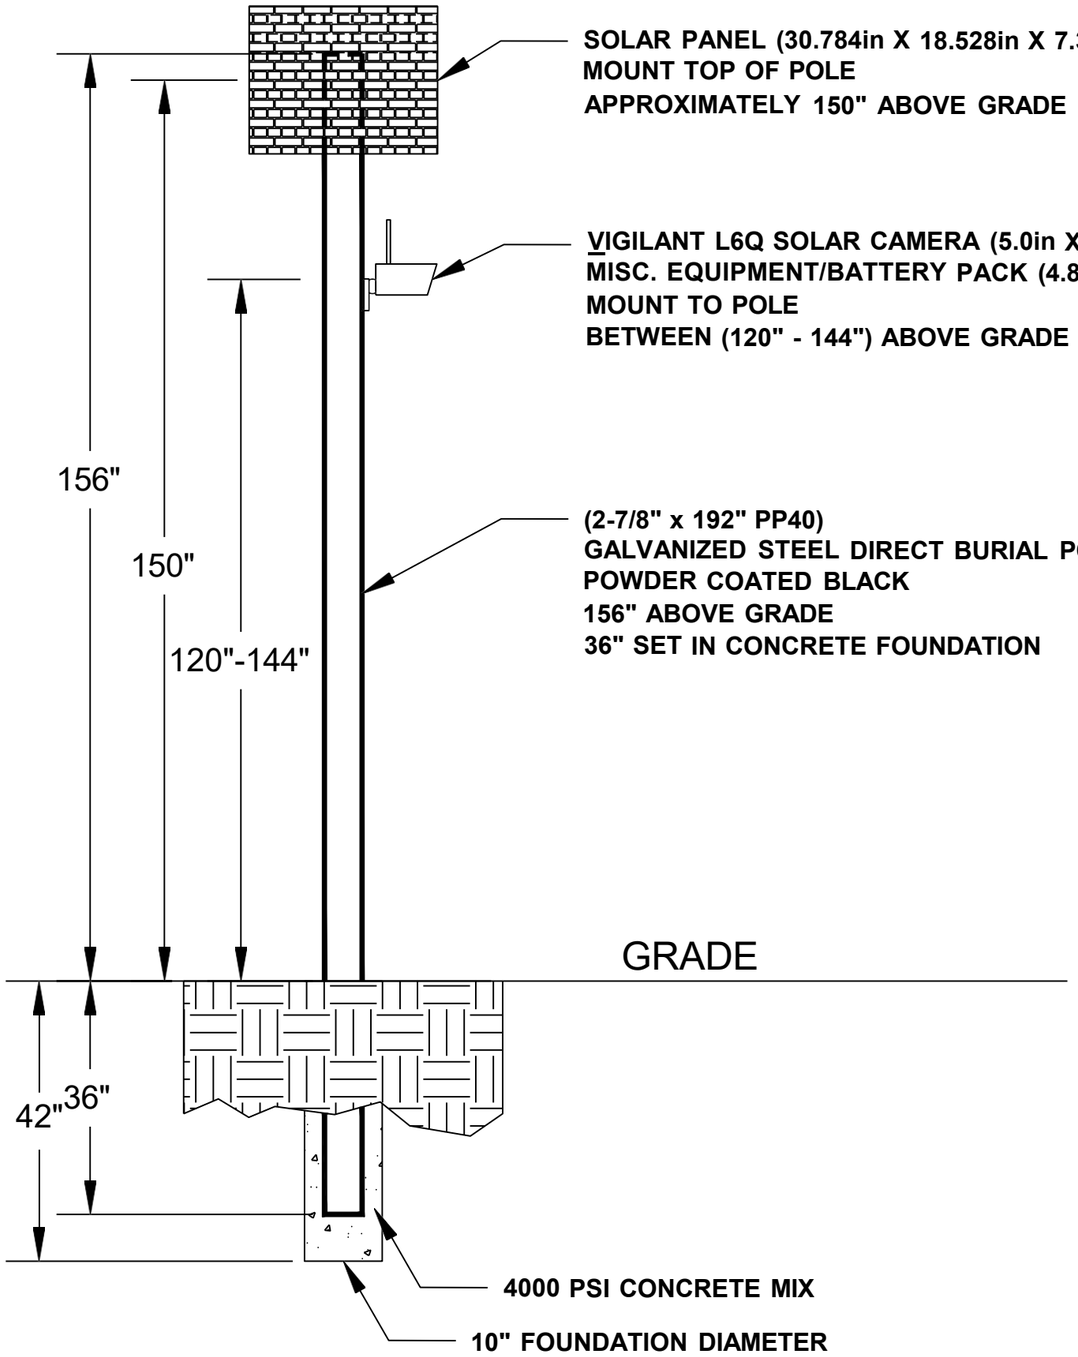

General Notes

No.	Revision/Issue	Date
1	Version 1-2	8/24

Firm Name and Address

Motorola Solutions
500 W Monroe Street
Chicago IL 60661

Project Name and Address

MI LPR Project

Pole Detail

Project DPD LPR	Sheet 3
Drawn by John Gabrial	
Scale Not to Scale	

SB Outer Dr W at W McNichols Rd

Lat: 42.41514084
Long: -83.23193820

Install a New Sign Pole for LPR Camera





General Notes

N

SOLAR POWER

LEGEND

EXISTING POLE

PROPOSED POLE

PROPOSED CAMERA

PROPERTY LINE

No.	Revision/Issue	Date
1	Version 1-1	8/24

Firm Name and Address

Motorola Solutions
500 W Monroe Street
Chicago IL 60661

Project Name and Address


MI LPR Project

New Pole Installation Site

Project Plan View

Project DPDLPR	Sheet 1
Drawn by Misty Coryell	
Scale Not to Scale	

SB Outer Dr W at W McNichols Rd

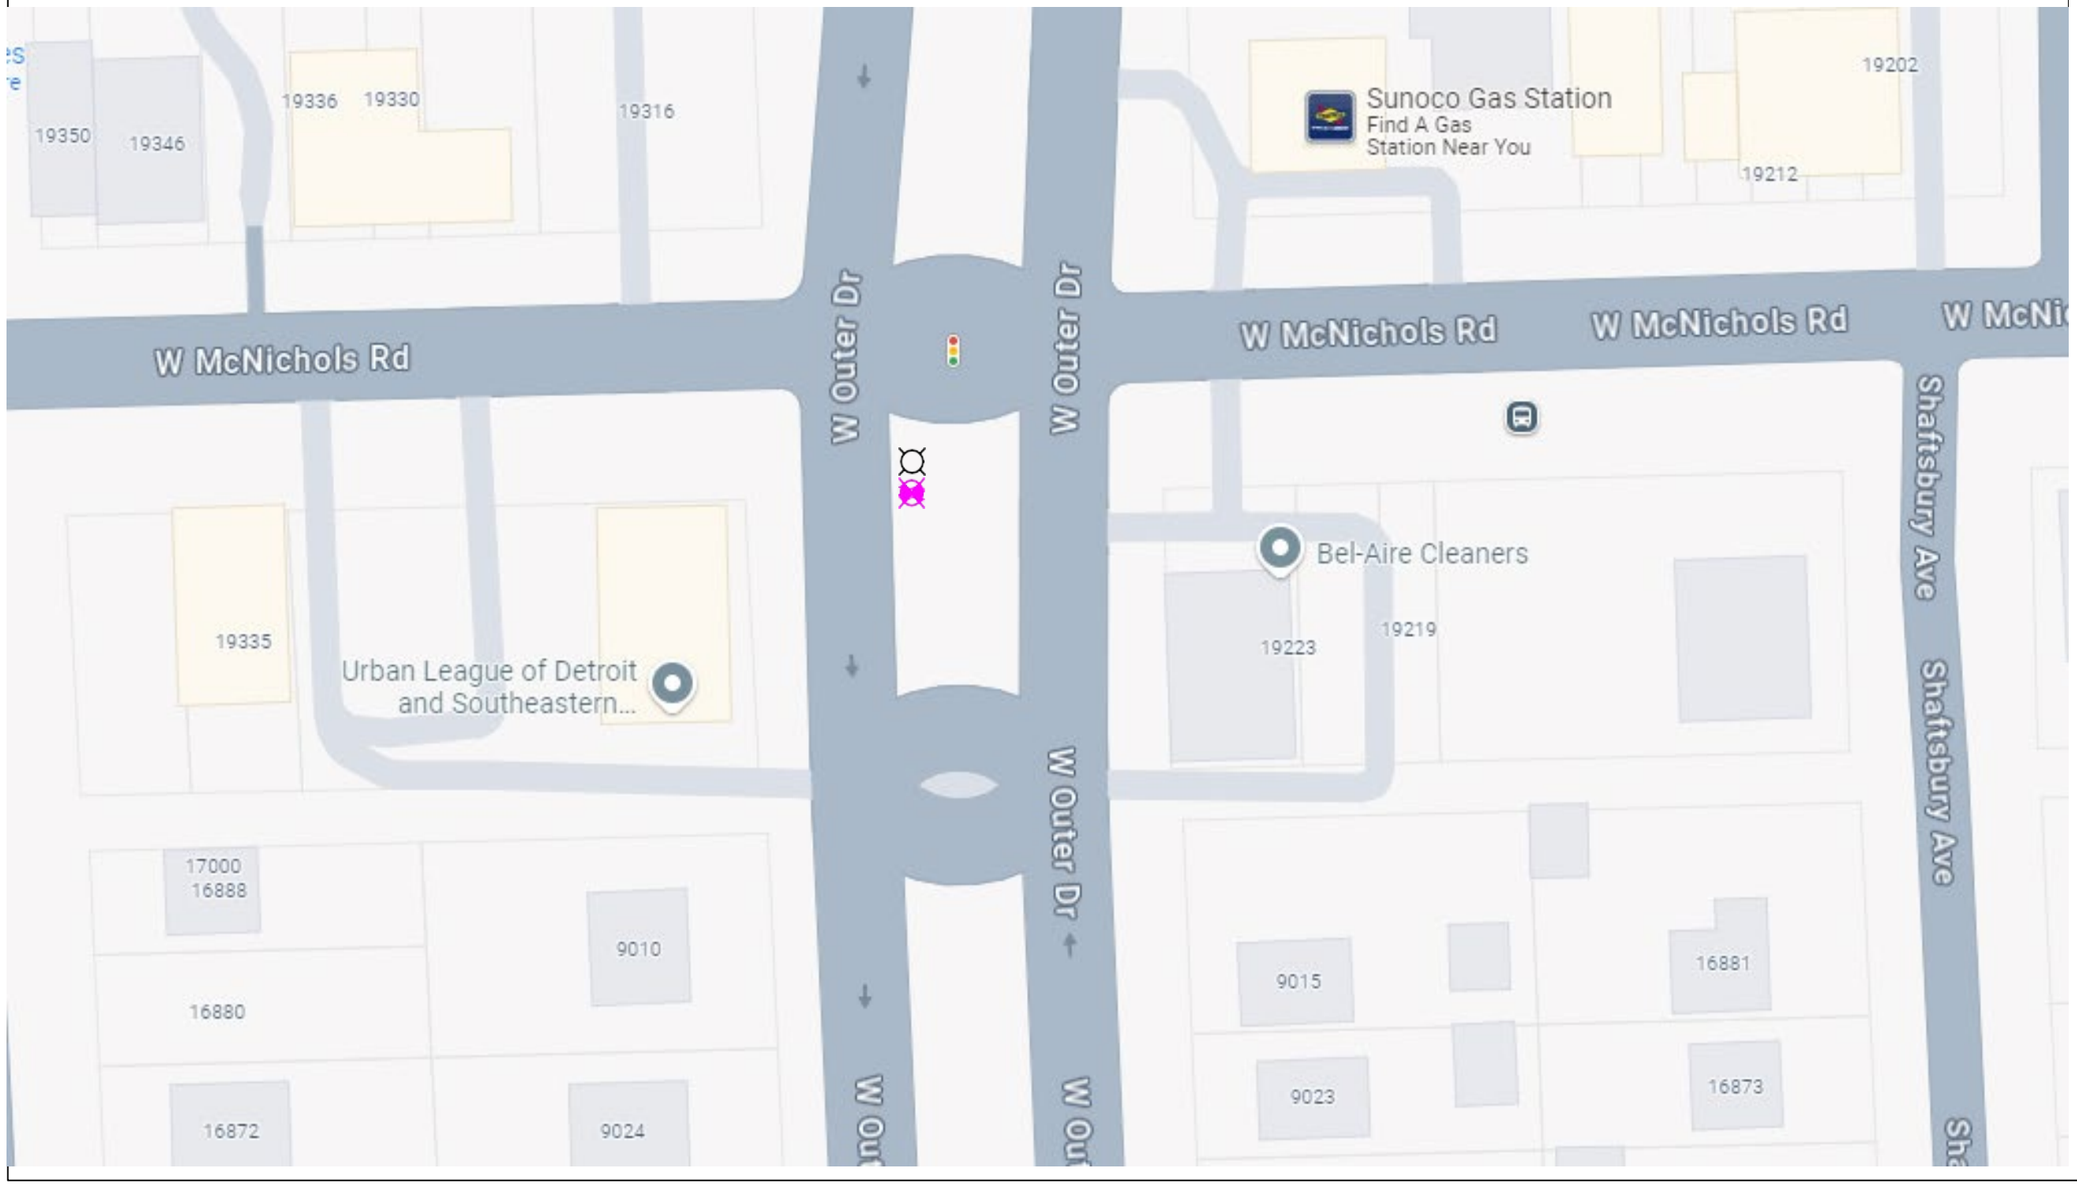

General Notes

N

SOLAR POWER

LEGEND

EXISTING POLE

PROPOSED POLE

PROPOSED CAMERA

PROPERTY LINE

No.	Revision/Issue	Date
1	Version 1-2	8/24

Firm Name and Address

Motorola Solutions
500 W Monroe Street
Chicago IL 60661


Project Name and Address

MI LPR Project

New Pole Installation Site

Project Plan View

Project DPD LPR	Sheet 2
Drawn by Misty Coryell	
Scale Not to Scale	

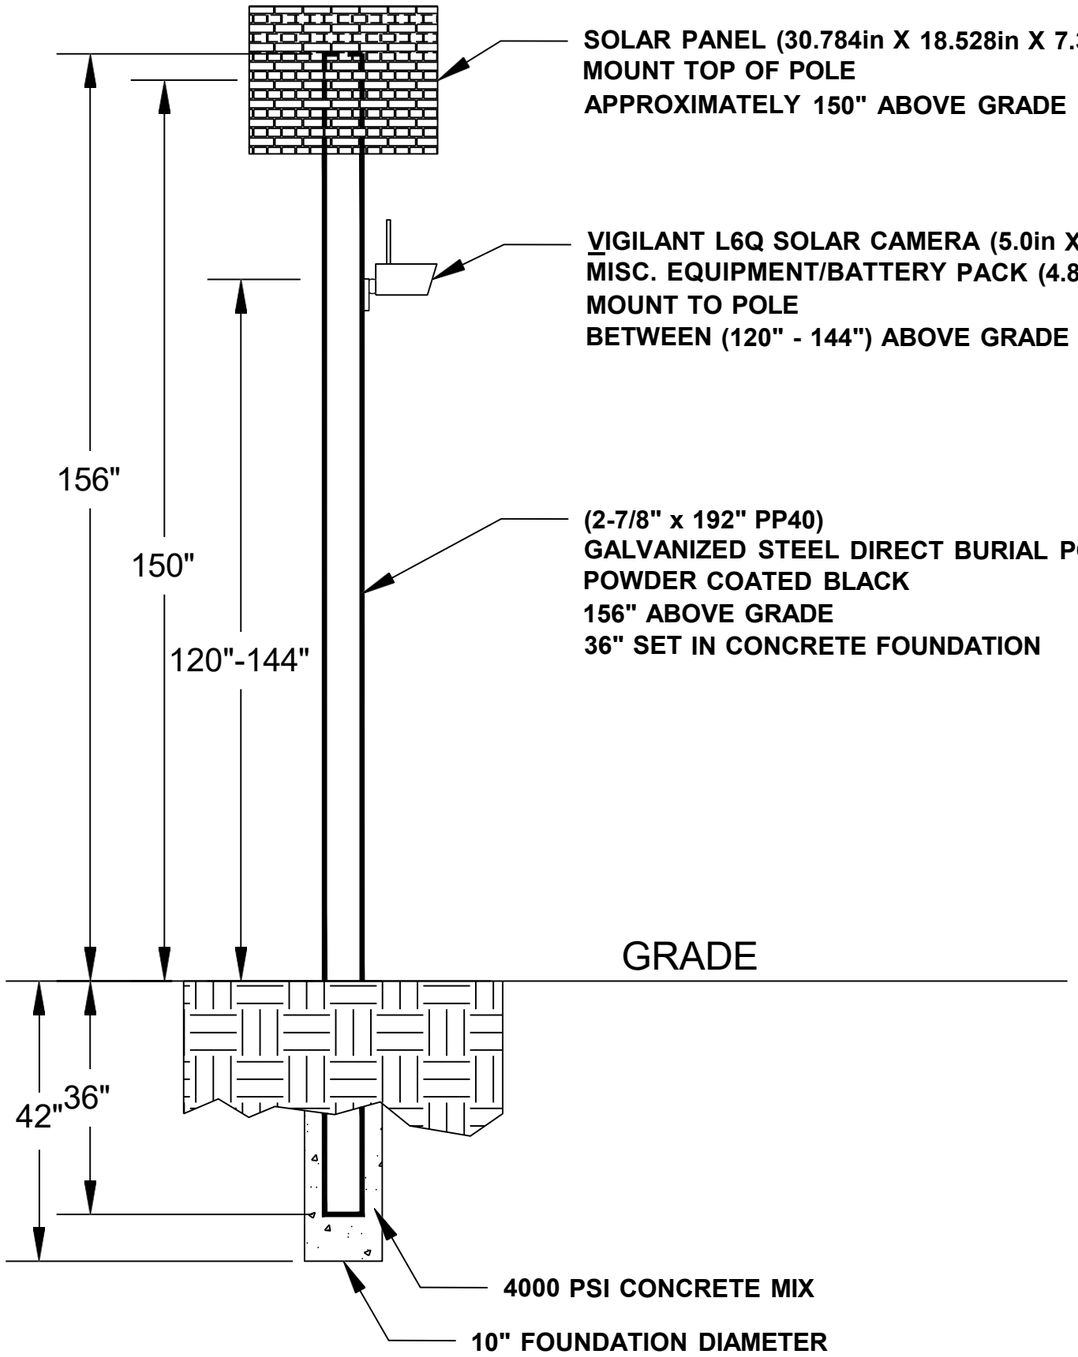

General Notes

No.	Revision/Issue	Date
1	Version 1-2	8/24

Firm Name and Address

Motorola Solutions
500 W Monroe Street
Chicago IL 60661

Project Name and Address

MI LPR Project

Pole Detail

Project DPD LPR	Sheet 3
Drawn by John Gabrial	
Scale Not to Scale	

SB Outer Dr W at W Warren Av E

Lat: 42.34150874
Long: -83.25229115

Install a New Sign Pole for LPR Camera





General Notes

N

SOLAR POWER

LEGEND

EXISTING POLE

PROPOSED POLE

PROPOSED CAMERA

PROPERTY LINE

No.	Revision/Issue	Date
1	Version 1-1	8/24

Firm Name and Address

Motorola Solutions
500 W Monroe Street
Chicago IL 60661

Project Name and Address


MI LPR Project

New Pole Installation Site

Project Plan View

Project DPDLPR	Sheet 1
Drawn by Misty Coryell	
Scale Not to Scale	

SB Outer Dr W at W Warren Av E

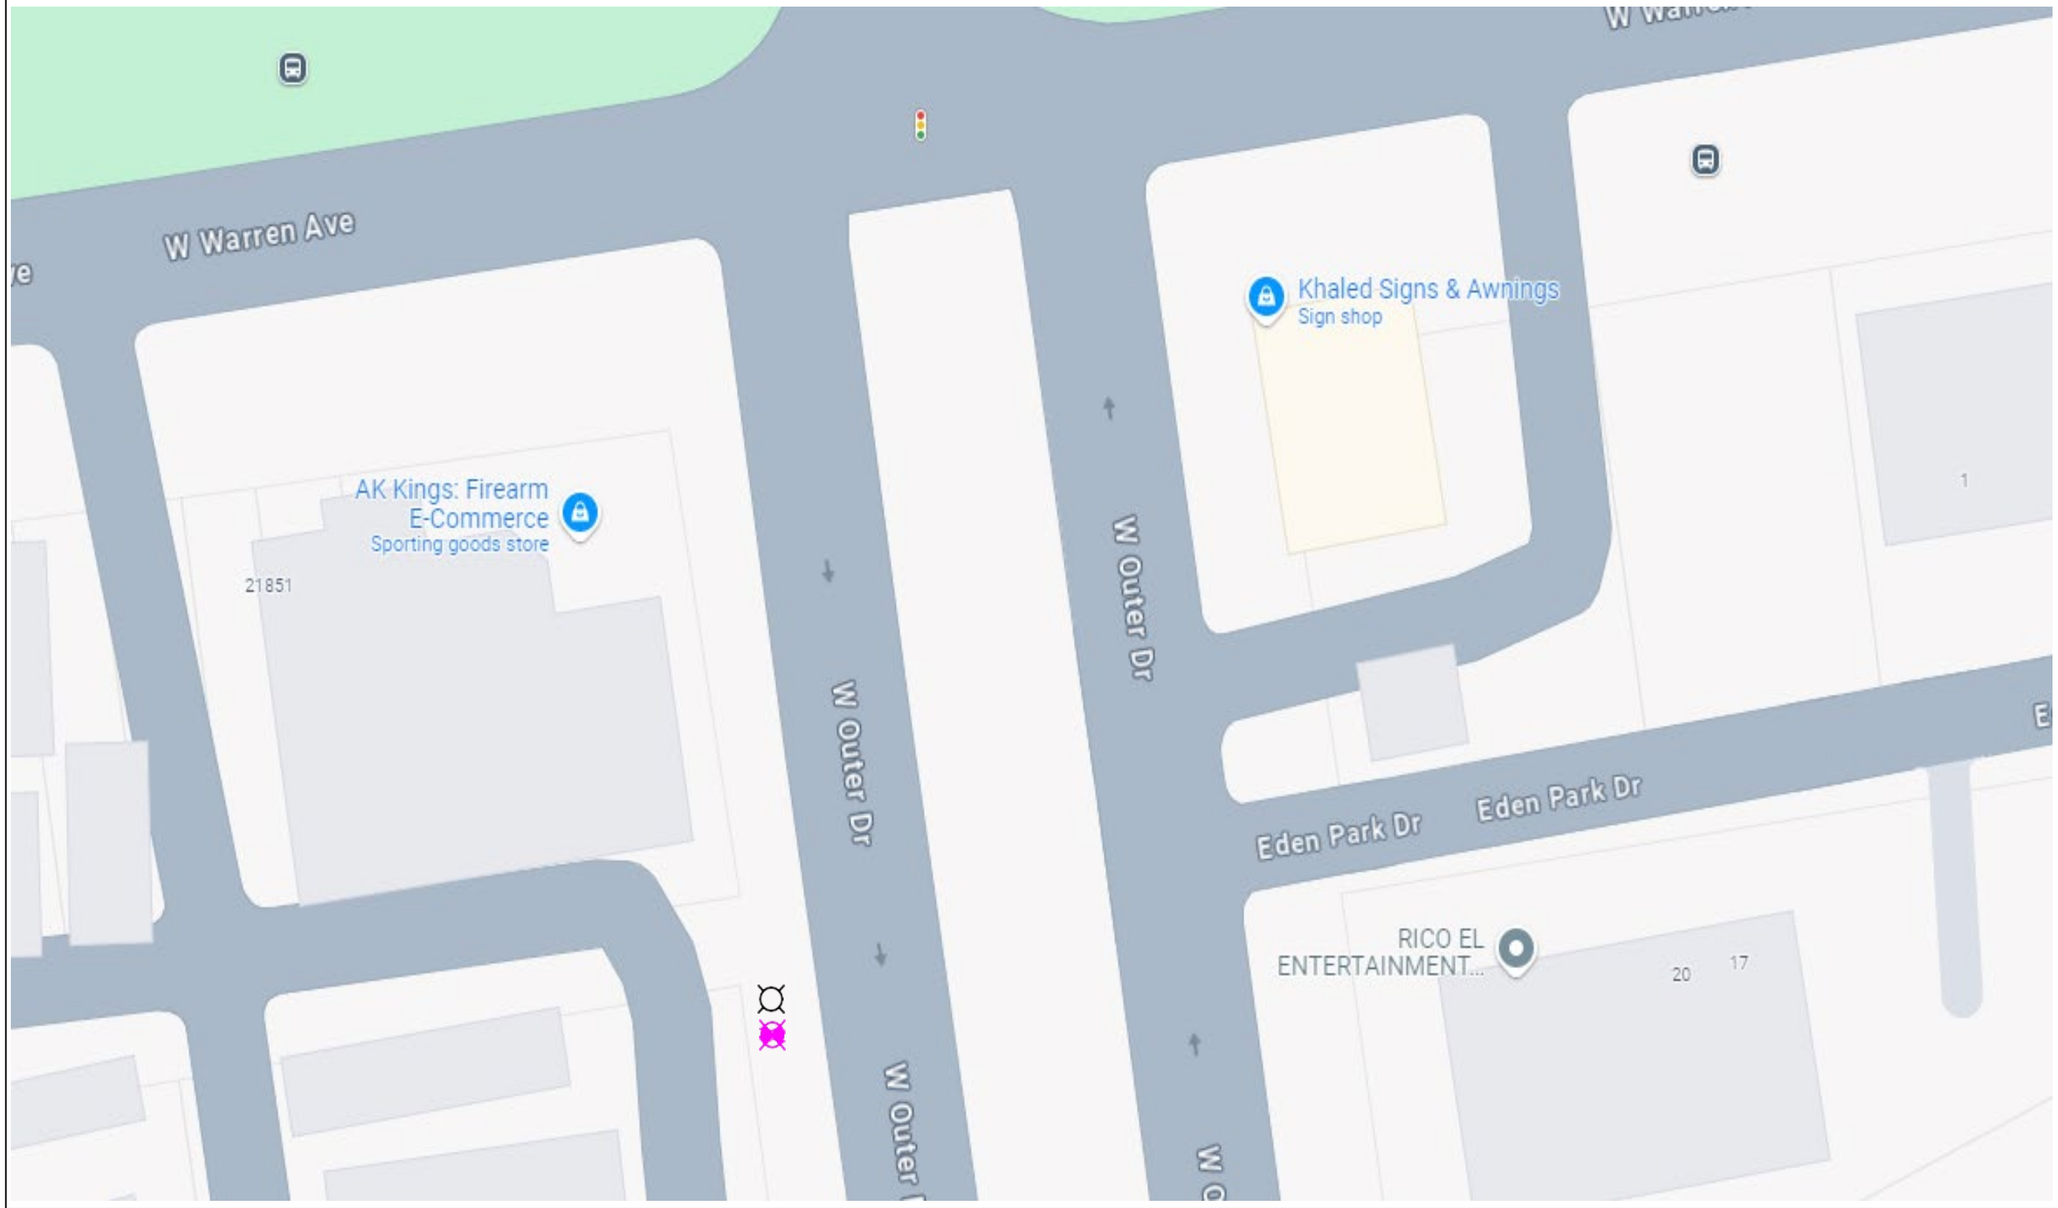

General Notes

N

SOLAR POWER

LEGEND

EXISTING POLE

PROPOSED POLE

PROPOSED CAMERA

PROPERTY LINE

No.	Revision/Issue	Date
1	Version 1-2	8/24

Firm Name and Address

Motorola Solutions
500 W Monroe Street
Chicago IL 60661


Project Name and Address

MI LPR Project

New Pole Installation Site

Project Plan View

Project DPD LPR	Sheet 2
Drawn by Misty Coryell	
Scale Not to Scale	

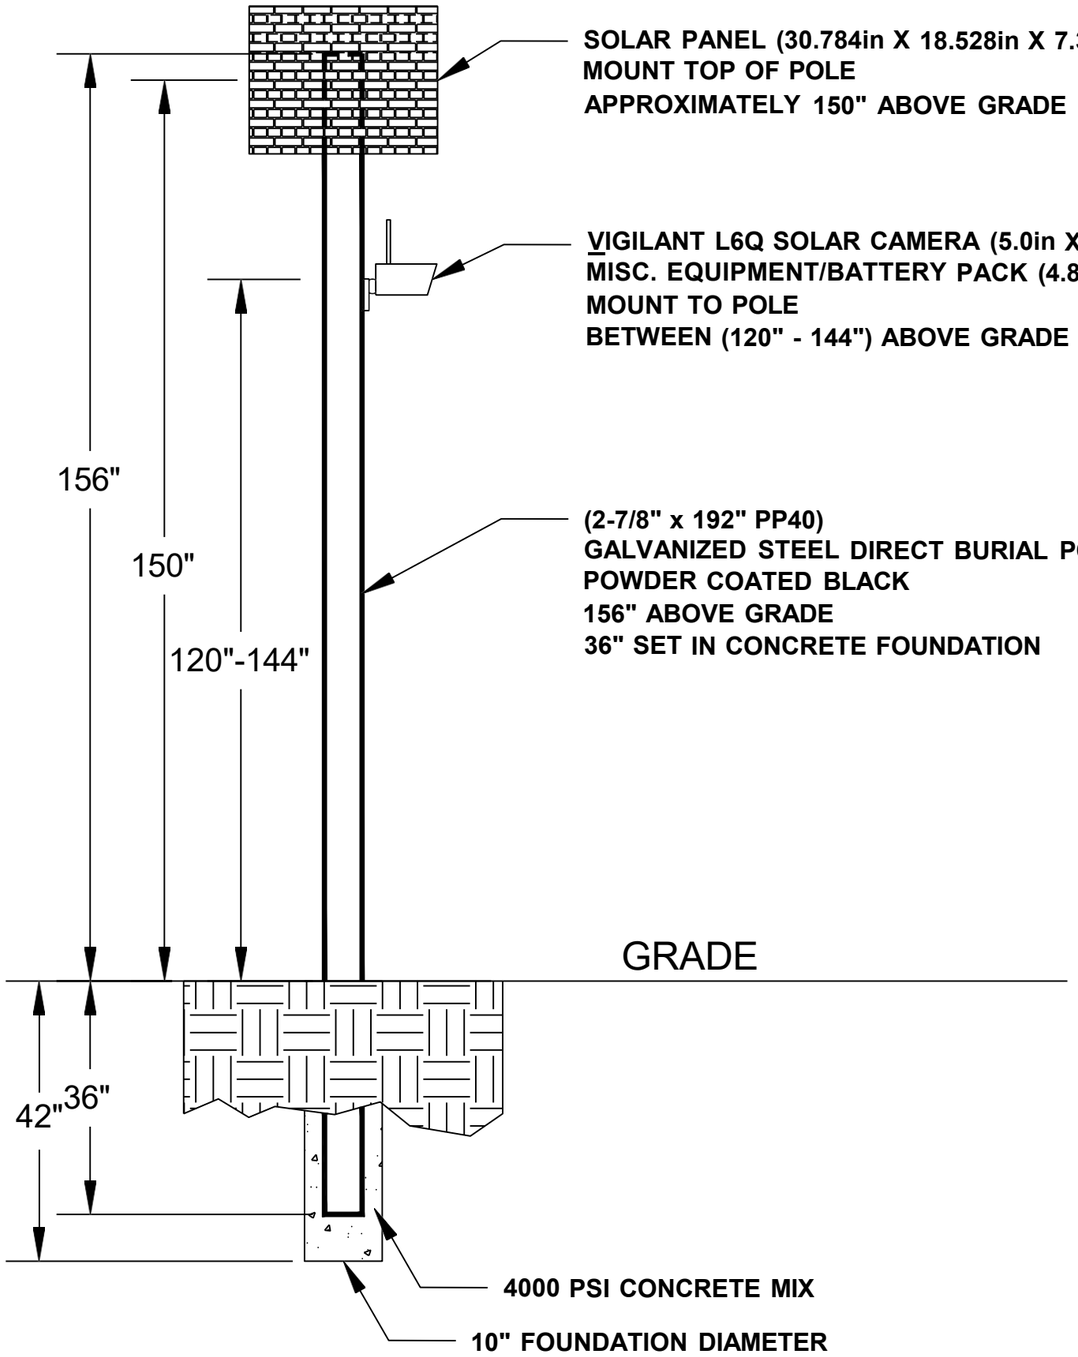

General Notes

No.	Revision/Issue	Date
1	Version 1-2	8/24

Firm Name and Address

Motorola Solutions
500 W Monroe Street
Chicago IL 60661

Project Name and Address

MI LPR Project


Pole Detail

Project DPD LPR	Sheet 3
Drawn by John Gabrial	
Scale Not to Scale	

SB Outer Dr W at W Warren Av W

Lat: 42.34152037
Long: -83.25211563

Install a New Sign Pole for LPR Camera

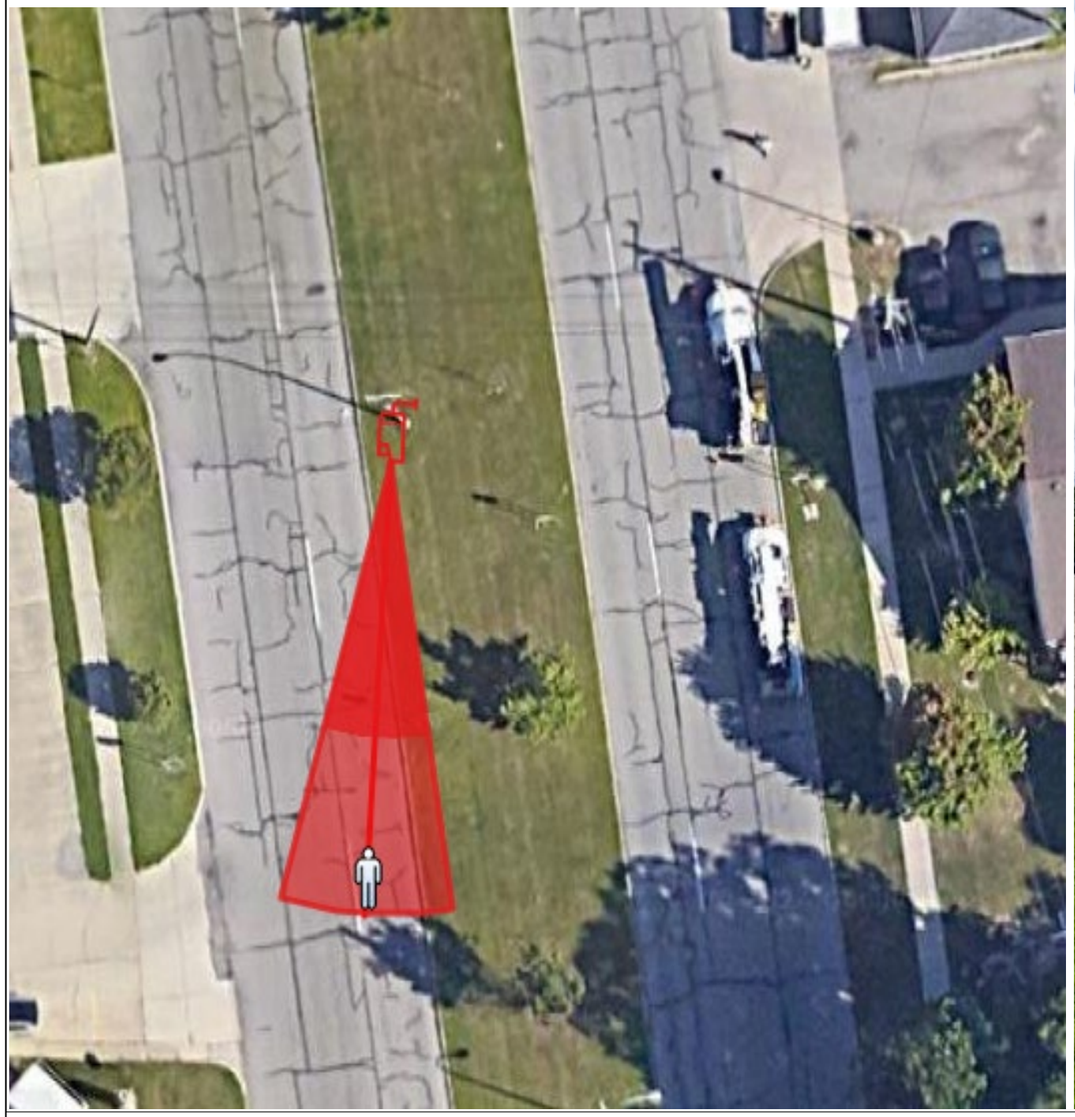



General Notes

N

SOLAR POWER

LEGEND

EXISTING POLE

PROPOSED POLE

PROPOSED CAMERA

PROPERTY LINE

No.	Revision/Issue	Date
1	Version 1-1	8/24

Firm Name and Address

Motorola Solutions
500 W Monroe Street
Chicago IL 60661

Project Name and Address


MI LPR Project

New Pole Installation Site

Project Plan View

Project DPDLPR	Sheet 1
Drawn by Misty Coryell	
Scale Not to Scale	

SB Outer Dr W at W Warren Av W

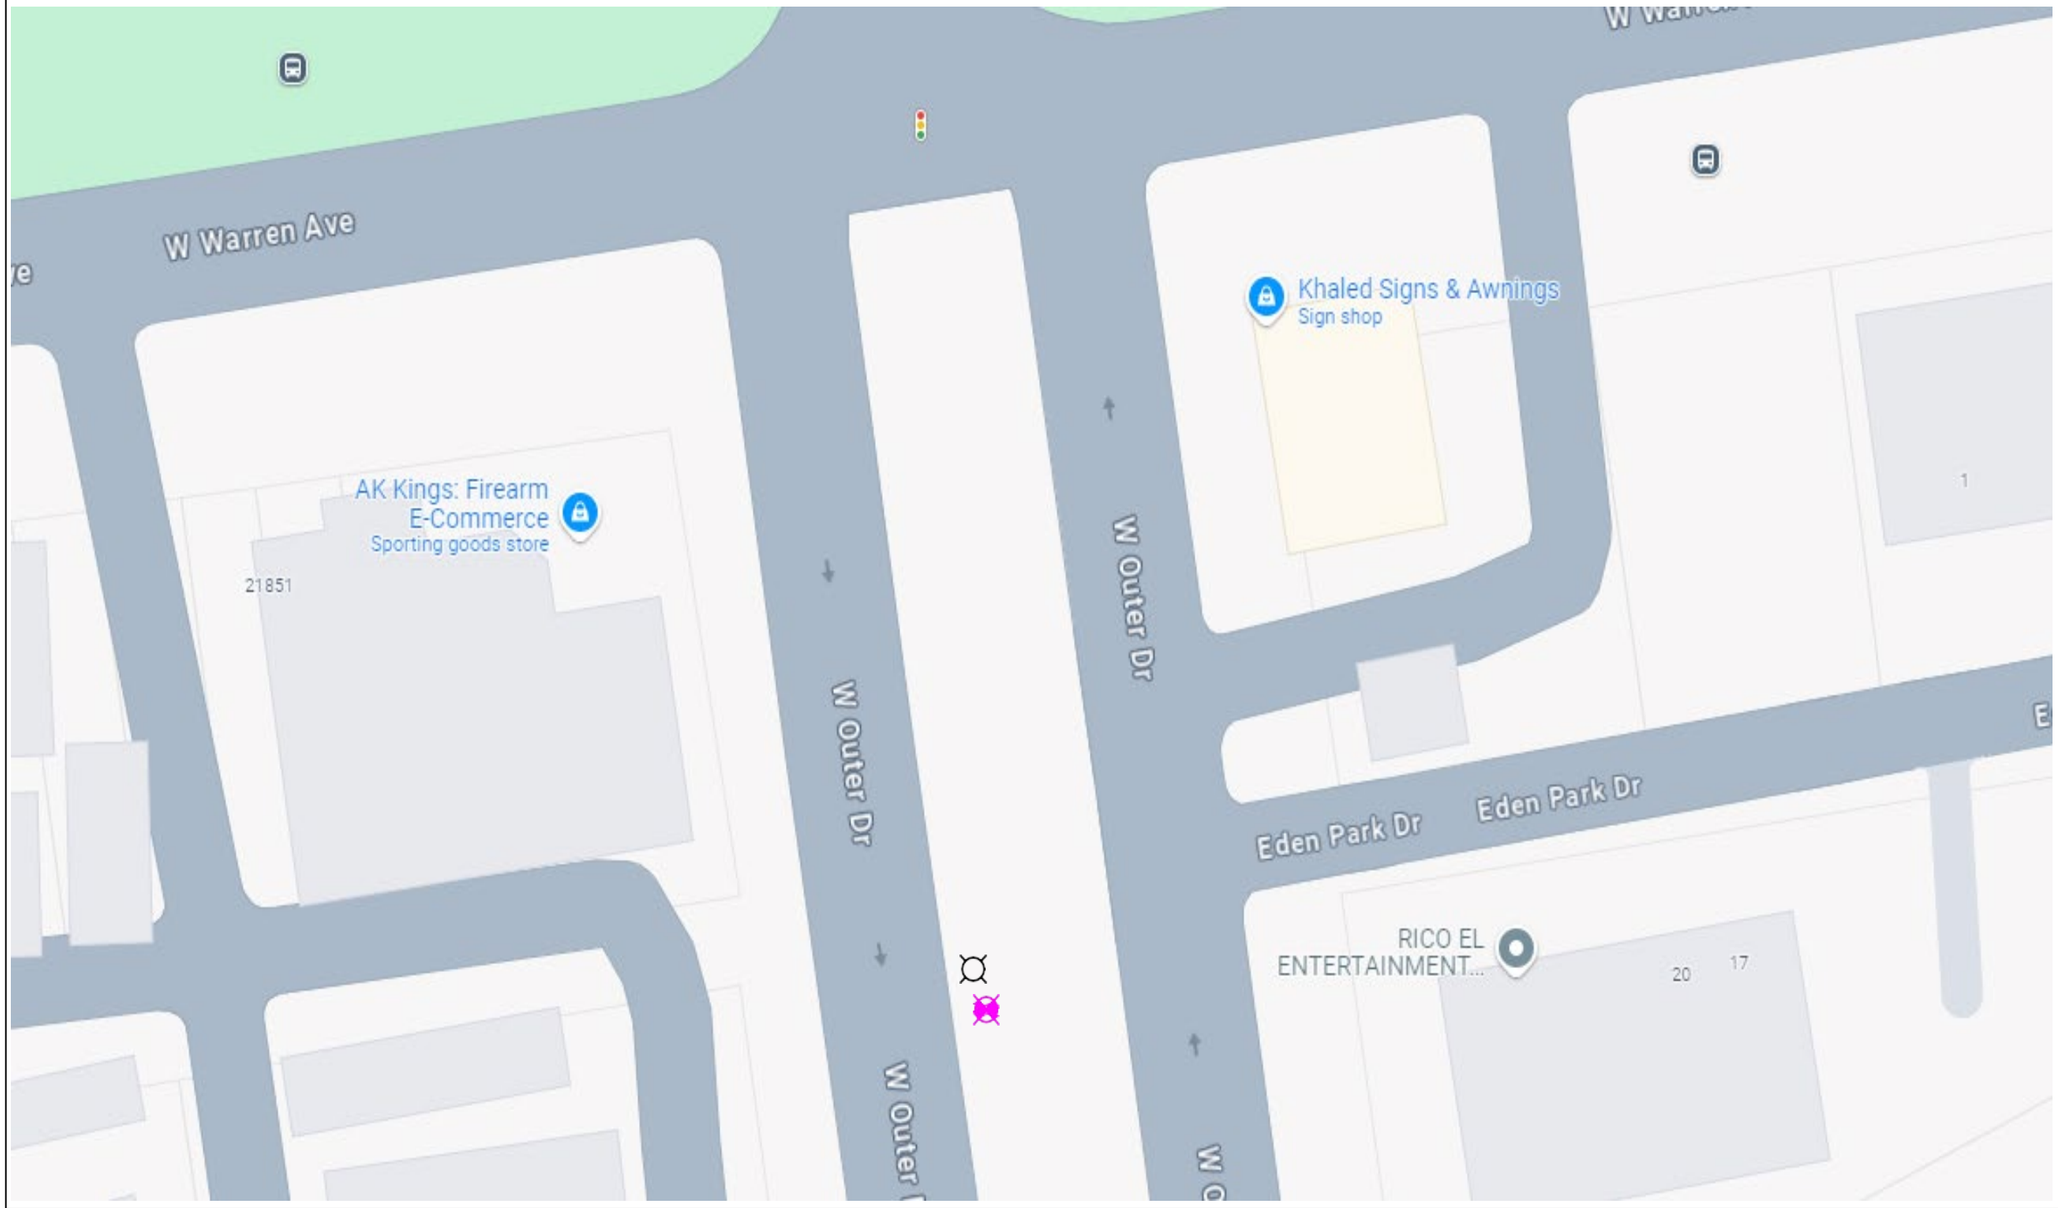

General Notes

N

SOLAR POWER

LEGEND

EXISTING POLE

PROPOSED POLE

PROPOSED CAMERA

PROPERTY LINE

No.	Revision/Issue	Date
1	Version 1-2	8/24

Firm Name and Address

Motorola Solutions
500 W Monroe Street
Chicago IL 60661


Project Name and Address

MI LPR Project

New Pole Installation Site

Project Plan View

Project DPD LPR	Sheet 2
Drawn by Misty Coryell	
Scale Not to Scale	

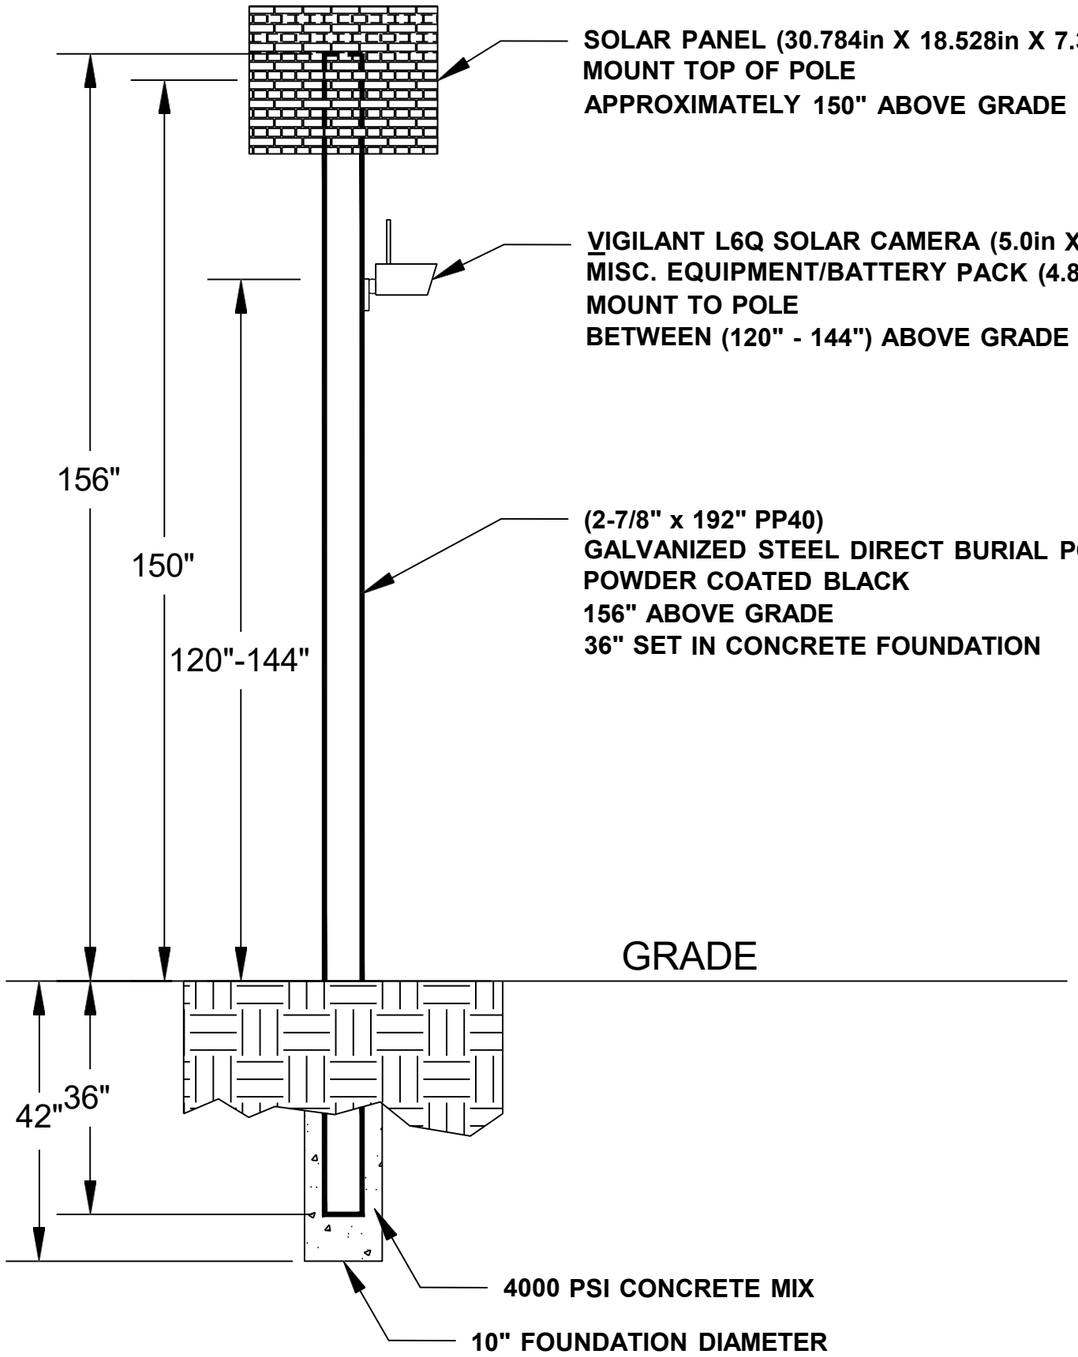

General Notes

No.	Revision/Issue	Date
1	Version 1-2	8/24

Firm Name and Address

Motorola Solutions
500 W Monroe Street
Chicago IL 60661

Project Name and Address

MI LPR Project

Pole Detail

Project DPD LPR	Sheet 3
Drawn by John Gabrial	
Scale Not to Scale	

SB Roxbury St at Whittier Av

Lat: 42.41688476
Long: -82.95339956

Install a New Sign Pole for LPR Camera





General Notes

N

SOLAR POWER

LEGEND

EXISTING POLE

PROPOSED POLE

PROPOSED CAMERA

PROPERTY LINE

No.	Revision/Issue	Date
1	Version 1-1	8/24

Firm Name and Address

Motorola Solutions
500 W Monroe Street
Chicago IL 60661

Project Name and Address


MI LPR Project

New Pole Installation Site

Project Plan View

Project DPDLPR	Sheet 1
Drawn by Misty Coryell	
Scale Not to Scale	

SB Roxbury St at Whittier Av

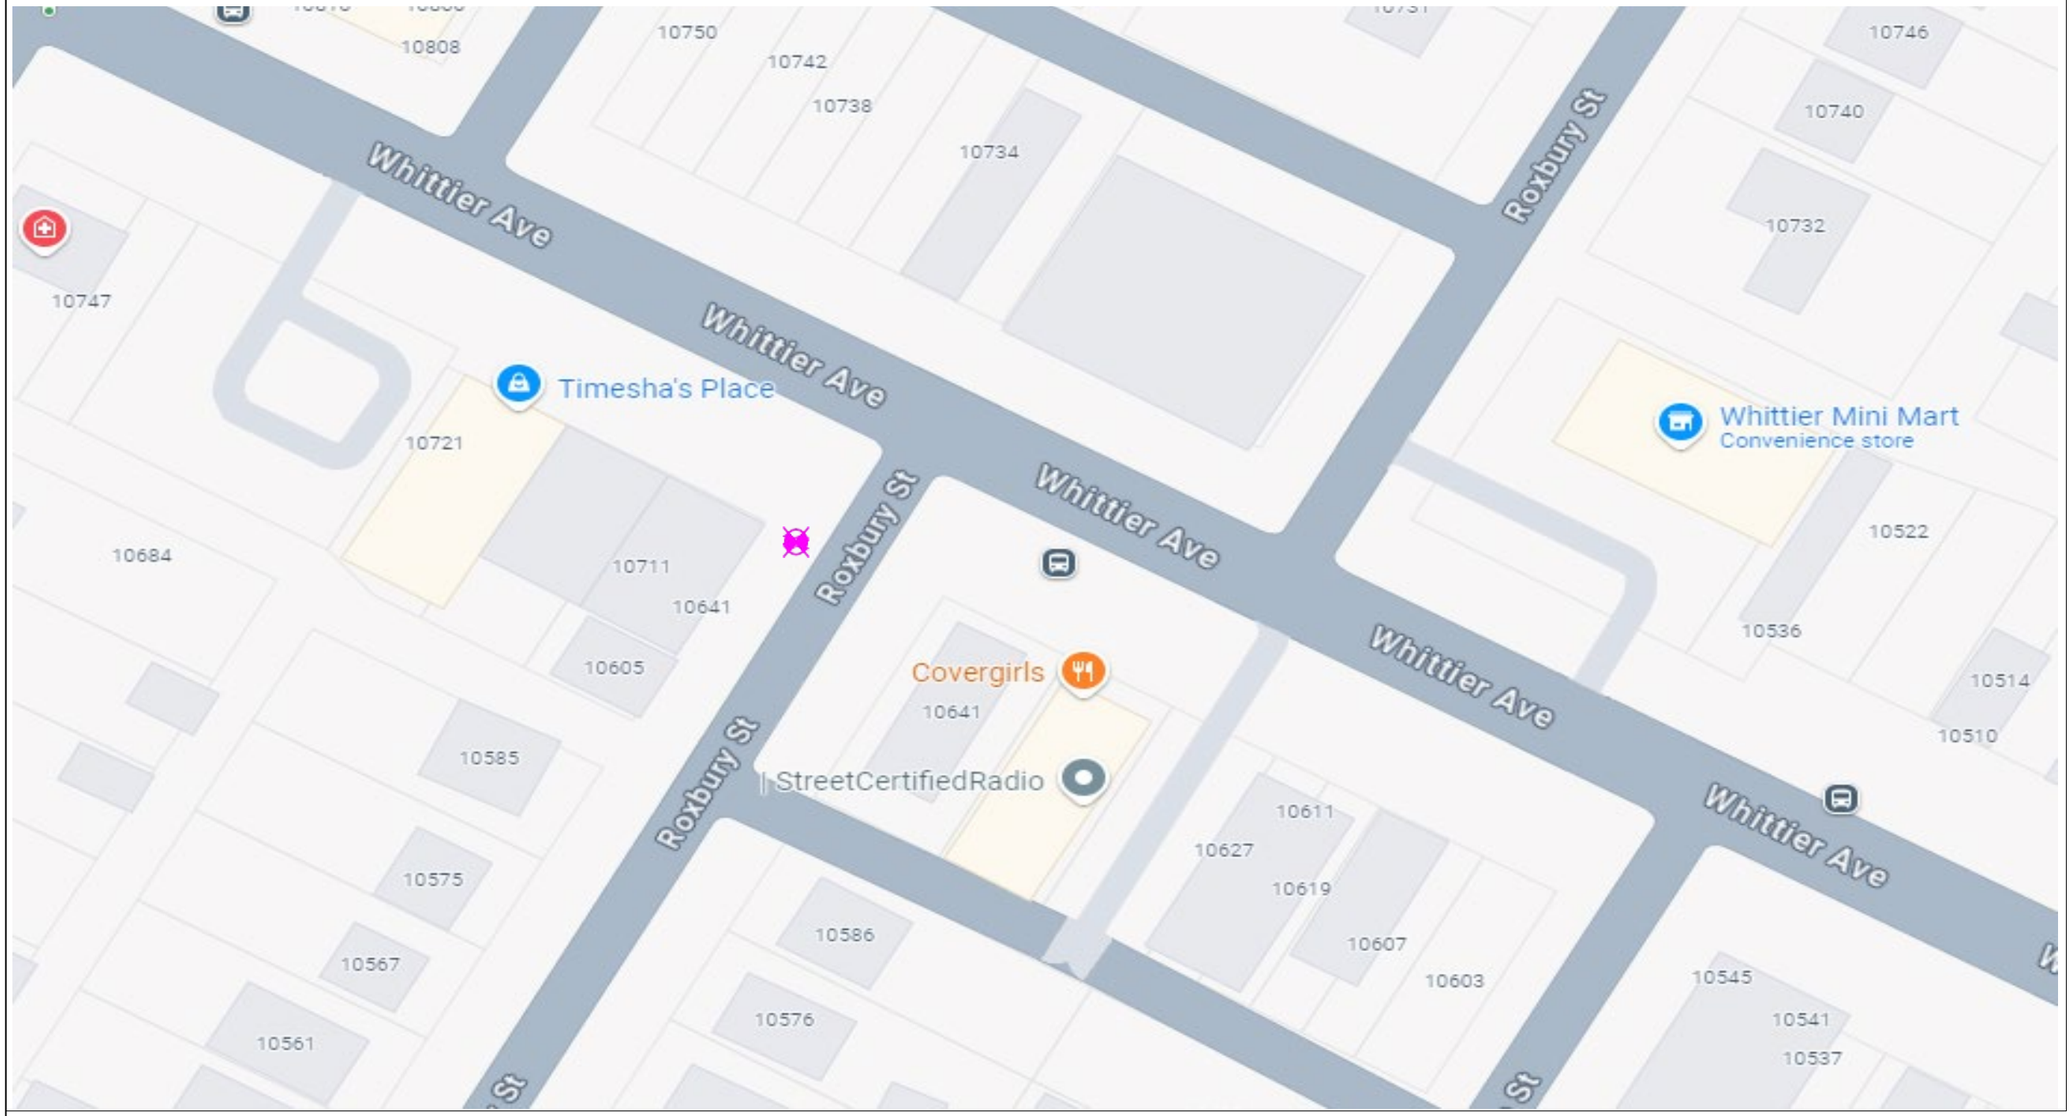

General Notes

N

SOLAR POWER

LEGEND

EXISTING POLE

PROPOSED POLE

PROPOSED CAMERA

PROPERTY LINE

No.	Revision/Issue	Date
1	Version 1-2	8/24

Firm Name and Address

Motorola Solutions
500 W Monroe Street
Chicago IL 60661


Project Name and Address

MI LPR Project

New Pole Installation Site

Project Plan View

Project DPD LPR	Sheet 2
Drawn by Misty Coryell	
Scale Not to Scale	

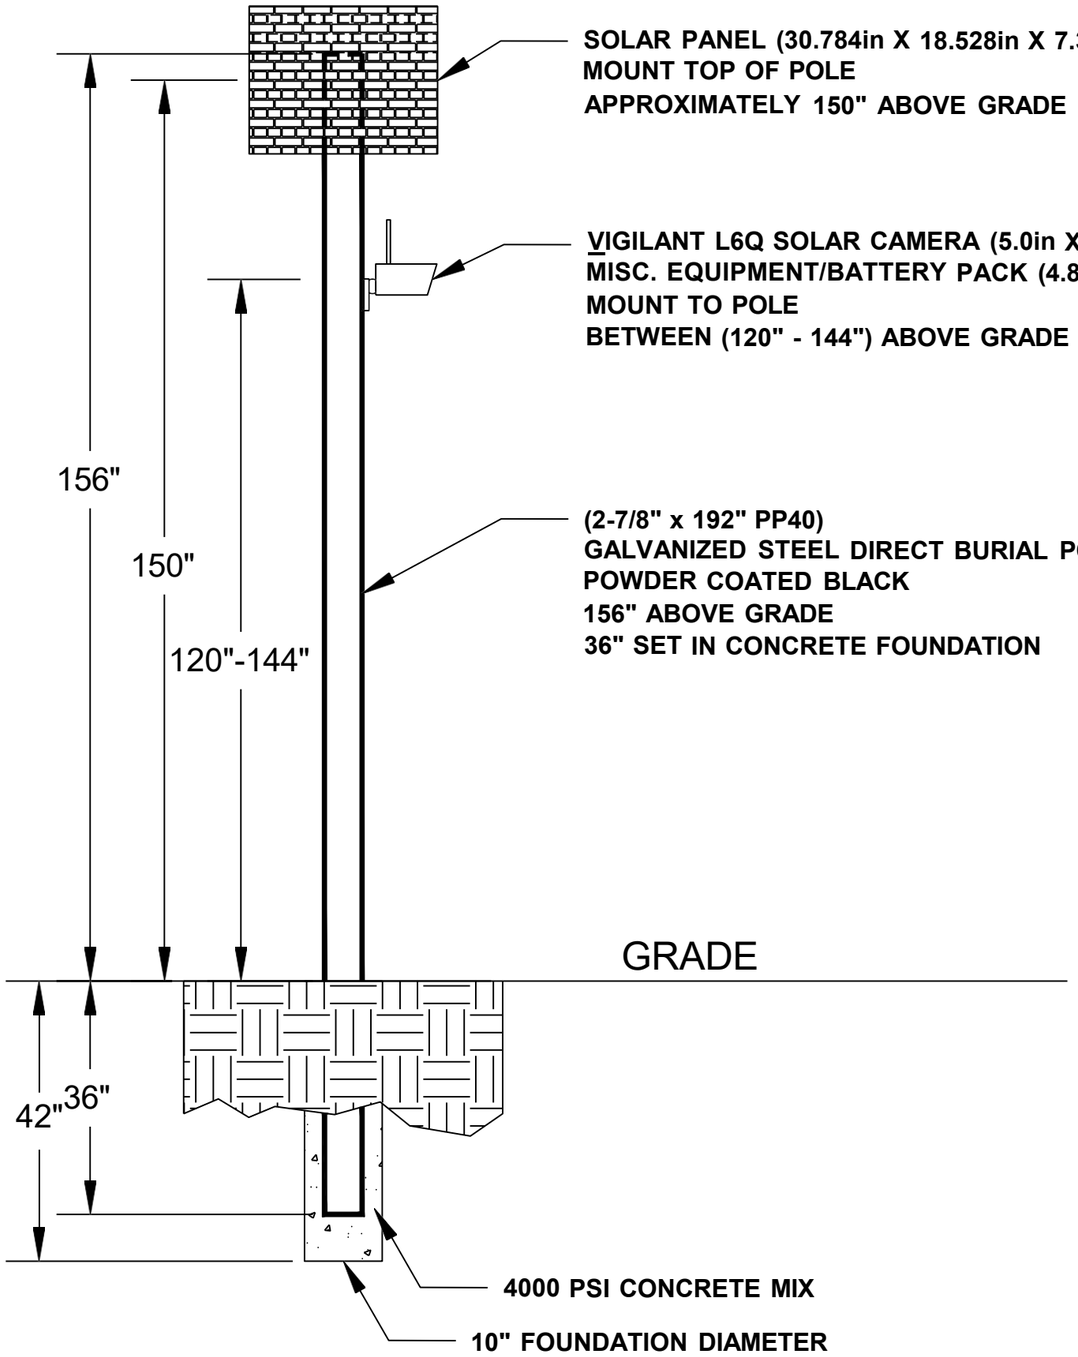

General Notes

No.	Revision/Issue	Date
1	Version 1-2	8/24

Firm Name and Address

Motorola Solutions
500 W Monroe Street
Chicago IL 60661

Project Name and Address

MI LPR Project

Pole Detail


Project DPD LPR	Sheet 3
Drawn by John Gabrial	
Scale Not to Scale	

SB Schaefer Hwy at Fenkell Av

Lat: 42.40110955770679
Long: -83.17917870005942

Install a New Sign Pole for LPR Camera



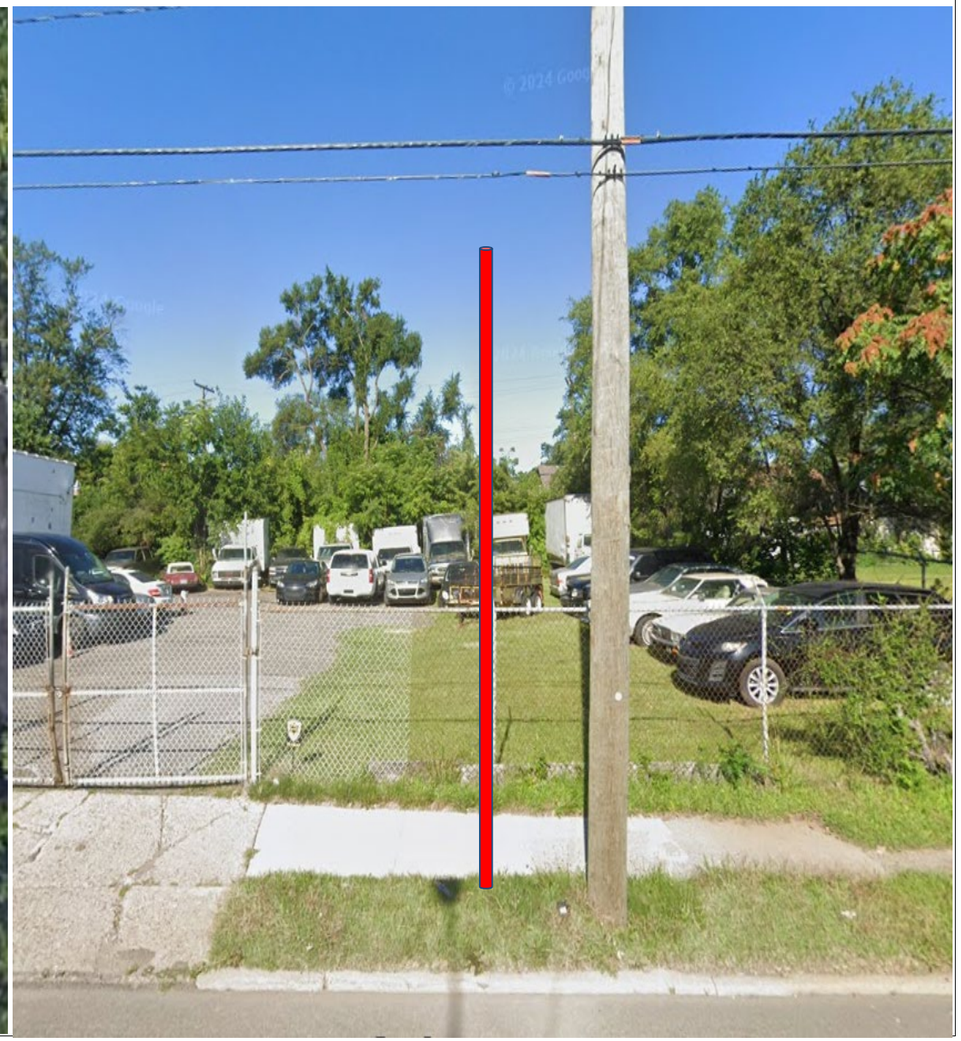

General Notes

N

SOLAR POWER

LEGEND

- EXISTING POLE
- PROPOSED POLE
- PROPOSED CAMERA
- PROPERTY LINE

No.	Revision/Issue	Date
1	Version 1-1	8/24

Firm Name and Address

Motorola Solutions
500 W Monroe Street
Chicago IL 60661

Project Name and Address


MI LPR Project

New Pole Installation Site

Project Plan View

Project DPDLPR	Sheet 1
Drawn by Misty Coryell	
Scale Not to Scale	

SB Schaefer Hwy at Fenkell Av

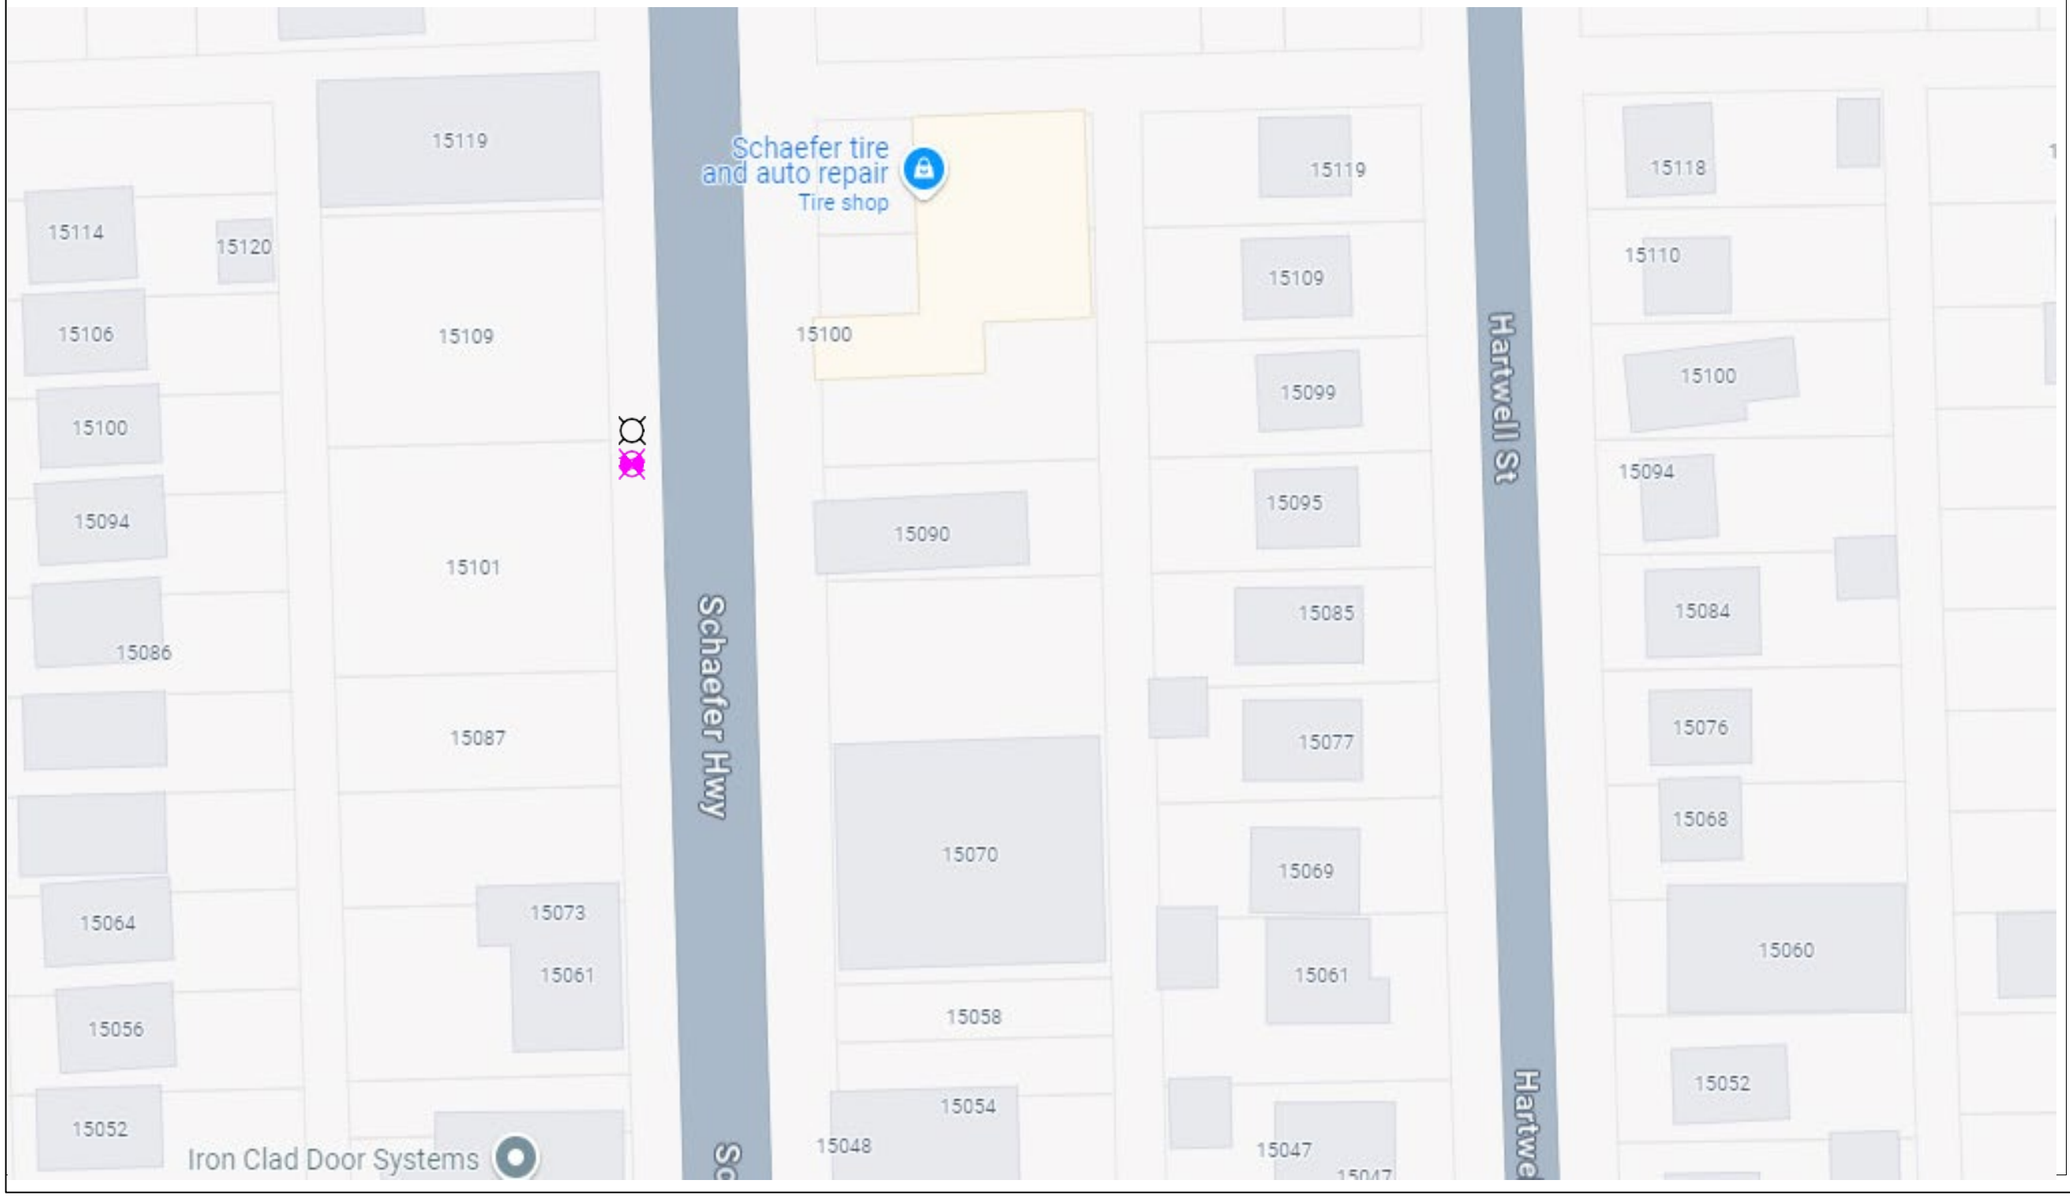

General Notes

N

SOLAR POWER

LEGEND

EXISTING POLE

PROPOSED POLE

PROPOSED CAMERA

PROPERTY LINE

No.	Revision/Issue	Date
1	Version 1-2	8/24

Firm Name and Address

Motorola Solutions
500 W Monroe Street
Chicago IL 60661


Project Name and Address

MI LPR Project

New Pole Installation Site

Project Plan View

Project DPD LPR	Sheet 2
Drawn by Misty Coryell	
Scale Not to Scale	

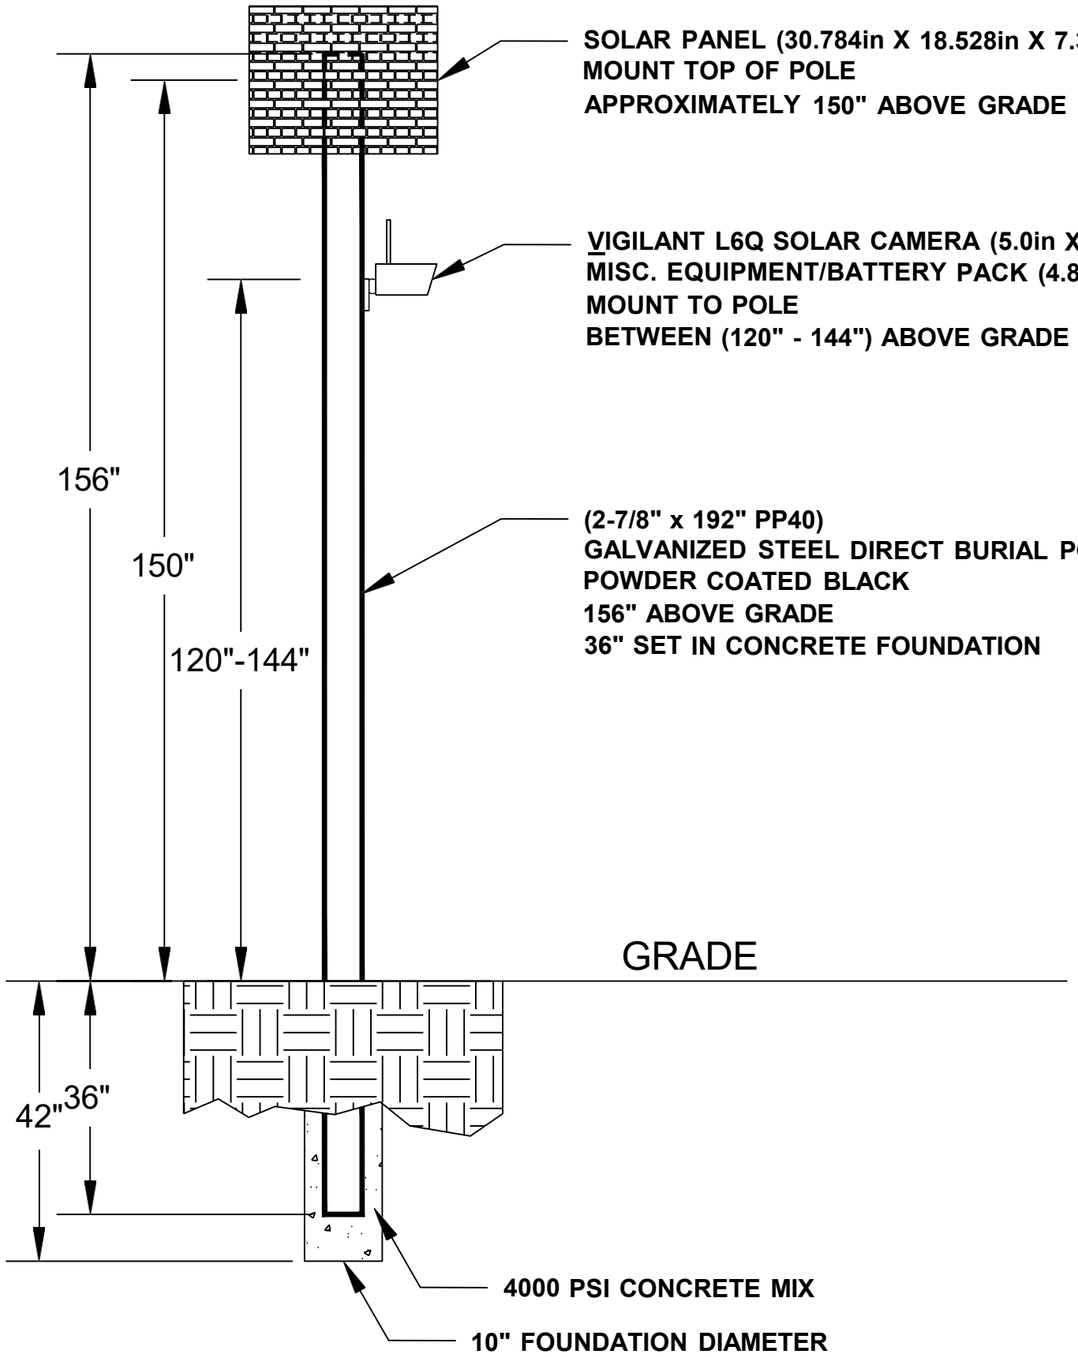

General Notes

No.	Revision/Issue	Date
1	Version 1-2	8/24

Firm Name and Address

Motorola Solutions
500 W Monroe Street
Chicago IL 60661

Project Name and Address

MI LPR Project


Pole Detail


Project DPD LPR	Sheet 3
Drawn by John Gabrial	
Scale Not to Scale	

SB Schaefer Hwy at Schoolcraft Rd

Lat: 42.38778338180345
Long: -83.17861530055225

Install a New Sign Pole for LPR Camera

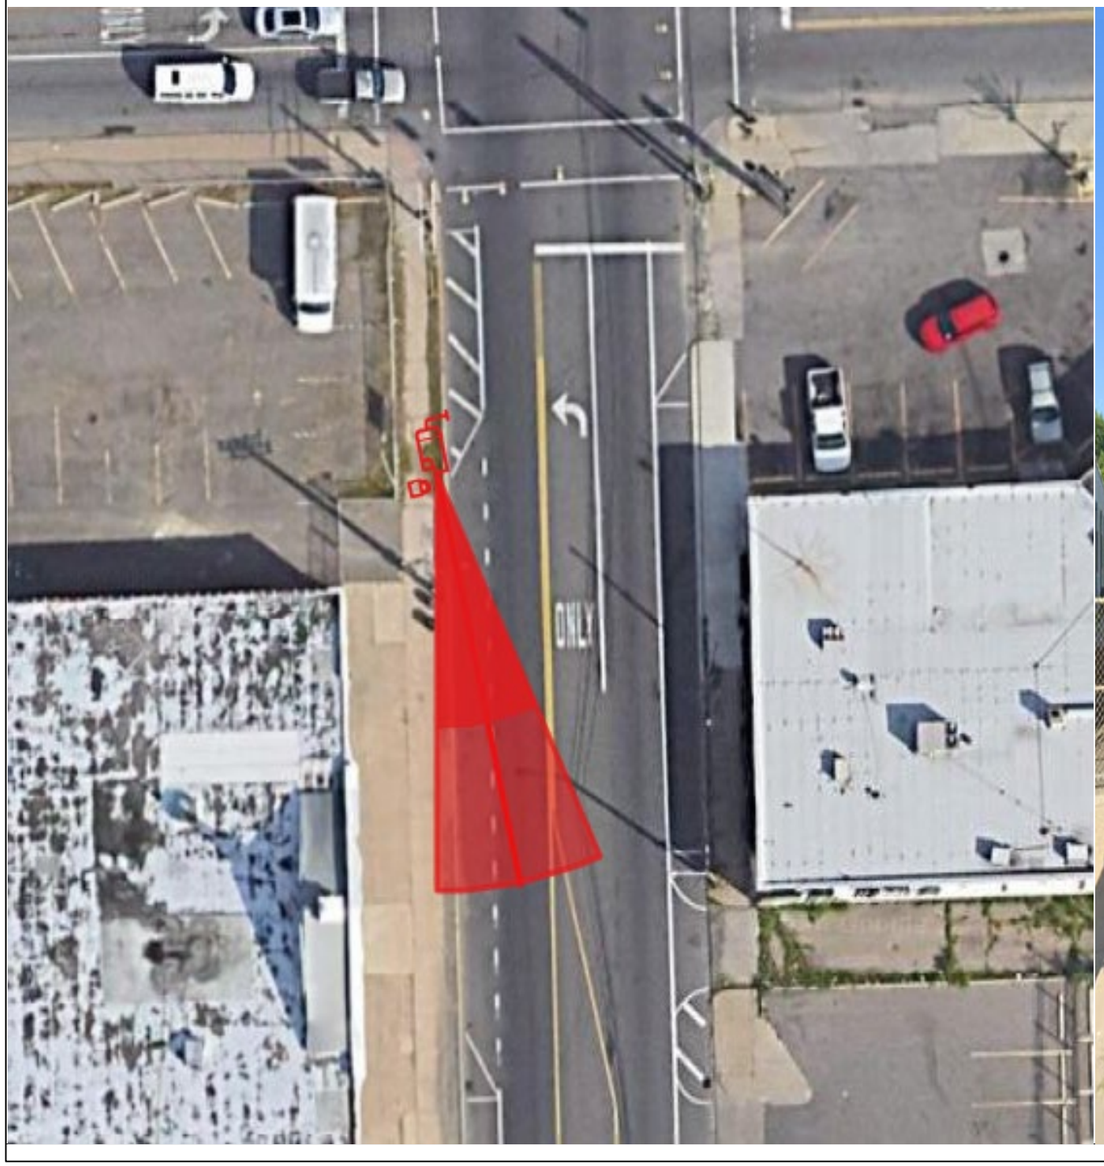

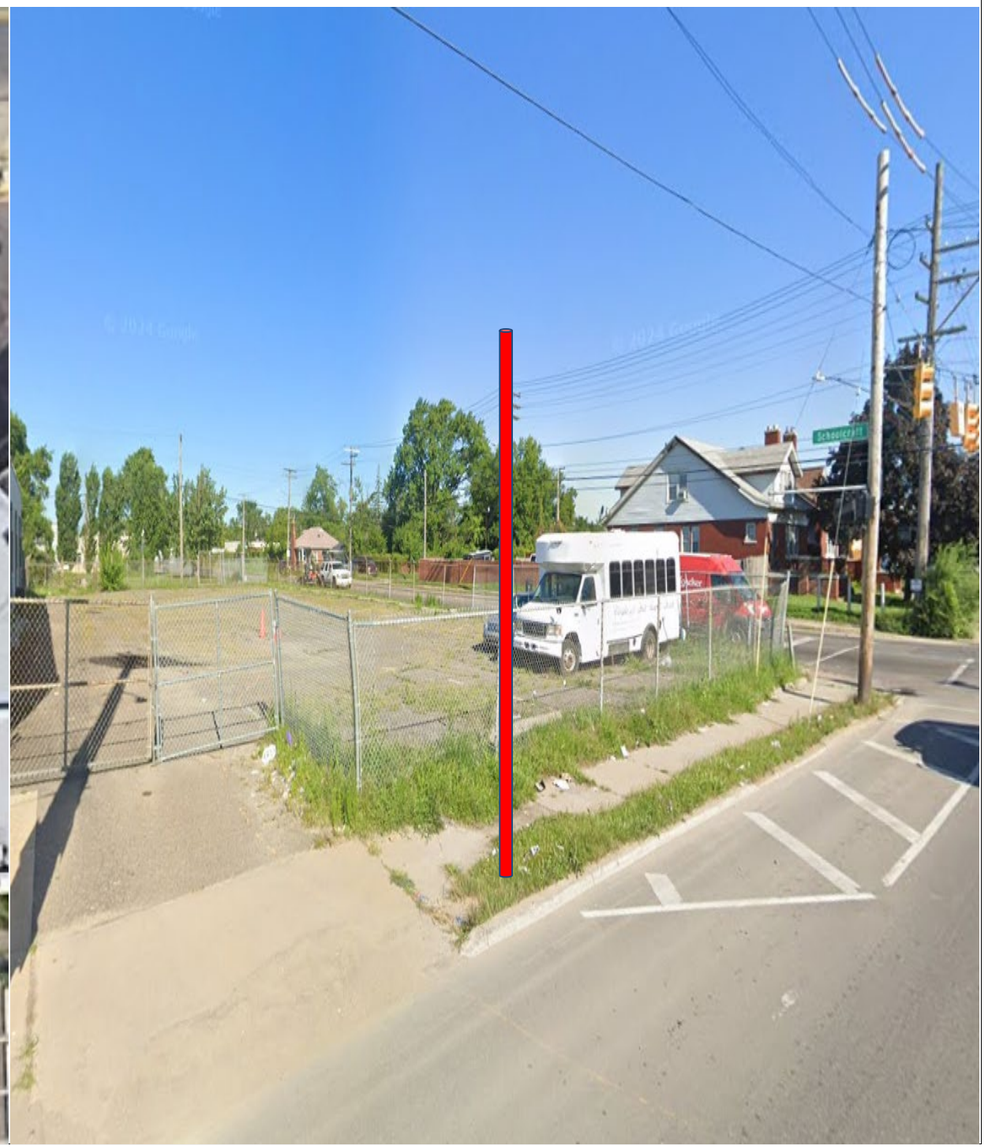

General Notes

N

SOLAR POWER

LEGEND

EXISTING POLE

PROPOSED POLE

PROPOSED CAMERA

PROPERTY LINE

No.	Revision/Issue	Date
1	Version 1-1	8/24

Firm Name and Address

Motorola Solutions
500 W Monroe Street
Chicago IL 60661

Project Name and Address


MI LPR Project

New Pole Installation Site

Project Plan View

Project DPDLPR	Sheet 1
Drawn by Misty Coryell	
Scale Not to Scale	

SB Schaefer Hwy at Schoolcraft Rd

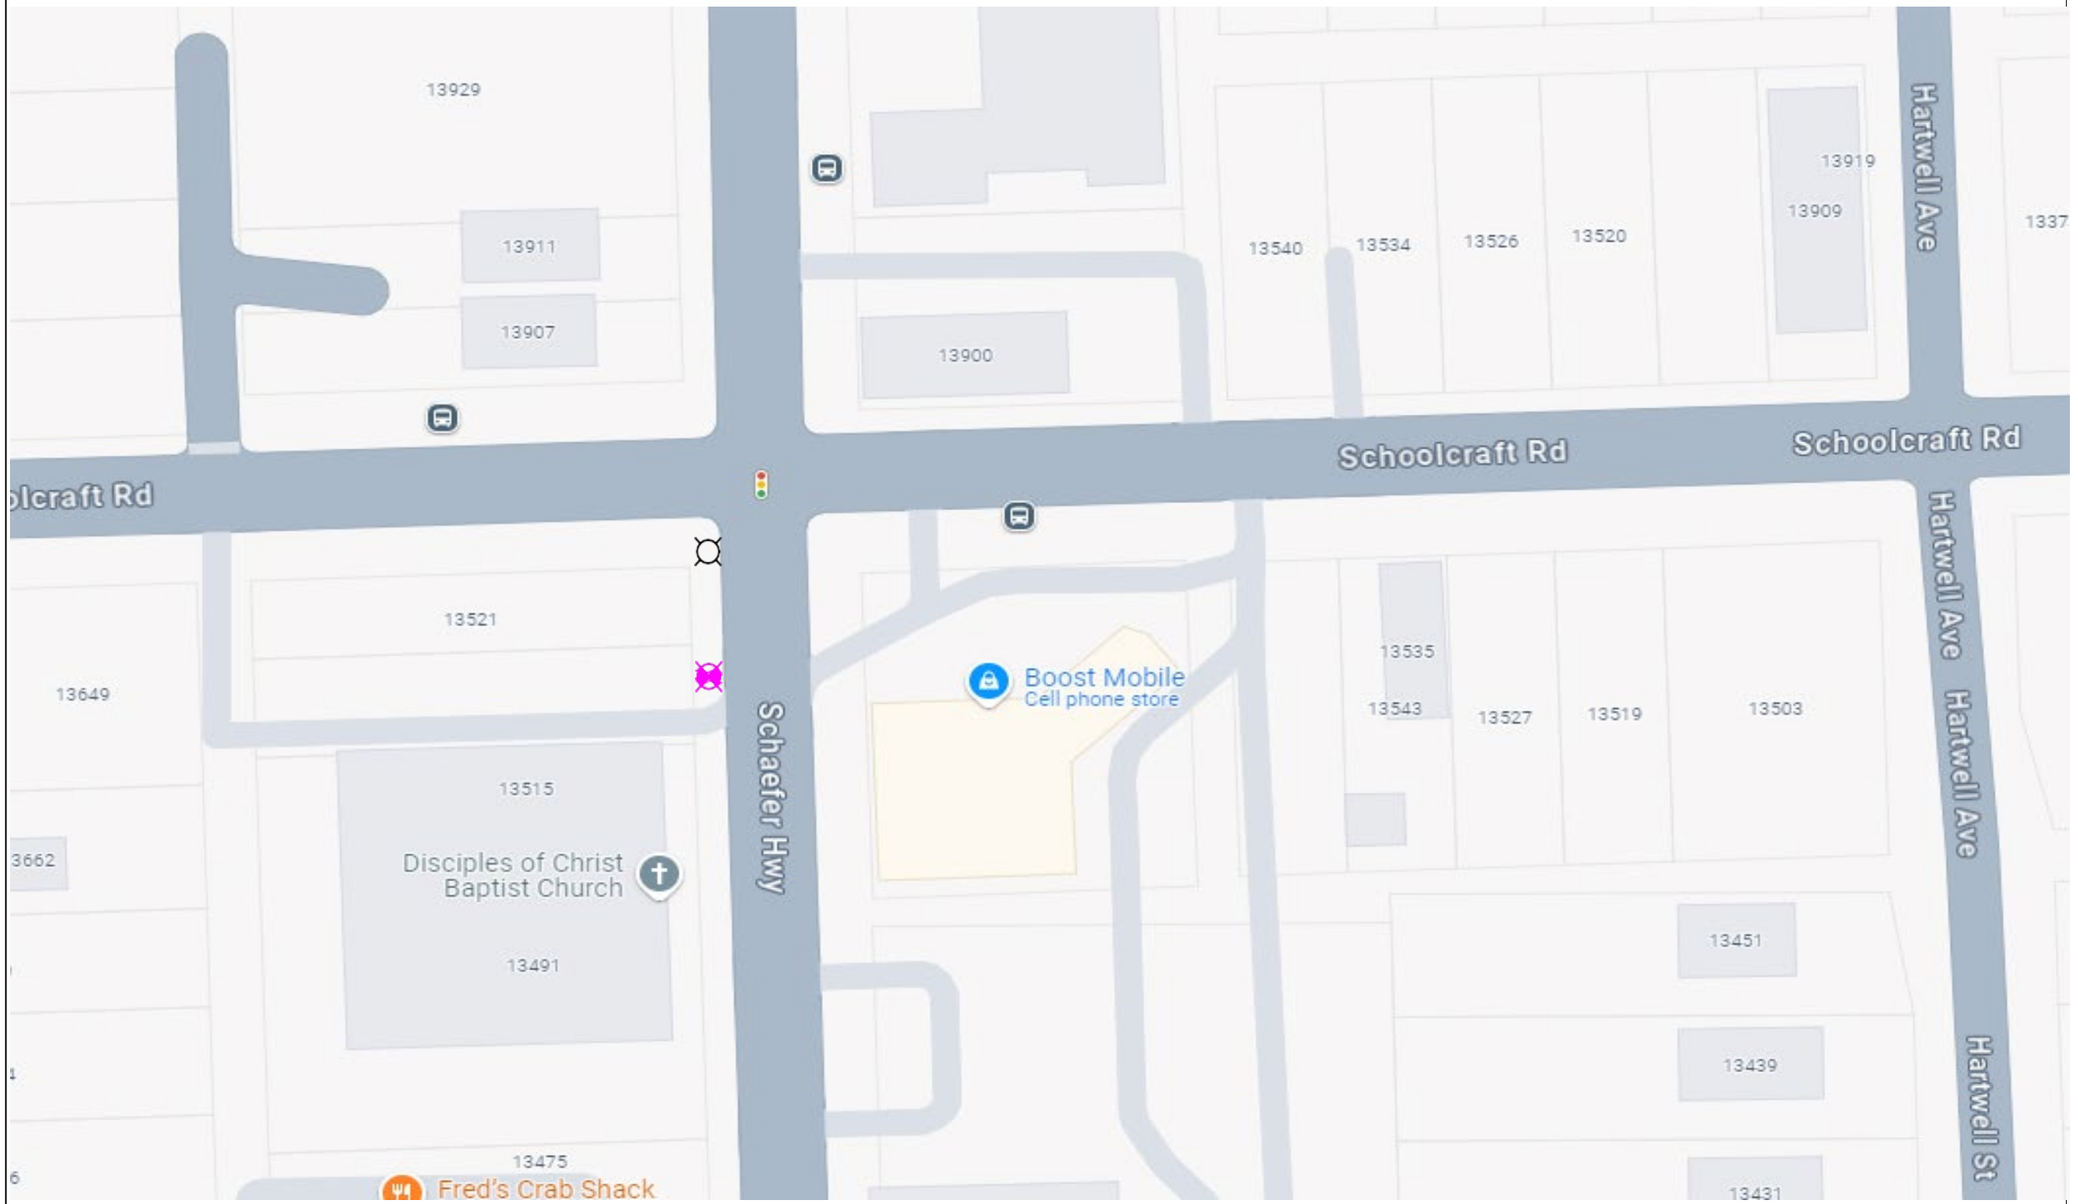

General Notes

N

SOLAR POWER

LEGEND

- EXISTING POLE
- PROPOSED POLE
- PROPOSED CAMERA
- PROPERTY LINE

No.	Revision/Issue	Date
1	Version 1-2	8/24

Firm Name and Address

Motorola Solutions
500 W Monroe Street
Chicago IL 60661


Project Name and Address

MI LPR Project

New Pole Installation Site

Project Plan View

Project DPD LPR	Sheet 2
Drawn by Misty Coryell	
Scale Not to Scale	

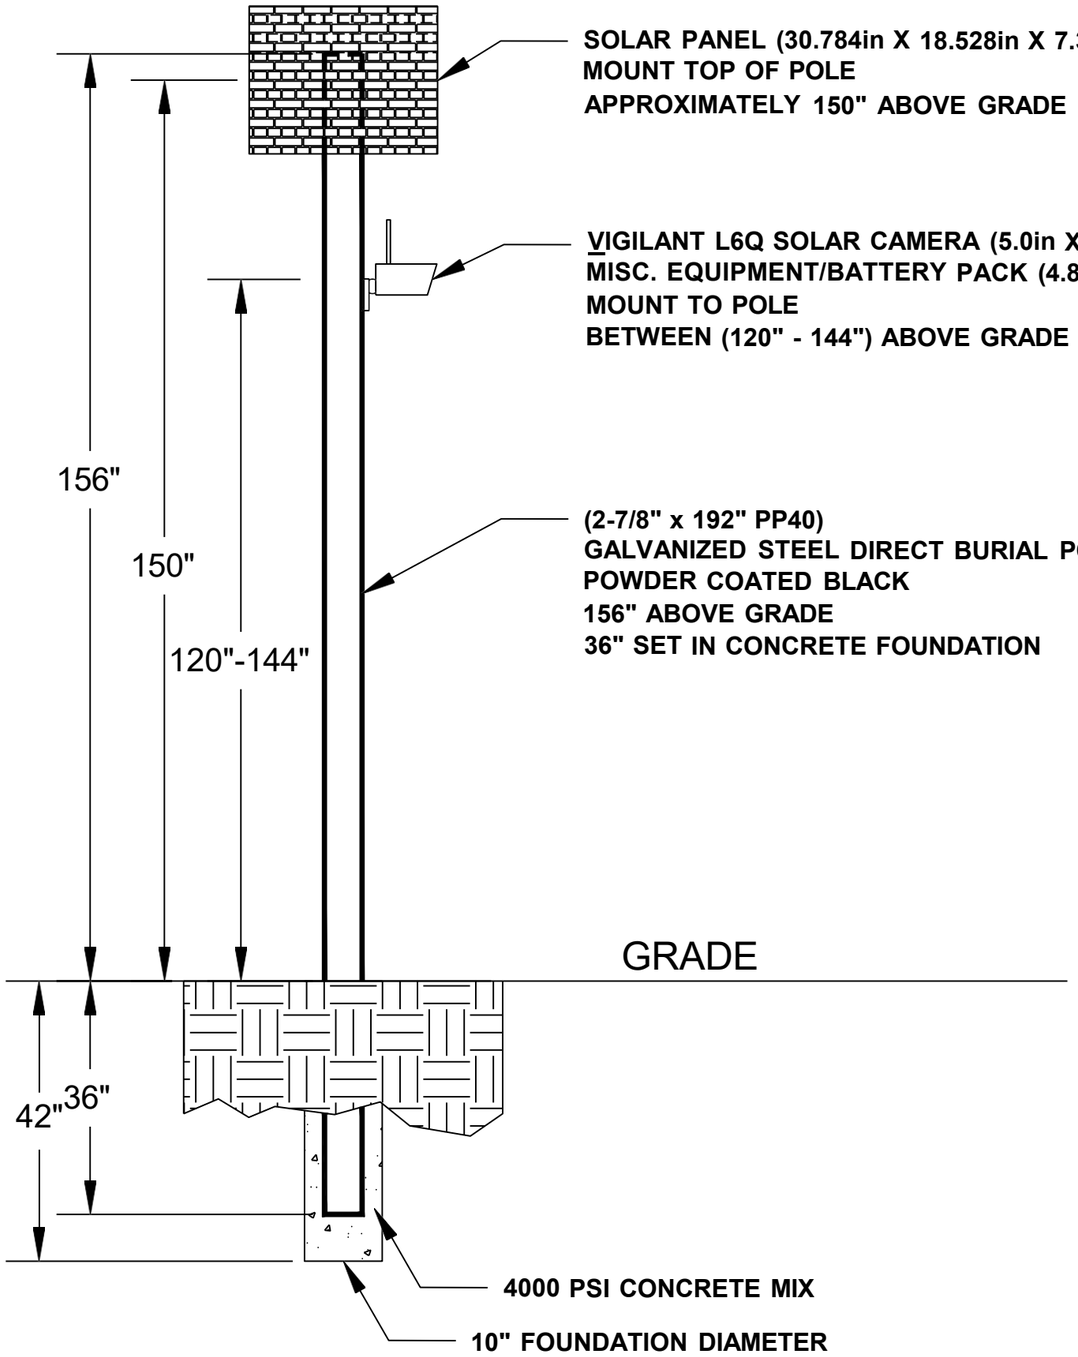

General Notes

No.	Revision/Issue	Date
1	Version 1-2	8/24

Firm Name and Address

Motorola Solutions
500 W Monroe Street
Chicago IL 60661

Project Name and Address

MI LPR Project

Pole Detail


Project DPD LPR	Sheet 3
Drawn by John Gabrial	
Scale Not to Scale	

SB Schaefer Hwy at W 8 Mile Rd

Lat: 42.44441117604512
Long: -83.18108621845474

Install a New Sign Pole for LPR Camera



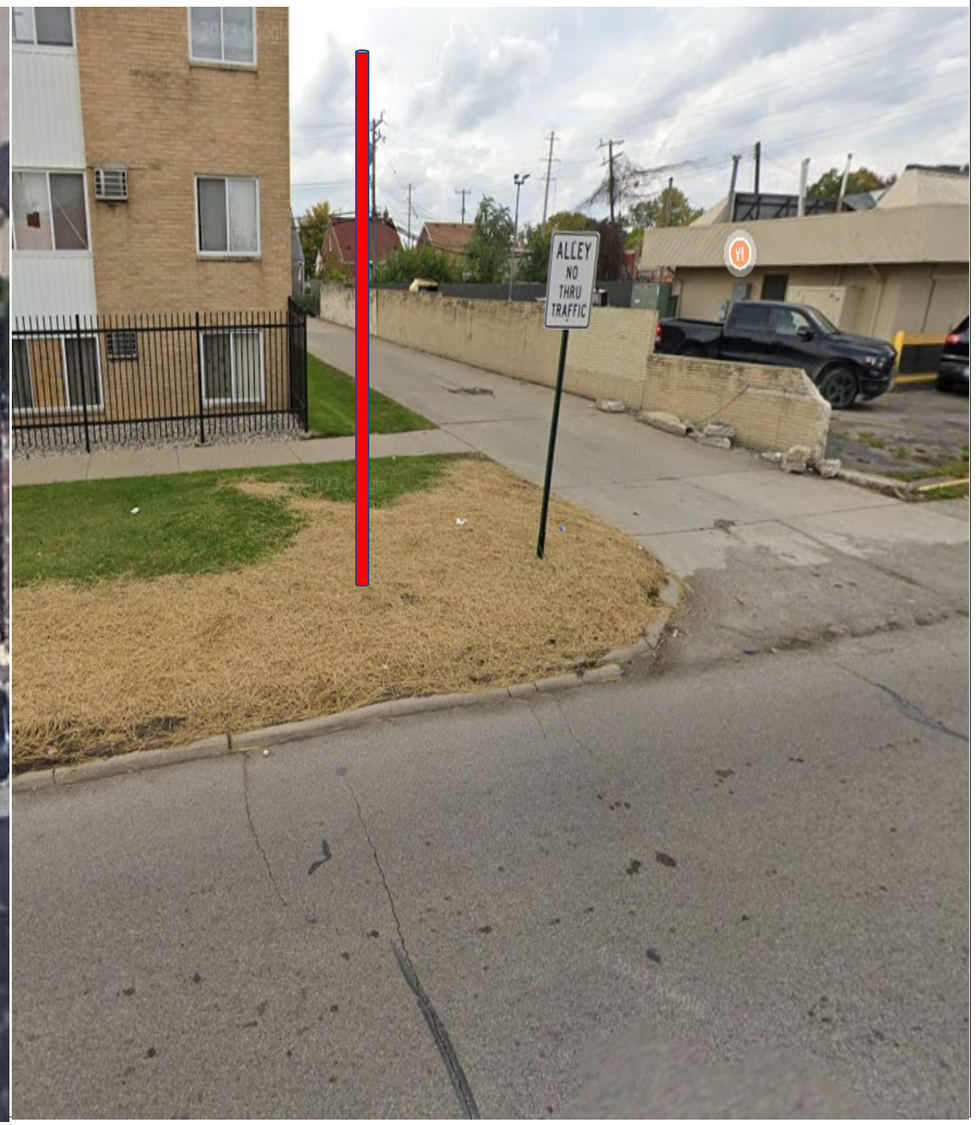

General Notes

N

SOLAR POWER

LEGEND

EXISTING POLE

PROPOSED POLE

PROPOSED CAMERA

PROPERTY LINE

No.	Revision/Issue	Date
1	Version 1-1	8/24

Firm Name and Address

Motorola Solutions
500 W Monroe Street
Chicago IL 60661

Project Name and Address


MI LPR Project

New Pole Installation Site

Project Plan View

Project DPDLPR	Sheet 1
Drawn by Misty Coryell	
Scale Not to Scale	

SB Schaefer Hwy at W 8 Mile Rd

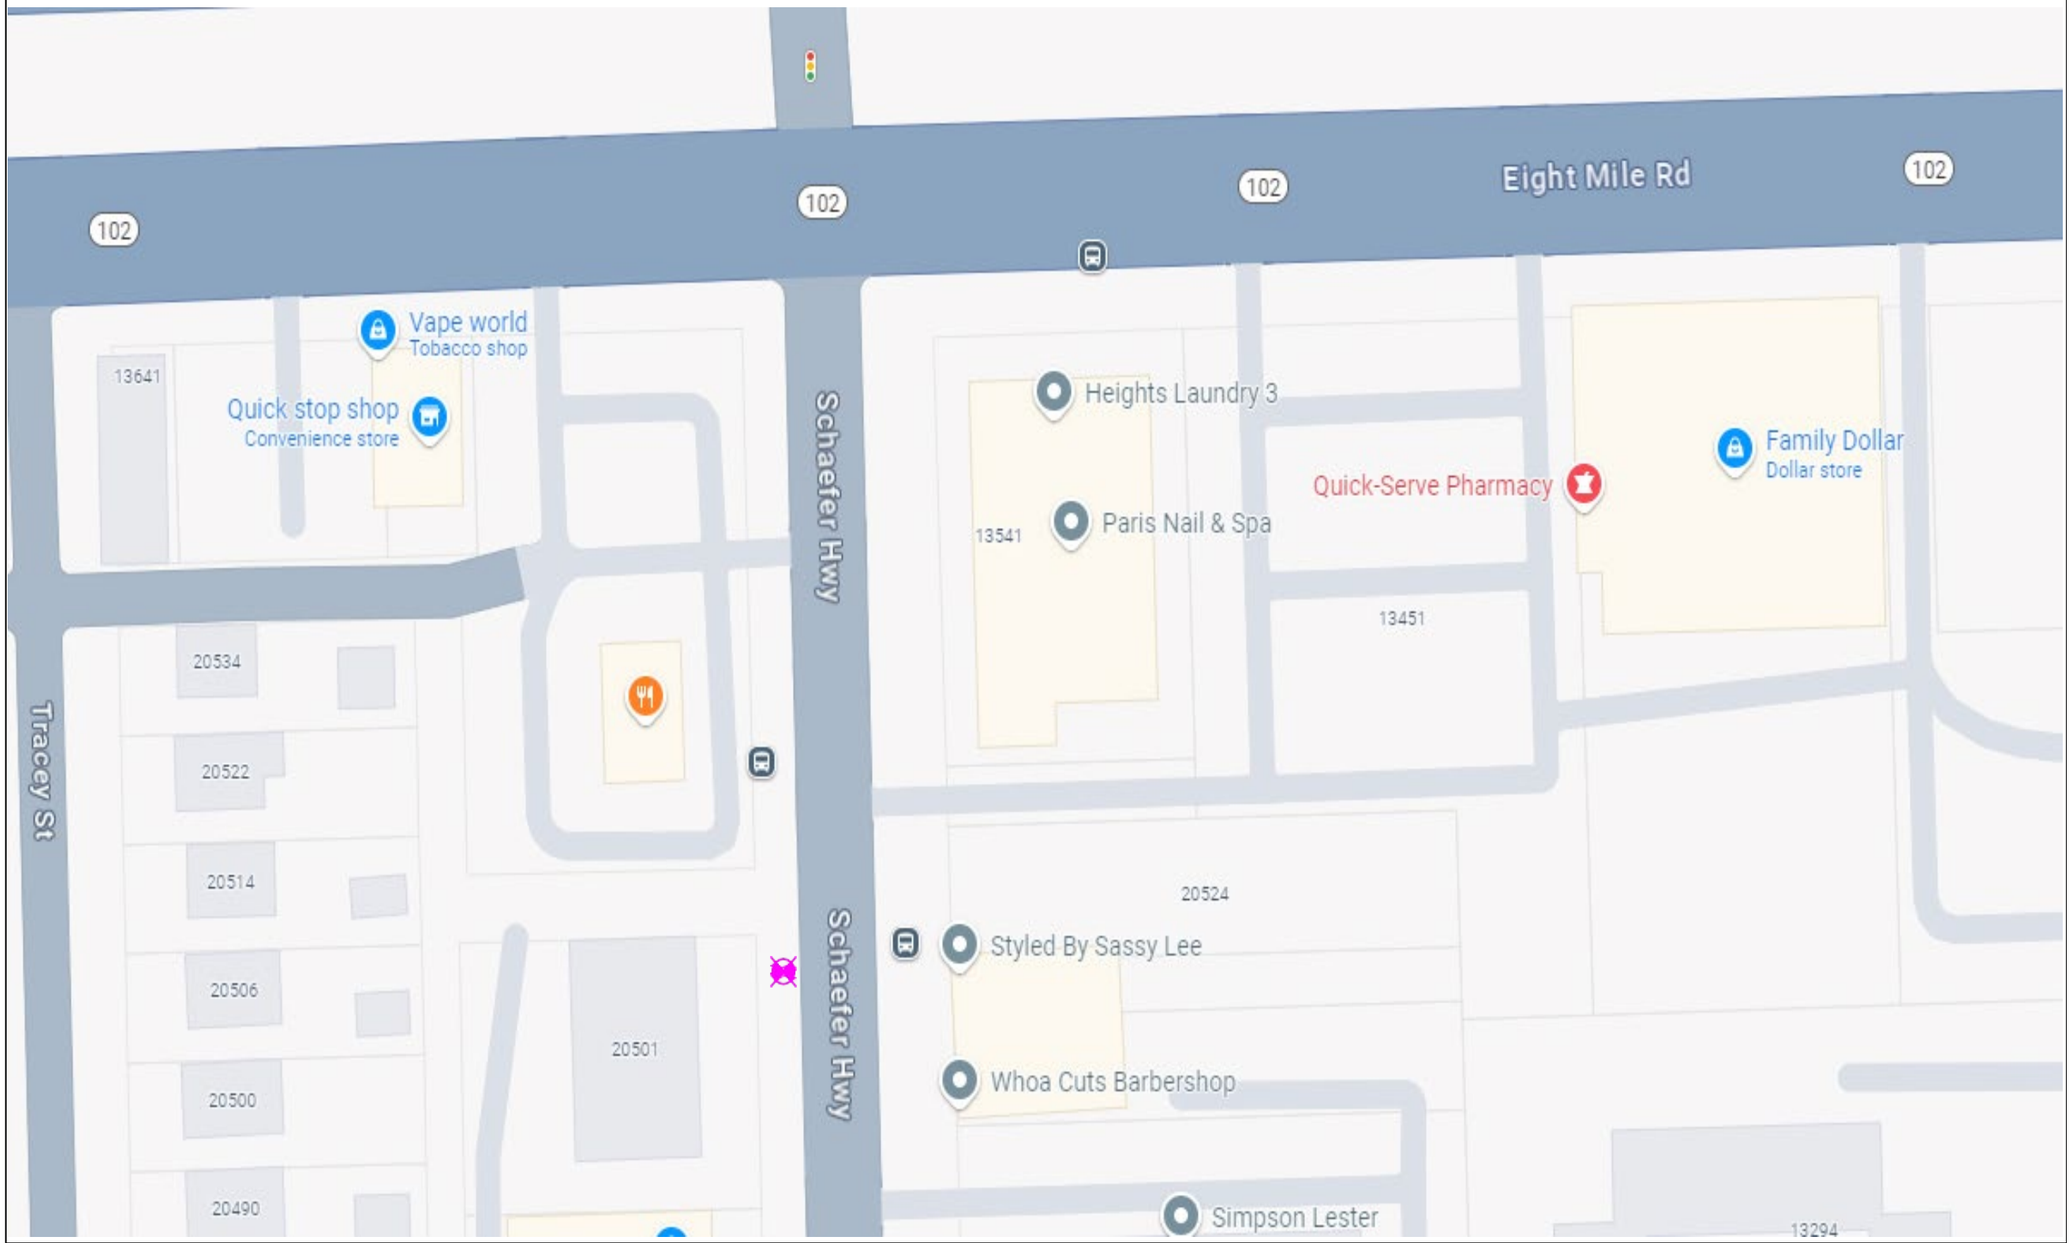

General Notes

N

SOLAR POWER

LEGEND

EXISTING POLE

PROPOSED POLE

PROPOSED CAMERA

PROPERTY LINE

No.	Revision/Issue	Date
1	Version 1-2	8/24

Firm Name and Address

Motorola Solutions
500 W Monroe Street
Chicago IL 60661


Project Name and Address

MI LPR Project

New Pole Installation Site

Project Plan View

Project DPD LPR	Sheet 2
Drawn by Misty Coryell	
Scale Not to Scale	

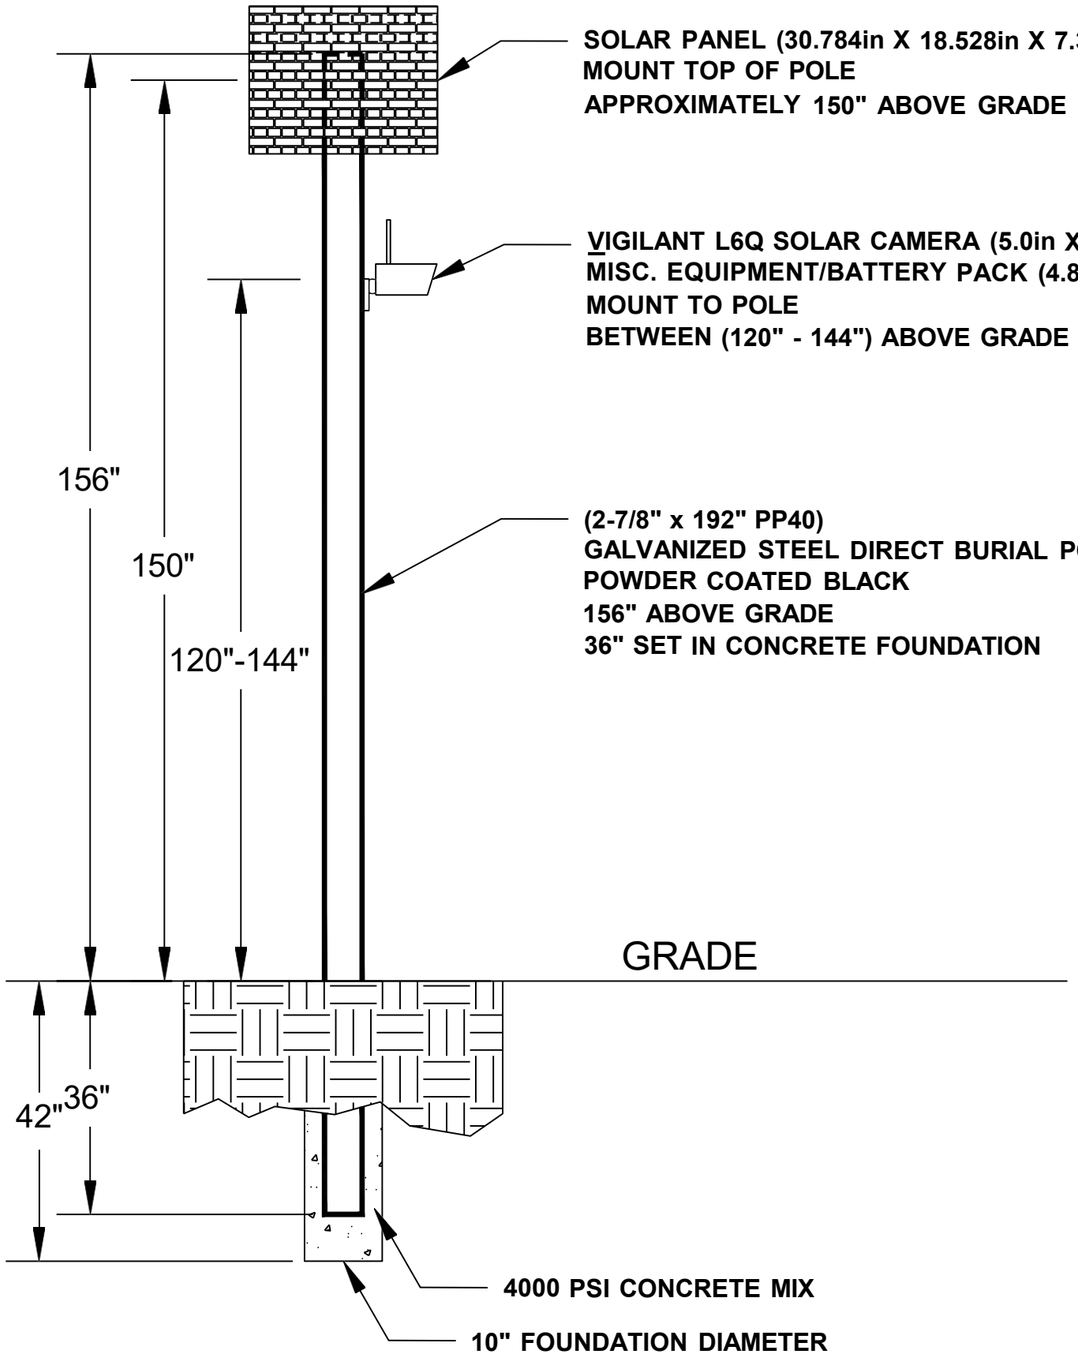

General Notes

No.	Revision/Issue	Date
1	Version 1-2	8/24

Firm Name and Address

Motorola Solutions
500 W Monroe Street
Chicago IL 60661

Project Name and Address

MI LPR Project


Pole Detail


Project DPD LPR	Sheet 3
Drawn by John Gabrial	
Scale Not to Scale	

SB Schaefer Hwy at W McNichols Rd

Lat: 42.41398690
Long: -83.17979988

Install a New Sign Pole for LPR Camera

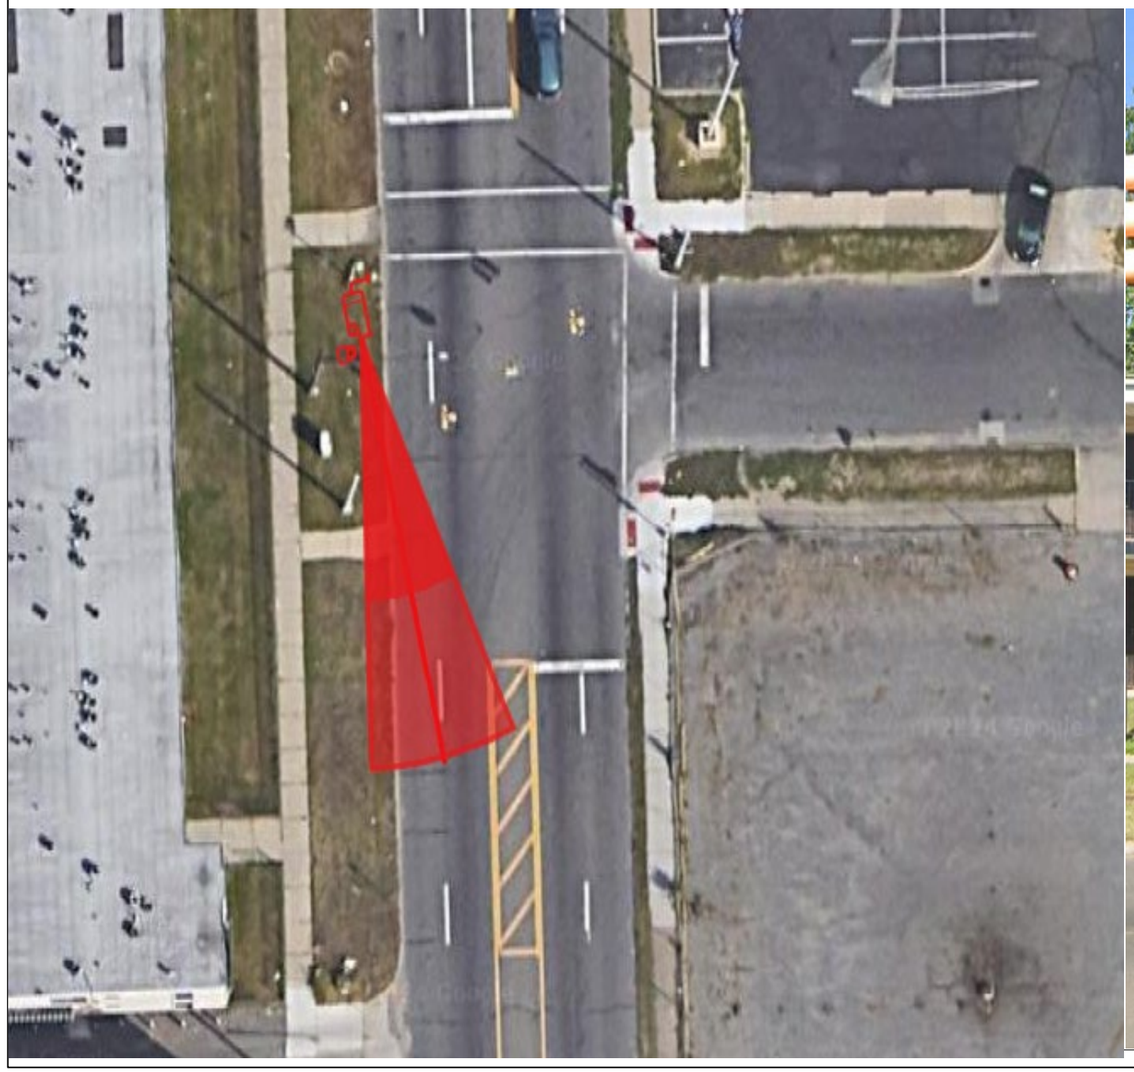

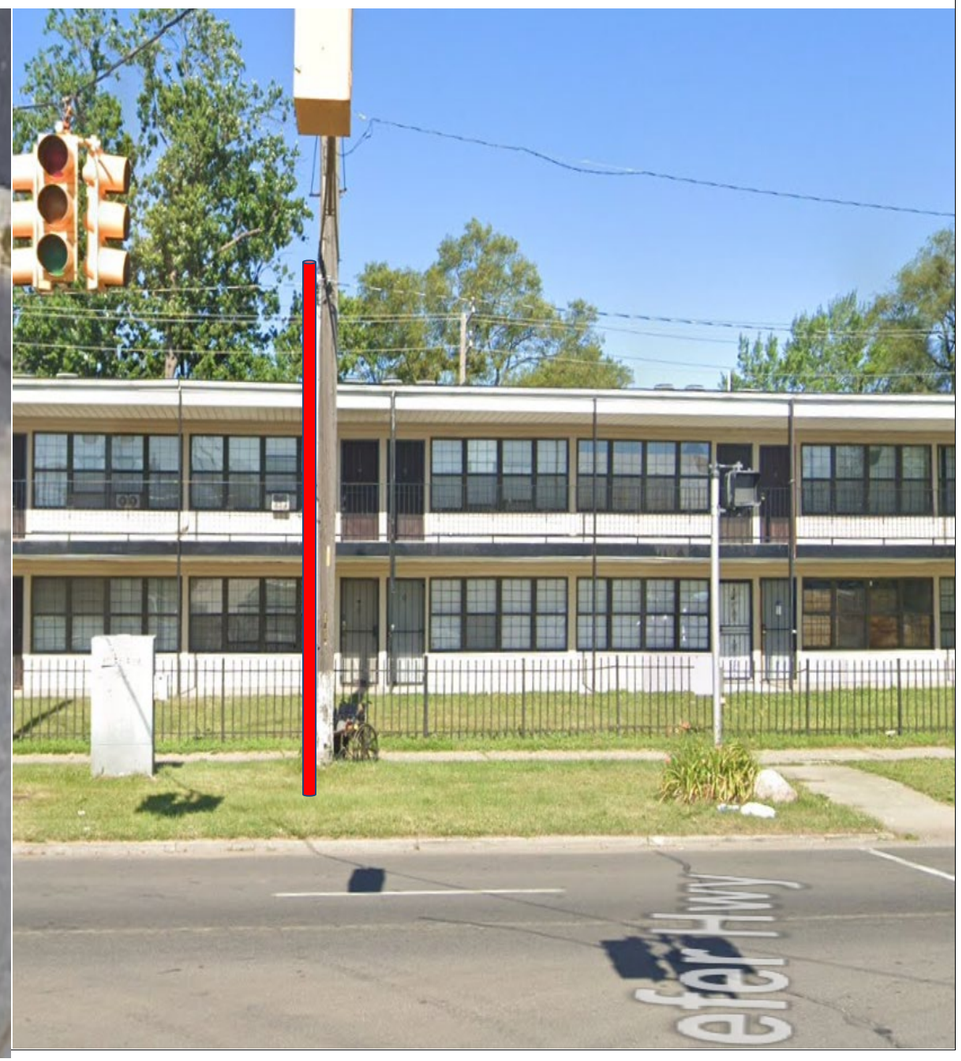

General Notes

N

SOLAR POWER

LEGEND

- EXISTING POLE
- PROPOSED POLE
- PROPOSED CAMERA
- PROPERTY LINE

No.	Revision/Issue	Date
1	Version 1-1	8/24

Firm Name and Address

Motorola Solutions
500 W Monroe Street
Chicago IL 60661

Project Name and Address


MI LPR Project

New Pole Installation Site

Project Plan View

Project DPDLPR	Sheet 1
Drawn by Misty Coryell	
Scale Not to Scale	

SB Schaefer Hwy at W McNichols Rd

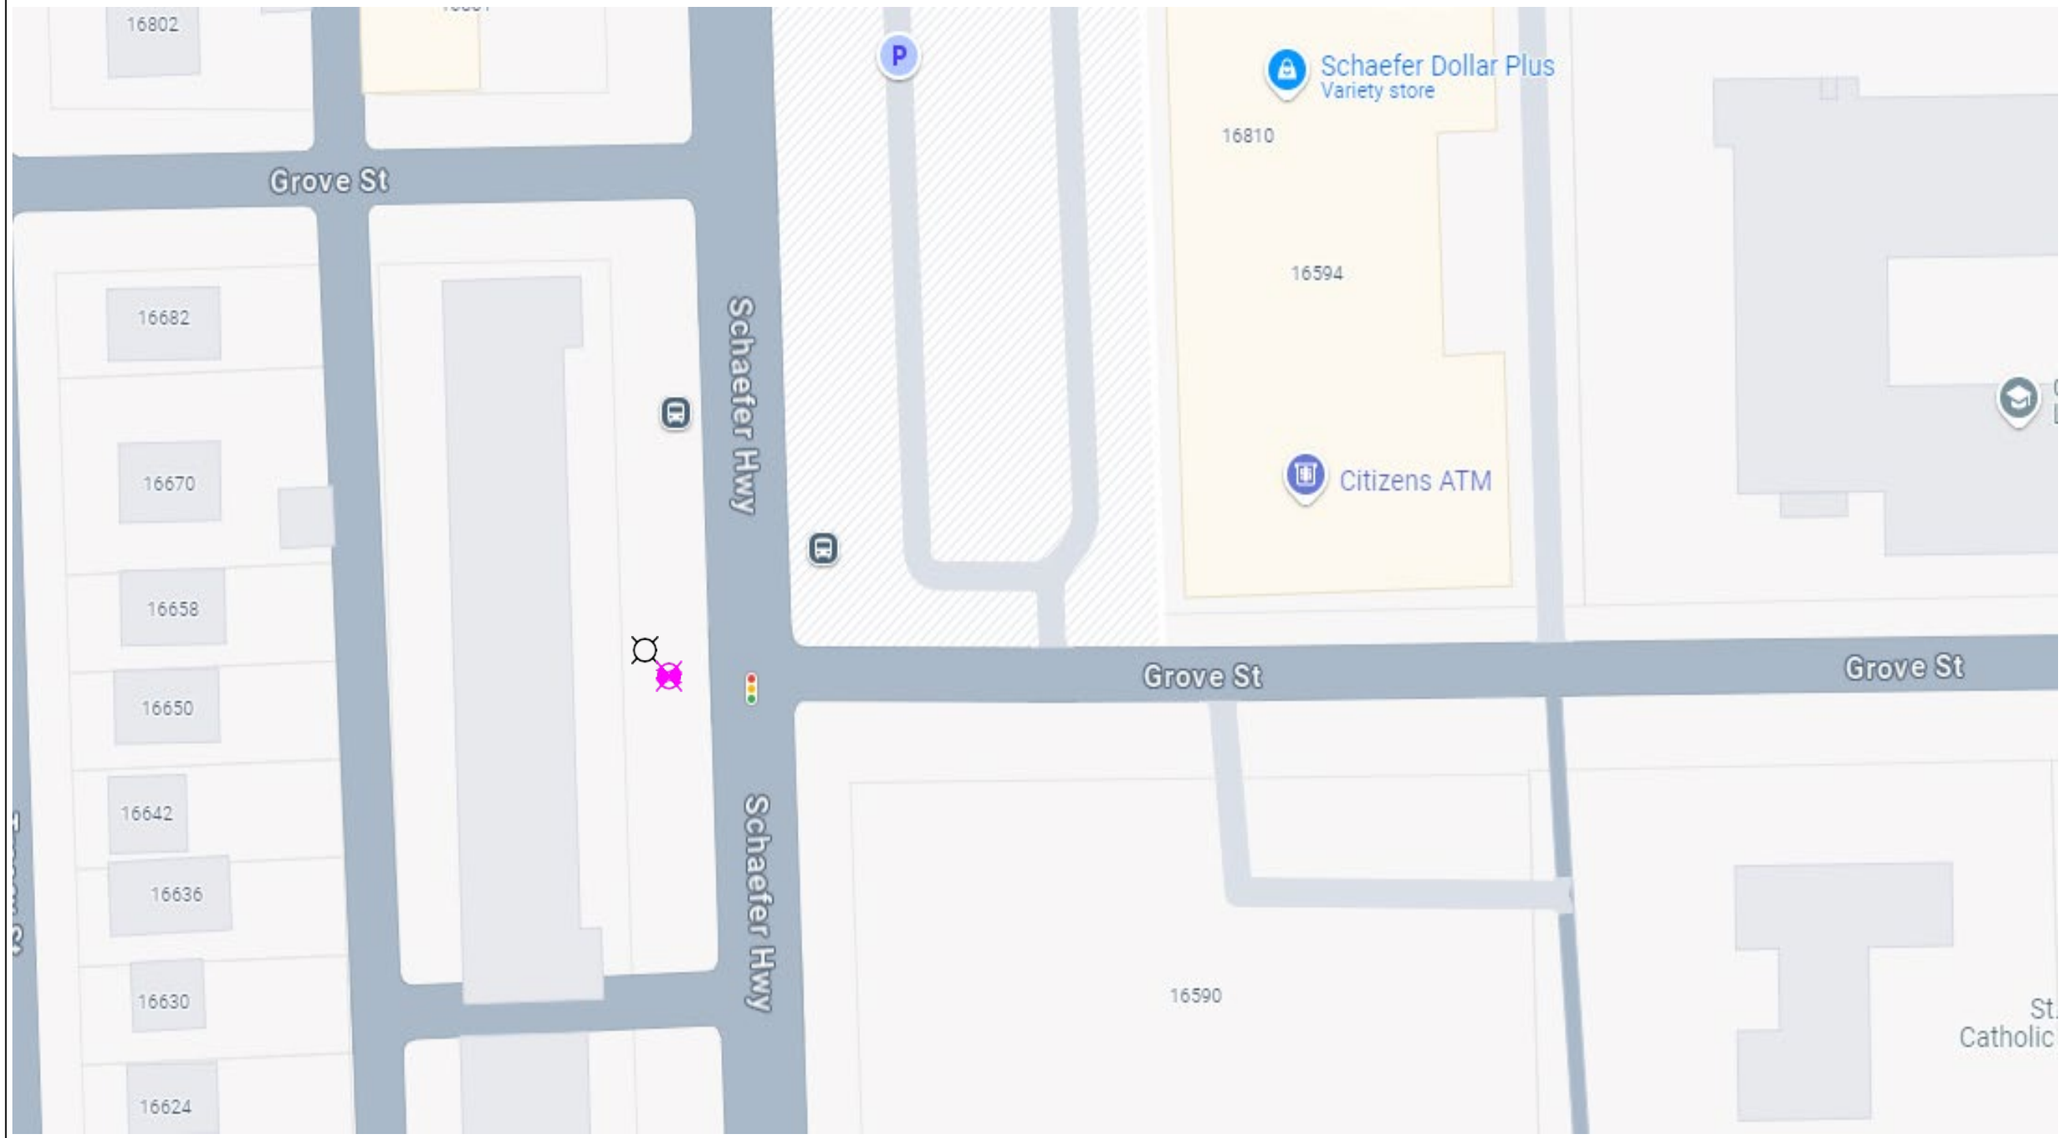

General Notes

N

SOLAR POWER

LEGEND

EXISTING POLE

PROPOSED POLE

PROPOSED CAMERA

PROPERTY LINE

No.	Revision/Issue	Date
1	Version 1-2	8/24

Firm Name and Address

Motorola Solutions
500 W Monroe Street
Chicago IL 60661


Project Name and Address

MI LPR Project

New Pole Installation Site

Project Plan View

Project DPD LPR	Sheet 2
Drawn by Misty Coryell	
Scale Not to Scale	

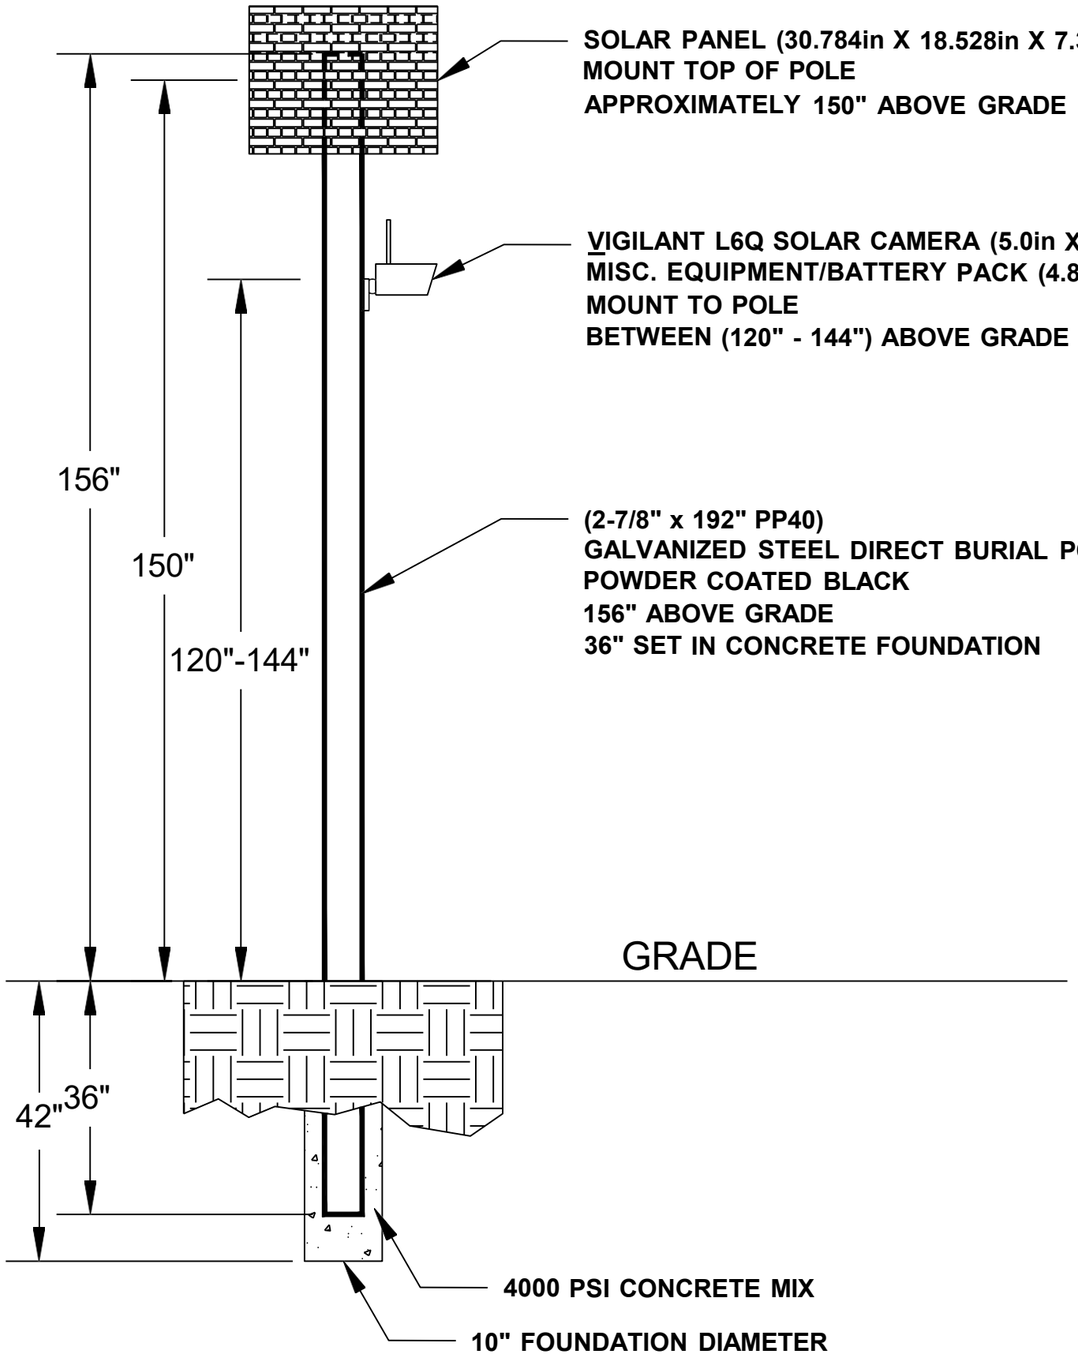

General Notes

No.	Revision/Issue	Date
1	Version 1-2	8/24

Firm Name and Address

Motorola Solutions
500 W Monroe Street
Chicago IL 60661

Project Name and Address

MI LPR Project


Pole Detail


Project DPD LPR	Sheet 3
Drawn by John Gabrial	
Scale Not to Scale	

SB St Aubin St at E Warren Av

Lat: 42.36377319579795
Long: -83.04384770545671

Install a New Sign Pole for LPR Camera

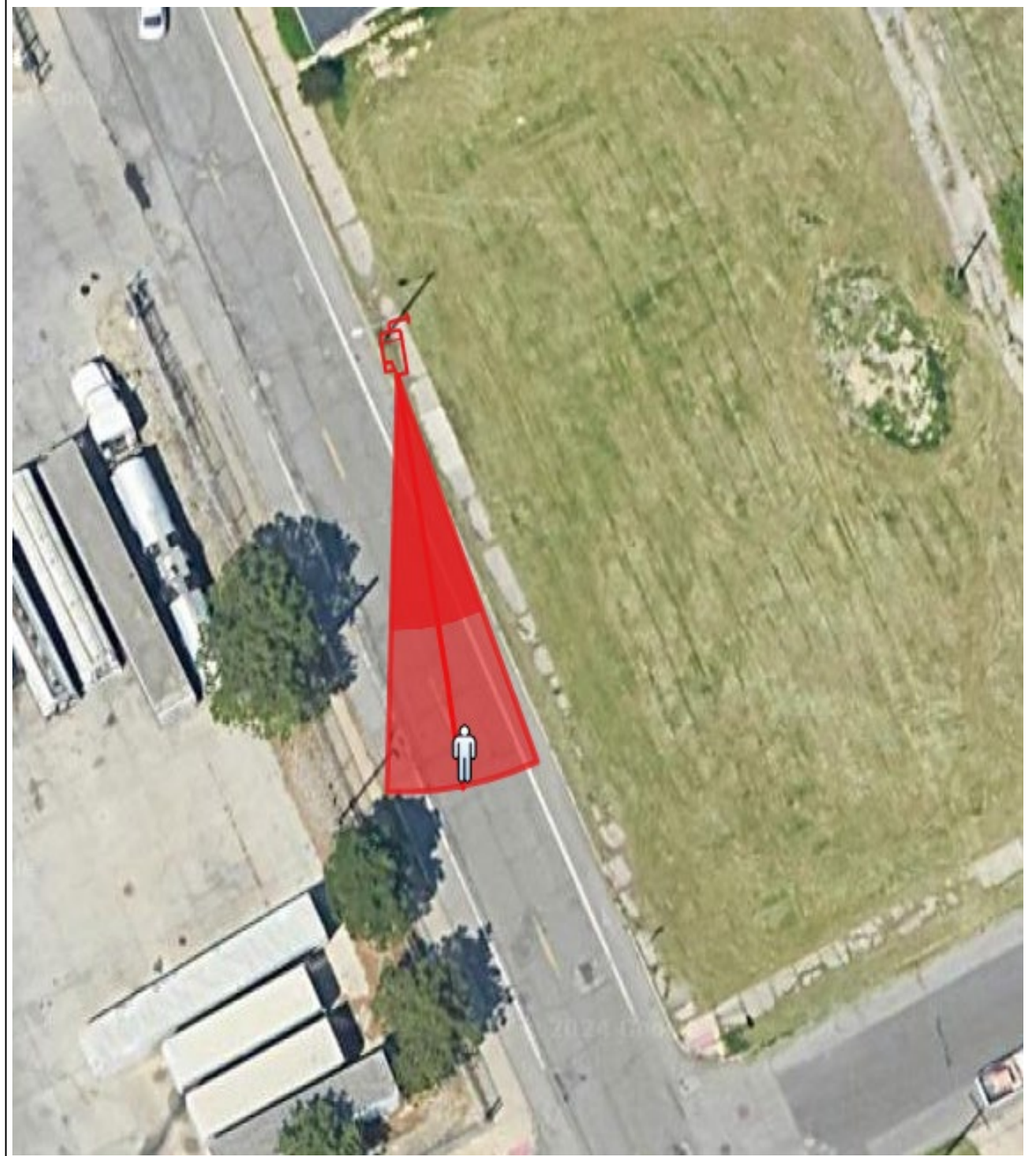

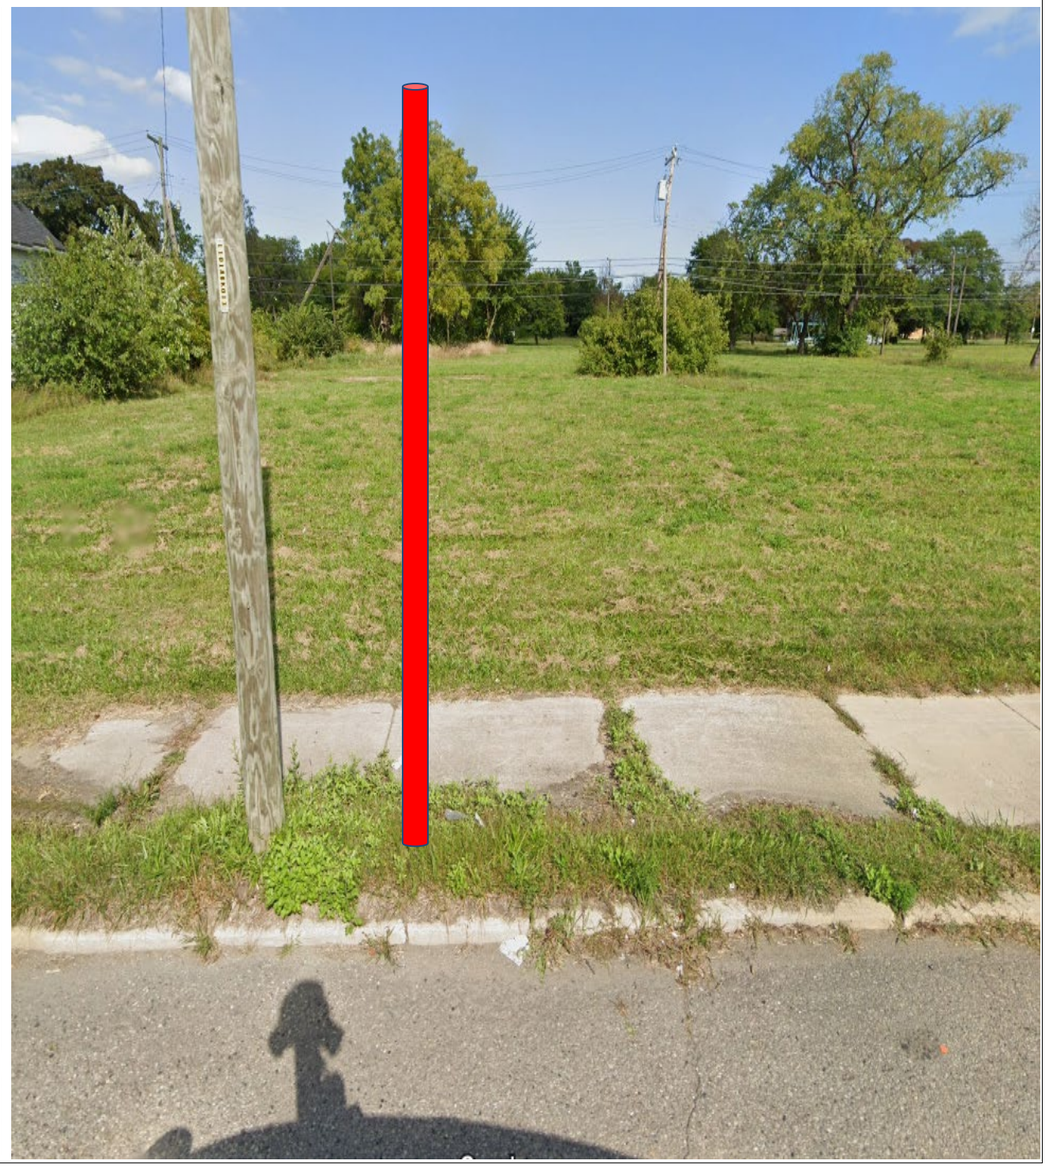

General Notes

N

SOLAR POWER

LEGEND

EXISTING POLE

PROPOSED POLE

PROPOSED CAMERA

PROPERTY LINE

No.	Revision/Issue	Date
1	Version 1-1	8/24

Firm Name and Address

Motorola Solutions
500 W Monroe Street
Chicago IL 60661

Project Name and Address


MI LPR Project

New Pole Installation Site

Project Plan View

Project DPDLPR	Sheet 1
Drawn by Misty Coryell	
Scale Not to Scale	

SB St Aubin St at E Warren Av

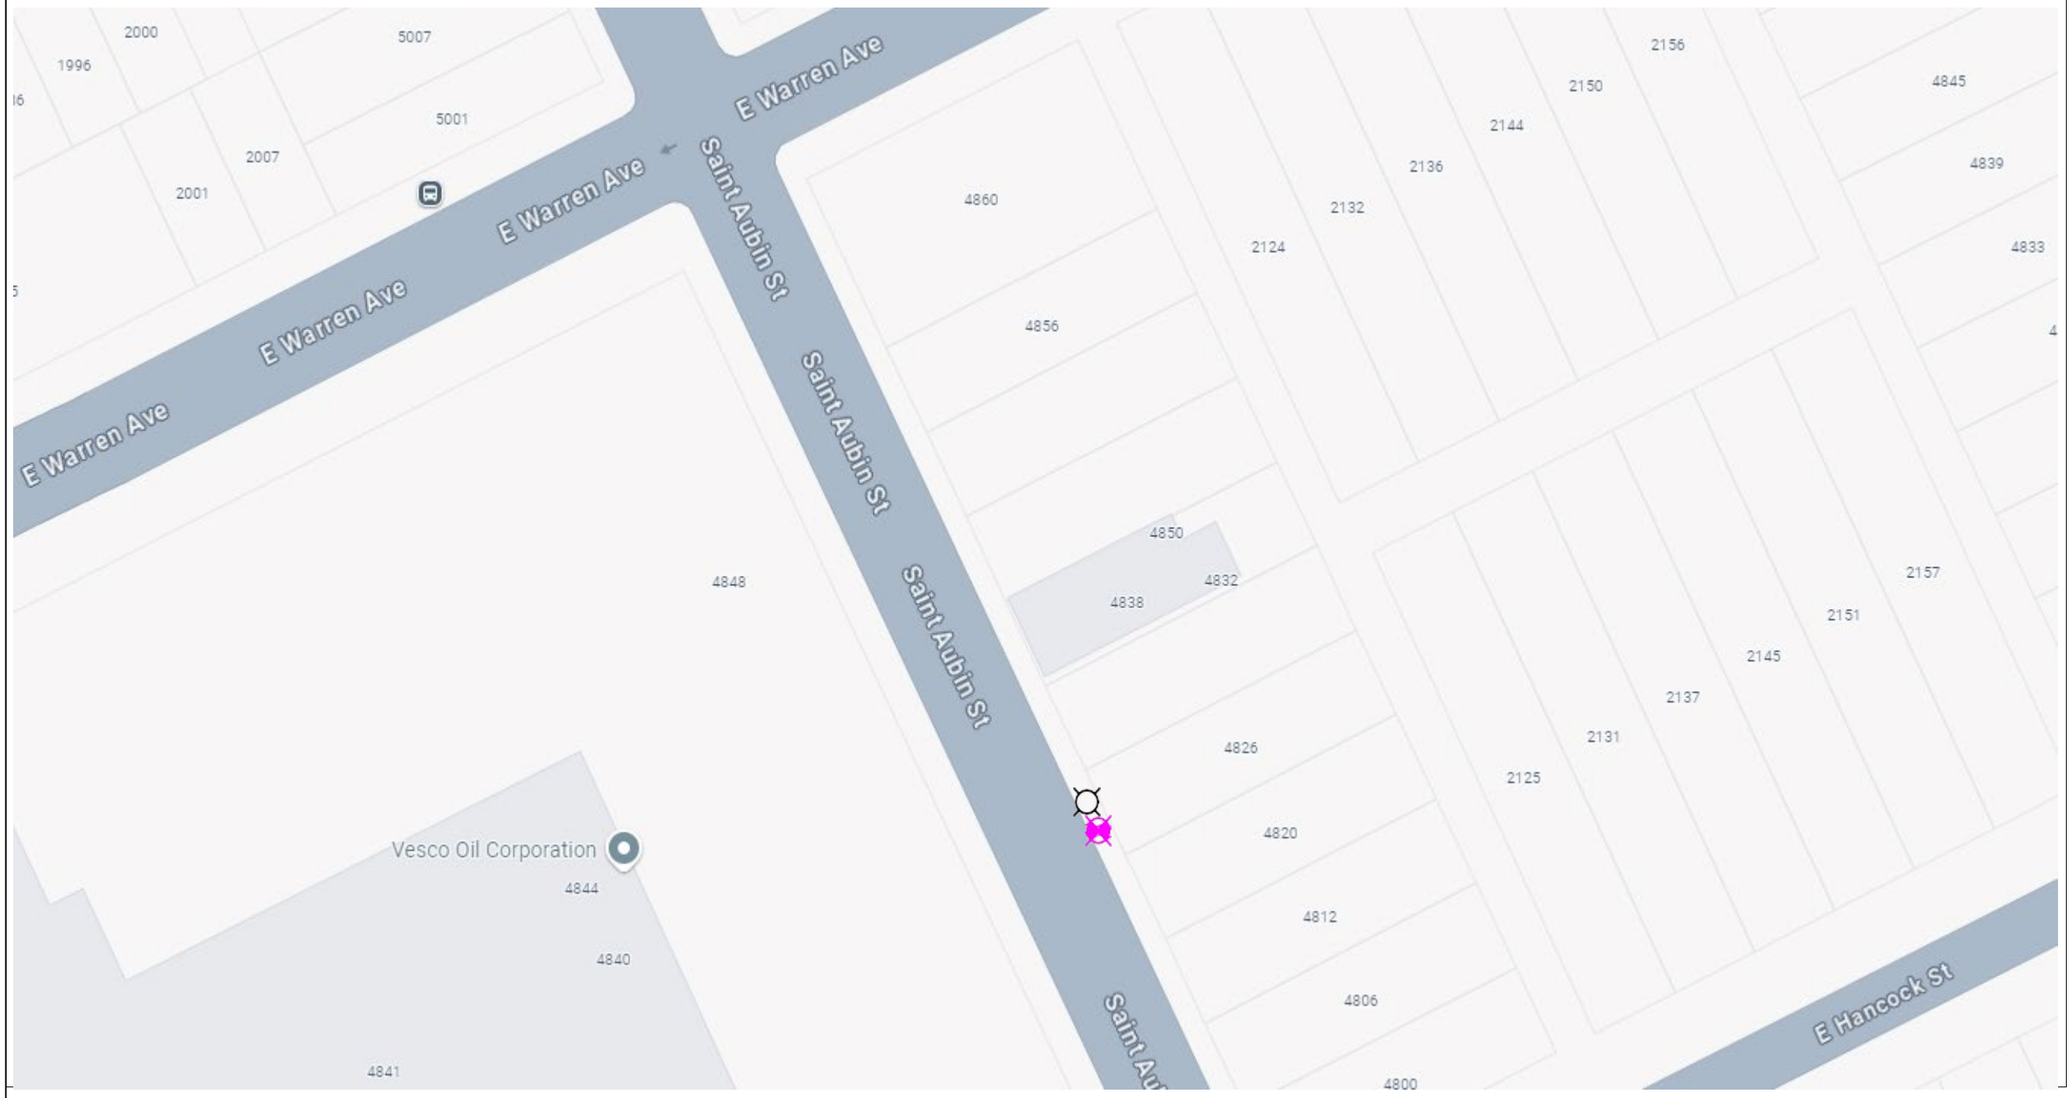

General Notes

N

SOLAR POWER

LEGEND

EXISTING POLE

PROPOSED POLE

PROPOSED CAMERA

PROPERTY LINE

No.	Revision/Issue	Date
1	Version 1-2	8/24

Firm Name and Address

Motorola Solutions
500 W Monroe Street
Chicago IL 60661


Project Name and Address

MI LPR Project

New Pole Installation Site

Project Plan View

Project DPD LPR	Sheet 2
Drawn by Misty Coryell	
Scale Not to Scale	

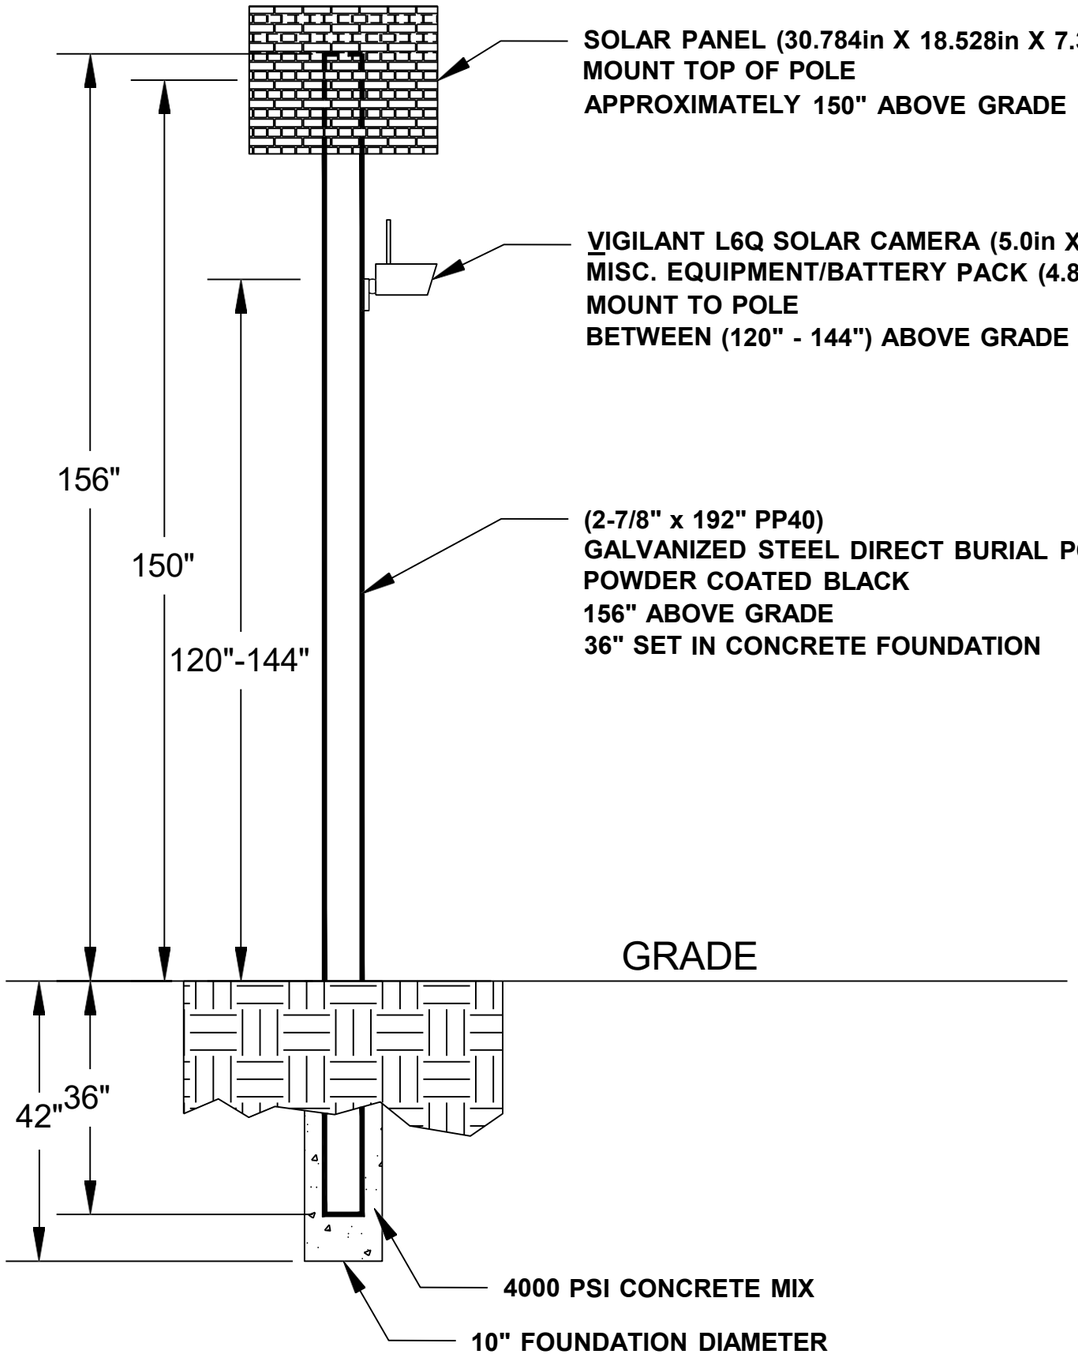

General Notes

No.	Revision/Issue	Date
1	Version 1-2	8/24

Firm Name and Address

Motorola Solutions
500 W Monroe Street
Chicago IL 60661

Project Name and Address

MI LPR Project

Pole Detail

Project DPD LPR	Sheet 3
Drawn by John Gabrial	
Scale Not to Scale	

SB Stahelin Av at Joy Rd

Lat: 42.35758787
Long: -83.22494736

Install a New Sign Pole for LPR Camera





General Notes

N

SOLAR POWER

LEGEND

EXISTING POLE

PROPOSED POLE

PROPOSED CAMERA

PROPERTY LINE

No.	Revision/Issue	Date
1	Version 1-1	8/24

Firm Name and Address

Motorola Solutions
500 W Monroe Street
Chicago IL 60661

Project Name and Address


MI LPR Project

New Pole Installation Site

Project Plan View

Project DPDLPR	Sheet 1
Drawn by Misty Coryell	
Scale Not to Scale	

SB Stahelin Av at Joy Rd

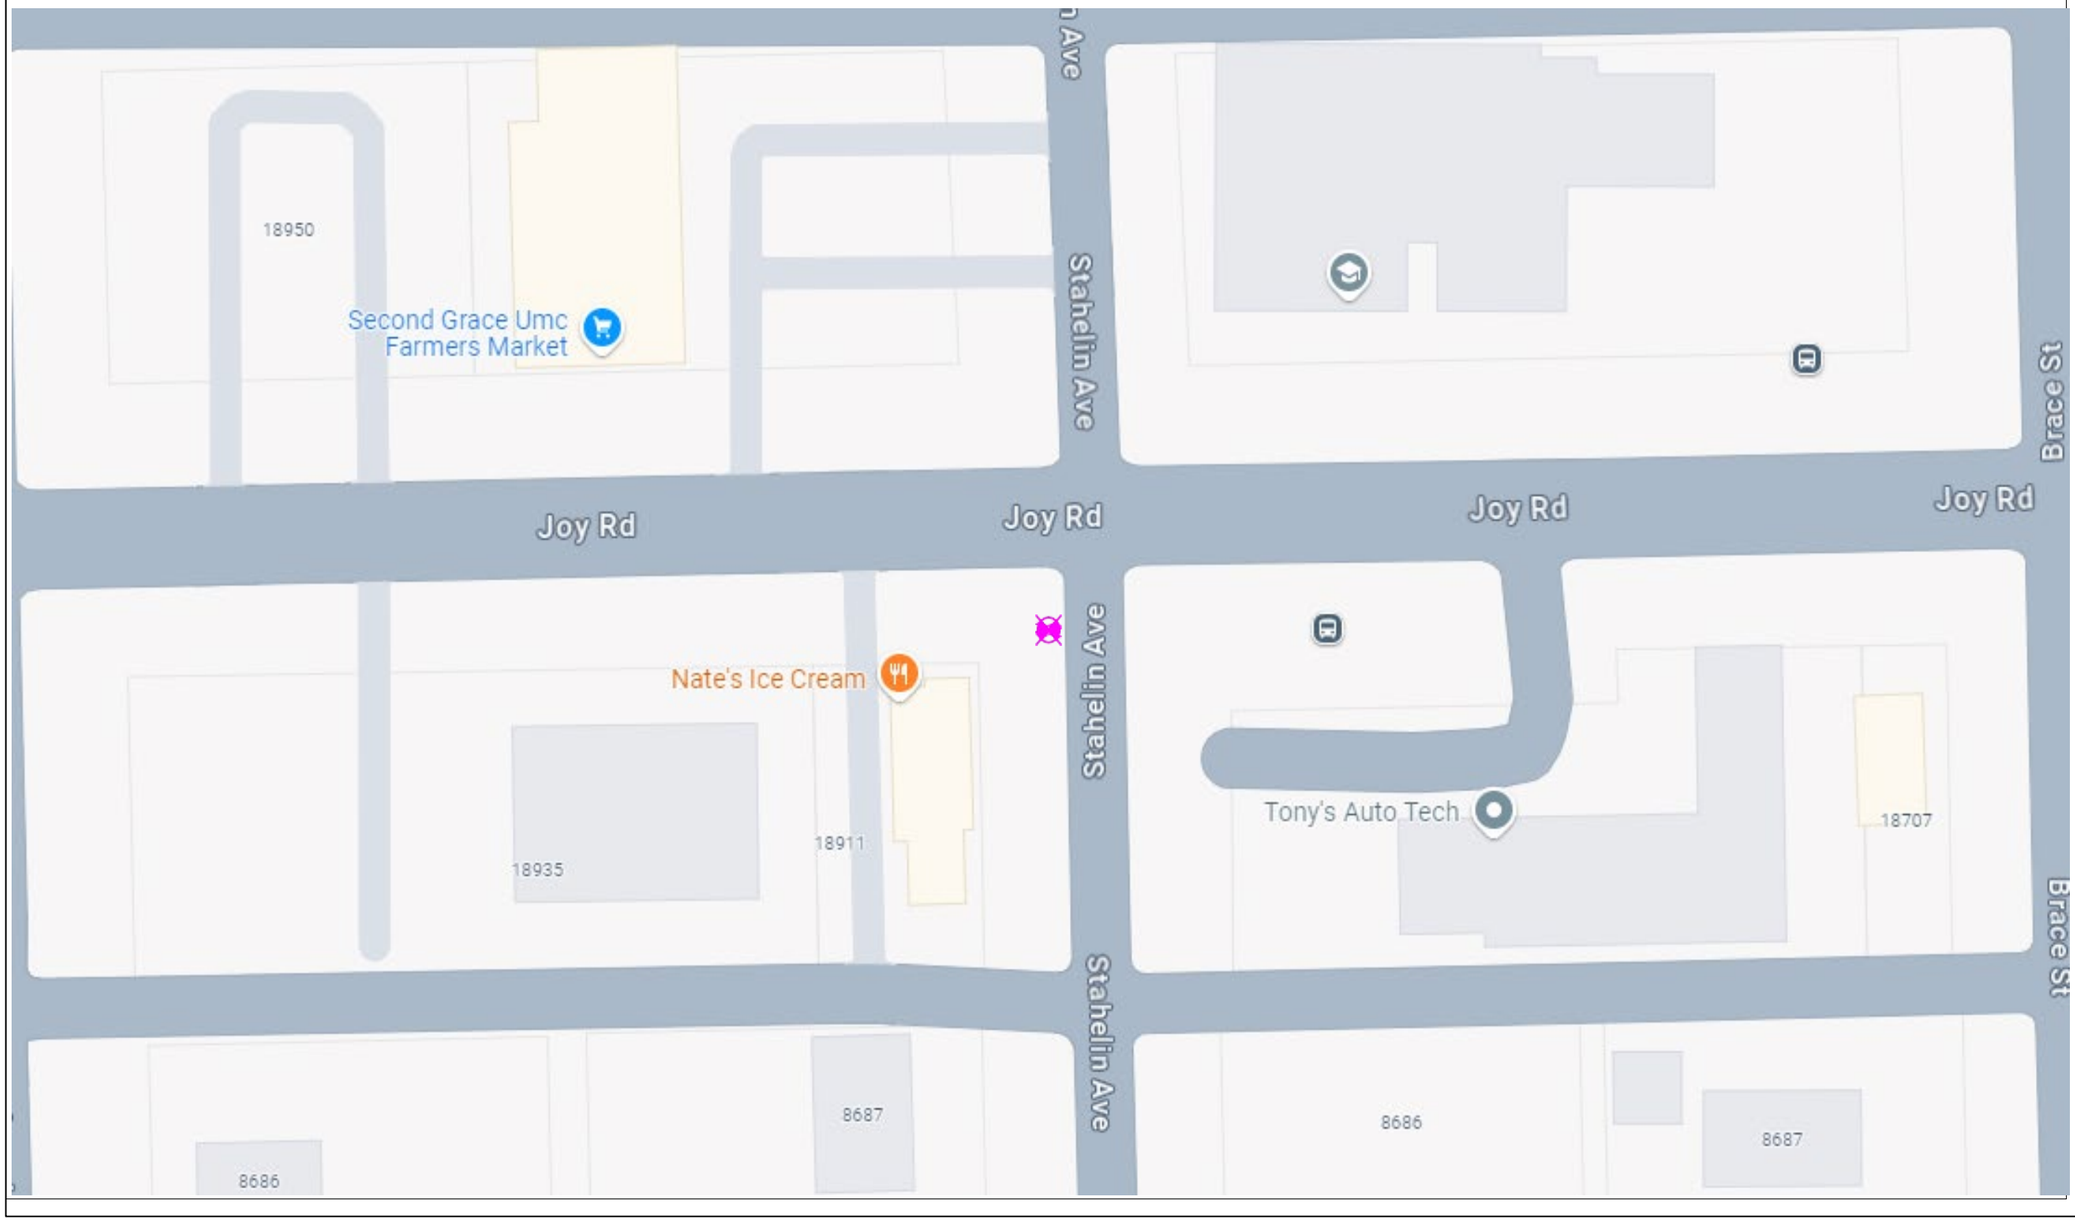

General Notes

N

SOLAR POWER

LEGEND

EXISTING POLE

PROPOSED POLE

PROPOSED CAMERA

PROPERTY LINE

No.	Revision/Issue	Date
1	Version 1-2	8/24

Firm Name and Address

Motorola Solutions
500 W Monroe Street
Chicago IL 60661


Project Name and Address

MI LPR Project

New Pole Installation Site

Project Plan View

Project DPD LPR	Sheet 2
Drawn by Misty Coryell	
Scale Not to Scale	

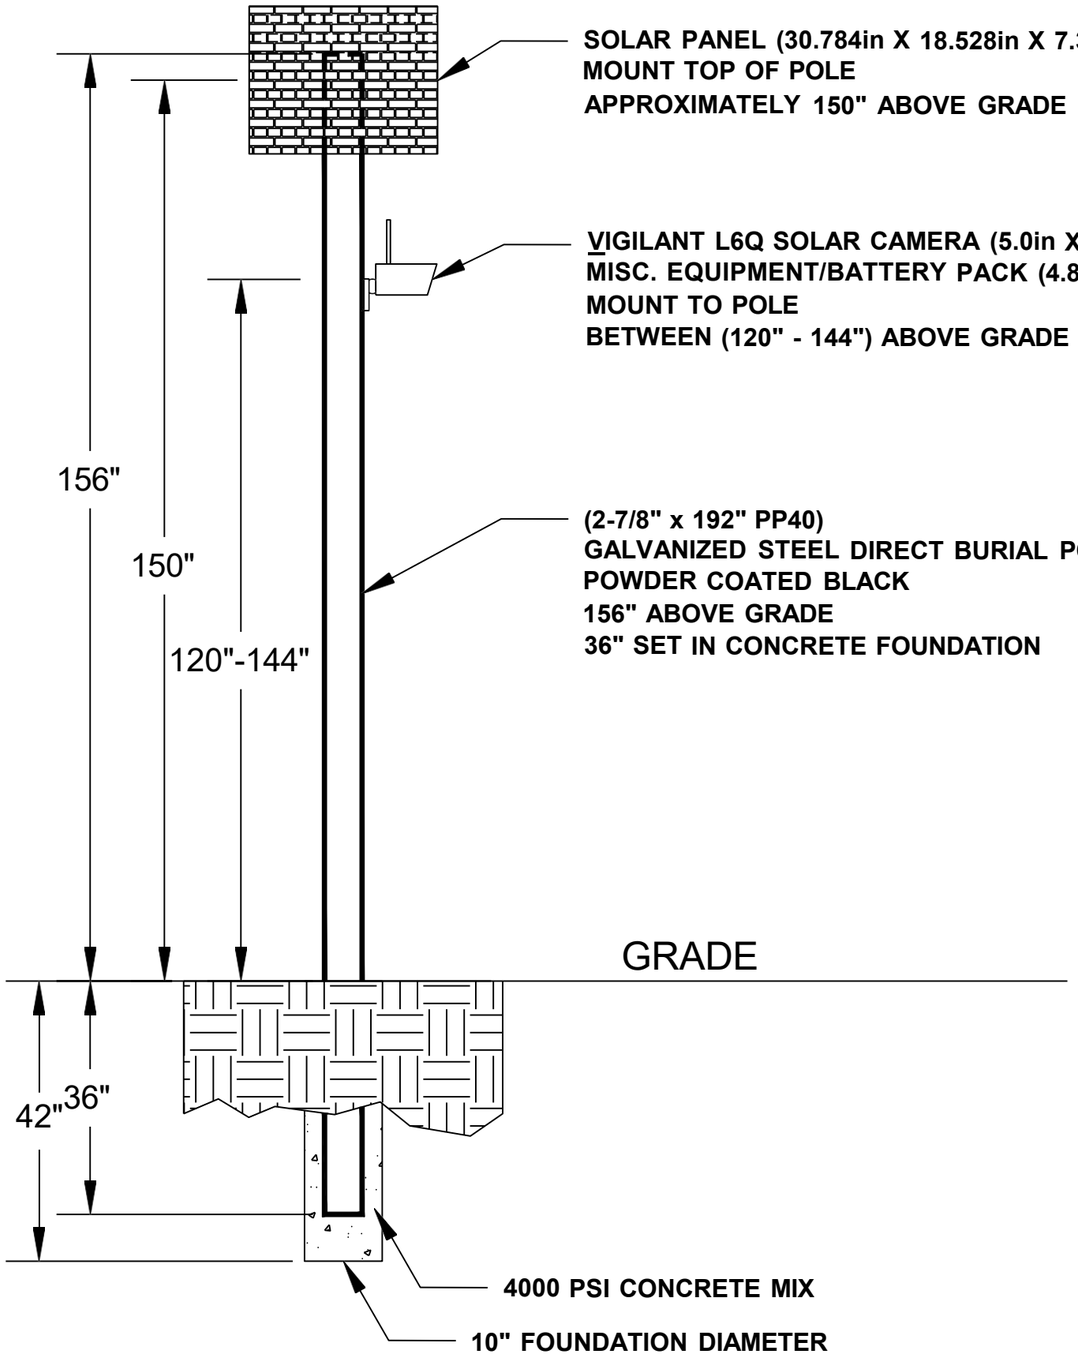

General Notes

No.	Revision/Issue	Date
1	Version 1-2	8/24

Firm Name and Address

Motorola Solutions
500 W Monroe Street
Chicago IL 60661

Project Name and Address

MI LPR Project

Pole Detail

Project DPD LPR	Sheet 3
Drawn by John Gabrial	
Scale Not to Scale	

SB W Grand River Av at W Warren Av

Lat: 42.34854755
Long: -83.08930074

Install a New Sign Pole for LPR Camera





General Notes

N

SOLAR POWER

LEGEND

EXISTING POLE

PROPOSED POLE

PROPOSED CAMERA

PROPERTY LINE

No.	Revision/Issue	Date
1	Version 1-1	8/24

Firm Name and Address

Motorola Solutions
500 W Monroe Street
Chicago IL 60661

Project Name and Address


MI LPR Project

New Pole Installation Site

Project Plan View

Project DPDLPR	Sheet 1
Drawn by Misty Coryell	
Scale Not to Scale	

SB W Grand River Av at W Warren Av

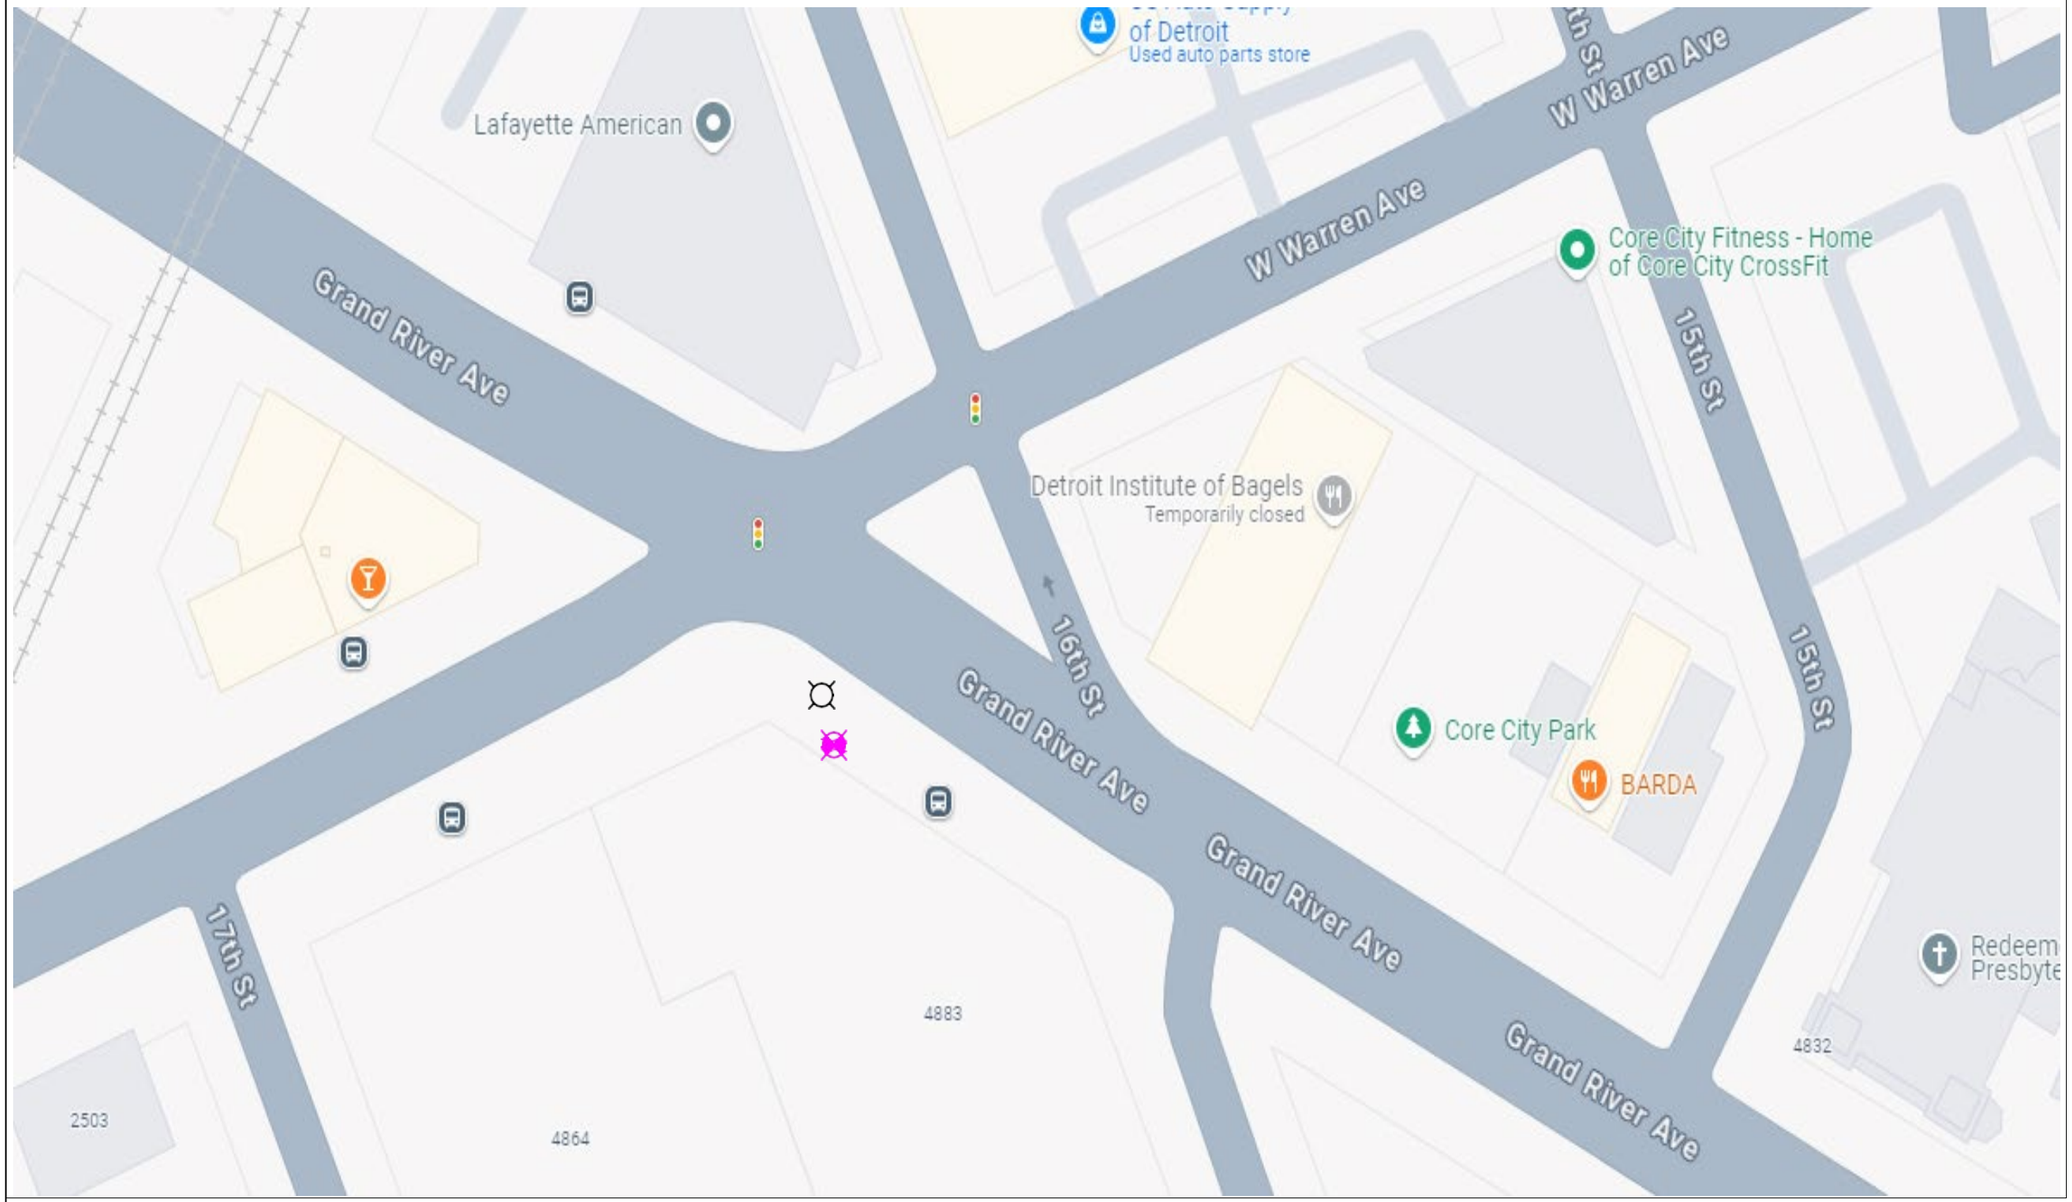

General Notes

N

SOLAR POWER

LEGEND

- **EXISTING POLE**
- **PROPOSED POLE**
- **PROPOSED CAMERA**
- **PROPERTY LINE**

No.	Revision/Issue	Date
1	Version 1-2	8/24

Firm Name and Address

Motorola Solutions
500 W Monroe Street
Chicago IL 60661


Project Name and Address

MI LPR Project

New Pole Installation Site

Project Plan View

Project DPD LPR	Sheet 2
Drawn by Misty Coryell	
Scale Not to Scale	

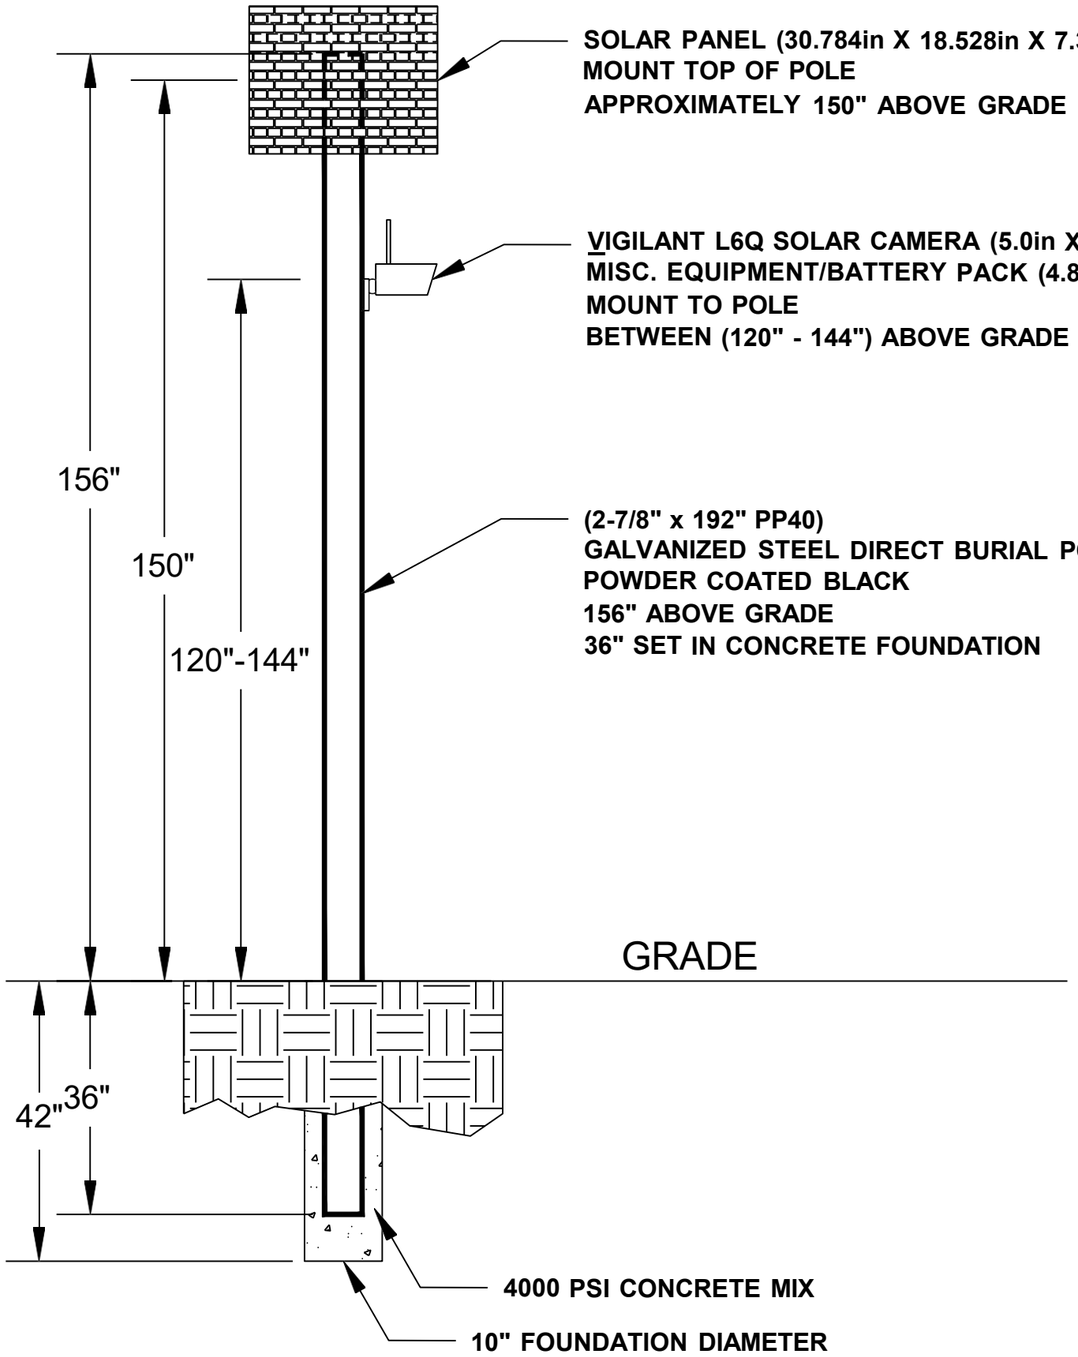

General Notes

No.	Revision/Issue	Date
1	Version 1-2	8/24

Firm Name and Address

Motorola Solutions
500 W Monroe Street
Chicago IL 60661

Project Name and Address

MI LPR Project


Pole Detail

Project DPD LPR	Sheet 3
Drawn by John Gabrial	
Scale Not to Scale	

SB Woodward Av at Grand River Av

Lat: 42.333803636072936
Long: -83.04863833833457

Install a New Sign Pole for LPR Camera

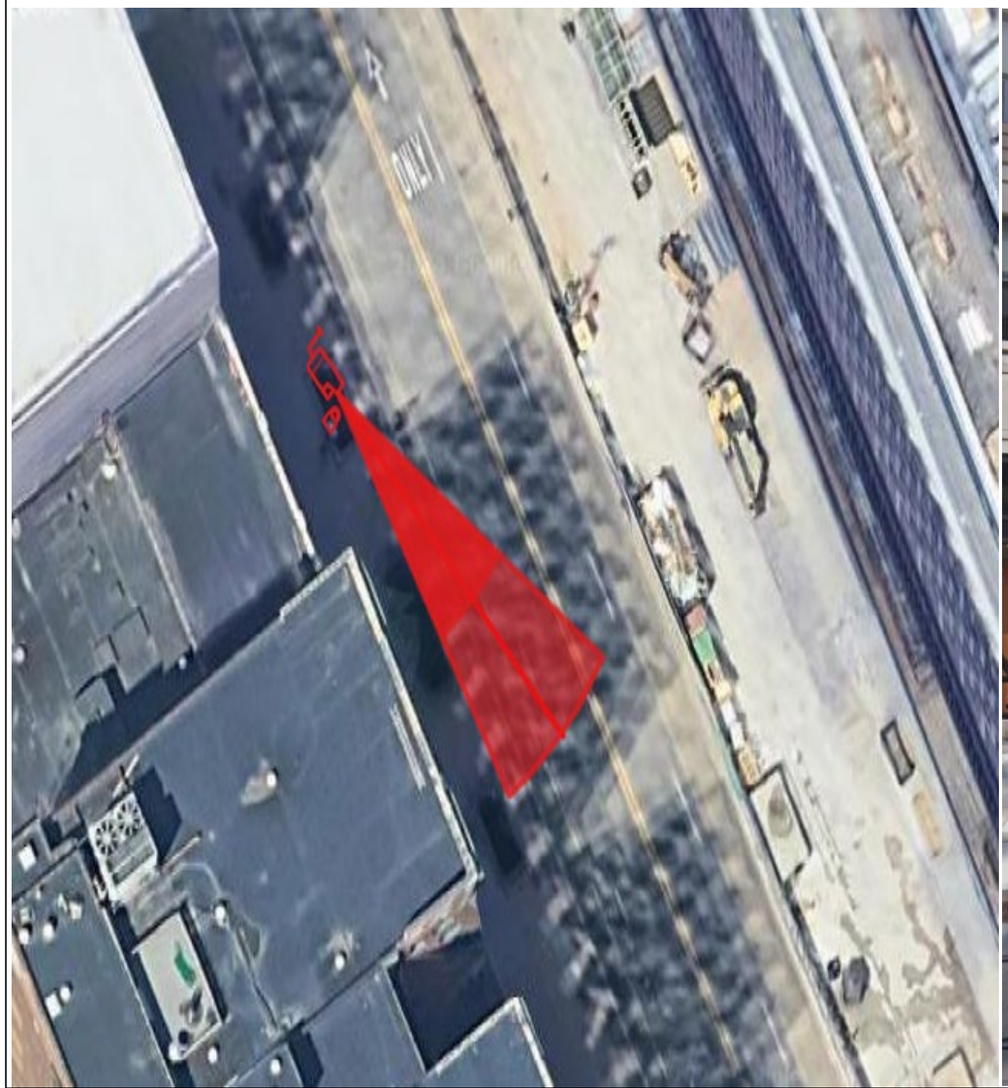



General Notes

N

SOLAR POWER

LEGEND

EXISTING POLE

PROPOSED POLE

PROPOSED CAMERA

PROPERTY LINE

No.	Revision/Issue	Date
1	Version 1-1	8/24

Firm Name and Address

Motorola Solutions
500 W Monroe Street
Chicago IL 60661

Project Name and Address


MI LPR Project

New Pole Installation Site

Project Plan View

Project DPDLPR	Sheet 1
Drawn by Misty Coryell	
Scale Not to Scale	

SB Woodward Av at Grand River Av

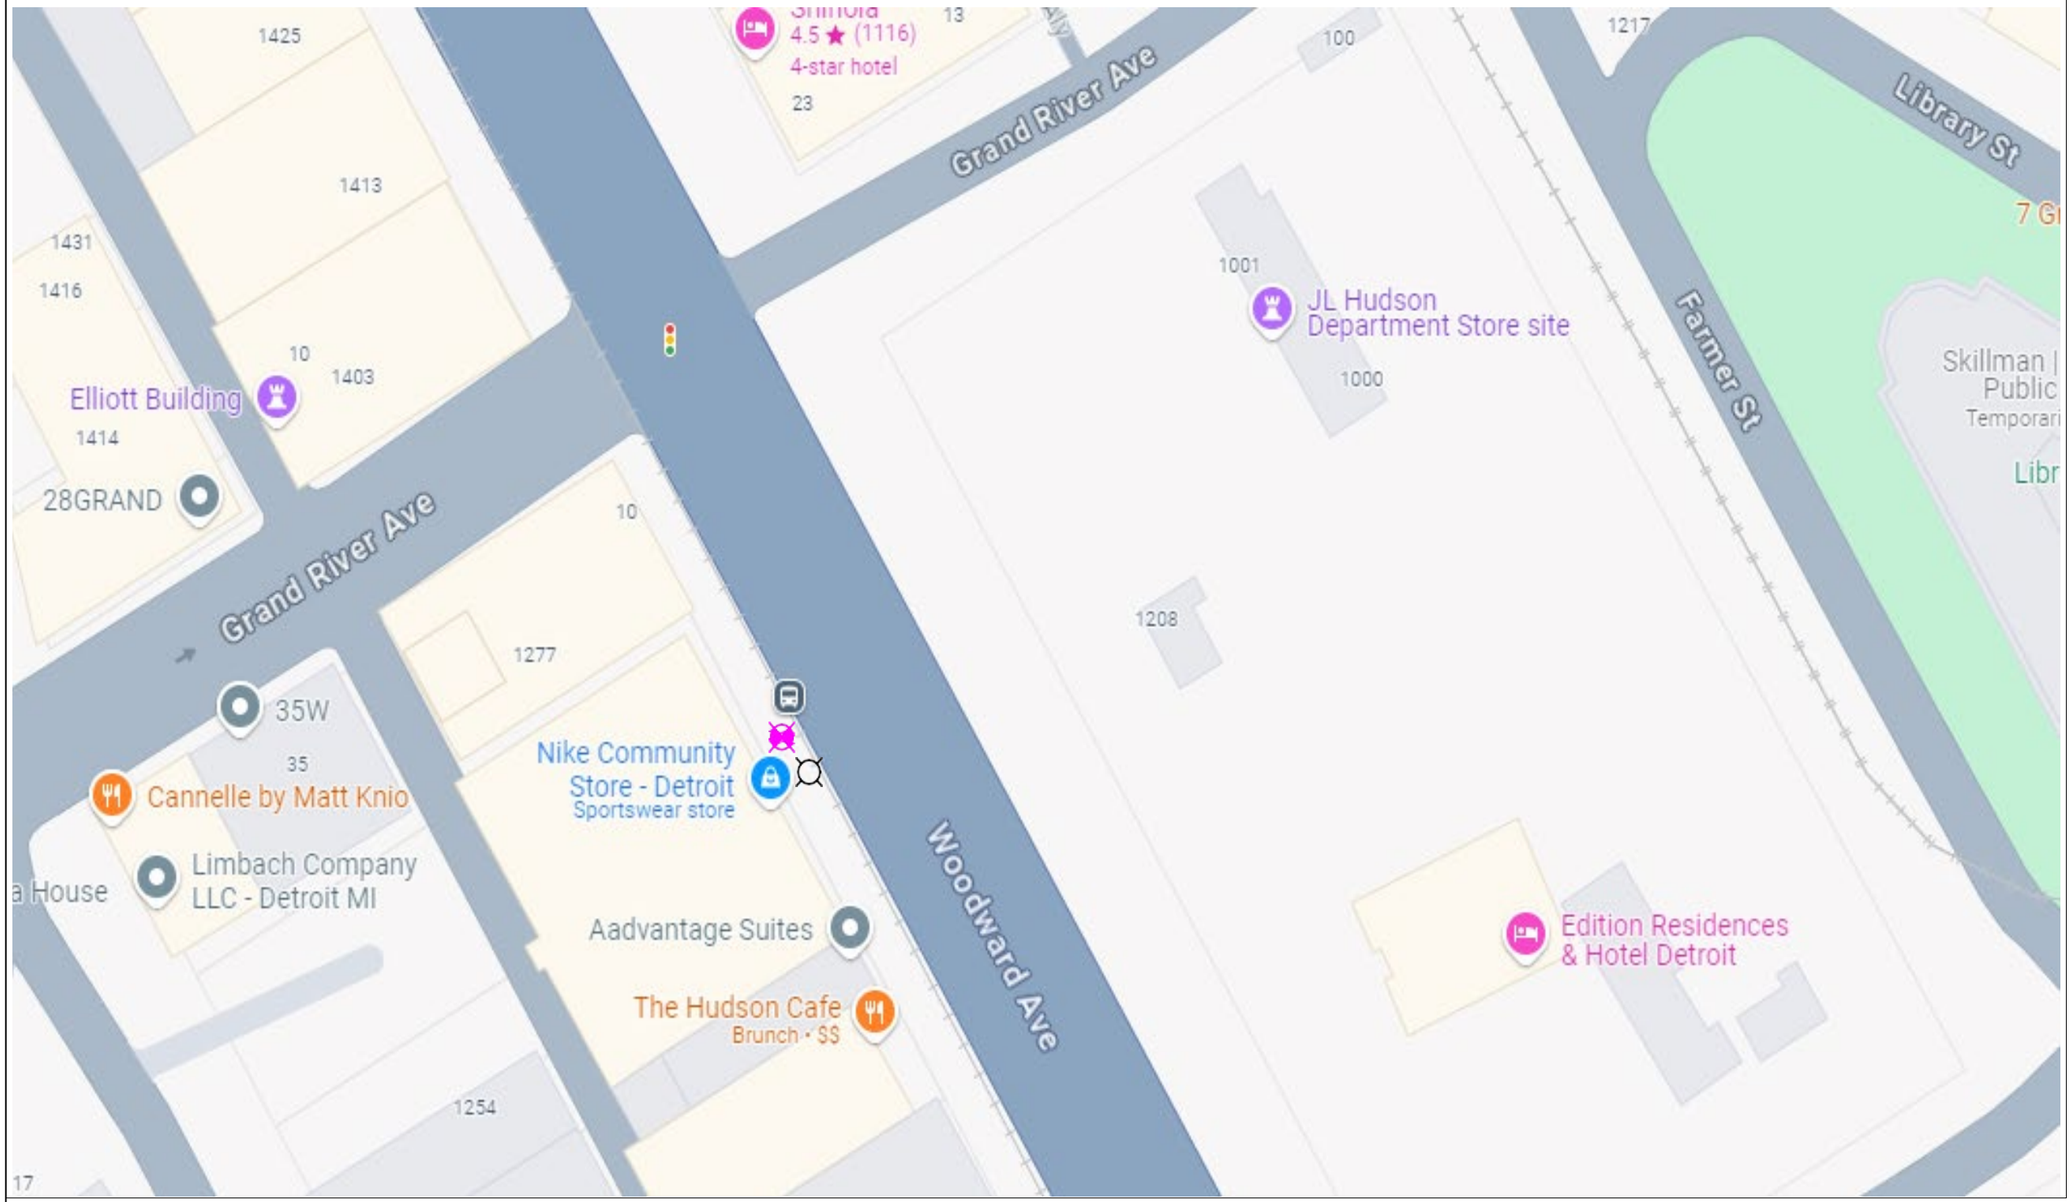

General Notes

N

SOLAR POWER

LEGEND

- **EXISTING POLE**
- **PROPOSED POLE**
- **PROPOSED CAMERA**
- **PROPERTY LINE**

No.	Revision/Issue	Date
1	Version 1-2	8/24

Firm Name and Address

Motorola Solutions
500 W Monroe Street
Chicago IL 60661


Project Name and Address

MI LPR Project

New Pole Installation Site

Project Plan View

Project	Sheet
DPD LPR	2
Drawn by: Misty Coryell	
Scale: Not to Scale	

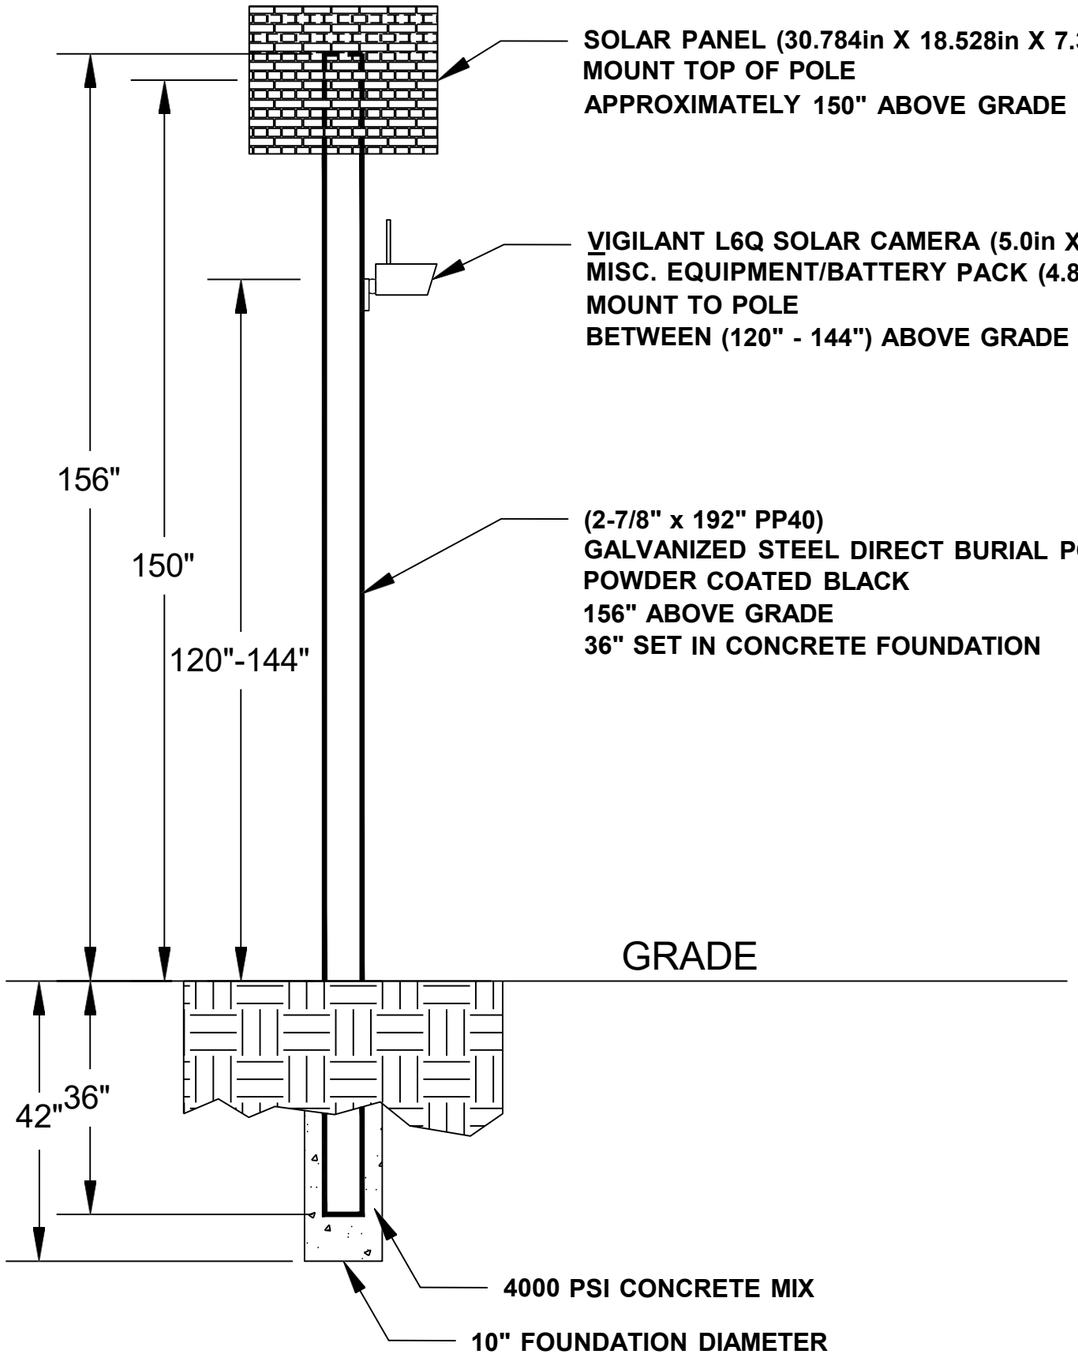

General Notes

No.	Revision/Issue	Date
1	Version 1-2	8/24

Firm Name and Address

Motorola Solutions
500 W Monroe Street
Chicago IL 60661

Project Name and Address

MI LPR Project

Pole Detail

Project DPD LPR	Sheet 3
Drawn by John Gabrial	
Scale Not to Scale	

SB Wyoming Av at Fenkell Av

Lat: 42.40240792538506
Long: -83.15979971773156

Install a New Sign Pole for LPR Camera





General Notes

N

SOLAR POWER

LEGEND

EXISTING POLE

PROPOSED POLE

PROPOSED CAMERA

PROPERTY LINE

No.	Revision/Issue	Date
1	Version 1-1	8/24

Firm Name and Address

Motorola Solutions
500 W Monroe Street
Chicago IL 60661

Project Name and Address


MI LPR Project

New Pole Installation Site

Project Plan View

Project DPDLPR	Sheet 1
Drawn by Misty Coryell	
Scale Not to Scale	

SB Wyoming Av at Fenkell Av

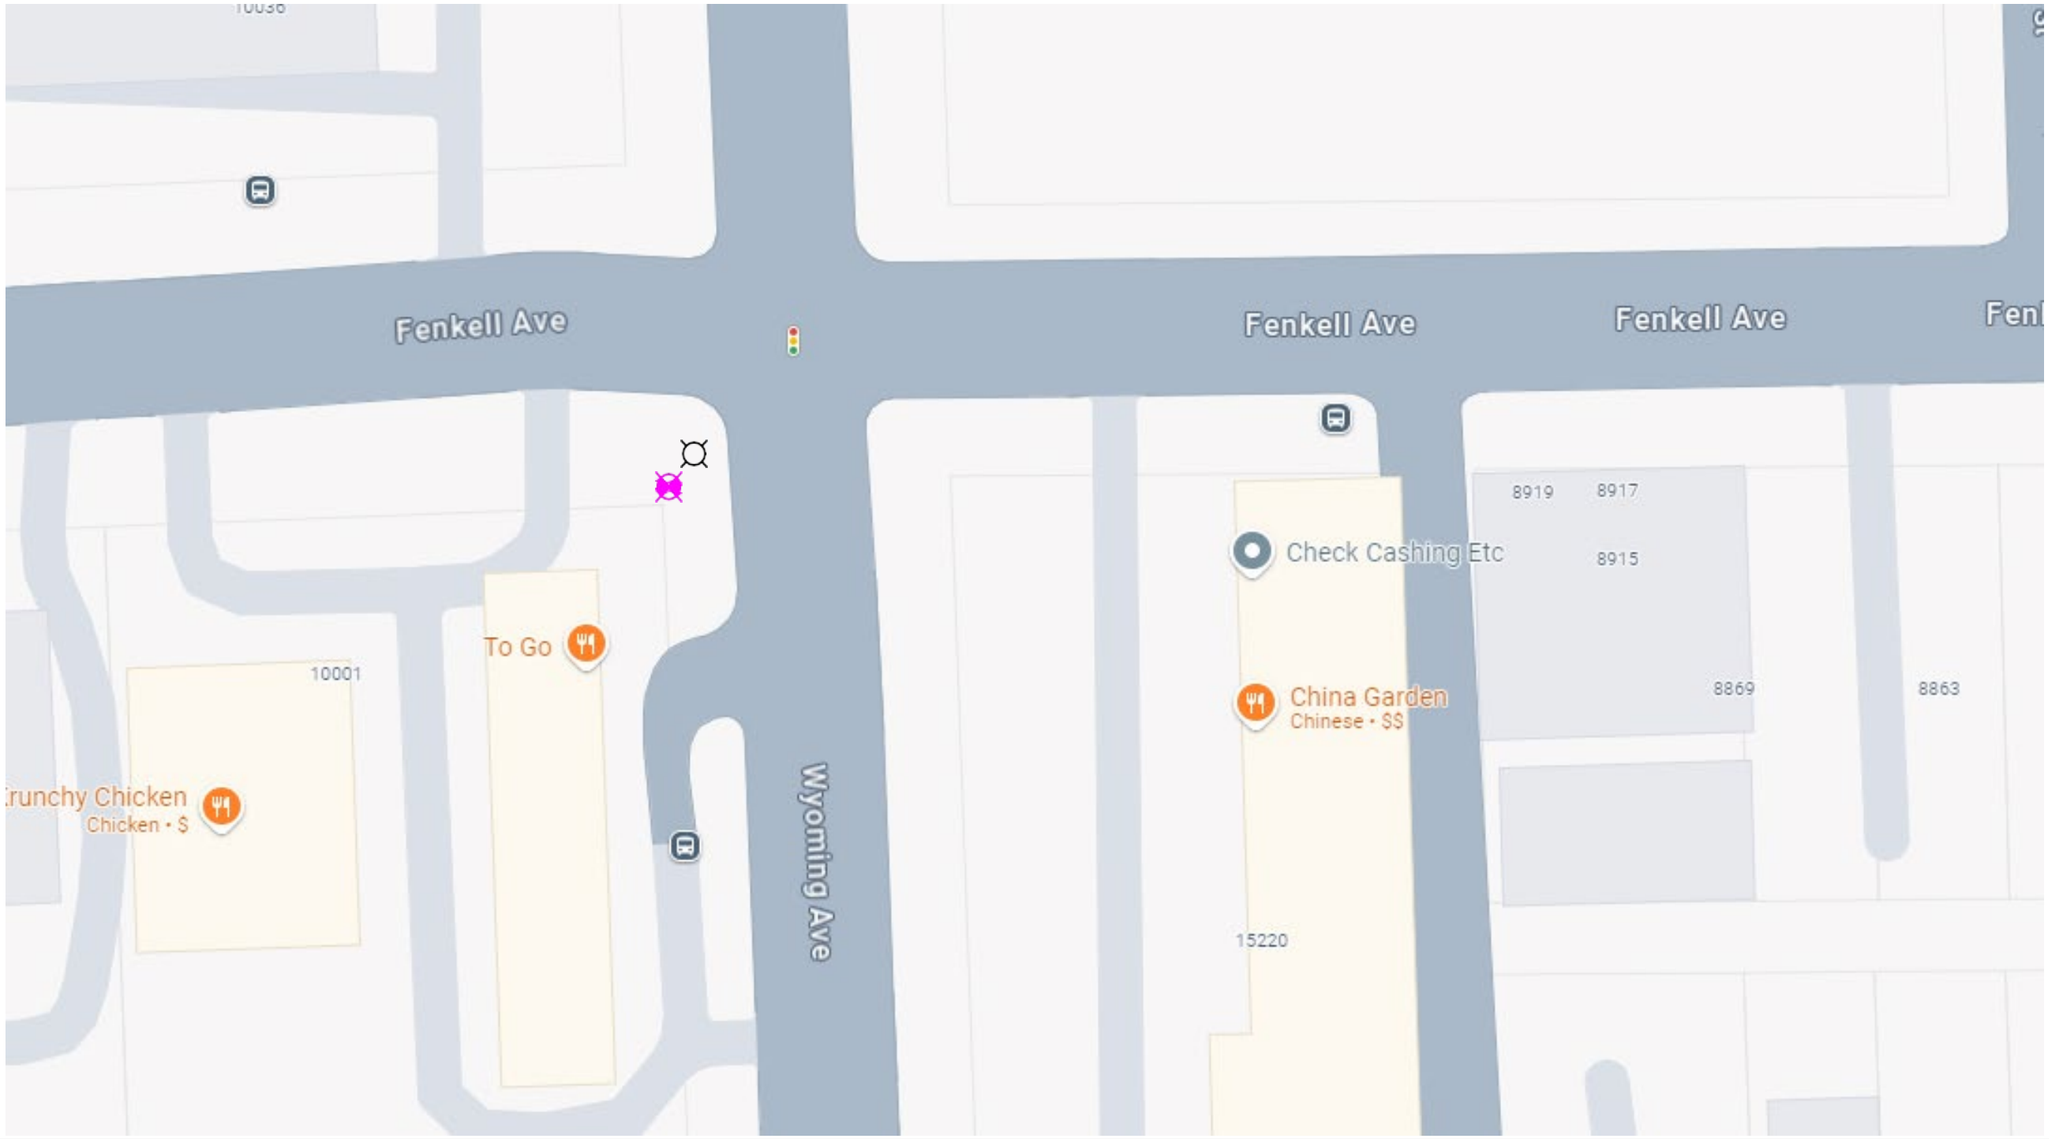

General Notes

N

SOLAR POWER

LEGEND

EXISTING POLE

PROPOSED POLE

PROPOSED CAMERA

PROPERTY LINE

No.	Revision/Issue	Date
1	Version 1-2	8/24

Firm Name and Address

Motorola Solutions
500 W Monroe Street
Chicago IL 60661


Project Name and Address

MI LPR Project

New Pole Installation Site

Project Plan View

Project DPD LPR	Sheet 2
Drawn by Misty Coryell	
Scale Not to Scale	

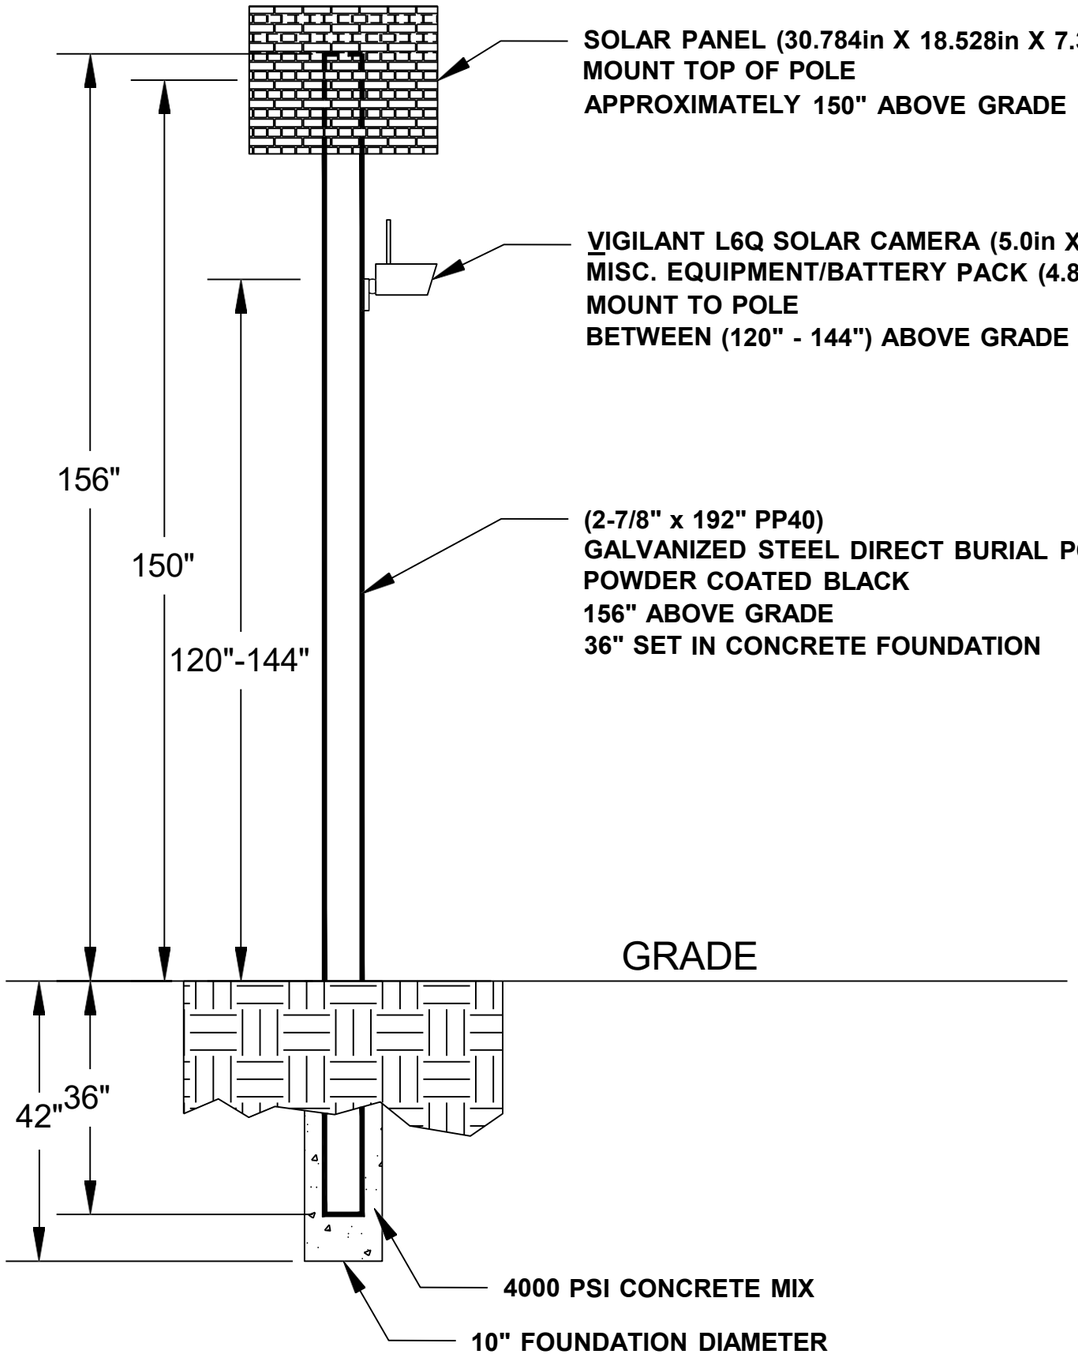

General Notes

No.	Revision/Issue	Date
1	Version 1-2	8/24

Firm Name and Address

Motorola Solutions
500 W Monroe Street
Chicago IL 60661

Project Name and Address

MI LPR Project

Pole Detail


Project DPD LPR	Sheet 3
Drawn by John Gabrial	
Scale Not to Scale	

SB Wyoming Av at W McNichols Av

Lat: 42.41460677
Long: -83.16031674

Install a New Sign Pole for LPR Camera



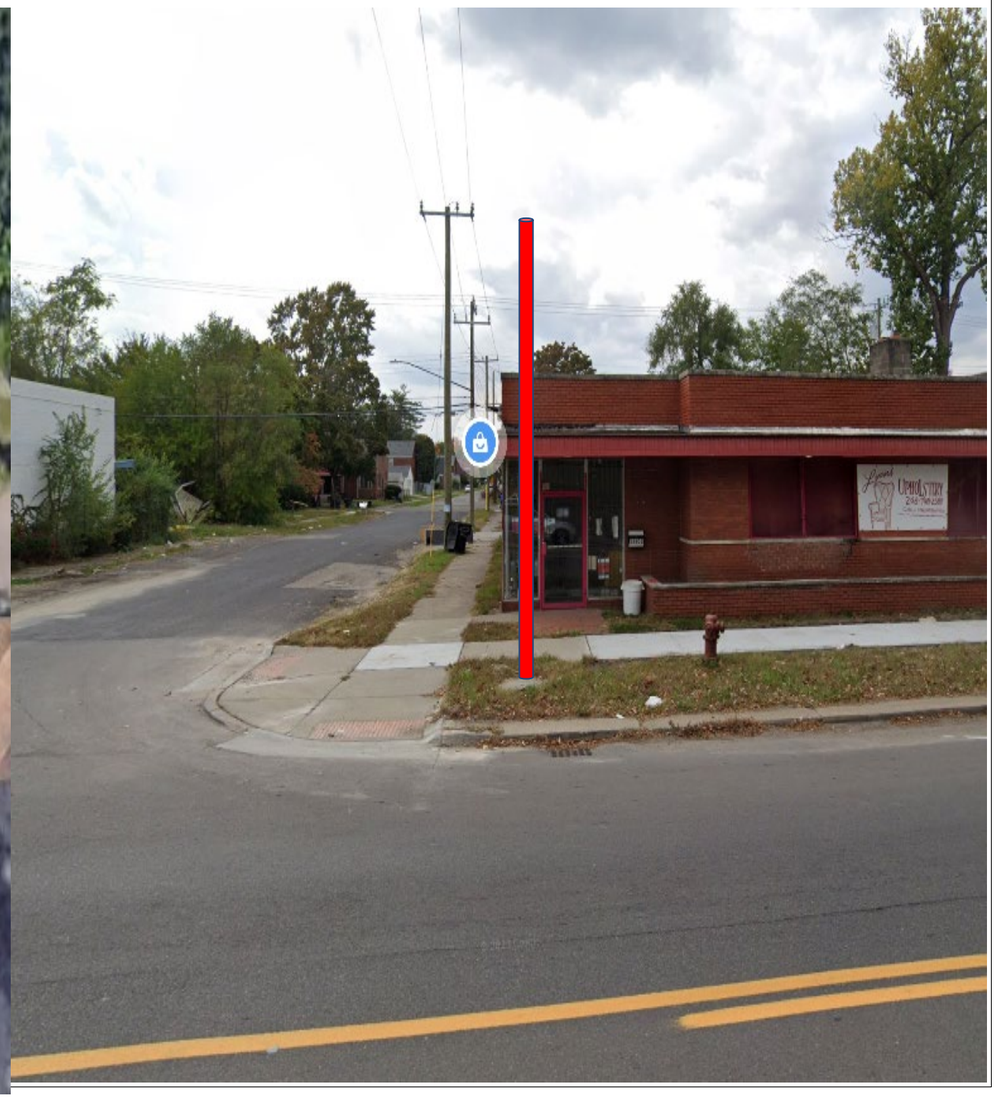

General Notes

N

SOLAR POWER

LEGEND

- EXISTING POLE
- PROPOSED POLE
- PROPOSED CAMERA
- PROPERTY LINE

No.	Revision/Issue	Date
1	Version 1-1	8/24

Firm Name and Address

Motorola Solutions
500 W Monroe Street
Chicago IL 60661

Project Name and Address


MI LPR Project

New Pole Installation Site

Project Plan View

Project DPDLPR	Sheet 1
Drawn by Misty Coryell	
Scale Not to Scale	

SB Wyoming Av at W McNichols Av

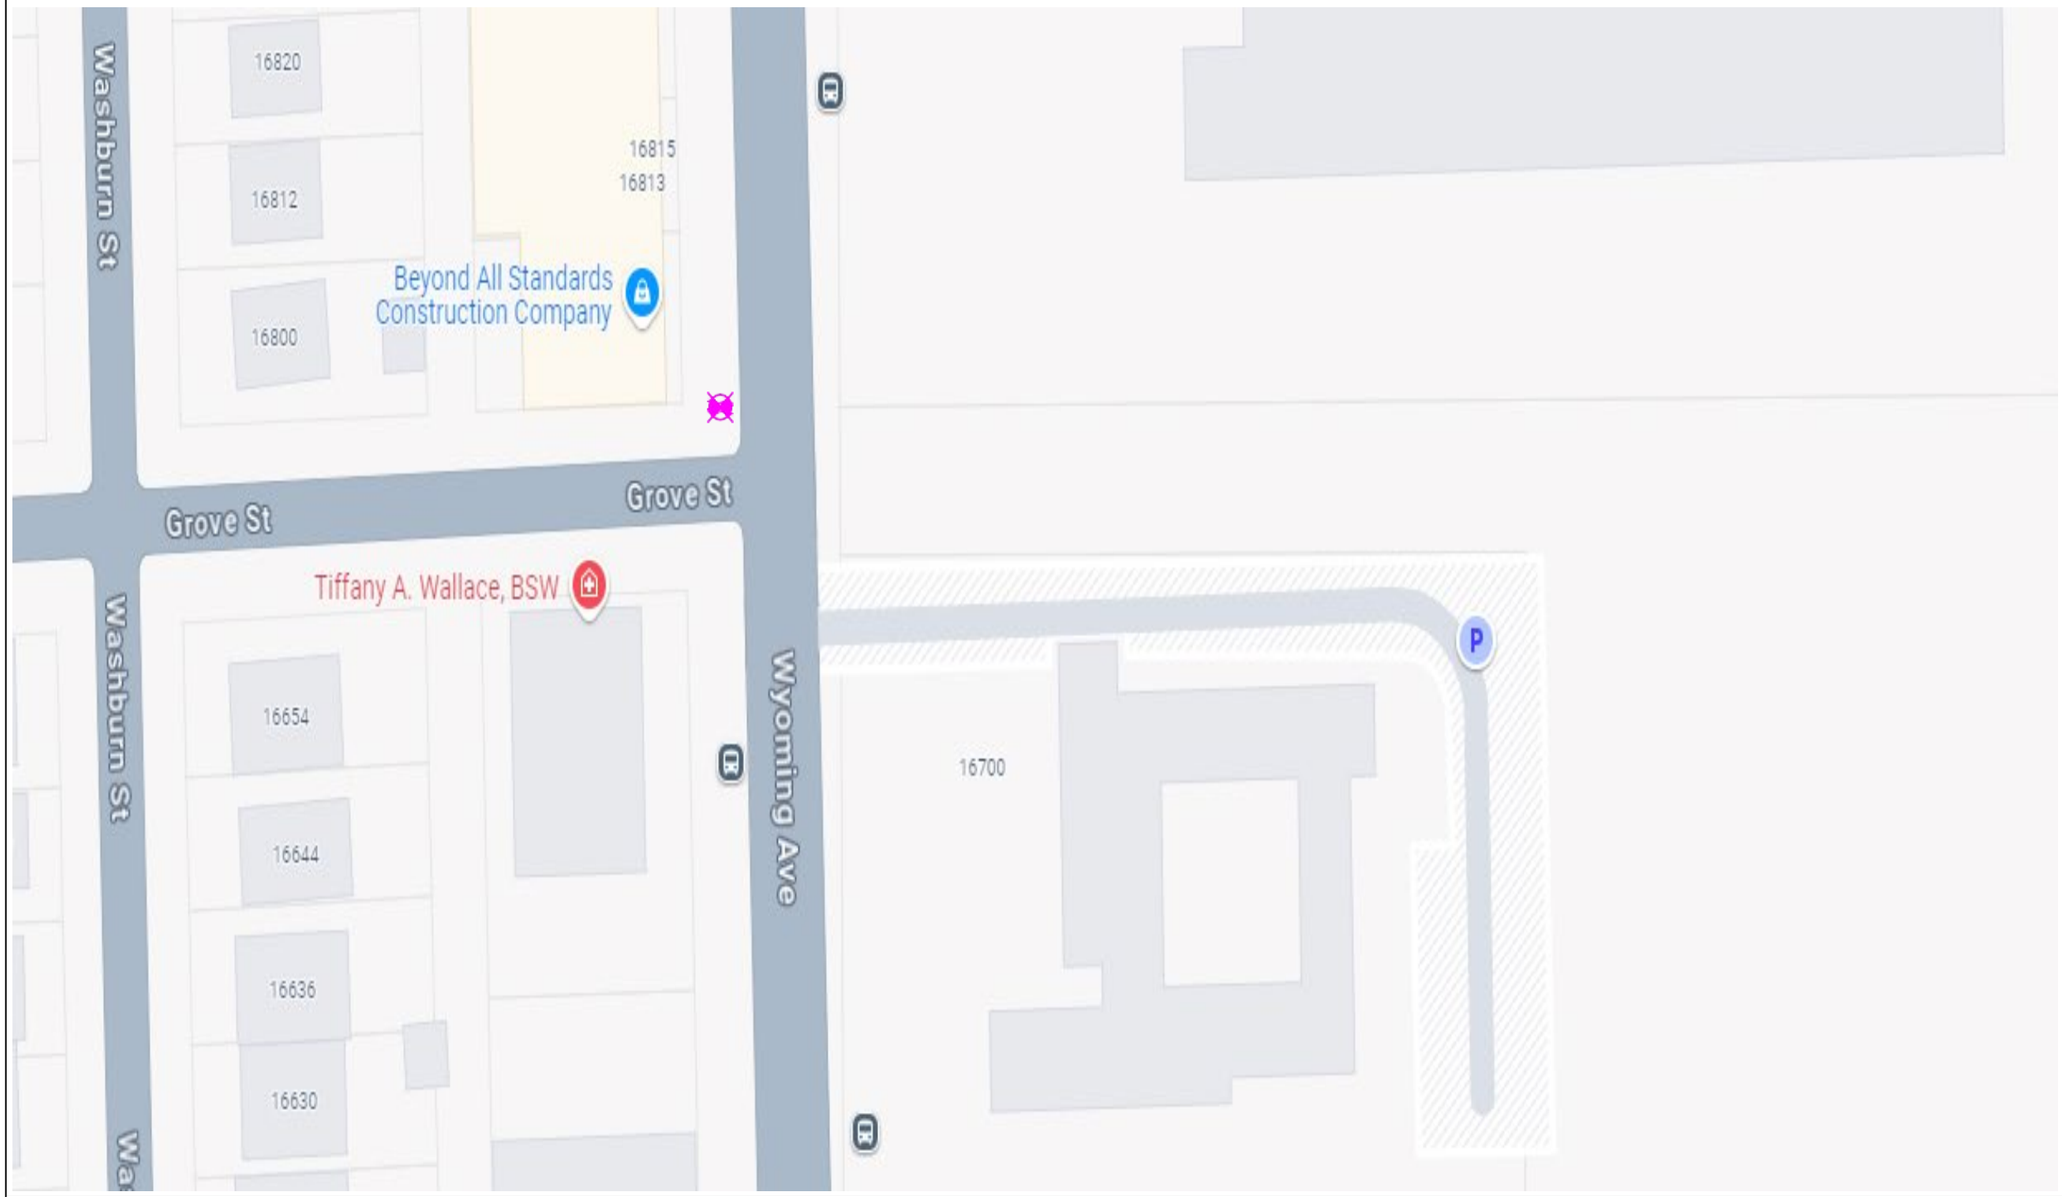

General Notes

N

SOLAR POWER

LEGEND

EXISTING POLE

PROPOSED POLE

PROPOSED CAMERA

PROPERTY LINE

No.	Revision/Issue	Date
1	Version 1-2	8/24

Firm Name and Address

Motorola Solutions
500 W Monroe Street
Chicago IL 60661


Project Name and Address

MI LPR Project

New Pole Installation Site

Project Plan View

Project DPD LPR	Sheet 2
Drawn by Misty Coryell	
Scale Not to Scale	

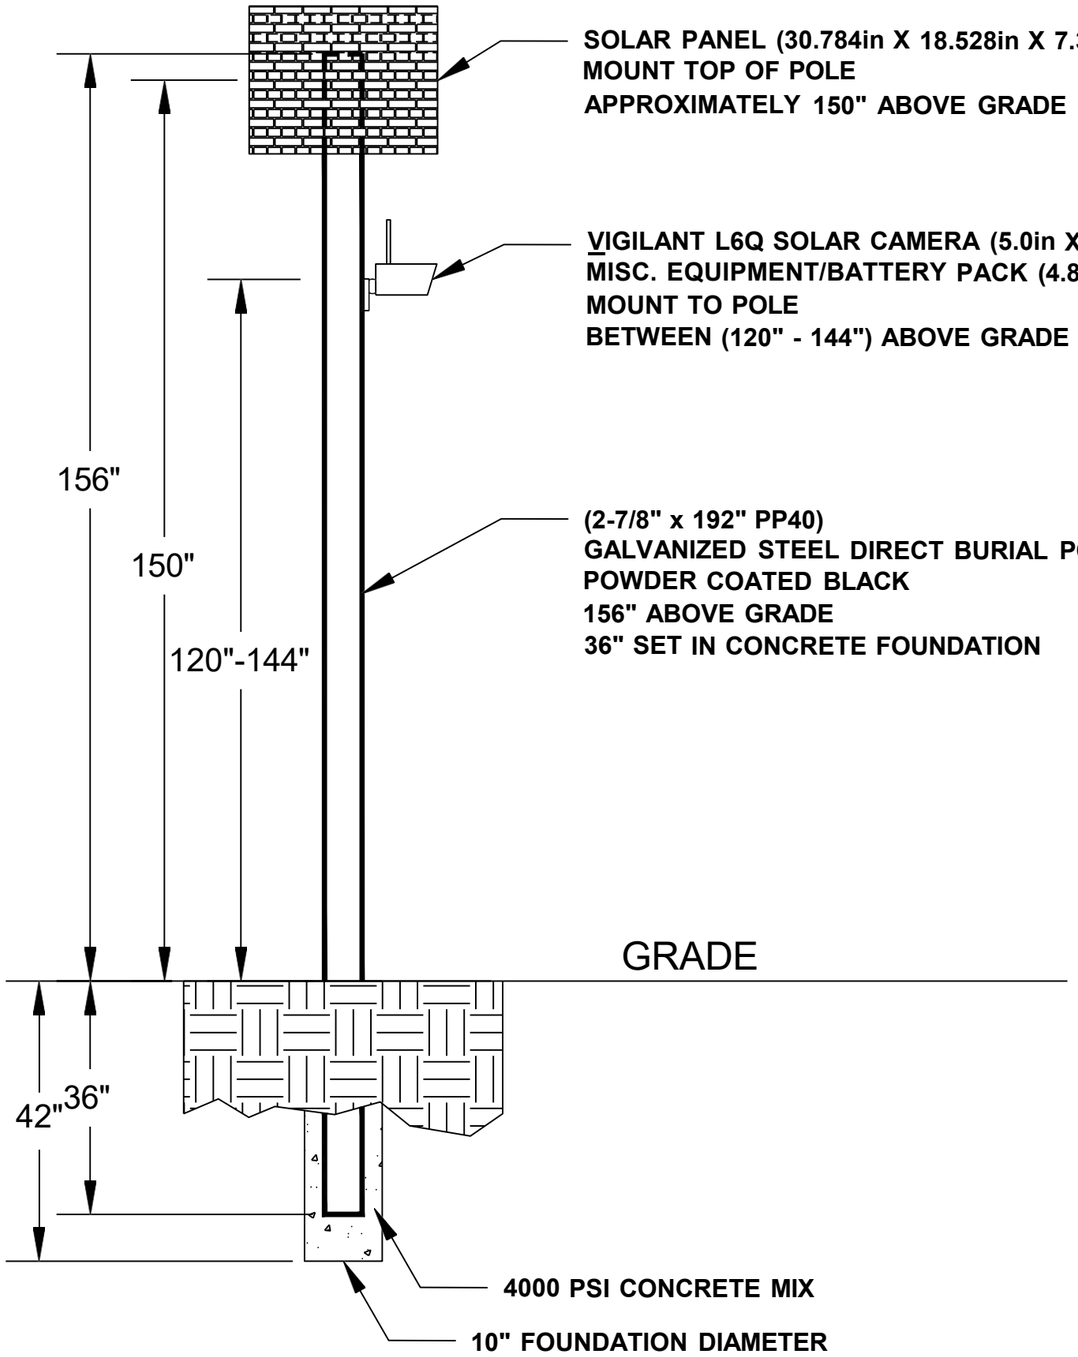

General Notes

No.	Revision/Issue	Date
1	Version 1-2	8/24

Firm Name and Address

Motorola Solutions
500 W Monroe Street
Chicago IL 60661

Project Name and Address

MI LPR Project


Pole Detail

Project DPD LPR	Sheet 3
Drawn by John Gabrial	
Scale Not to Scale	

WB Chicago Bl at Woodward Av

Lat: 42.38634506
Long: -83.08449378

Install a New Sign Pole for LPR Camera

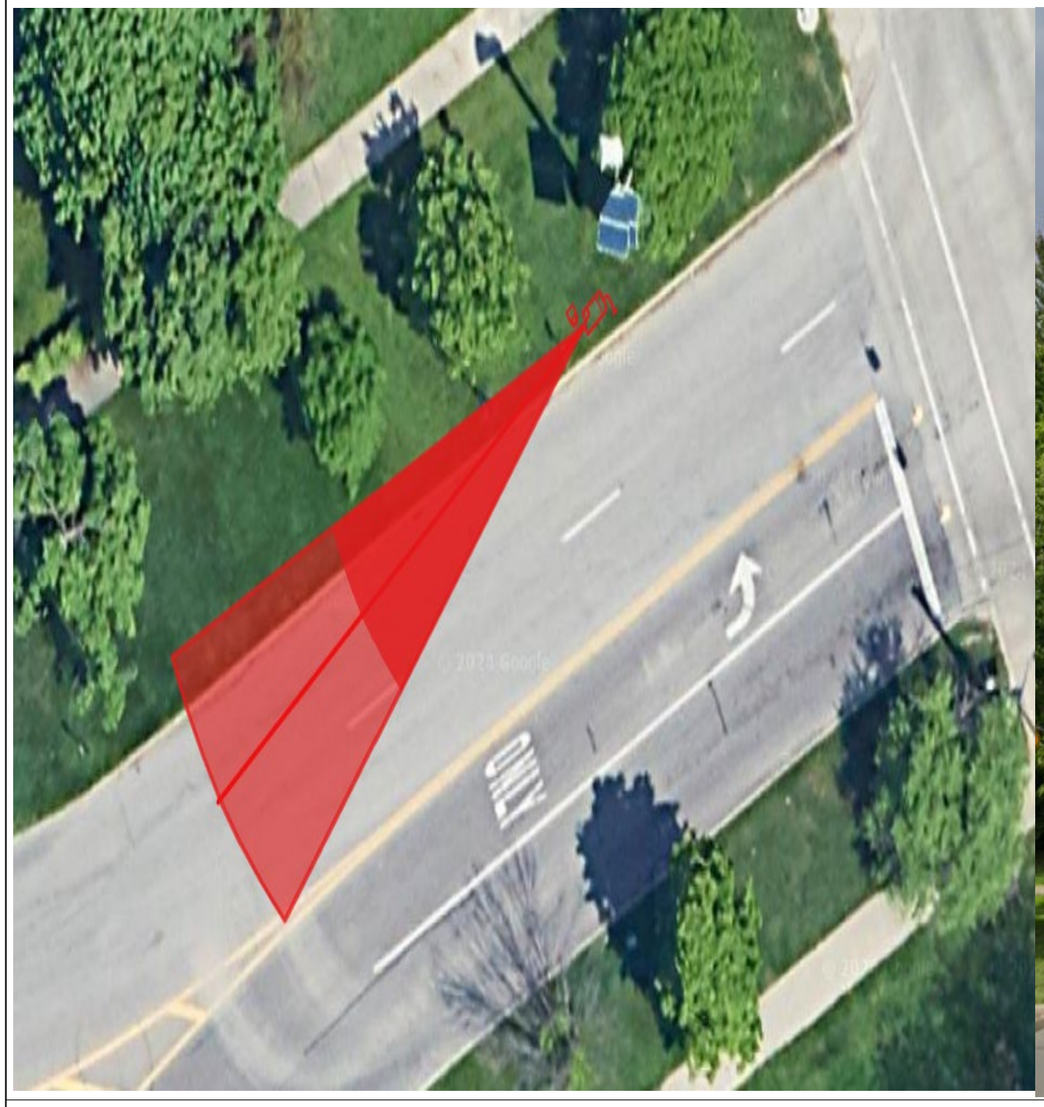



General Notes

N

SOLAR POWER

LEGEND

- EXISTING POLE
- PROPOSED POLE
- PROPOSED CAMERA
- PROPERTY LINE

No.	Revision/Issue	Date
1	Version 1-1	8/24

Firm Name and Address

Motorola Solutions
500 W Monroe Street
Chicago IL 60661

Project Name and Address


MI LPR Project

New Pole Installation Site

Project Plan View

Project DPDLPR	Sheet 1
Drawn by Misty Coryell	
Scale Not to Scale	

WB Chicago Bl at Woodward Av

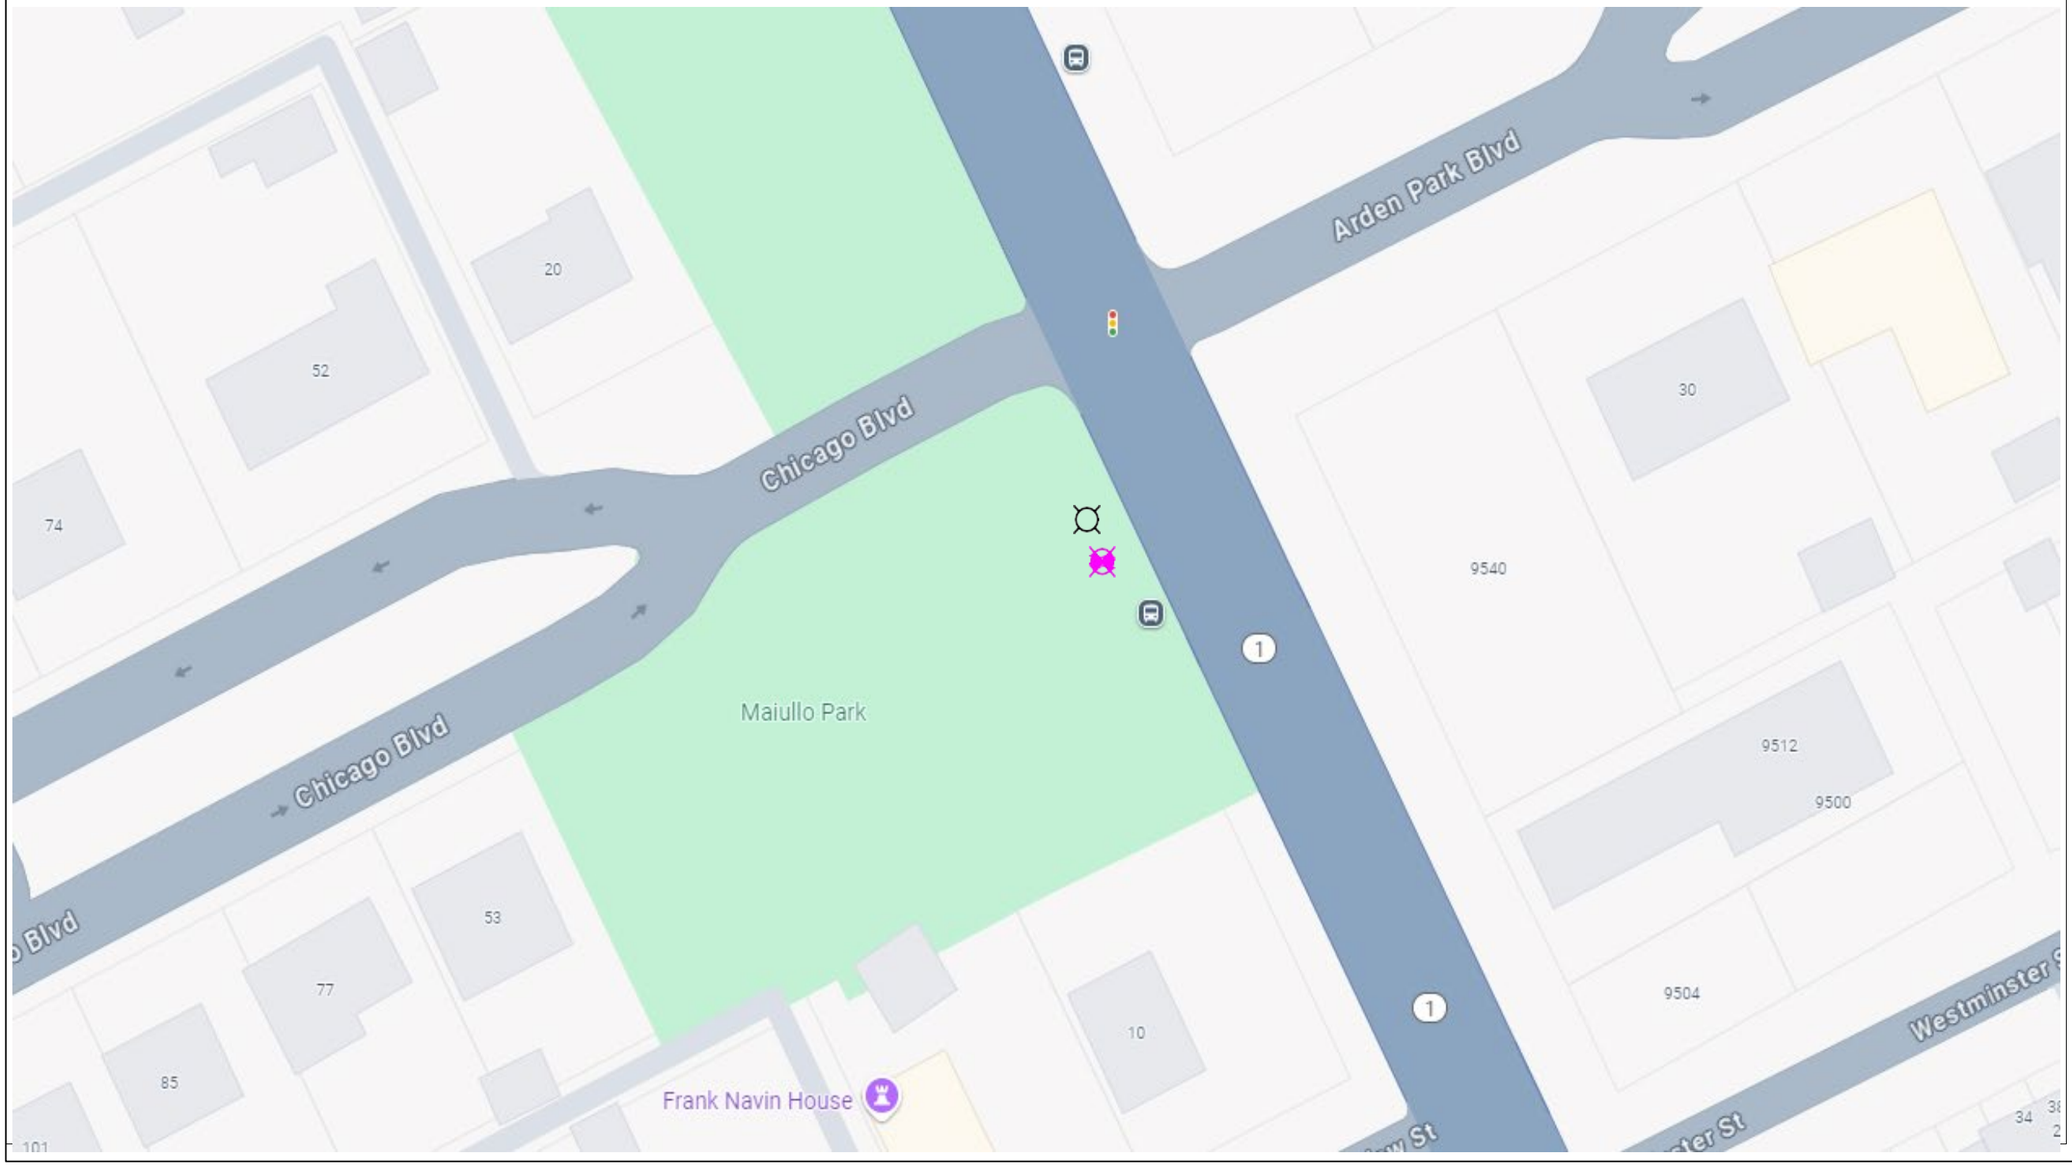

General Notes

N

SOLAR POWER

LEGEND

EXISTING POLE

PROPOSED POLE

PROPOSED CAMERA

PROPERTY LINE

No.	Revision/Issue	Date
1	Version 1-2	8/24

Firm Name and Address

Motorola Solutions
500 W Monroe Street
Chicago IL 60661


Project Name and Address

MI LPR Project

New Pole Installation Site

Project Plan View

Project DPD LPR	Sheet 2
Drawn by Misty Coryell	
Scale Not to Scale	

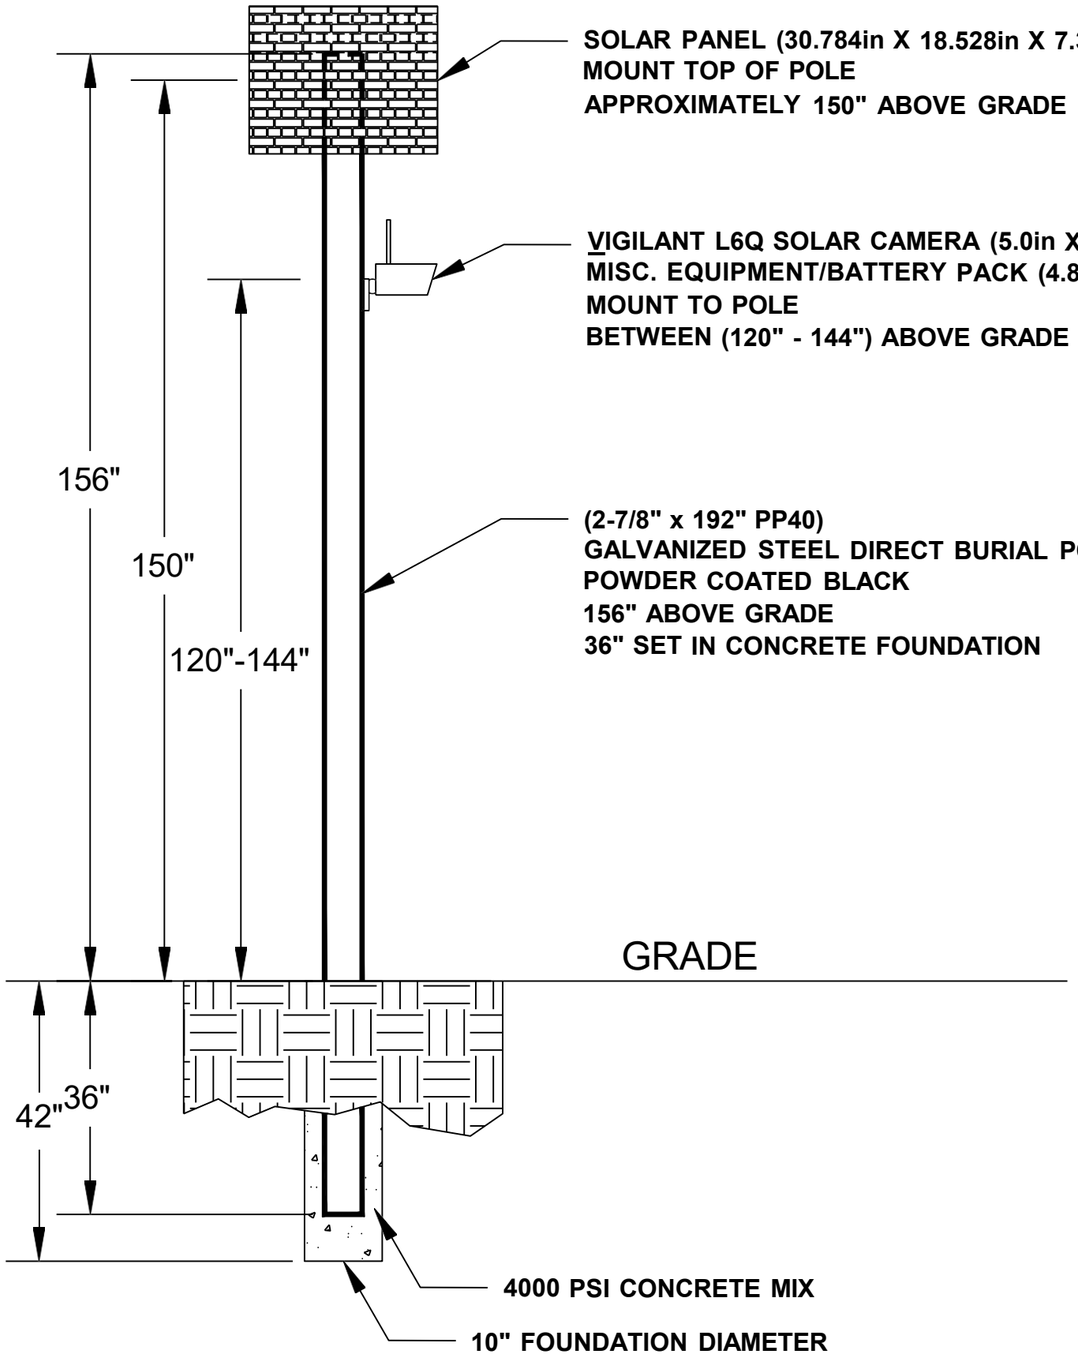

General Notes

No.	Revision/Issue	Date
1	Version 1-2	8/24

Firm Name and Address

Motorola Solutions
500 W Monroe Street
Chicago IL 60661

Project Name and Address

MI LPR Project

Pole Detail

Project DPD LPR	Sheet 3
Drawn by John Gabrial	
Scale Not to Scale	

WB Conant at Mt Elliott St

Lat: 42.38660610
Long: -83.03966971

Install a New Sign Pole for LPR Camera





General Notes

N

SOLAR POWER

LEGEND

EXISTING POLE

PROPOSED POLE

PROPOSED CAMERA

PROPERTY LINE

No.	Revision/Issue	Date
1	Version 1-1	8/24

Firm Name and Address

Motorola Solutions
500 W Monroe Street
Chicago IL 60661

Project Name and Address


MI LPR Project

New Pole Installation Site

Project Plan View

Project DPDLPR	Sheet 1
Drawn by Misty Coryell	
Scale Not to Scale	

WB Conant at Mt Elliott St

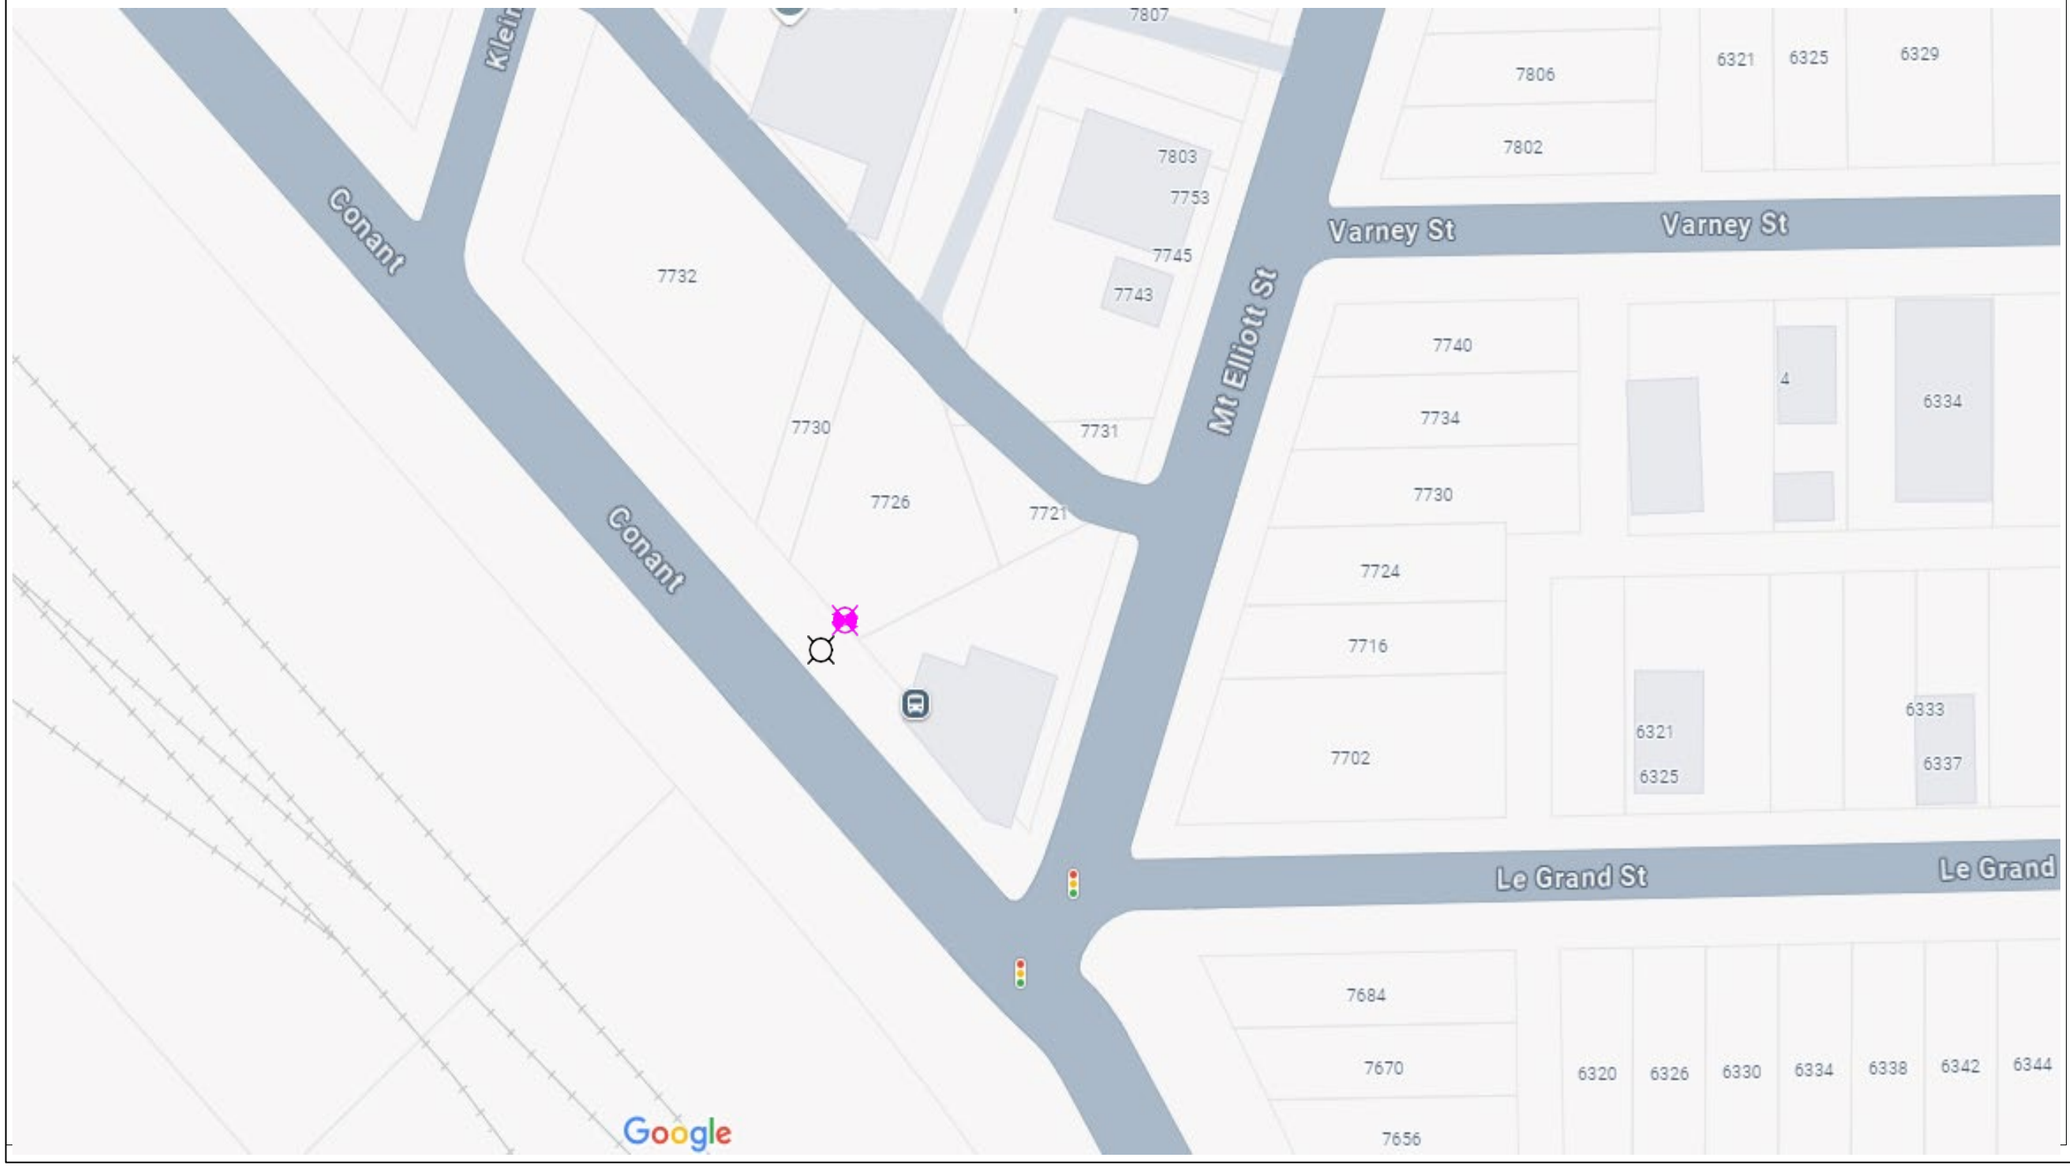

General Notes

N

SOLAR POWER

LEGEND

- EXISTING POLE
- PROPOSED POLE
- PROPOSED CAMERA
- PROPERTY LINE

No.	Revision/Issue	Date
1	Version 1-2	8/24

Firm Name and Address

Motorola Solutions
500 W Monroe Street
Chicago IL 60661


Project Name and Address

MI LPR Project

New Pole Installation Site

Project Plan View

Project DPD LPR	Sheet 2
Drawn by Misty Coryell	
Scale Not to Scale	

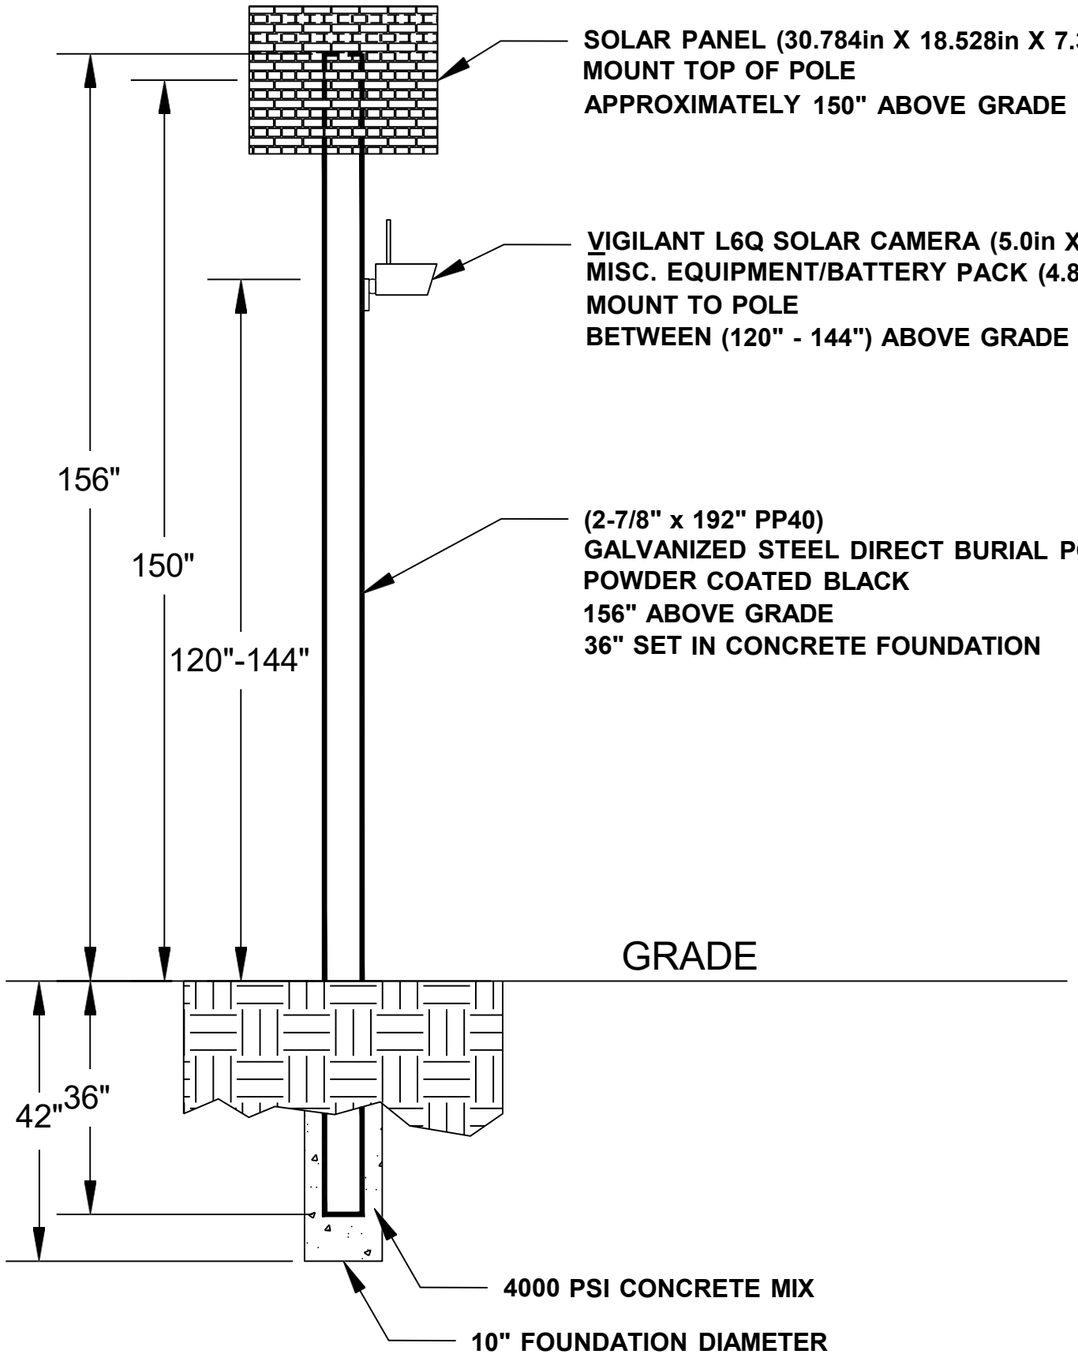

General Notes

No.	Revision/Issue	Date
1	Version 1-2	8/24

Firm Name and Address

Motorola Solutions
500 W Monroe Street
Chicago IL 60661

Project Name and Address

MI LPR Project

Pole Detail


Project DPD LPR	Sheet 3
Drawn by John Gabrial	
Scale Not to Scale	

WB E McNichols at Van Dyke Av

Lat: 42.41960396814872
Long: -83.02436232130566

Install a New Sign Pole for LPR Camera



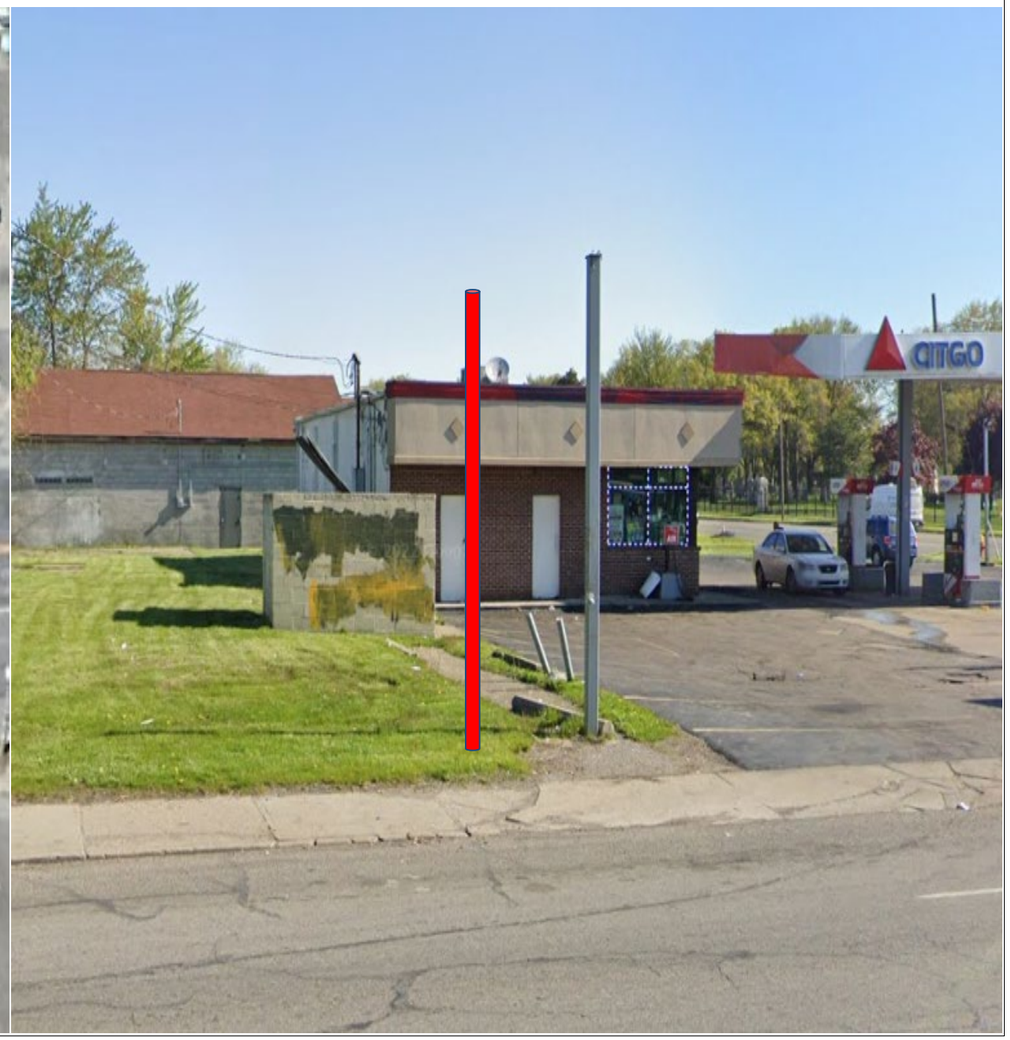

General Notes

N

SOLAR POWER

LEGEND

- EXISTING POLE
- PROPOSED POLE
- PROPOSED CAMERA
- PROPERTY LINE

No.	Revision/Issue	Date
1	Version 1-1	8/24

Firm Name and Address

Motorola Solutions
500 W Monroe Street
Chicago IL 60661

Project Name and Address


MI LPR Project

New Pole Installation Site

Project Plan View

Project DPDLPR	Sheet 1
Drawn by Misty Coryell	
Scale Not to Scale	

WB E McNichols at Van Dyke Av

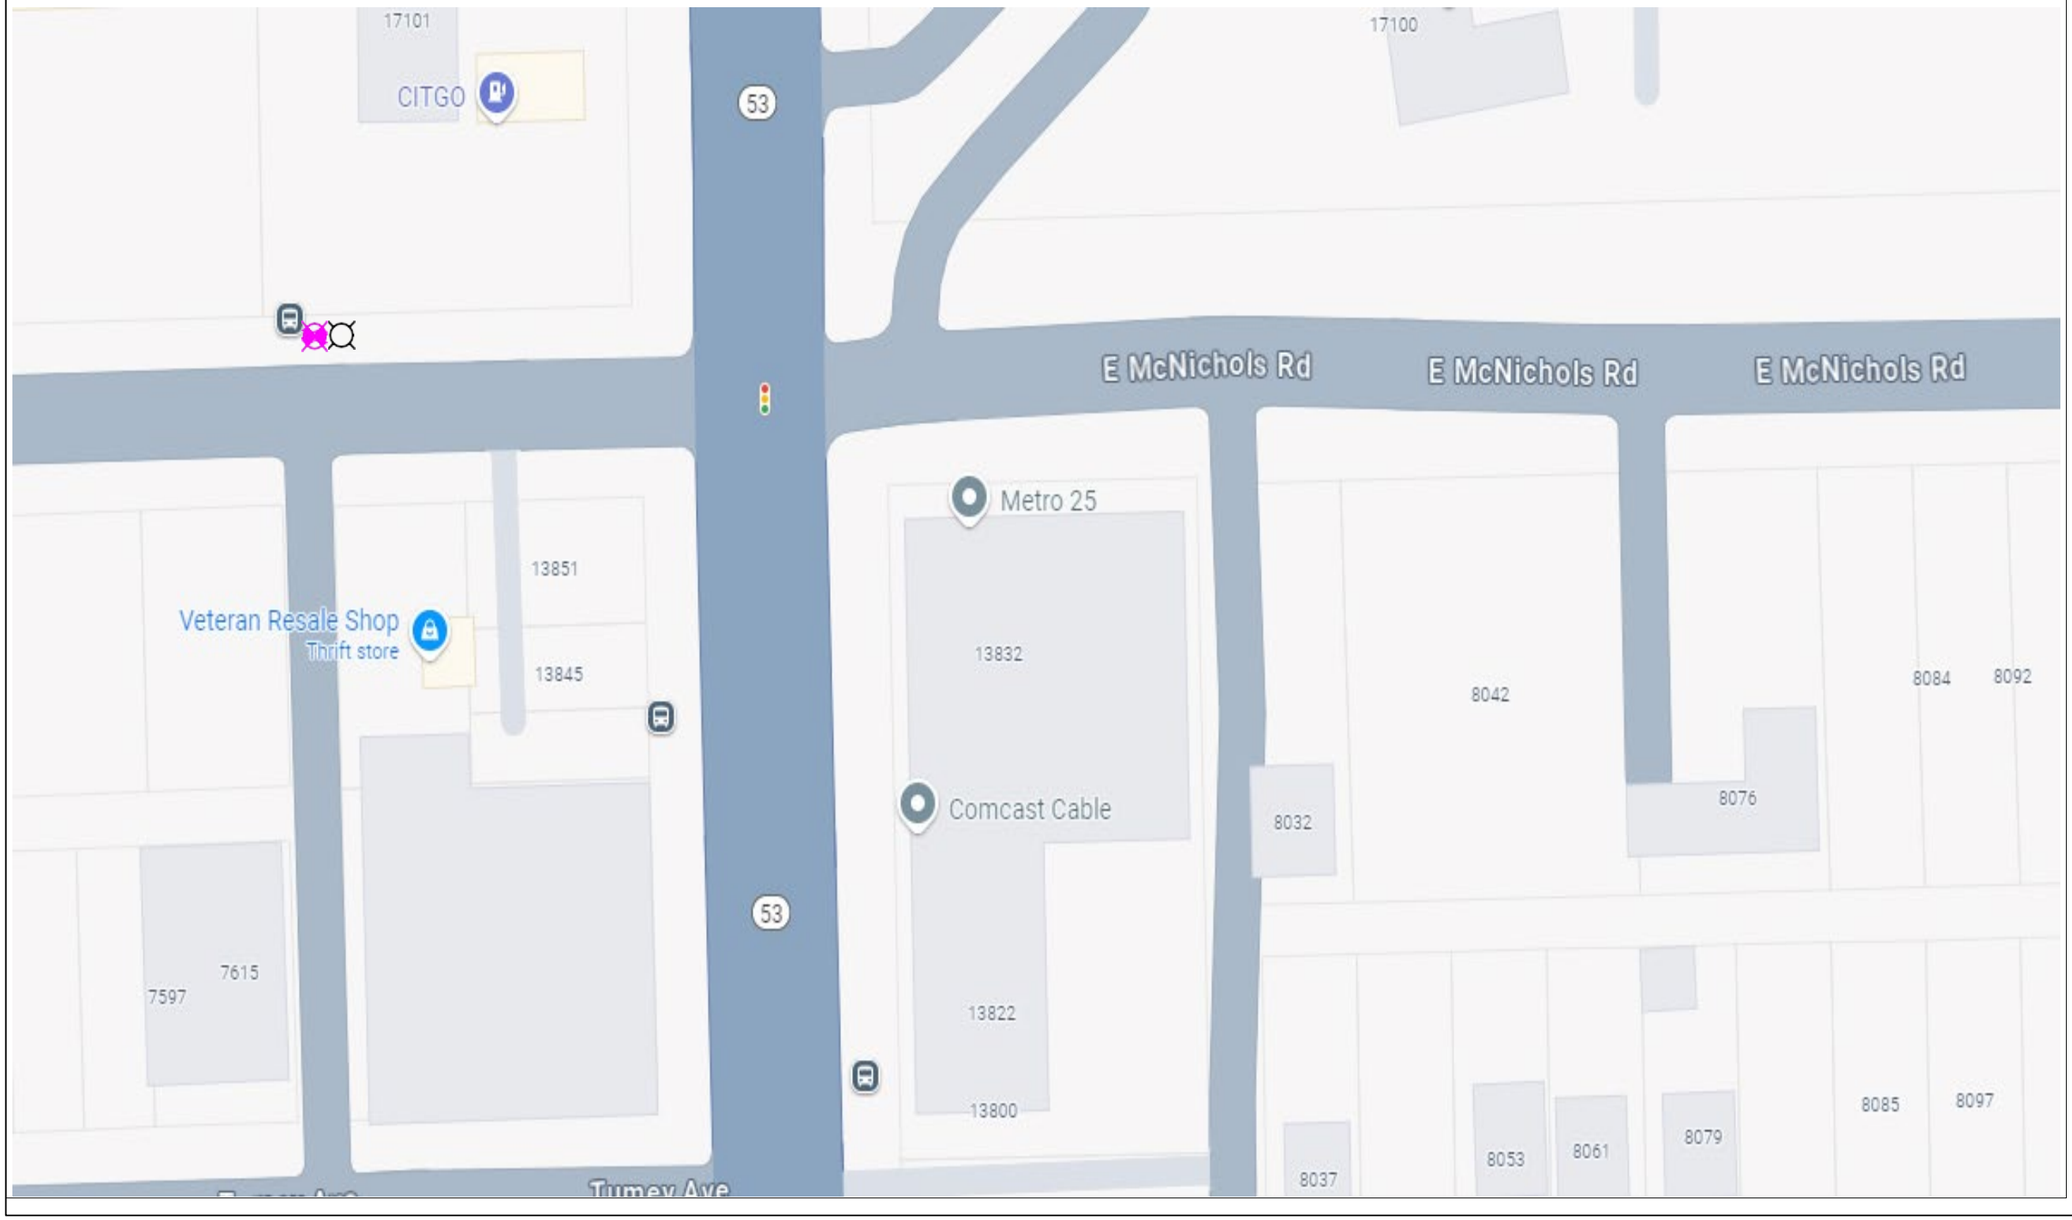

General Notes

N

SOLAR POWER

LEGEND

- EXISTING POLE
- PROPOSED POLE
- PROPOSED CAMERA
- PROPERTY LINE

No.	Revision/Issue	Date
1	Version 1-2	8/24

Firm Name and Address

Motorola Solutions
500 W Monroe Street
Chicago IL 60661


Project Name and Address

MI LPR Project

New Pole Installation Site

Project Plan View

Project DPD LPR	Sheet 2
Drawn by Misty Coryell	
Scale Not to Scale	

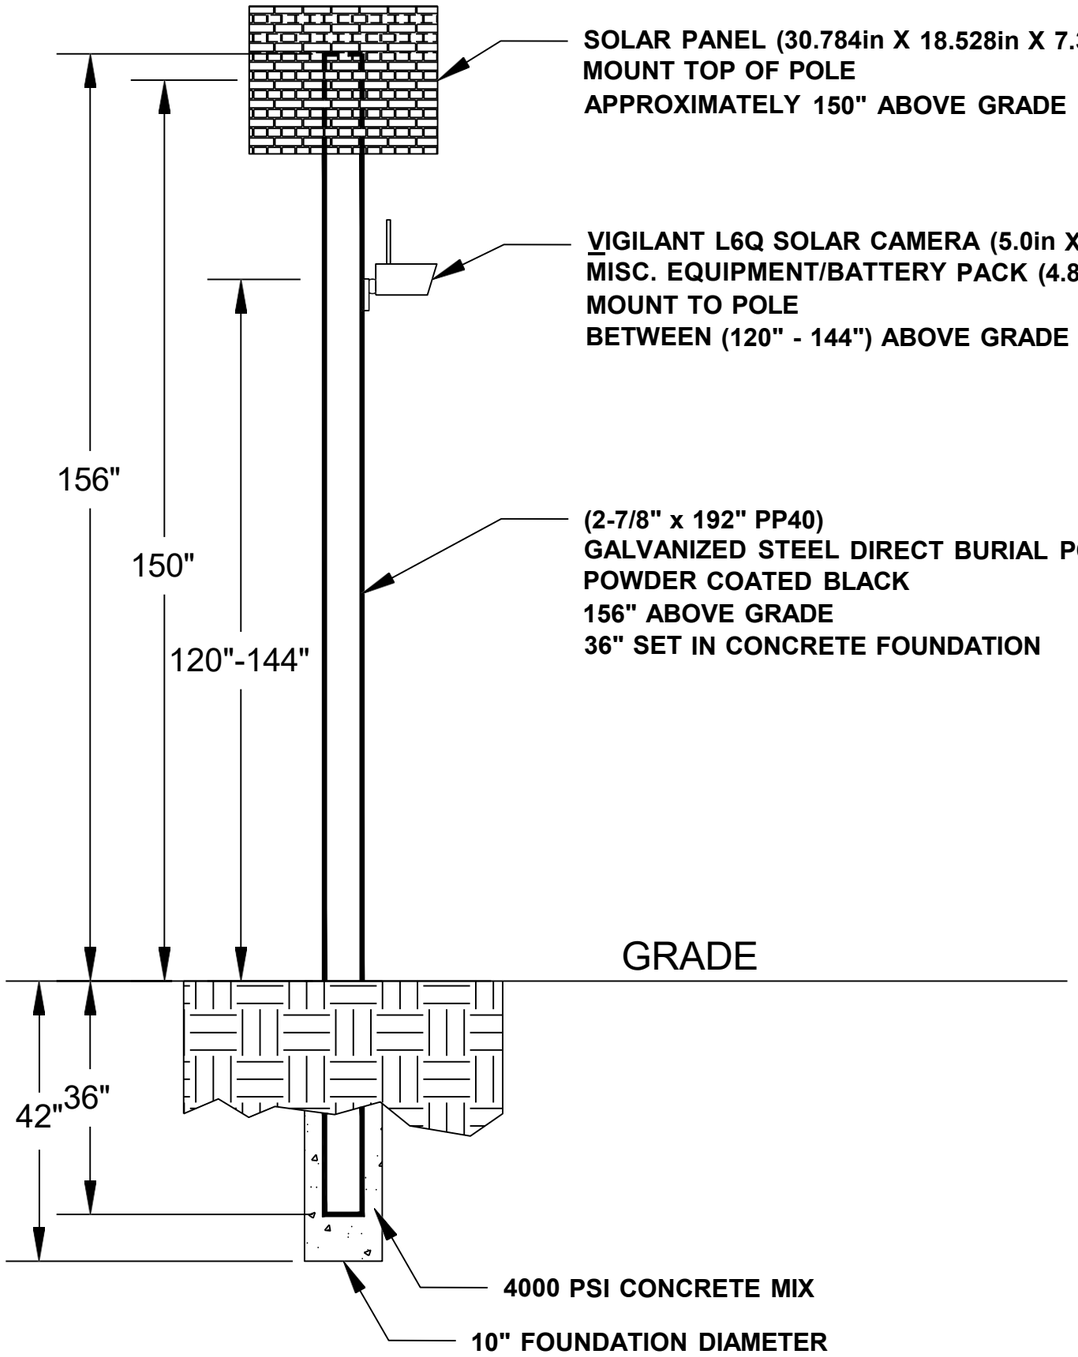

General Notes

No.	Revision/Issue	Date
1	Version 1-2	8/24

Firm Name and Address

Motorola Solutions
500 W Monroe Street
Chicago IL 60661

Project Name and Address

MI LPR Project

Pole Detail

Project DPD LPR	Sheet 3
Drawn by John Gabrial	
Scale Not to Scale	

WB E McNichols Rd at Gratiot Av

Lat: 42.42698018098374
Long: -82.98380120085291

Install a New Sign Pole for LPR Camera





General Notes

N

SOLAR POWER

LEGEND

EXISTING POLE

PROPOSED POLE

PROPOSED CAMERA

PROPERTY LINE

No.	Revision/Issue	Date
1	Version 1-1	8/24

Firm Name and Address

Motorola Solutions
500 W Monroe Street
Chicago IL 60661

Project Name and Address


MI LPR Project

New Pole Installation Site

Project Plan View

Project DPDLPR	Sheet 1
Drawn by Misty Coryell	
Scale Not to Scale	

WB E McNichols Rd at Gratiot Av

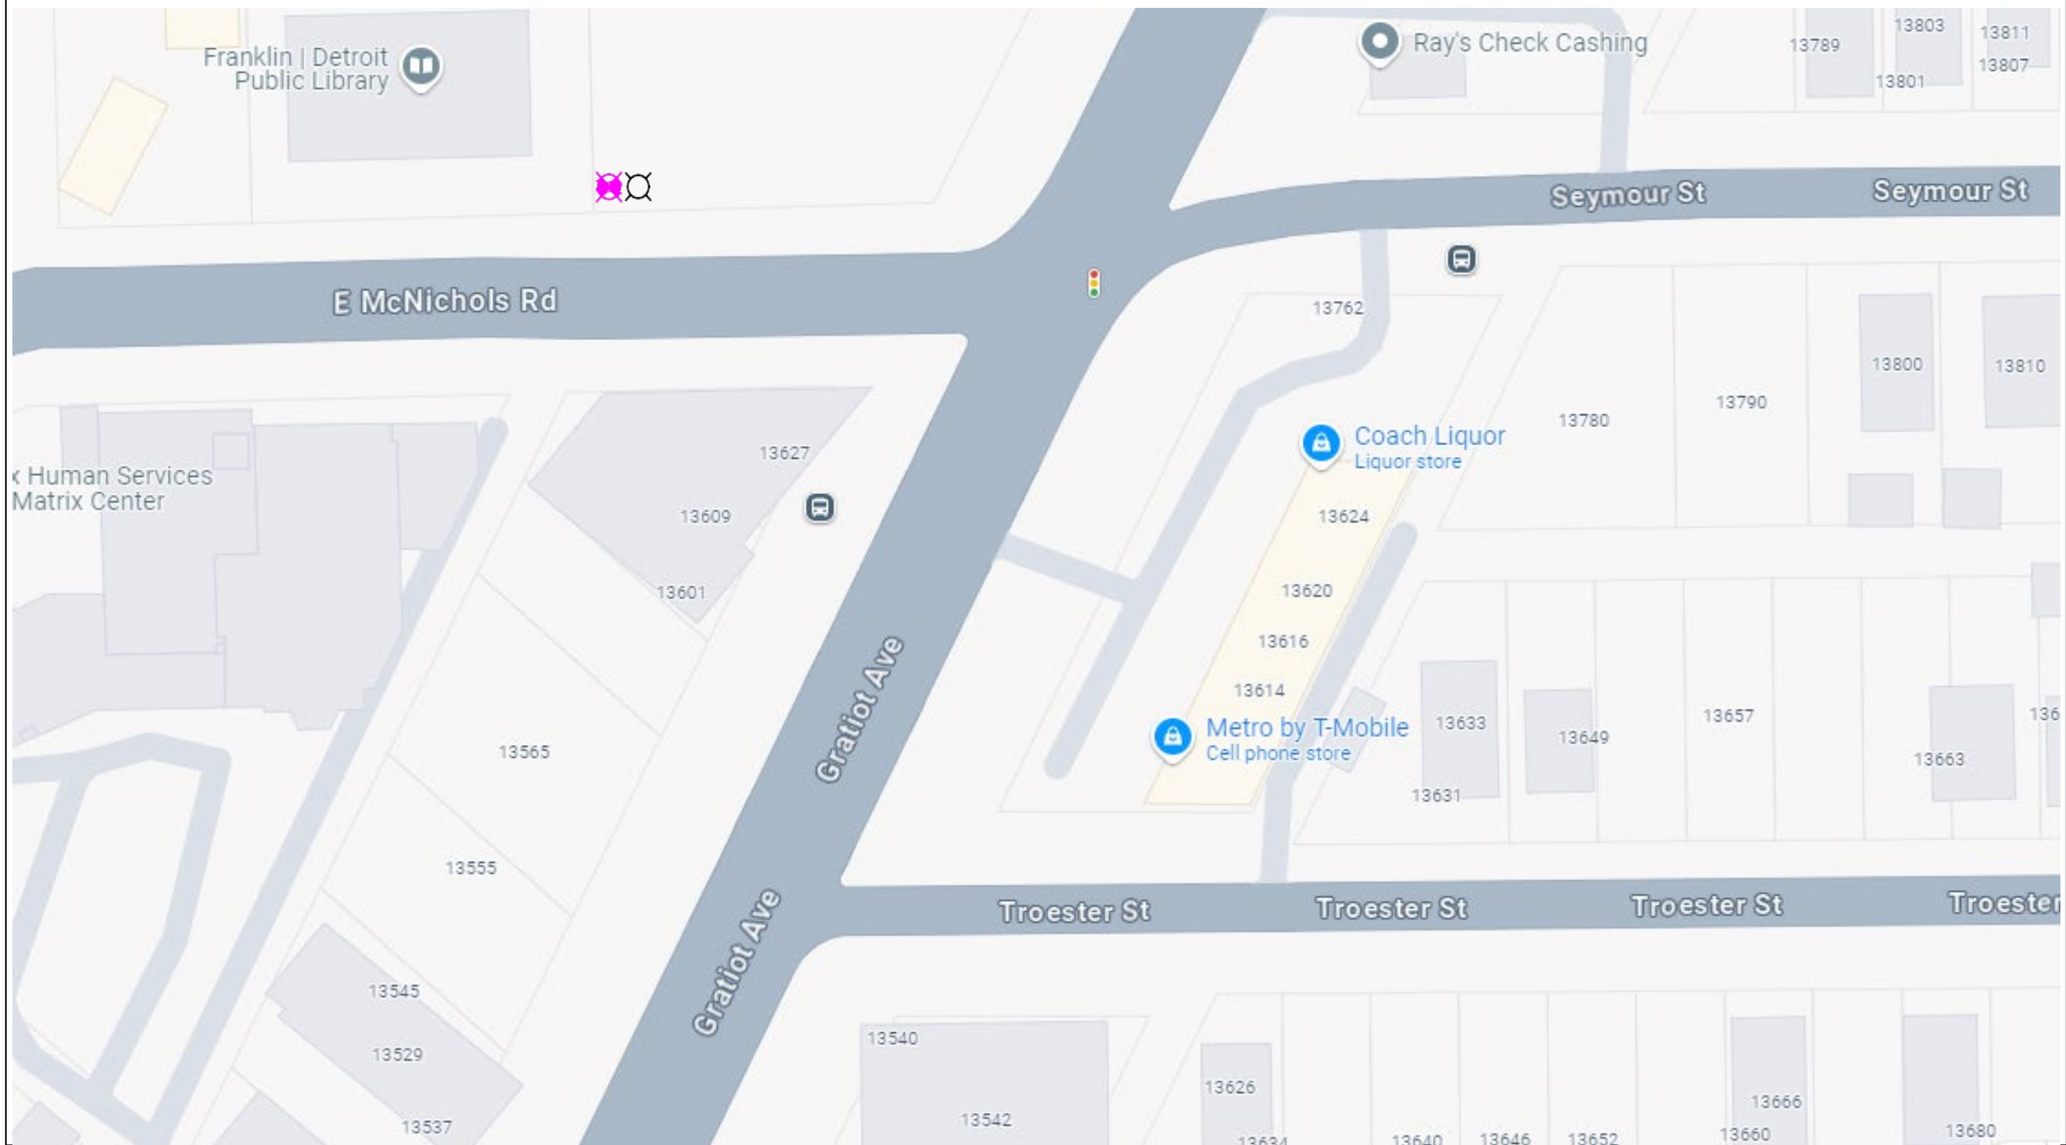

General Notes

N

SOLAR POWER

LEGEND

EXISTING POLE

PROPOSED POLE

PROPOSED CAMERA

PROPERTY LINE

No.	Revision/Issue	Date
1	Version 1–2	8/24

Firm Name and Address

Motorola Solutions
500 W Monroe Street
Chicago IL 60661


Project Name and Address

MI LPR Project

New Pole Installation Site

Project Plan View

Project	Sheet
DPD LPR	2
Drawn by: Misty Coryell	
Scale: Not to Scale	

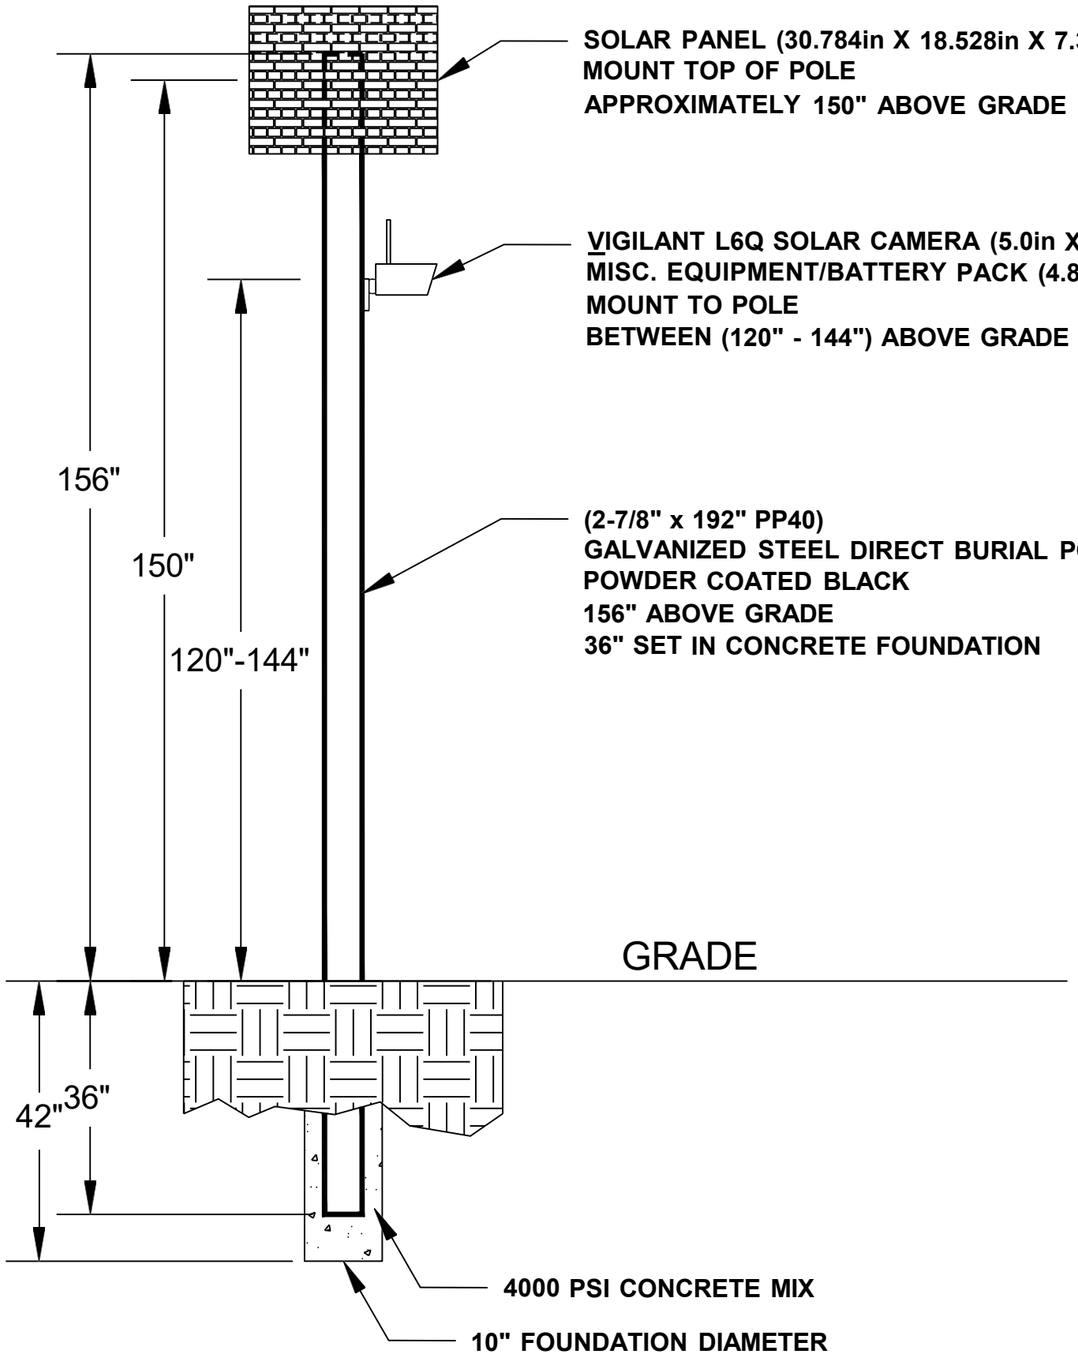

General Notes

No.	Revision/Issue	Date
1	Version 1-2	8/24

Firm Name and Address

Motorola Solutions
500 W Monroe Street
Chicago IL 60661

Project Name and Address

MI LPR Project


Pole Detail

Project DPD LPR	Sheet 3
Drawn by John Gabrial	
Scale Not to Scale	

WB E McNichols Rd at Gunston Av

Lat: 42.42005737
Long: -83.00425646

Install a New Sign Pole for LPR Camera

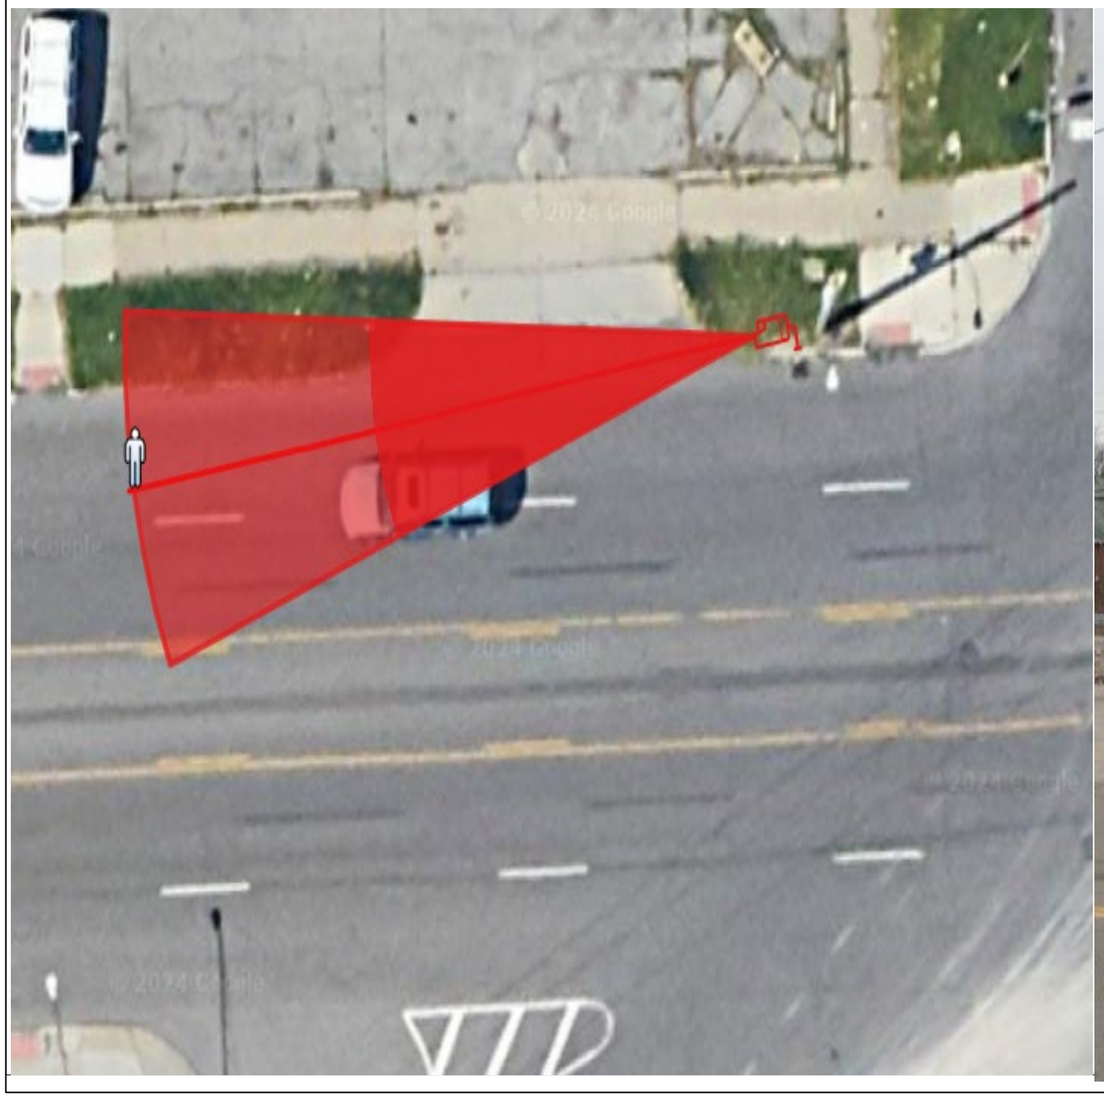



General Notes

N

SOLAR POWER

LEGEND

EXISTING POLE

PROPOSED POLE

PROPOSED CAMERA

PROPERTY LINE

No.	Revision/Issue	Date
1	Version 1-1	8/24

Firm Name and Address

Motorola Solutions
500 W Monroe Street
Chicago IL 60661

Project Name and Address


MI LPR Project

New Pole Installation Site

Project Plan View

Project DPDLPR	Sheet 1
Drawn by Misty Coryell	
Scale Not to Scale	

WB E McNichols Rd at Gunston Av

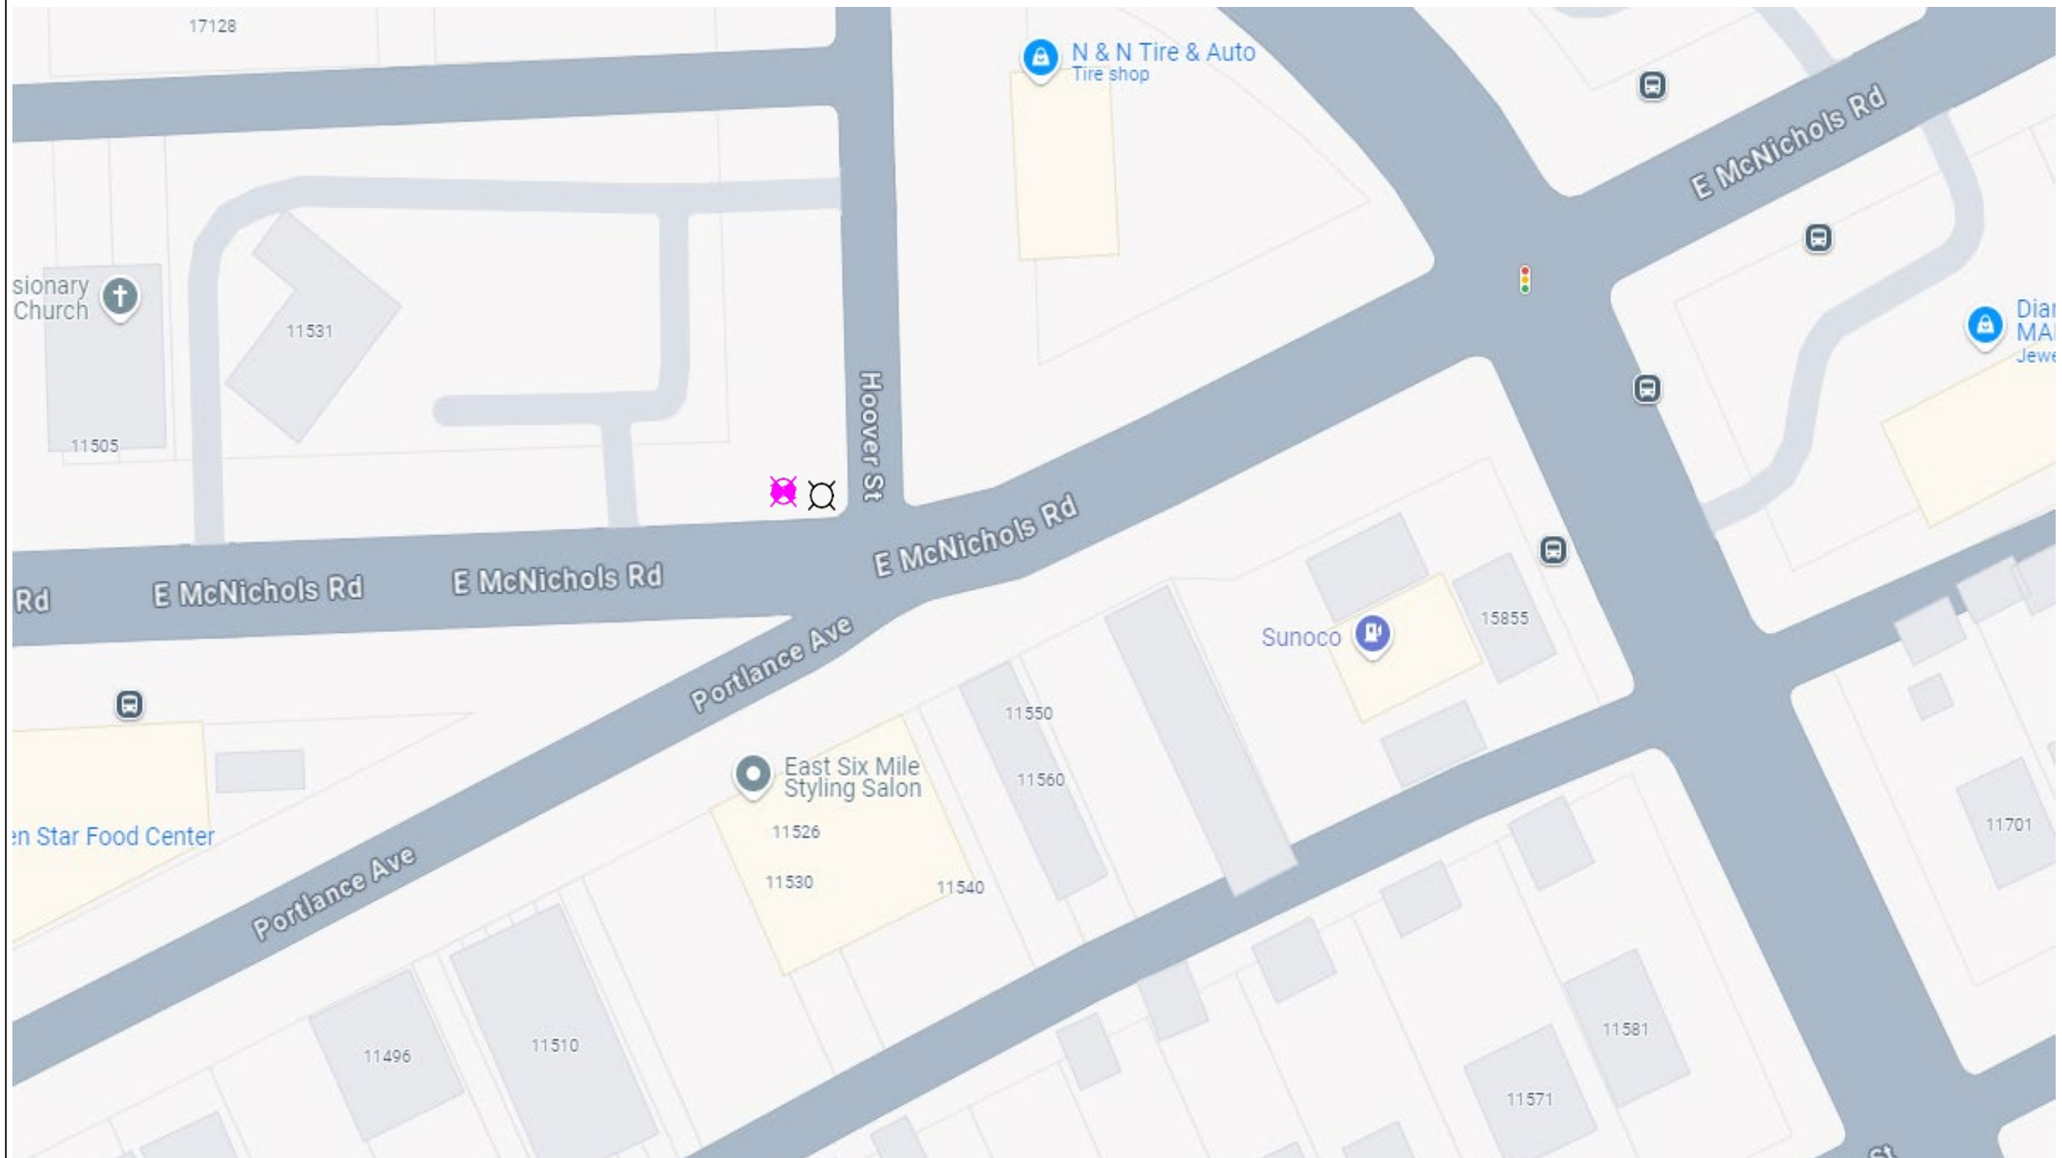

General Notes

N

SOLAR POWER

LEGEND

EXISTING POLE

PROPOSED POLE

PROPOSED CAMERA

PROPERTY LINE

No.	Revision/Issue	Date
1	Version 1-2	8/24

Firm Name and Address

Motorola Solutions
500 W Monroe Street
Chicago IL 60661


Project Name and Address

MI LPR Project

New Pole Installation Site

Project Plan View

Project DPD LPR	Sheet 2
Drawn by Misty Coryell	
Scale Not to Scale	

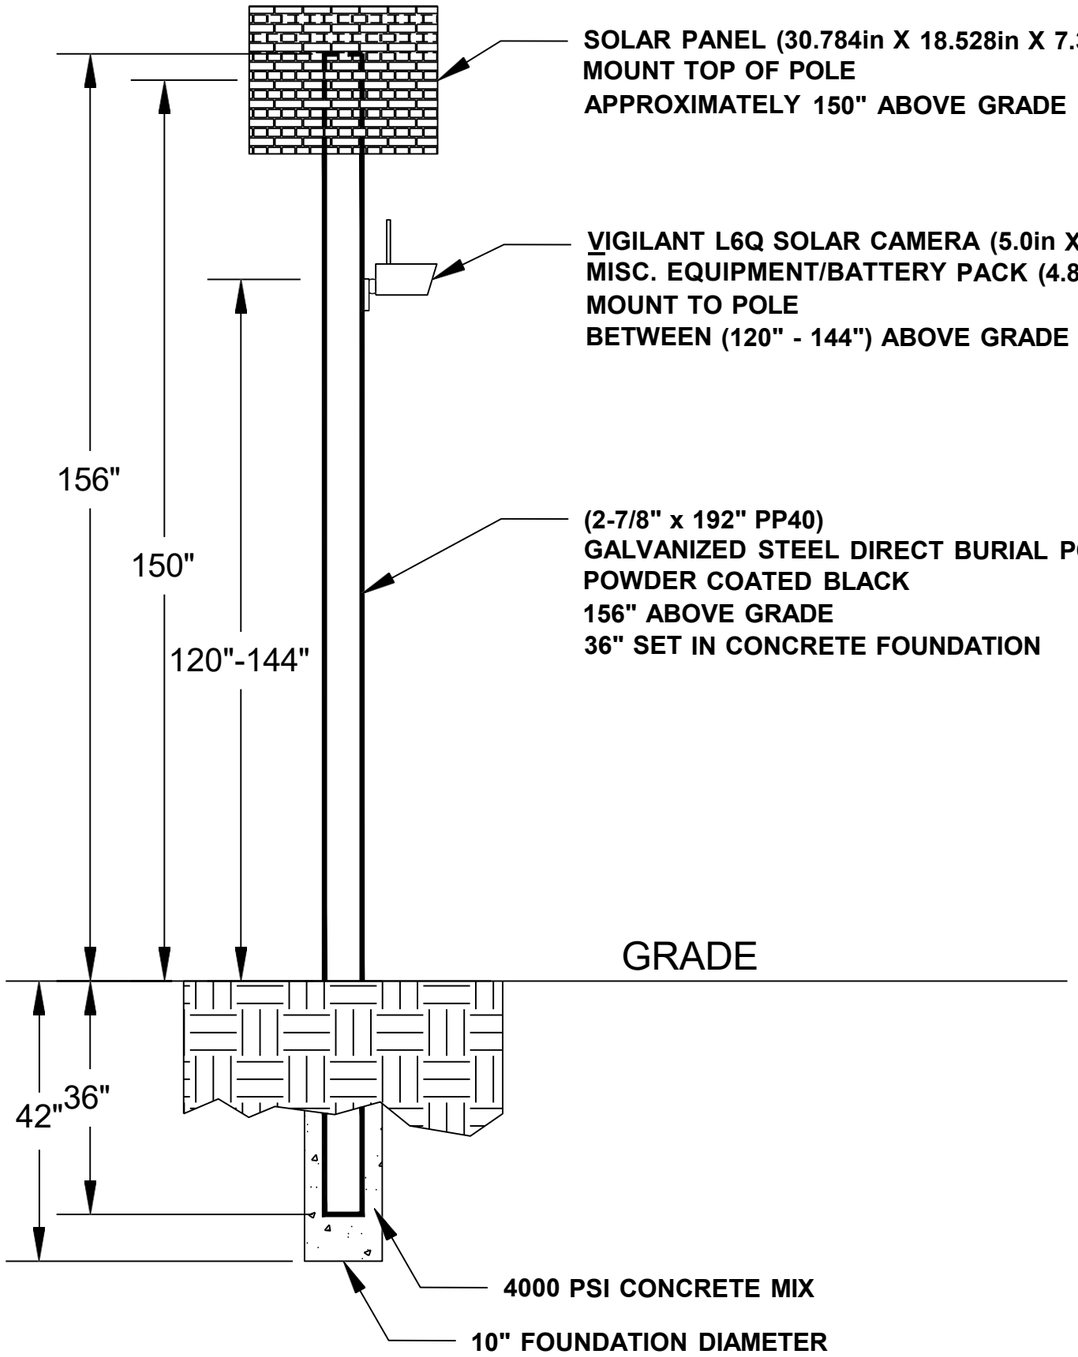

General Notes

No.	Revision/Issue	Date
1	Version 1-2	8/24

Firm Name and Address

Motorola Solutions
500 W Monroe Street
Chicago IL 60661

Project Name and Address

MI LPR Project


Pole Detail

Project DPD LPR	Sheet 3
Drawn by John Gabrial	
Scale Not to Scale	

WB E Nevada St at Mt Elliott St

Lat: 42.42646132
Long: -83.03940847

Install a New Sign Pole for LPR Camera

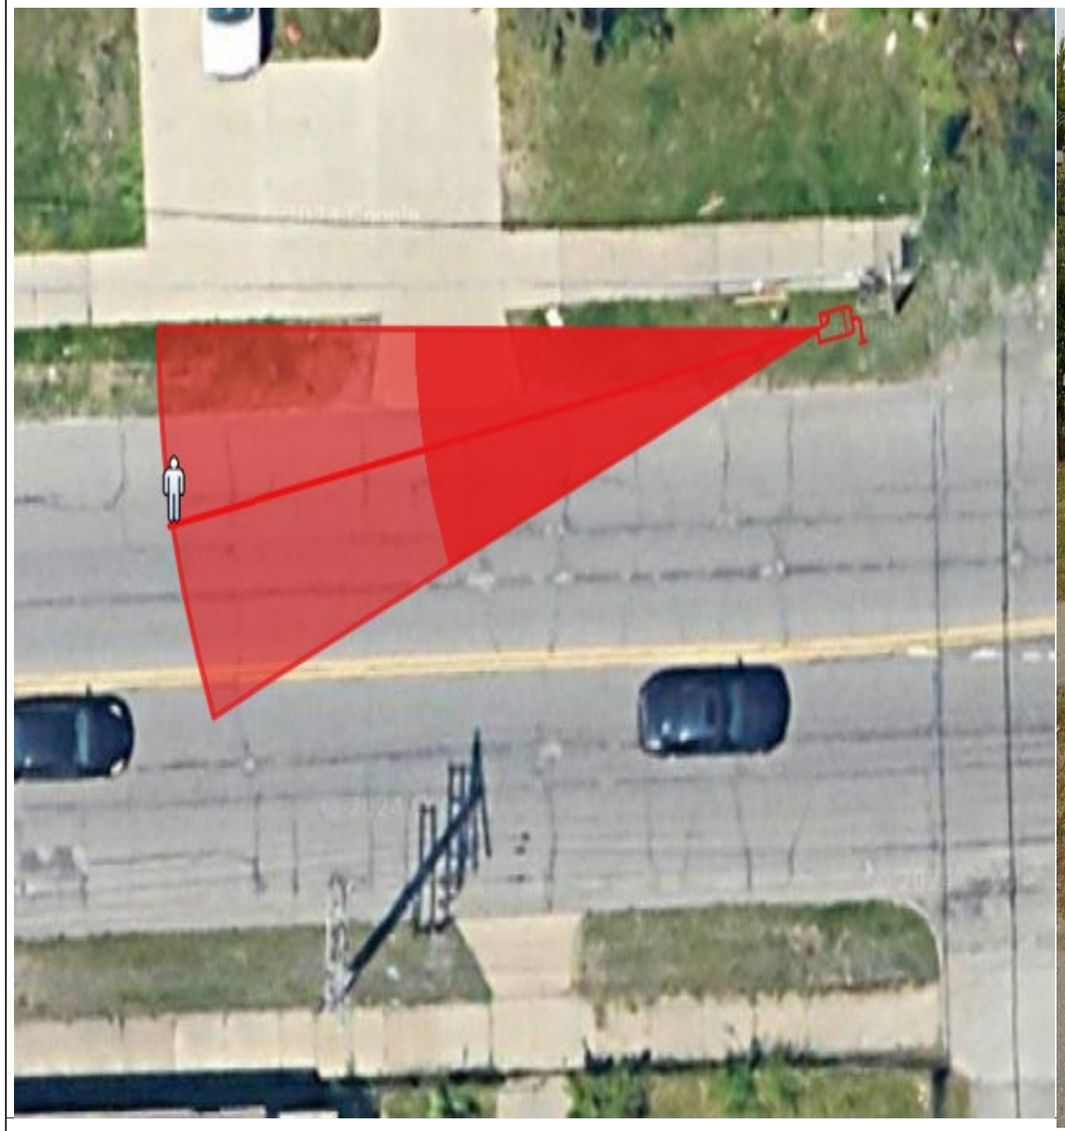



General Notes

N

SOLAR POWER

LEGEND

EXISTING POLE

PROPOSED POLE

PROPOSED CAMERA

PROPERTY LINE

No.	Revision/Issue	Date
1	Version 1-1	8/24

Firm Name and Address

Motorola Solutions
500 W Monroe Street
Chicago IL 60661

Project Name and Address


MI LPR Project

New Pole Installation Site

Project Plan View

Project DPDLPR	Sheet 1
Drawn by Misty Coryell	
Scale Not to Scale	

WB E Nevada St at Mt Elliott St

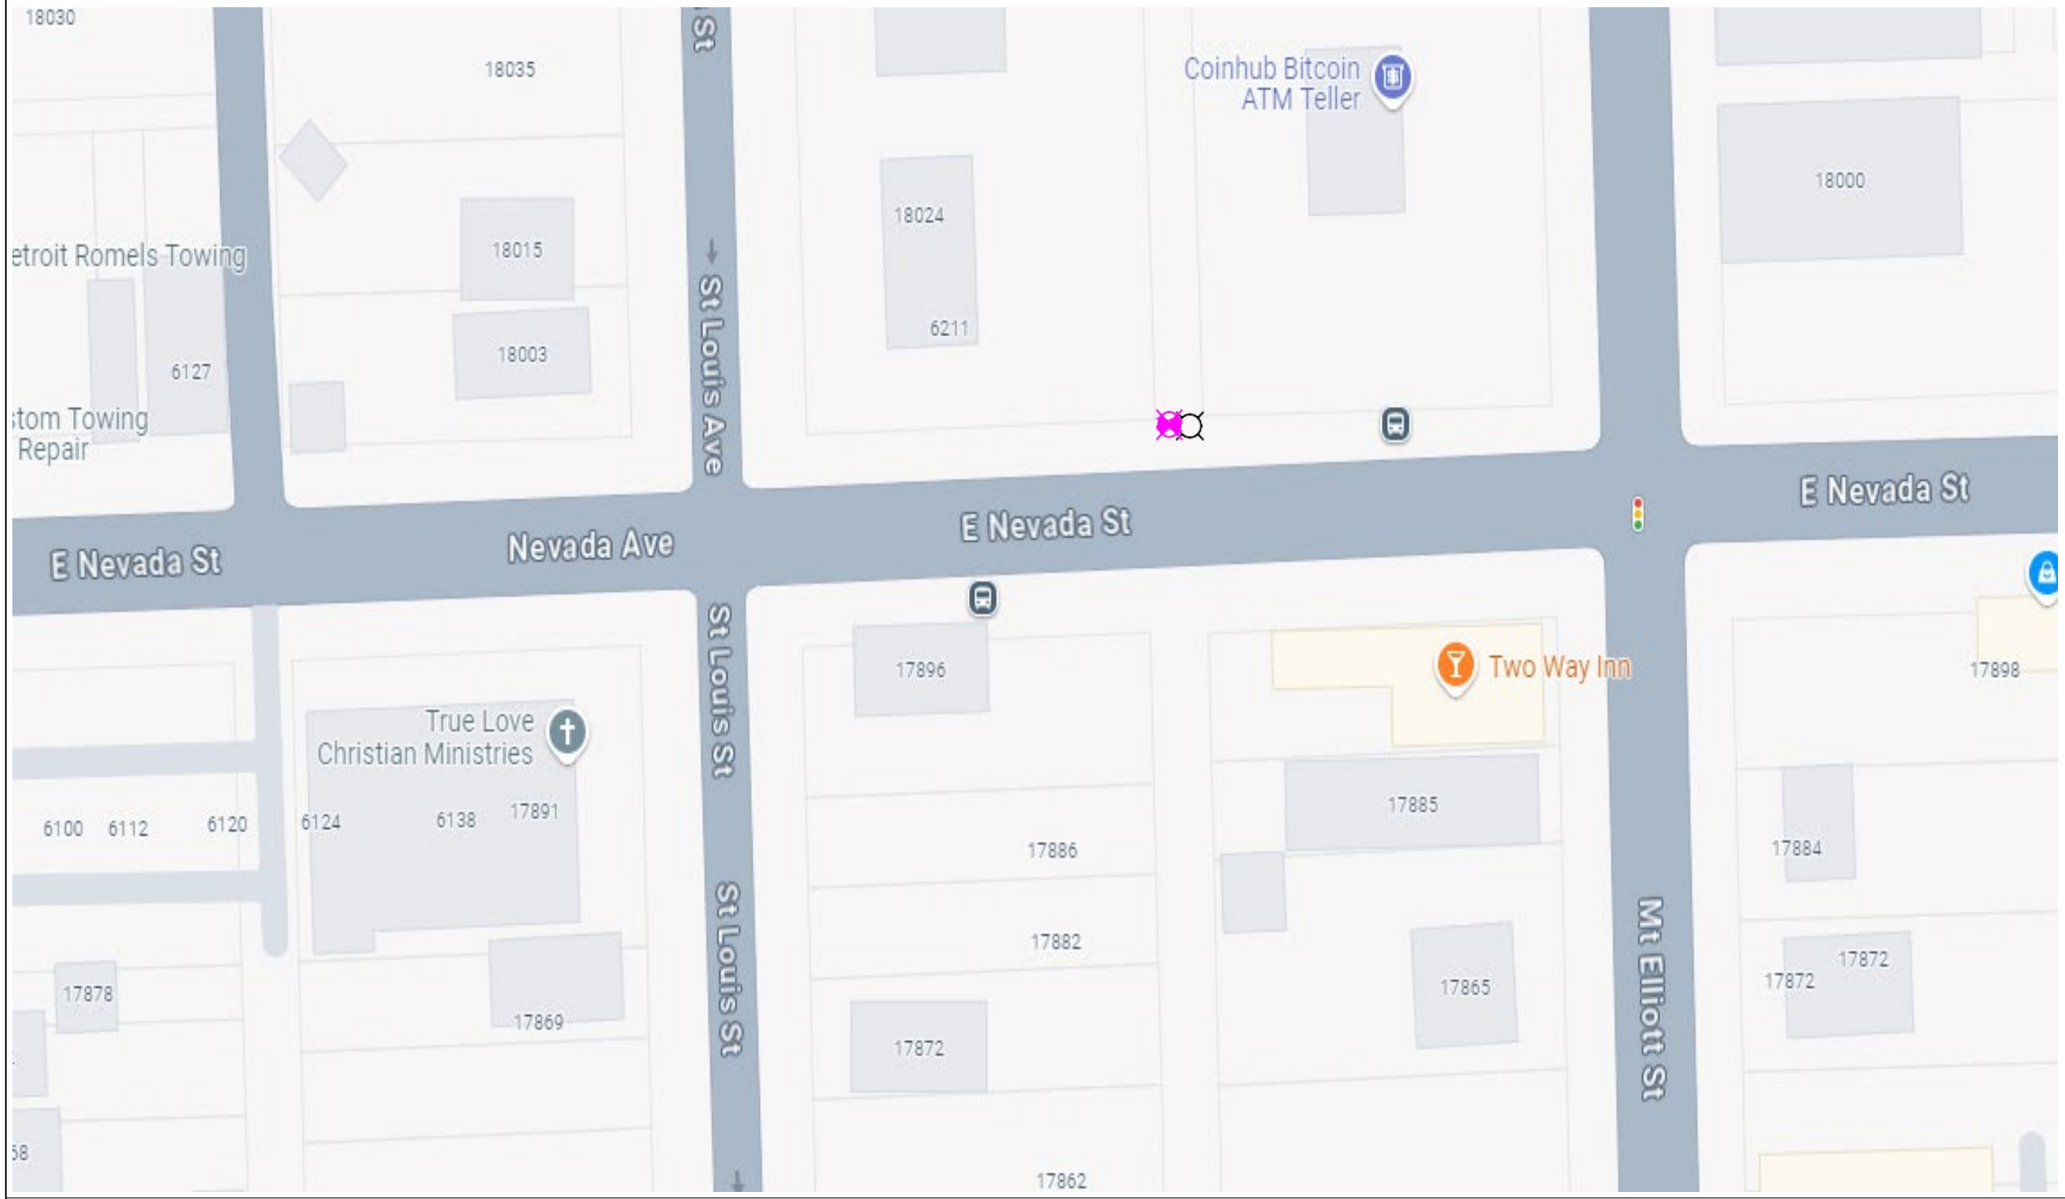

General Notes

N

SOLAR POWER

LEGEND

EXISTING POLE

PROPOSED POLE

PROPOSED CAMERA

PROPERTY LINE

No.	Revision/Issue	Date
1	Version 1-2	8/24

Firm Name and Address

Motorola Solutions
500 W Monroe Street
Chicago IL 60661


Project Name and Address

MI LPR Project

New Pole Installation Site

Project Plan View

Project DPD LPR	Sheet 2
Drawn by Misty Coryell	
Scale Not to Scale	

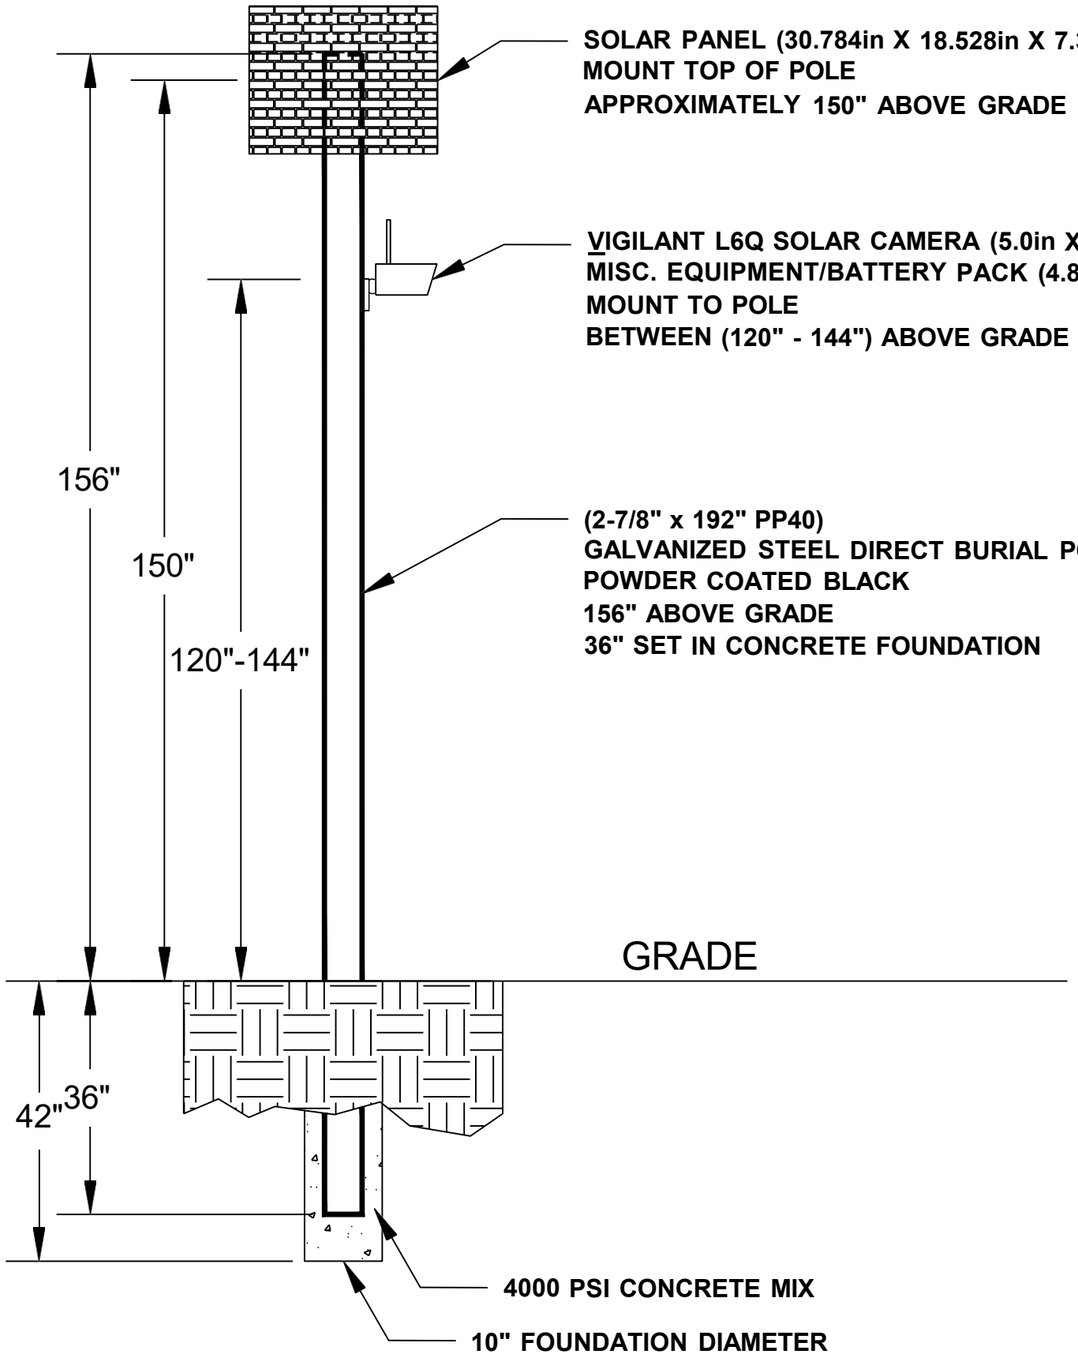

General Notes

No.	Revision/Issue	Date
1	Version 1-2	8/24

Firm Name and Address

Motorola Solutions
500 W Monroe Street
Chicago IL 60661

Project Name and Address

MI LPR Project

Pole Detail


Project DPD LPR	Sheet 3
Drawn by John Gabrial	
Scale Not to Scale	

WB E State Fair Av at Gratoit Av

Lat: 42.44259401
Long: -82.97304639

Install a New Sign Pole for LPR Camera



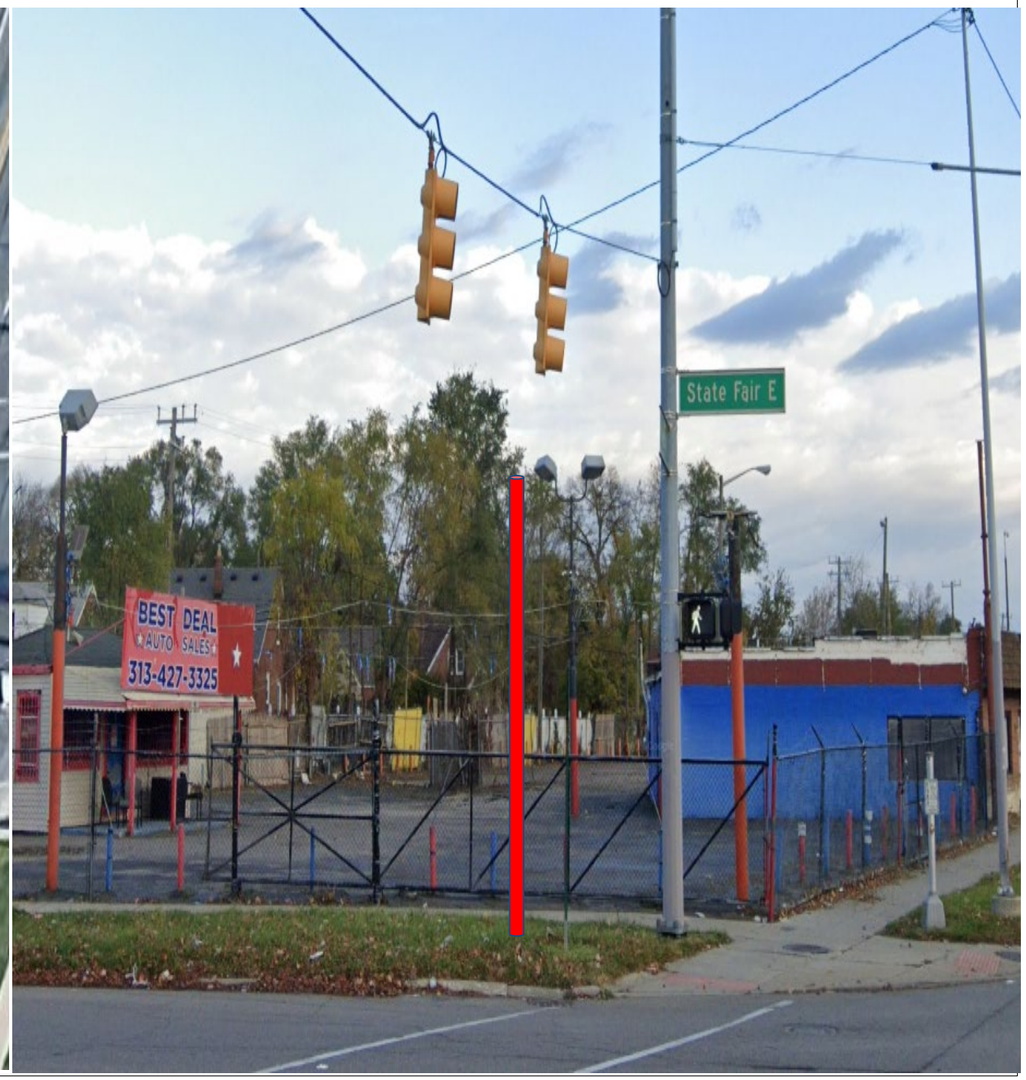

General Notes

N

SOLAR POWER

LEGEND

- EXISTING POLE
- PROPOSED POLE
- PROPOSED CAMERA
- PROPERTY LINE

No.	Revision/Issue	Date
1	Version 1-1	8/24

Firm Name and Address

Motorola Solutions
500 W Monroe Street
Chicago IL 60661

Project Name and Address


MI LPR Project

New Pole Installation Site

Project Plan View

Project DPDLPR	Sheet 1
Drawn by Misty Coryell	
Scale Not to Scale	

WB E State Fair Av at Gratoit Av

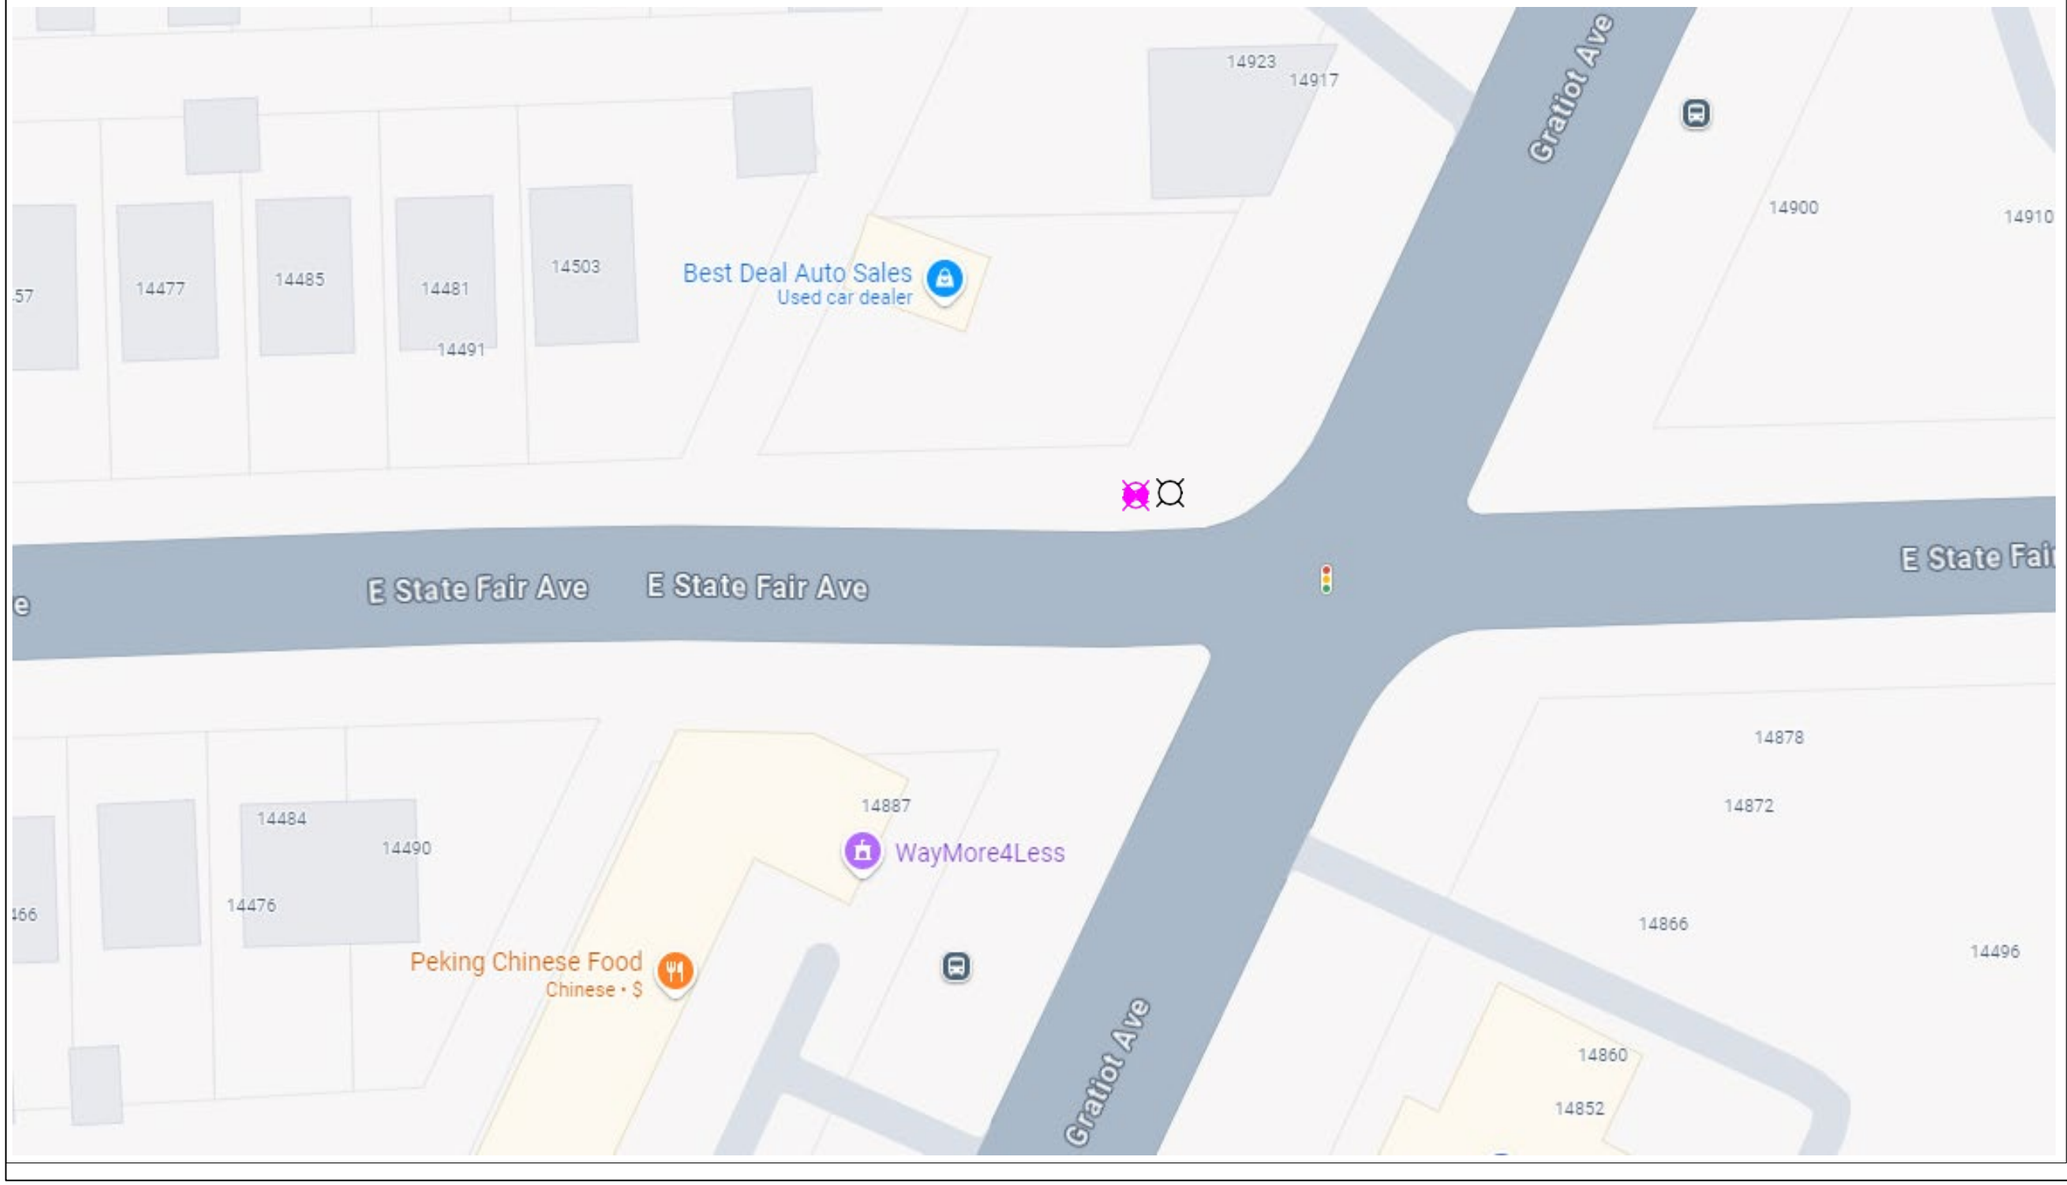

General Notes

N

SOLAR POWER

LEGEND

- EXISTING POLE
- PROPOSED POLE
- PROPOSED CAMERA
- PROPERTY LINE

No.	Revision/Issue	Date
1	Version 1-2	8/24

Firm Name and Address

Motorola Solutions
500 W Monroe Street
Chicago IL 60661


Project Name and Address

MI LPR Project

New Pole Installation Site

Project Plan View

Project: DPD LPR	Sheet: 2
Drawn by: Misty Coryell	
Scale: Not to Scale	

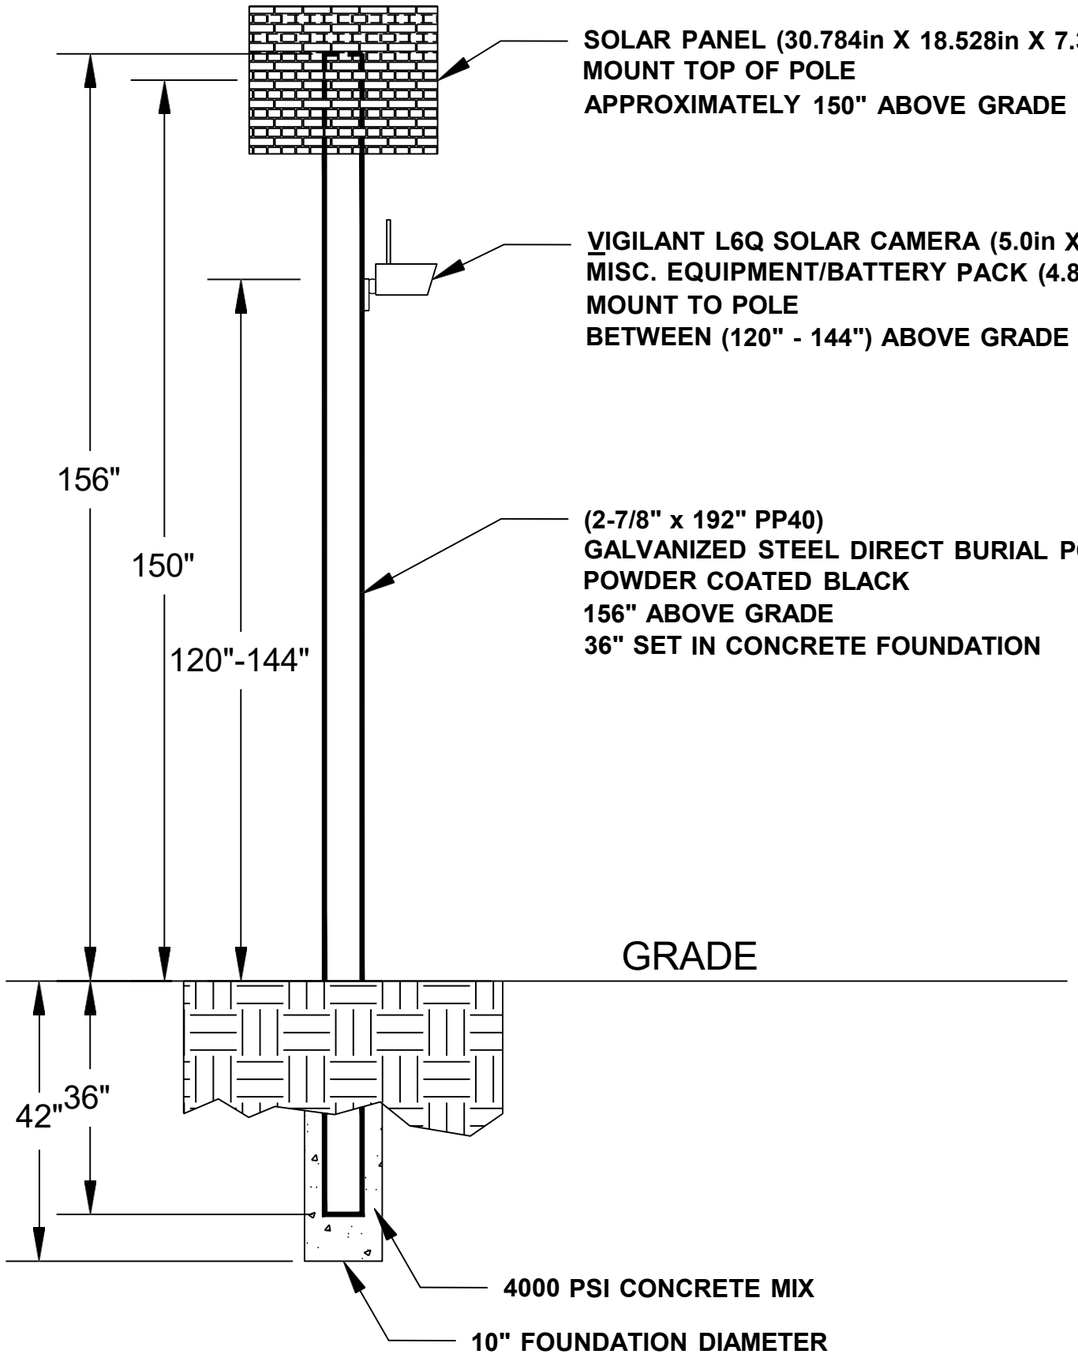

General Notes

No.	Revision/Issue	Date
1	Version 1-2	8/24

Firm Name and Address

Motorola Solutions
500 W Monroe Street
Chicago IL 60661

Project Name and Address

MI LPR Project

Pole Detail

Project DPD LPR	Sheet 3
Drawn by John Gabrial	
Scale Not to Scale	

WB E State Fair Av at Schoenherr St

Lat: 42.44227479
Long: -82.98554101

Install a New Sign Pole for LPR Camera





General Notes

N

SOLAR POWER

LEGEND

EXISTING POLE

PROPOSED POLE

PROPOSED CAMERA

PROPERTY LINE

No.	Revision/Issue	Date
1	Version 1-1	8/24

Firm Name and Address

Motorola Solutions
500 W Monroe Street
Chicago IL 60661

Project Name and Address


MI LPR Project

New Pole Installation Site

Project Plan View

Project DPDLPR	Sheet 1
Drawn by Misty Coryell	
Scale Not to Scale	

WB E State Fair Av at Schoenherr St

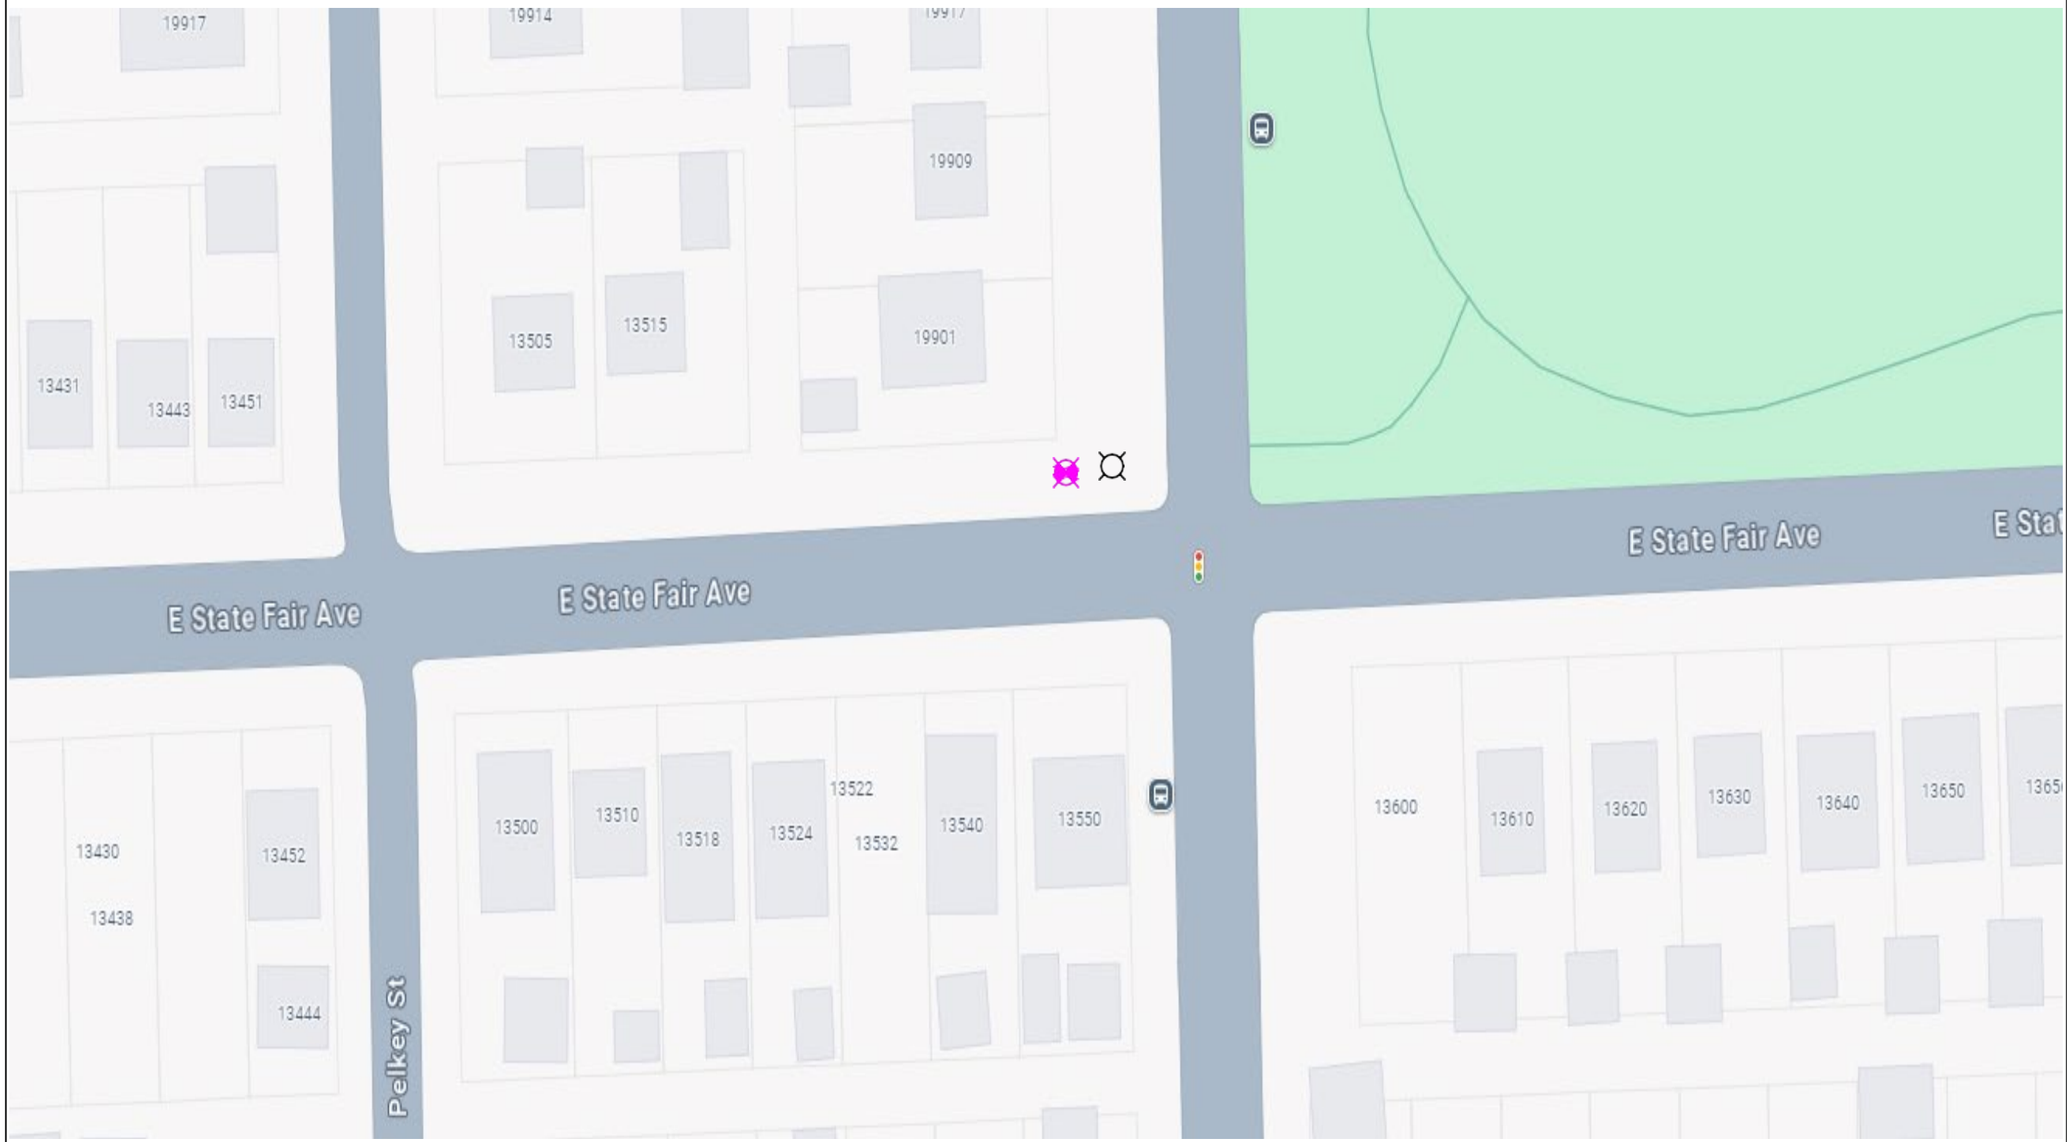

General Notes

N

SOLAR POWER

LEGEND

EXISTING POLE

PROPOSED POLE

PROPOSED CAMERA

PROPERTY LINE

No.	Revision/Issue	Date
1	Version 1-2	8/24

Firm Name and Address

Motorola Solutions
500 W Monroe Street
Chicago IL 60661


Project Name and Address

MI LPR Project

New Pole Installation Site

Project Plan View

Project DPD LPR	Sheet 2
Drawn by Misty Coryell	
Scale Not to Scale	

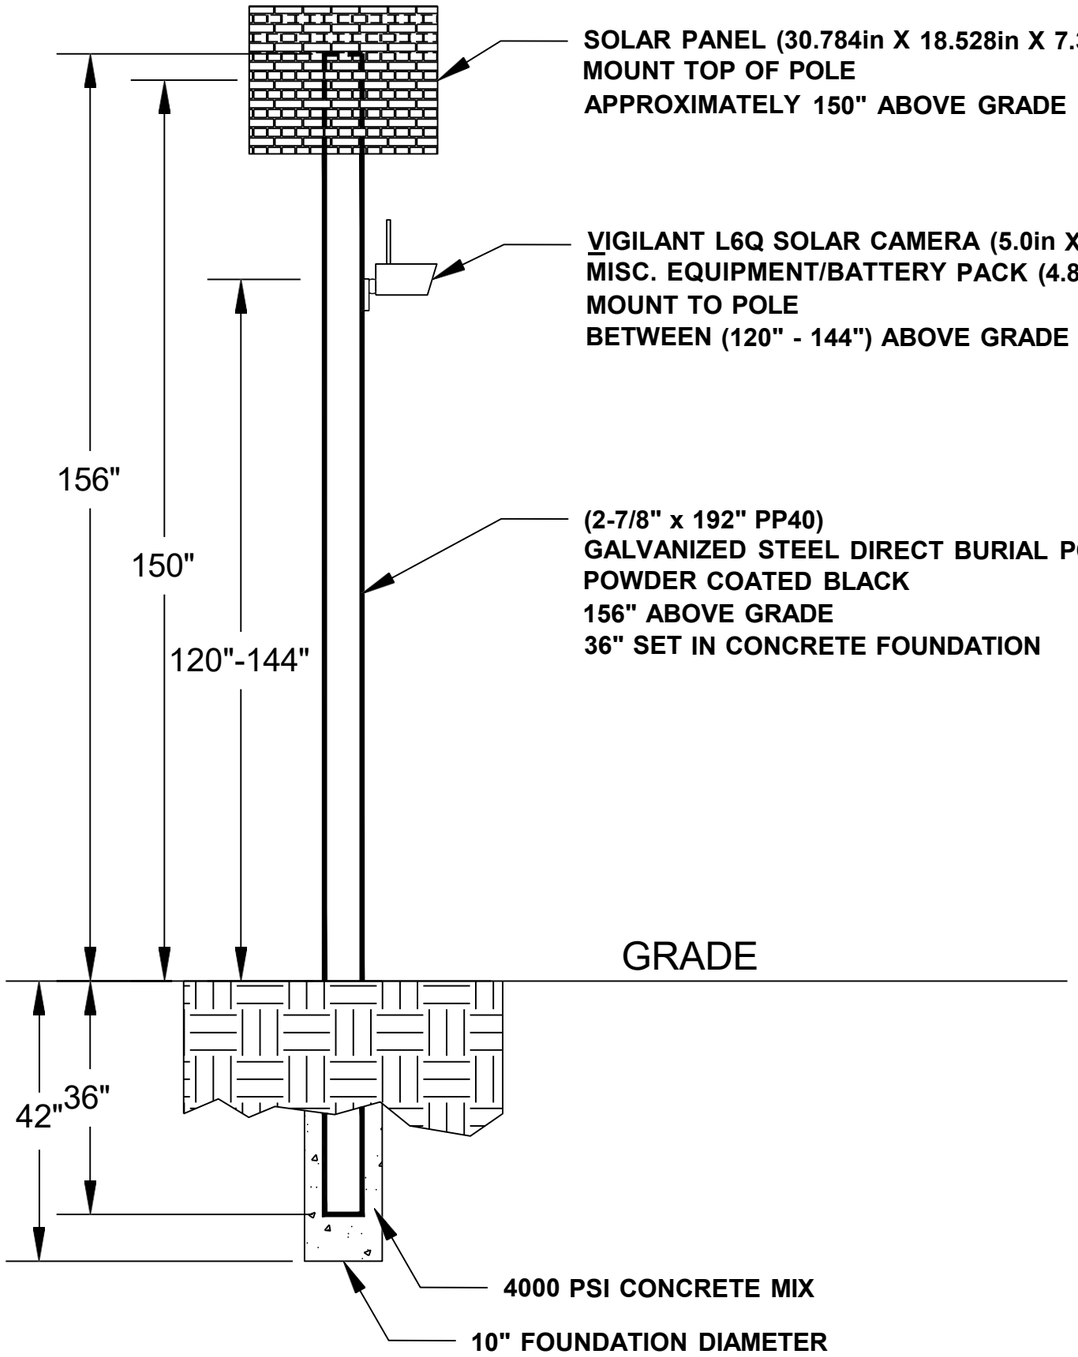

General Notes

No.	Revision/Issue	Date
1	Version 1-2	8/24

Firm Name and Address

Motorola Solutions
500 W Monroe Street
Chicago IL 60661

Project Name and Address

MI LPR Project


Pole Detail

Project DPD LPR	Sheet 3
Drawn by John Gabrial	
Scale Not to Scale	

WB E Warren Av at Cadieux Rd

Lat: 42.40568841
Long: -82.93107197

Install a New Sign Pole for LPR Camera

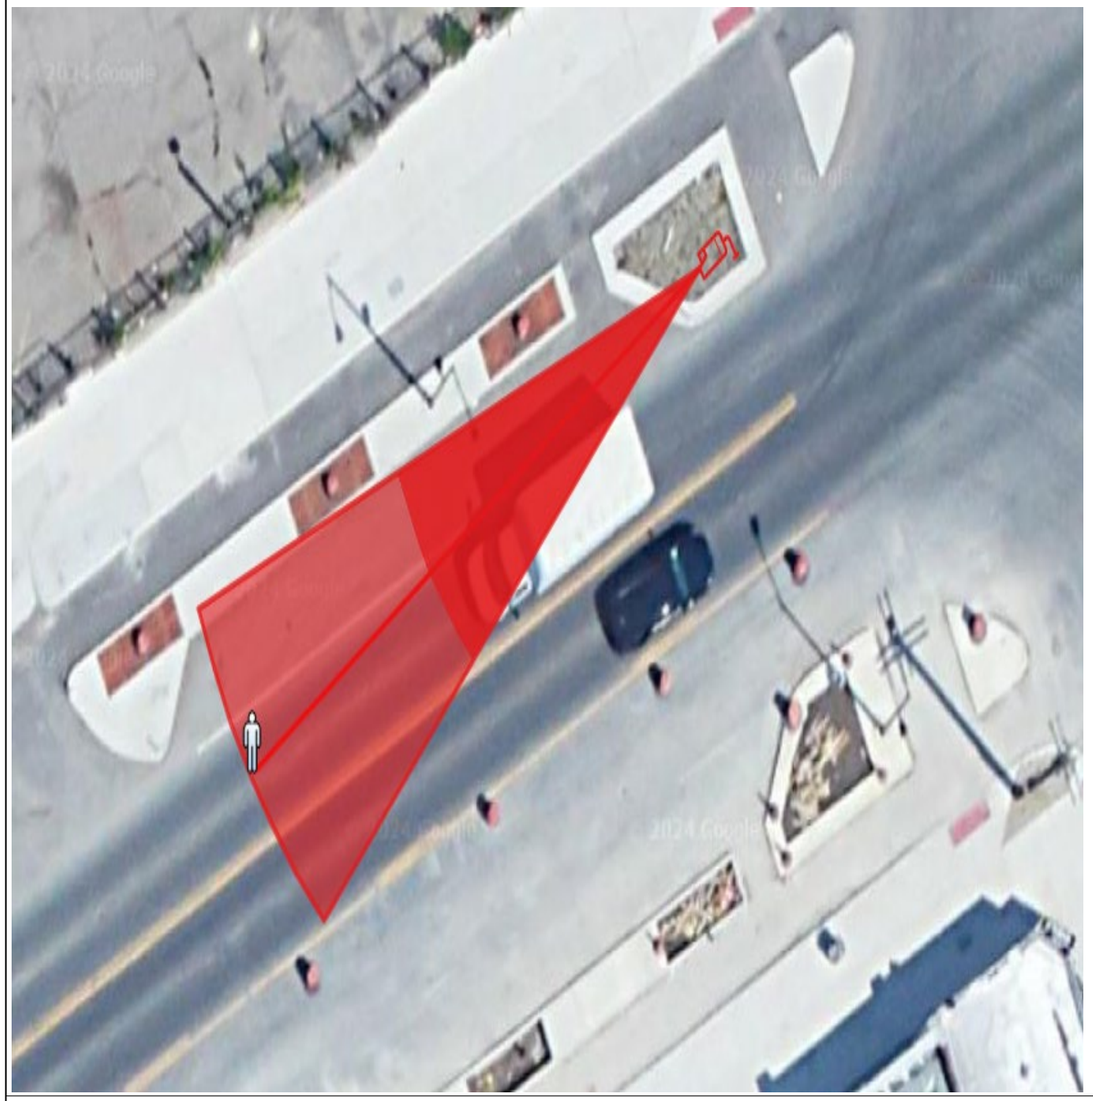



General Notes

N

SOLAR POWER

LEGEND

EXISTING POLE

PROPOSED POLE

PROPOSED CAMERA

PROPERTY LINE

No.	Revision/Issue	Date
1	Version 1-1	8/24

Firm Name and Address

Motorola Solutions
500 W Monroe Street
Chicago IL 60661

Project Name and Address


MI LPR Project

New Pole Installation Site

Project Plan View

Project DPDLPR	Sheet 1
Drawn by Misty Coryell	
Scale Not to Scale	

WB E Warren Av at Cadieux Rd

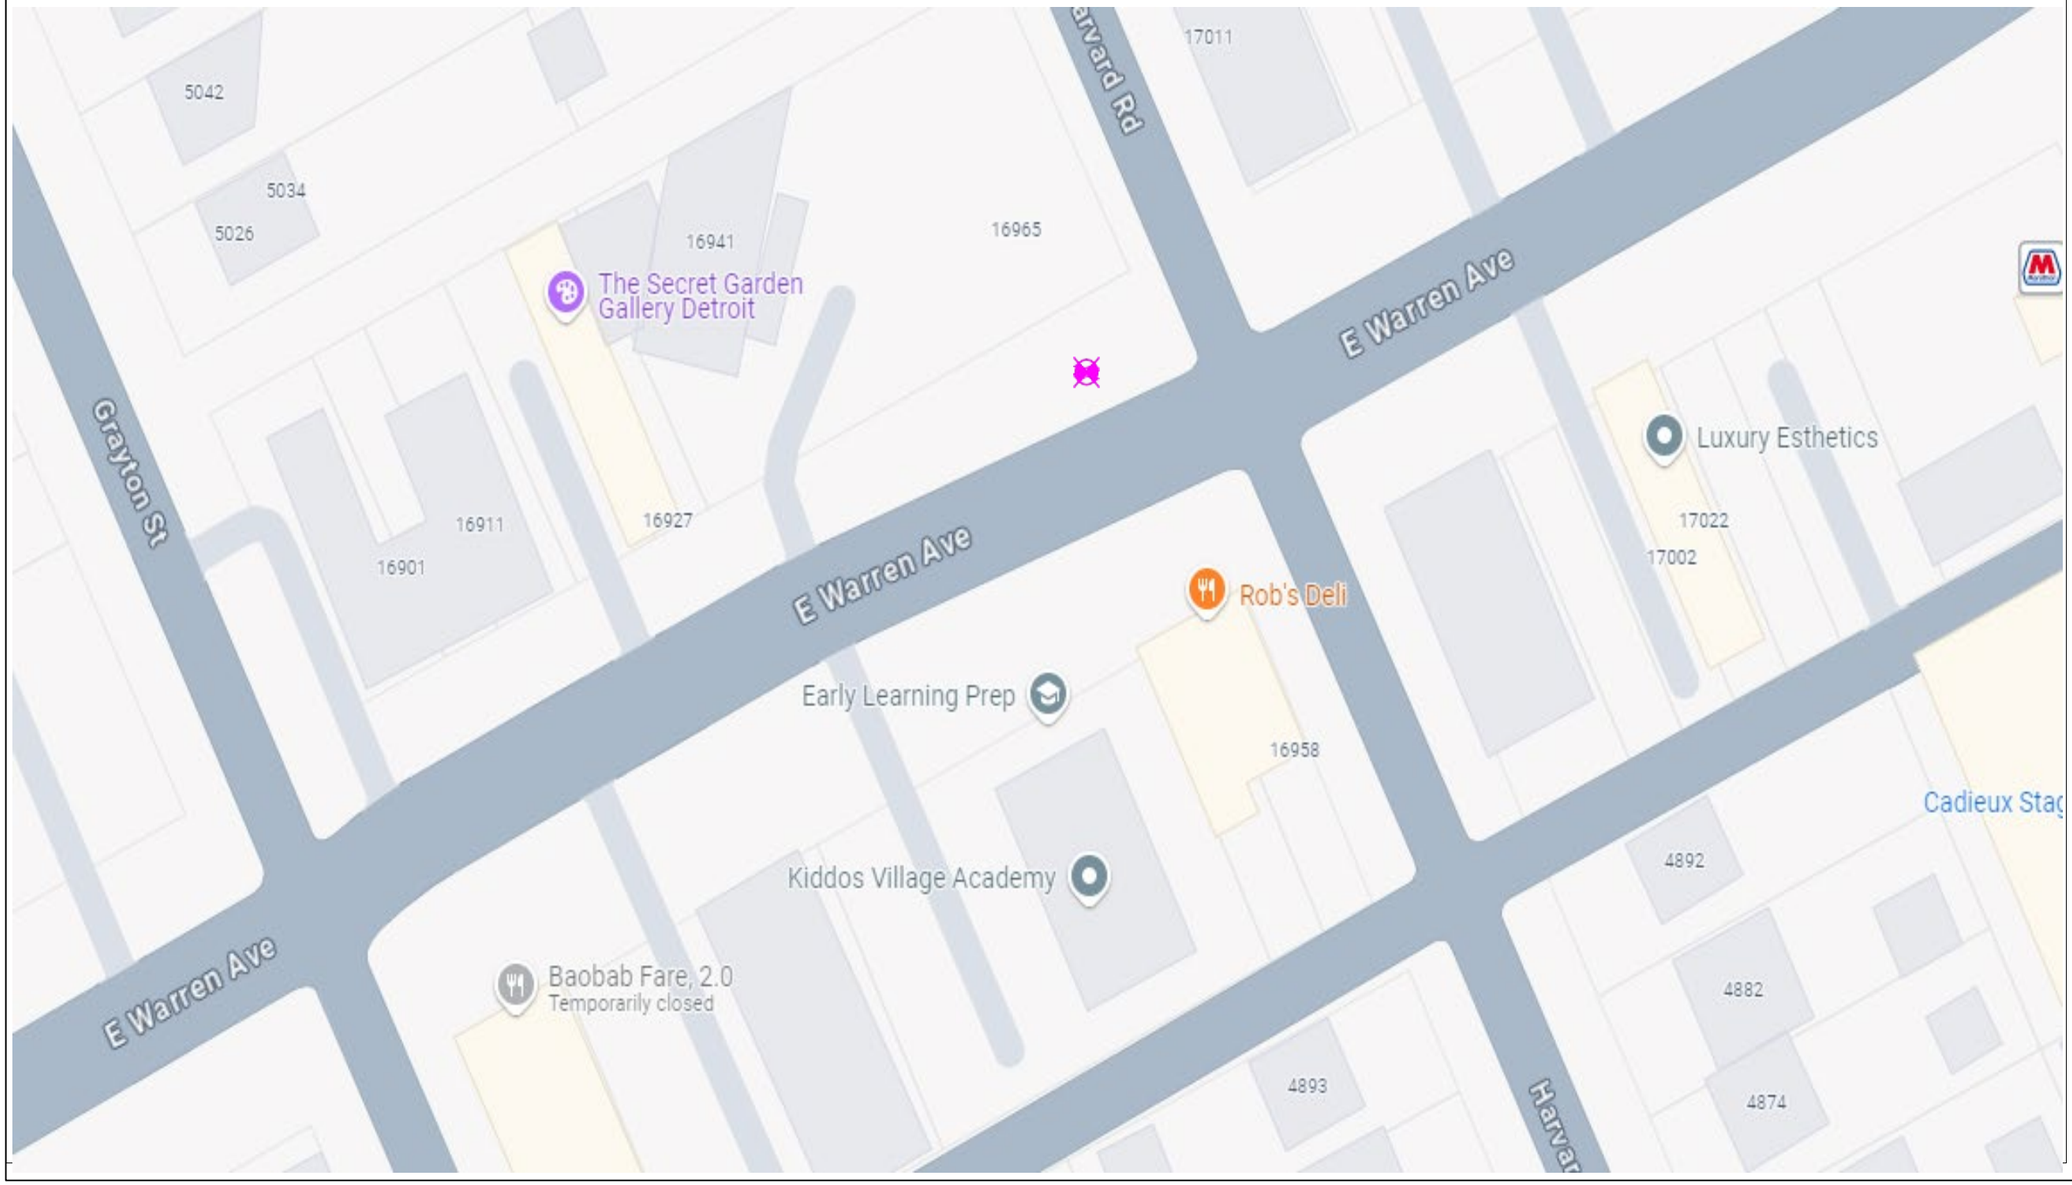

General Notes

N

SOLAR POWER

LEGEND

EXISTING POLE

PROPOSED POLE

PROPOSED CAMERA

PROPERTY LINE

No.	Revision/Issue	Date
1	Version 1-2	8/24

Firm Name and Address

Motorola Solutions
500 W Monroe Street
Chicago IL 60661


Project Name and Address

MI LPR Project

New Pole Installation Site

Project Plan View

Project DPD LPR	Sheet 2
Drawn by Misty Coryell	
Scale Not to Scale	

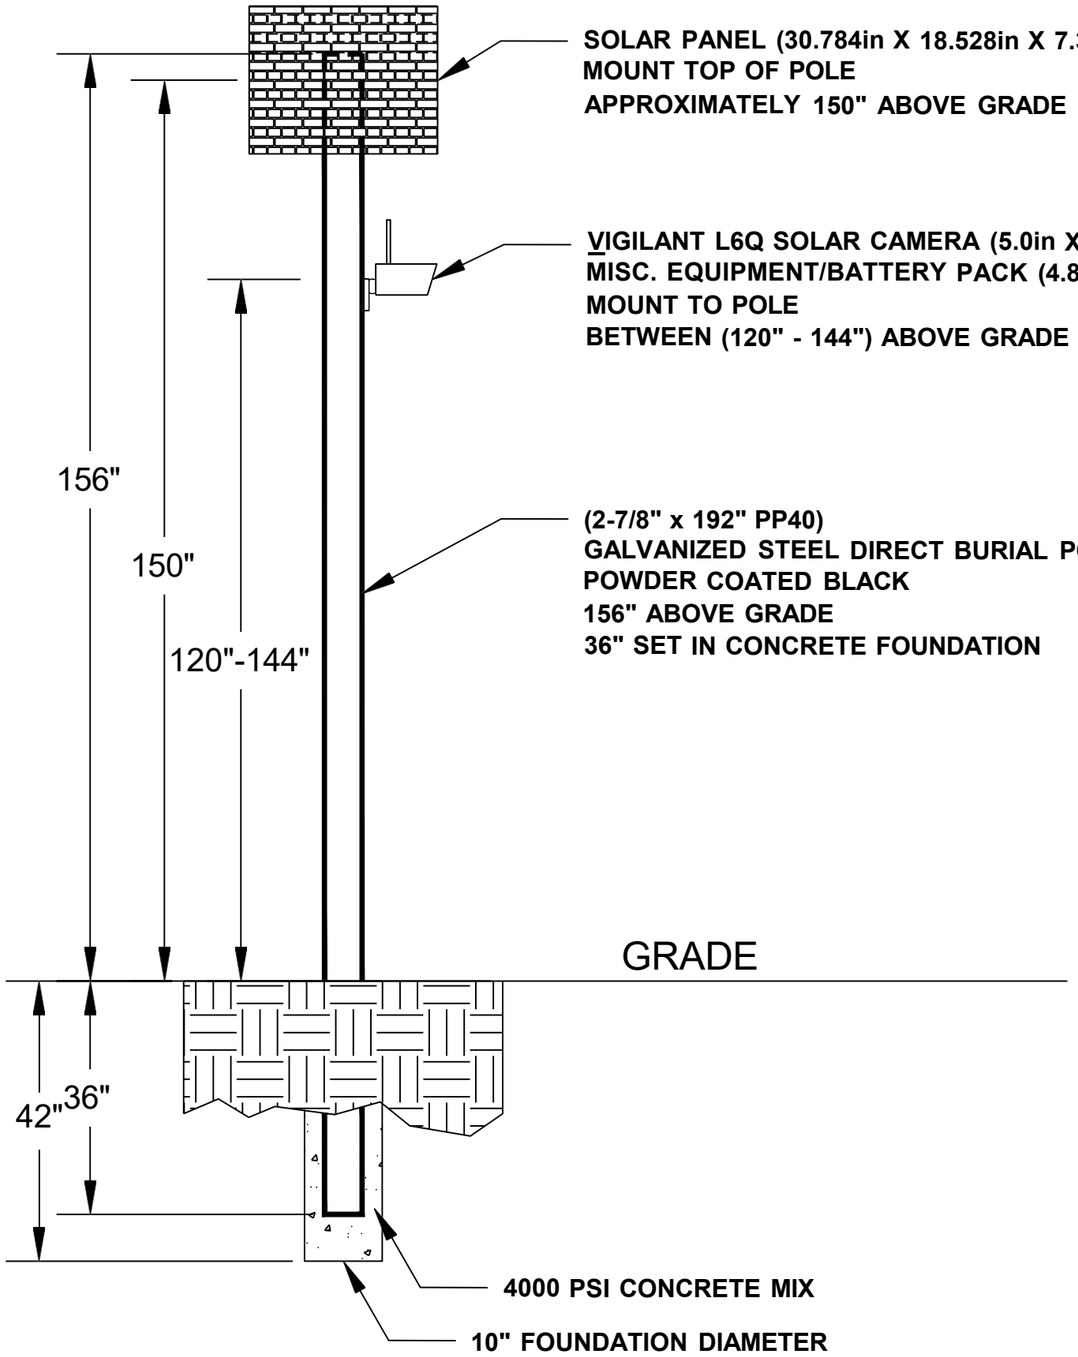

General Notes

No.	Revision/Issue	Date
1	Version 1-2	8/24

Firm Name and Address

Motorola Solutions
500 W Monroe Street
Chicago IL 60661

Project Name and Address

MI LPR Project


Pole Detail


Project DPD LPR	Sheet 3
Drawn by John Gabrial	
Scale Not to Scale	

WB E Warren Av at St Aubin St

Lat: 42.36444793715126
Long: -83.04448650569684

Install a New Sign Pole for LPR Camera

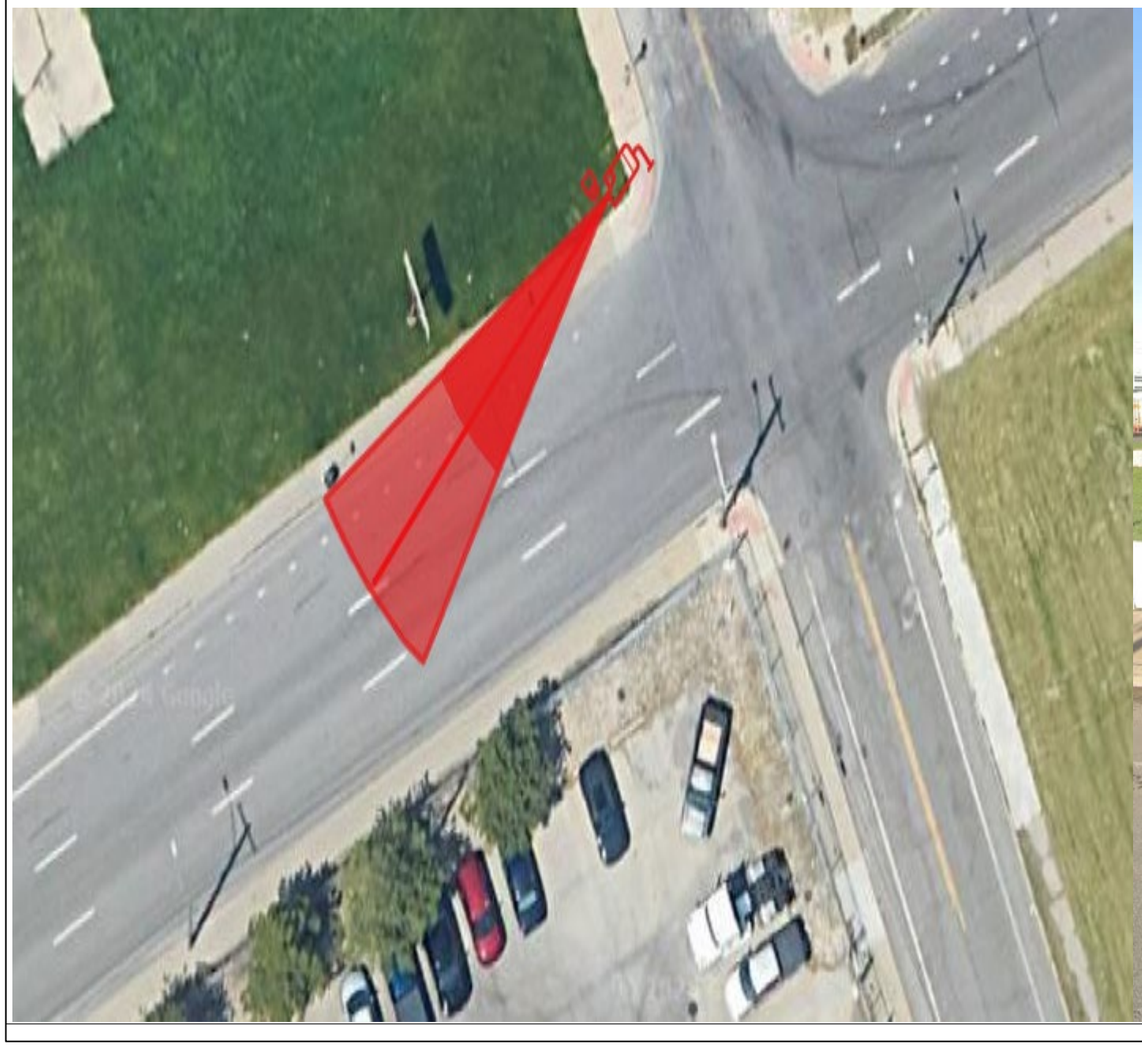

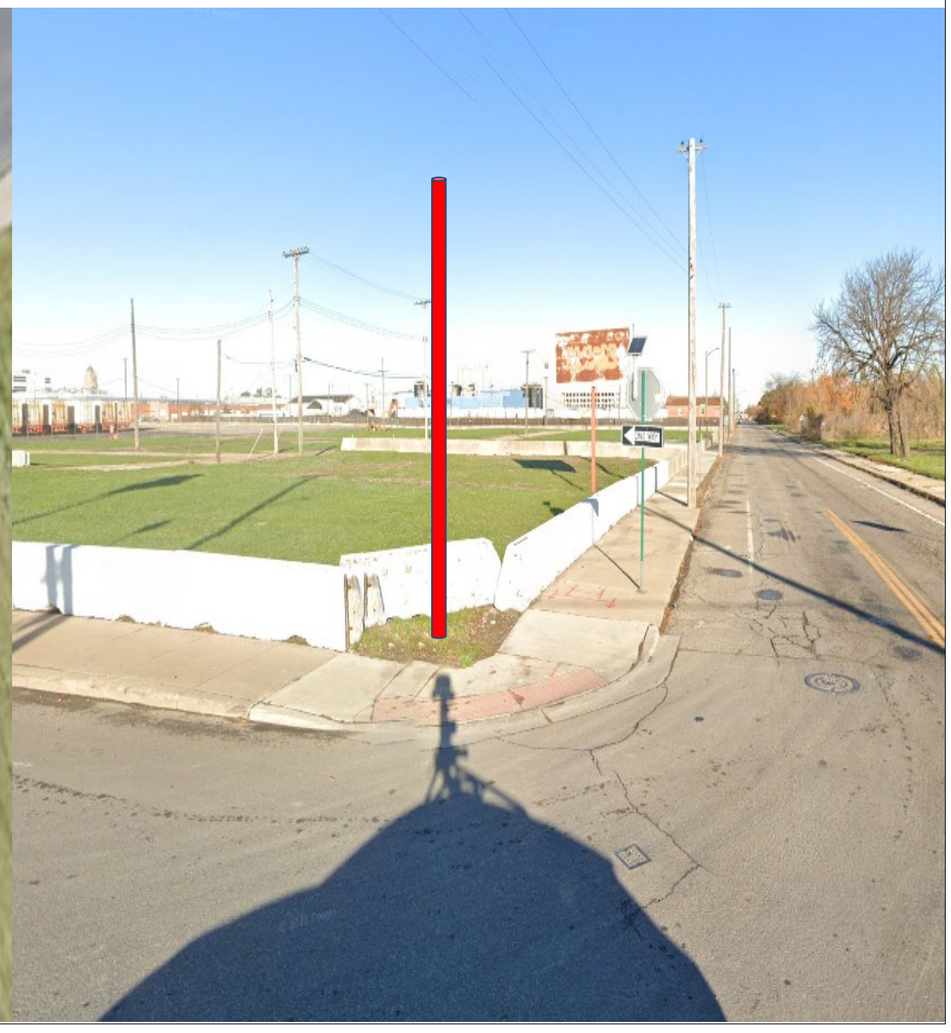

General Notes

N

SOLAR POWER

LEGEND

- EXISTING POLE
- PROPOSED POLE
- PROPOSED CAMERA
- PROPERTY LINE

No.	Revision/Issue	Date
1	Version 1-1	8/24

Firm Name and Address

Motorola Solutions
500 W Monroe Street
Chicago IL 60661

Project Name and Address


MI LPR Project

New Pole Installation Site

Project Plan View

Project DPDLPR	Sheet 1
Drawn by Misty Coryell	
Scale Not to Scale	

WB E Warren Av at St Aubin St

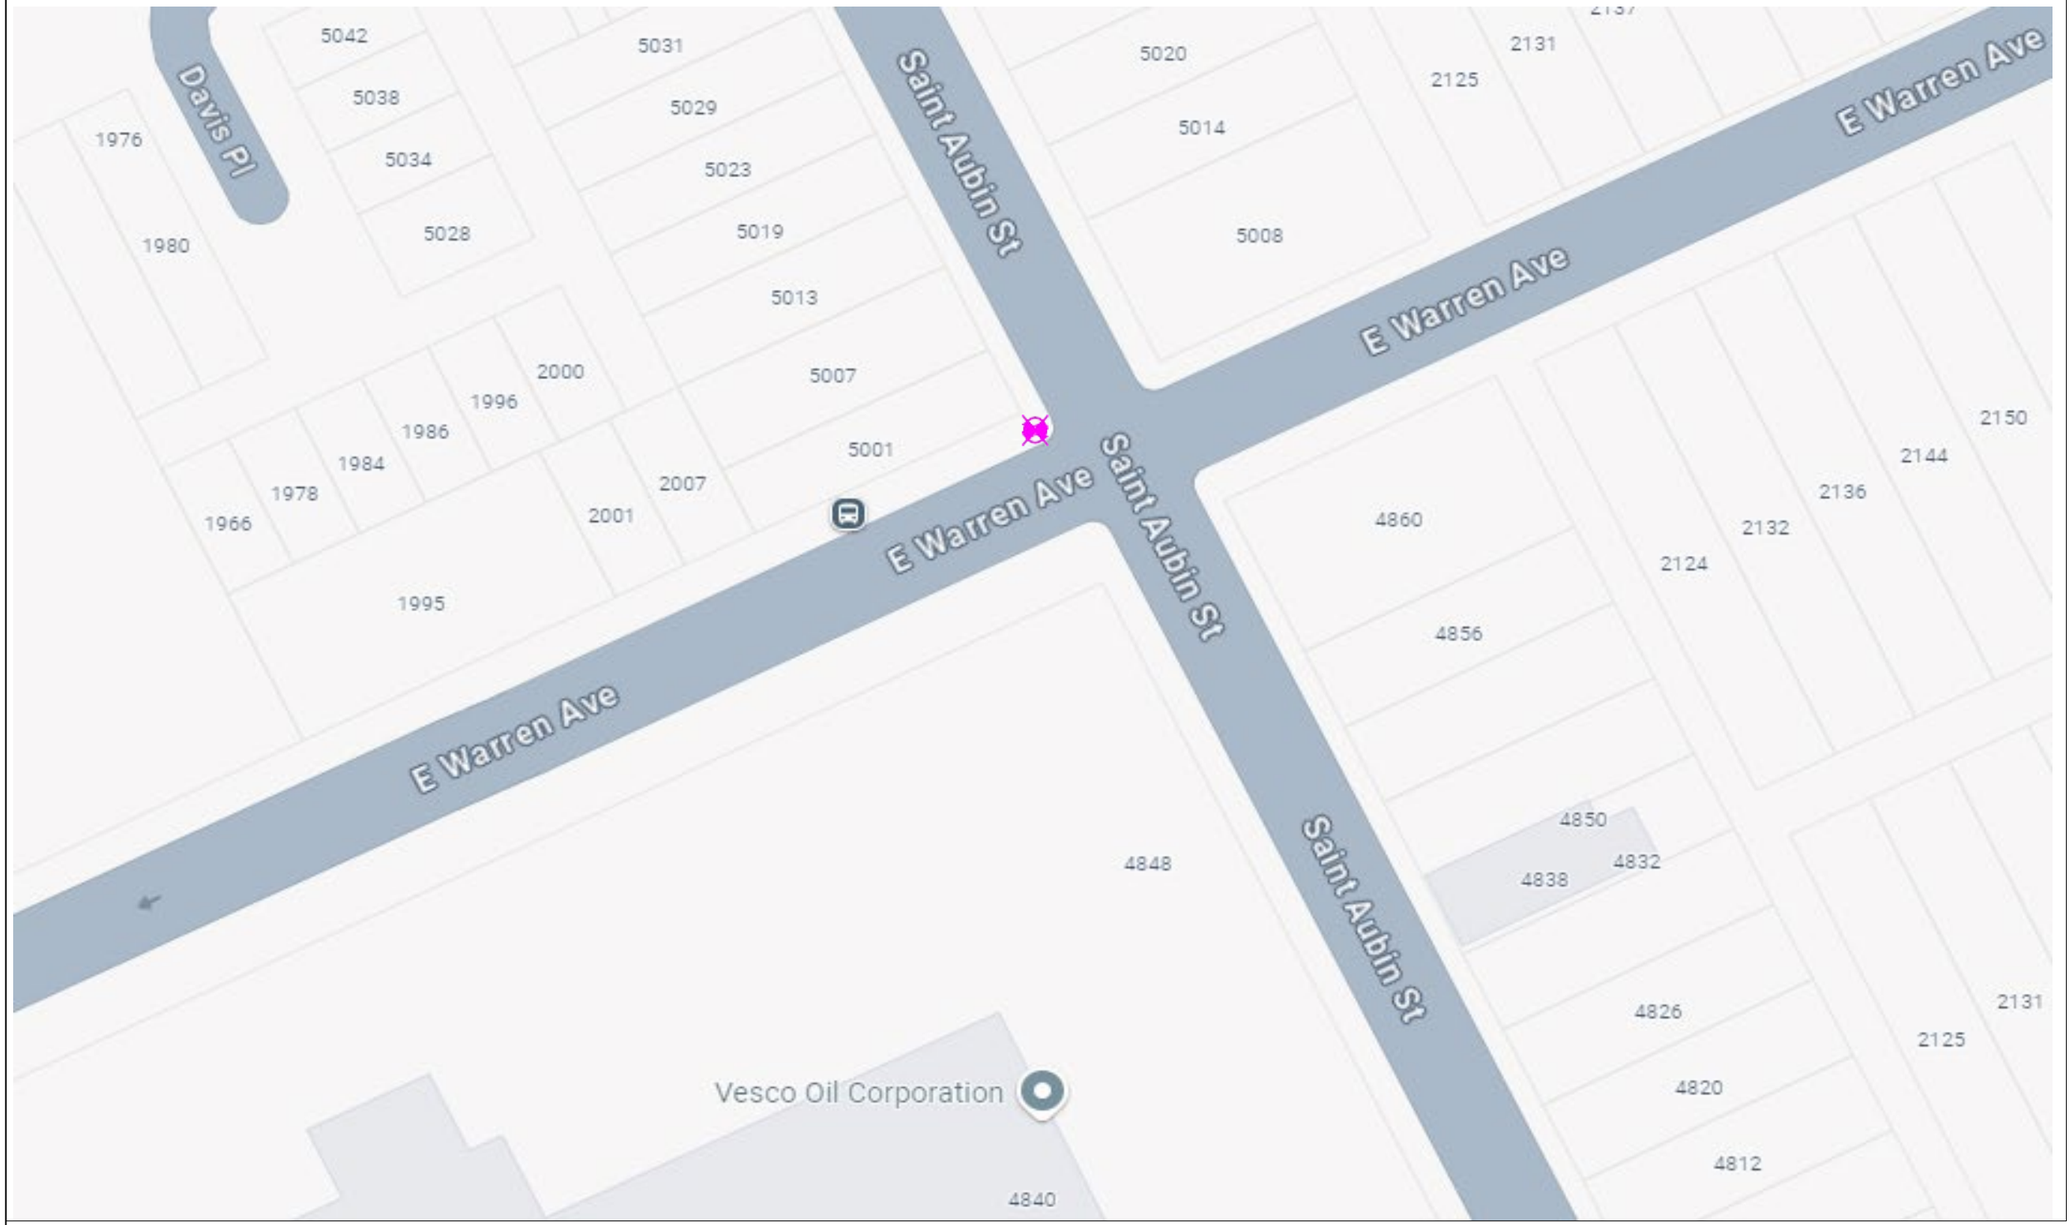

General Notes

N

SOLAR POWER

LEGEND

EXISTING POLE

PROPOSED POLE

PROPOSED CAMERA

PROPERTY LINE

No.	Revision/Issue	Date
1	Version 1–2	8/24

Firm Name and Address

Motorola Solutions
500 W Monroe Street
Chicago IL 60661


Project Name and Address

MI LPR Project

New Pole Installation Site

Project Plan View

Project DPD LPR	Sheet 2
Drawn by Misty Coryell	
Scale Not to Scale	

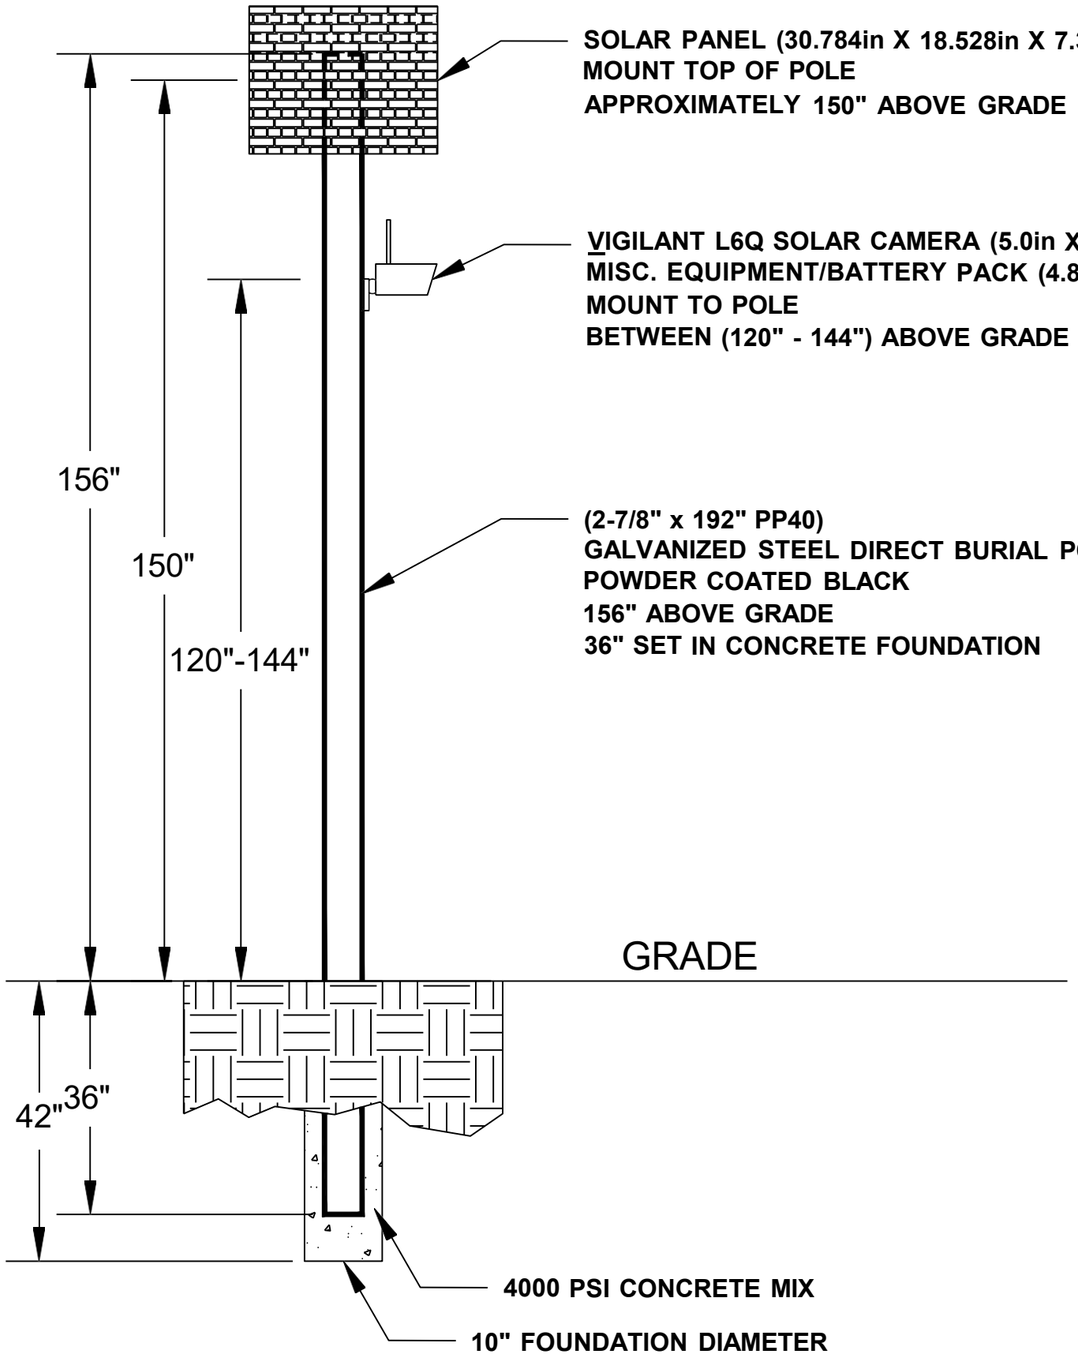

General Notes

No.	Revision/Issue	Date
1	Version 1-2	8/24

Firm Name and Address

Motorola Solutions
500 W Monroe Street
Chicago IL 60661

Project Name and Address

MI LPR Project

Pole Detail


Project DPD LPR	Sheet 3
Drawn by John Gabrial	
Scale Not to Scale	

WB Fullerton Av at W Grand River Av

Lat: 42.38055122587488
Long: -83.16887518561407

Install a New Sign Pole for LPR Camera



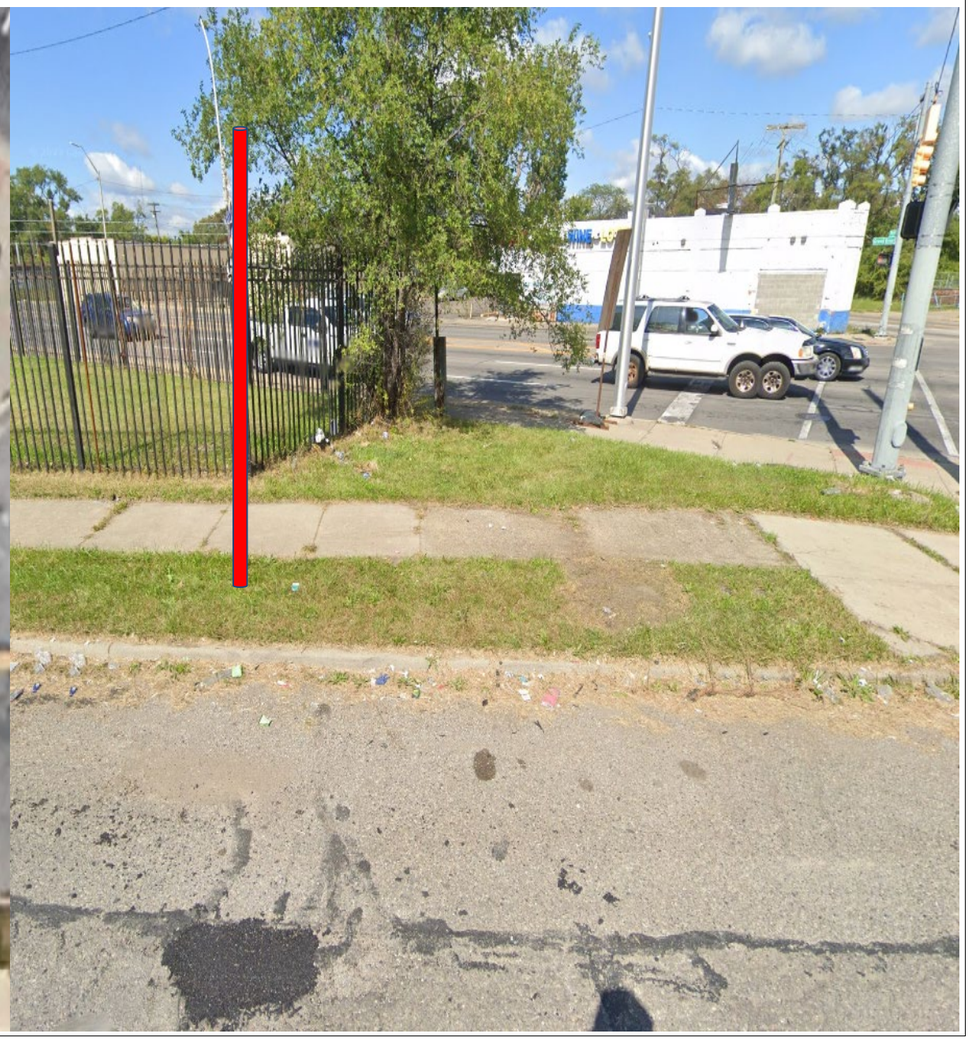

General Notes

N

SOLAR POWER

LEGEND

EXISTING POLE

PROPOSED POLE

PROPOSED CAMERA

PROPERTY LINE

No.	Revision/Issue	Date
1	Version 1-1	8/24

Firm Name and Address

Motorola Solutions
500 W Monroe Street
Chicago IL 60661

Project Name and Address


MI LPR Project

New Pole Installation Site

Project Plan View

Project DPDLPR	Sheet 1
Drawn by Misty Coryell	
Scale Not to Scale	

WB Fullerton Av at W Grand River Av

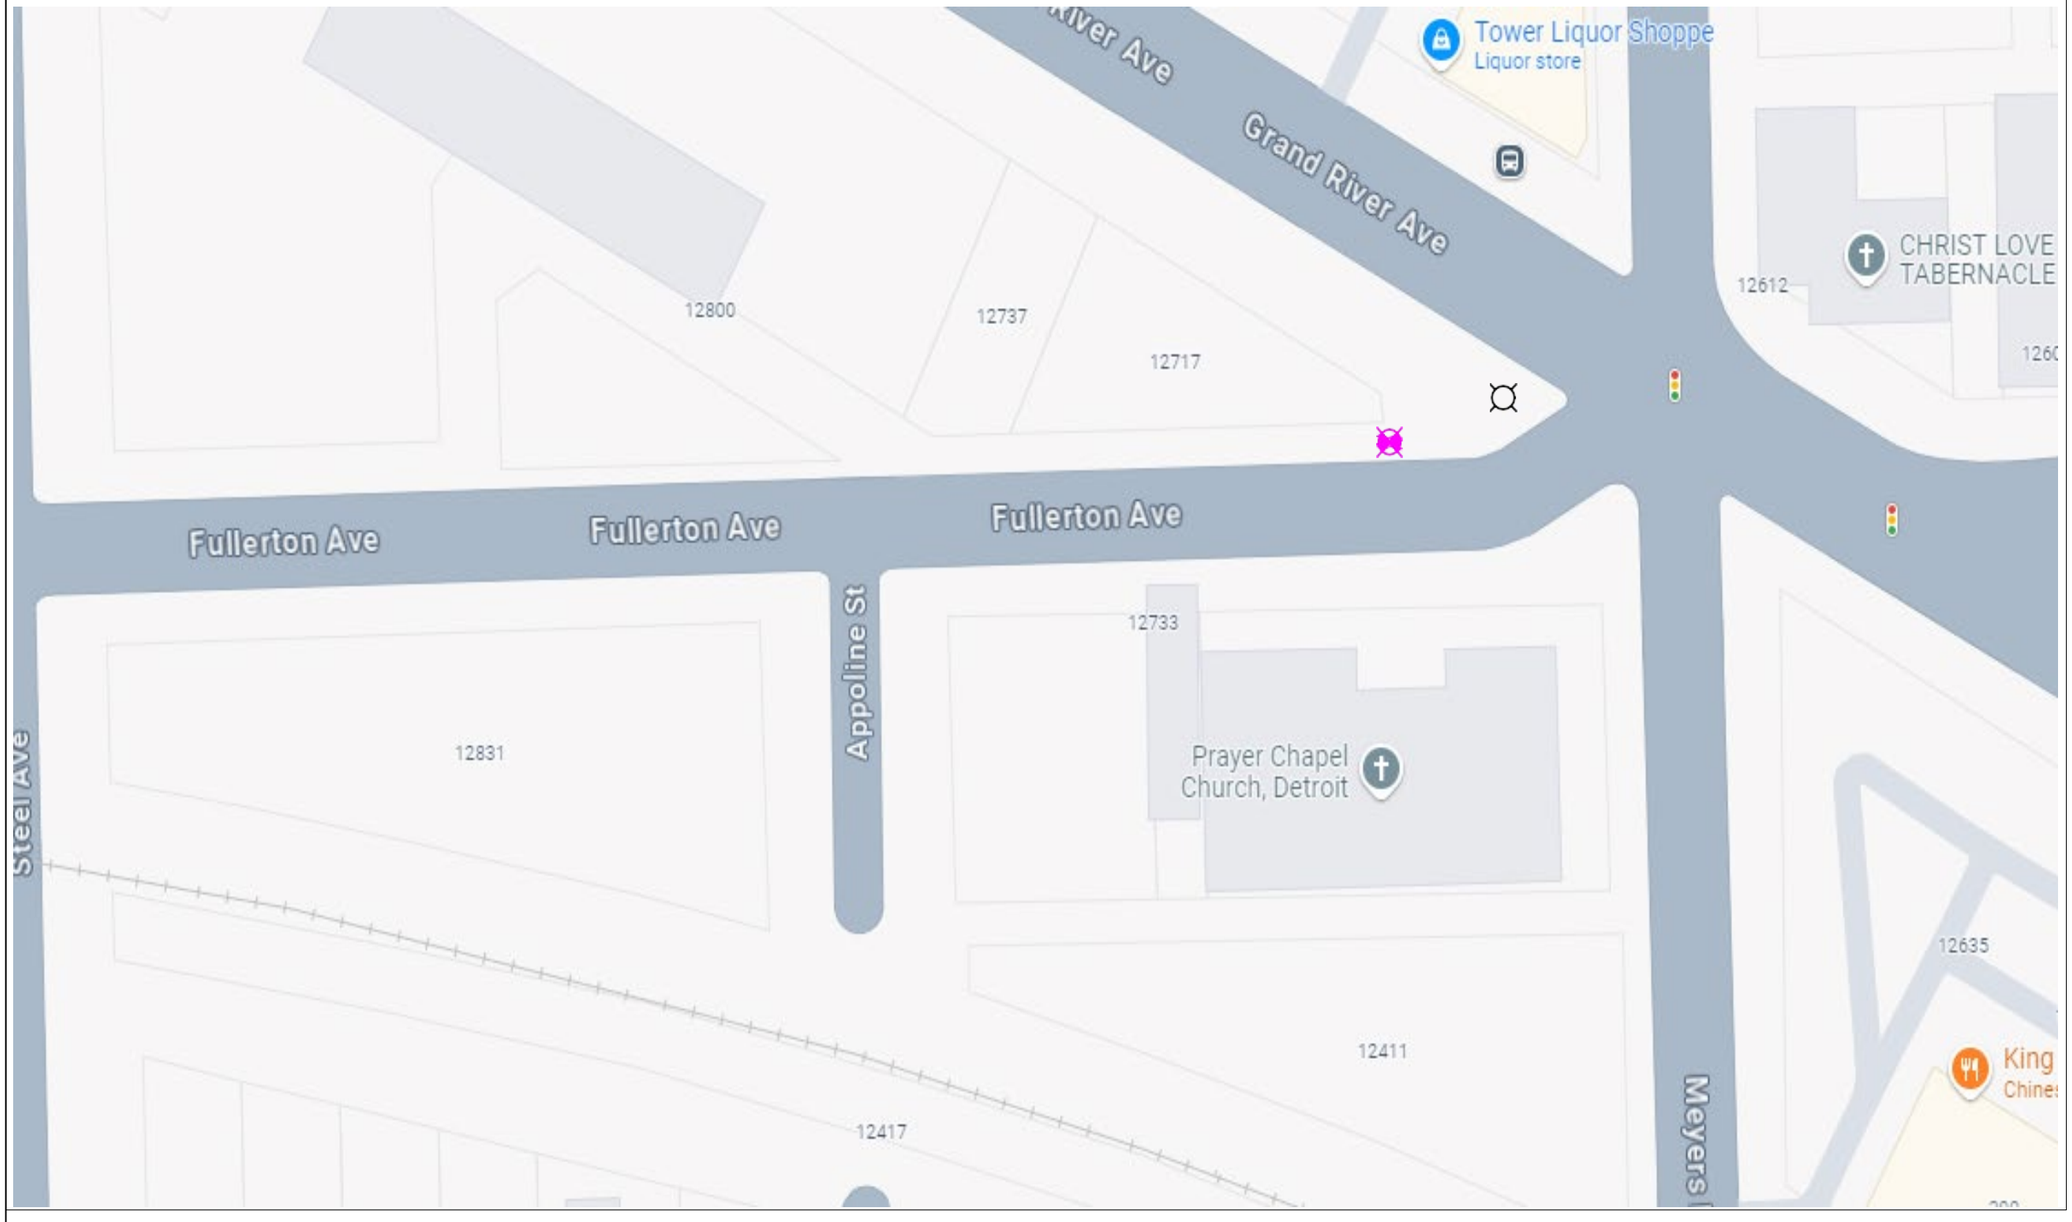

General Notes

N

SOLAR POWER

LEGEND

EXISTING POLE

PROPOSED POLE

PROPOSED CAMERA

PROPERTY LINE

No.	Revision/Issue	Date
1	Version 1-2	8/24

Firm Name and Address

Motorola Solutions
500 W Monroe Street
Chicago IL 60661


Project Name and Address

MI LPR Project

New Pole Installation Site

Project Plan View

Project DPD LPR	Sheet 2
Drawn by Misty Coryell	
Scale Not to Scale	

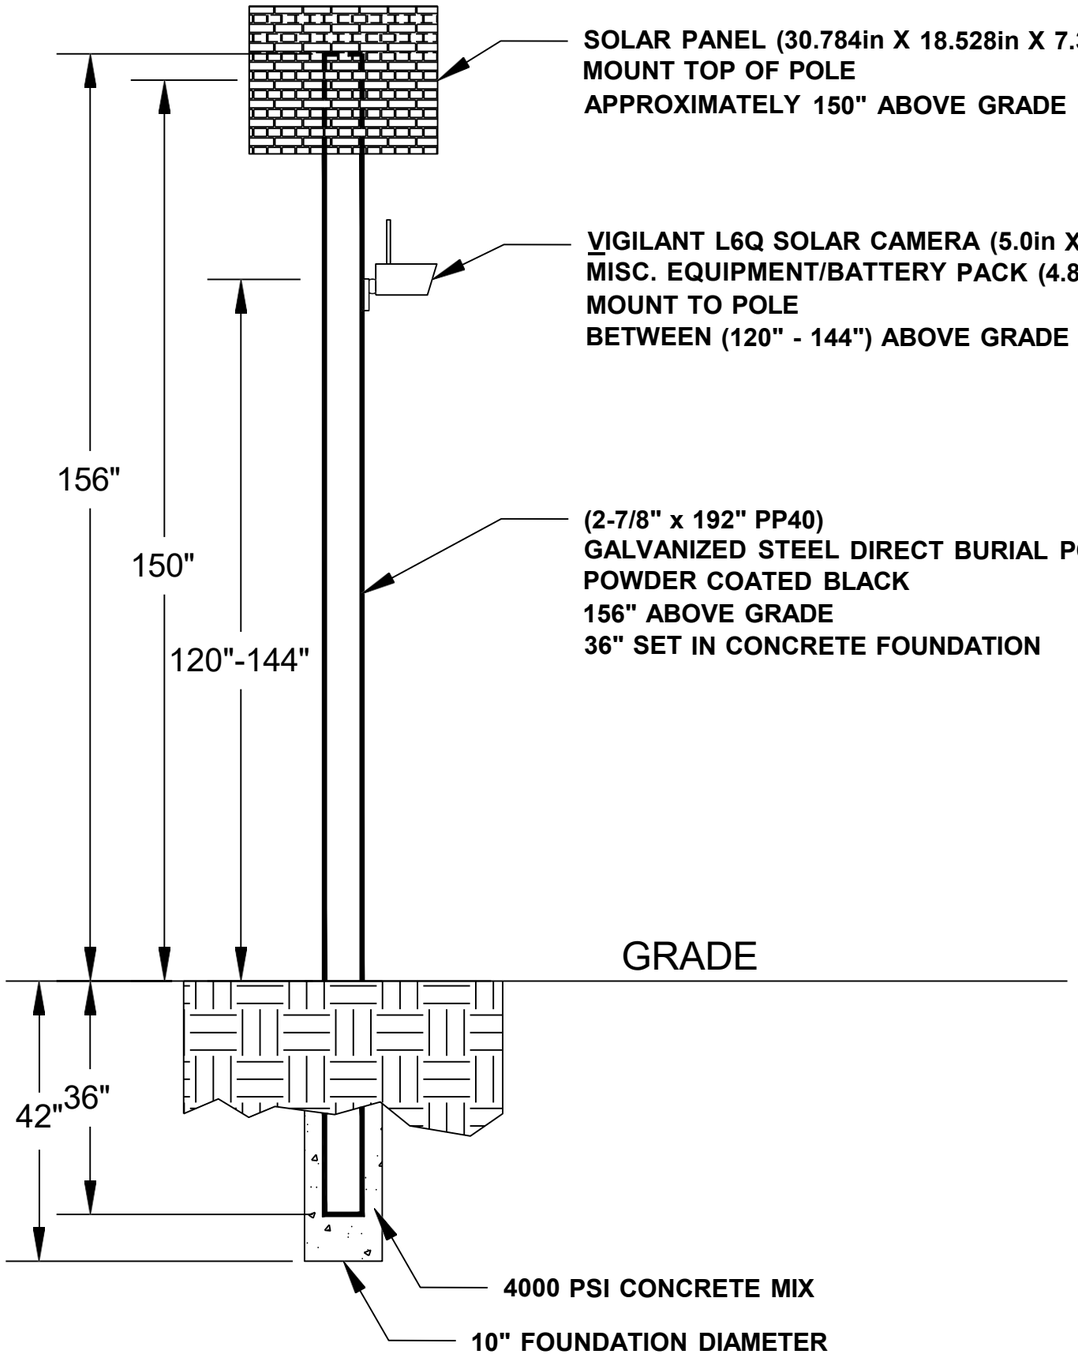

General Notes

No.	Revision/Issue	Date
1	Version 1-2	8/24

Firm Name and Address

Motorola Solutions
500 W Monroe Street
Chicago IL 60661

Project Name and Address

MI LPR Project

Pole Detail

Project DPD LPR	Sheet 3
Drawn by John Gabrial	
Scale Not to Scale	

WB Houston Whittier St at Chalmers St

Lat: 42.42071297
Long: -82.97539569

Install a New Sign Pole for LPR Camera





General Notes

N

SOLAR POWER

LEGEND

EXISTING POLE

PROPOSED POLE

PROPOSED CAMERA

PROPERTY LINE

No.	Revision/Issue	Date
1	Version 1-1	8/24

Firm Name and Address

Motorola Solutions
500 W Monroe Street
Chicago IL 60661

Project Name and Address


MI LPR Project

New Pole Installation Site

Project Plan View

Project DPDLPR	Sheet 1
Drawn by Misty Coryell	
Scale Not to Scale	

WB Houston Whittier St at Chalmers St

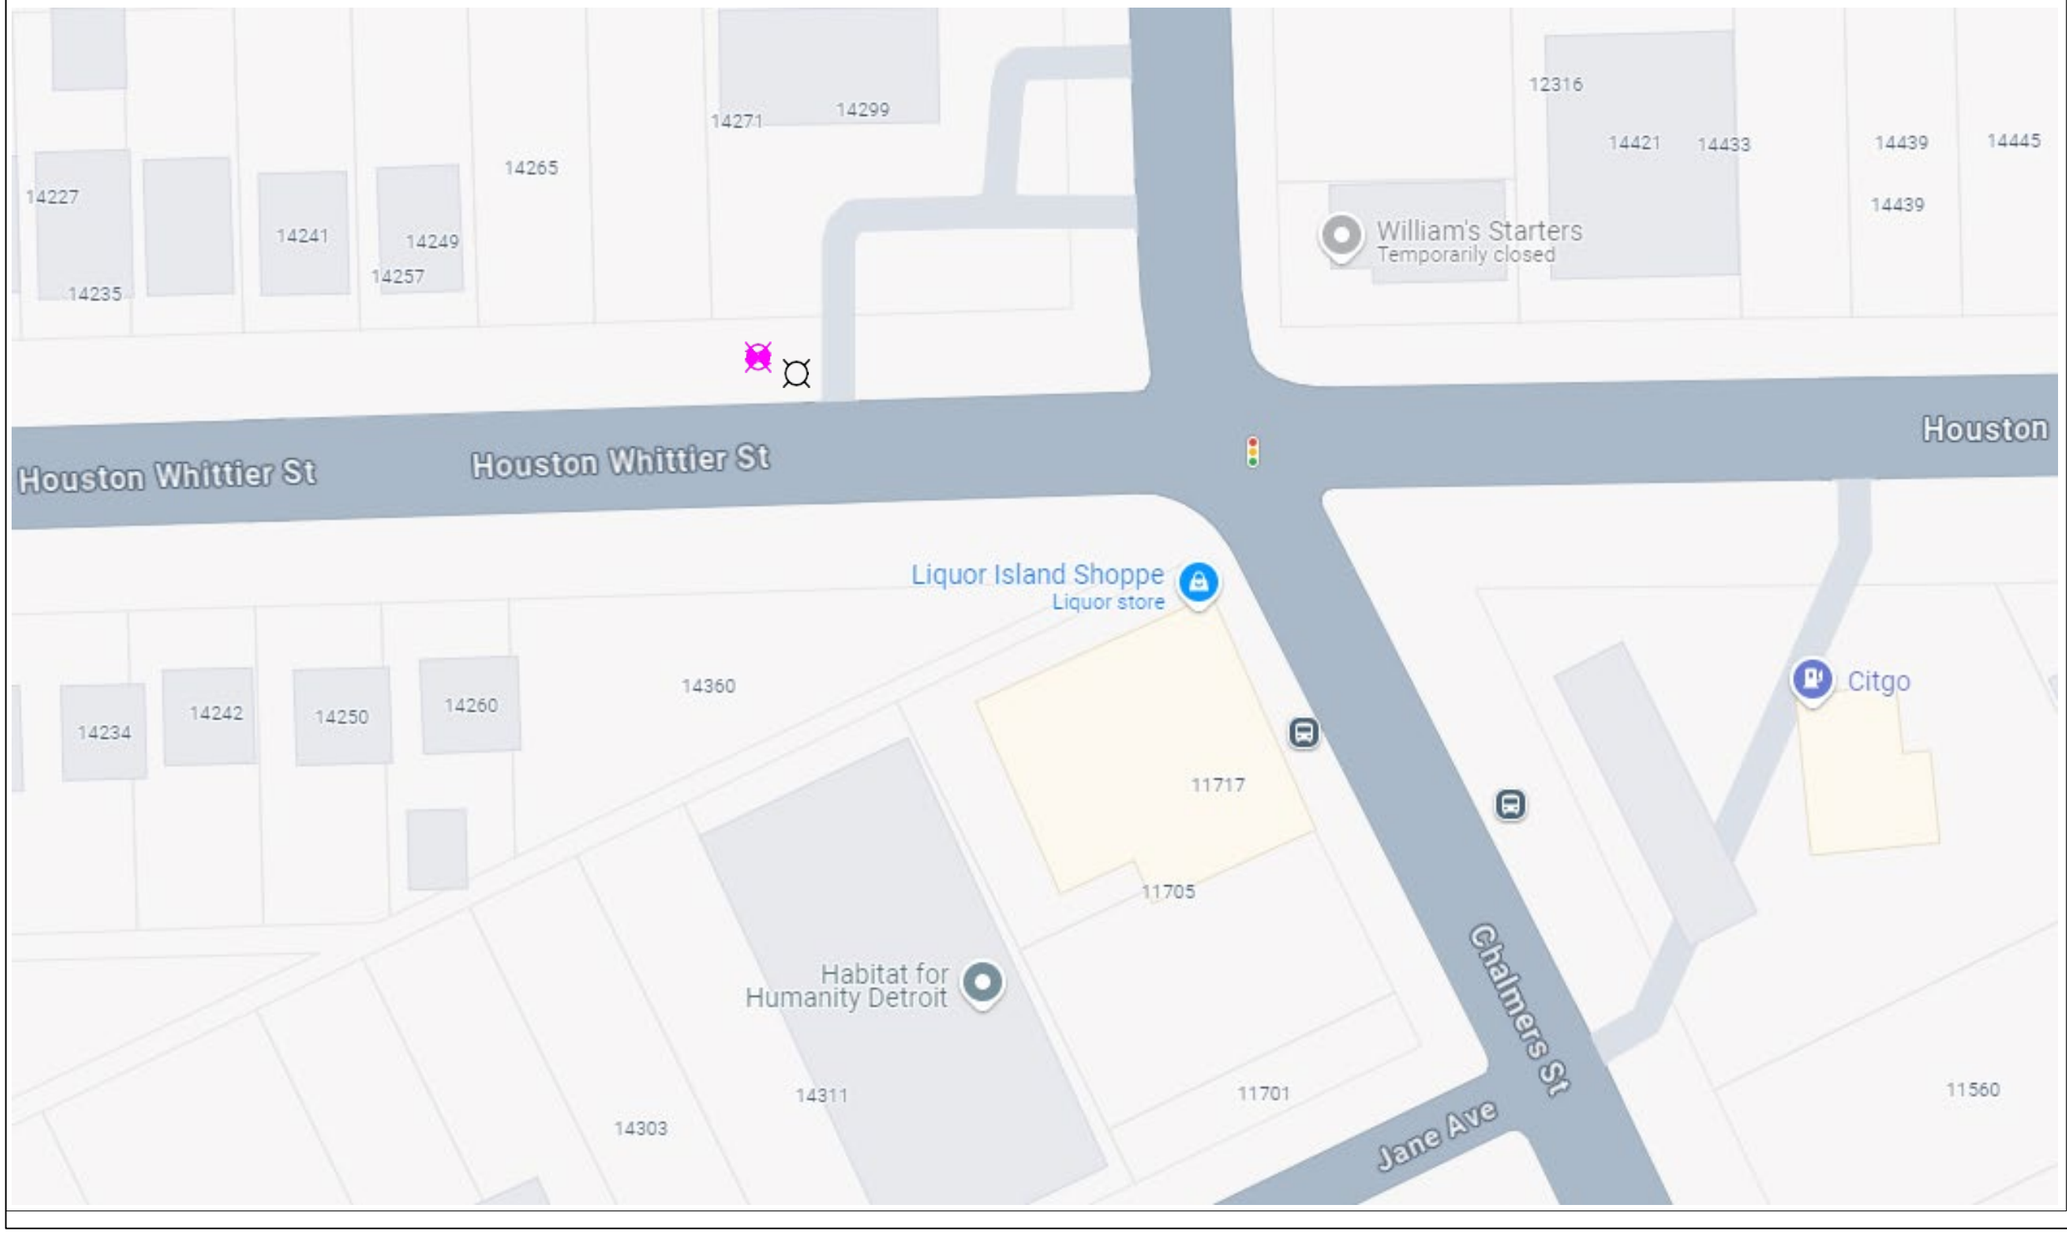

General Notes

N

SOLAR POWER

LEGEND

EXISTING POLE

PROPOSED POLE

PROPOSED CAMERA

PROPERTY LINE

No.	Revision/Issue	Date
1	Version 1-2	8/24

Firm Name and Address

Motorola Solutions
500 W Monroe Street
Chicago IL 60661


Project Name and Address

MI LPR Project

New Pole Installation Site

Project Plan View

Project DPD LPR	Sheet 2
Drawn by Misty Coryell	
Scale Not to Scale	

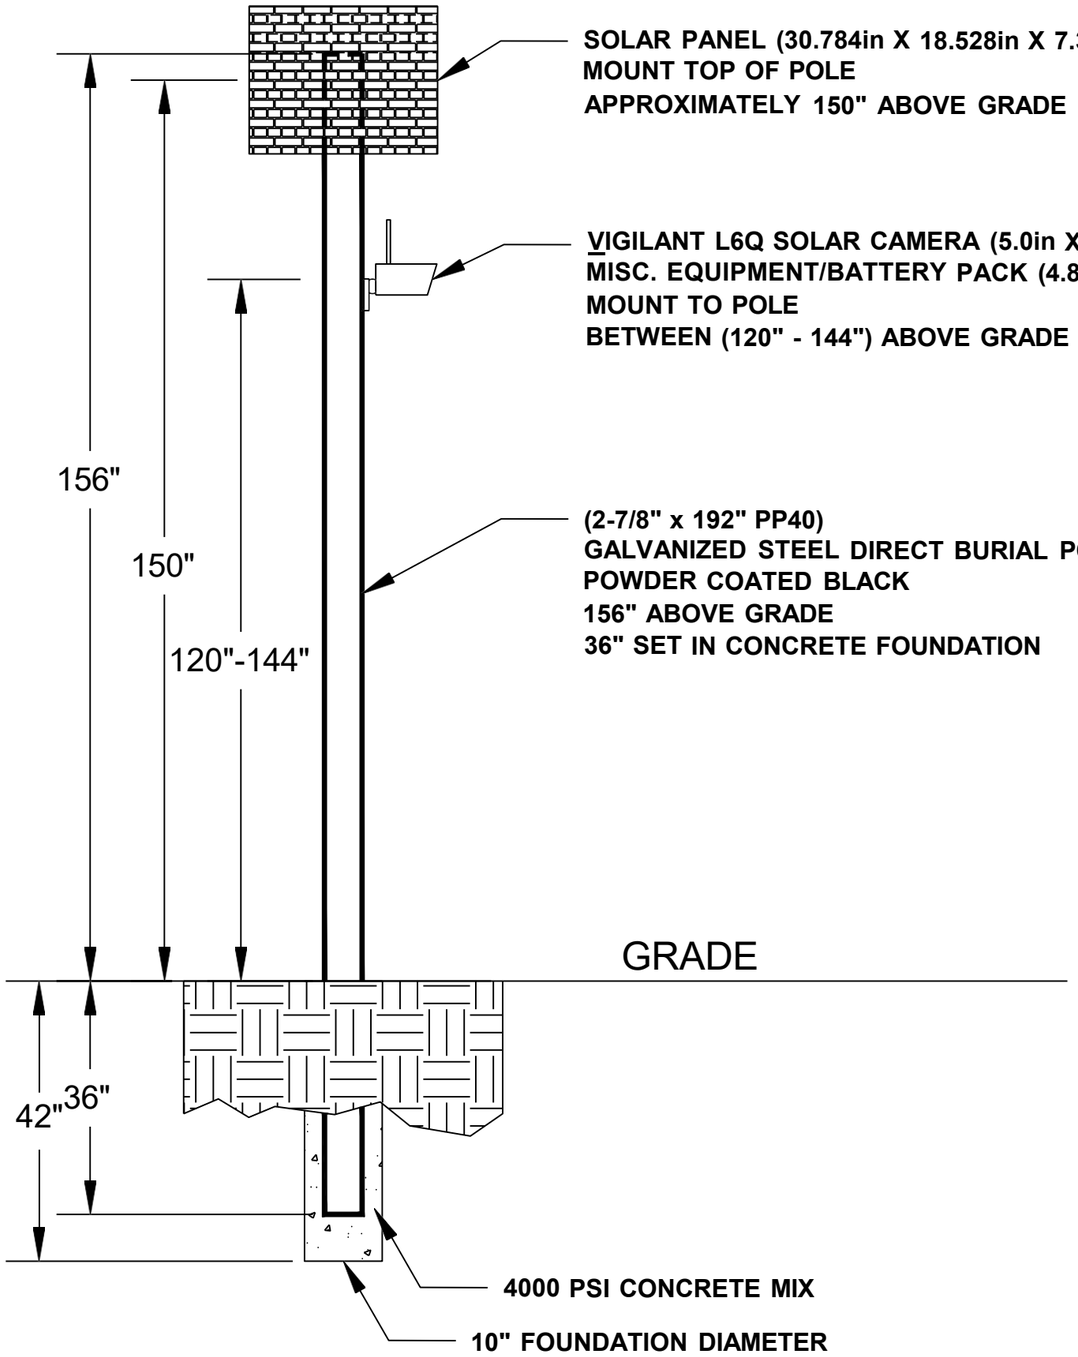

General Notes

No.	Revision/Issue	Date
1	Version 1-2	8/24

Firm Name and Address

Motorola Solutions
500 W Monroe Street
Chicago IL 60661

Project Name and Address

MI LPR Project

Pole Detail

Project DPD LPR	Sheet 3
Drawn by John Gabrial	
Scale Not to Scale	

WB Joy Rd at Stahelin Av

Lat: 42.35783040
Long: -83.22508873

Install a New Sign Pole for LPR Camera





General Notes

N

SOLAR POWER

LEGEND

EXISTING POLE

PROPOSED POLE

PROPOSED CAMERA

PROPERTY LINE

No.	Revision/Issue	Date
1	Version 1-1	8/24

Firm Name and Address

Motorola Solutions
500 W Monroe Street
Chicago IL 60661

Project Name and Address


MI LPR Project

New Pole Installation Site

Project Plan View

Project DPDLPR	Sheet 1
Drawn by Misty Coryell	
Scale Not to Scale	

WB Joy Rd at Stahelin Av

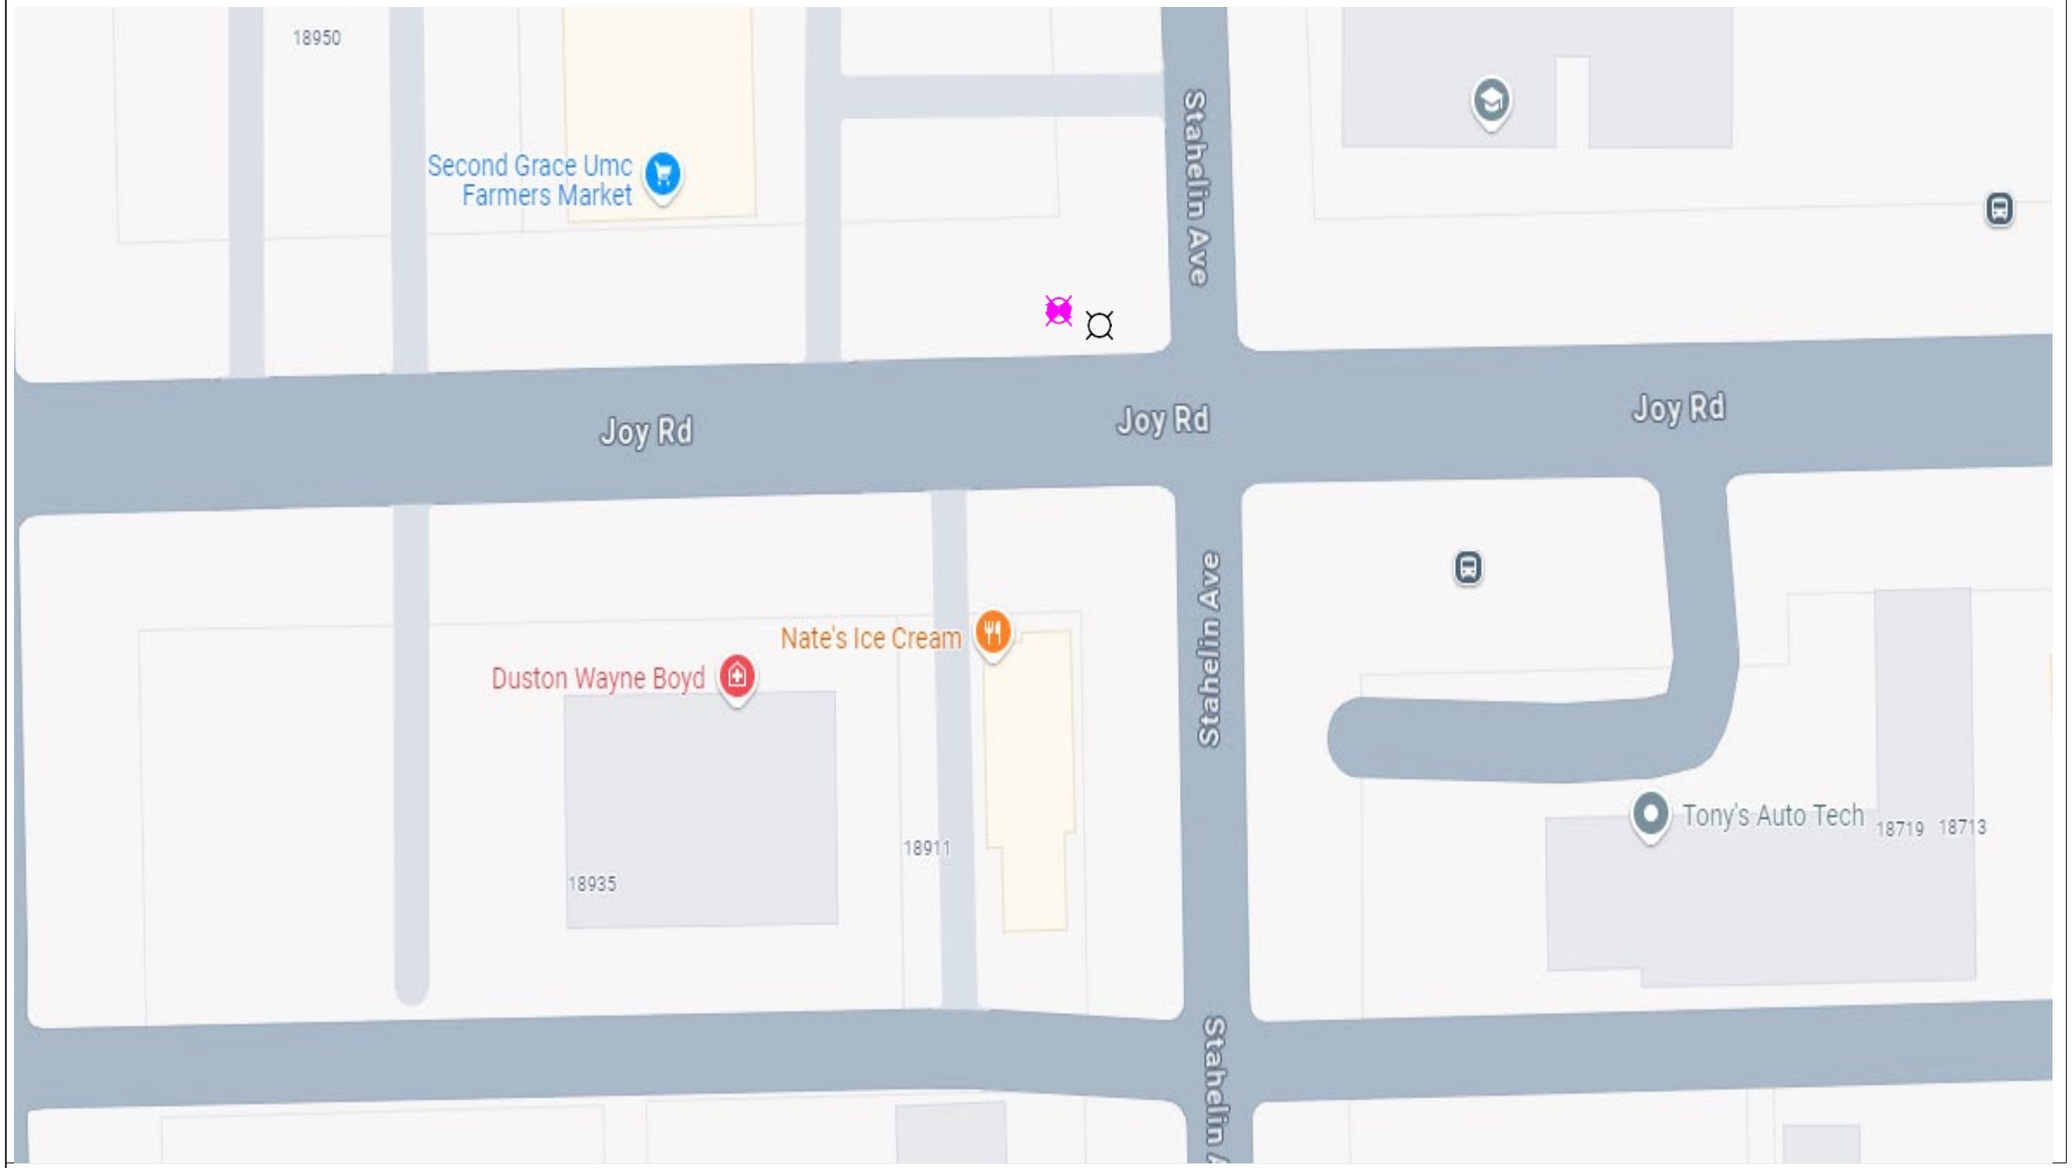

General Notes

N

SOLAR POWER

LEGEND

- EXISTING POLE
- PROPOSED POLE
- PROPOSED CAMERA
- PROPERTY LINE

No.	Revision/Issue	Date
1	Version 1-2	8/24

Firm Name and Address

Motorola Solutions
500 W Monroe Street
Chicago IL 60661


Project Name and Address

MI LPR Project

New Pole Installation Site

Project Plan View

Project DPD LPR	Sheet 2
Drawn by Misty Coryell	
Scale Not to Scale	

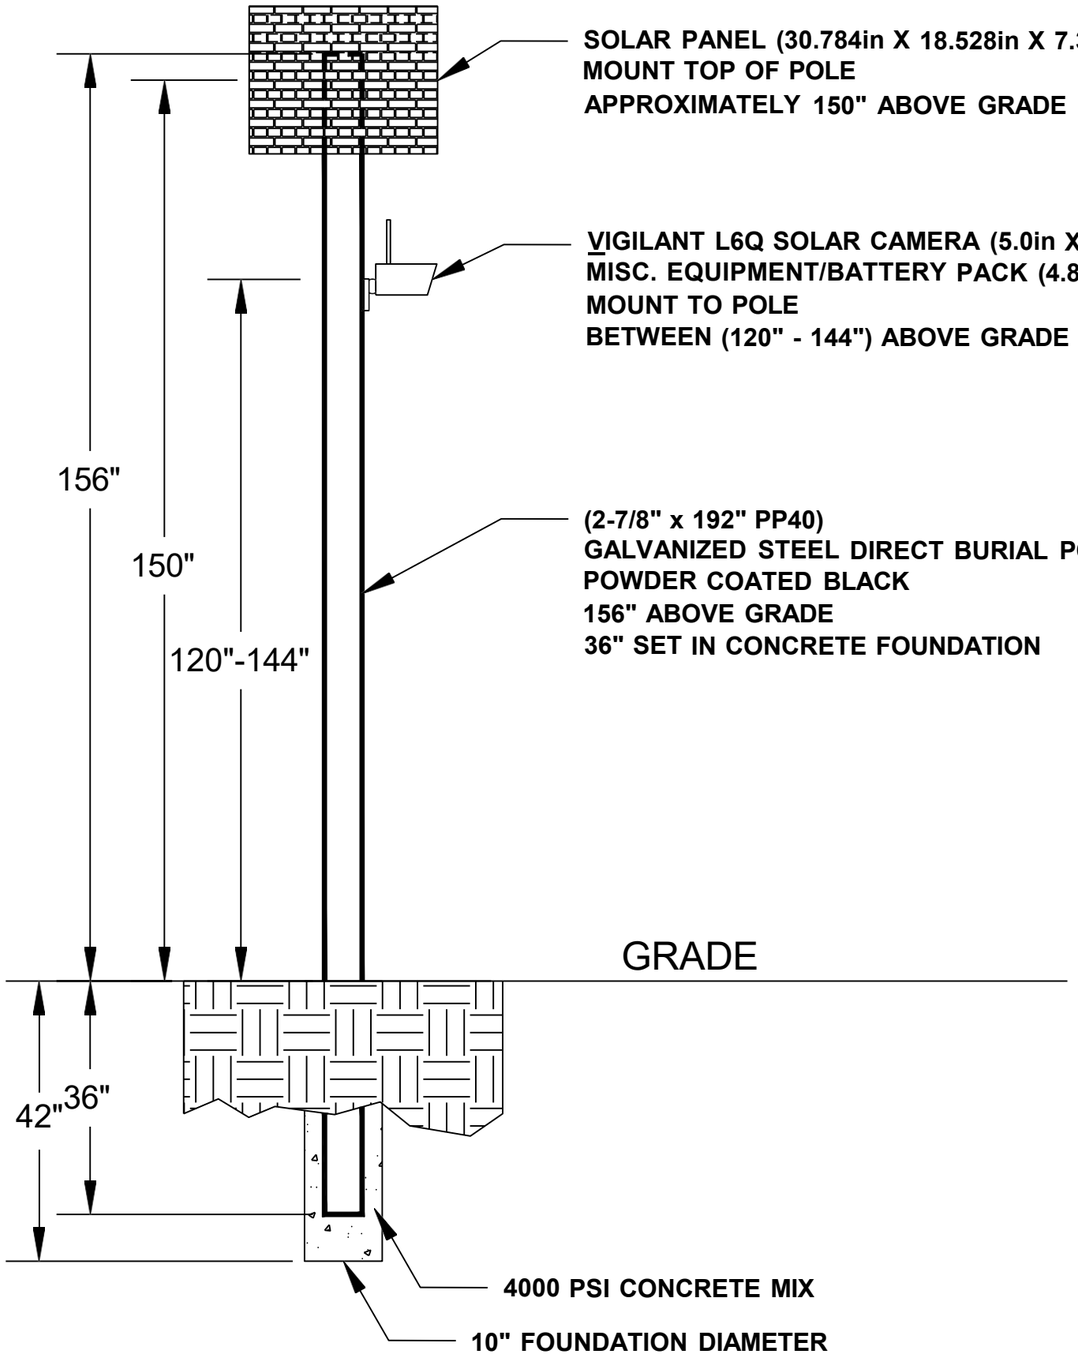

General Notes

No.	Revision/Issue	Date
1	Version 1-2	8/24

Firm Name and Address

Motorola Solutions
500 W Monroe Street
Chicago IL 60661

Project Name and Address

MI LPR Project


Pole Detail

Project DPD LPR	Sheet 3
Drawn by John Gabrial	
Scale Not to Scale	

WB McGraw Av at Linwood St

Lat: 42.35606983
Long: -83.09637565

Install a New Sign Pole for LPR Camera

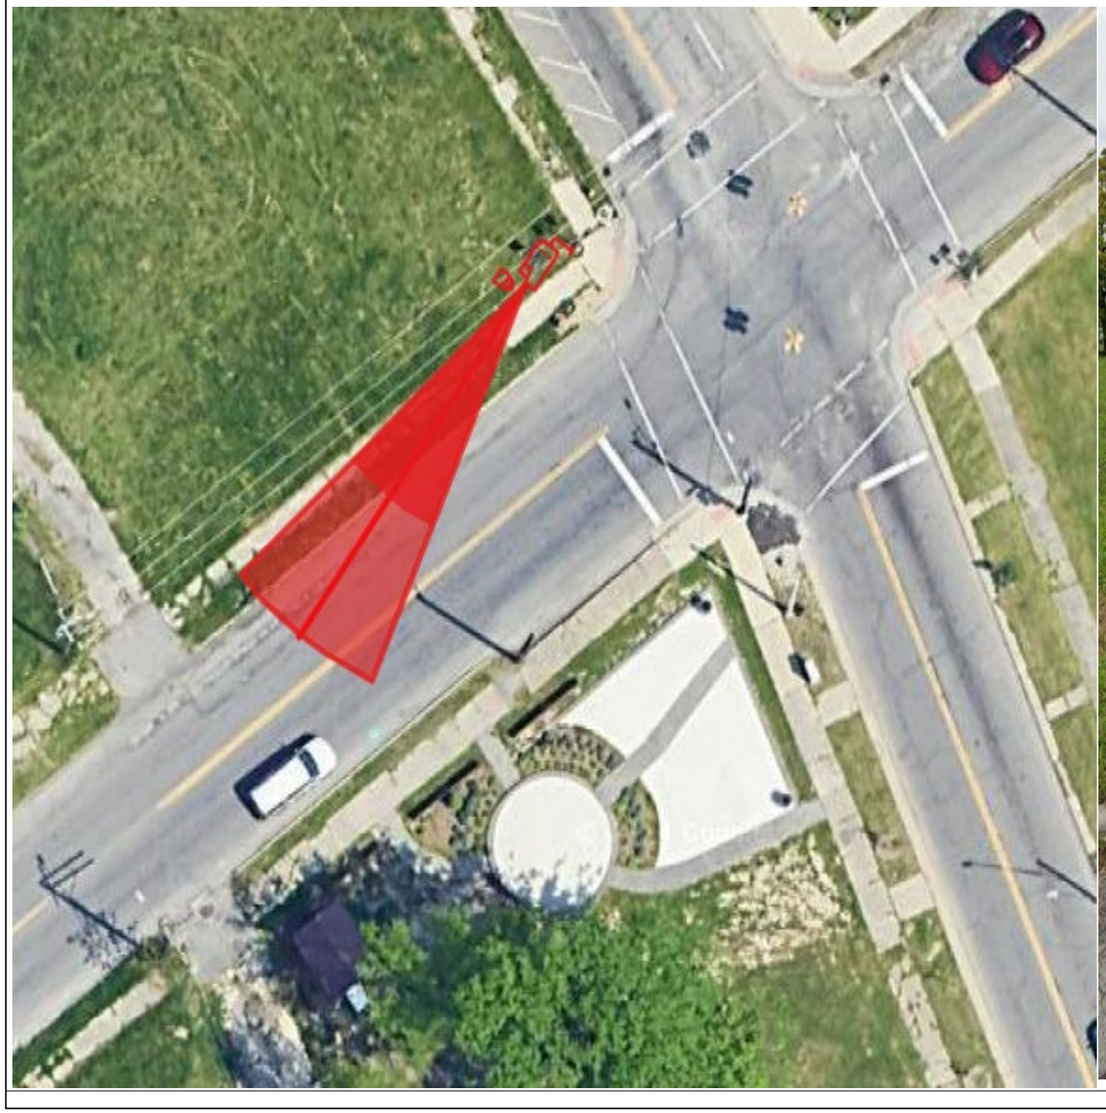



General Notes

N

SOLAR POWER

LEGEND

EXISTING POLE

PROPOSED POLE

PROPOSED CAMERA

PROPERTY LINE

No.	Revision/Issue	Date
1	Version 1-1	8/24

Firm Name and Address

Motorola Solutions
500 W Monroe Street
Chicago IL 60661

Project Name and Address


MI LPR Project

New Pole Installation Site

Project Plan View

Project DPDLPR	Sheet 1
Drawn by Misty Coryell	
Scale Not to Scale	

WB McGraw Av at Linwood St

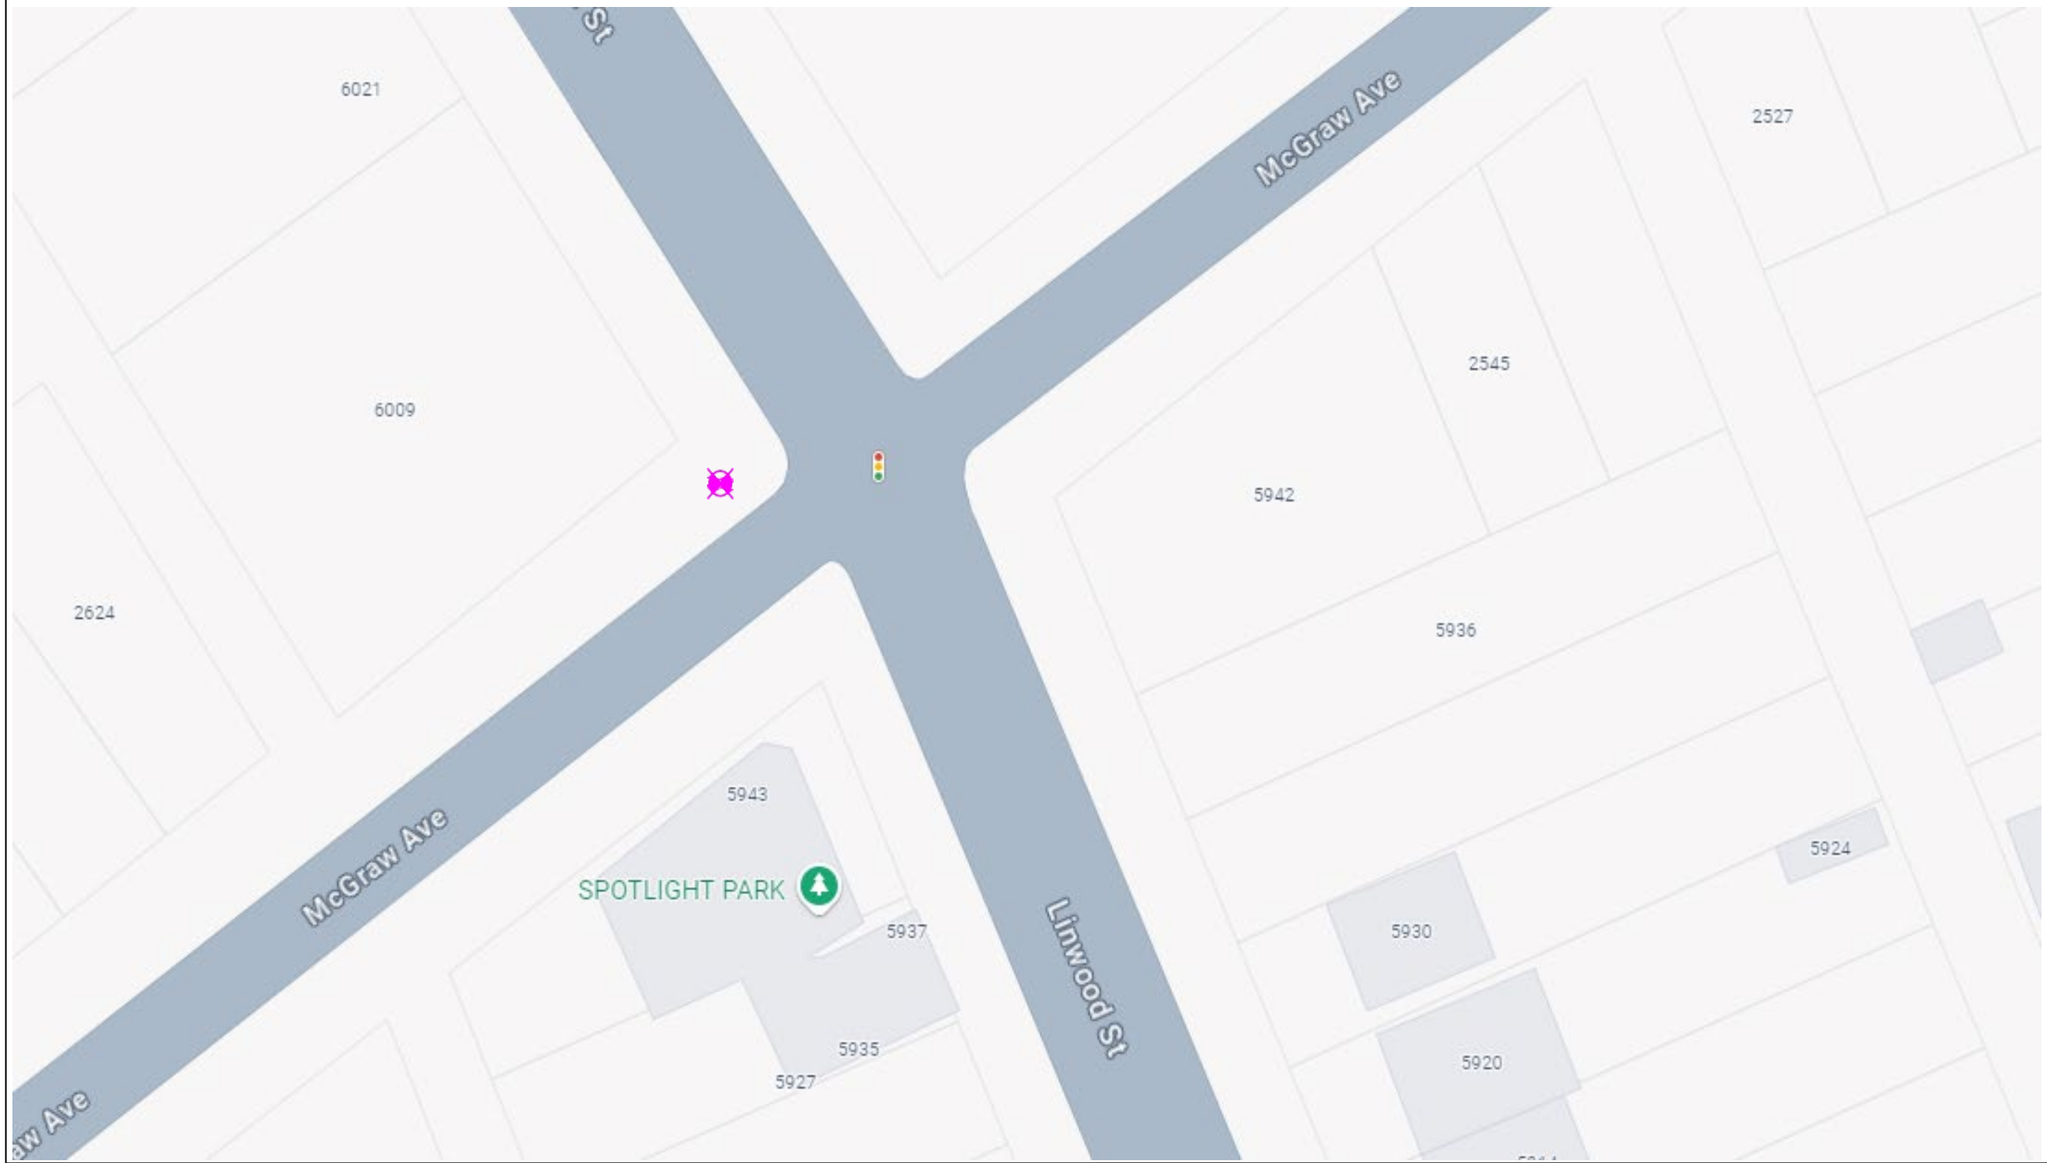

General Notes

N

SOLAR POWER

LEGEND

EXISTING POLE

PROPOSED POLE

PROPOSED CAMERA

PROPERTY LINE

No.	Revision/Issue	Date
1	Version 1-2	8/24

Firm Name and Address

Motorola Solutions
500 W Monroe Street
Chicago IL 60661


Project Name and Address

MI LPR Project

New Pole Installation Site

Project Plan View

Project	Sheet
DPD LPR	2
Drawn by: Misty Coryell	
Scale: Not to Scale	

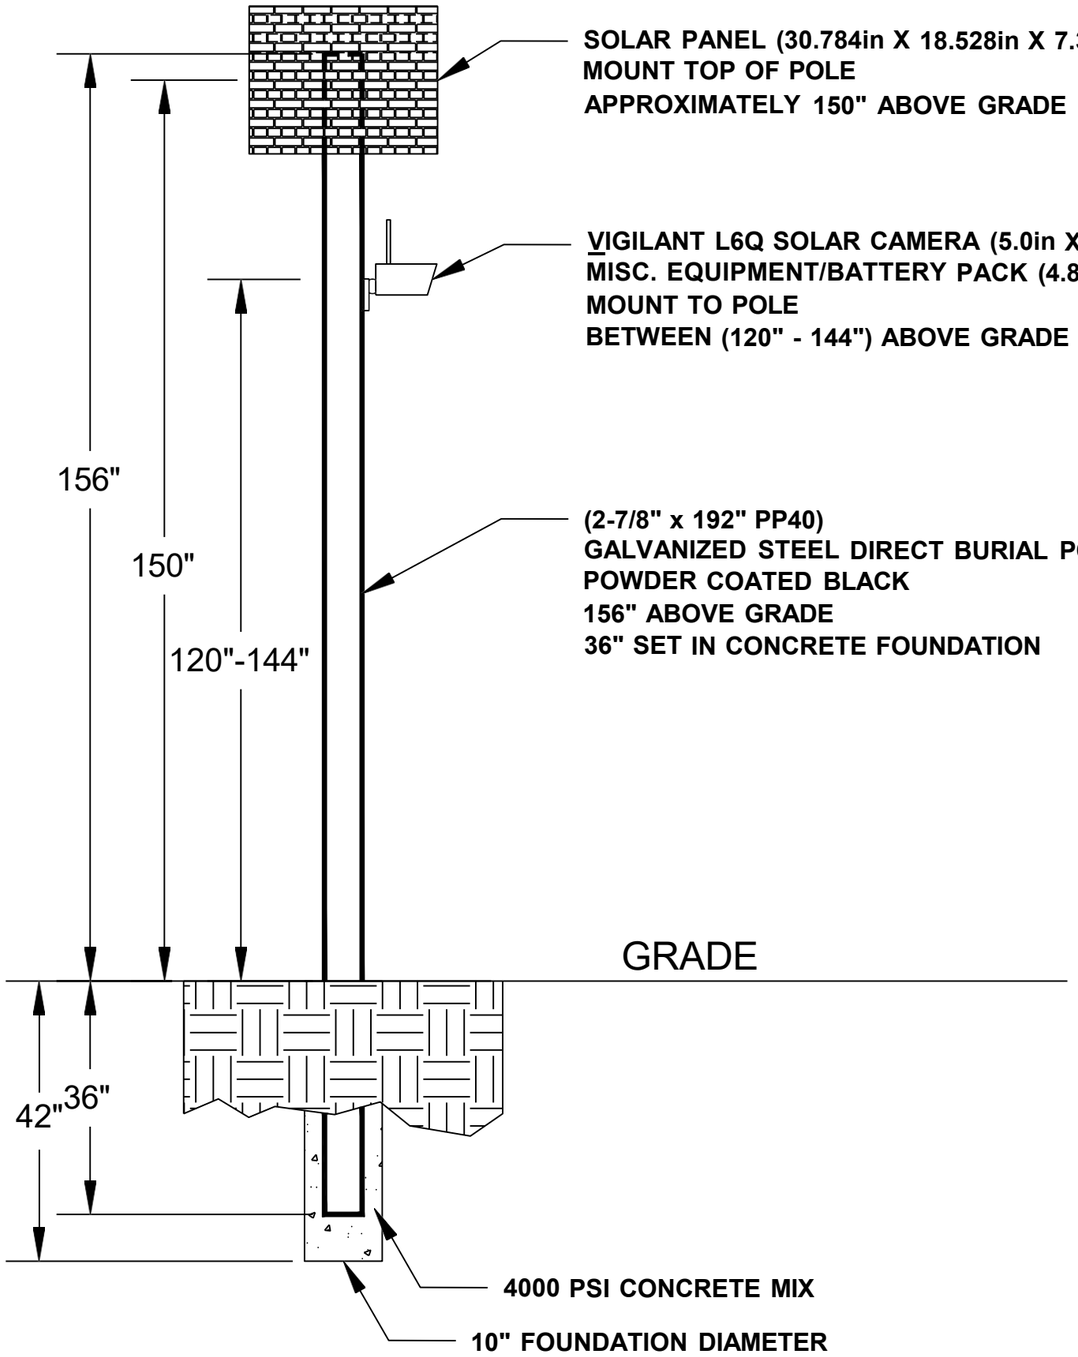

General Notes

No.	Revision/Issue	Date
1	Version 1-2	8/24

Firm Name and Address

Motorola Solutions
500 W Monroe Street
Chicago IL 60661

Project Name and Address

MI LPR Project


Pole Detail


Project DPD LPR	Sheet 3
Drawn by John Gabrial	
Scale Not to Scale	

WB Outer Dr E at Chalmers St

Lat: 42.41489352
Long: -82.97128681

Install a New Sign Pole for LPR Camera

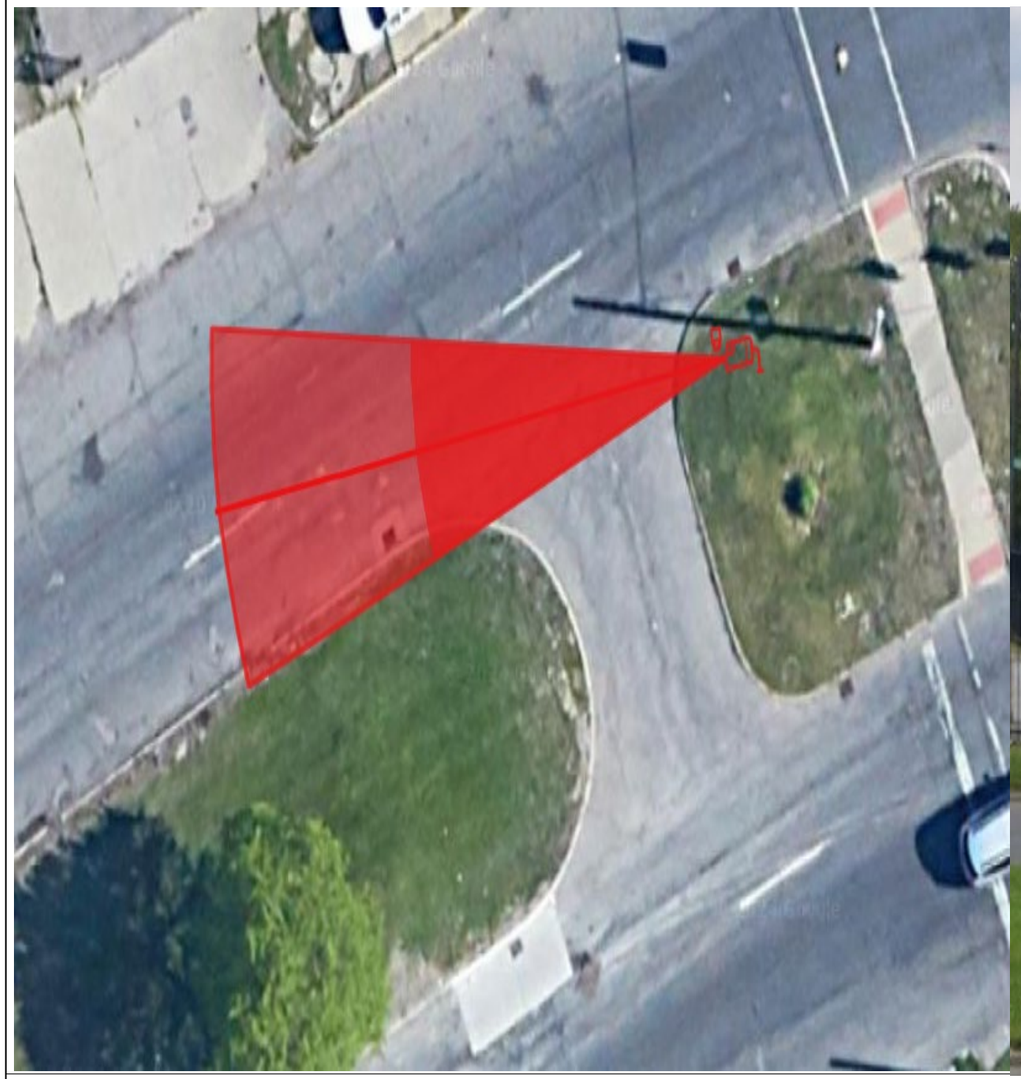

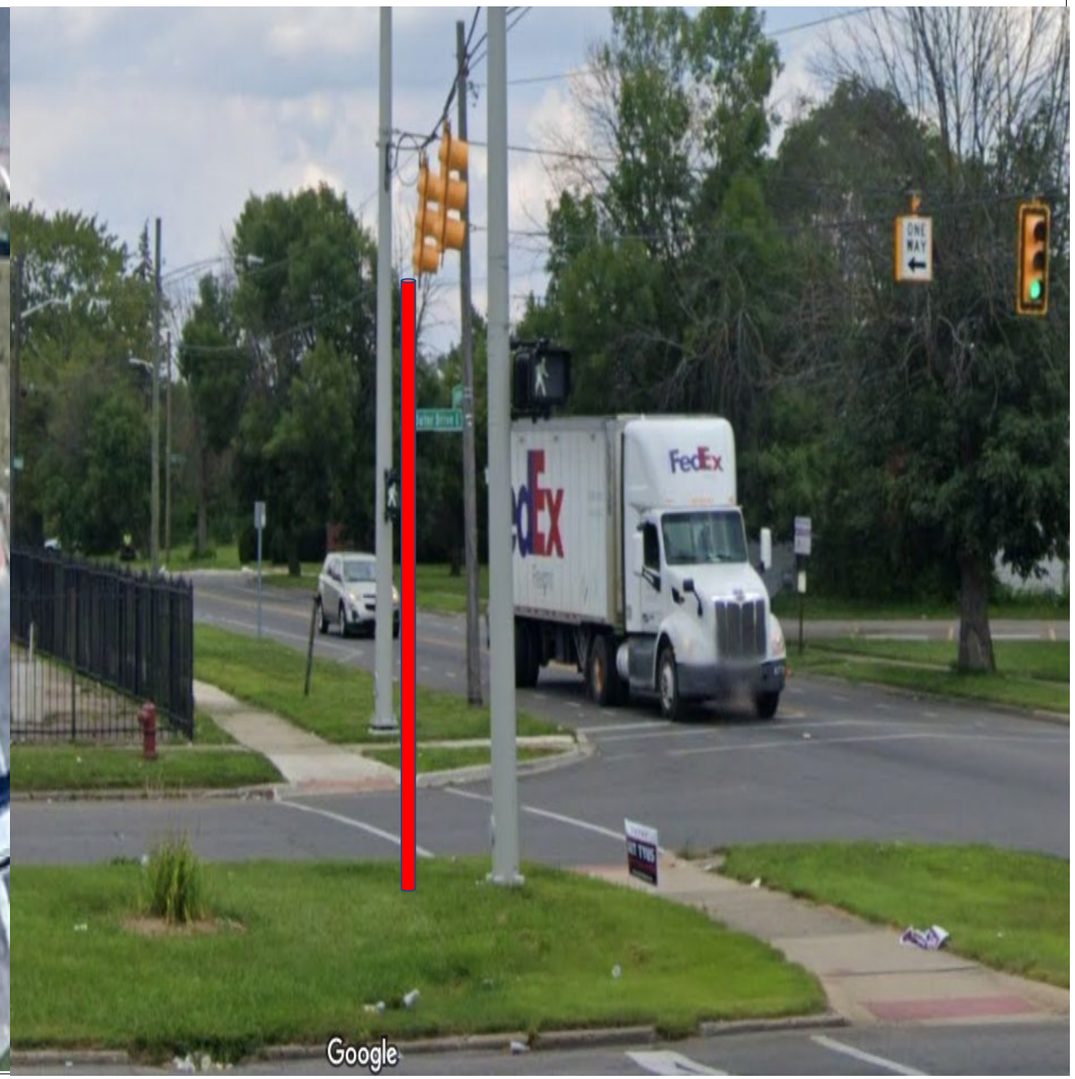

General Notes

N

SOLAR POWER

LEGEND

EXISTING POLE

PROPOSED POLE

PROPOSED CAMERA

PROPERTY LINE

No.	Revision/Issue	Date
1	Version 1-1	8/24

Firm Name and Address

Motorola Solutions
500 W Monroe Street
Chicago IL 60661

Project Name and Address


MI LPR Project

New Pole Installation Site

Project Plan View

Project DPDLPR	Sheet 1
Drawn by Misty Coryell	
Scale Not to Scale	

WB Outer Dr E at Chalmers St

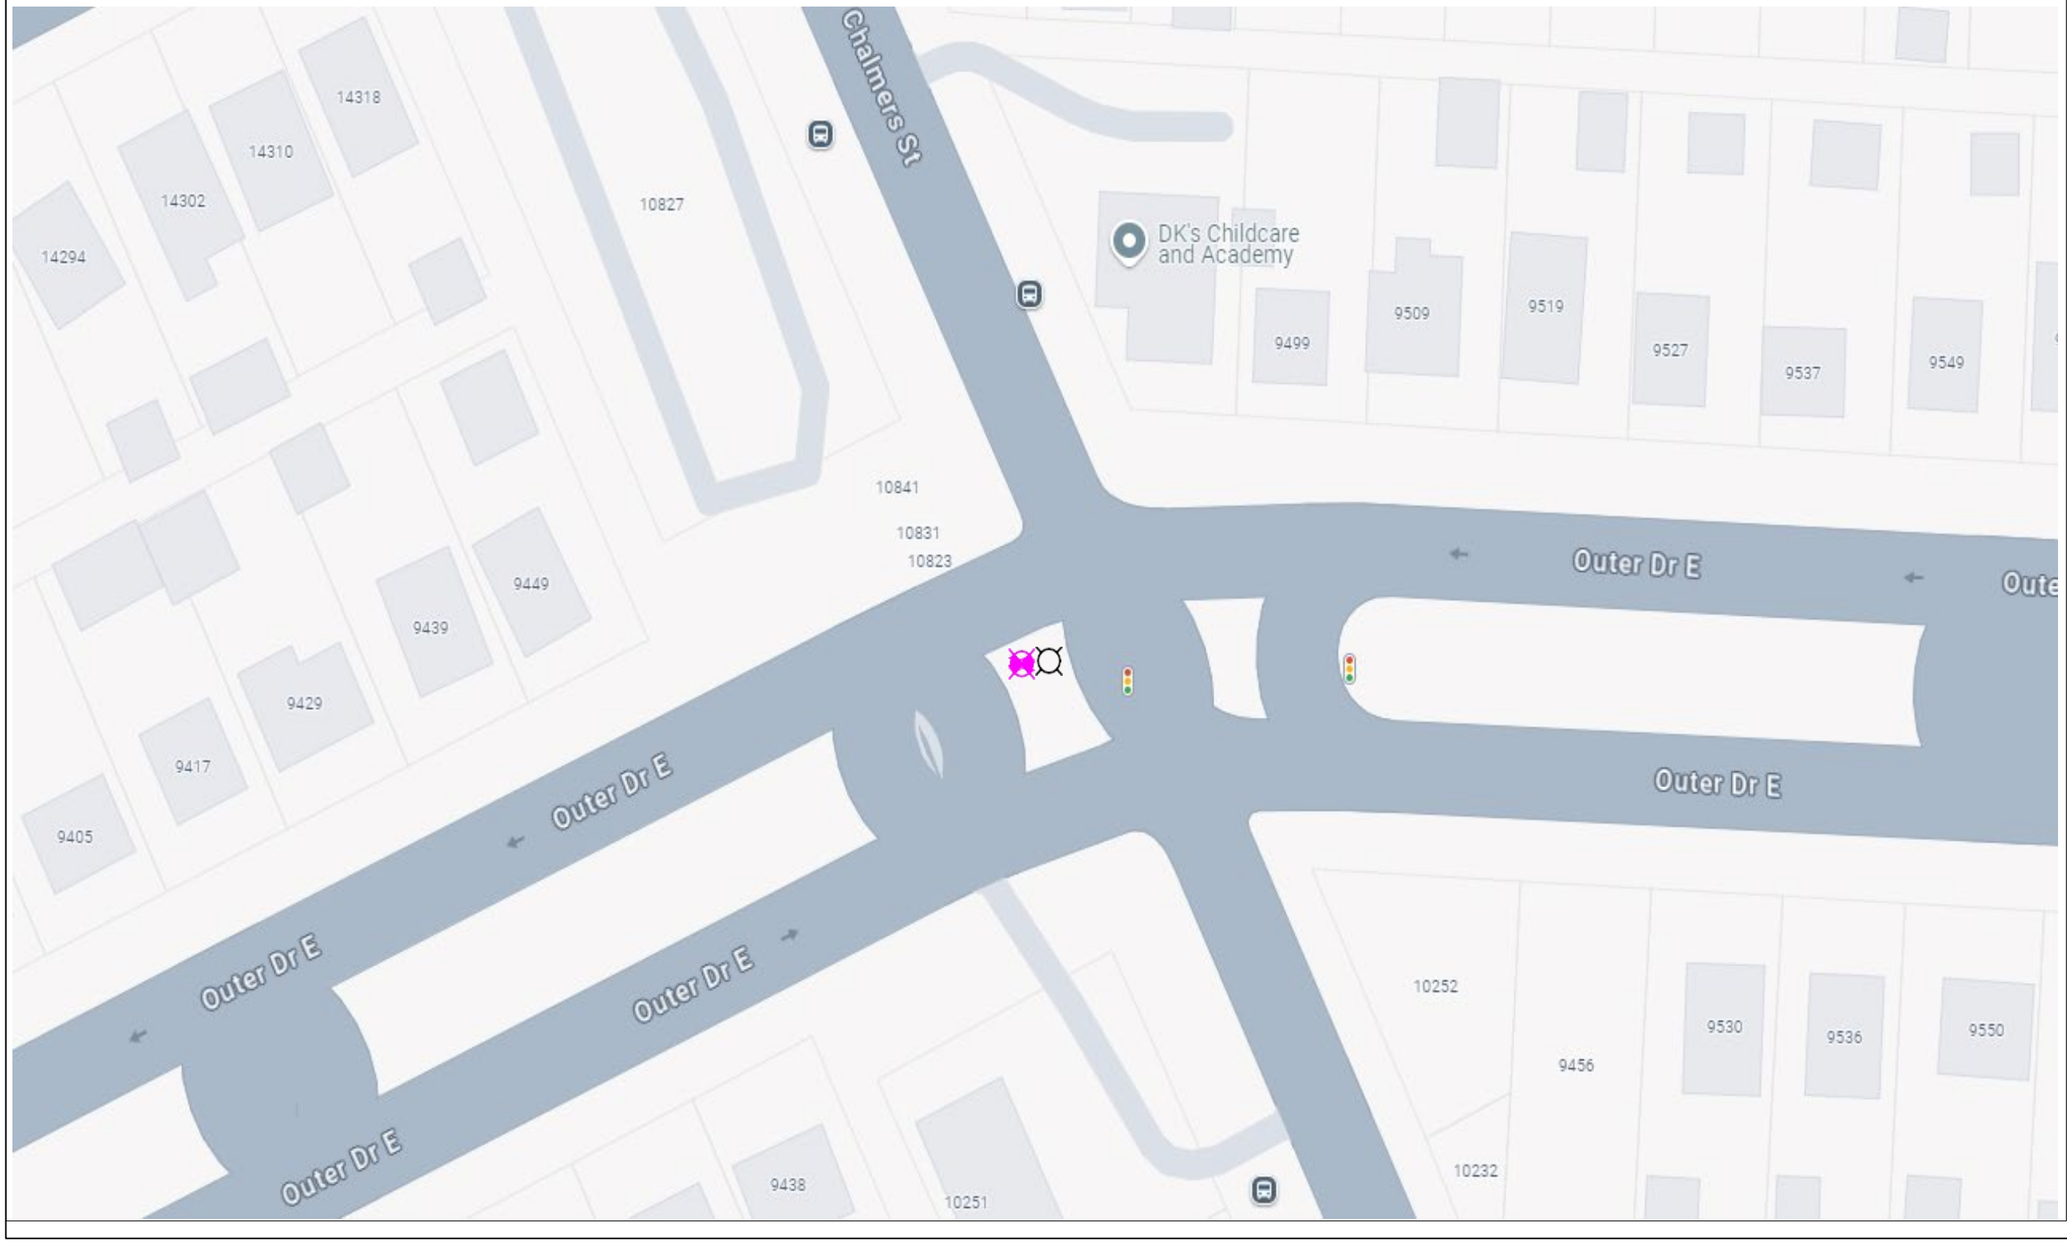

General Notes

N

SOLAR POWER

LEGEND

EXISTING POLE

PROPOSED POLE

PROPOSED CAMERA

PROPERTY LINE

No.	Revision/Issue	Date
1	Version 1-2	8/24

Firm Name and Address

Motorola Solutions
500 W Monroe Street
Chicago IL 60661


Project Name and Address

MI LPR Project

New Pole Installation Site

Project Plan View

Project DPD LPR	Sheet 2
Drawn by Misty Coryell	
Scale Not to Scale	

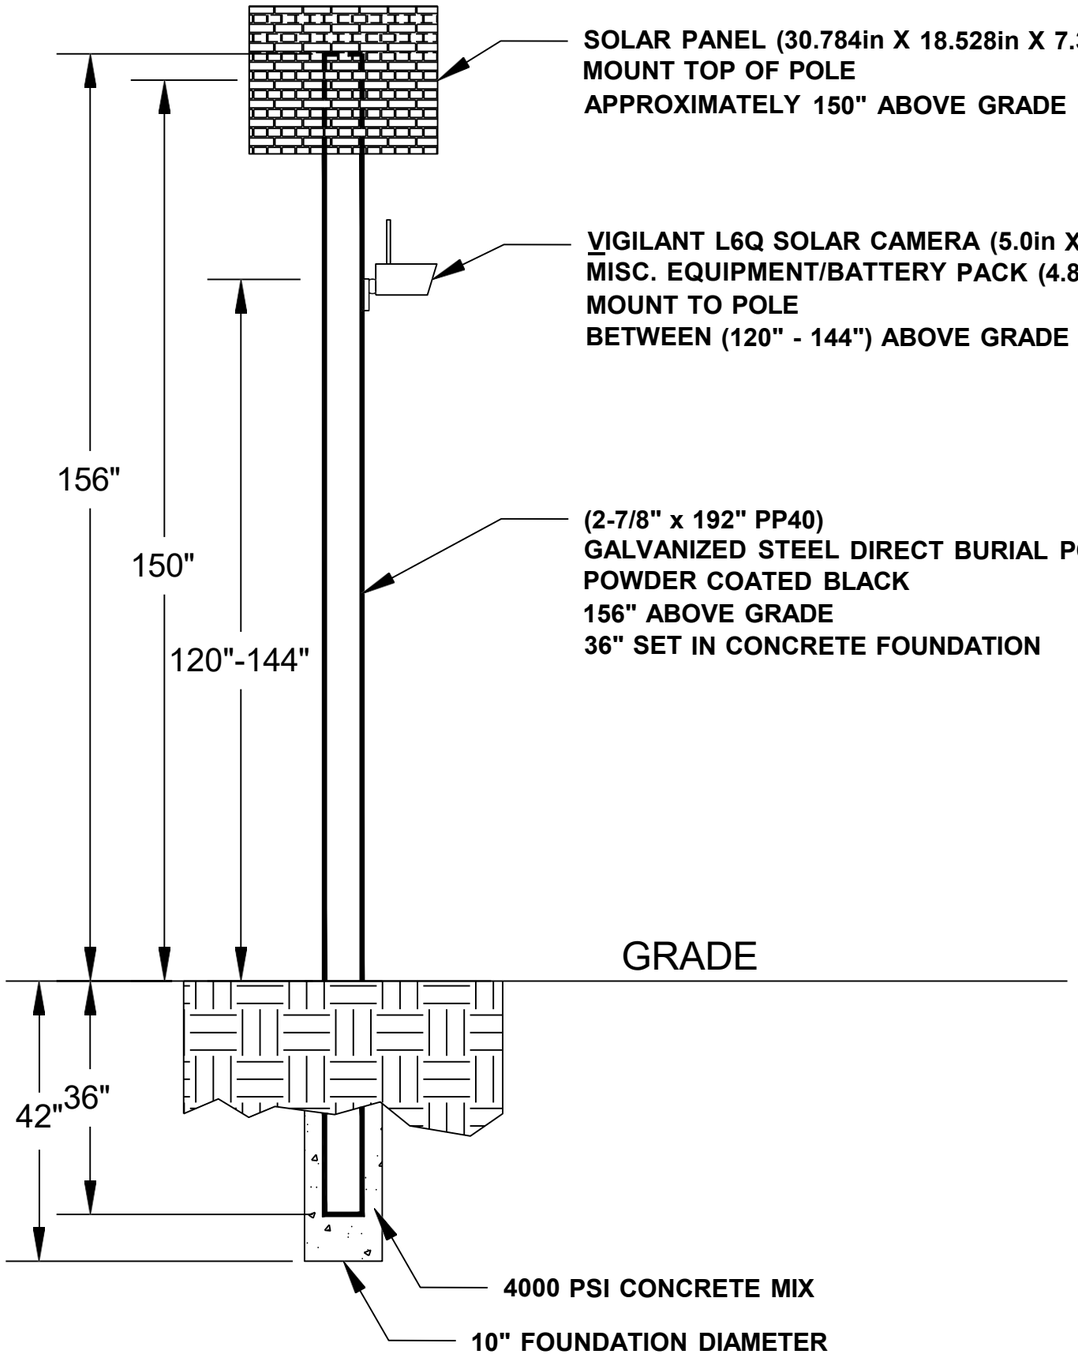

General Notes

No.	Revision/Issue	Date
1	Version 1-2	8/24

Firm Name and Address

Motorola Solutions
500 W Monroe Street
Chicago IL 60661

Project Name and Address

MI LPR Project

Pole Detail

Project DPD LPR	Sheet 3
Drawn by John Gabrial	
Scale Not to Scale	

WB Outer Dr W at Livernois

Lat: 42.43526832
Long: -83.14220928

Install a New Sign Pole for LPR Camera





General Notes

N

SOLAR POWER

LEGEND

- EXISTING POLE
- PROPOSED POLE
- PROPOSED CAMERA
- PROPERTY LINE

No.	Revision/Issue	Date
1	Version 1-1	8/24

Firm Name and Address

Motorola Solutions
500 W Monroe Street
Chicago IL 60661

Project Name and Address


MI LPR Project

New Pole Installation Site

Project Plan View

Project DPDLPR	Sheet 1
Drawn by Misty Coryell	
Scale Not to Scale	

WB Outer Dr W at Livernois

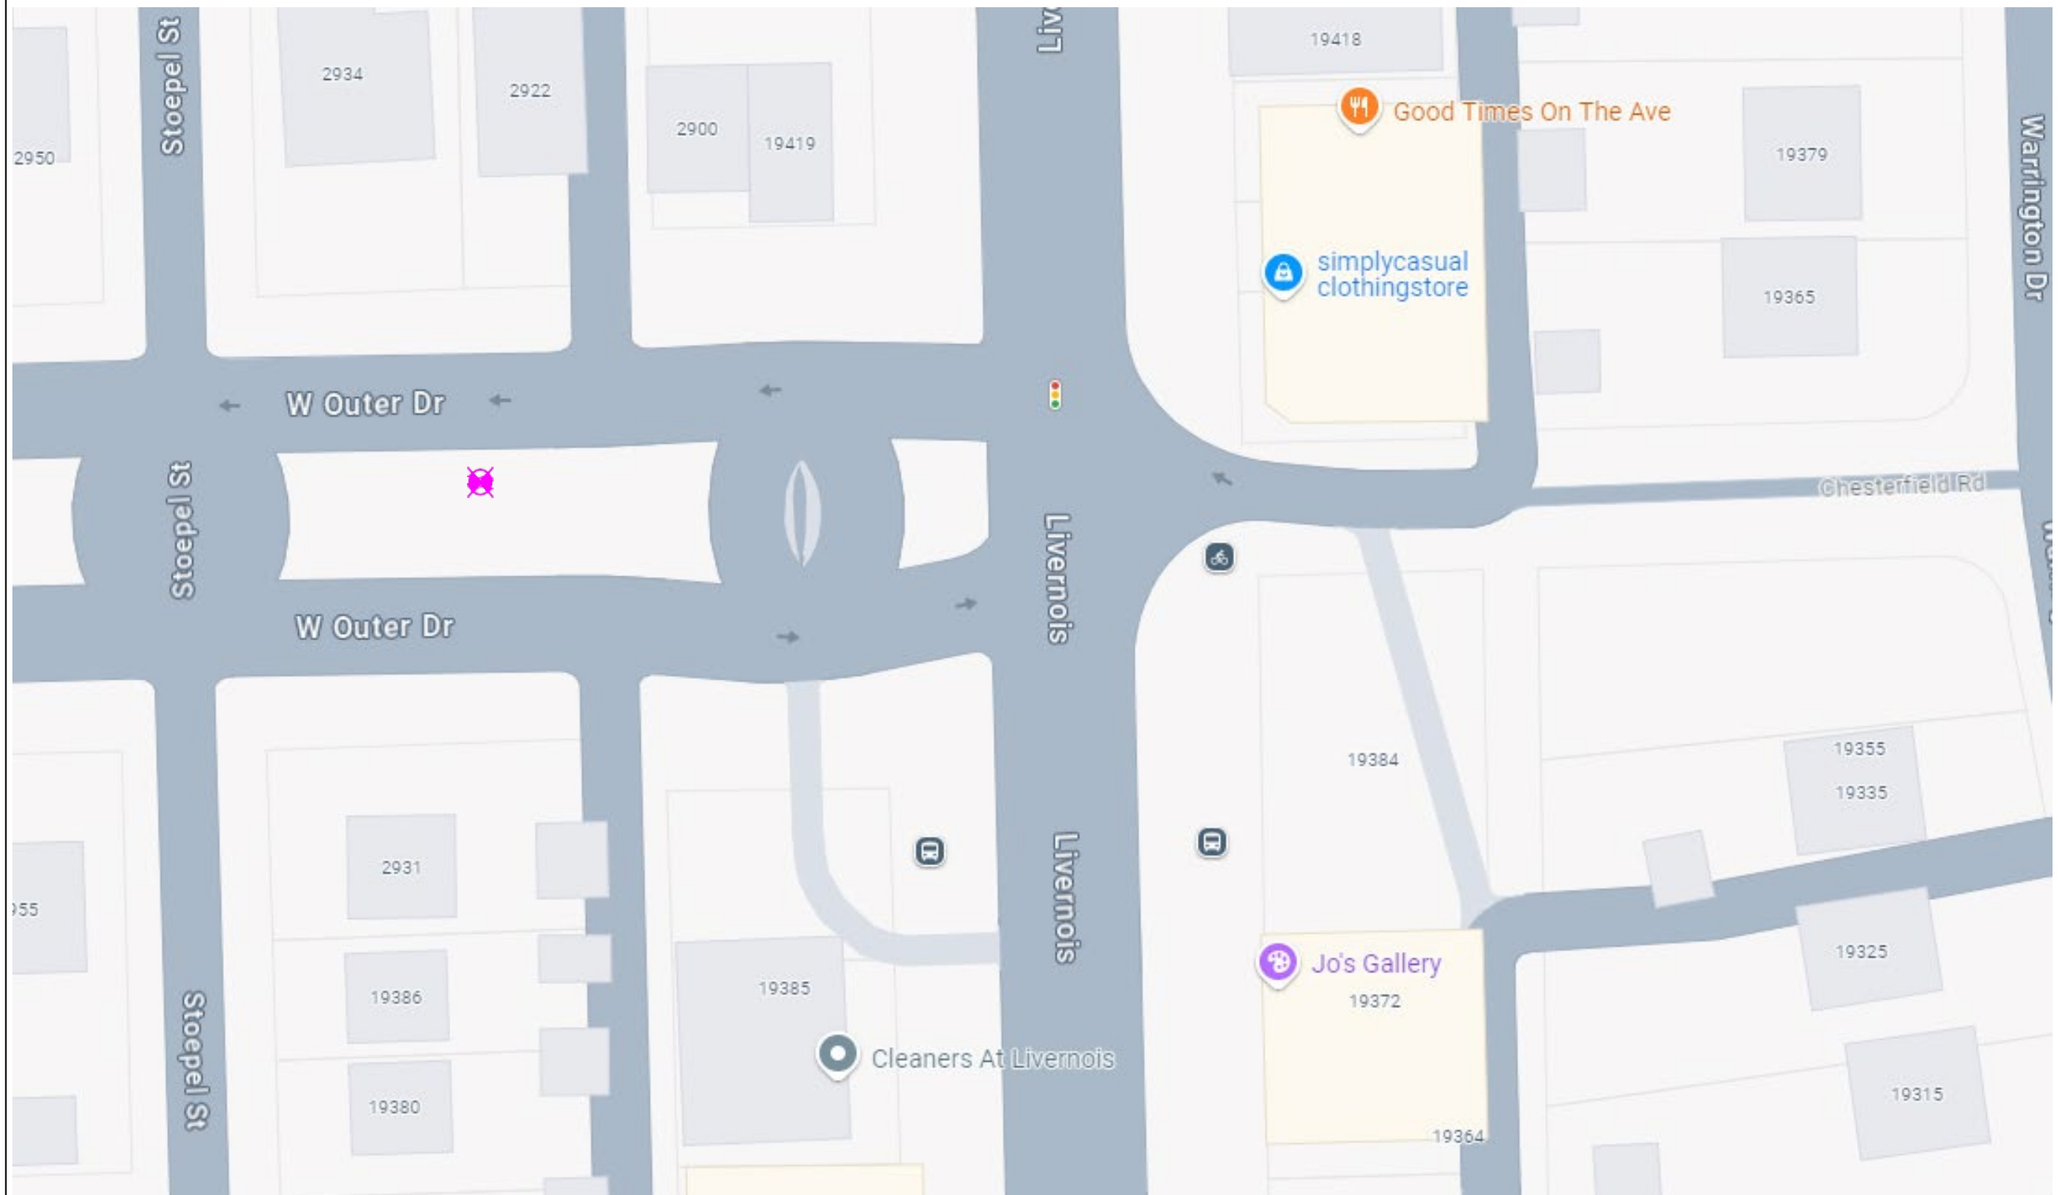

General Notes

N

SOLAR POWER

LEGEND

EXISTING POLE

PROPOSED POLE

PROPOSED CAMERA

PROPERTY LINE

No.	Revision/Issue	Date
1	Version 1-2	8/24

Firm Name and Address

Motorola Solutions
500 W Monroe Street
Chicago IL 60661


Project Name and Address

MI LPR Project

New Pole Installation Site

Project Plan View

Project DPD LPR	Sheet 2
Drawn by Misty Coryell	
Scale Not to Scale	

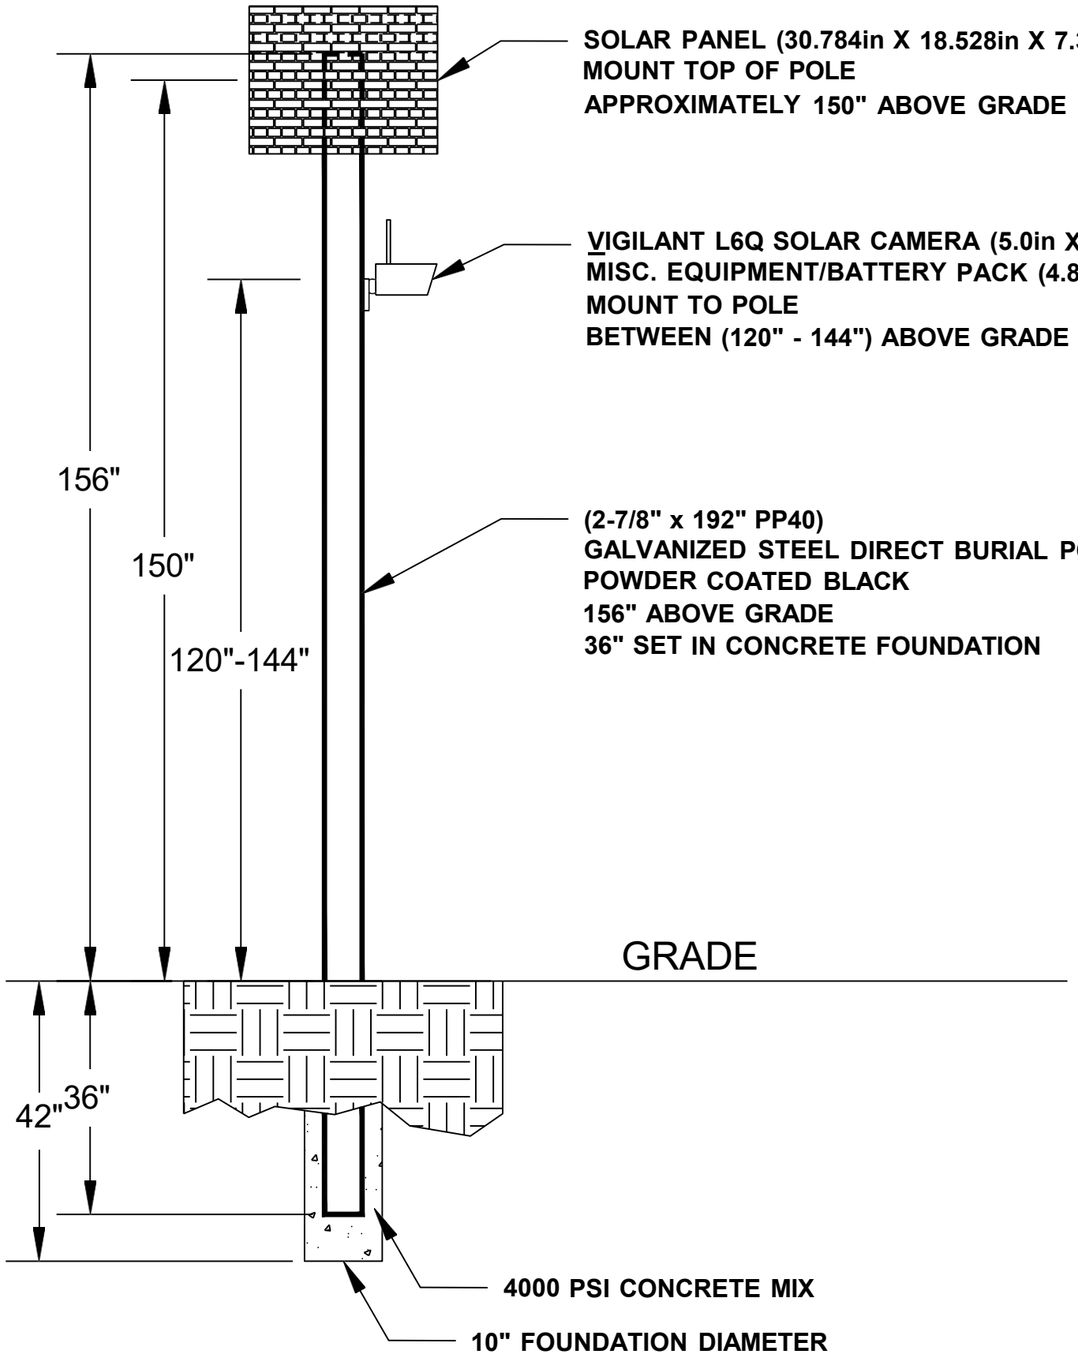

General Notes

No.	Revision/Issue	Date
1	Version 1-2	8/24

Firm Name and Address

Motorola Solutions
500 W Monroe Street
Chicago IL 60661

Project Name and Address

MI LPR Project

Pole Detail

Project DPD LPR	Sheet 3
Drawn by John Gabrial	
Scale Not to Scale	

WB Prembroke Av at Hubbell Av

Lat: 42.43802414
Long: -83.19048151

Install a New Sign Pole for LPR Camera





General Notes

N

SOLAR POWER

LEGEND

EXISTING POLE

PROPOSED POLE

PROPOSED CAMERA

PROPERTY LINE

No.	Revision/Issue	Date
1	Version 1-1	8/24

Firm Name and Address

Motorola Solutions
500 W Monroe Street
Chicago IL 60661

Project Name and Address


MI LPR Project

New Pole Installation Site

Project Plan View

Project DPDLPR	Sheet 1
Drawn by Misty Coryell	
Scale Not to Scale	

WB Prembroke Av at Hubbell Av

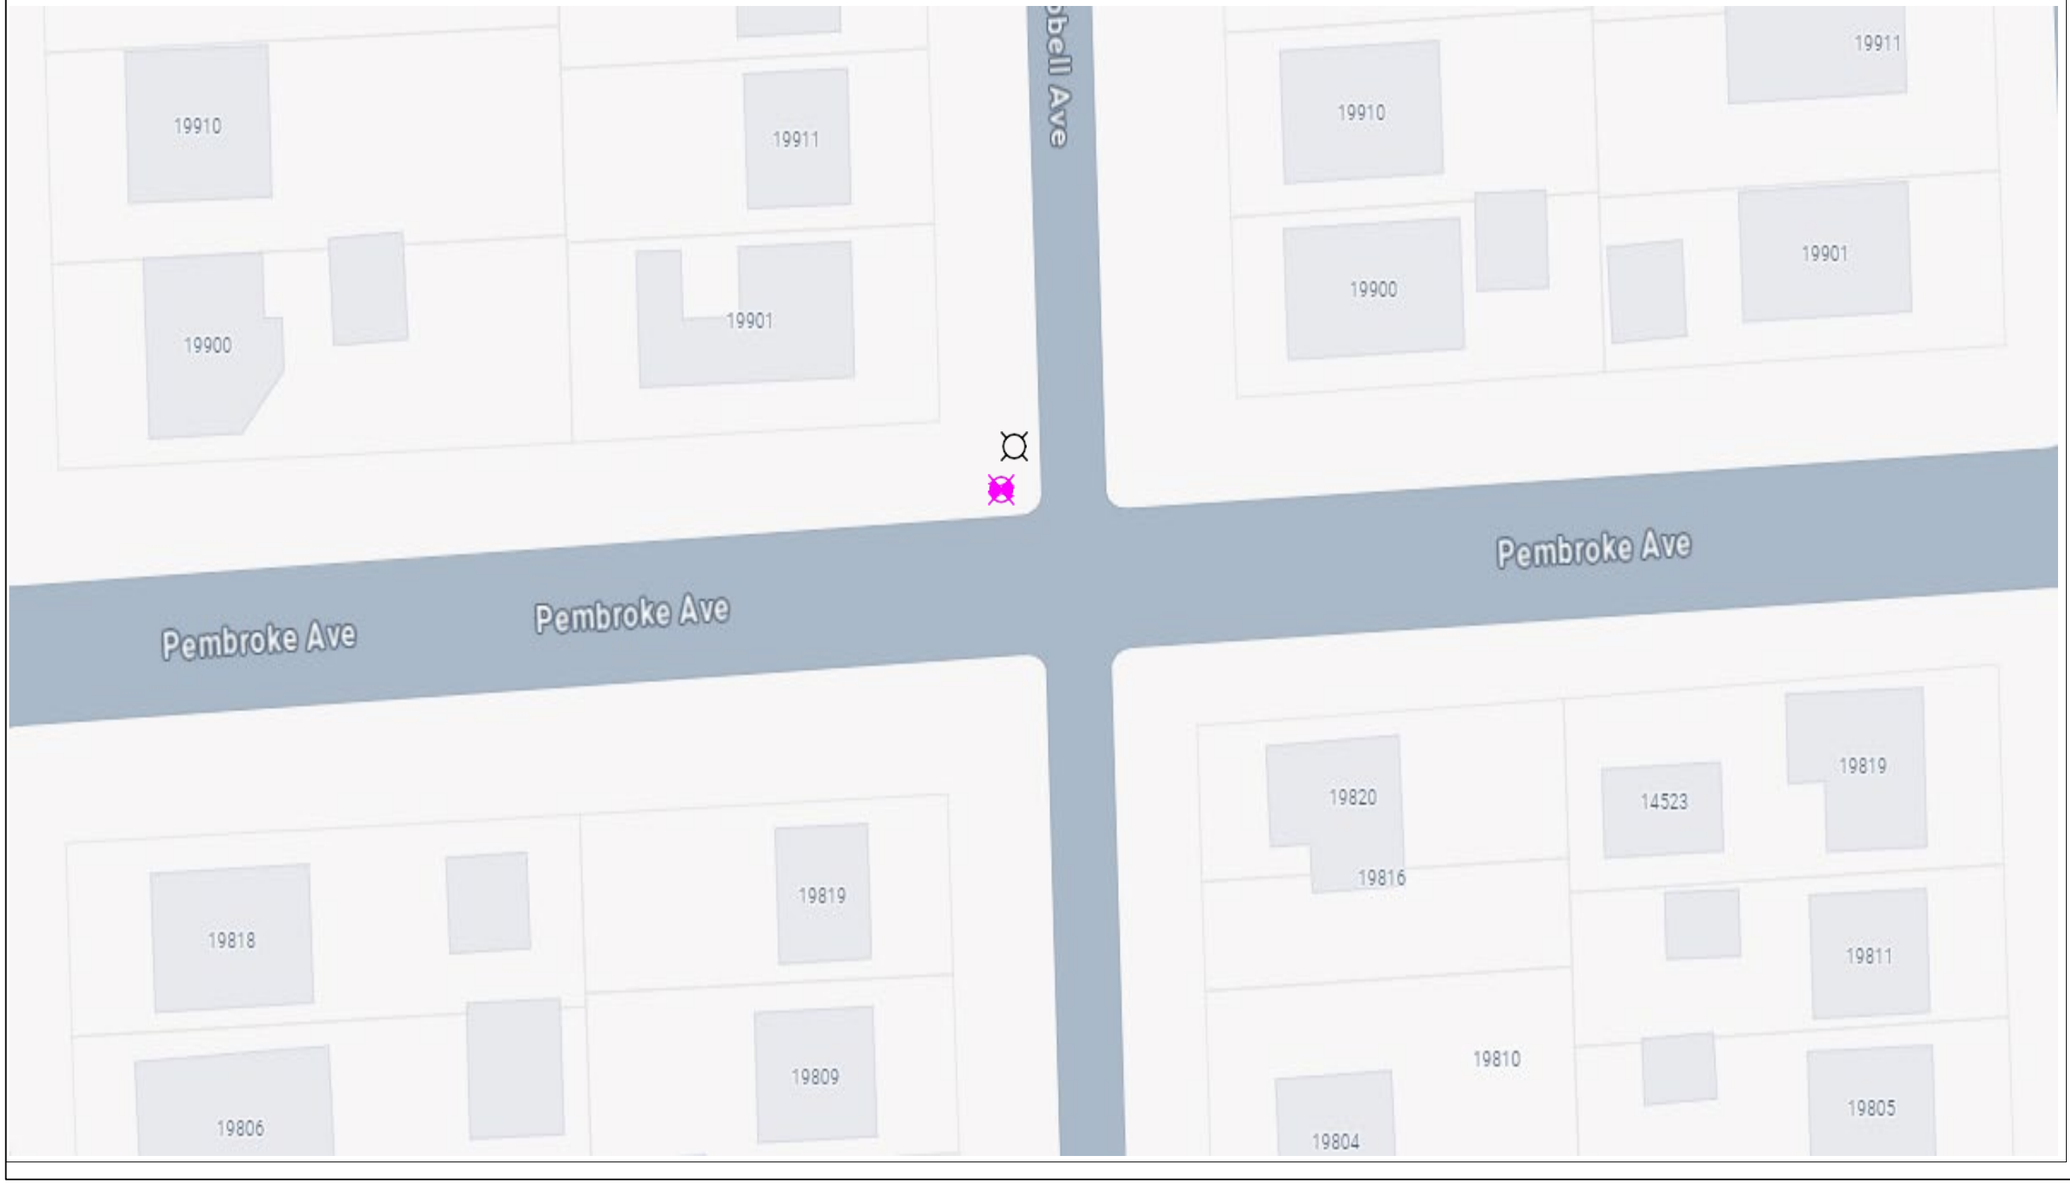

General Notes

N

SOLAR POWER

LEGEND

- **EXISTING POLE**
- **PROPOSED POLE**
- **PROPOSED CAMERA**
- **PROPERTY LINE**

No.	Revision/Issue	Date
1	Version 1-2	8/24

Firm Name and Address

Motorola Solutions
500 W Monroe Street
Chicago IL 60661


Project Name and Address

MI LPR Project

New Pole Installation Site

Project Plan View

Project DPD LPR	Sheet 2
Drawn by Misty Coryell	
Scale Not to Scale	

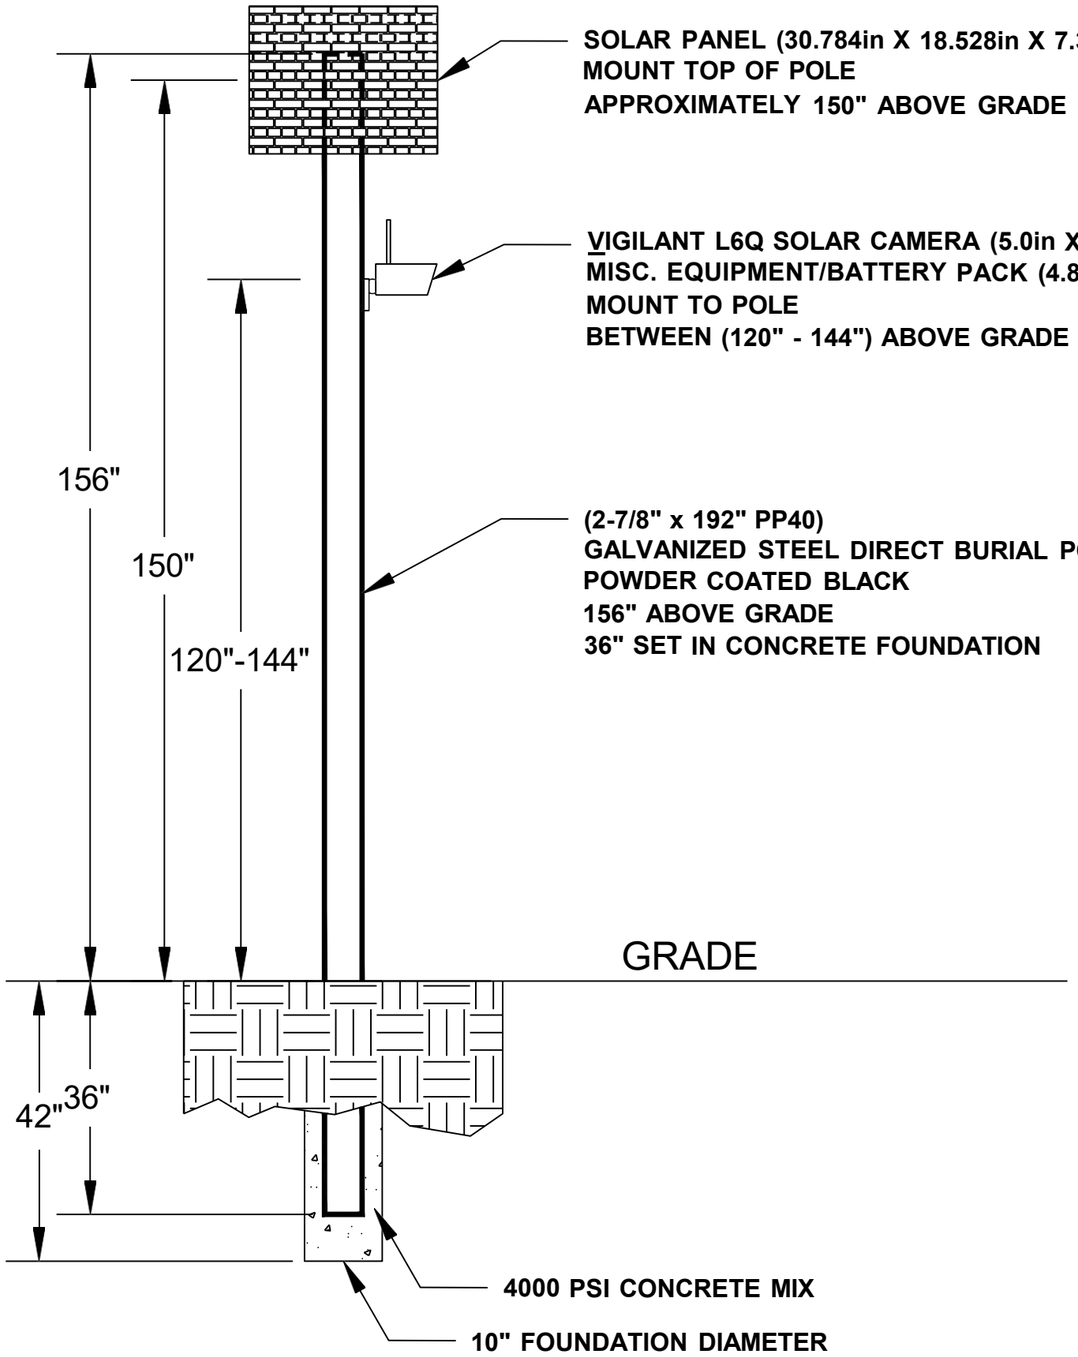

General Notes

No.	Revision/Issue	Date
1	Version 1-2	8/24

Firm Name and Address

Motorola Solutions
500 W Monroe Street
Chicago IL 60661

Project Name and Address

MI LPR Project


Pole Detail

Project DPD LPR	Sheet 3
Drawn by John Gabrial	
Scale Not to Scale	

WB Schoolcraft Rd at Schaefer Hwy

Lat: 42.38806265000002
Long: -83.18015788816021

Install a New Sign Pole for LPR Camera

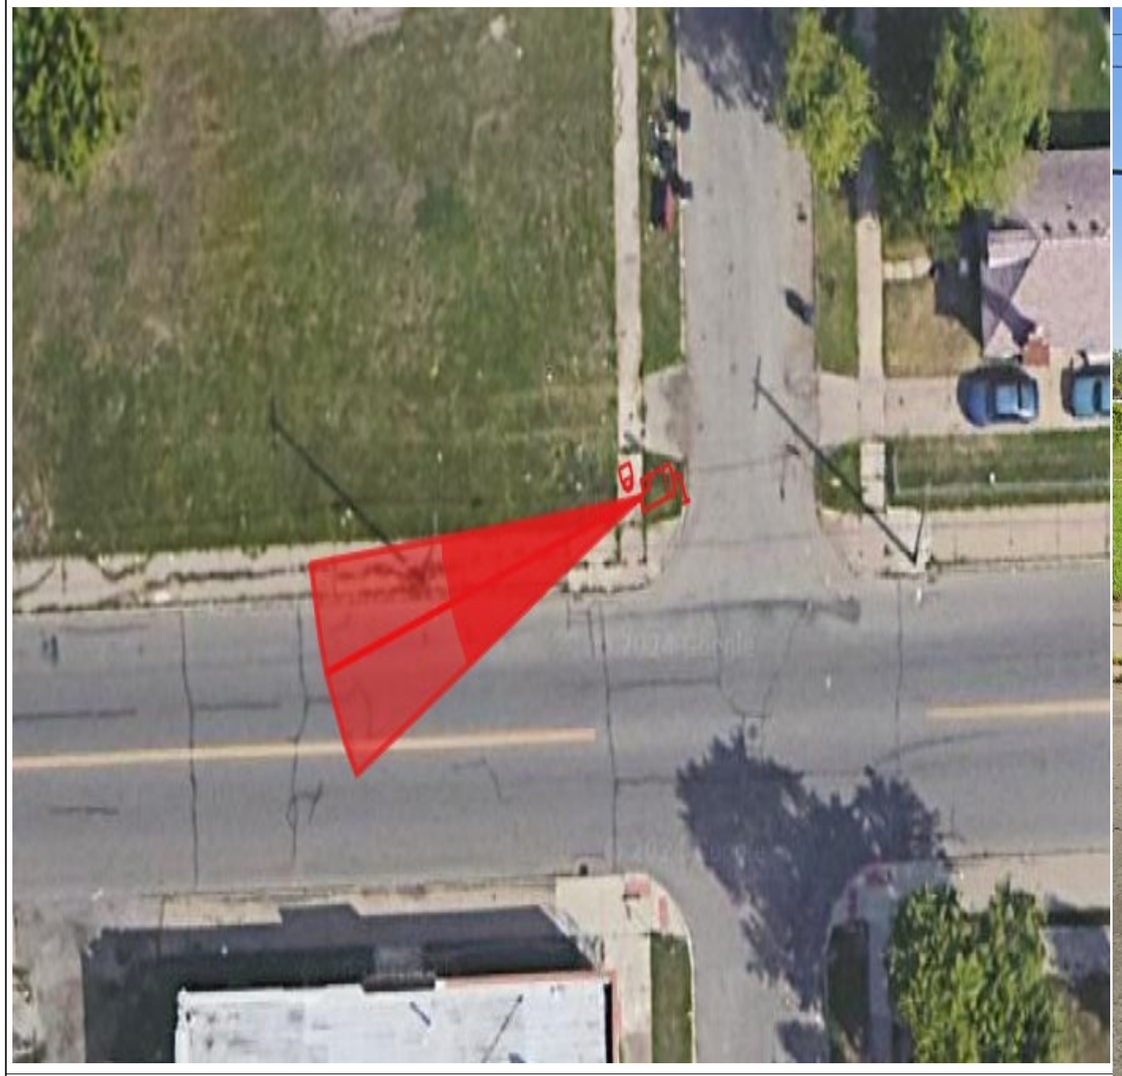



General Notes

N

SOLAR POWER

LEGEND

EXISTING POLE

PROPOSED POLE

PROPOSED CAMERA

PROPERTY LINE

No.	Revision/Issue	Date
1	Version 1-1	8/24

Firm Name and Address

Motorola Solutions
500 W Monroe Street
Chicago IL 60661

Project Name and Address


MI LPR Project

New Pole Installation Site

Project Plan View

Project DPDLPR	Sheet 1
Drawn by Misty Coryell	
Scale Not to Scale	

WB Schoolcraft Rd at Schaefer Hwy

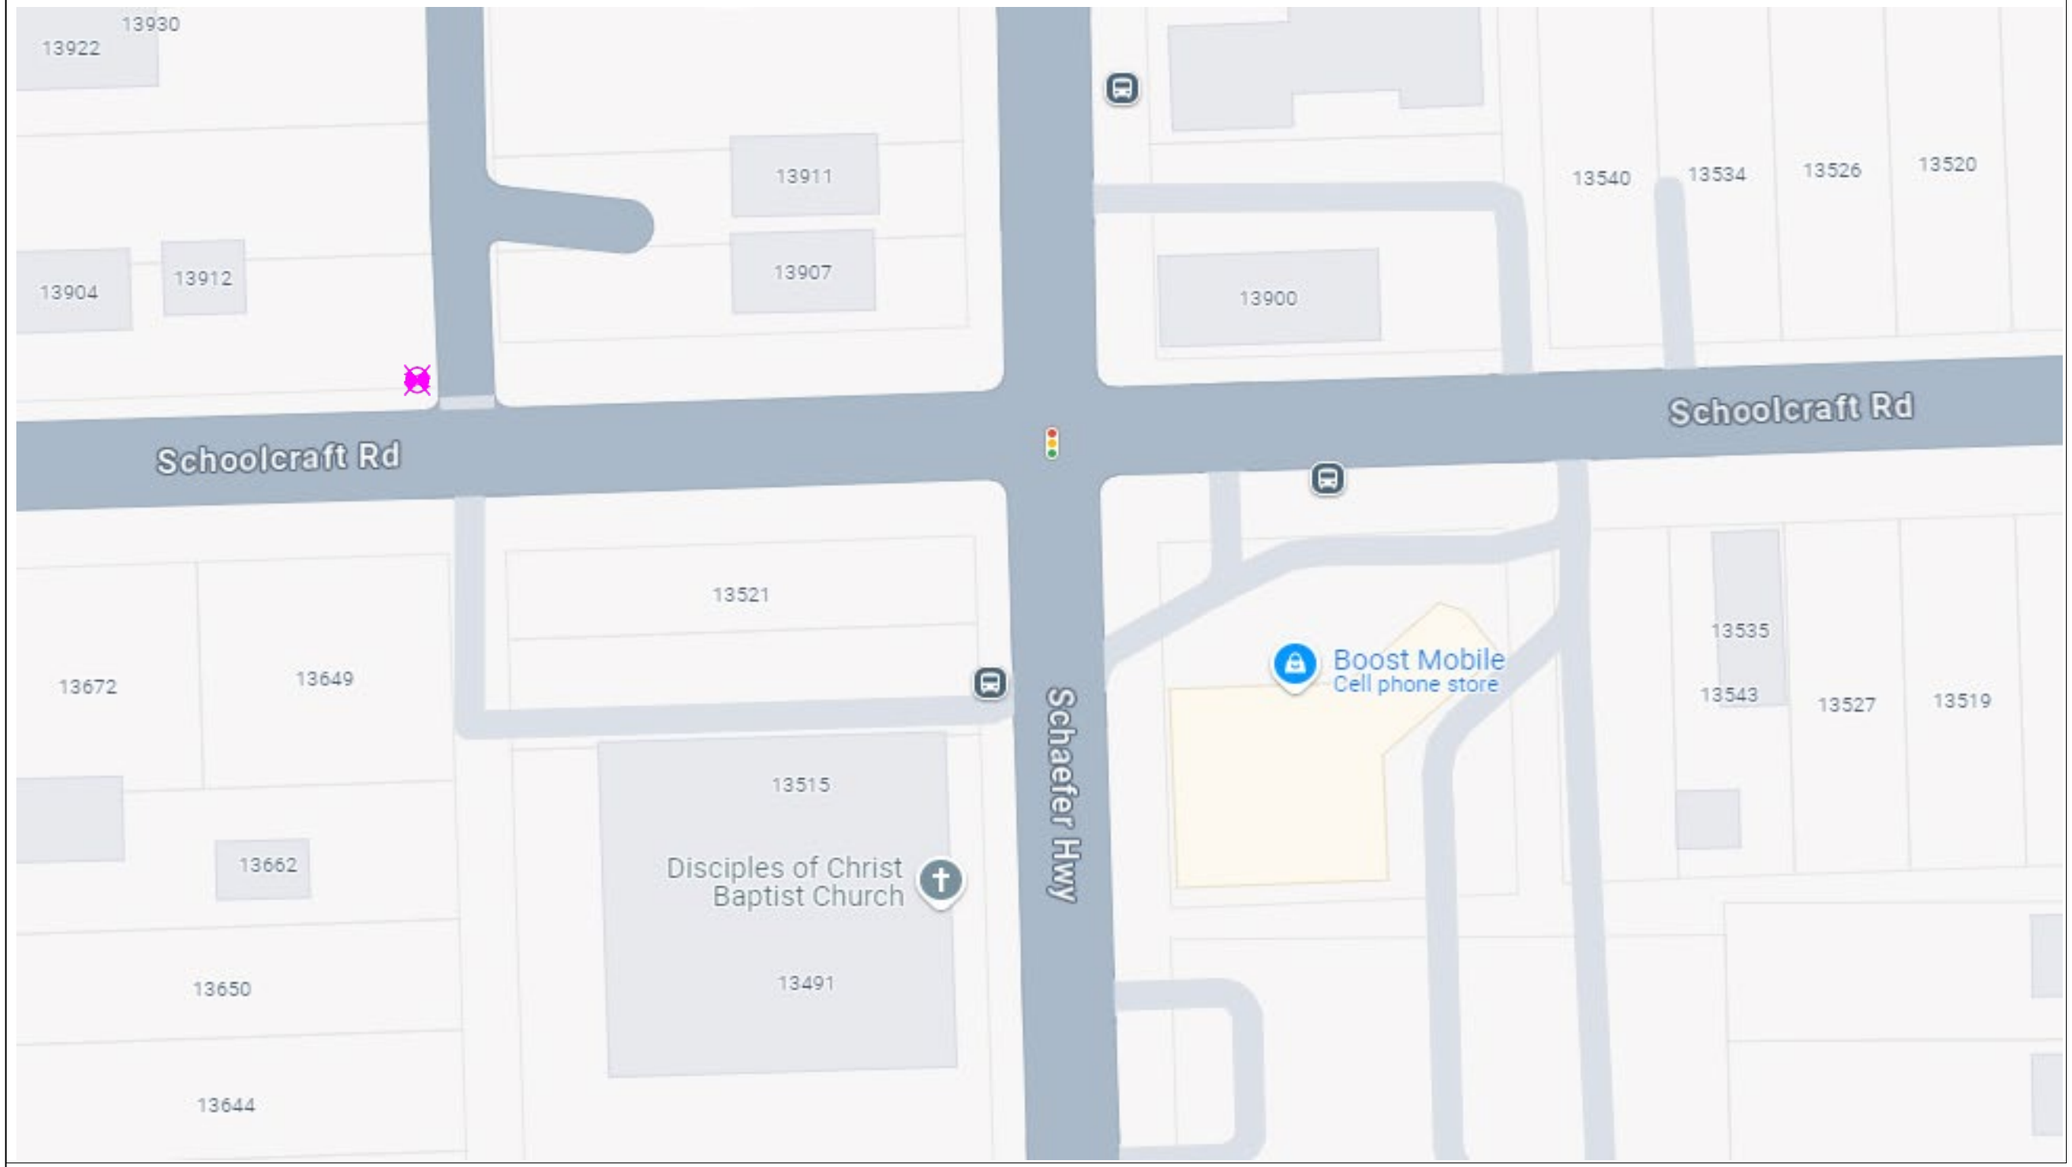

General Notes

N

SOLAR POWER

LEGEND

EXISTING POLE

PROPOSED POLE

PROPOSED CAMERA

PROPERTY LINE

No.	Revision/Issue	Date
1	Version 1–2	8/24

Firm Name and Address

Motorola Solutions
500 W Monroe Street
Chicago IL 60661


Project Name and Address

MI LPR Project

New Pole Installation Site

Project Plan View

Project DPD LPR	Sheet 2
Drawn by Misty Coryell	
Scale Not to Scale	

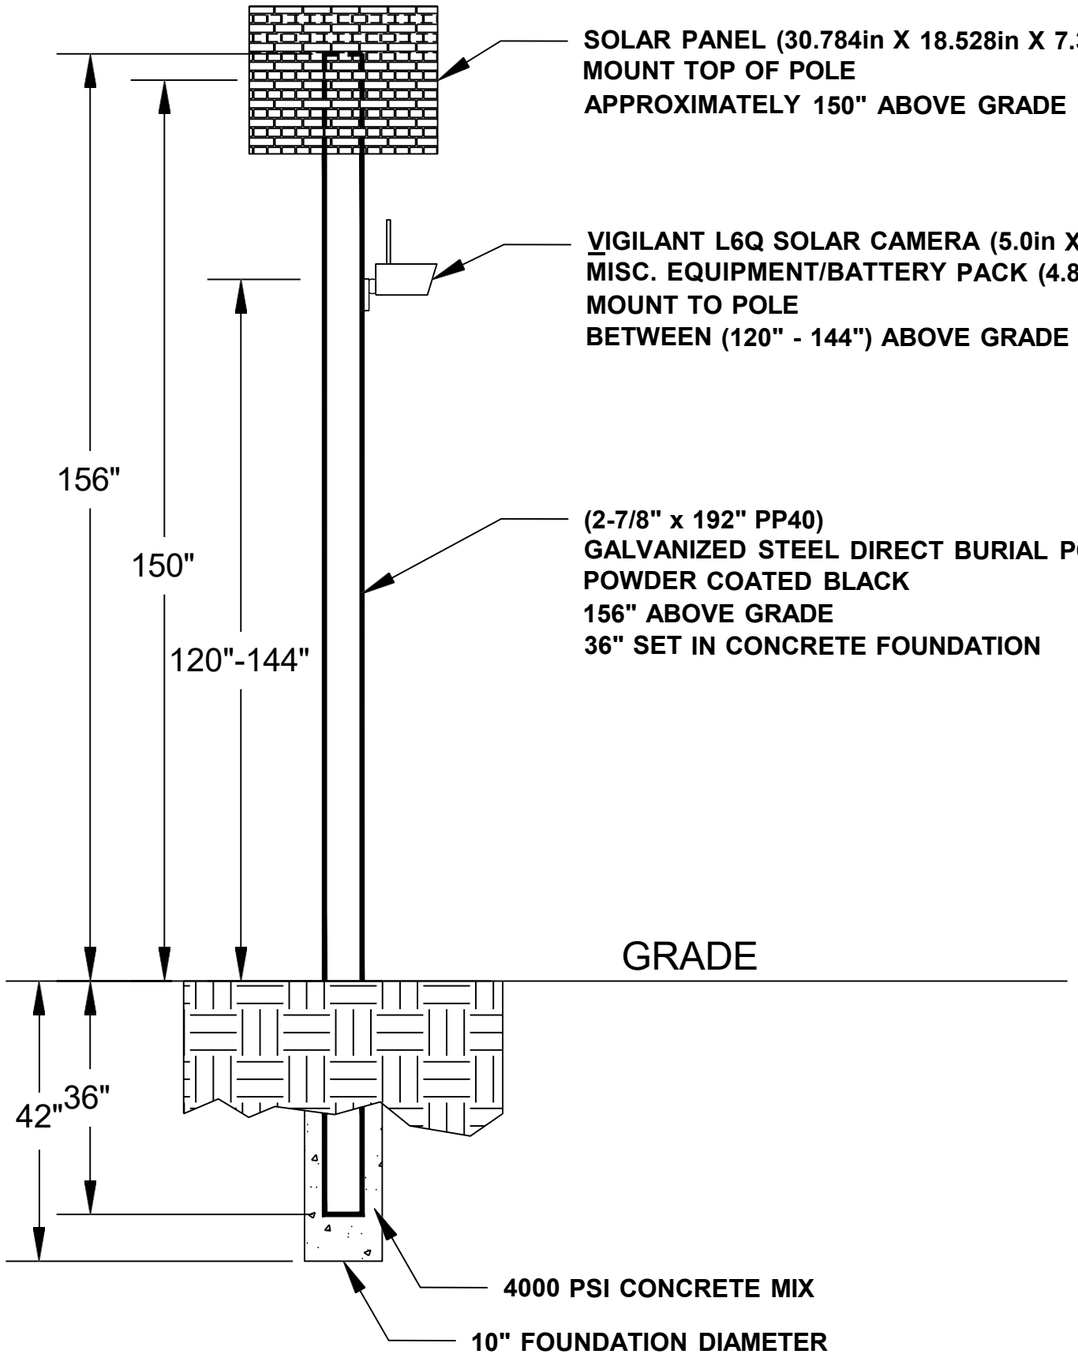

General Notes

No.	Revision/Issue	Date
1	Version 1-2	8/24

Firm Name and Address

Motorola Solutions
500 W Monroe Street
Chicago IL 60661

Project Name and Address

MI LPR Project


Pole Detail


Project DPD LPR	Sheet 3
Drawn by John Gabrial	
Scale Not to Scale	

WB Schoolcraft Rd at Wyoming Av

Lat: 42.38856079433989
Long: -83.16037357141255

Install a New Sign Pole for LPR Camera

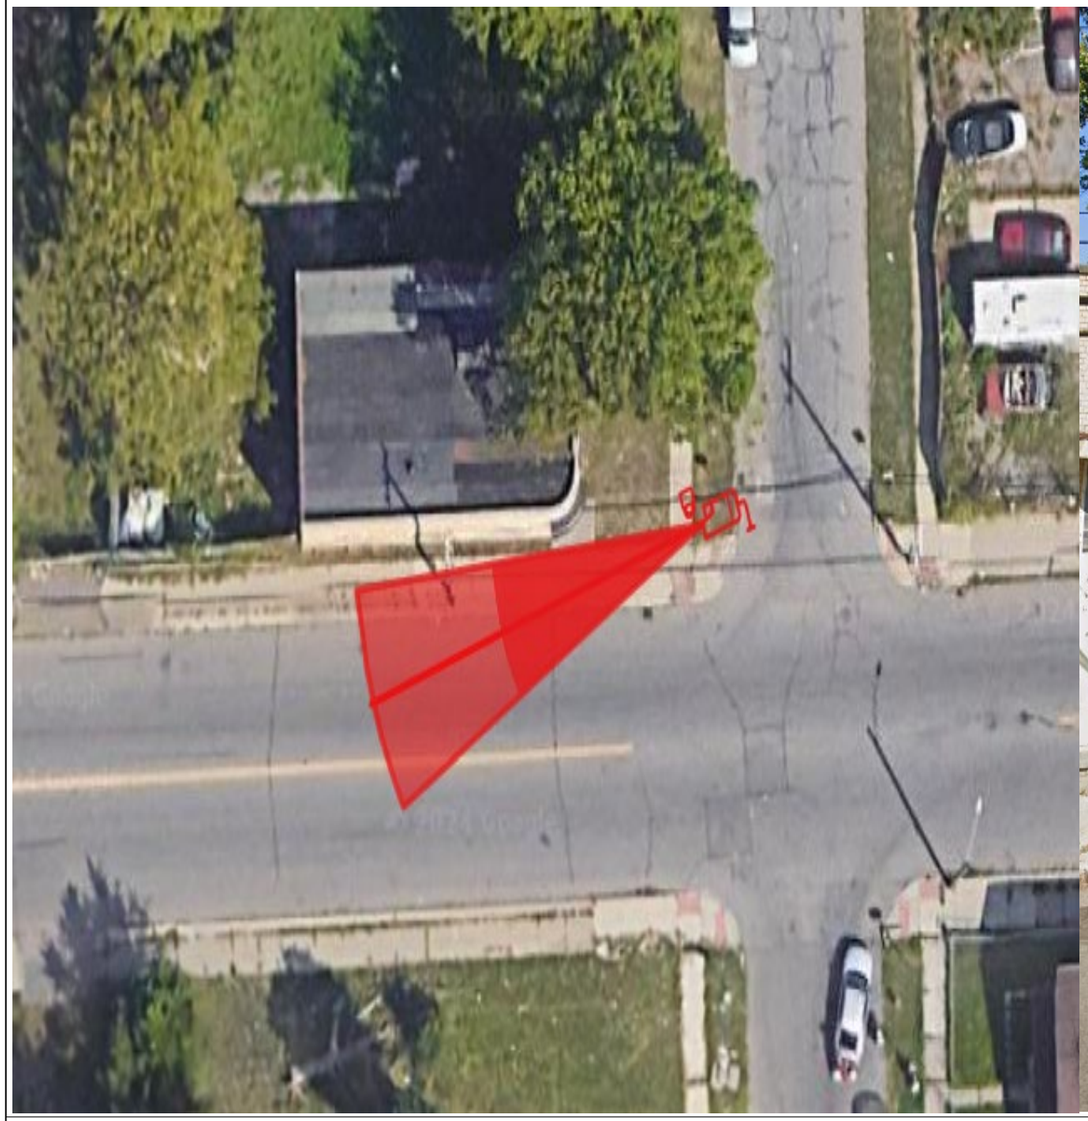

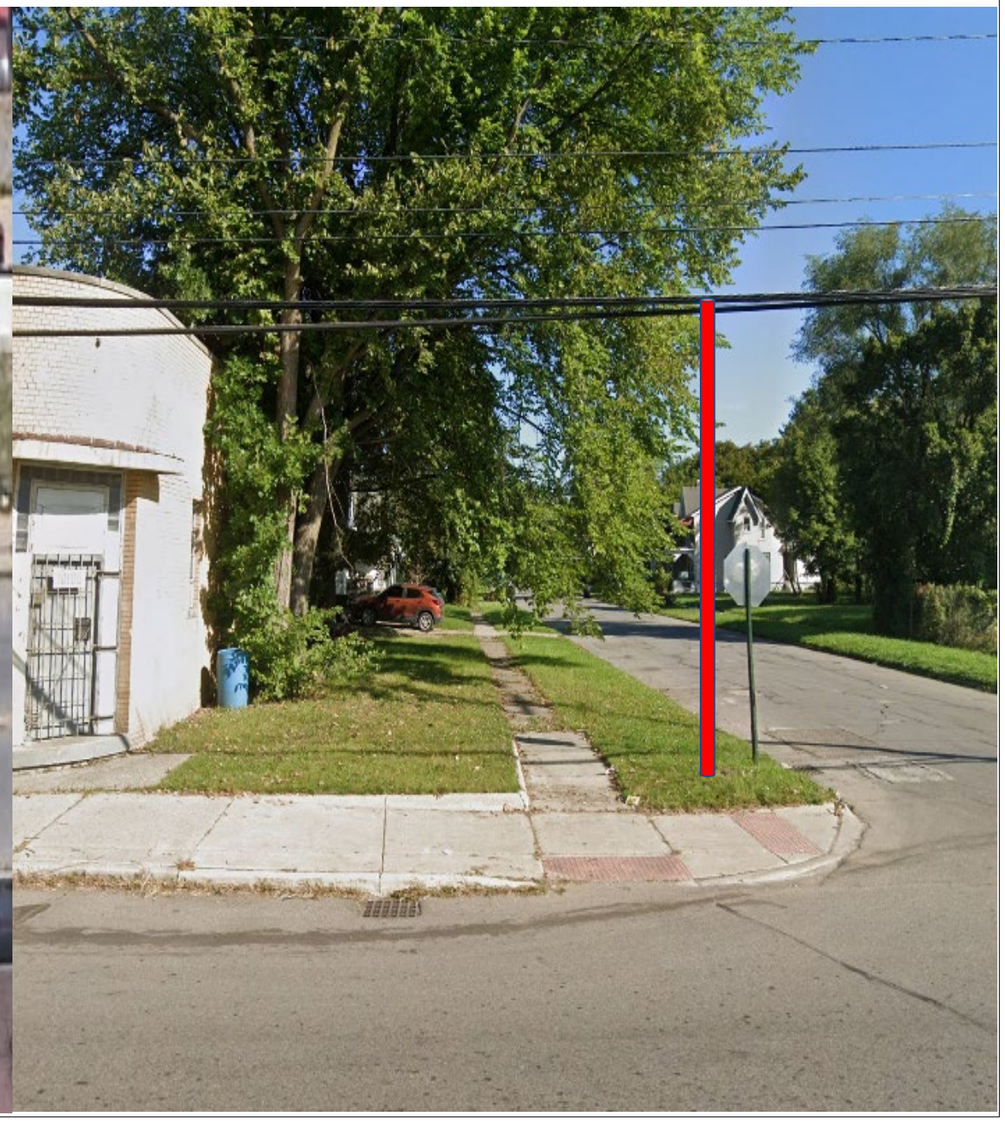

General Notes

N

SOLAR POWER

LEGEND

EXISTING POLE

PROPOSED POLE

PROPOSED CAMERA

PROPERTY LINE

No.	Revision/Issue	Date
1	Version 1-1	8/24

Firm Name and Address

Motorola Solutions
500 W Monroe Street
Chicago IL 60661

Project Name and Address


MI LPR Project

New Pole Installation Site

Project Plan View

Project DPDLPR	Sheet 1
Drawn by Misty Coryell	
Scale Not to Scale	

WB Schoolcraft Rd at Wyoming Av

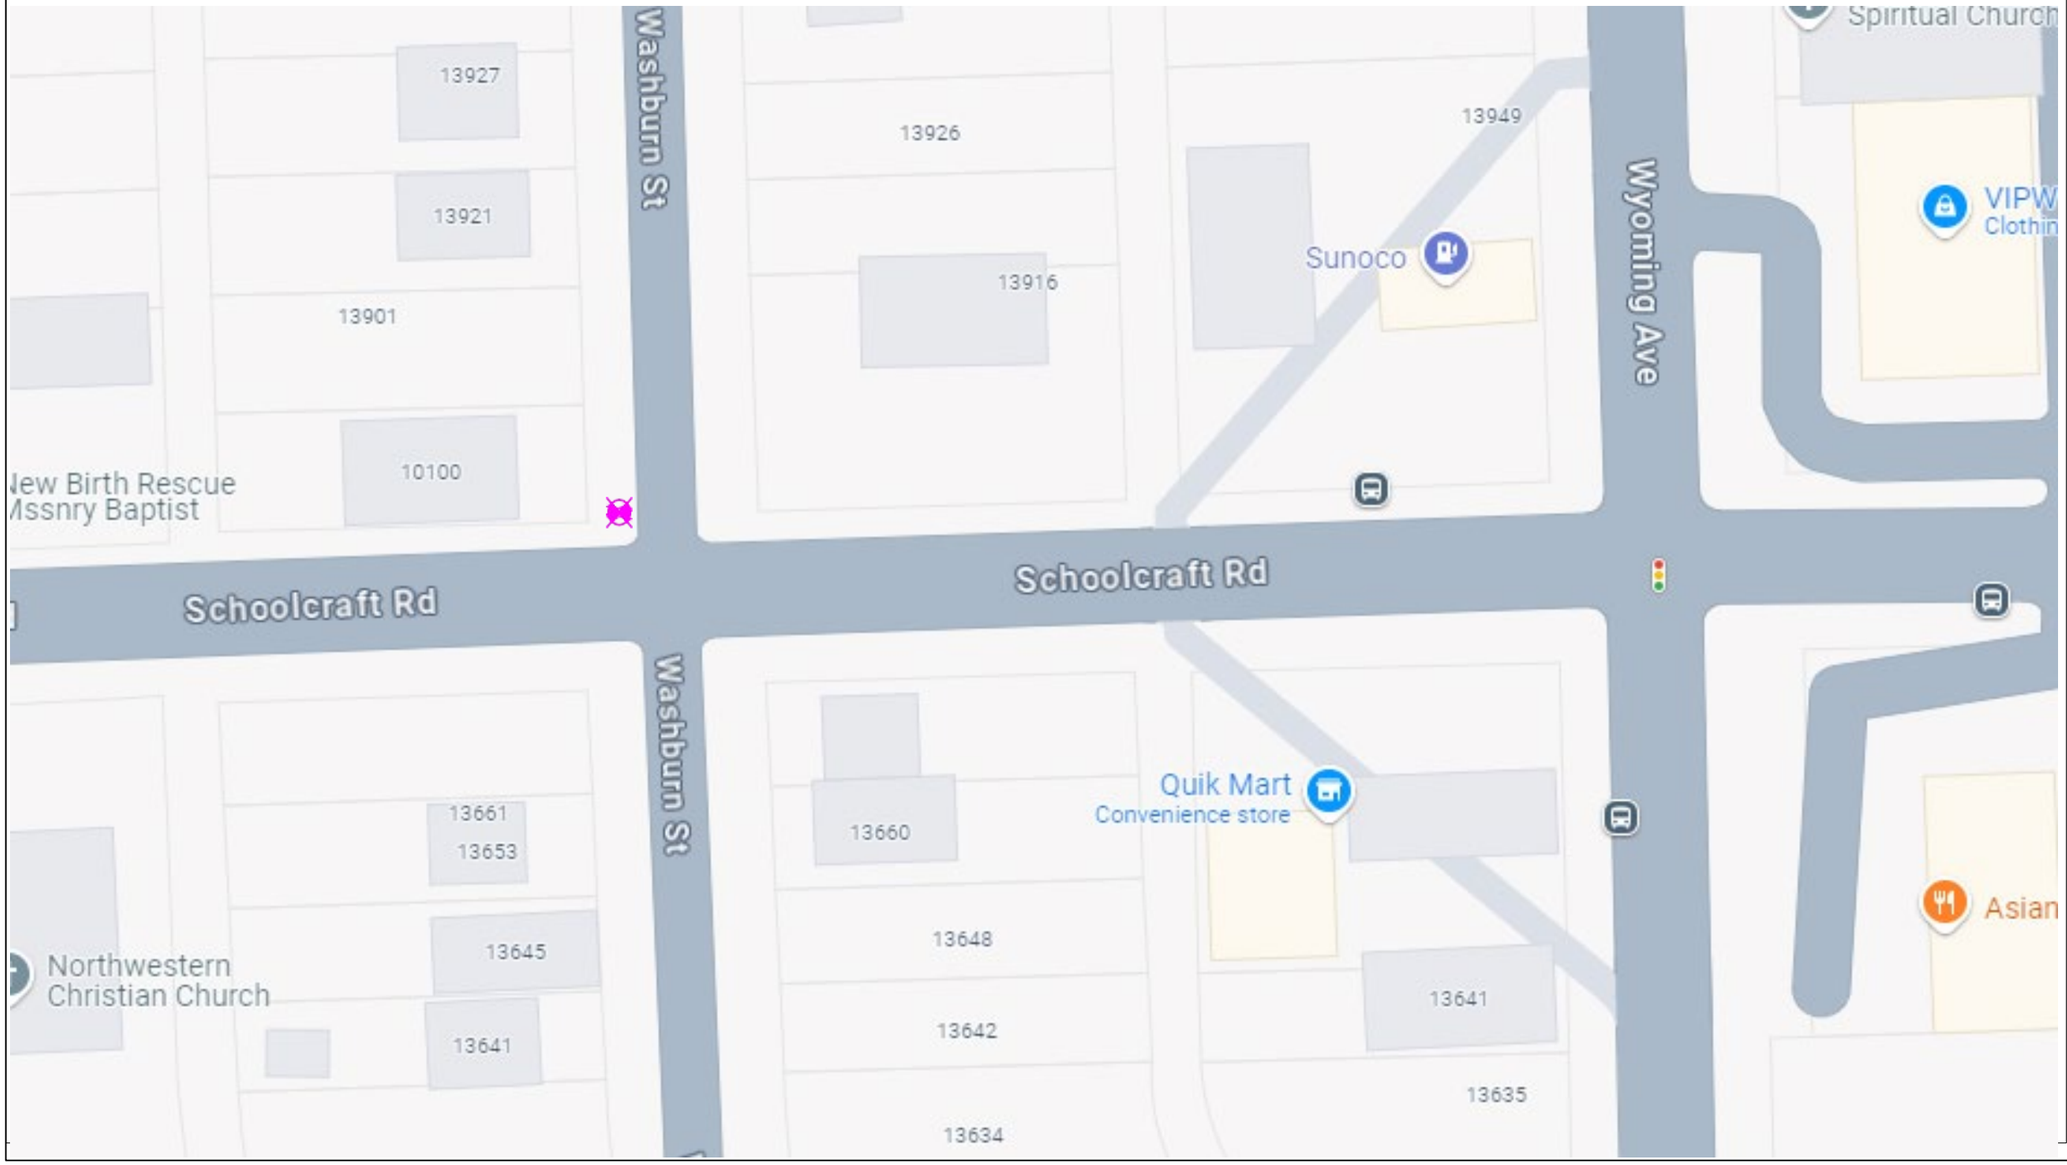

General Notes

N

SOLAR POWER

LEGEND

EXISTING POLE

PROPOSED POLE

PROPOSED CAMERA

PROPERTY LINE

No.	Revision/Issue	Date
1	Version 1-2	8/24

Firm Name and Address

Motorola Solutions
500 W Monroe Street
Chicago IL 60661


Project Name and Address

MI LPR Project

New Pole Installation Site

Project Plan View

Project DPD LPR	Sheet 2
Drawn by Misty Coryell	
Scale Not to Scale	

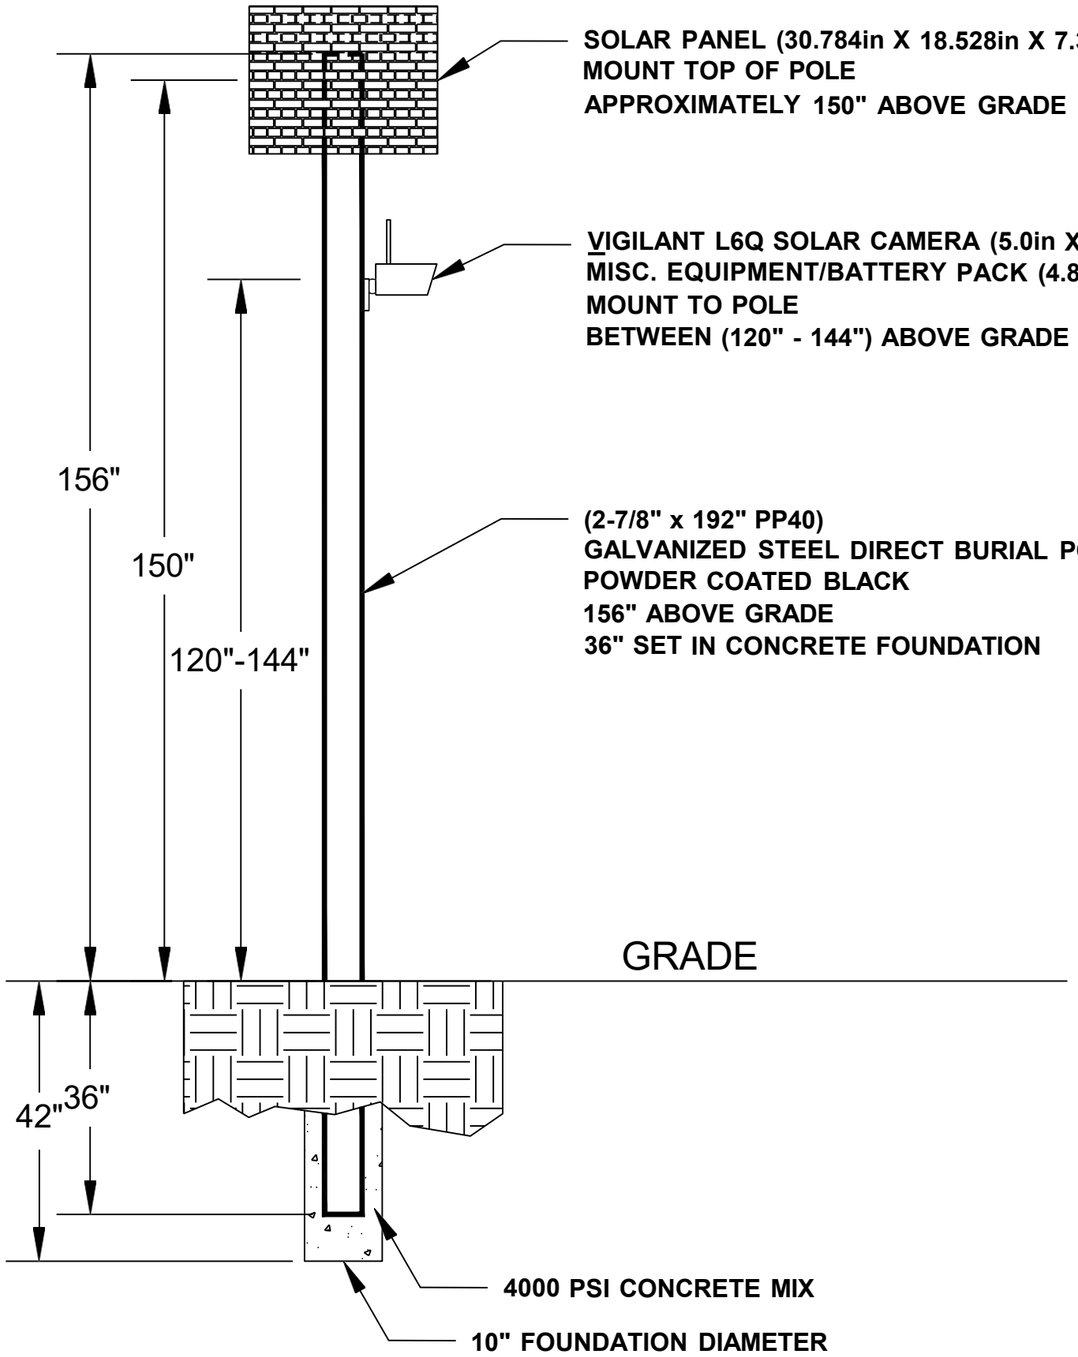

General Notes

No.	Revision/Issue	Date
1	Version 1-2	8/24

Firm Name and Address

Motorola Solutions
500 W Monroe Street
Chicago IL 60661

Project Name and Address

MI LPR Project


Pole Detail

Project DPD LPR	Sheet 3
Drawn by John Gabrial	
Scale Not to Scale	

WB Thatcher St at Livernois

Lat: 42.42265159221847
Long: -83.14132744654027

Install a New Sign Pole for LPR Camera

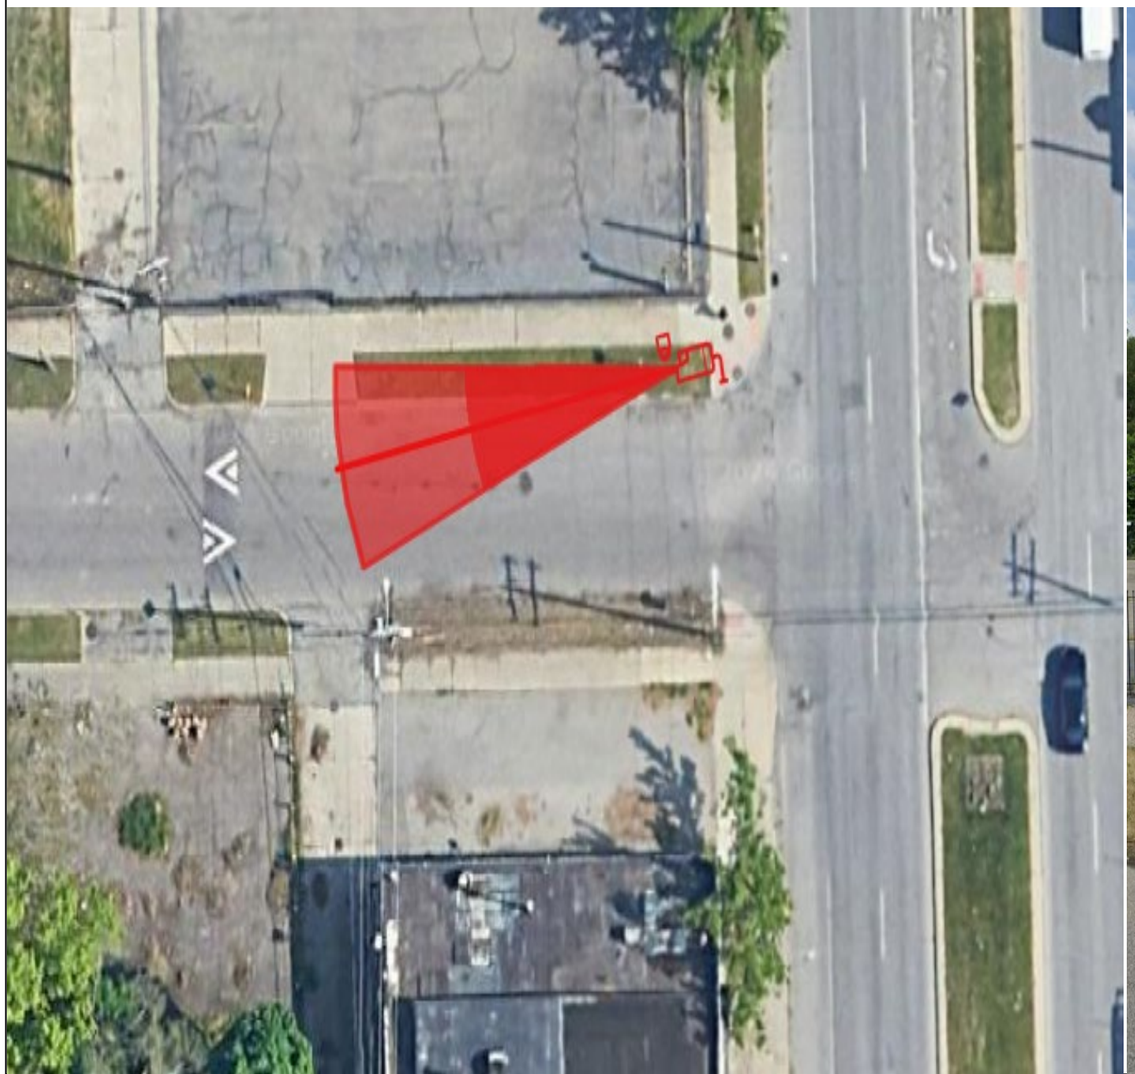



General Notes

N

SOLAR POWER

LEGEND

EXISTING POLE

PROPOSED POLE

PROPOSED CAMERA

PROPERTY LINE

No.	Revision/Issue	Date
1	Version 1-1	8/24

Firm Name and Address

Motorola Solutions
500 W Monroe Street
Chicago IL 60661

Project Name and Address


MI LPR Project

New Pole Installation Site

Project Plan View

Project DPDLPR	Sheet 1
Drawn by Misty Coryell	
Scale Not to Scale	

WB Thatcher St at Livernois

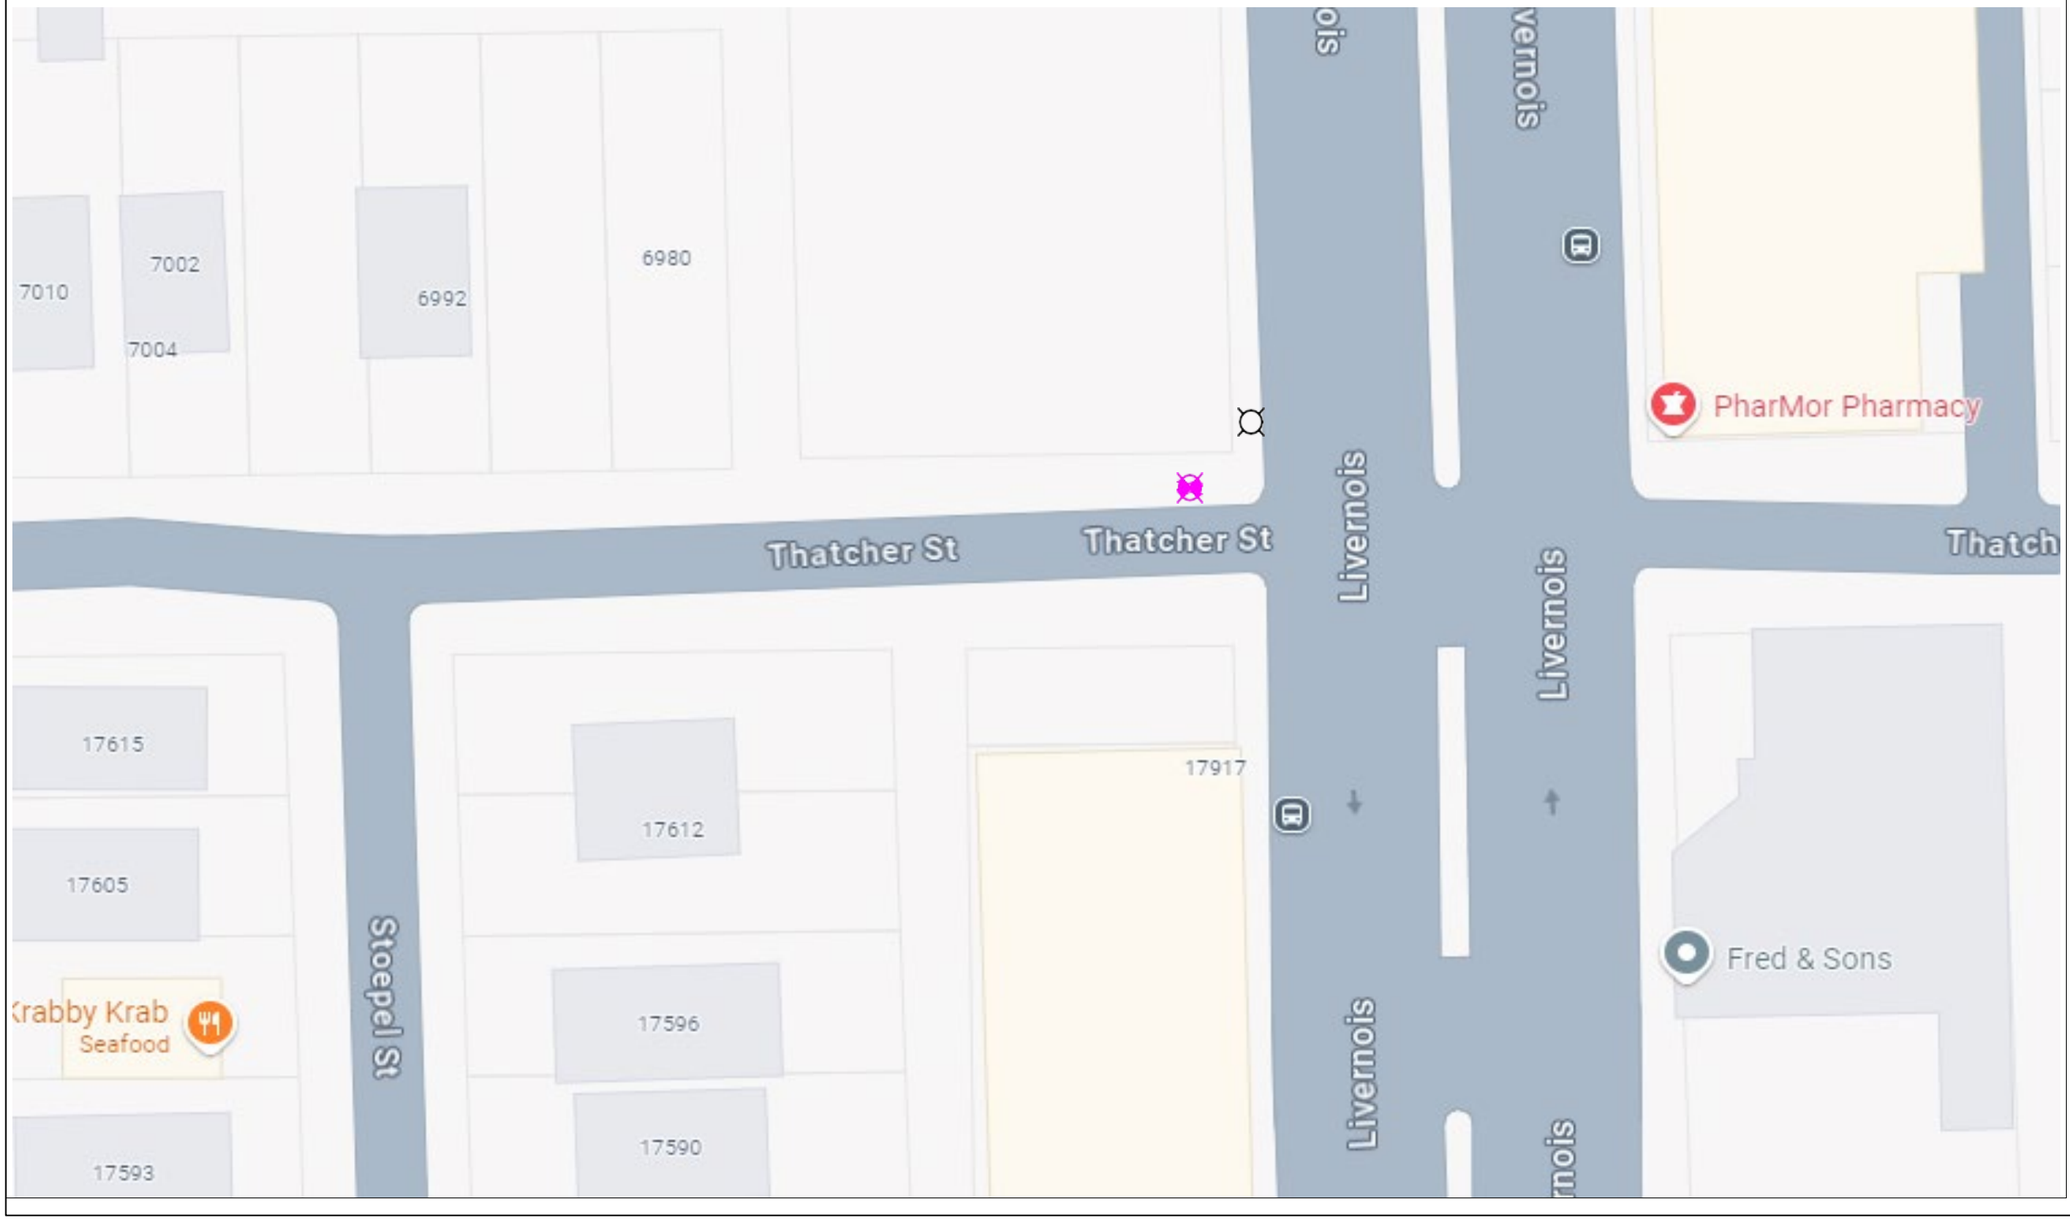

General Notes

N

SOLAR POWER

LEGEND

EXISTING POLE

PROPOSED POLE

PROPOSED CAMERA

PROPERTY LINE

No.	Revision/Issue	Date
1	Version 1-2	8/24

Firm Name and Address

Motorola Solutions
500 W Monroe Street
Chicago IL 60661


Project Name and Address

MI LPR Project

New Pole Installation Site

Project Plan View

Project	Sheet
DPD LPR	2
Drawn by: Misty Coryell	
Scale: Not to Scale	

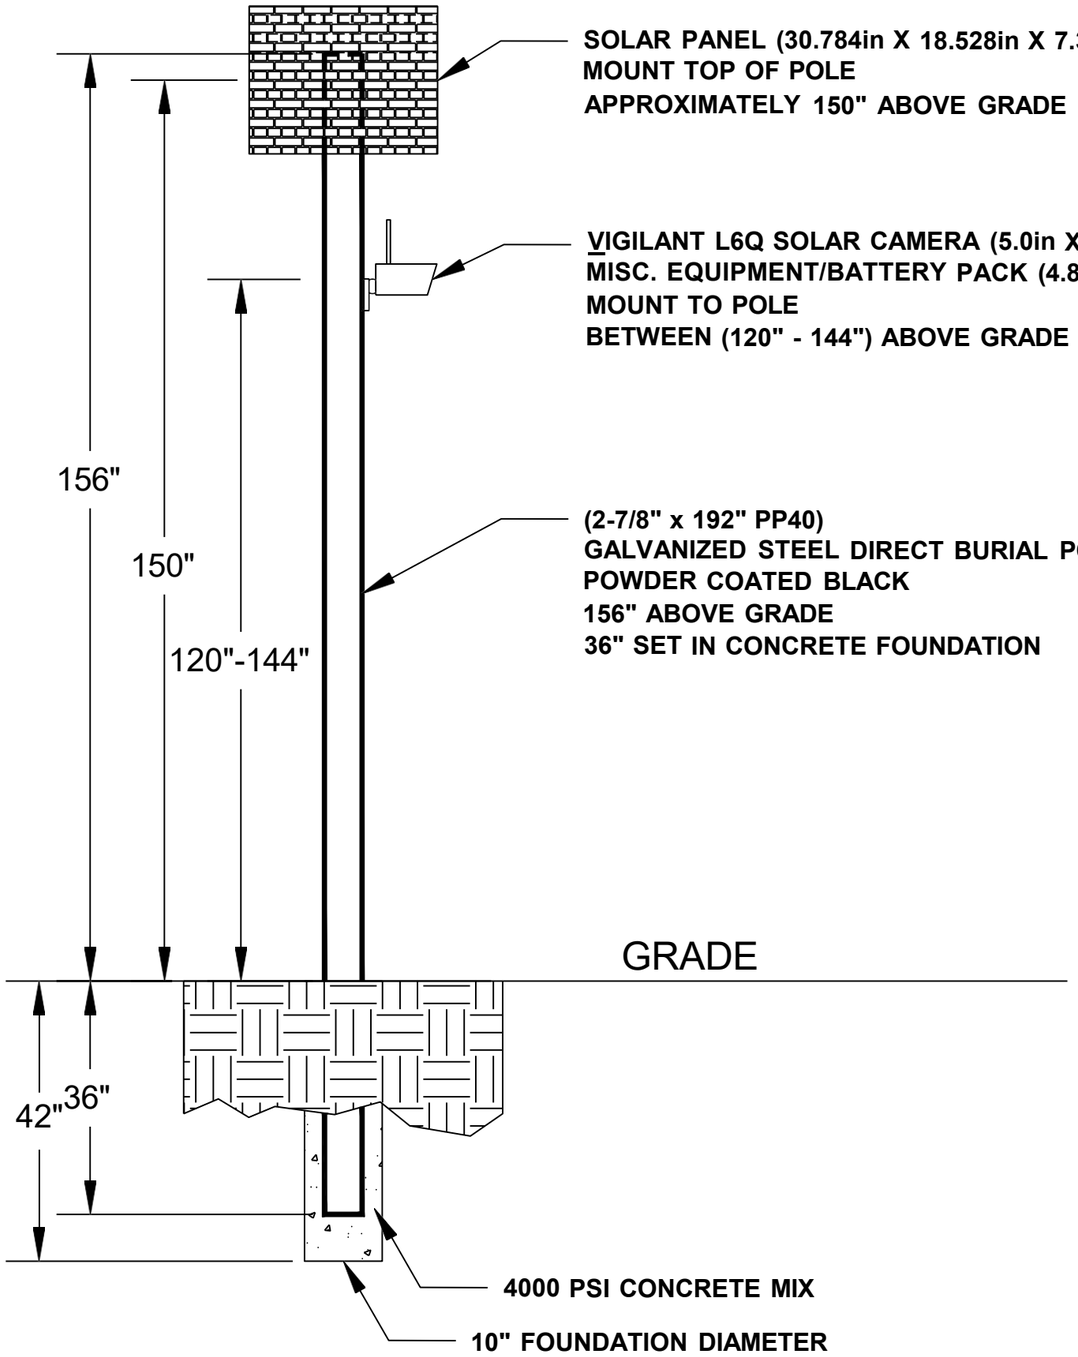

General Notes

No.	Revision/Issue	Date
1	Version 1-2	8/24

Firm Name and Address

Motorola Solutions
500 W Monroe Street
Chicago IL 60661

Project Name and Address

MI LPR Project

Pole Detail


Project DPD LPR	Sheet 3
Drawn by John Gabrial	
Scale Not to Scale	

WB Vernor Hwy at Central St

Lat: 42.31183649
Long: -83.12652035

Install a New Sign Pole for LPR Camera



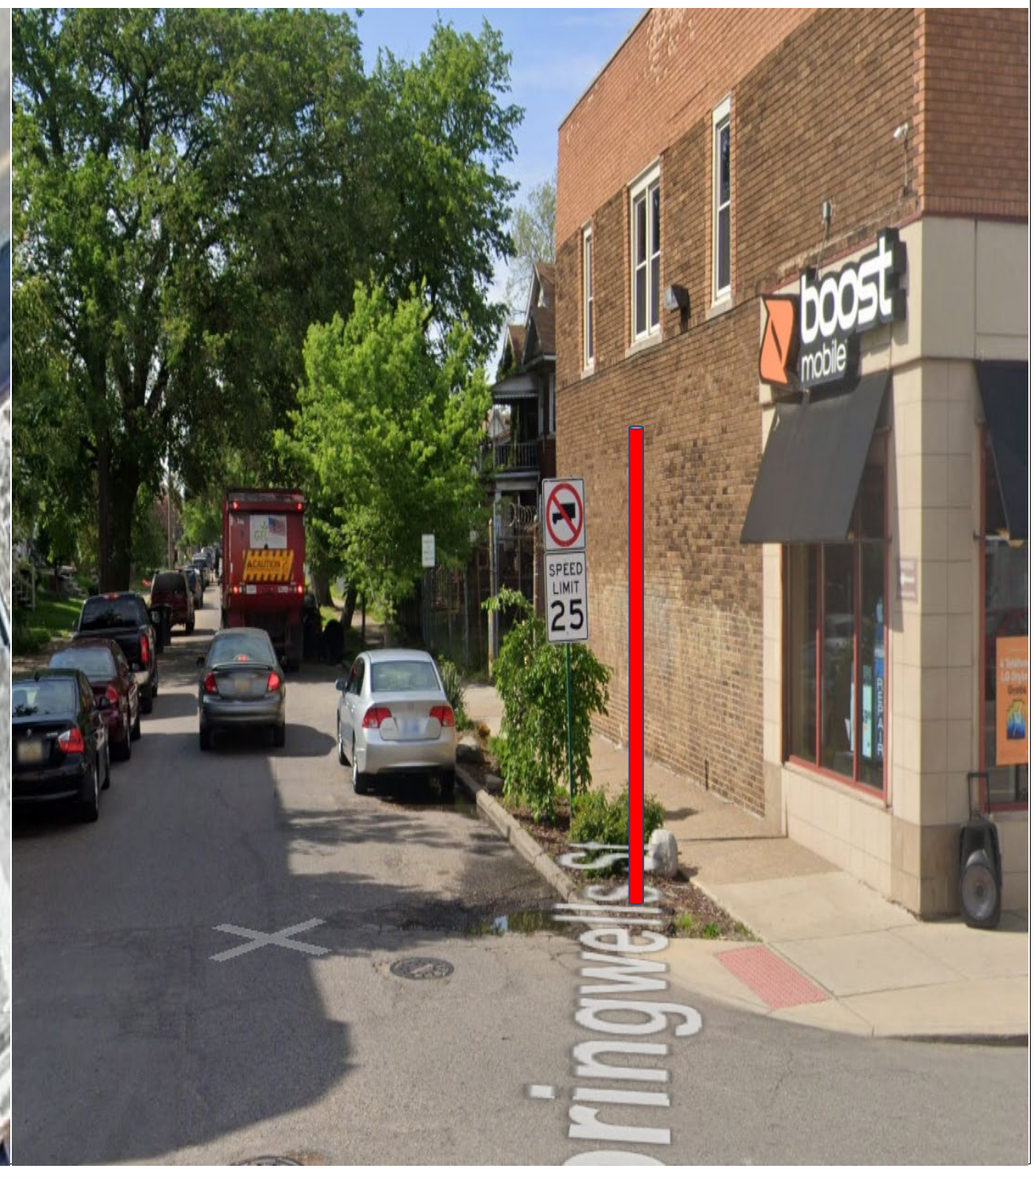

General Notes

N

SOLAR POWER

LEGEND

EXISTING POLE

PROPOSED POLE

PROPOSED CAMERA

PROPERTY LINE

No.	Revision/Issue	Date
1	Version 1-1	8/24

Firm Name and Address

Motorola Solutions
500 W Monroe Street
Chicago IL 60661

Project Name and Address


MI LPR Project

New Pole Installation Site

Project Plan View

Project DPDLPR	Sheet 1
Drawn by Misty Coryell	
Scale Not to Scale	

WB Vernor Hwy at Central St

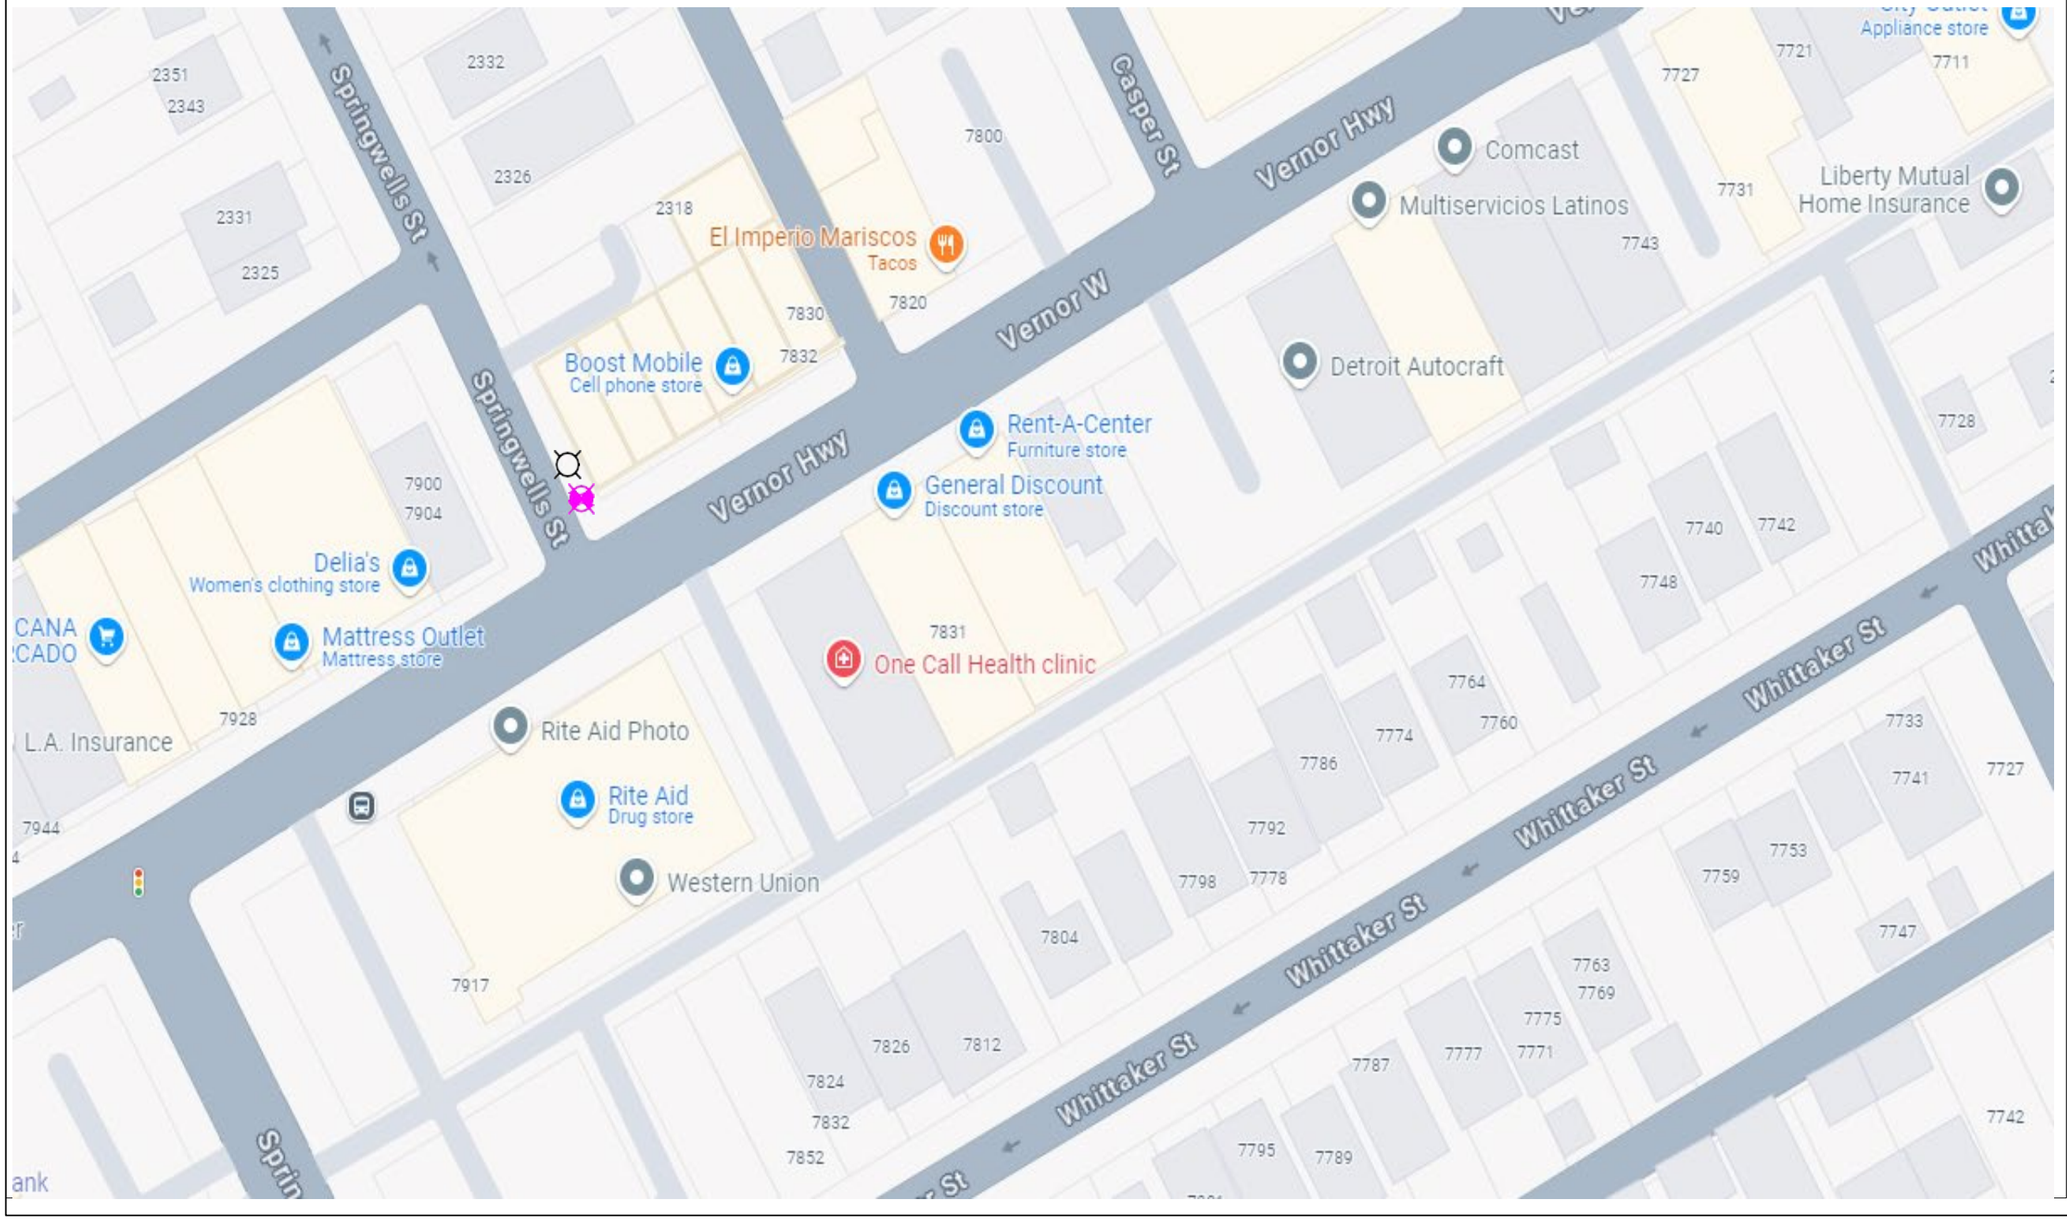

General Notes

N

SOLAR POWER

LEGEND

EXISTING SIGN

PROPOSED POLE

PROPOSED CAMERA

PROPERTY LINE

No.	Revision/Issue	Date
1	Version 1-2	8/24

Firm Name and Address

Motorola Solutions
500 W Monroe Street
Chicago IL 60661


Project Name and Address

MI LPR Project

New Pole Installation Site

Project Plan View

Project DPD LPR	Sheet 2
Drawn by Misty Coryell	
Scale Not to Scale	

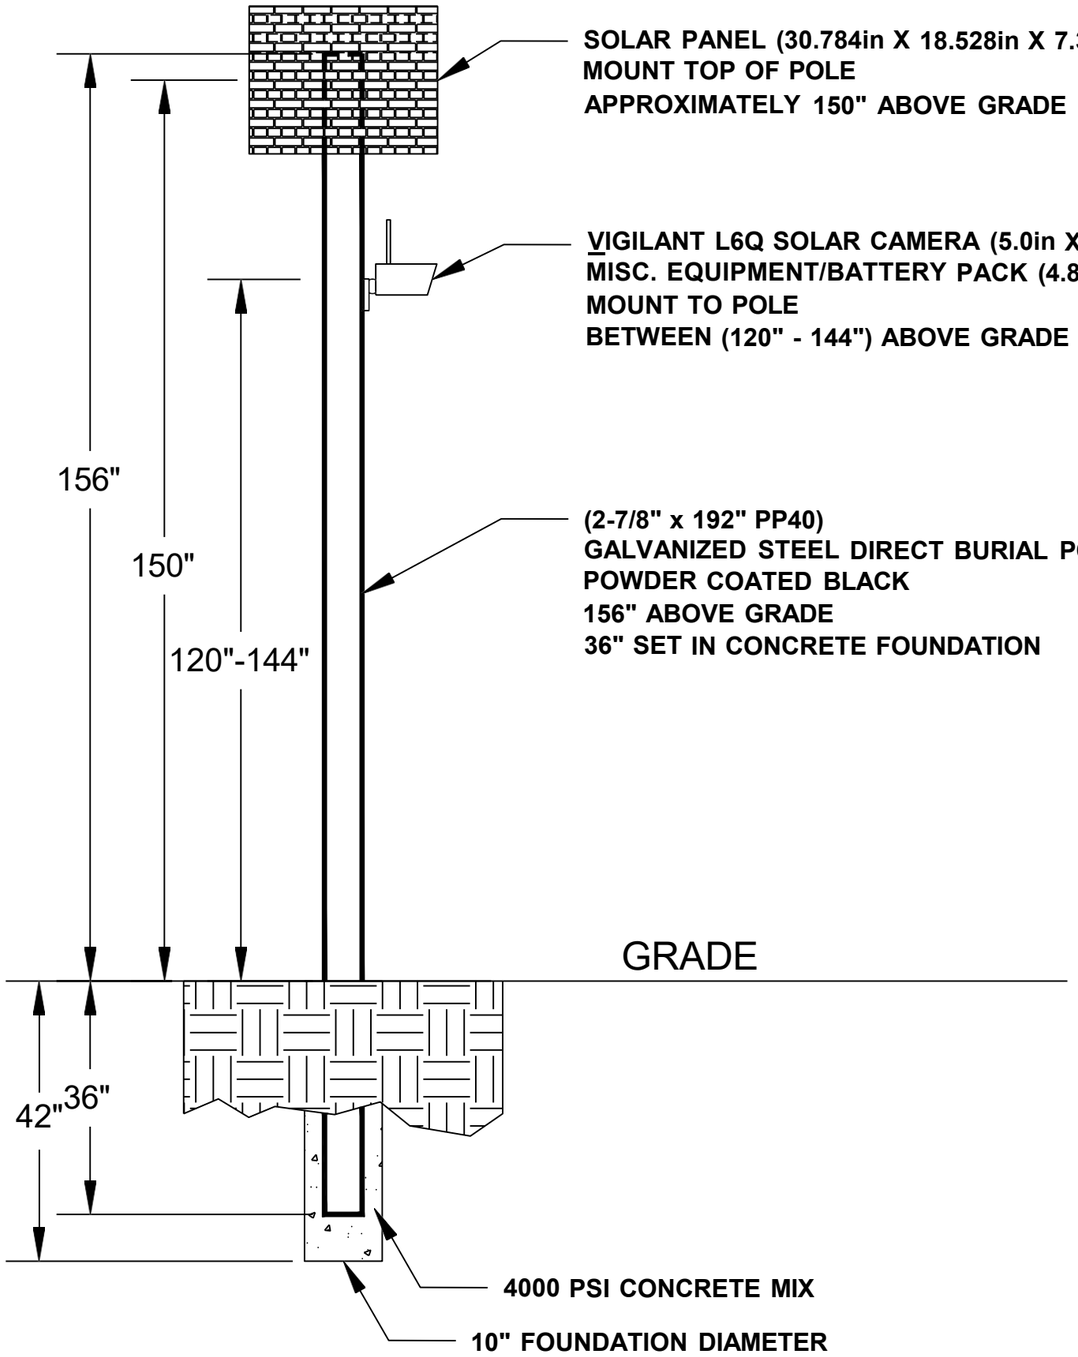

General Notes

No.	Revision/Issue	Date
1	Version 1-2	8/24

Firm Name and Address

Motorola Solutions
500 W Monroe Street
Chicago IL 60661

Project Name and Address

MI LPR Project


Pole Detail


Project DPD LPR	Sheet 3
Drawn by John Gabrial	
Scale Not to Scale	

WB W 7 Mile Rd at Evergreen Rd

Lat: 42.42971217
Long: -83.23842711

Install a New Sign Pole for LPR Camera

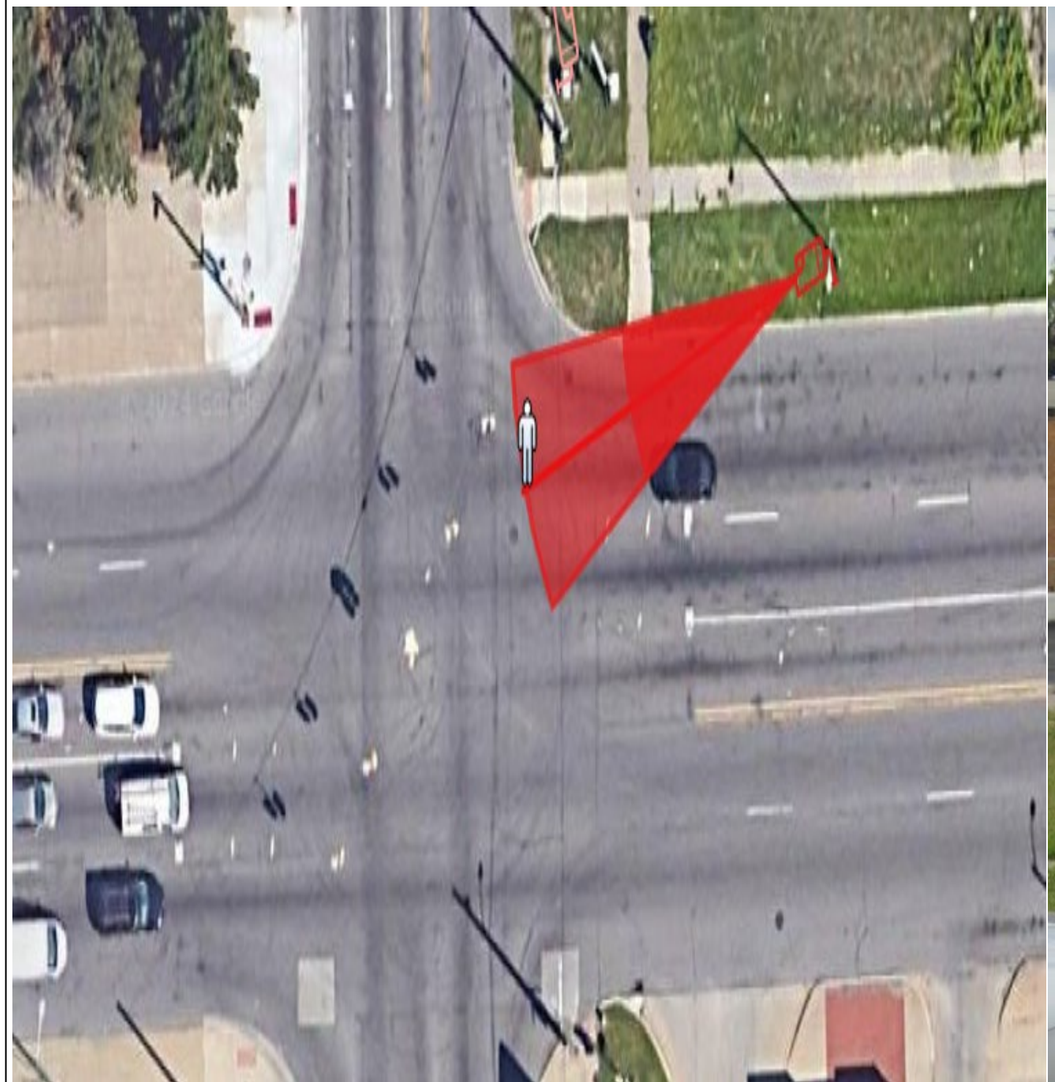

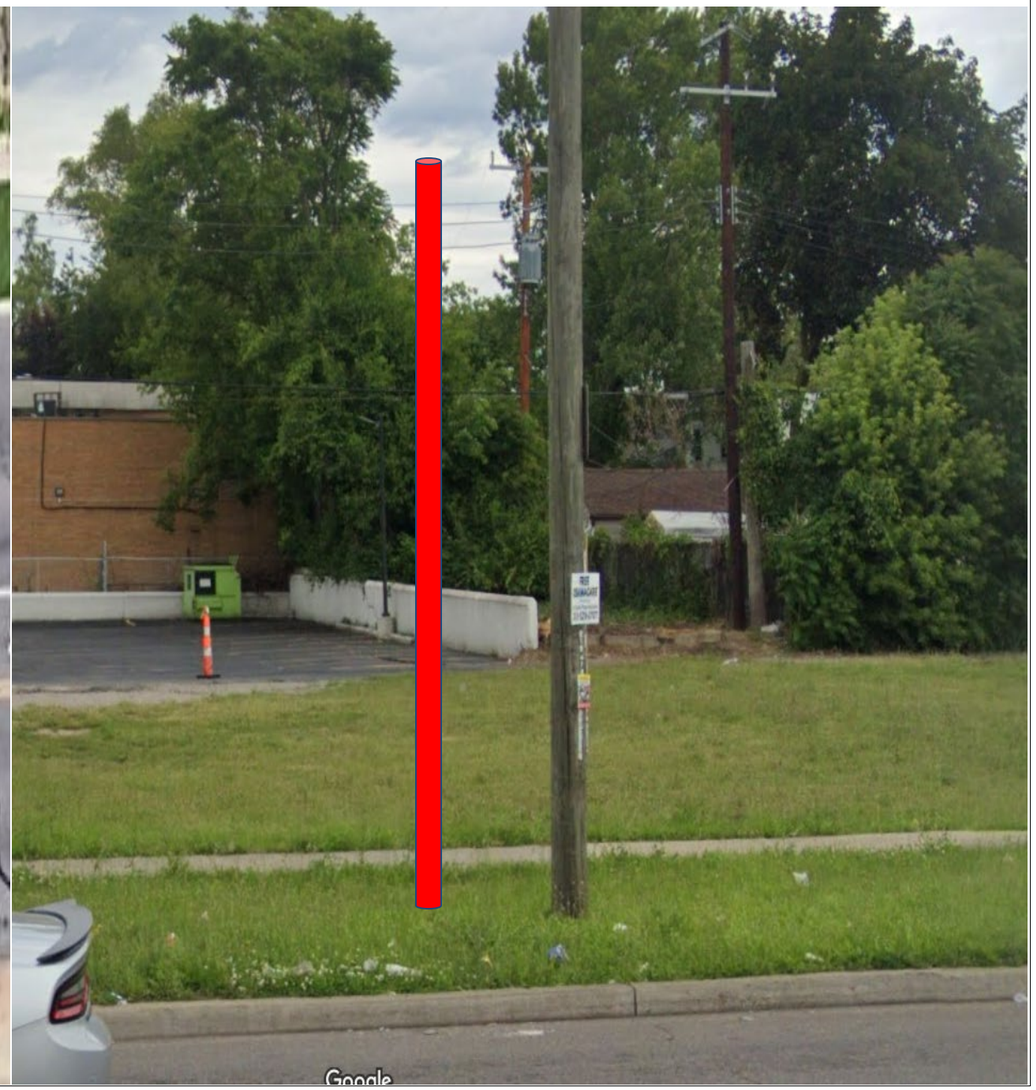

General Notes

N

SOLAR POWER

LEGEND

EXISTING POLE

PROPOSED POLE

PROPOSED CAMERA

PROPERTY LINE

No.	Revision/Issue	Date
1	Version 1-1	8/24

Firm Name and Address

Motorola Solutions
500 W Monroe Street
Chicago IL 60661

Project Name and Address


MI LPR Project

New Pole Installation Site

Project Plan View

Project DPDLPR	Sheet 1
Drawn by Misty Coryell	
Scale Not to Scale	

WB W 7 Mile Rd at Evergreen Rd

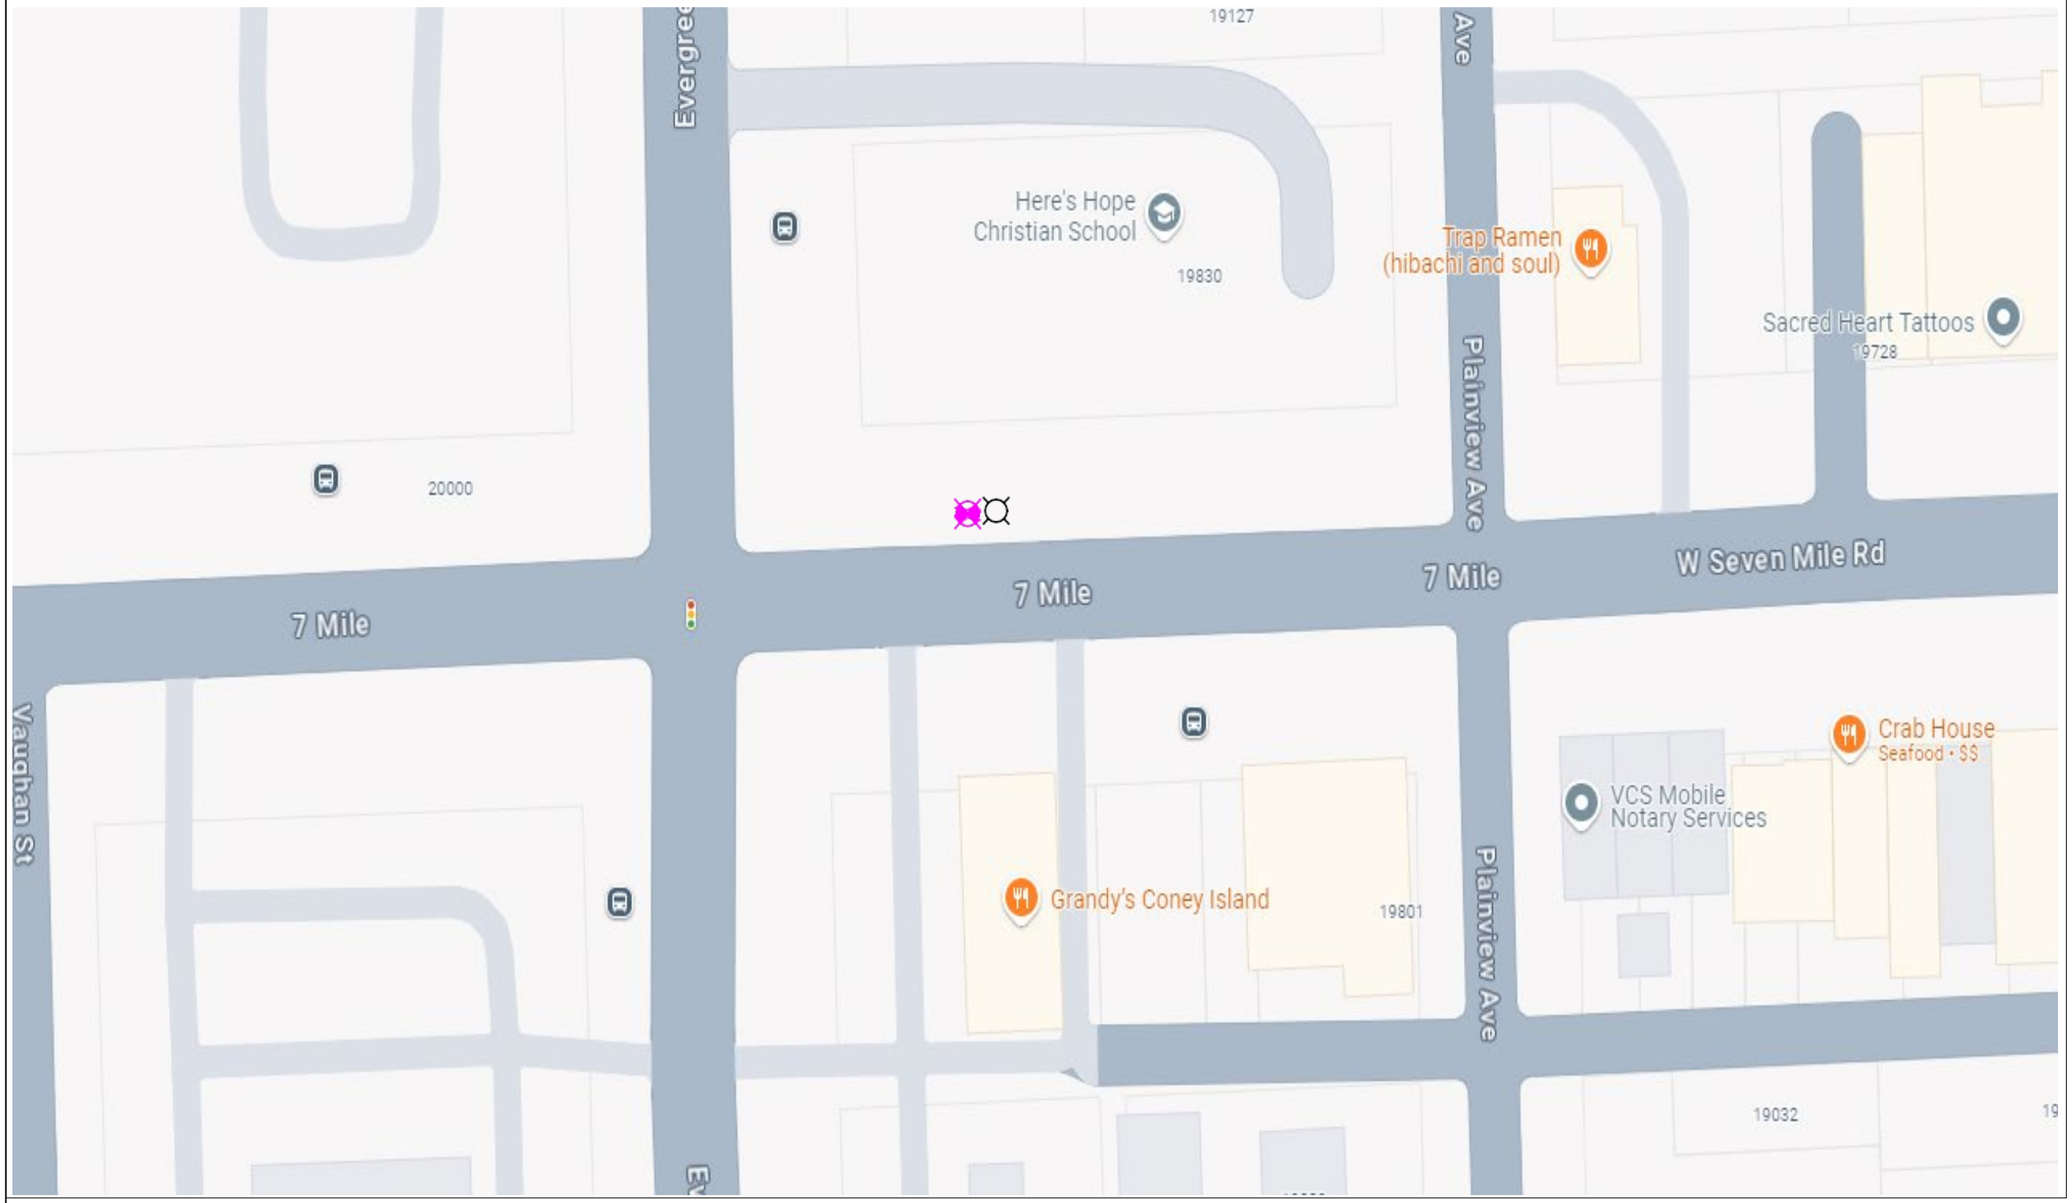

General Notes

N

SOLAR POWER

LEGEND

EXISTING SIGN

PROPOSED POLE

PROPOSED CAMERA

PROPERTY LINE

No.	Revision/Issue	Date
1	Version 1-2	8/24

Firm Name and Address

Motorola Solutions
500 W Monroe Street
Chicago IL 60661


Project Name and Address

MI LPR Project

New Pole Installation Site

Project Plan View

Project DPD LPR	Sheet 2
Drawn by Misty Coryell	
Scale Not to Scale	

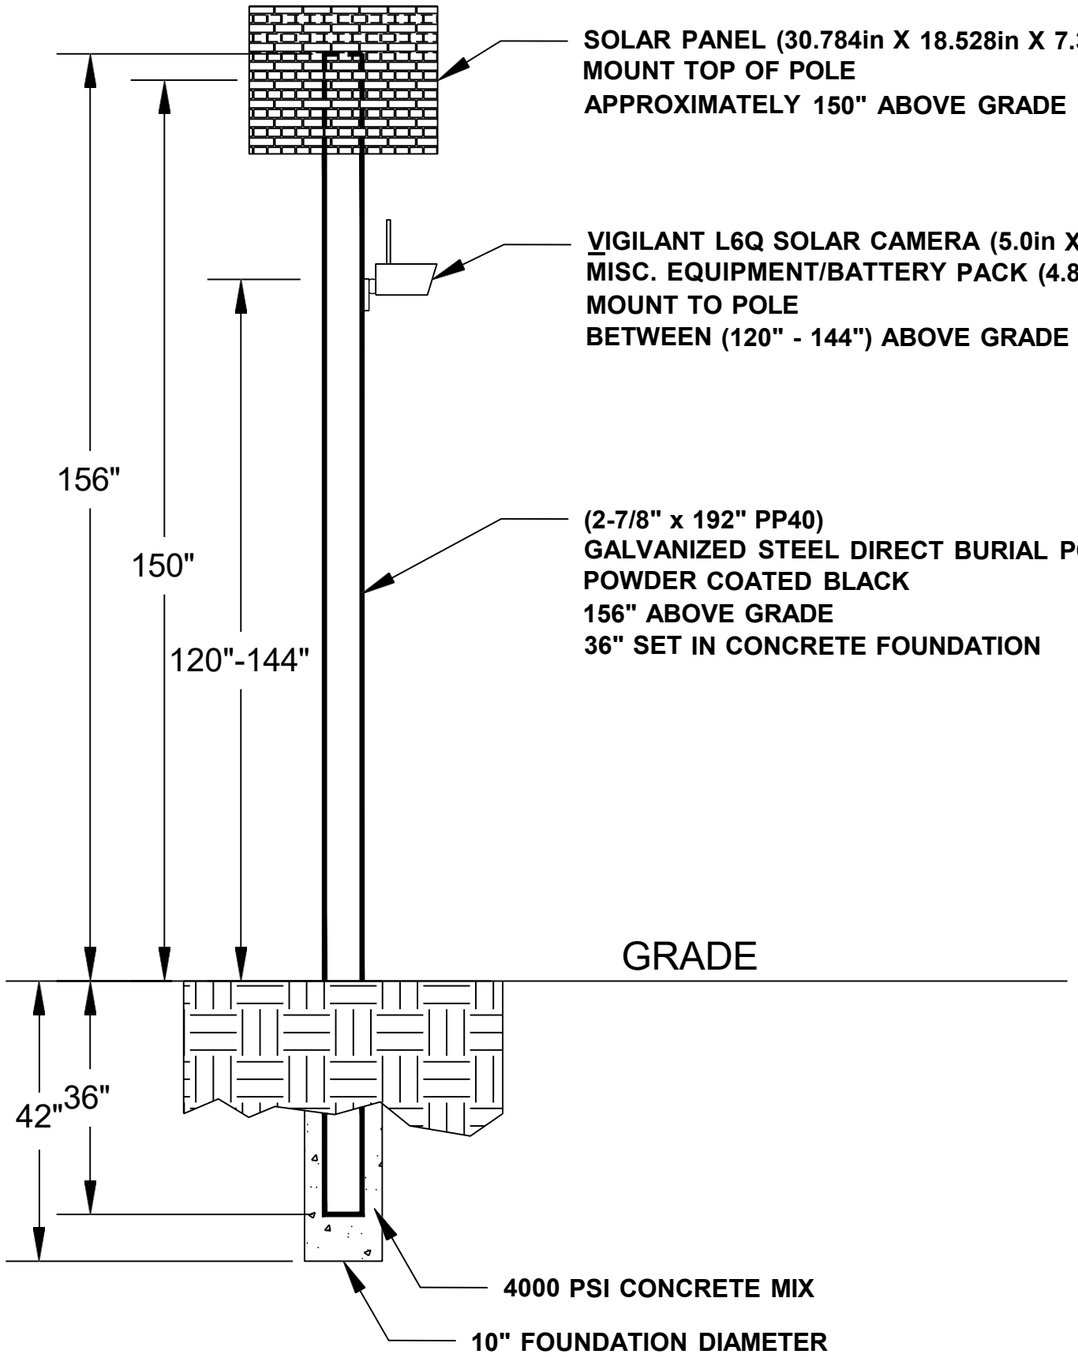

General Notes

No.	Revision/Issue	Date
1	Version 1-2	8/24

Firm Name and Address

Motorola Solutions
500 W Monroe Street
Chicago IL 60661

Project Name and Address

MI LPR Project

Pole Detail

Project DPD LPR	Sheet 3
Drawn by John Gabrial	
Scale Not to Scale	

WB W McNichols Rd at Telegraph Rd

Lat: 42.41462371
Long: -83.27813194

Install a New Sign Pole for LPR Camera





General Notes

N

SOLAR POWER

LEGEND

EXISTING POLE

PROPOSED POLE

PROPOSED CAMERA

PROPERTY LINE

No.	Revision/Issue	Date
1	Version 1-1	8/24

Firm Name and Address

Motorola Solutions
500 W Monroe Street
Chicago IL 60661

Project Name and Address


MI LPR Project

New Pole Installation Site

Project Plan View

Project DPDLPR	Sheet 1
Drawn by Misty Coryell	
Scale Not to Scale	

WB W McNichols Rd at Telegraph Rd

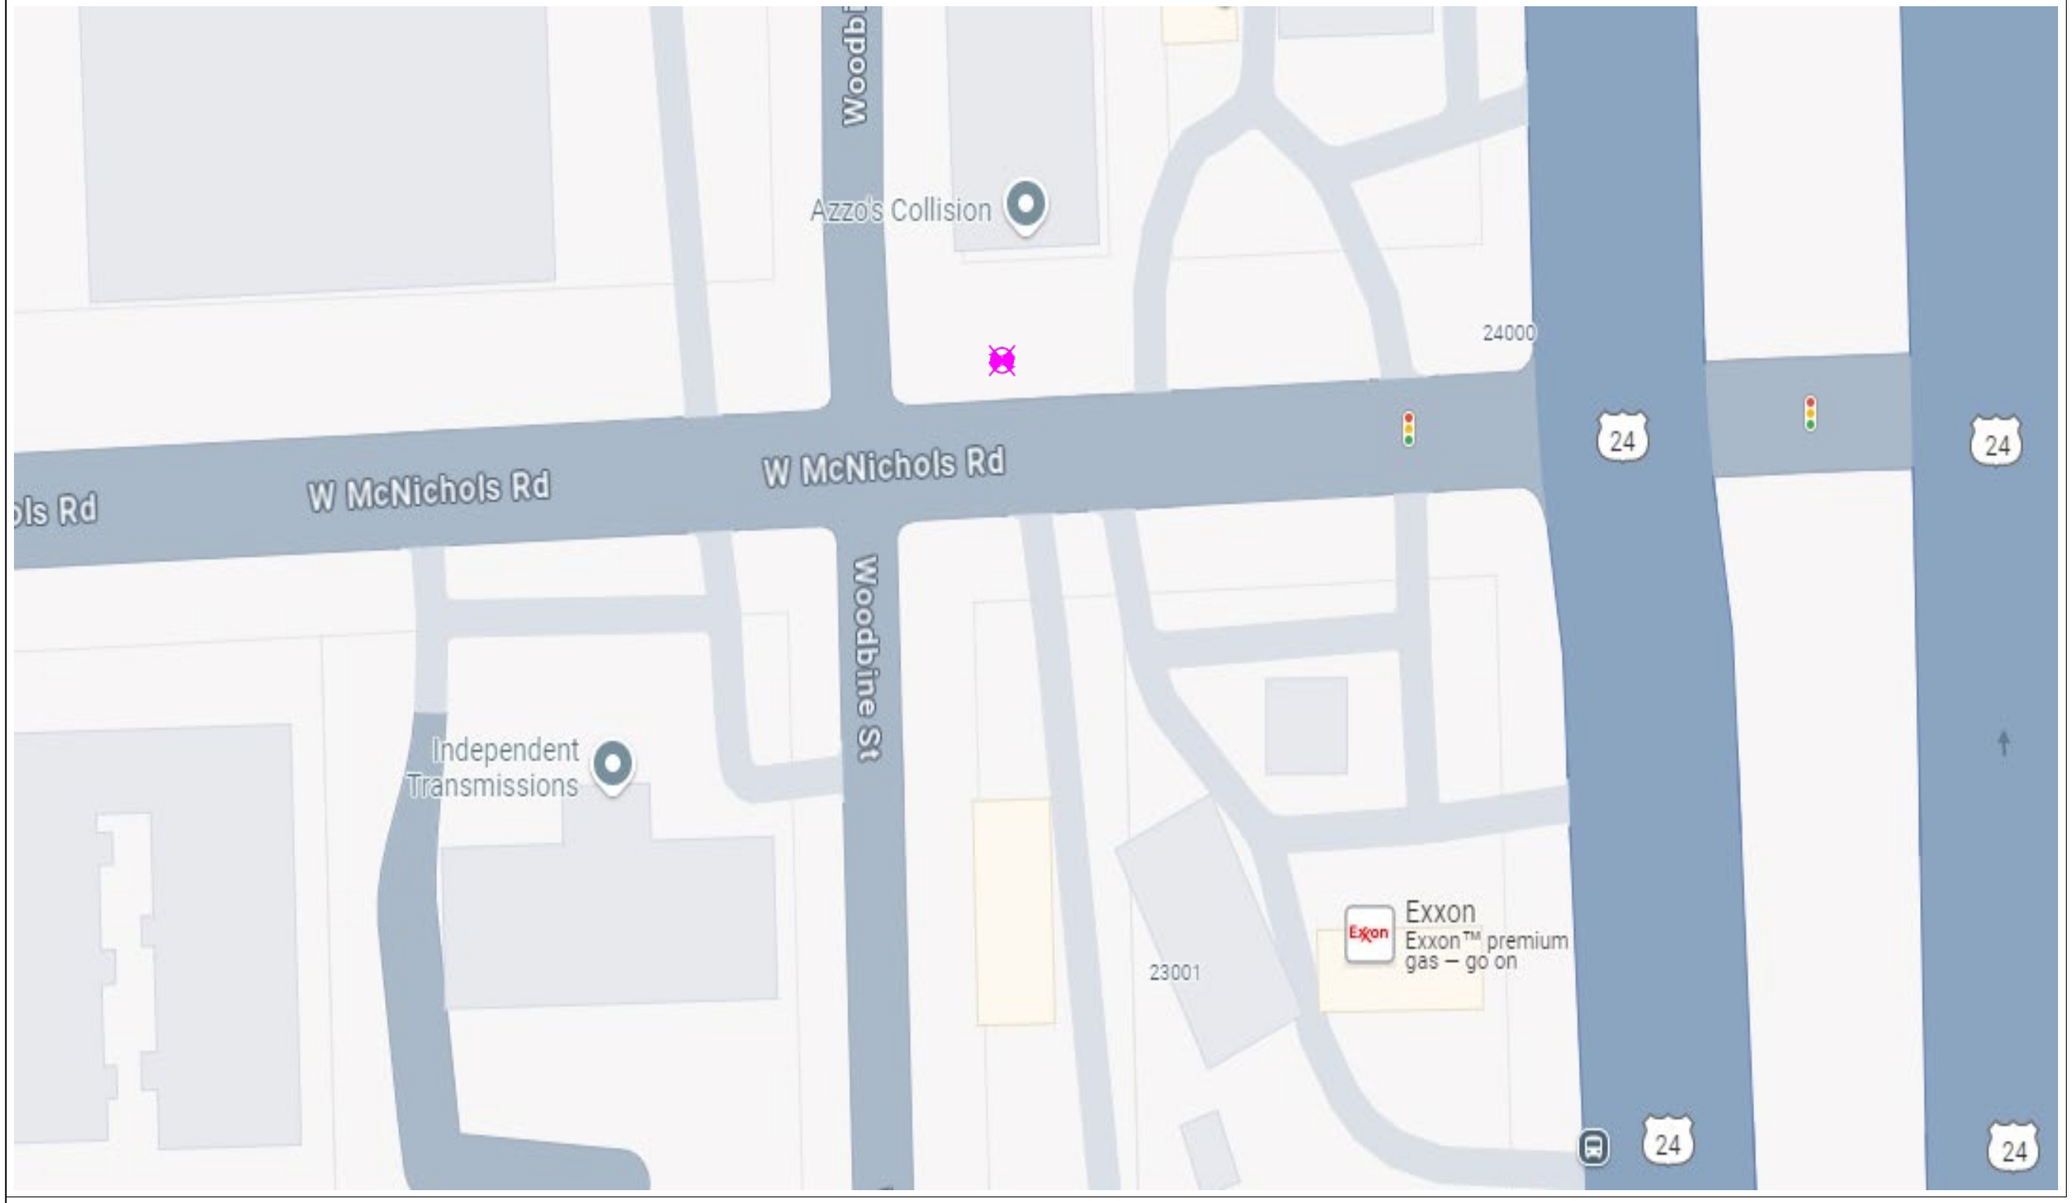

General Notes

N

SOLAR POWER

LEGEND

EXISTING pole

PROPOSED POLE

PROPOSED CAMERA

PROPERTY LINE

No.	Revision/Issue	Date
1	Version 1–2	8/24

Firm Name and Address

Motorola Solutions
500 W Monroe Street
Chicago IL 60661


Project Name and Address

MI LPR Project

New Pole Installation Site

Project Plan View

Project DPD LPR	Sheet 2
Drawn by Misty Coryell	
Scale Not to Scale	

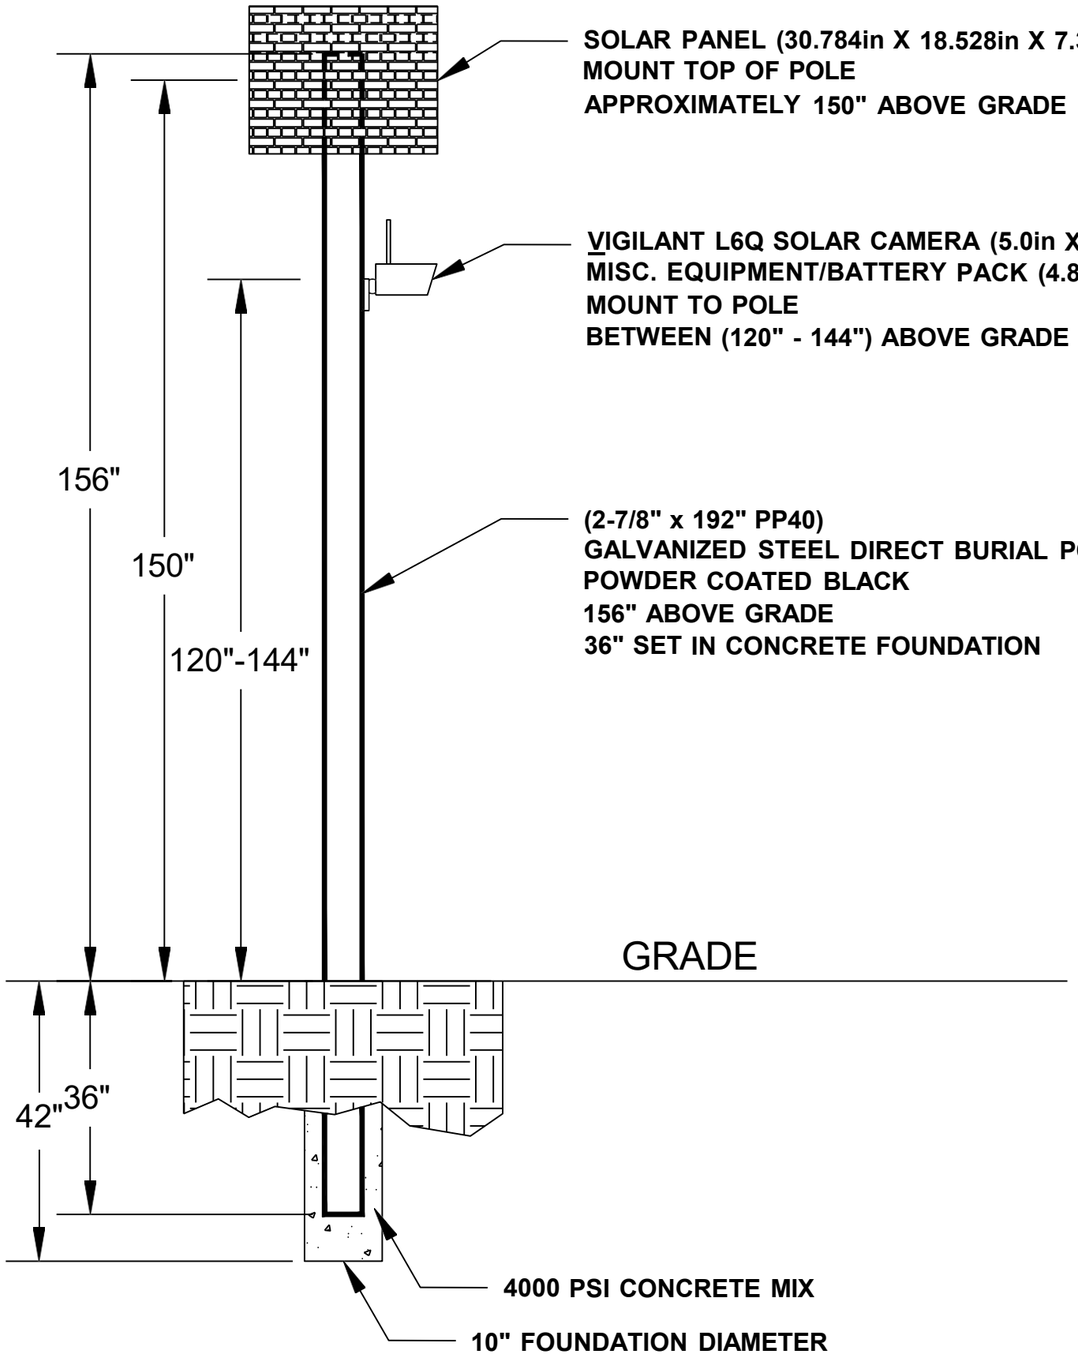

General Notes

No.	Revision/Issue	Date
1	Version 1-2	8/24

Firm Name and Address

Motorola Solutions
500 W Monroe Street
Chicago IL 60661

Project Name and Address

MI LPR Project

Pole Detail


Project DPD LPR	Sheet 3
Drawn by John Gabrial	
Scale Not to Scale	

WB W Warren Av at Outer Dr W

Lat: 42.34206052
Long: -83.25282599

Install a New Sign Pole for LPR Camera



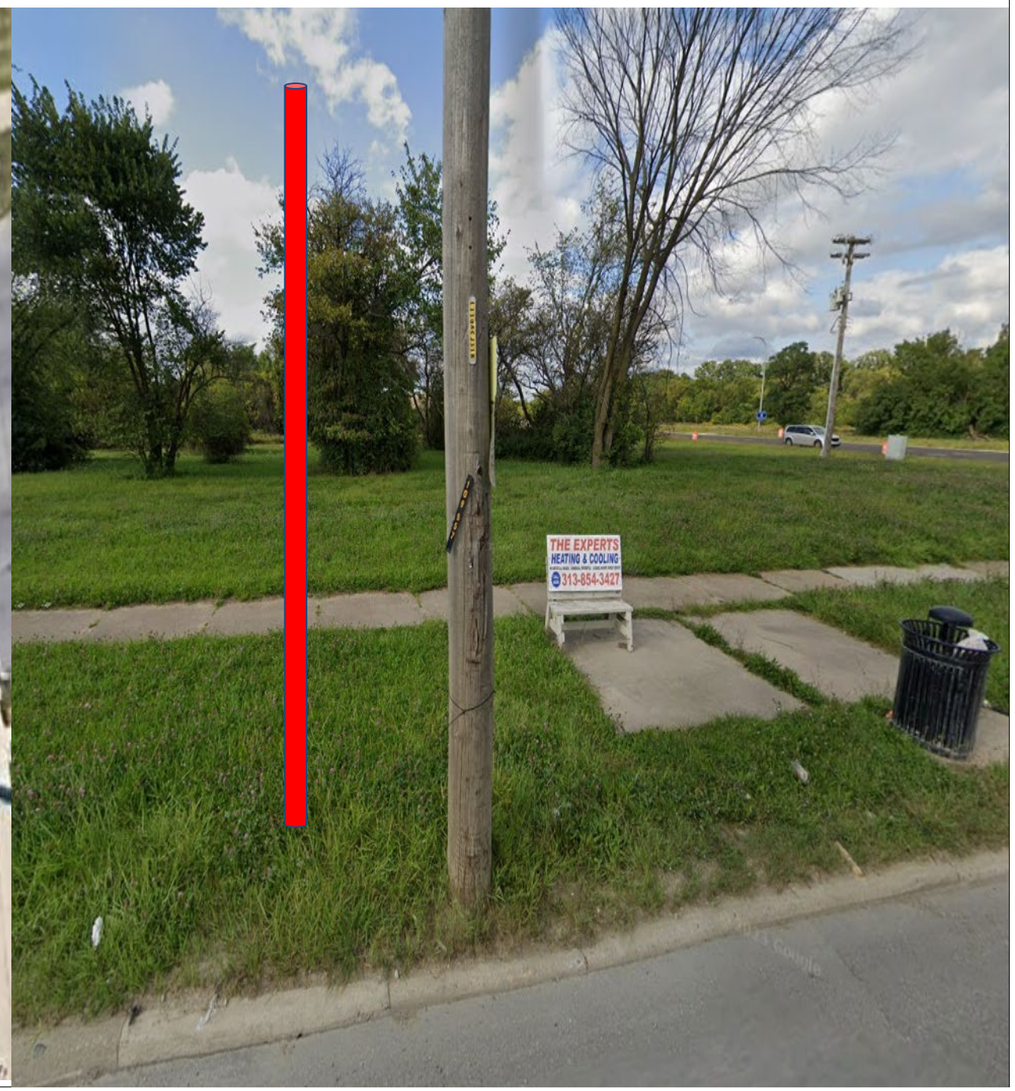

General Notes

N

SOLAR POWER

LEGEND

EXISTING POLE

PROPOSED POLE

PROPOSED CAMERA

PROPERTY LINE

No.	Revision/Issue	Date
1	Version 1-1	8/24

Firm Name and Address

Motorola Solutions
500 W Monroe Street
Chicago IL 60661

Project Name and Address


MI LPR Project

New Pole Installation Site

Project Plan View

Project DPDLPR	Sheet 1
Drawn by Misty Coryell	
Scale Not to Scale	

WB W Warren Av at Outer Dr W

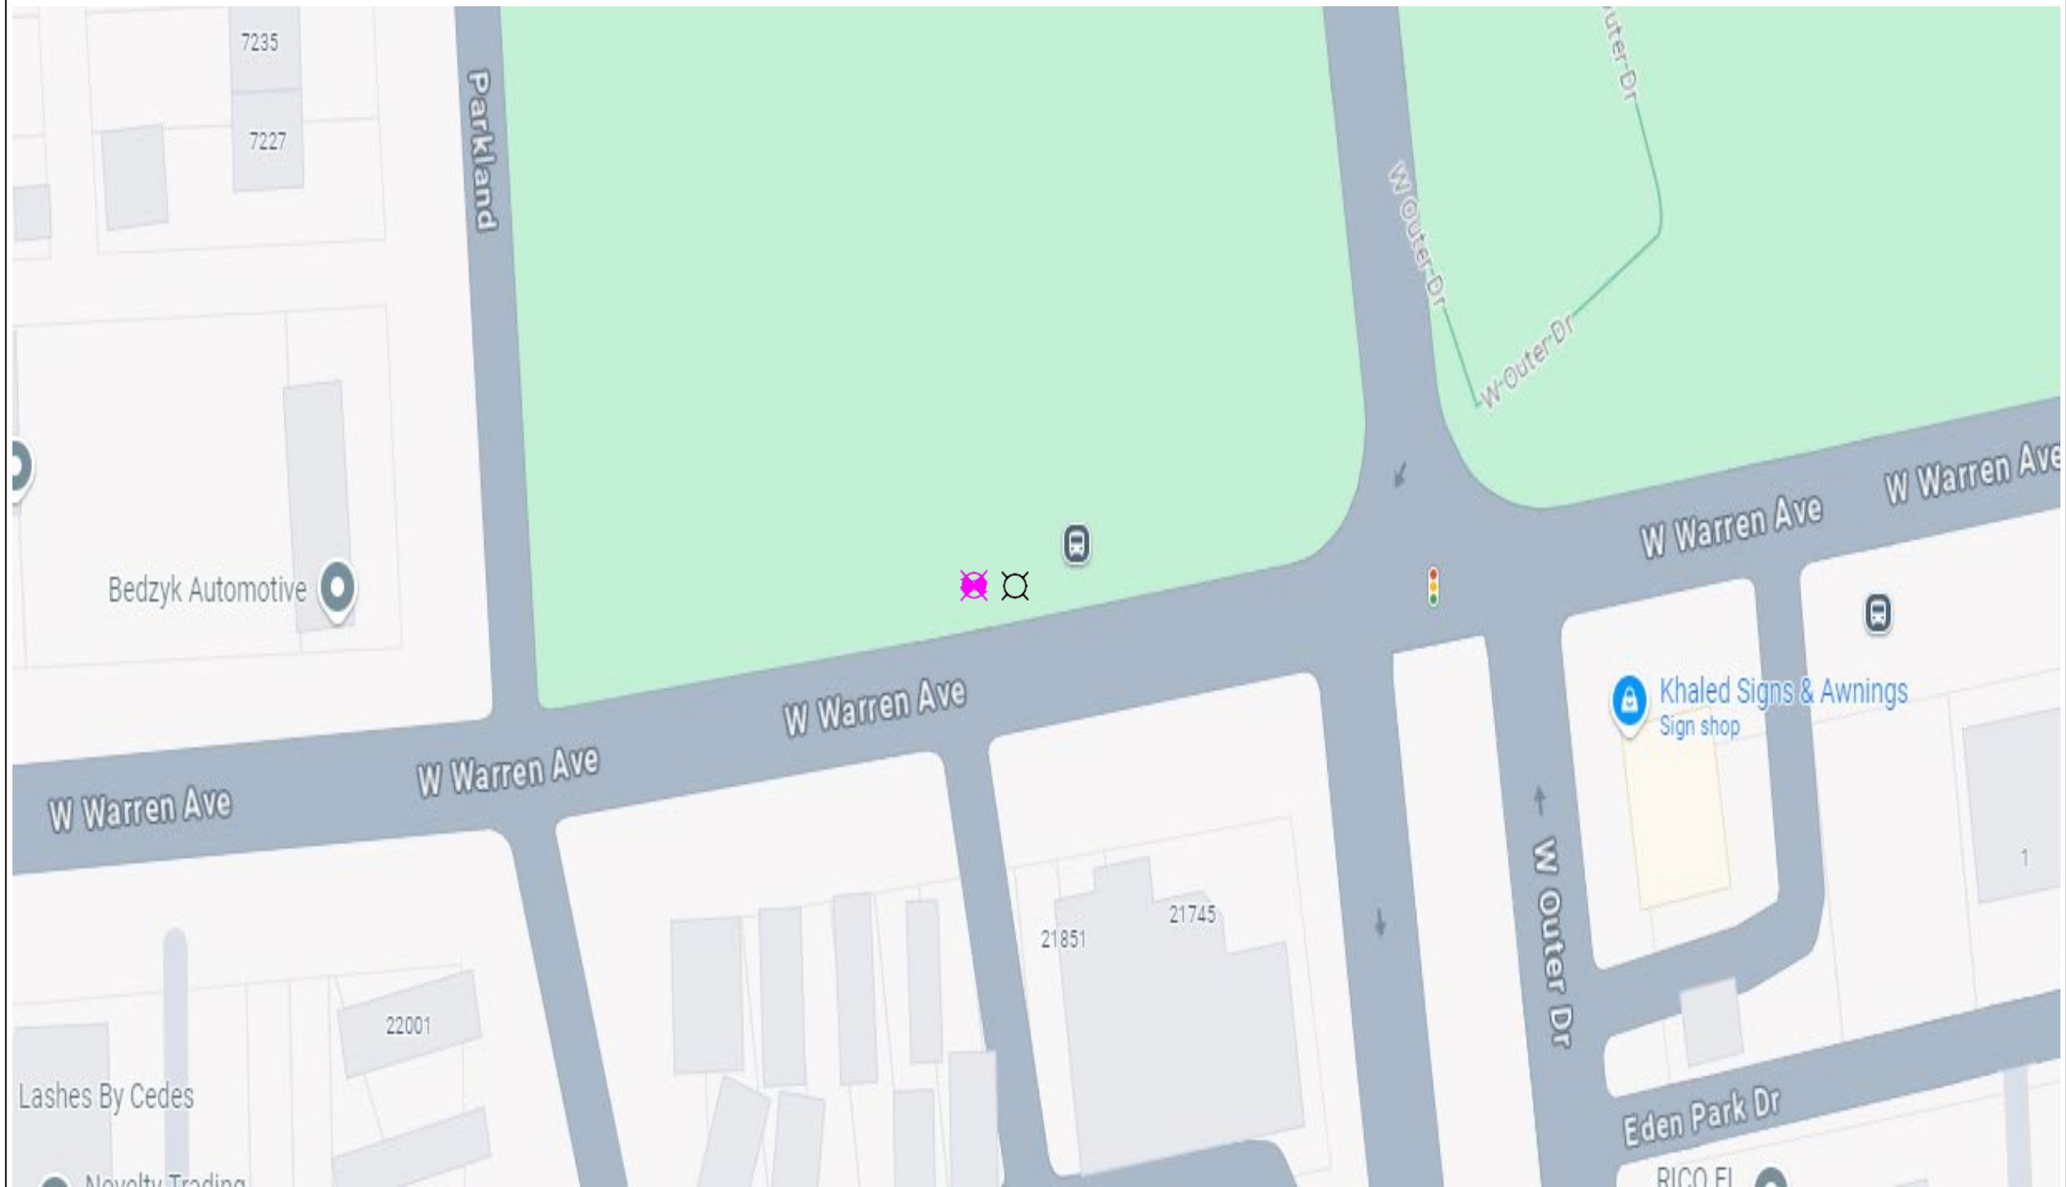

General Notes

N

SOLAR POWER

LEGEND

EXISTING pole

PROPOSED POLE

PROPOSED CAMERA

PROPERTY LINE

No.	Revision/Issue	Date
1	Version 1-2	8/24

Firm Name and Address

Motorola Solutions
500 W Monroe Street
Chicago IL 60661


Project Name and Address

MI LPR Project

New Pole Installation Site

Project Plan View

Project DPD LPR	Sheet 2
Drawn by Misty Coryell	
Scale Not to Scale	

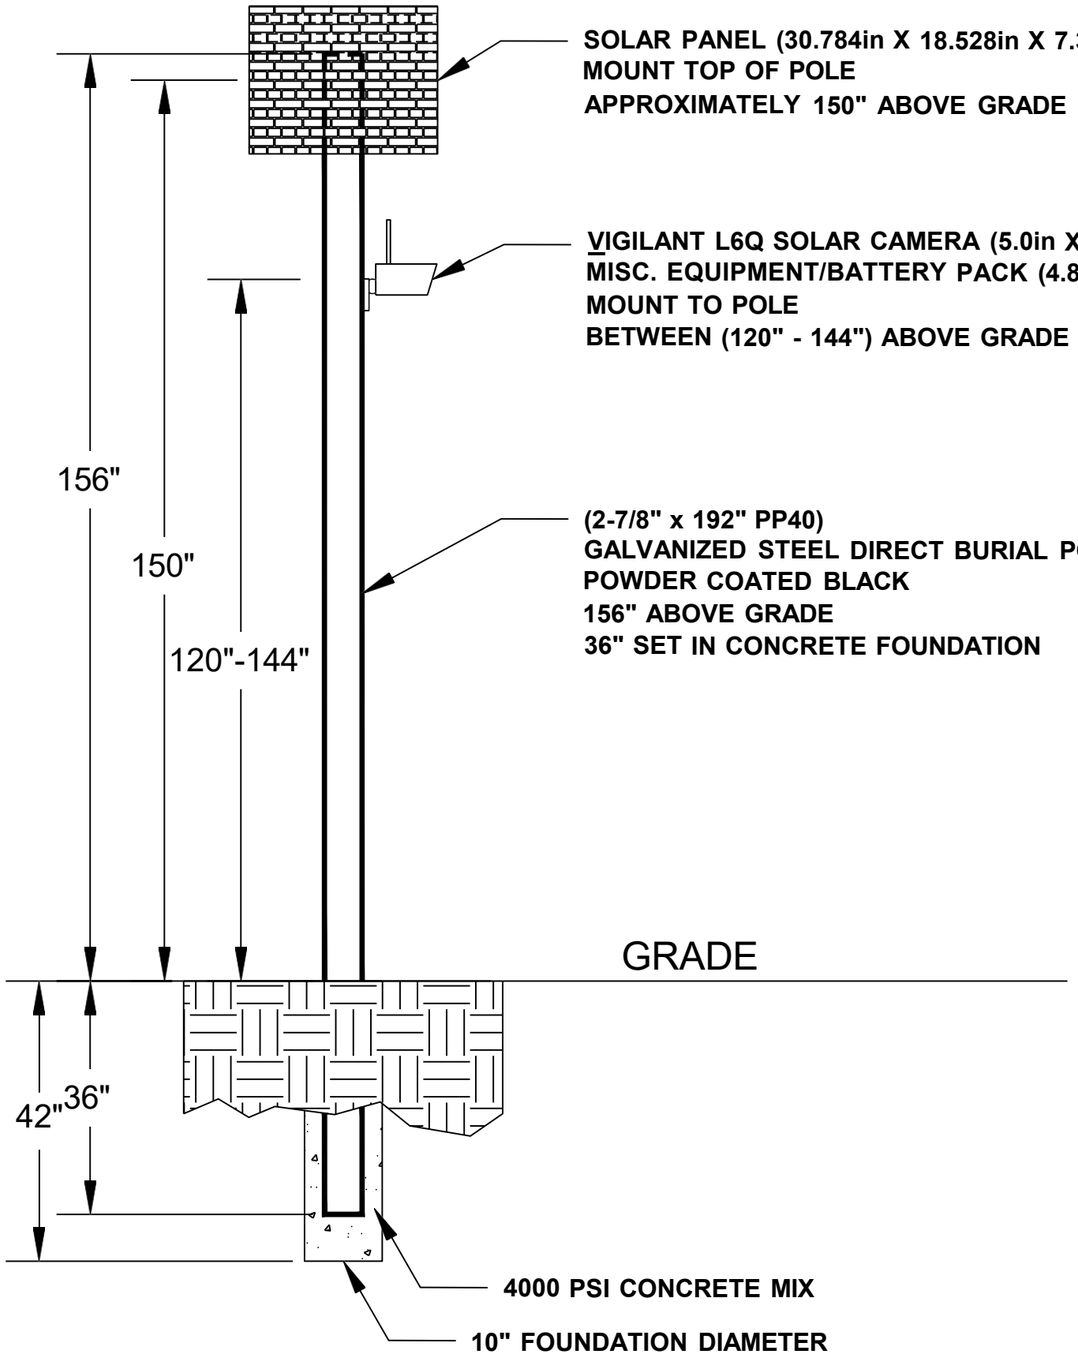

General Notes

No.	Revision/Issue	Date
1	Version 1-2	8/24

Firm Name and Address

Motorola Solutions
500 W Monroe Street
Chicago IL 60661

Project Name and Address

MI LPR Project

Pole Detail

Project DPD LPR	Sheet 3
Drawn by John Gabrial	
Scale Not to Scale	

WB Wilshire Dr at Roseberry Av

Lat: 42.40738180977073
Long: -82.98658637181033

Install a New Sign Pole for LPR Camera





General Notes

N

SOLAR POWER

LEGEND

EXISTING POLE

PROPOSED POLE

PROPOSED CAMERA

PROPERTY LINE

No.	Revision/Issue	Date
1	Version 1-1	8/24

Firm Name and Address

Motorola Solutions
500 W Monroe Street
Chicago IL 60661

Project Name and Address


MI LPR Project

New Pole Installation Site

Project Plan View

Project DPDLPR	Sheet 1
Drawn by Misty Coryell	
Scale Not to Scale	

WB Wilshire Dr at Roseberry Av

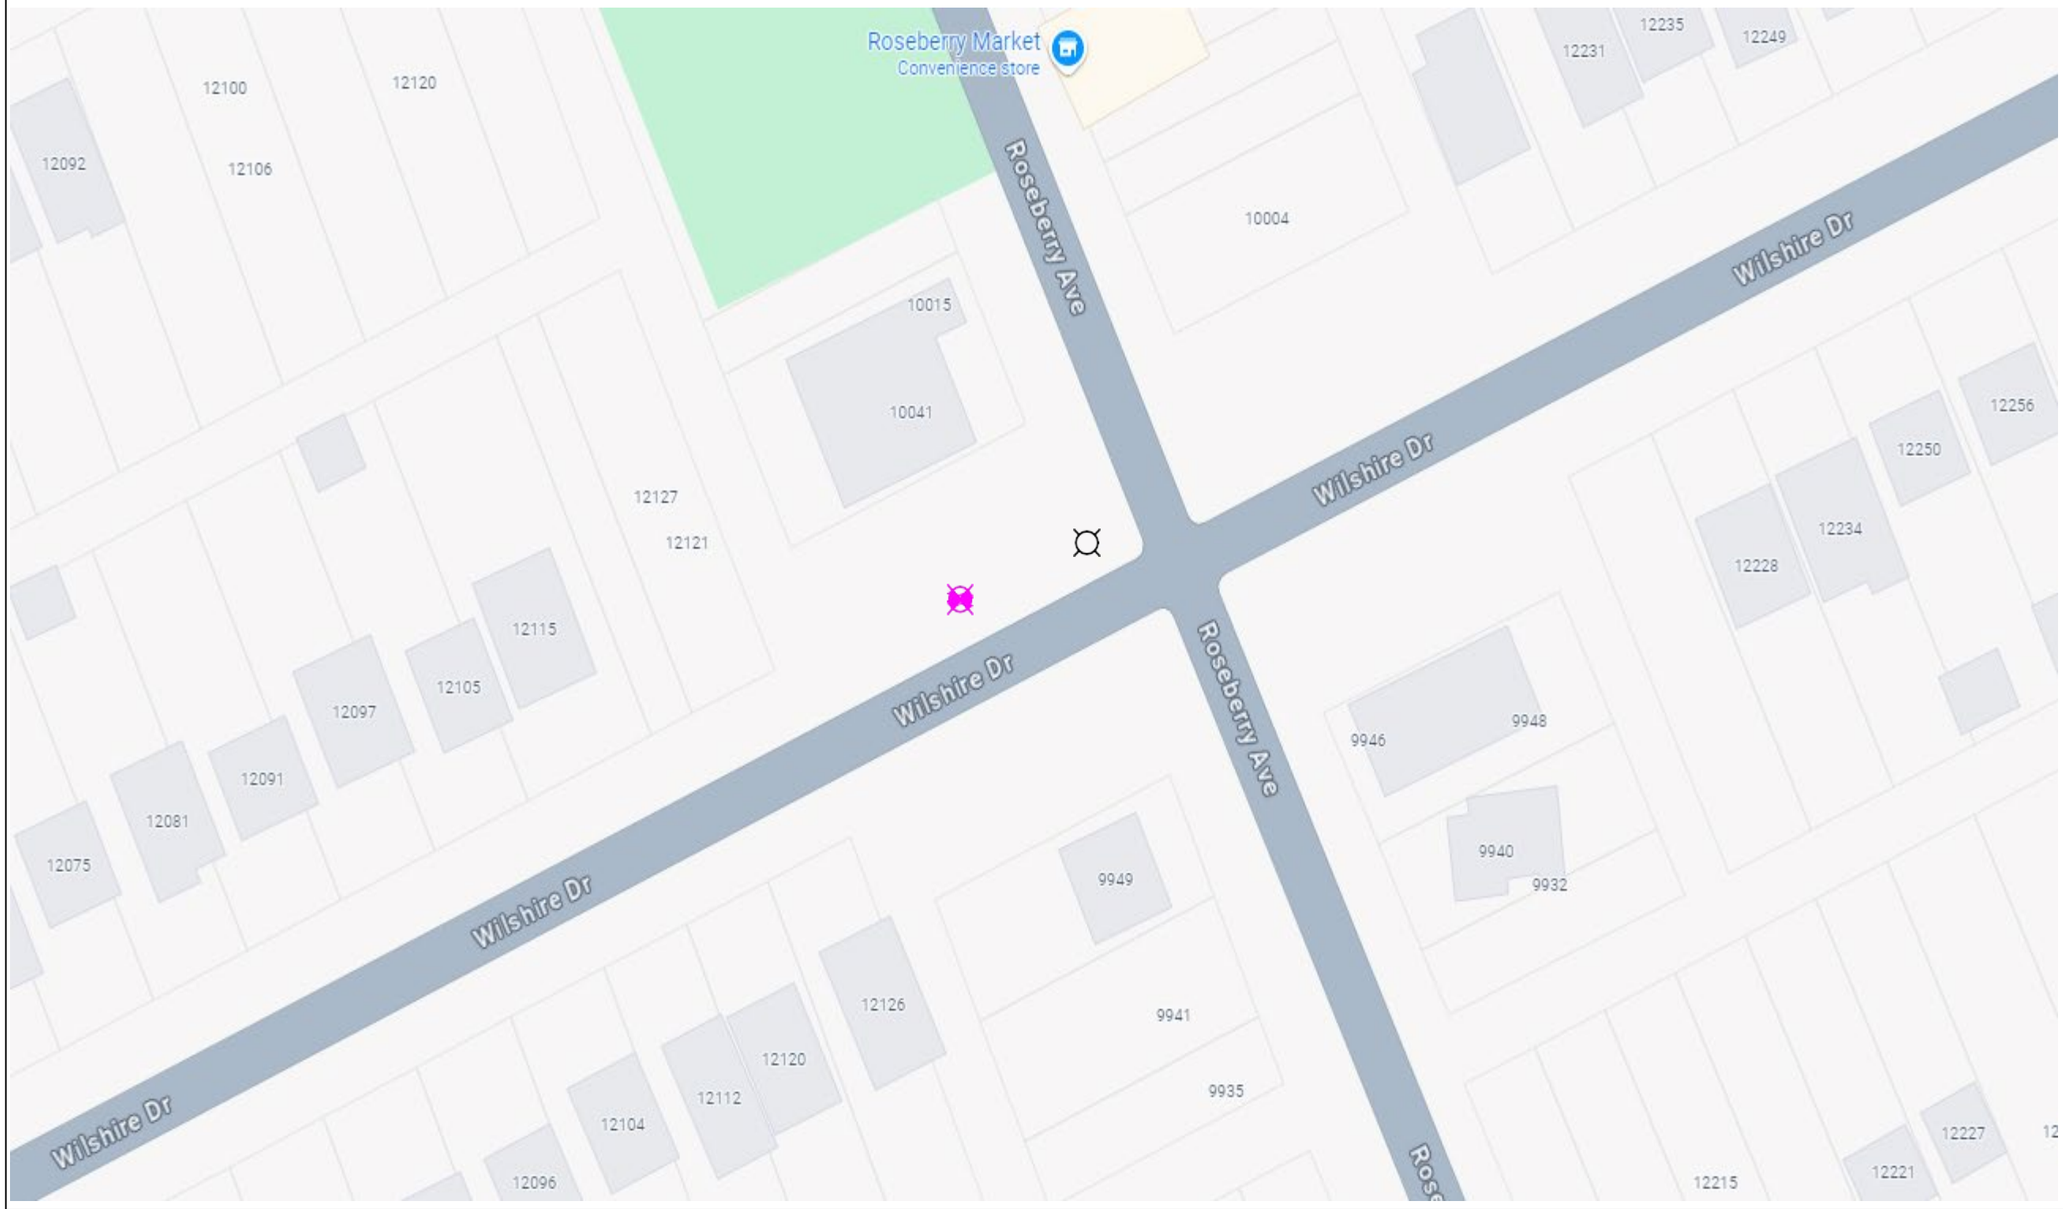

General Notes

N

SOLAR POWER

LEGEND

- EXISTING FIRE HYDRANT
- PROPOSED POLE
- PROPOSED CAMERA
- PROPERTY LINE

No.	Revision/Issue	Date
1	Version 1-2	8/24

Firm Name and Address

Motorola Solutions
500 W Monroe Street
Chicago IL 60661


Project Name and Address

MI LPR Project

New Pole Installation Site

Project Plan View

Project DPD LPR	Sheet 2
Drawn by Misty Coryell	
Scale Not to Scale	

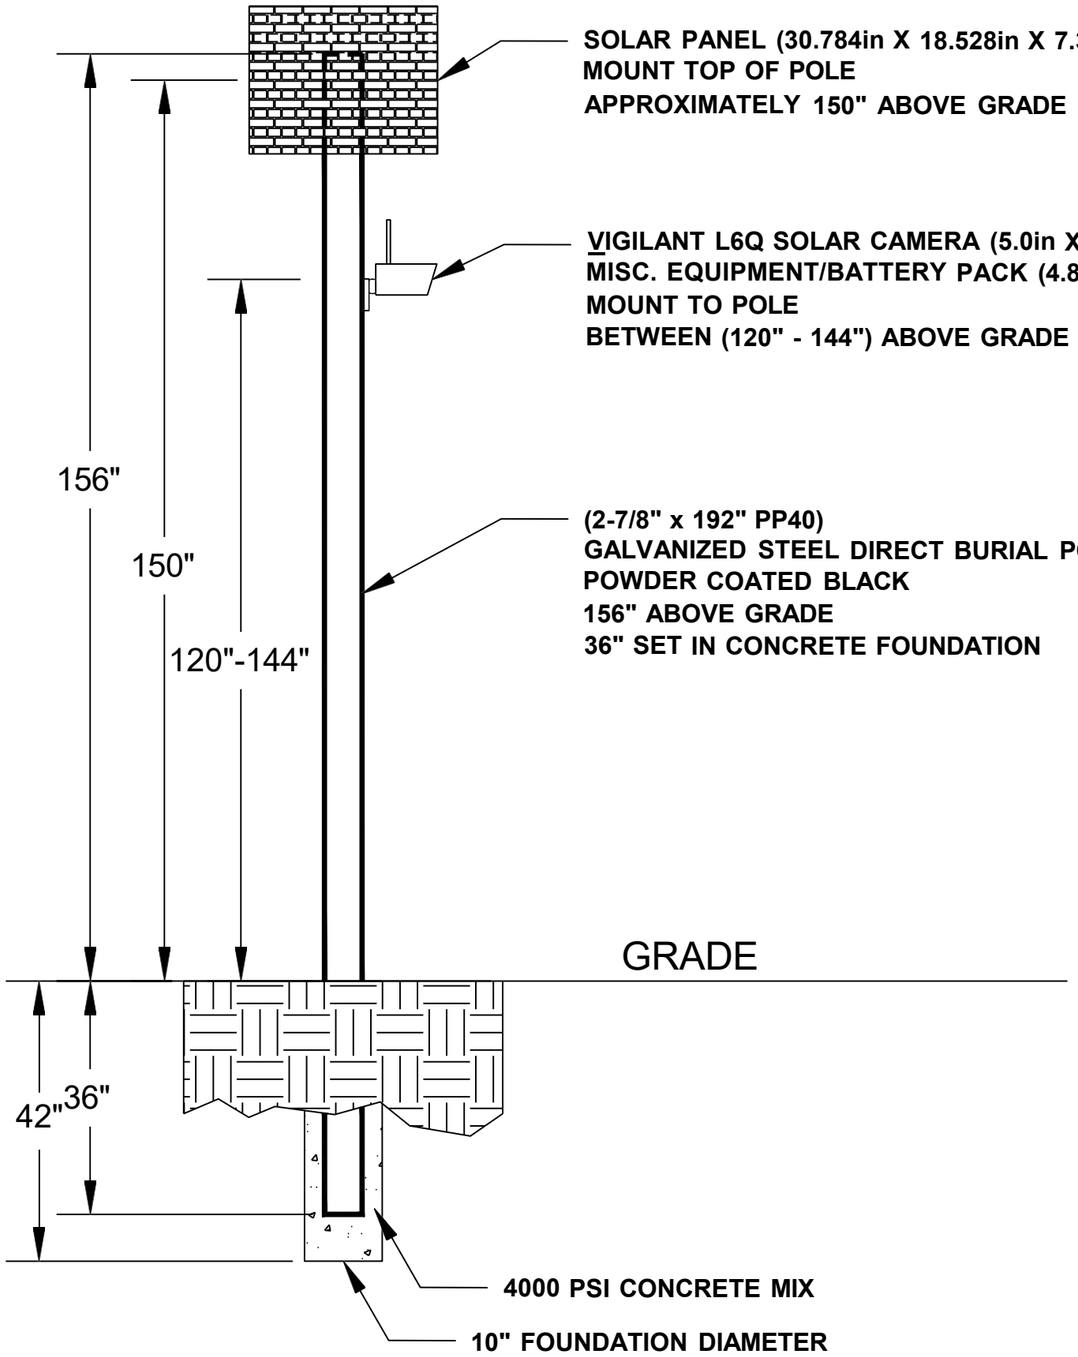

General Notes

No.	Revision/Issue	Date
1	Version 1-2	8/24

Firm Name and Address

Motorola Solutions
500 W Monroe Street
Chicago IL 60661

Project Name and Address

MI LPR Project

Pole Detail

Project DPD LPR	Sheet 3
Drawn by John Gabrial	
Scale Not to Scale	