BENCHMARK DESCRIPTION	ELEV
CTN HYD SW CORNER	119.08

TRAFFIC CONTROL		
STREET	TRAVEL DIR	MDOT TYPICAL
BEAUBIEN	N,S	M0730a
FORT	E	M0730a

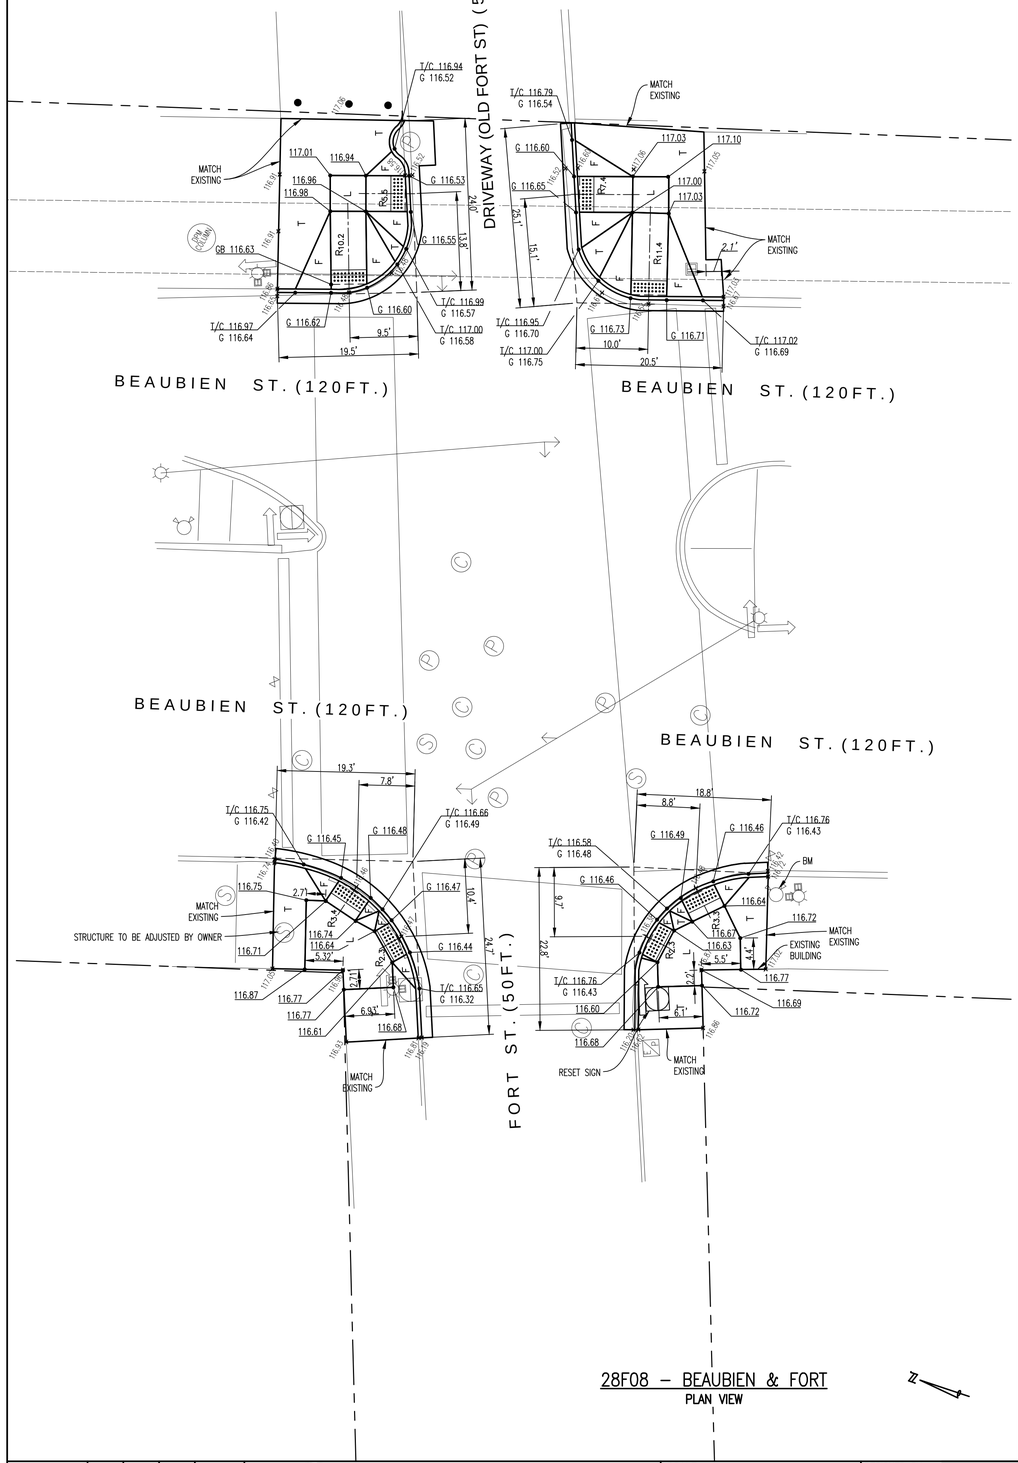

28F08 – BEAUBIEN & FORT
PLAN VIEW

BENCHMARK DESCRIPTION	ELEV
CTN HYD IN MEDIAN +/- 64' E CL BEAUBIEN	121.30

TRAFFIC CONTROL		
STREET	TRAVEL DIR	MDOT TYPICAL
BEAUBIEN	N,S	M0730a
CONGRESS	W	M0730a

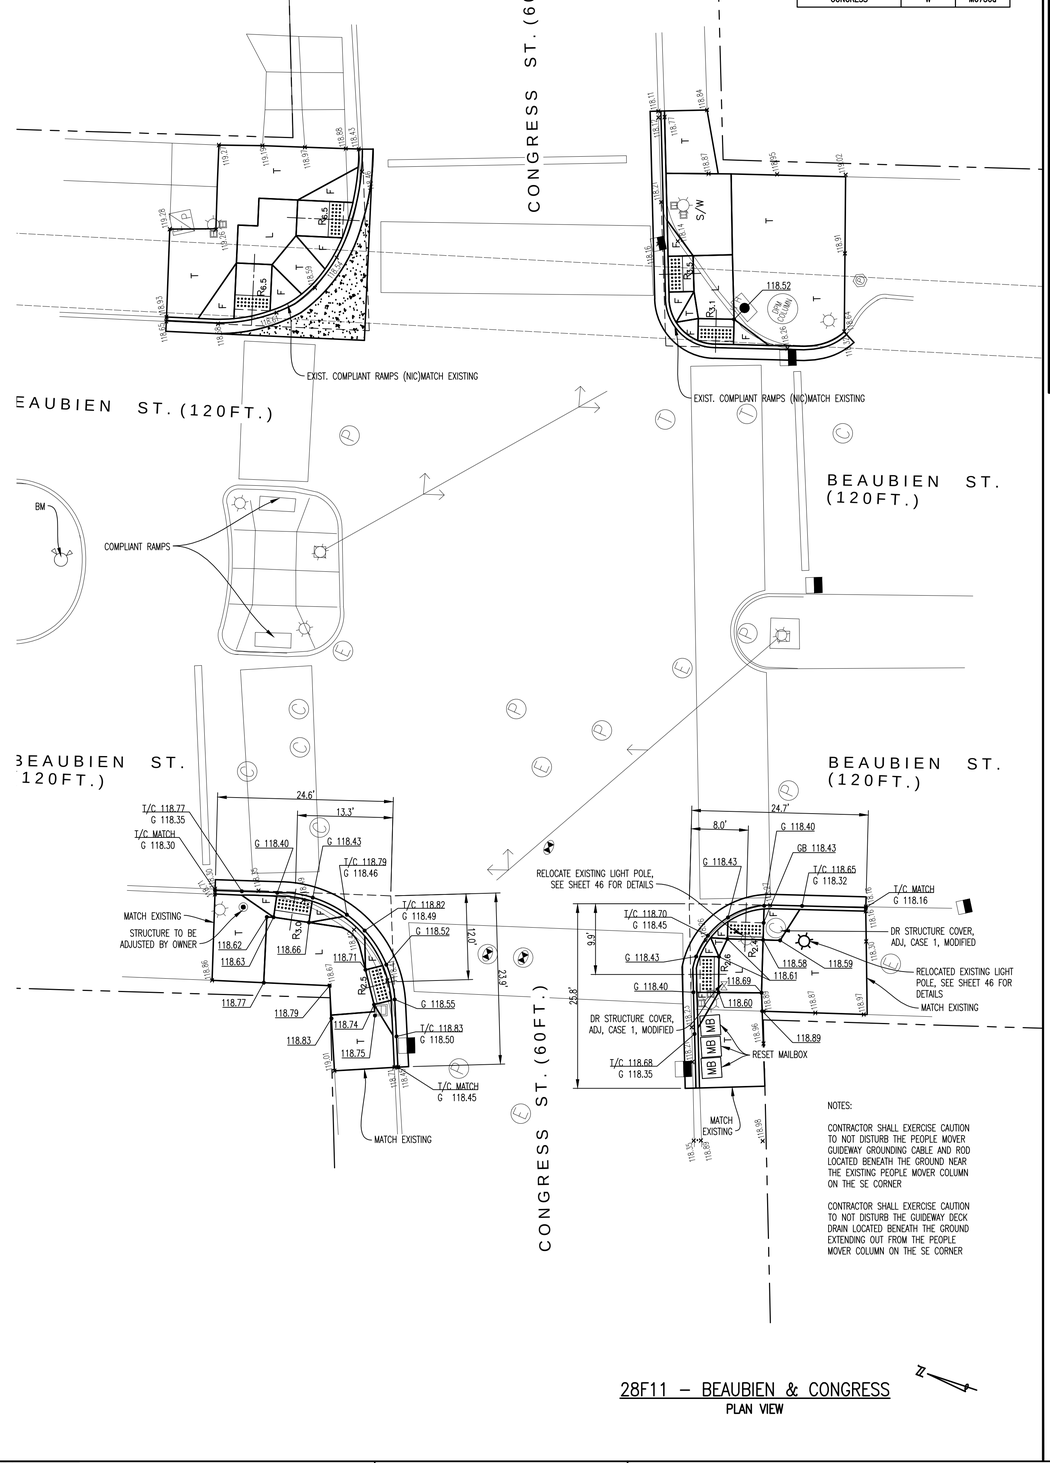

NOTES:

CONTRACTOR SHALL EXERCISE CAUTION TO NOT DISTURB THE PEOPLE MOVER GUIDEWAY GROUNDING CABLE AND ROD LOCATED BENEATH THE GROUND NEAR THE EXISTING PEOPLE MOVER COLUMN ON THE SE CORNER

CONTRACTOR SHALL EXERCISE CAUTION TO NOT DISTURB THE GUIDEWAY DECK DRAIN LOCATED BENEATH THE GROUND EXTENDING OUT FROM THE PEOPLE MOVER COLUMN ON THE SE CORNER

28F11 – BEAUBIEN & CONGRESS
PLAN VIEW

ESTIMATED QUANTITIES

BEAUBIEN & FORT		
ITEM DESCRIPTION	UNIT	QUANTITY
Sidewalk, Rem	Syd	152
Curb, Rem, Modified	Ft	151
Pavt, Rem, Modified	Syd	26
HMA Surface, Rem, Modified	Syd	34
Lane Tie, Epoxy Anchored	Ea	54
Hand Patching	Ton	5.74
Reset Sign	Ea	1
Curb and Gutter, Conc, Det C3, Modified	Ft	151
Sidewalk, Conc, 4 inch, Modified	Sft	685
Sidewalk Ramp, ADA, 6 inch, Modified	Sft	680
24 inch x 60 inch Detectable Warning Surface Tiles, Modified	Ea	8

BEAUBIEN & CONGRESS		
ITEM DESCRIPTION	UNIT	QUANTITY
Sidewalk, Rem	Syd	85
Curb, Rem, Modified	Ft	88
Pavt, Rem, Modified	Syd	15
HMA Surface, Rem, Modified	Syd	20
Lane Tie, Epoxy Anchored	Ea	32
Dr Structure Cover, Adj, Case 1, Modified	Ea	1
Hand Patching	Ton	3.30
Relocate/Reset Mail Box	Ea	3
Curb and Gutter, Conc, Det C3, Modified	Ft	88
Sidewalk, Conc, 4 inch, Modified	Sft	462
Sidewalk Ramp, ADA, 6 inch, Modified	Sft	303
24 inch x 60 inch Detectable Warning Surface Tiles, Modified	Ea	4

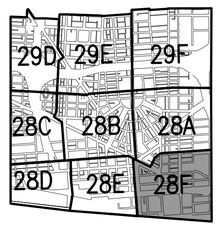

KEY PLAN

ISSUE	BY	CHK'D	APP'D	DATE

CITY OF DETROIT
DEPARTMENT OF PUBLIC WORKS
CITY ENGINEERING DIVISION

SCALE: 0 5 10 20
SCALE: 1" = 10'

DESIGNED BY CC, KP, MA, KJ
CHECKED BY RAK
APPROVED BY GMP

Prime Consultant
TUCKER, YOUNG JACKSON, TULL INC.
CONSULTING ENGINEERS PLANNERS
565 E. LARNED SUITE 300 DETROIT, MICHIGAN 48226
(313) 963-0612 FAX (313) 963-2156 WWW.TYJT.COM

Sub Consultants:
BBF ENGINEERING SERVICES, P.C.
Civil and Transportation Engineering
H. R. Gray
For Construction Success
METCO
TEN LIBERTY DISTRICT, LLC OFFICE
TEL. (248) 399-3400 • FAX (248) 399-3500
TEN CENTRAL DISTRICT, WAYNE, LLC OFFICE
TEL. (248) 399-3400 • FAX (248) 399-3500
www.metcoengineering.com

PROJECT: ADA SIDEWALK RAMP CONSTRUCTION
SHEET TITLE: INTERSECTION DETAILS
CONTRACT NUMBER: 105541A
DATE: 10-1-09
SHEET NO. 28