
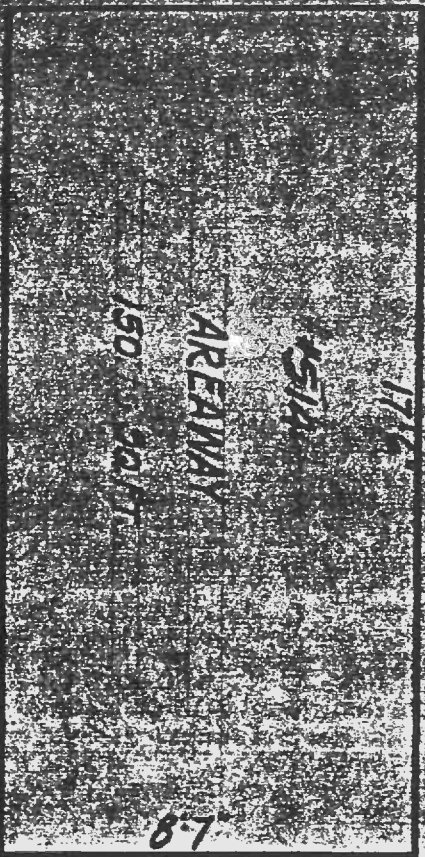
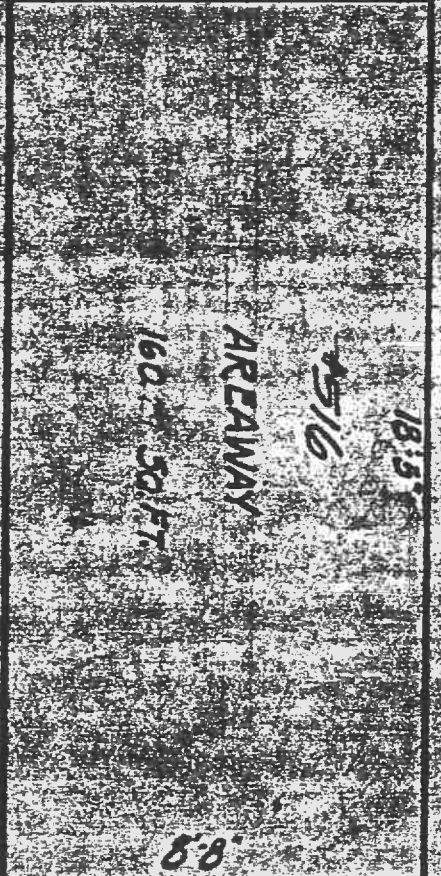


514-16 & 20 RANDOLPH ST.

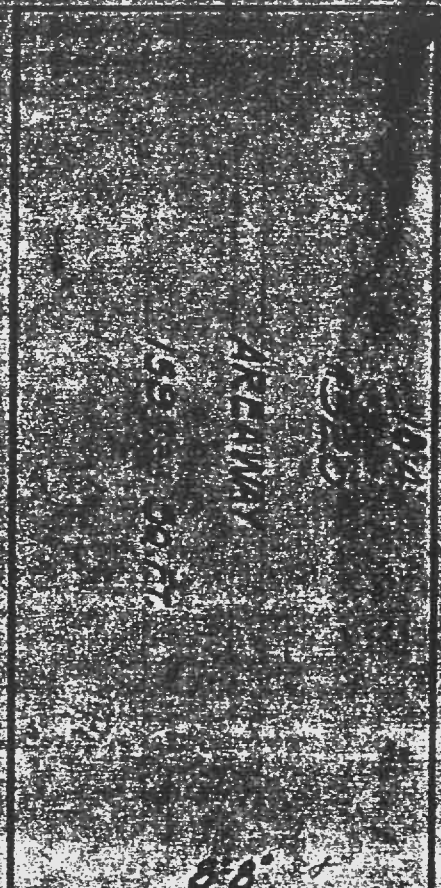

10' 0" & 4' 6" 50 FT

GRANTED

J.C.C.

PER. NO.

DEPARTMENT OF PUBLIC WORKS
CITY ENGINEER'S OFFICE
DETROIT, MICH.

Tax 1/2

OCCUPANT: FISHBEIN & SONS CO.


DATE: 10-1-19

APPROVED BY: [Signature]

FIELD BOOK NO.

FILE

528 RANDOLPH ST.

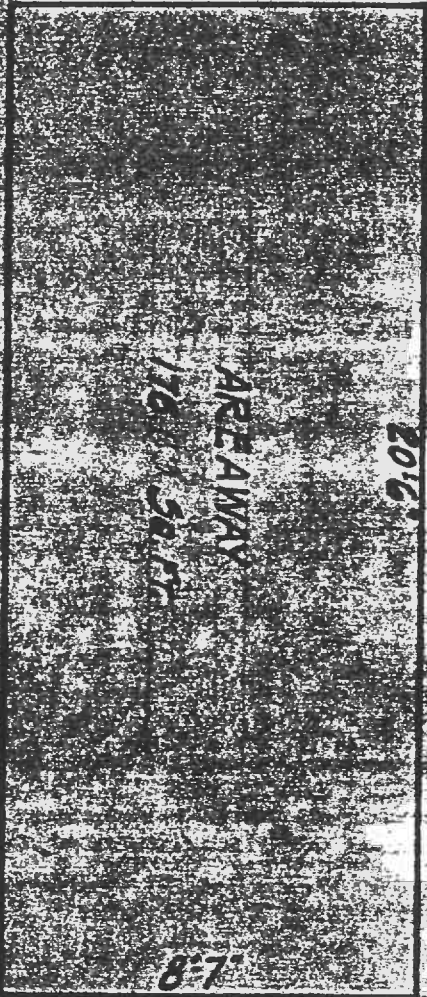

SCOUTED

LC

PER NO

DEPARTMENT OF PUBLIC WORKS
CITY ENGINEER'S OFFICE
DETROIT, MICH.

DATE

FILED

ACCOUNT: FRANK OAK LLC

NAME: DMK

NO. 14

FILED WORK NO.

FILE

531 RANDOLPH ST.

TOTAL AREA 230.89. FT

12'-0"	10'-6"	10'-0"	12'-0"
AREAWAY	AREAWAY	AREAWAY	AREAWAY
54.50.FT.	47.25.30.FT.	45.30.FT.	54.50.FT.
4'-6"	4'-6"	4'-6"	4'-6"

10'-0"
AREAWAY ALLEY
30.50.FT.
3'-0"

GRANTED J.C.C. PET. NO.

DEPARTMENT OF PUBLIC WORKS
CITY ENGINEER'S OFFICE
DETROIT, MICH.

TITLE PETK.
BY DR.
OCCUPANT - CADILLAC MALL PARKING

DRAWN BY DMR. APPROVED BY _____
SCALE 3/16" = 1'-0" DATE 2-20-52.
FIELD BOOK NO. _____ PG. _____ FILE _____

740 RANDOLPH ST.

Lot 6

20'-0"

AREAWAY

60 SQ. FT.

3'-0"

GRANTED

J.C.C.

PET. NO.

DEPARTMENT OF PUBLIC WORKS
CITY ENGINEER'S OFFICE
DETROIT, MICH.

TITLE PETR.

DATE BY

Accurant - A.J. Marshall & Co.

DRAWN BY DMR.

APPROVED BY

SCALE 1/2" = 1'-0" DATE 8.23.32.

FIELD BOOK NO. _____ PG. _____ FILE _____

10.9"

ARE AWAY

84. 50. 50. FT.

 $7 \cdot 10^5$

10-9"

ARE AWAY

76. 50 FT.

7-1.

10.9"

ARE AWAY

81. 30. FT.

 $7 \div 6 =$

GRANTED

٧٠٤

PET. No.

**DEPARTMENT OF PUBLIC WORKS
CITY ENGINEER'S OFFICE
DETROIT, MICH.**

PTER

TAX BY

OCCUPANT - DINAH BROS.

DRAWN BY D.M.R

APPROVED BY

SCALE $\frac{3}{8}'' = 1'-0''$

DATE 7-7-39

FIELD BOOK NO.

Lo

三

1015 RANDOLPH

Lot K

3' 6"

1 AREAWAY
UNDER WALK
#0 50. FT.

RANDOLPH

3' 6"

1 AREAWAY
UNDER WALK
#0 50. FT.

RANDOLPH

3' 6"

1 AREAWAY
UNDER WALK
#0 50. FT.

RANDOLPH

3' 6"

1 AREAWAY
UNDER WALK
#0 50. FT.

LIBRARY

3' 6"

1 AREAWAY
UNDER WALK
#0 50. FT.

LIBRARY

8'

COAL HOLE

38 50. FT.

RANDOLPH

16' 8"

1 AREAWAY
UNDER ALLEY

(43) 50. FT.

44

LIBRARY

16' 8"

GRANTED

J.C.C.

PET. No.

DEPARTMENT OF PUBLIC WORKS
CITY ENGINEER'S OFFICE
DETROIT, MICH.

TITLE PETR.

OWNER/IN FEE

TAX BY

OCCUPANT

DRAWN BY C.A.B. APPROVED BY

SCALE DATE

FIELD BOOK NO. Pg. FILE

TOTAL 131 50. FT.

1036 RANDOLPH ST.

201 F

URWG. 100

14'4.5"

AREAWAY

48.0 SQ. FT.

3'-4"

GRANTED

J.C.C.

PET. NO.

DEPARTMENT OF PUBLIC WORKS
CITY ENGINEER'S OFFICE
DETROIT, MICH.

TITLE PETK.

FILE BY

OCCUPANT-EDW. J. NEASEL

OWNER IN FEE

DRAWN BY D.M.R.

SCALE 1/2" = 10'

FIELD BOOK NO.

APPROVED BY


DATE 2.23.32.

PG.

FILE

1040 RANDOLPH ST.

NOTE

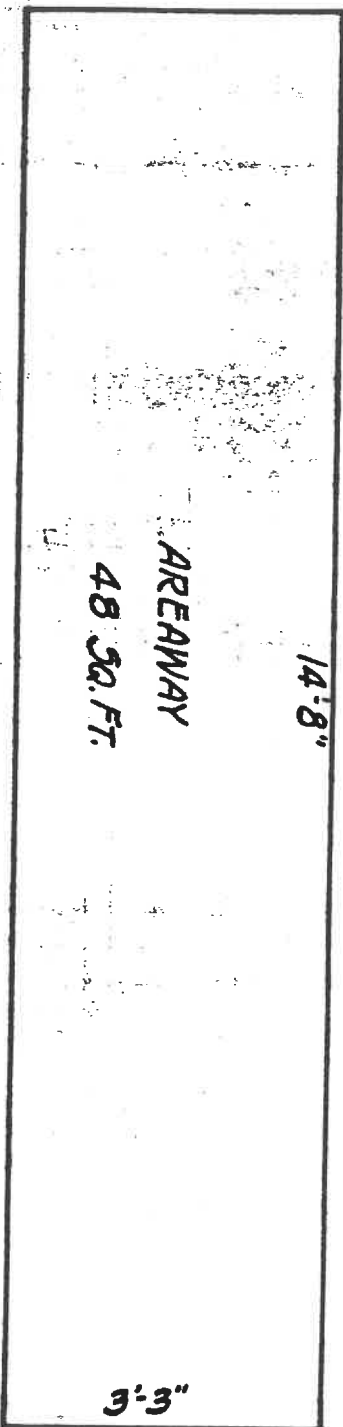

GRANTED J.C.C. PER. NO.

DEPARTMENT OF PUBLIC WORKS
CITY ENGINEER'S OFFICE
DETROIT, MICH.

TITLE	PETK.
TAX BY	
OCCUPANT	J. LEVIN
OWNER	W. F. F.
DRAWN BY	O. M. R.
SCALE	1/2" = 1'-0"
DATE	8-23-32.
APPROVED BY	
FIELD BOOK NO.	
Pg.	
FILE	

1042 } RANDOLPH
1056 }

LOTS A-B-C-D

1042 RANDOLPH

1046 RANDOLPH

15' 5"

15' 3"

2' 10"

2' 10"

1 AREA WAY
UNDER WALK

40 50 FT.

1052 RANDOLPH

1 AREA WAY
UNDER WALK

43 50 FT.

1056 RANDOLPH

15' 4"

14' 9"

2' 10"

2' 10"

1 AREA WAY
UNDER WALK

43 50 FT.

1 AREA WAY
UNDER WALK

41 50 FT.

TOTAL 167 50 FT.

GRANTED

J.C.C.

PET. NO.

DEPARTMENT OF PUBLIC WORKS
CITY ENGINEER'S OFFICE
DETROIT, MICH.

TITLE PETX.

OWNER/FEE

TAK BY

OCCURANT


DRAWN BY C.A.B. APPROVED BY

SCALE DATE

FIELD BOOK NO. PG. FILE

S.W. cor. CONGRESS & RANDOLPH

TOTAL AREA 760.50 SQ. FT.

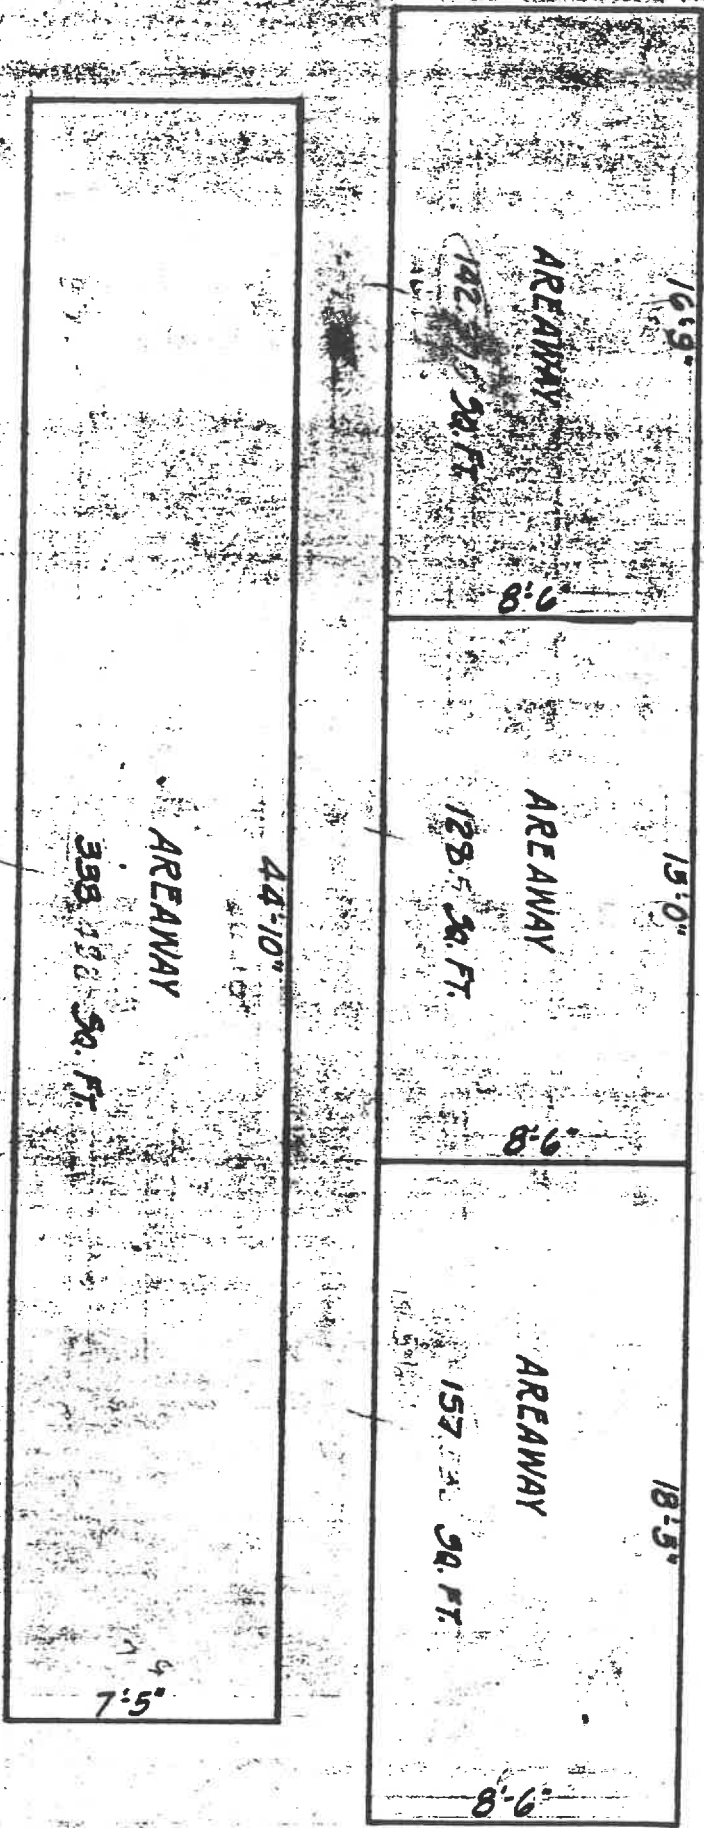

GRANTED J.C.C. PET NO.


DEPARTMENT OF PUBLIC WORKS
CITY ENGINEER'S OFFICE
DETROIT, MICH.

TITLE PETK.
DRAWN BY DAVID
OCCUPANT - GARNIER CO.


DRAWN BY DMR. APPROVED BY _____
SCALE 3/4\" = 1'-0\" DATE 2.20.32.
FIELD BOOK NO. _____ PG. _____ FILE _____

1056 RANDOLPH ST.

Lot 185

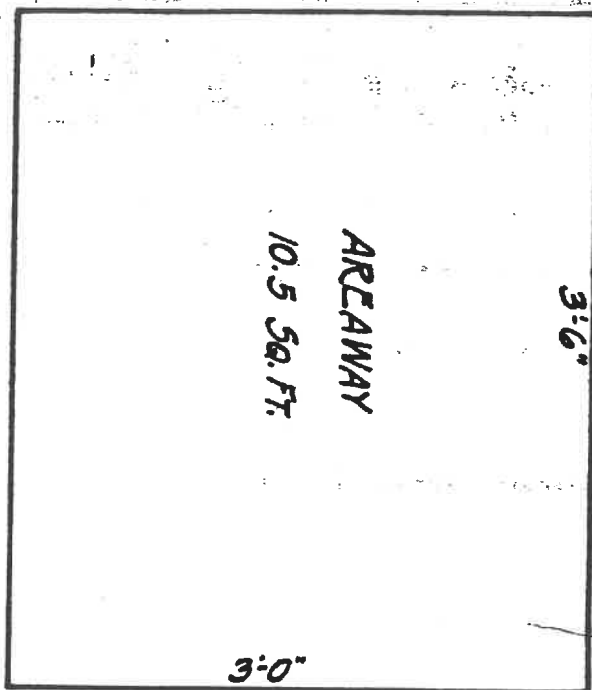

LAFAYETTE AVE.

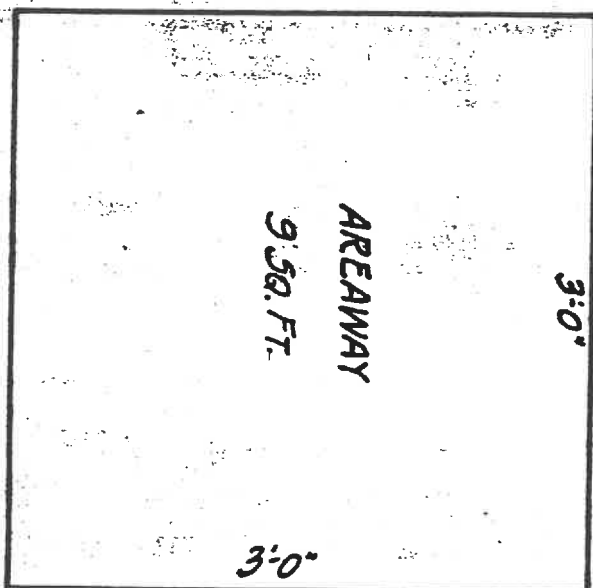


GRANTED J.C.C. PET. NO.

DEPARTMENT OF PUBLIC WORKS
CITY ENGINEER'S OFFICE
DETROIT, MICH.

TITLE	PETR.
TAX BY	
OCCUPANT	M. OSNUG
OWNER IN FEE	
DRAWN BY	OMR.
SCALE	1" = 1'-0"
DATE	2.23.32.
APPROVED BY	
FIELD BOOK NO.	
PG.	
FILE	

1212 RANDOLPH

Lot 10

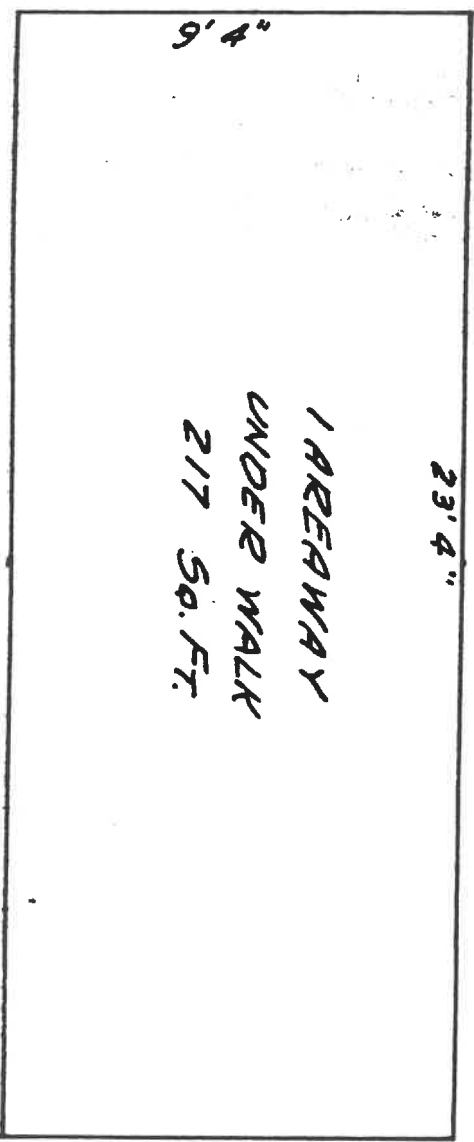


GARANTED J.C.C. PET. No.

DEPARTMENT OF PUBLIC WORKS
CITY ENGINEER'S OFFICE
DETROIT, MICH.

TITLE	SEE
OWNER	SEE
THAT	SEE
OCCUPANT	SEE
DRAWN BY	SEA
SCALE	DATE
FIELD BOOK NO.	PG. FILE
APPROVED BY	

1214 RANDOLPH

Lot 10

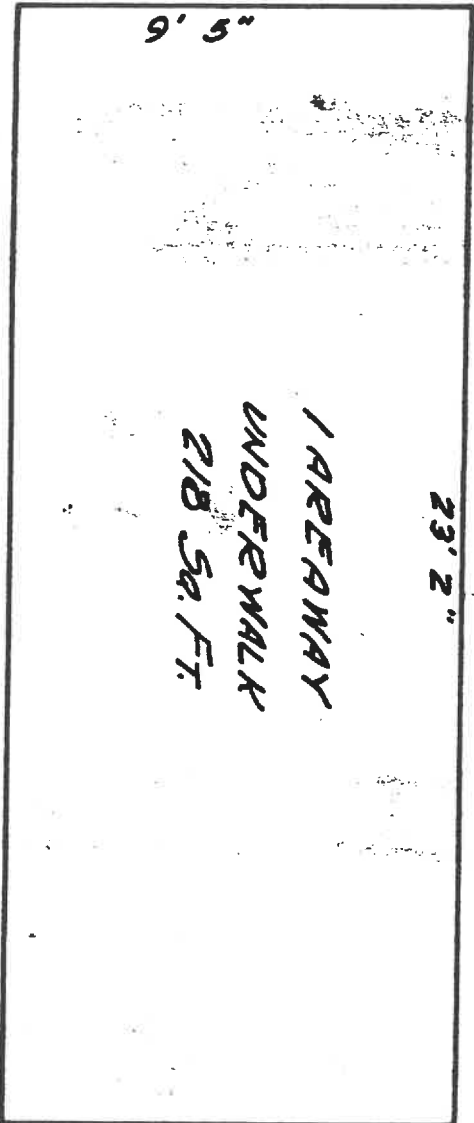

GRANTED J.C.C. PET. NO.

DEPARTMENT OF PUBLIC WORKS
CITY ENGINEER'S OFFICE
DETROIT, MICH.

TITLE	PET. R.
OWNER	WIFE
TAX BY	
OCCUPANT	
DRAWN BY	G.A.B.
SCALE	
DATE	
APPROVED BY	
FIELD BOOK NO.	
PG.	
FILE	

1218 RANDOLPH

Lot 9

20'

1 AREA WAY
UNDER WALK
193 50. FT.

8.6

GRANTED J.C.C. PER No

DEPARTMENT OF PUBLIC WORKS
CITY ENGINEER'S OFFICE
DETROIT, MICH.

TITLE DETAIL
OWNER NEE
TH BY
OCCUPANT R A A B BRAS
DRAWN BY C.A.B. APPROVED BY
SCALE DATE
FIELD BOOK NO. PG. FILE

1224 RANDOLPH

Lot 9

17'-4"
1 AREA WAY
UNDER WALK
165.50 FT.

GRANTED J.C.C. RET. No

DEPARTMENT OF PUBLIC WORKS
CITY ENGINEER'S OFFICE
DETROIT, MICH.

TITLE	ART. R.
OWNER	OWNERS
TAX BY	TAX BY
OCCUPANT	AMERICAN STATE BANKS
DRAWN BY	C.A.B. APPROVED BY
SCALE	DATE
FIELD BOOK NO.	Pg. FILE

1228 RANDOLPH

Lot 8

25'
1 AREA WAY
ONDER WALK
237 50. FT.
9' 6"

GRANTED J.C.C. DET. No.

DEPARTMENT OF PUBLIC WORKS
CITY ENGINEER'S OFFICE
DETROIT, MICH.

TITLE DET. R.

OWNER NEE

TAK BY

OCCUPANT FELTMAN & CORME

DRAWN BY G.A.D. APPROVED BY

SCALE DATE

FIELD BOOK NO. PG. FILE

1244 RANDOLPH

Lot 7

MACOMB SIDE

5' 4"

1 AREAWAY
UNDER WALK
19 50. FT.

MACOMB SIDE

3'

1 AREAWAY
UNDER WALK
6 50. FT.

TOTAL 25 50. FT.

GRANTED J.C.C. PET. NO.

DEPARTMENT OF PUBLIC WORKS
CITY ENGINEER'S OFFICE
DETROIT, MICH.

TITLE	PET. R.
OWNER	WIFE
TAX BY	
OCCUPANT	
DRAWN BY	C.A.B.
SCALE	DATE
FIELD BOOK NO.	PG. FILE

1306 RANDOLPH

Lot 9

RANDOLPH
48' 4"

1 AREAWAY
UNDER WALK
386 SQ. FT.

MACOMB
105' 0"

1 AREAWAY
UNDER WALK
369 SQ. FT.

TOTAL 155 SQ. FT.

GRANTED J.C.C. PET. NO.

DEPARTMENT OF PUBLIC WORKS
CITY ENGINEER'S OFFICE
DETROIT, MICH.

TITLE	PET.
OWNER	WALK
TAX BY	
OCCUPANT	
DRAWN BY	C.A.D.
SCALE	DATE
FIELD BOOK NO.	PG.
	FILE

1407-1421 RANDOLPH

6'
1 AREAWAY
UNDER WALK
20 50. FT

6'
1 AREAWAY
UNDER WALK
20 50. FT

6'
1 AREAWAY
UNDER WALK
20 50. FT

5'
1 AREAWAY
UNDER WALK
15 50. FT

5'
1 AREAWAY
UNDER WALK
15 50. FT

TOTAL 90 50. FT.

GRANTED

J.C.C.

PET. No.

DEPARTMENT OF PUBLIC WORKS
CITY ENGINEER'S OFFICE
DETROIT, MICH.

TITLE

OWNER/SEE

TAX BY

OCCUPANT

DRAWN BY C.A.B. APPROVED BY

SCALE DATE

FIELD BOOK NO. PG. FILE

1427 RANDOLPH

36' 8"

4' 3"

1 AREAWAY
UNDER WALK
156 SQ. FT.

GRANTED

J.C.C.

PET. No.

DEPARTMENT OF PUBLIC WORKS
CITY ENGINEER'S OFFICE
DETROIT, MICH.

TITLE PET. R.

OWNER INFEET

TAK BY

OCCUPANT

DRAWN BY GRB.

APPROVED BY

SCALE

DATE

FIELD BOOK NO.

PG.

FILE

1452 RANDOLPH

38'

3' 10"

1 AREA WAY
UNDER WALK
145 SO. FT.

GRANTED J.C.C. PET. NO.

DEPARTMENT OF PUBLIC WORKS
CITY ENGINEER'S OFFICE
DETROIT, MICH.

TITLE PET.

OWNER/FEE

TAX BY

OCCUPANT

DRAWN BY CAB. APPROVED BY

SCALE DATE

FIELD BOOK NO. PG. FILE

1508-1522 RANDOLPH ST.

6'

12.50 FT

6'

12.50 FT

2 AREAWAYS IN ALLEY

GRANTED J.C.G. PET No.

DEPARTMENT OF PUBLIC WORKS
CITY ENGINEERS OFFICE
DETROIT, MICH.

TITLE	PET R
OWNER IN FEE	
TAX BY	
OCCUPANT	CITY NETTING
DRAWN BY	H.J.S.
APPROVED BY	
SCALE	DATE
FIELD BOOK NO.	Pg. FILE

NE COR. RANDOLPH & MONROE.
AREAWAYS UNDER WALKS & ALLEYS. 1114 SQ. FT.

TUNNELS - 9778 SQ. FT.
BRIDGES - 333 "

Lot 9

6'-6"
164 SQ. FT.
MONROE

20'-0"
97 SQ. FT.
ALLEY TUNNEL

7'-0"
50 SQ. FT.
MONROE

6'-6"
71 SQ. FT.
MONROE

6'-6"
63 SQ. FT.
MONROE

7'-10"
277 SQ. FT.
RANDOLPH

6'-6"
121 SQ. FT.
MONROE

3'-10"
56 SQ. FT.
MONROE

3'-10"
56 SQ. FT.
MONROE

7'-10"
98 SQ. FT.
MONROE

6'-6"
41 SQ. FT.
MONROE

16'-8"
333 SQ. FT.
OVER ALLEY

7'-10"
144 SQ. FT.
MONROE

DEPARTMENT OF PUBLIC WORKS
CITY ENGINEER'S OFFICE
DETROIT, MICH.

TITLE DET. R.
OWNER ENGINEER
TAX BY ST. CLAIR HOTEL
OCCUPANT ST. CLAIR HOTEL

DRAWN BY APP APPROVED BY DATE
SCALE FILE
FIELD BOOK NO. PG.