B. K. ELLIOTT CO. 70148-W 1M 12-59

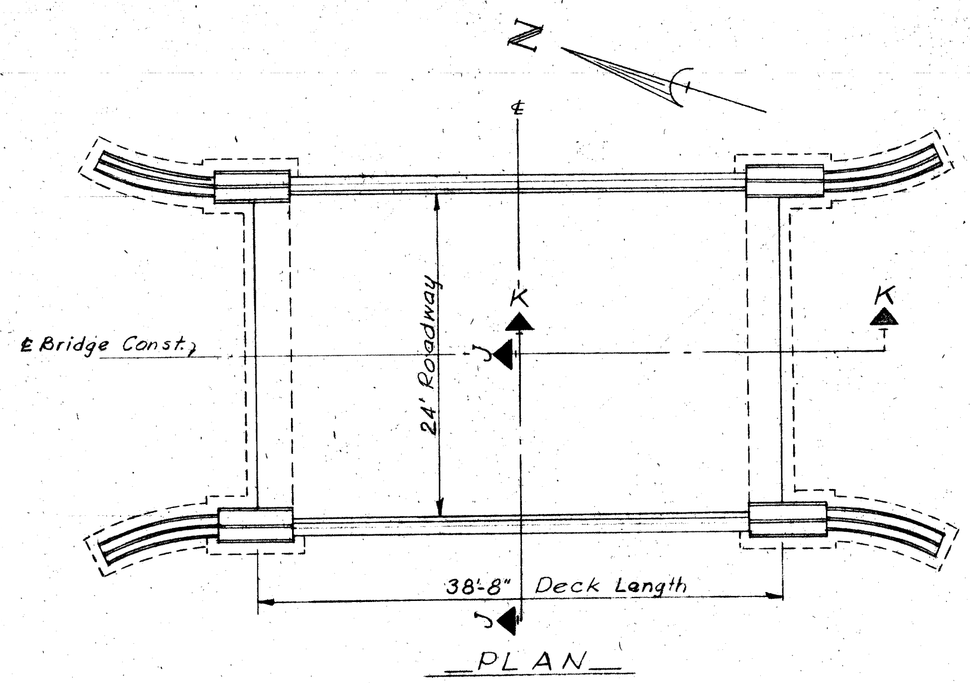

PLAN

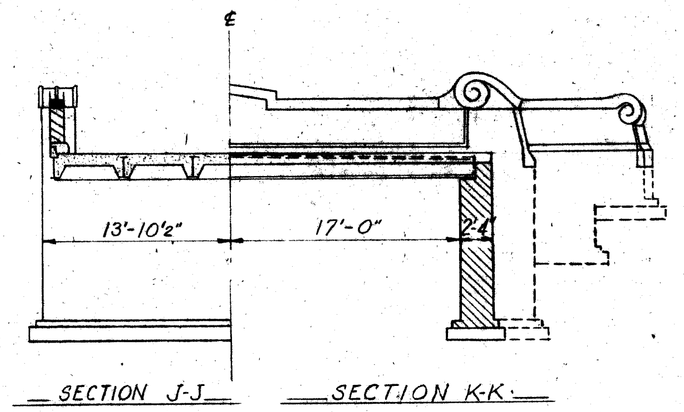

SECTION J-J SECTION K-K

BRIDGE NO. BW 211

Scale: ⅛" = 1'-0"

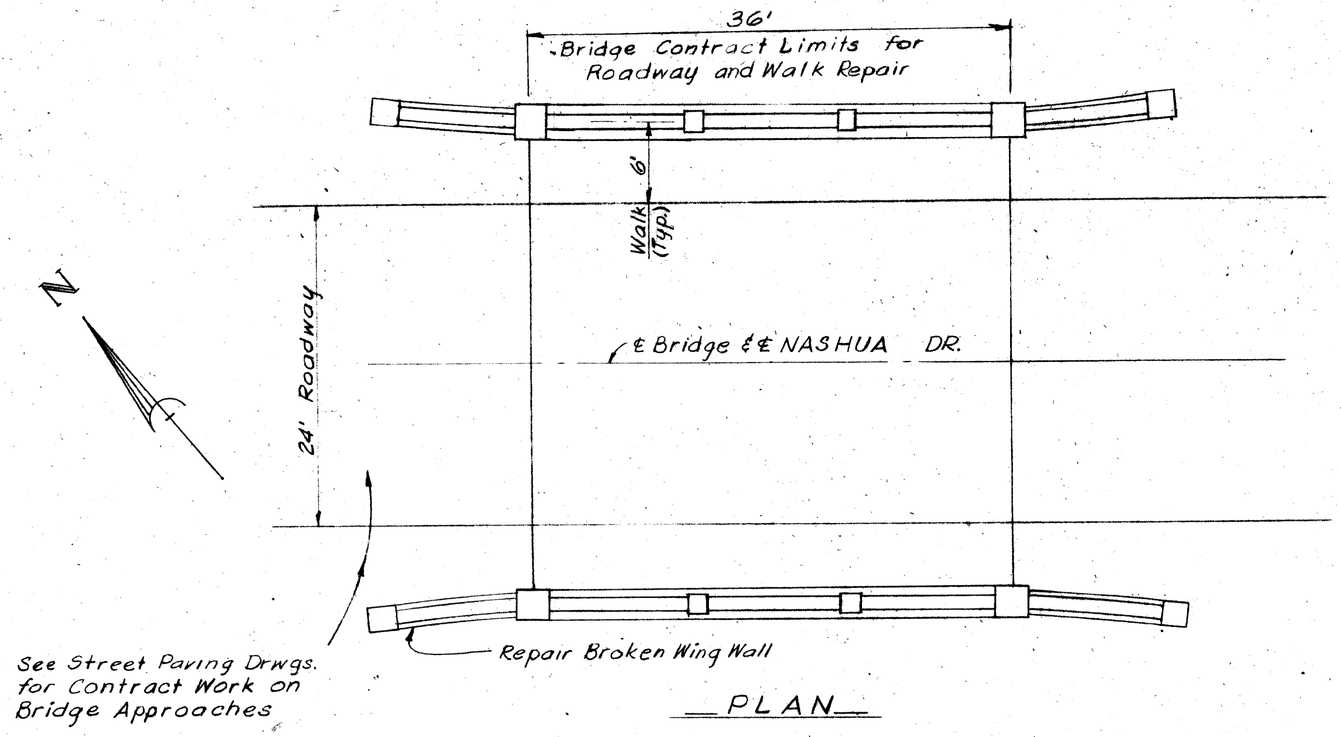

PLAN

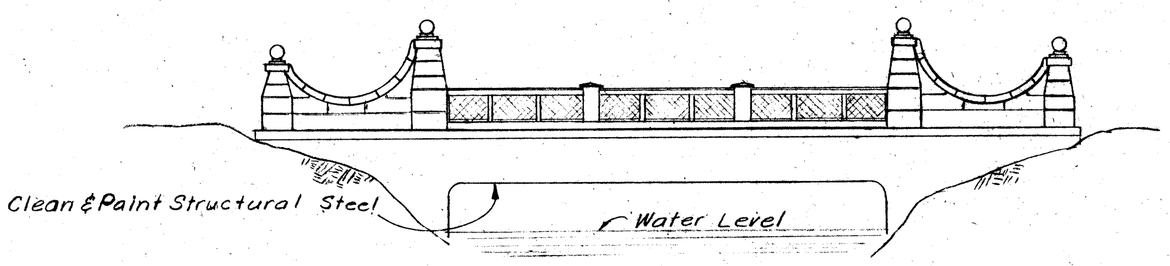

ELEVATION

BRIDGE NO. BW 213

Not to Scale

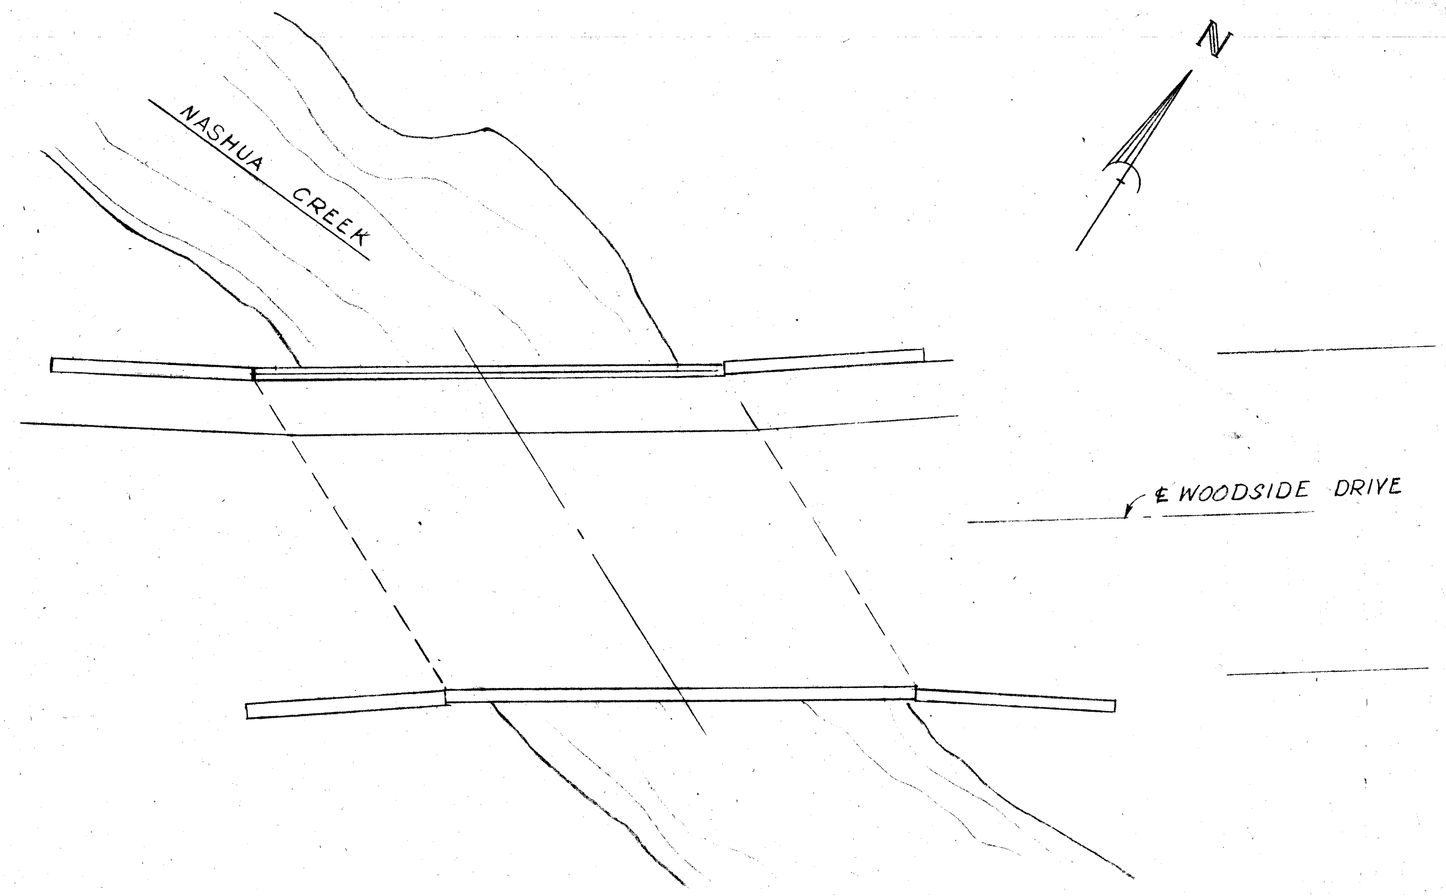

PLAN

Scale: ⅛" = 1'-0"

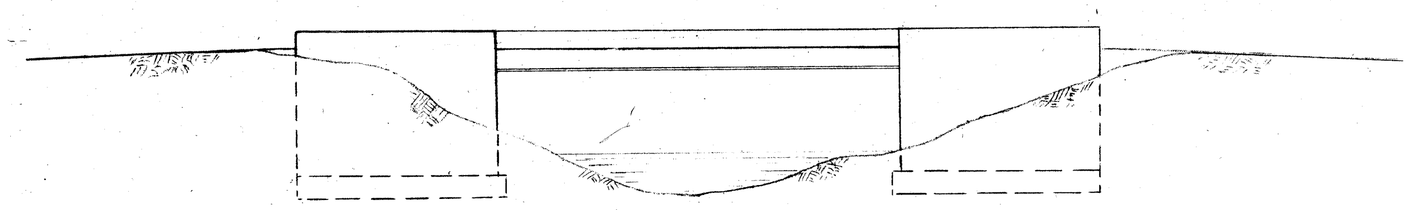

ELEVATION

Scale: ⅛" = 1'-0"

BRIDGE NO. BW 216

COOR'D	DESCRIPTION	DR'N	CK'D	APV'D	DATE
REVISIONS LOCATED BY COORDINATES ON SHEET					

REFERENCE DRAWINGS

DESIGNED BY

DRAWN BY D Kilpela

TRACED BY

CHECKED BY

APPROVED:

CITY ENGINEER

CITY OF DETROIT
DEPARTMENT OF PUBLIC WORKS.
CITY ENGINEERS OFFICE
FOR

SHEET ___ OF ___ SHEETS

CONTRACT No.

DRWG No.

DATE

BW-211, BW-213 BW-216