SCALE	HORIZONTAL	BOOK NO. PG.	LEVEL DATE	BEFORE STARTING CONSTRUCTION CONTRACTOR MUST CHECK WITH UTILITIES FOR LOCATIONS OF EXISTING STRUCTURES WHETHER OR NOT INDICATED ON PLANS.
	VERTICAL	PAVING COMPLETED		

BENCH MARKS ELEV

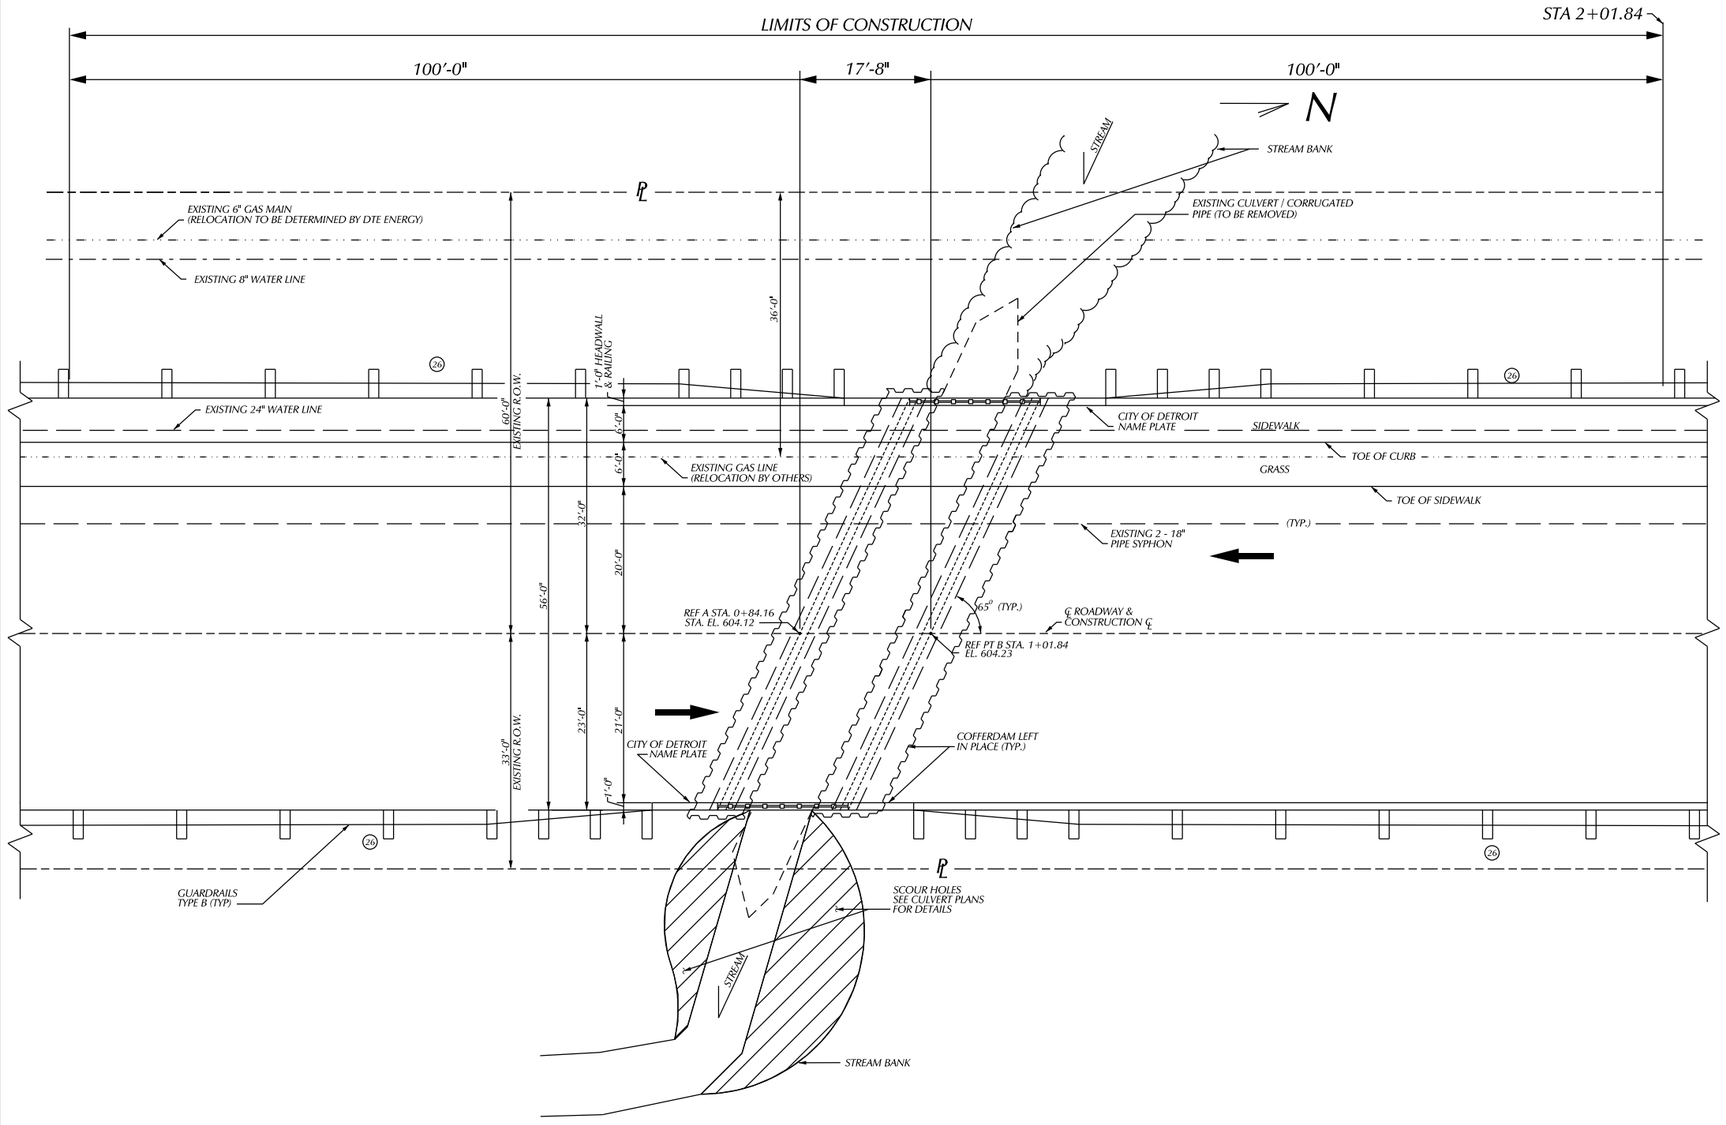

PLAN

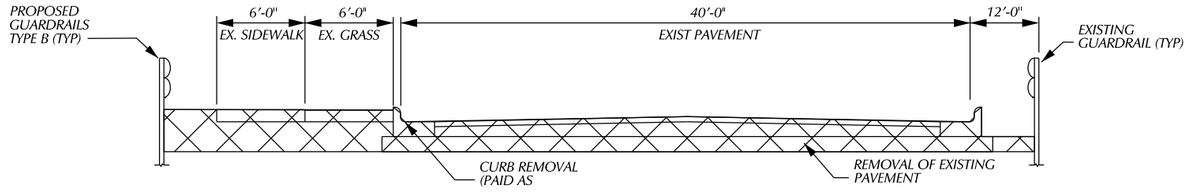

CROSS - SECTION AT CULVERT APPROACHES (REMOVAL)

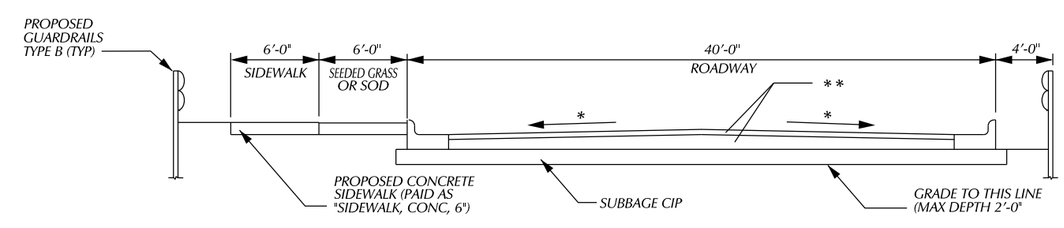

PROPOSED CROSS - SECTION AT CULVERT APPROACHES

NOTES:

NOTE 1:
SEE CULVERT PLANS FOR CONSTRUCTION OF NEW RETAINING WALL AND BRIDGE CULVERT

NOTE 2:
MATCH FLOWLINES

NOTE 3:
TAPER PAVEMENT WIDTH

* - MATCH EXISTING SLOPE
** - CONTRACTOR SHALL MATCH PROPOSED PAVEMENT DEPTHS WITH EXISTING

CONSTRUCTION QUANTITIES

970 SYD	AGGREGATA BASE, 6 INCH
70 SYD	GEOTEXTILE SEPARATOR
170 TON	HMA, 4E3
180 TON	HMA, 5E3
400 FT	CURB, CONC, DET E2
200 FT	CURB AND GUTTER, CONC, DET F5
1,310 SFT	SIDEWALK, CONC, 6 INCH
50 SFT	SIDEWALK, RAMP, ADA
1 EA	GUARDRAIL DEPARTING TERMINAL, TYPE B
436 FT	GUARDRAIL, TYPE B
1 LS	SITE PREPARATION, MAX $600.00

ENVIRONMENTAL NOTE:
SILT FENCE SHALL BE INSTALLED FROM STA. ___ TO STA. ___ (LT) AS DIRECTED BY THE ENGINEER.

EROSION AND SEDIMENTATION CONTROL

KEY	QUANTITY		PAY ITEM
26	450	FT	EROSION CONTROL, SILT FENCE
39A	4	EA	EROSION CONTROL, INLET PROTECTION, FABRIC DROP
24	SEE CULVERT PLANS	EA	EROSION CONTROL, SAND BAG
	15	LB	SEEDING, MIXTURE CR.
	300	SYD	SODDING
	300	SYD	MULCH

DESCRIPTION	DR	NCK	DAPV	DATE
REVISIONS				

	BY	CHECKED BY
PLAN		
GRADE		
ESTIMATE		
FINAL	CHECK	REVIEW

APPROVED:
ENGINEER OF STREETS

CITY OF DETROIT
CITY ENGINEERING DIVISION - D.P.W.
BUREAUS OF STREETS AND HIGHWAYS
FOR

WEST PARKWAY CULVERT OVER ASHCROFT - SHERWOOD DRAIN

CONSTRUCTION

SHEET 5 OF 39 SHEETS
CONTRACT NO. PW-6987
ASSIGNMENT NO.
DATE 01/24/2018