		BOOK NO. PG.	LEVEL DATE	BEFORE STARTING CONSTRUCTION CONTRACTOR MUST CHECK WITH UTILITIES FOR LOCATIONS OF EXISTING STRUCTURES WHETHER OR NOT INDICATED ON PLANS.
SCALE	HORIZONTAL			
	VERTICAL	PAVING COMPLETED		

BENCH MARKS ELEV

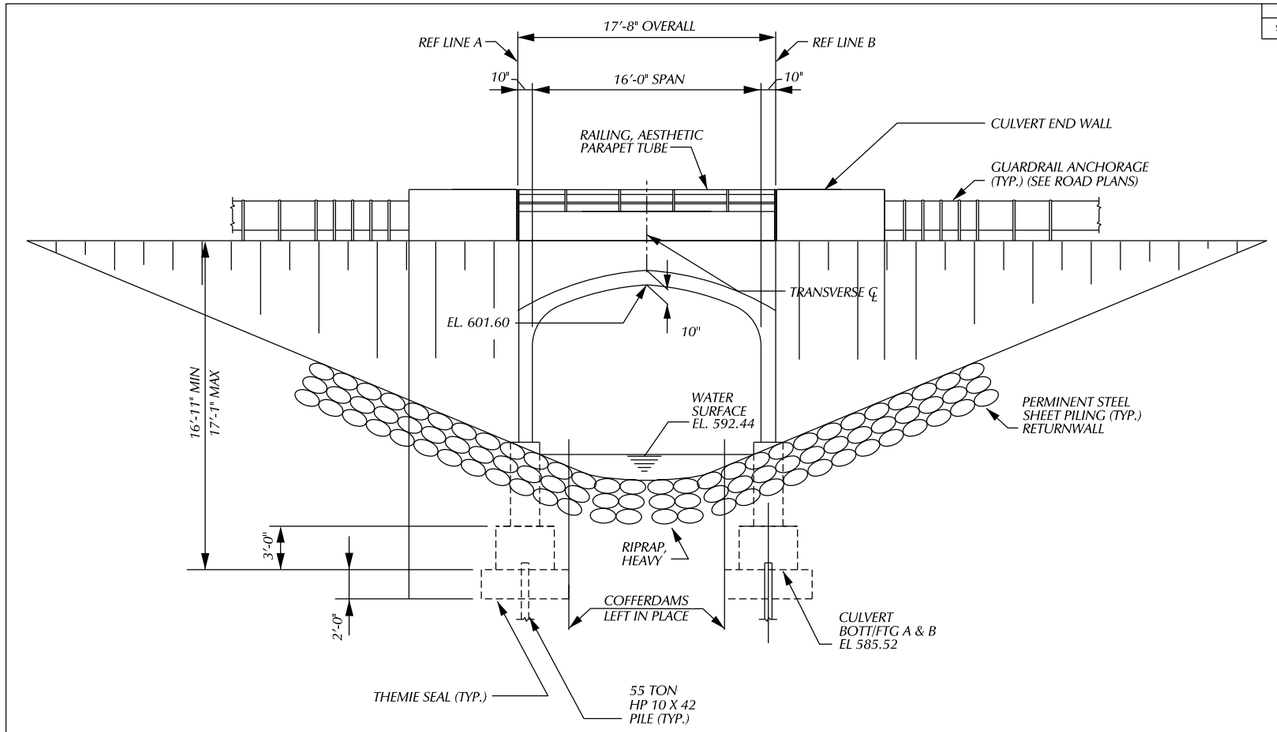

ELEVATION

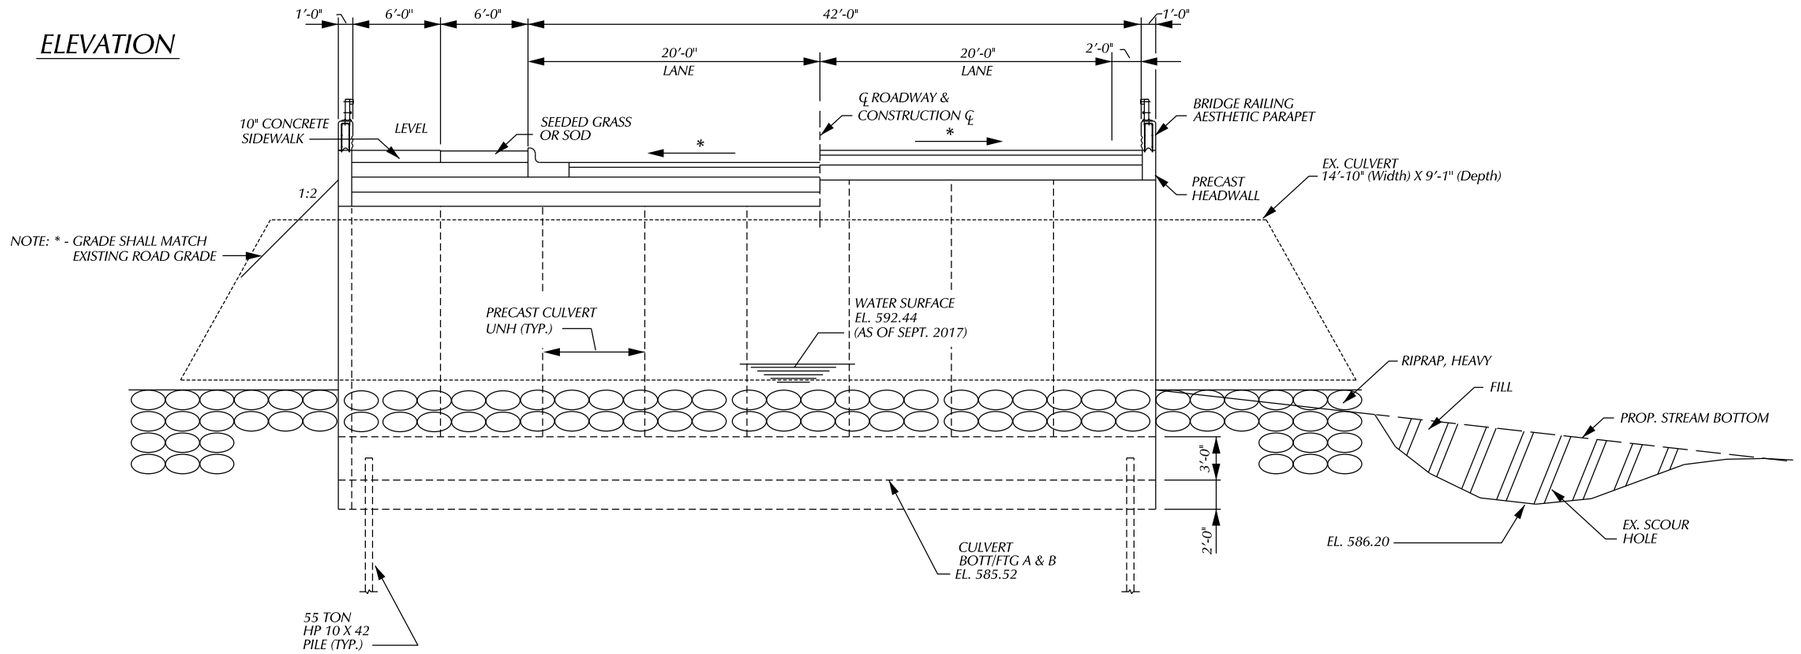

SECTION A - A

			BY	CHECKED BY	APPROVED:
		PLAN			ENGINEER OF STREETS
		GRADE			
		ESTIMATE			
DESCRIPTION	OR NCK DAPV DATE	FINAL	****	****	
REVISIONS					

CITY OF DETROIT
CITY ENGINEERING DIVISION - D.P.W.
BUREAUS OF STREETS AND HIGHWAYS
FOR

WEST PARKWAY CULVERT OVER ASHCROFT - SHERWOOD DRAIN

GENERAL PLAN OF STRUCTURE

SHEET 28 OF 39 SHEETS
CONTRACT NO. PW-6987
ASSIGNMENT NO.
DATE 01/24/2018