21ST ST.

FROM WEST JEFFERSON TO VERNOR HIGHWAY
RESURFACED & WIDENED, SHT. ASPH., 26'&28' TO 30'-42'&34' WIDE

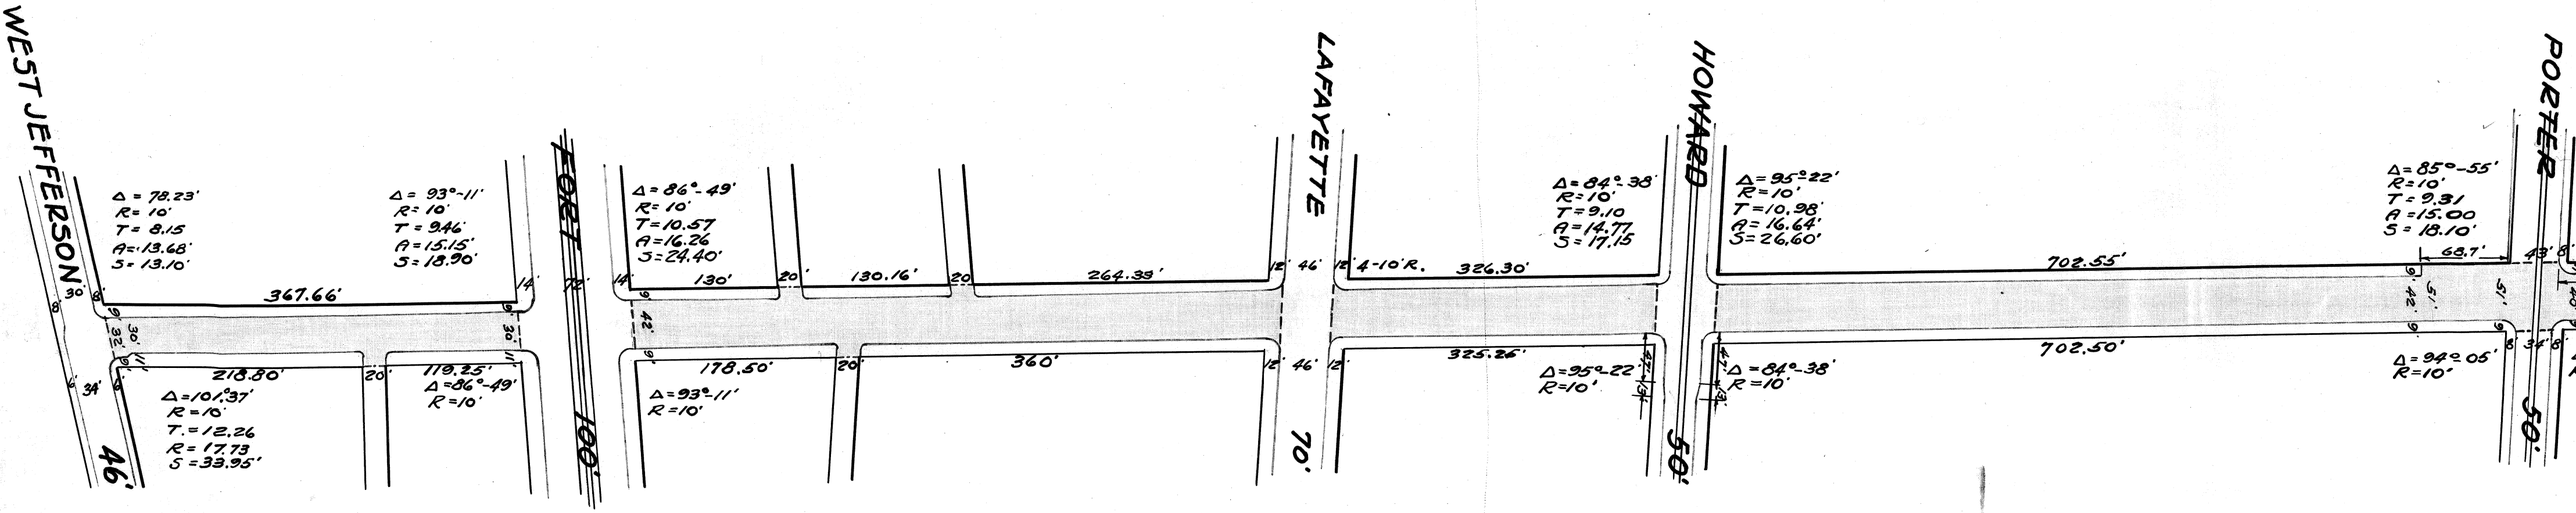

FINAL MEASUREMENT OF RESURFACING
DATE.....1929. BOOK 847 PAGE 68
FINAL LENGTH 303 FT.
ORIGINAL WIDTH 26 FT. FINAL WIDTH 30 FT.
TYPE OF SURFACE SHT. ASPHALT. 1238 Sq.Yds.
OLD PAVEMENT Brick 1907 YEAR
REMARKS: W. Jefferson to Fort
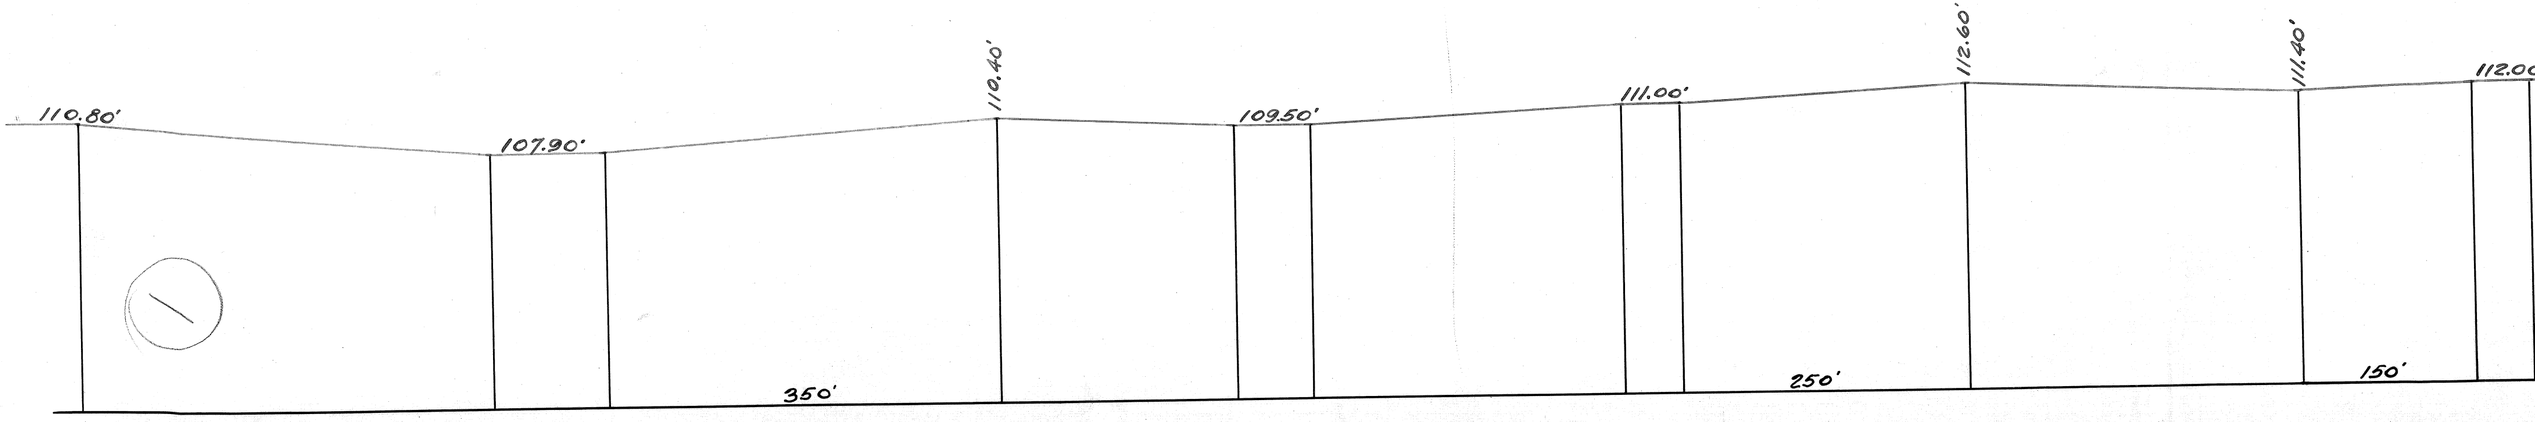
FINAL MEASUREMENT OF RESURFACING
DATE.....1929. BOOK 841 PAGE 72
FINAL LENGTH 2908 FT.
ORIGINAL WIDTH 26 FT. FINAL WIDTH 42 FT. & 34'
TYPE OF SURFACE SHT. ASPHALT. 13806 Sq.Yds.
OLD PAVEMENT Brick 1911-25 YEAR
REMARKS: Fort To Vernor Highway