B. K. ELLIOTT CO. 70148-W 500 8-57+

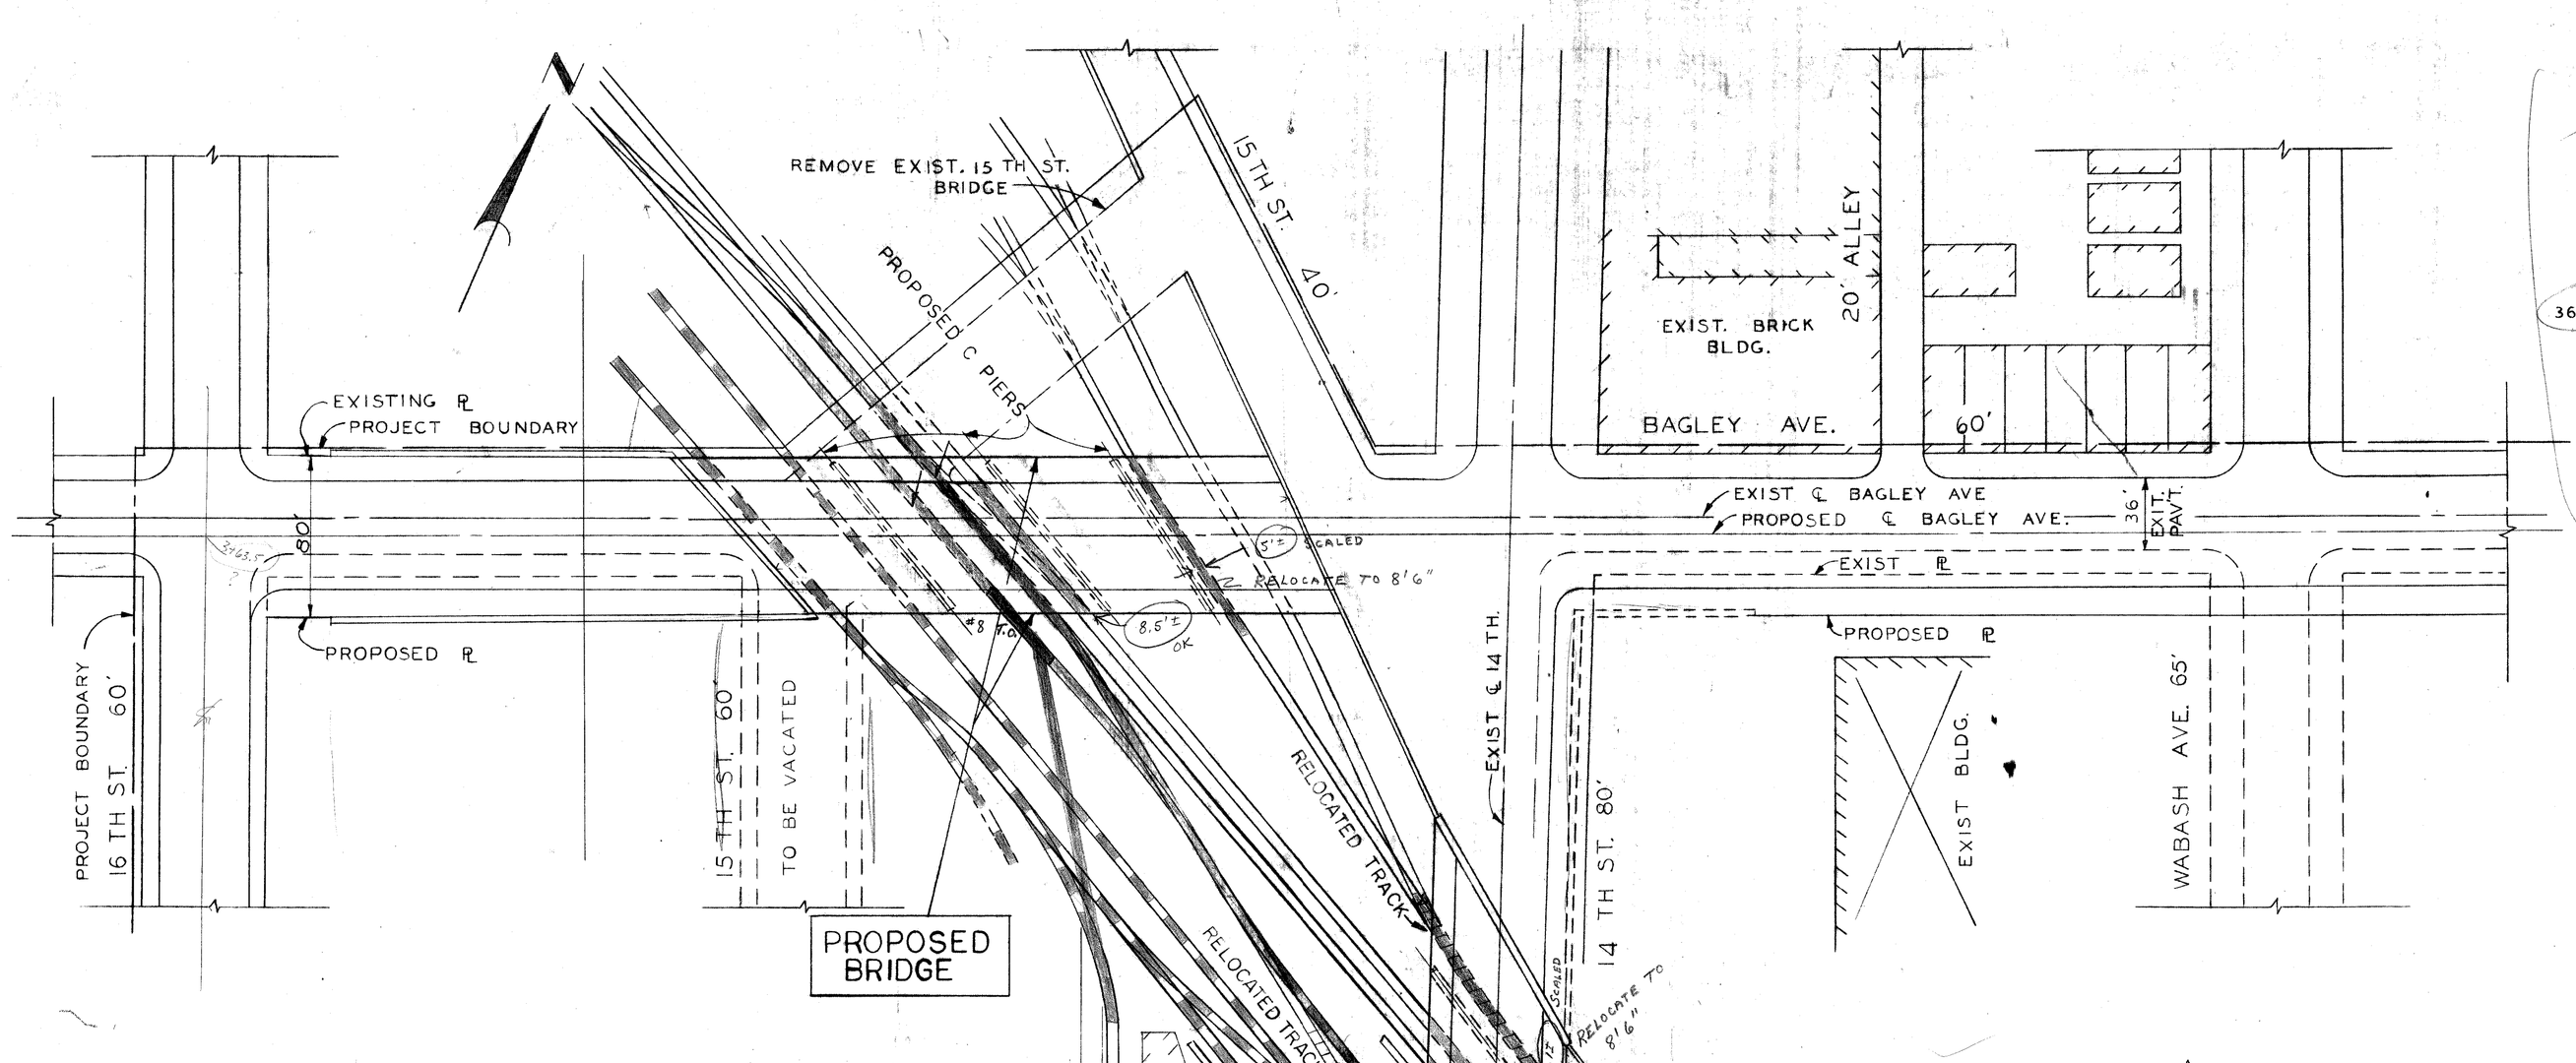

SITE PLAN
SCALE: 1" = 50'

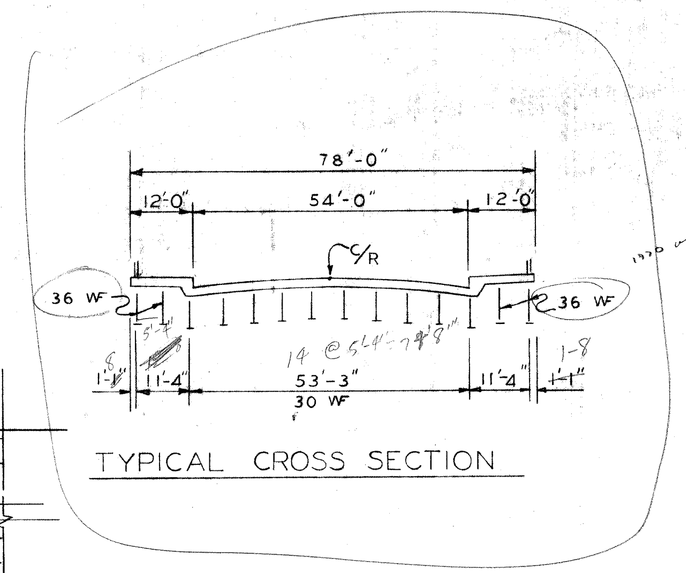

TYPICAL CROSS SECTION

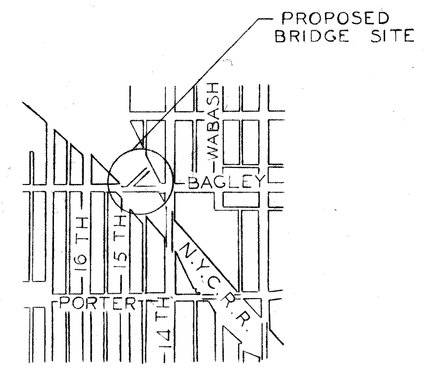

LOCATION PLAN

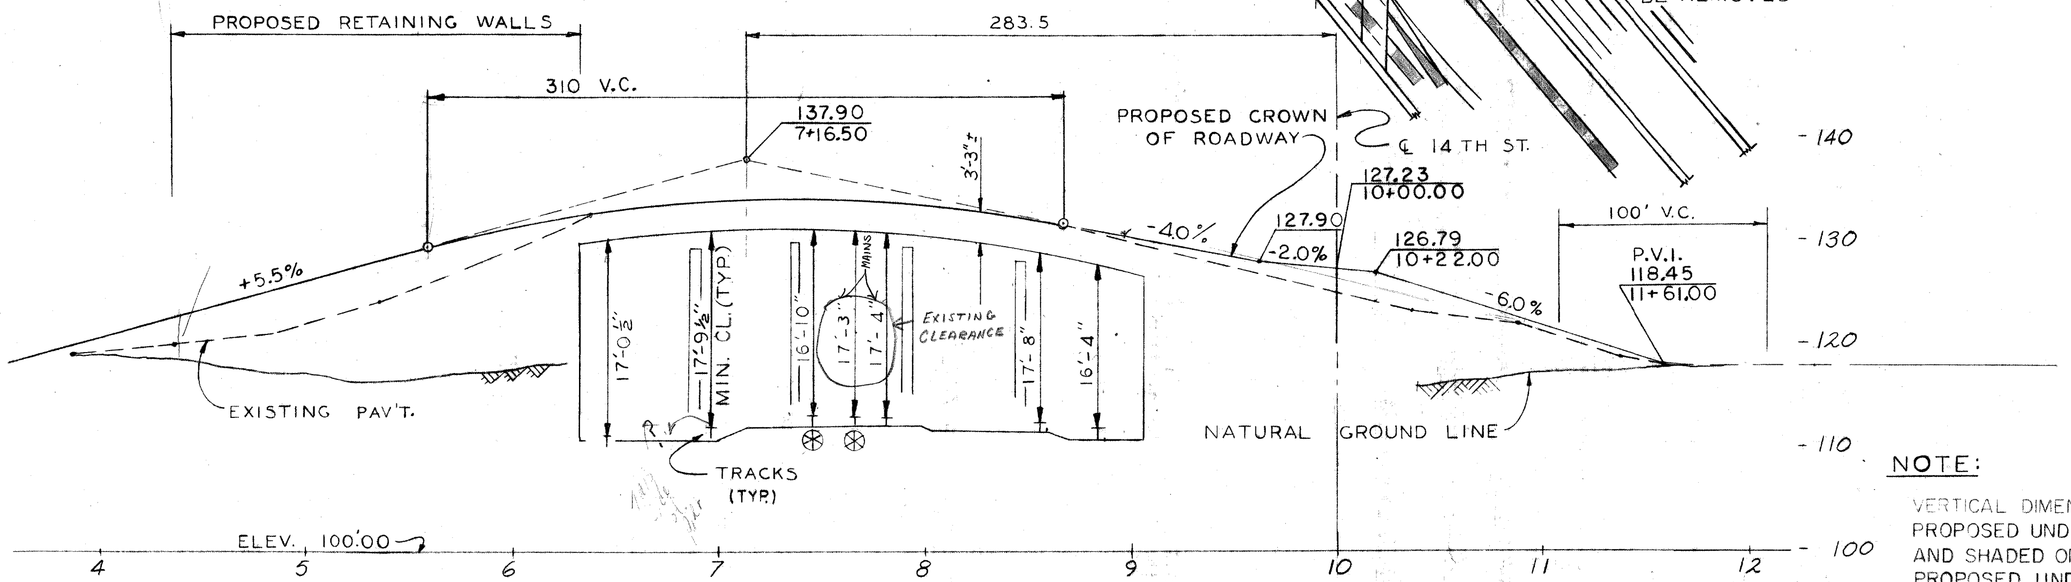

PROFILE ALONG PROPOSED ℄ BAGLEY AVENUE
SCALE: HORZ. 1" = 50'
VERT. 1" = 10'

NOTE:
BUILDINGS MARKED THUS ARE TO BE REMOVED

NOTE:
VERTICAL DIMENSIONS ON PROFILES ARE EXISTING UNDERCLEARENCES.
PROPOSED UNDERCLEARENCE FOR TRACKS MARKED ⊗ ON THE PROFILE AND SHADED ON THE PLAN IS 17'-8".
PROPOSED UNDERCLEARENCE FOR OTHER TRACKS IS NOT LESS THAN EXISTING.
≥ 18'0" MINIMUM CLEARANCE

REVISIONS LOCATED BY COORDINATES ON SHEET						REFERENCE DRAWINGS
COOR'D	DESCRIPTION	DR'N	CK'D	APV'D	DATE	

DESIGNED BY	
DRAWN BY	L.B.J.
TRACED BY	R. GOLEMBIEWSKI
CHECKED BY	F.D.W.

APPROVED:

HIGHWAY & EXPRESSWAY ENGINEER

CITY OF DETROIT
DEPARTMENT OF PUBLIC WORKS
HIGHWAY & EXPRESSWAY DIVISION
WEST SIDE INDUSTRIAL REHABILITATION PROJECT 2

BAGLEY AVE CROSSING THE N.Y.C.R.R.

GENERAL DRAWING

SHEET 2 OF 4 SHEETS
JOB No. 1676 C
DRWG No.
DATE 7-6-66