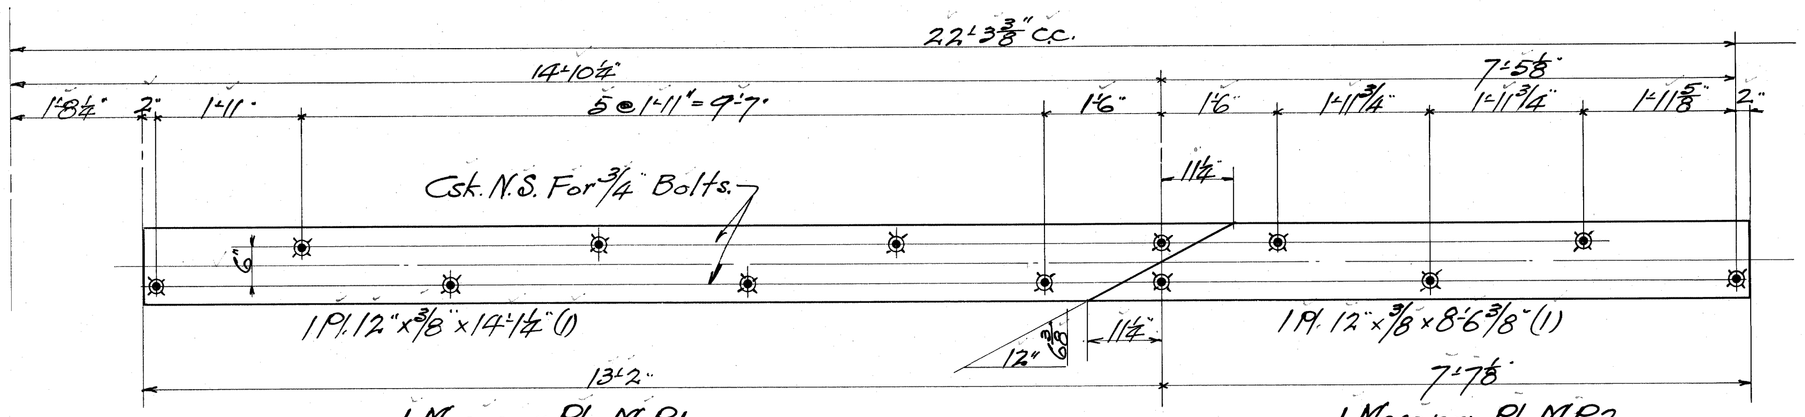

1 Masonry Pl. MP1

1 Masonry Pl. MP2

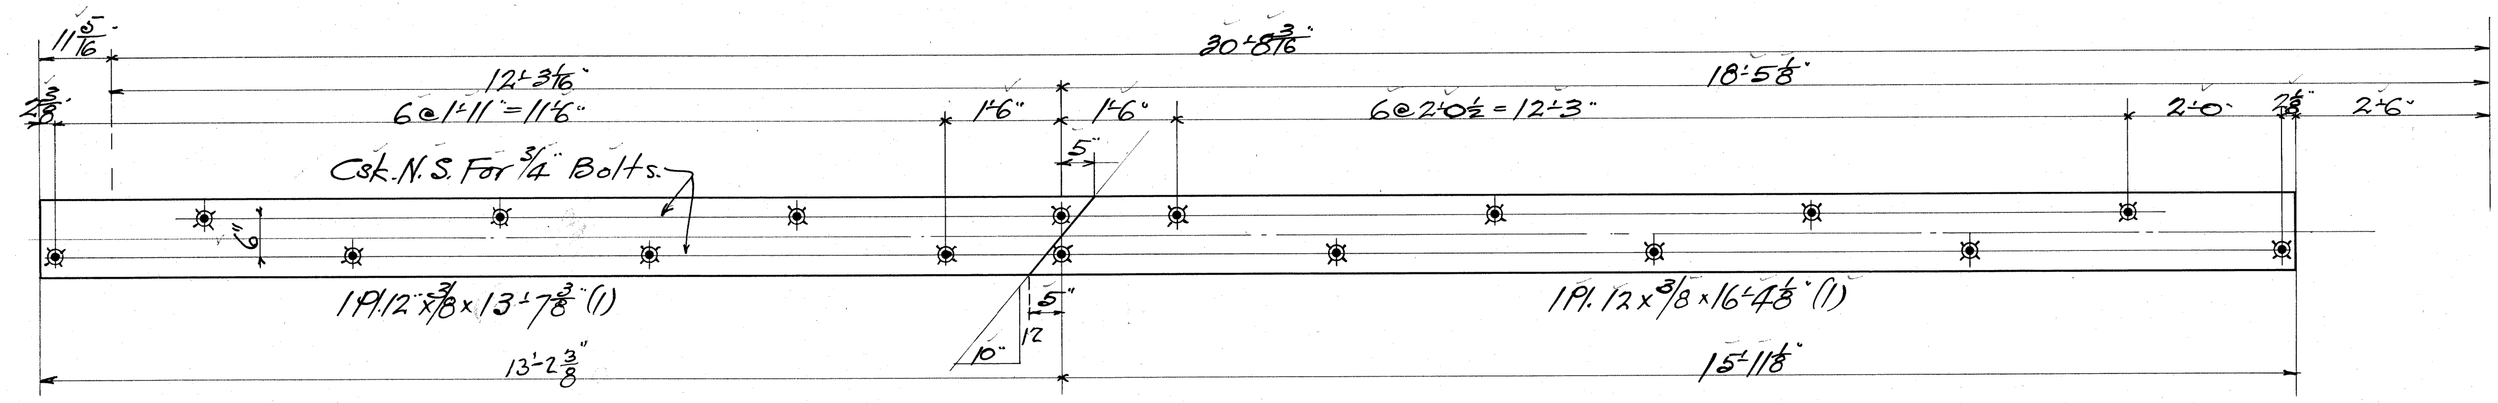

1 Masonry Pl. MP3

1 Masonry Pl. MP4

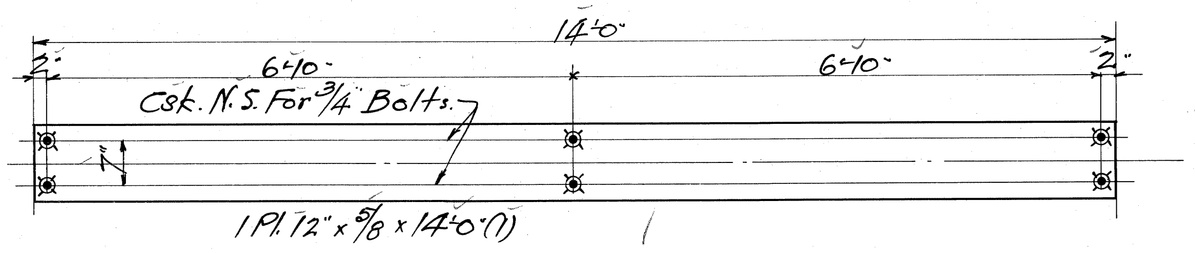

1 Masonry Pl. MP5

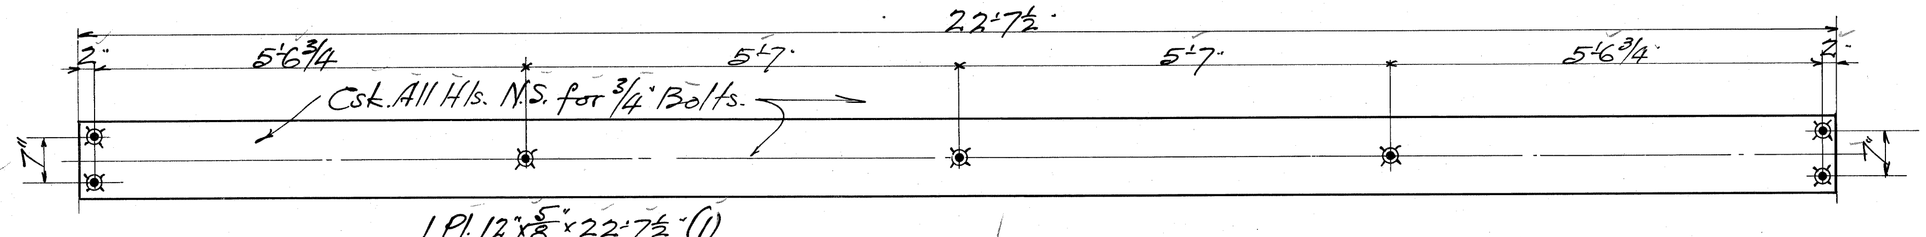

1 Masonry Pl. MP6

Summary of Parts.

No.	Description.	Mark	Mat'l.
1	Masonry Plate	MP1	801
1	" "	MP2	"
1	" "	MP3	"
1	" "	MP4	"
1	" "	MP5	"
1	" "	MP6	"

WISCONSIN BRIDGE & IRON CO.
NORTH MILWAUKEE, WISCONSIN

CONTRACT NO. 9199 ERECTED BY
FOR City of Detroit, Mich. Dept of Public Works
LOCATION Vermont Ave. & M.C.R.R. Detroit.
DESCRIPTION Highway Viaduct.
DETAILS OF Masonry Plates.
SPECIFICATIONS Mich. State Highway REAMING
INSPECTION BY Pittsburg Testing Lab.
SHOP PAINT No Paint.
FIELD PAINT No Paint.
RIVETS ____ OPEN HOLES 13/16 EXCEPT AS NOTED
MADE BY W.L. Gibson DATE 10-20-20
TRACED BY do. DATE do.
CHECKED BY W. Gibson DATE 10-21-20

SCALE 3/4" = 1'-0" | DATE REVISED | CONT. NO. 9199 | SHEET NO. 13

SECTION

File XO 58-45