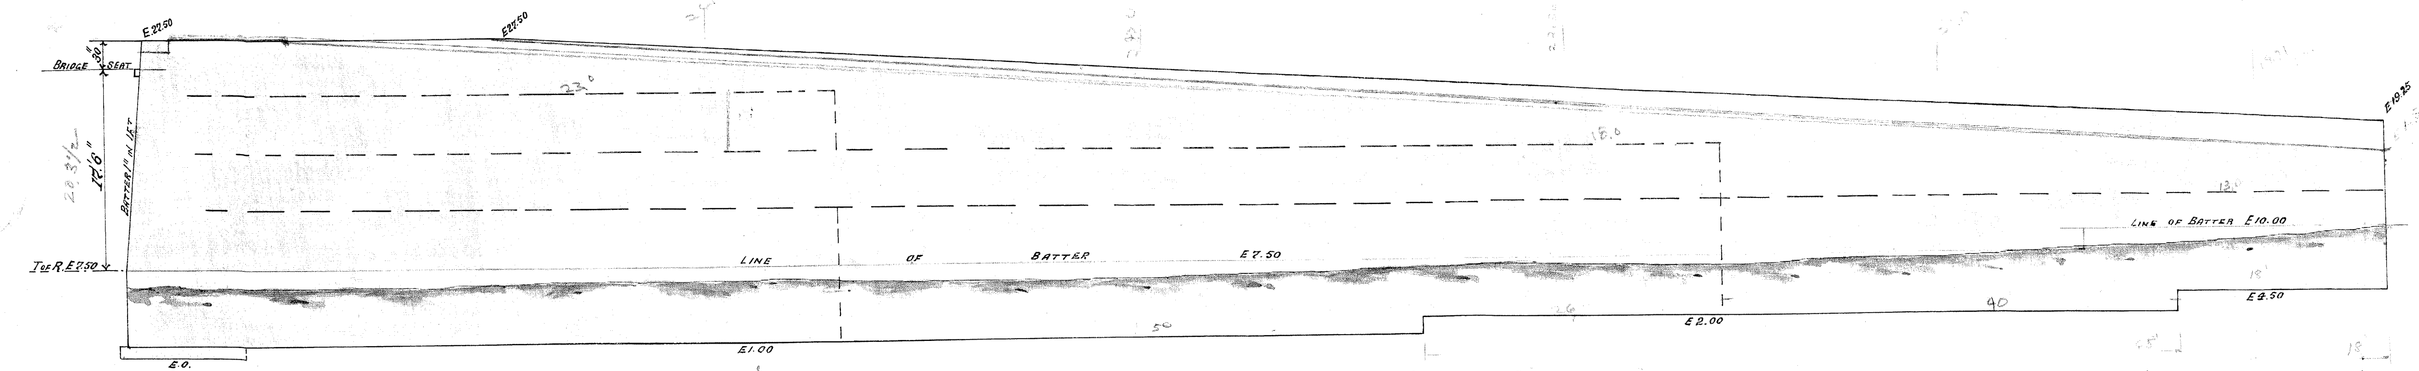

"Side Elevation North Wing Wall"

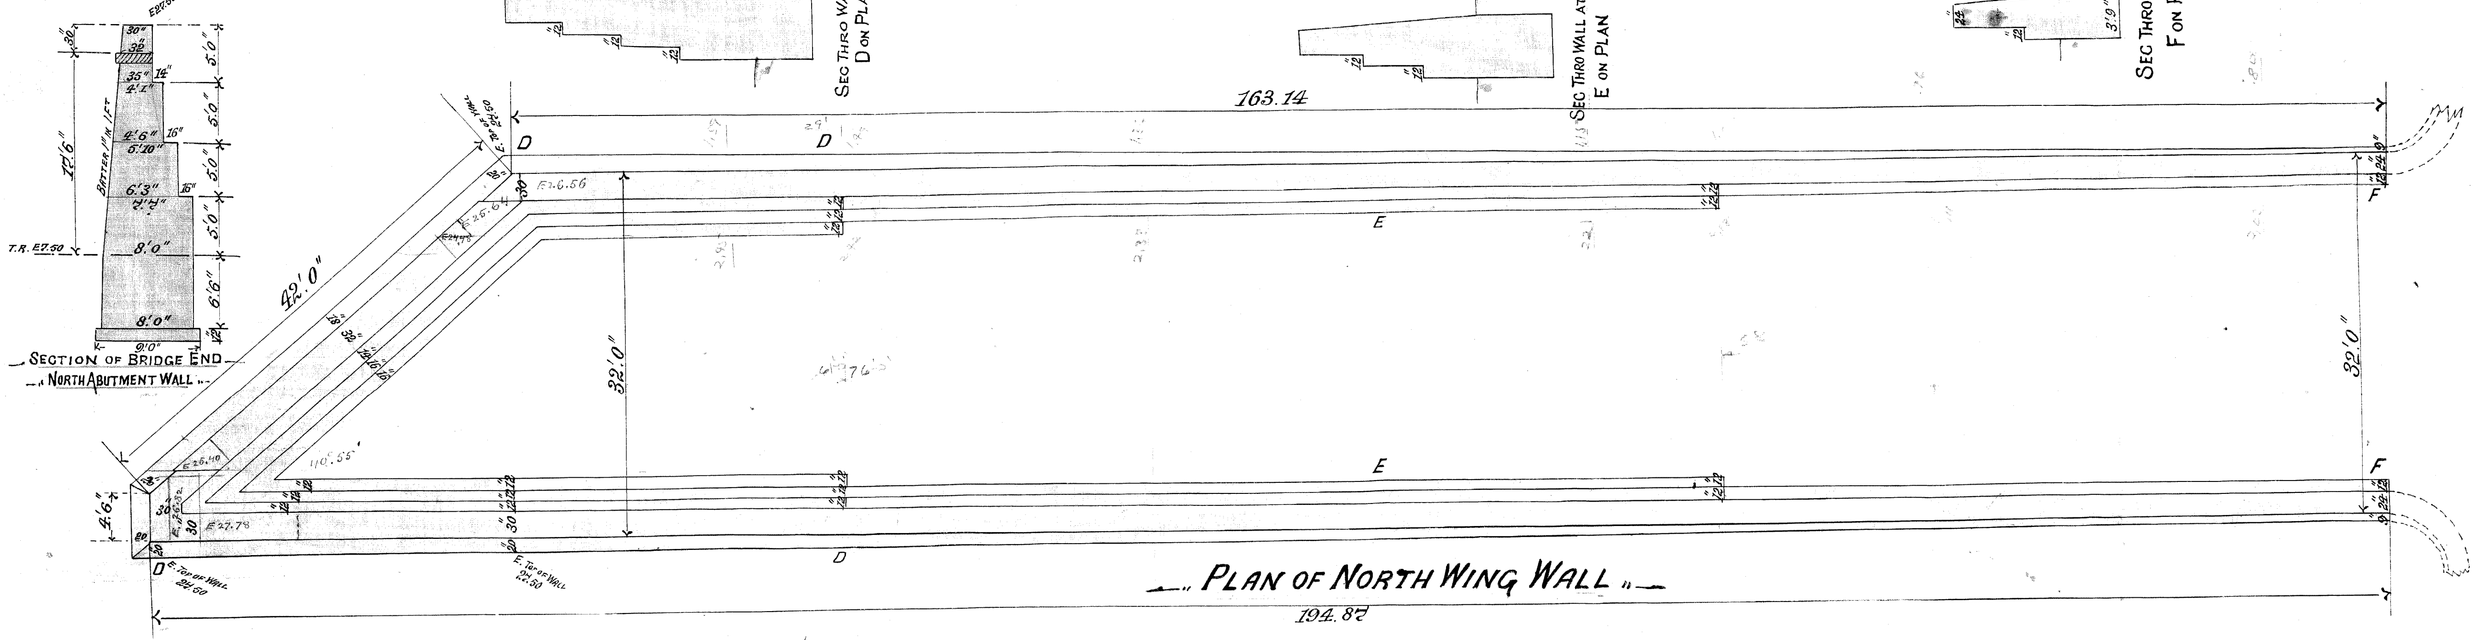

"Plan of North Wing Wall"

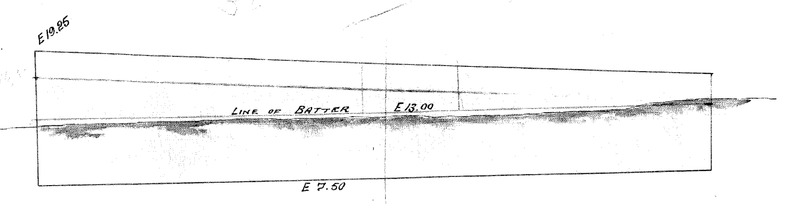

"Scale; One Inch = 8 Feet"

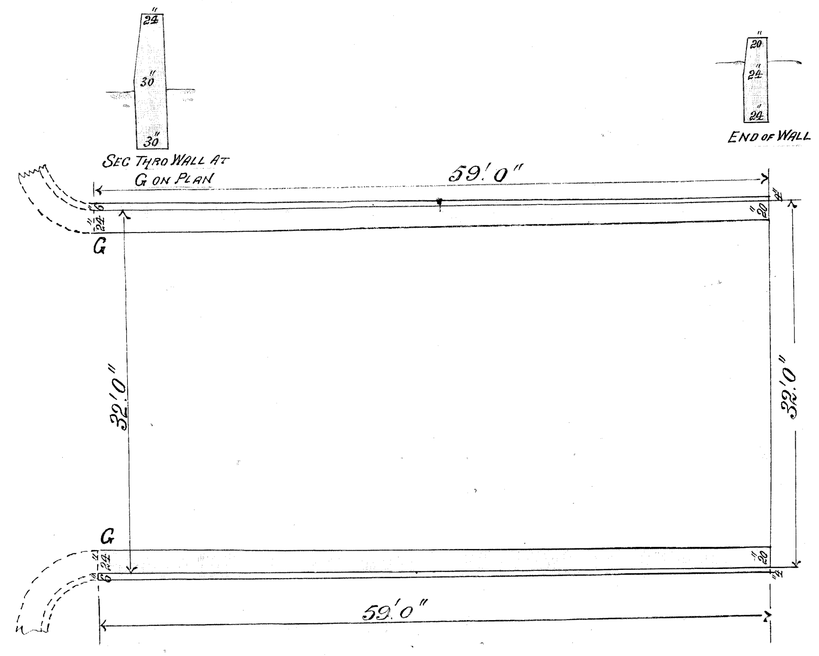

"Scale; One Inch = 8 Feet"

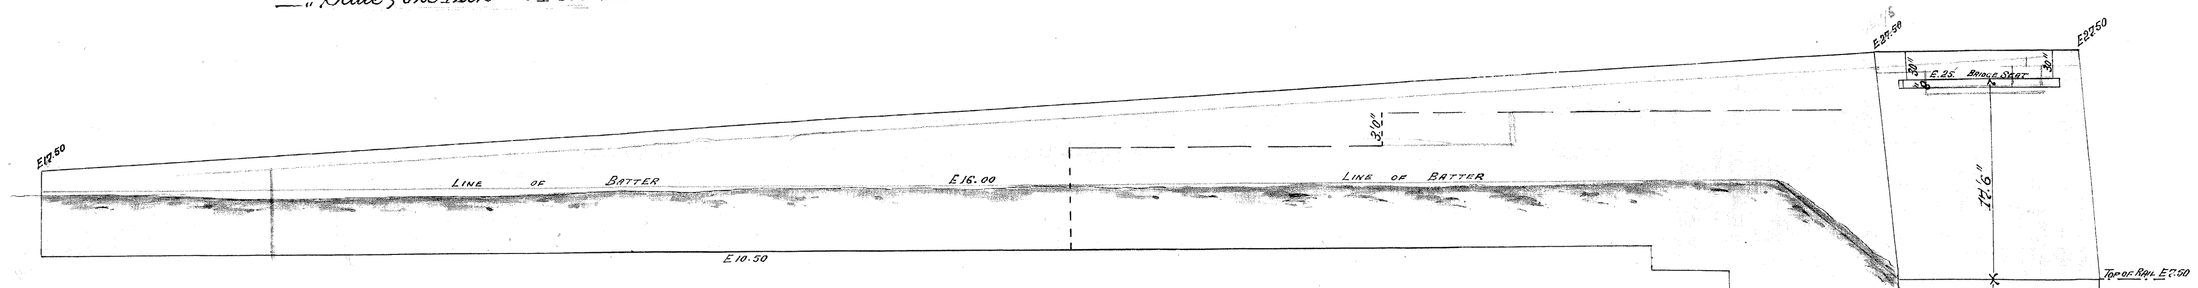

"Side Elevation South Wing Wall"

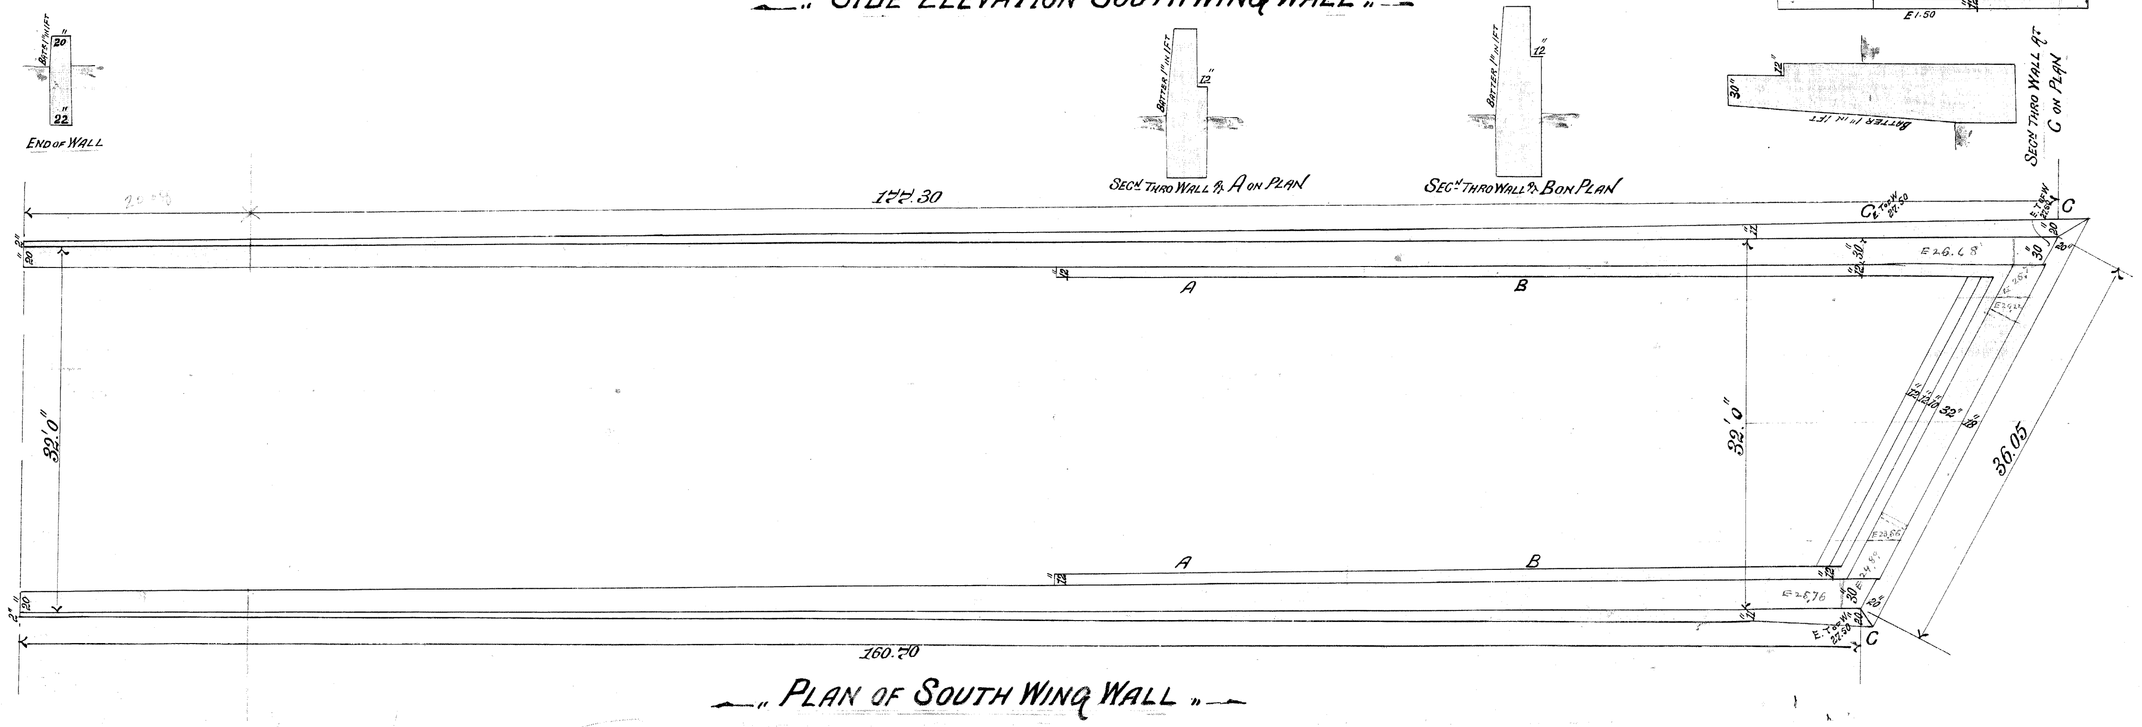

"Plan of South Wing Wall"

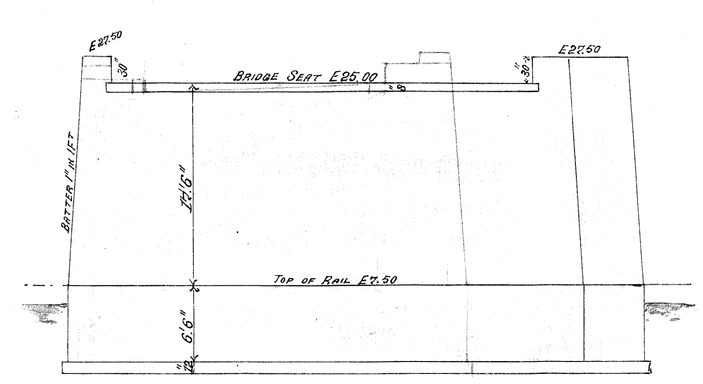

"Elevation Bridge End of North Abutment Wall"

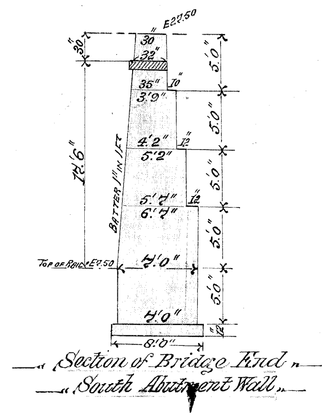

"Section at Bridge End"
"South Abutment Wall"

PLAN OF
North and South Abutment Walls
13th St. BRIDGE

File X058-7