B. K. ELLIOTT CO. 70145-W 500 8-57

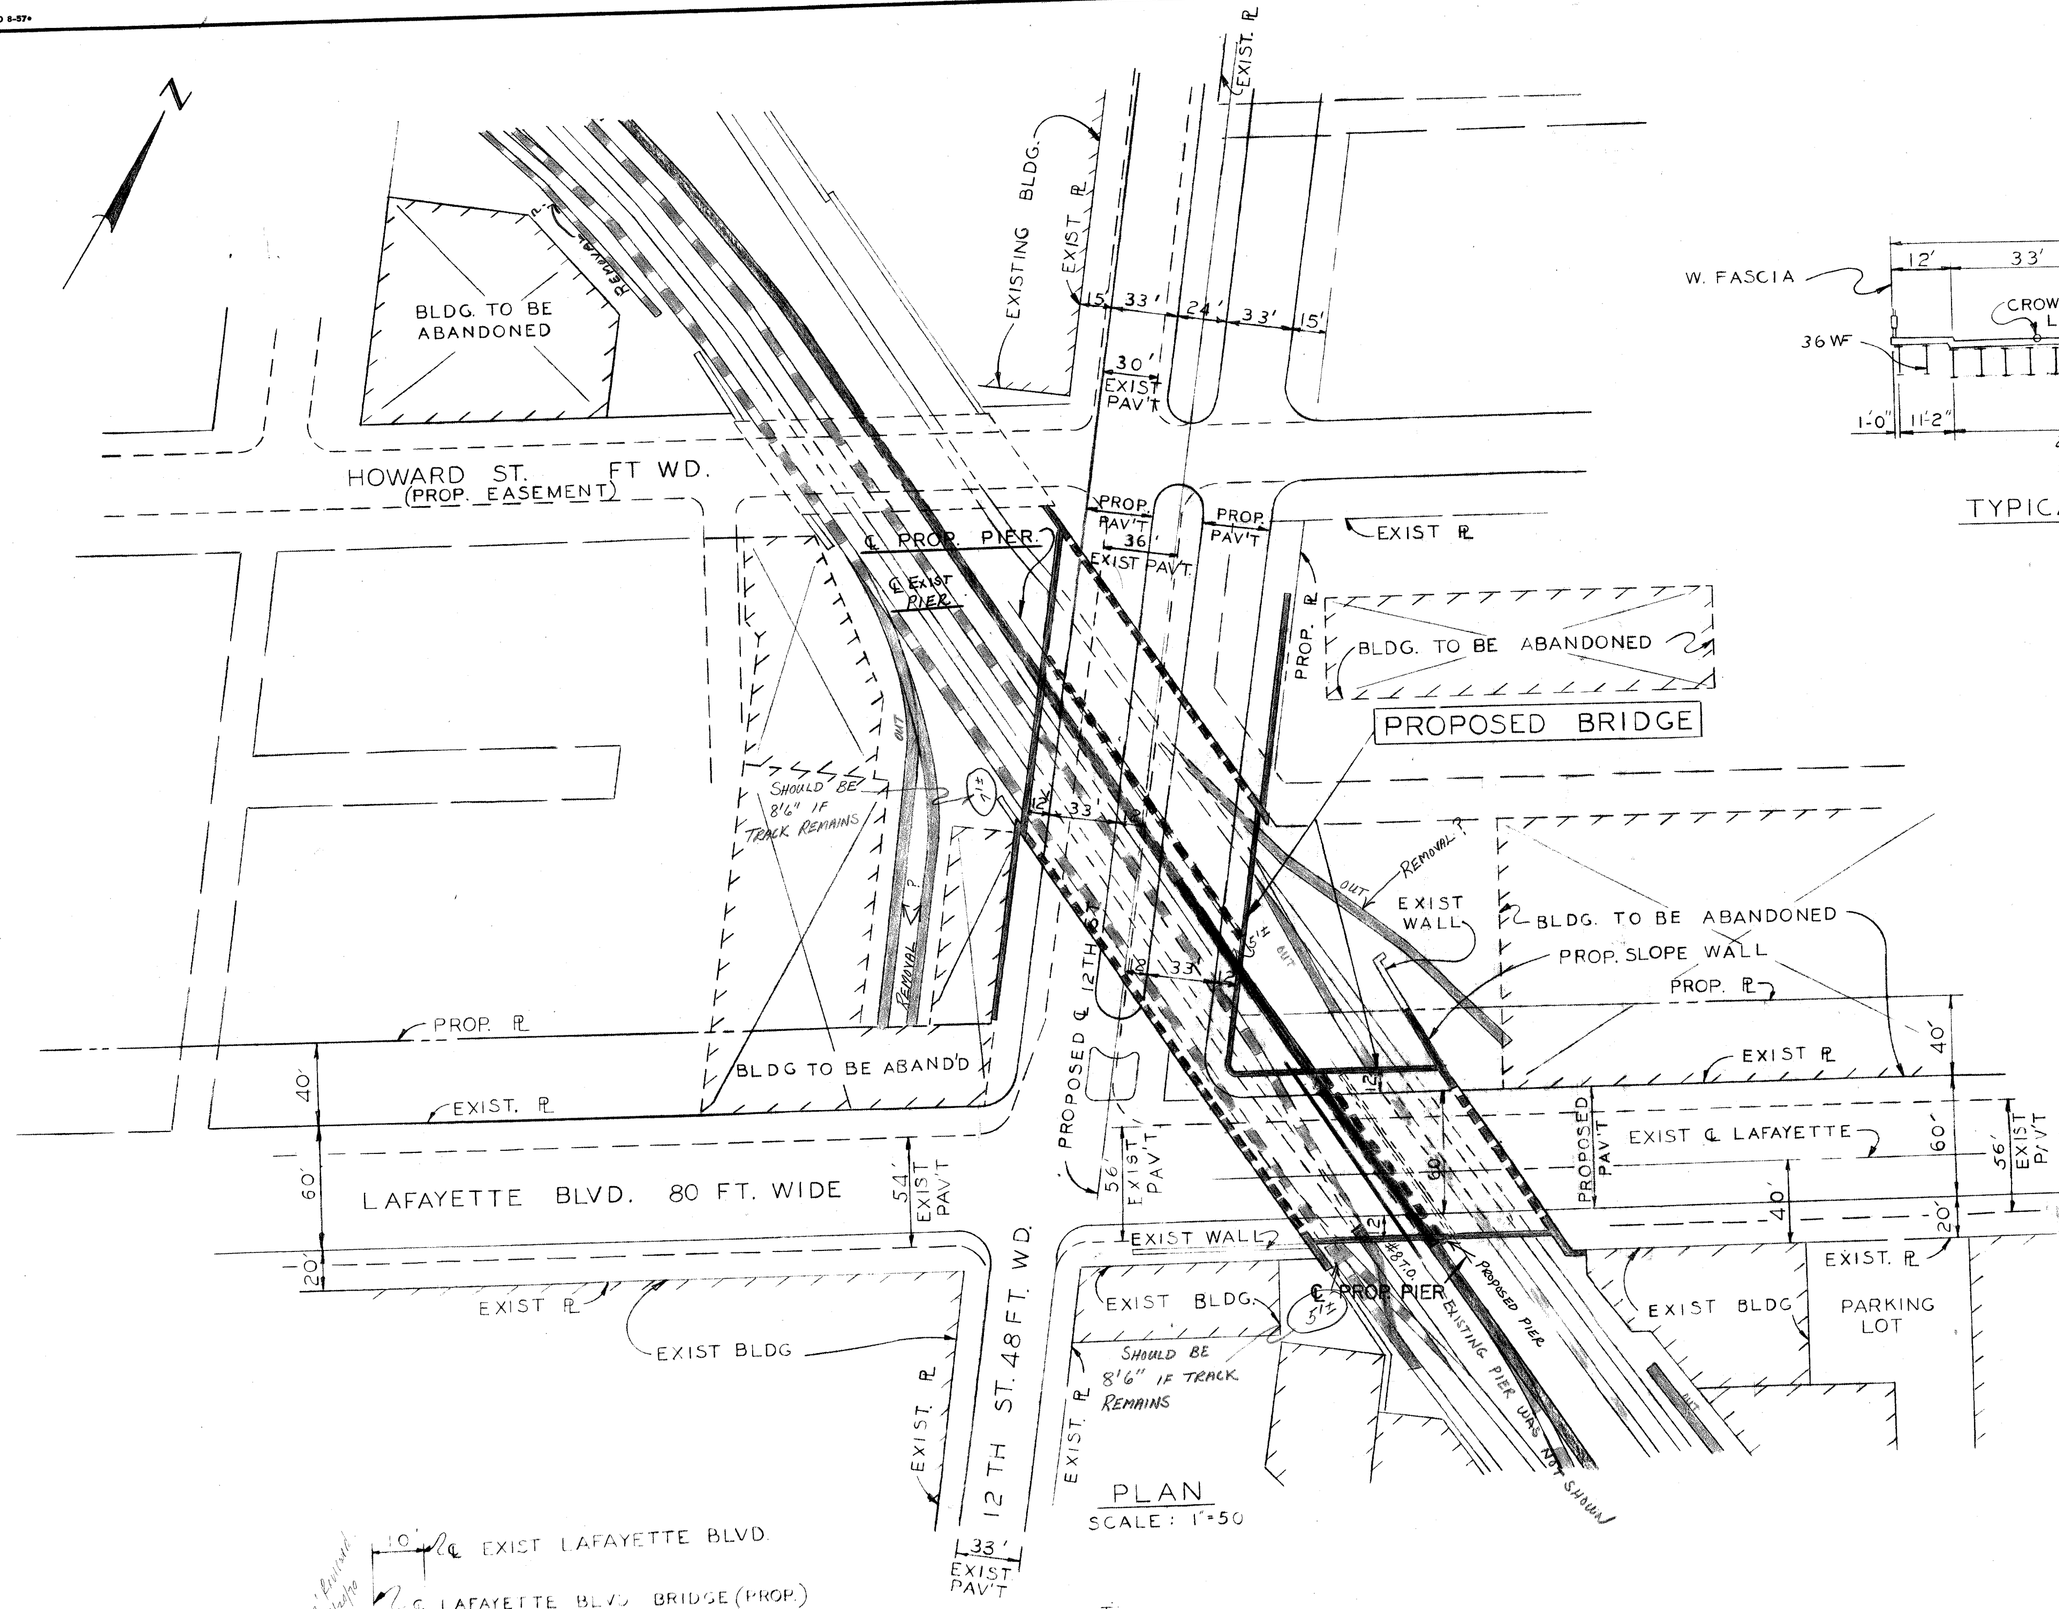

PLAN

SCALE: 1"=50'

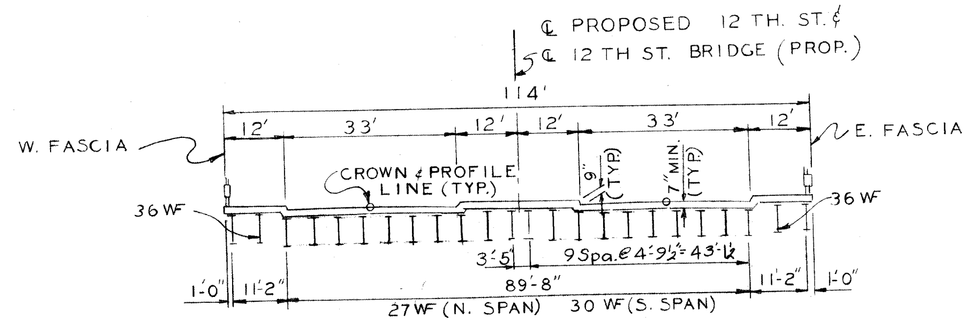

TYPICAL CROSS SECTION (12 TH)

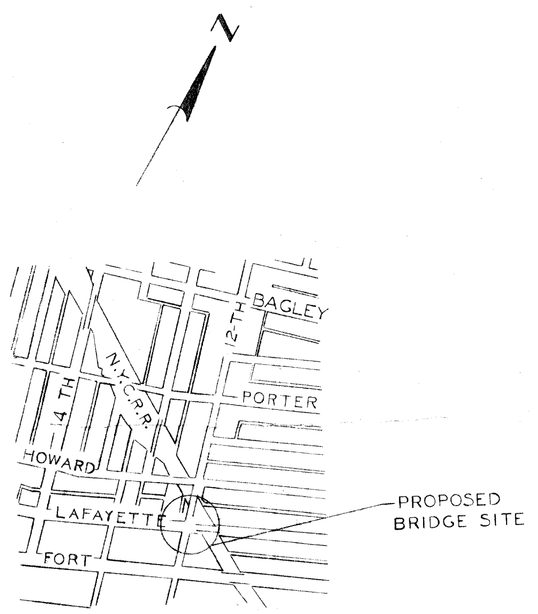

LOCATION PLAN

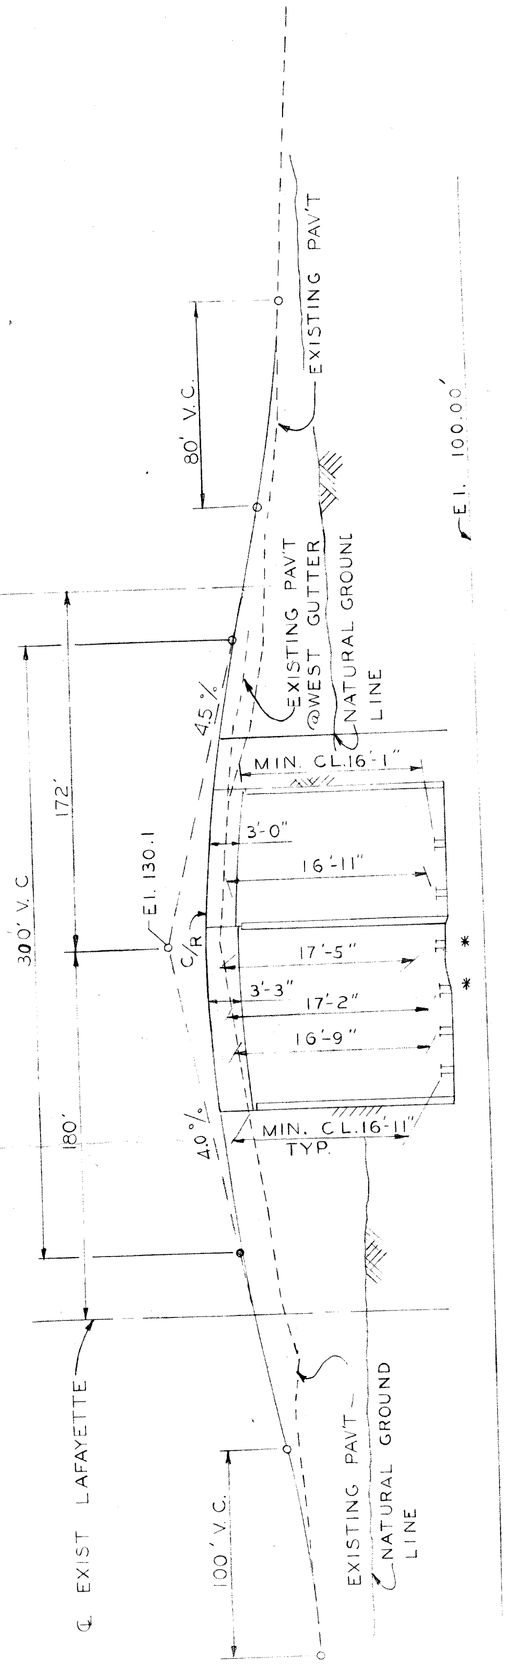

PROFILE ON ℄ OF PROPOSED 12 TH ST.
HORZ 1"=50
SCALE VERT. 1"=10

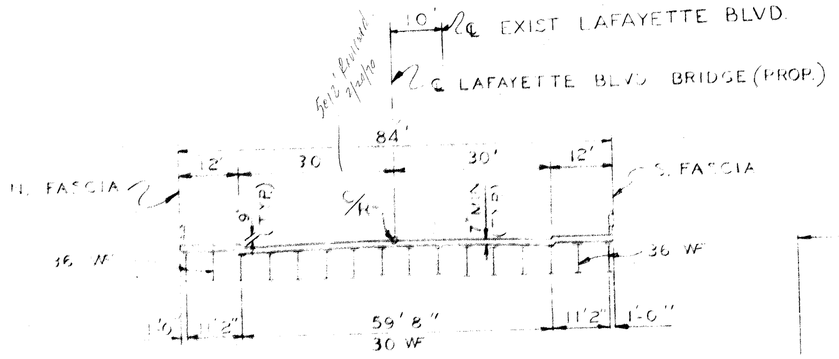

TYPICAL CROSS SECTION (LAFAYETTE)

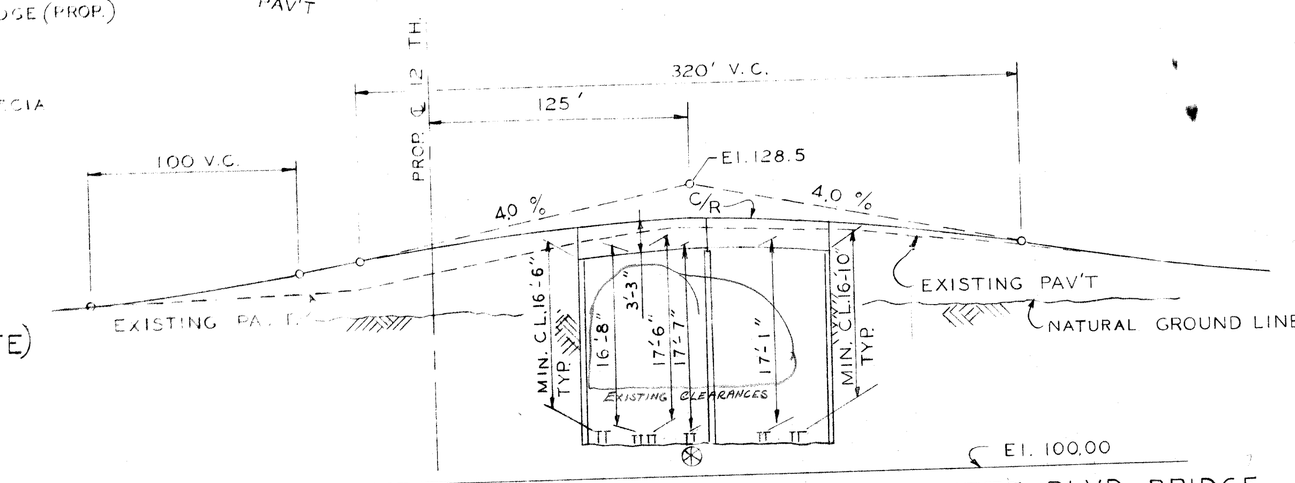

PROFILE ON ℄ OF PROPOSED LAFAYETTE BLVD. BRIDGE

SCALE: HORZ 1"=50'
VERT. 1"=10'

NOTE:
BUILDINGS MARKED THUS ⊠ ARE TO BE REMOVED.

NOTE:
VERTICAL DIMENSIONS ON PROFILE ARE EXISTING UNDERCLEARANCES.
PROPOSED UNDERCLEARANCE FOR TRACKS MARKED ⊗ ON THE PROFILE AND SHADED ON THE PLAN IS 17'-8".
PROPOSED UNDERCLEARANCE FOR OTHER TRACKS IS NOT LESS THAN EXISTING.

Proposed Clearance

REVISIONS LOCATED BY COORDINATES ON SHEET						REFERENCE DRAWINGS
COORD	DESCRIPTION	DR'N	CK'D	AP'VD	DATE	

DESIGNED BY	
DRAWN BY	L. B. J.
TRACED BY	R. GOLEMBIEWSKI
CHECKED BY	F. D. W.

APPROVED:

HIGHWAY & EXPRESSWAY ENGINEER

CITY OF DETROIT
DEPARTMENT OF PUBLIC WORKS
HIGHWAY & EXPRESSWAY DIVISION
WEST SIDE INDUSTRIAL REHABILITATION PROJECT #2

12 TH-LAFAYETTE OVER N.Y.C.R.R.

GENERAL DRAWING

SHEET 4 OF 4 SHEETS
JOB No. 1676 B
DRWG No.
DATE 6-3-66