B. K. ELLIOTT CO. 70148-W 800 8-67*

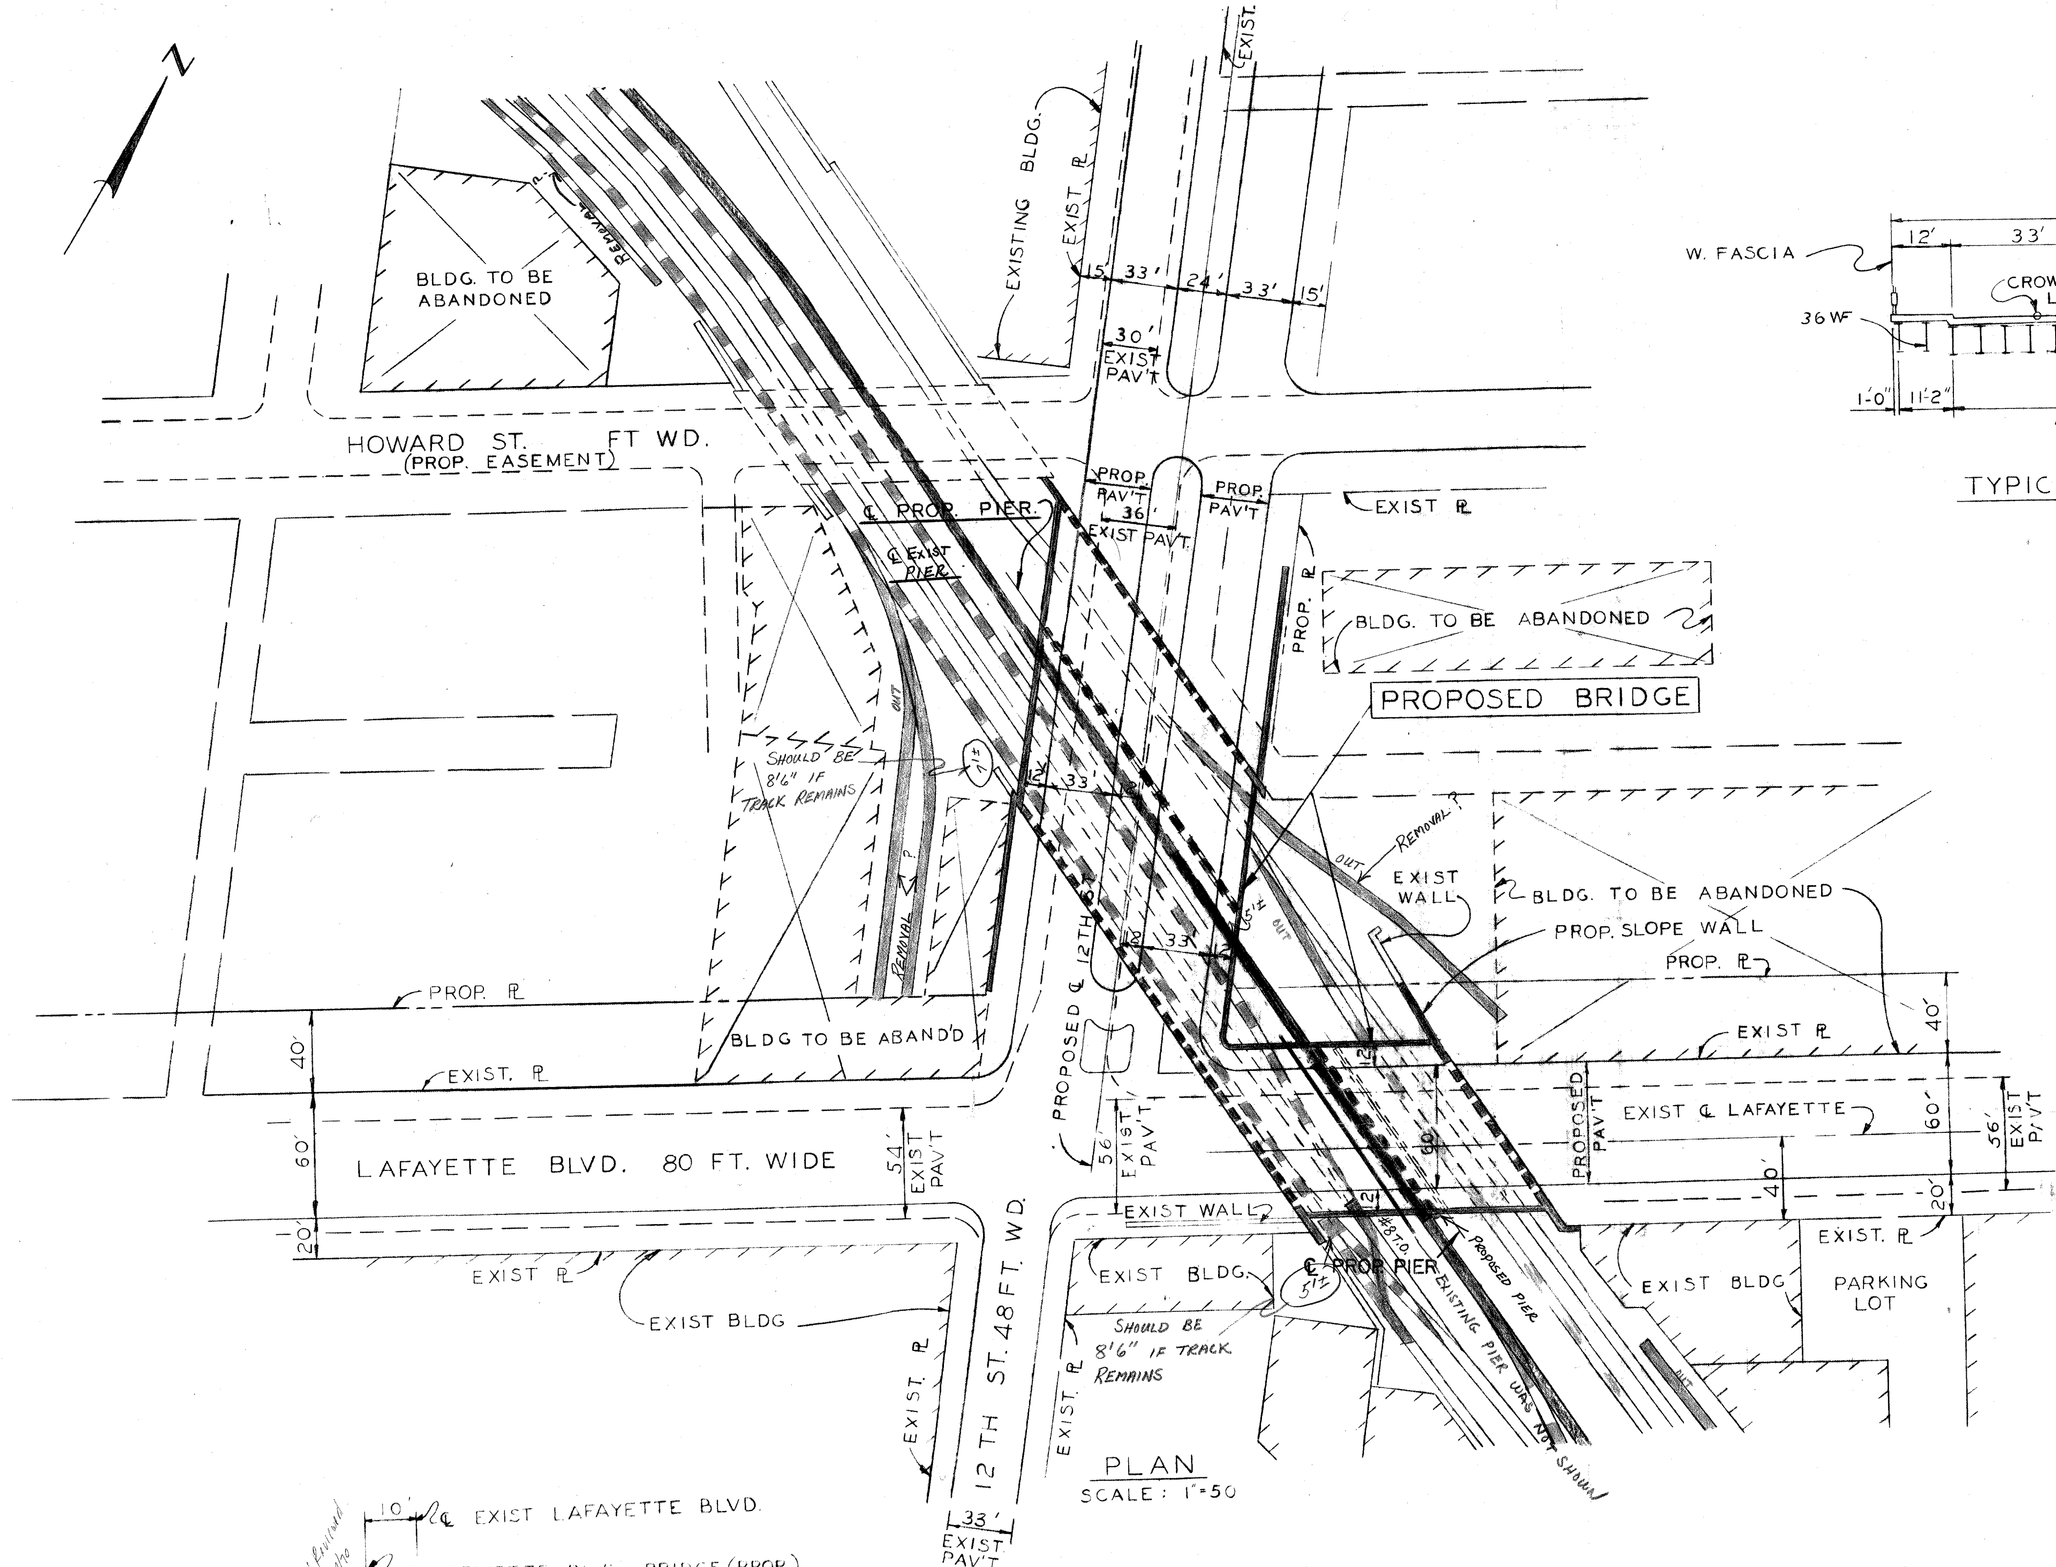

PLAN
SCALE: 1"=50

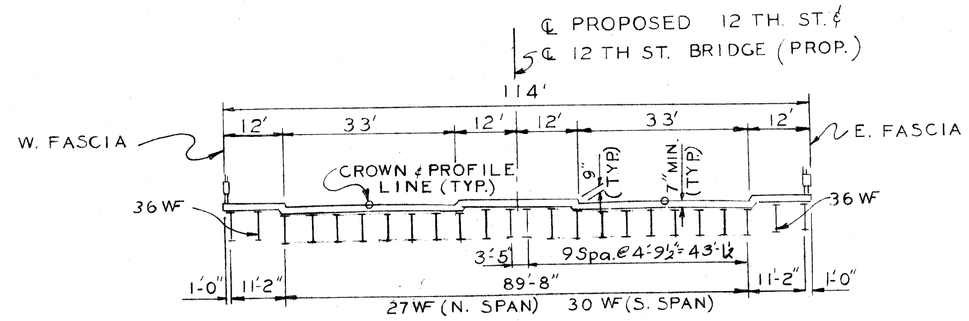

TYPICAL CROSS SECTION (12 TH)

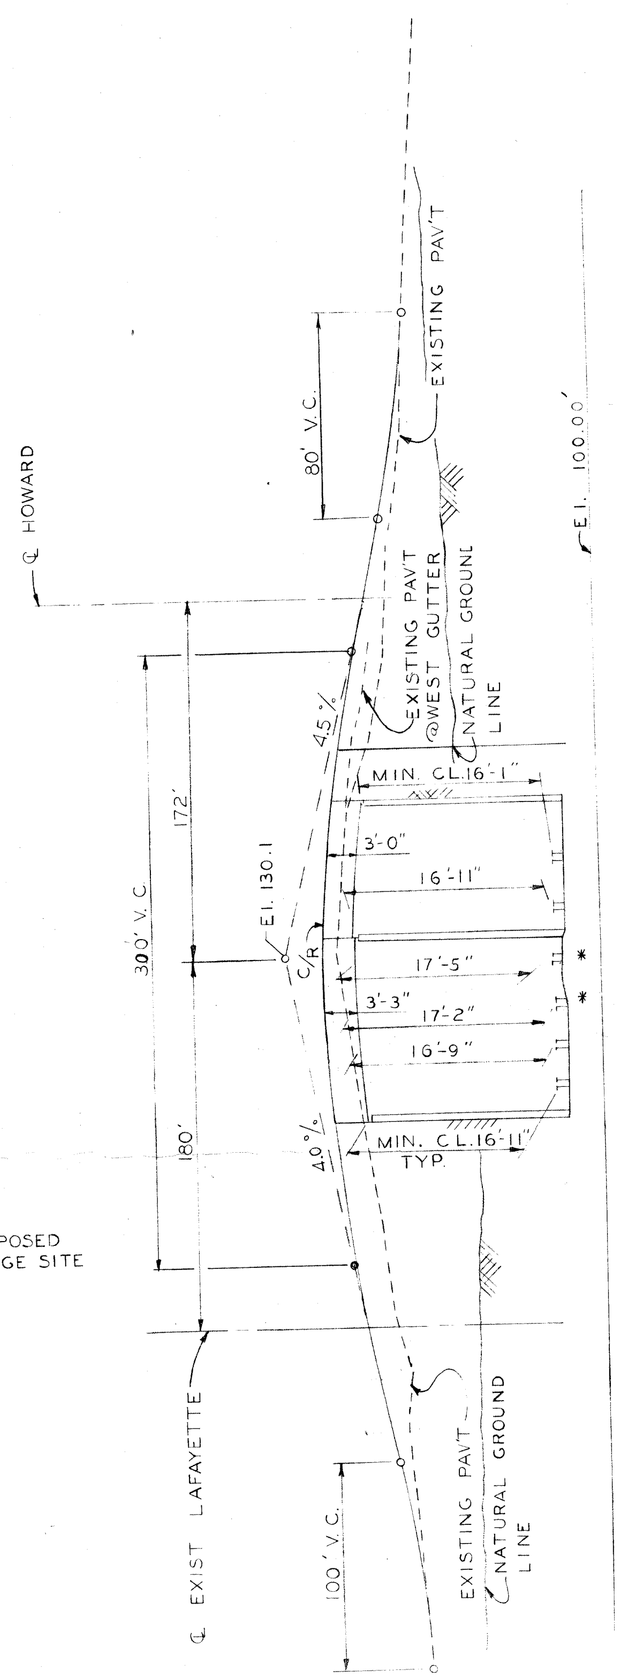

PROFILE ON ℄ OF PROPOSED 12 TH ST.
HORZ. 1"=50
SCALE
VERT. 1"=10

LOCATION PLAN

NOTE:
BUILDINGS MARKED THUS ⊗ ARE TO BE REMOVED.

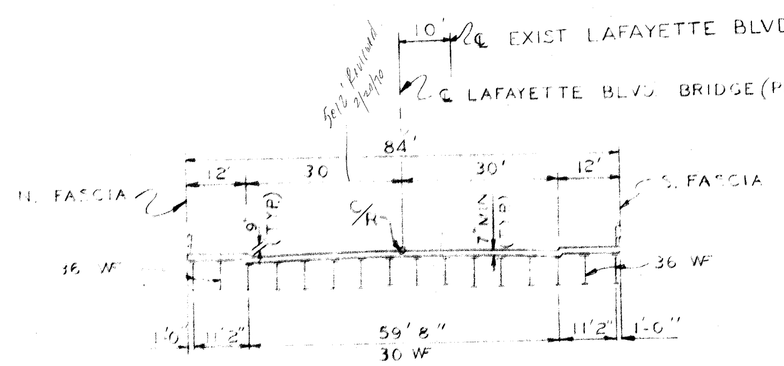

TYPICAL CROSS SECTION (LAFAYETTE)

PROFILE ON ℄ OF PROPOSED LAFAYETTE BLVD. BRIDGE
SCALE: HORZ 1"=50'
VERT. 1"=10'

NOTE:
VERTICAL DIMENSIONS ON PROFILE ARE EXISTNG UNDERCLEARANCES.
PROPOSED UNDERCLEARANCE FOR TRACKS MARKED ⊗ ON THE PROFILE AND SHADED ON THE PLAN IS 17'-8" (Proposed Clearance)
PROPOSED UNDERCLEARANCE FOR OTHER TRACKS IS NOT LESS THAN EXISTING.

REVISIONS LOCATED BY COORDINATES ON SHEET						REFERENCE DRAWINGS	DESIGNED BY		APPROVED:	CITY OF DETROIT DEPARTMENT OF PUBLIC WORKS HIGHWAY & EXPRESSWAY DIVISION	12 TH- LAFAYETTE OVER N.Y.C.R.R.	SHEET 4 OF 4 SHEETS
COOR'D	DESCRIPTION	DR'N	CK'D	AP'VD	DATE		DRAWN BY	L.B.J.				JOB No. 1676 B
							TRACED BY	R. GOLEMBIEWSKI		WEST SIDE INDUSTRIAL REHABILITATION PROJECT #2	GENERAL DRAWING	DRWG No.
							CHECKED BY	F.D.W.	HIGHWAY & EXPRESSWAY ENGINEER			DATE 6-3-66