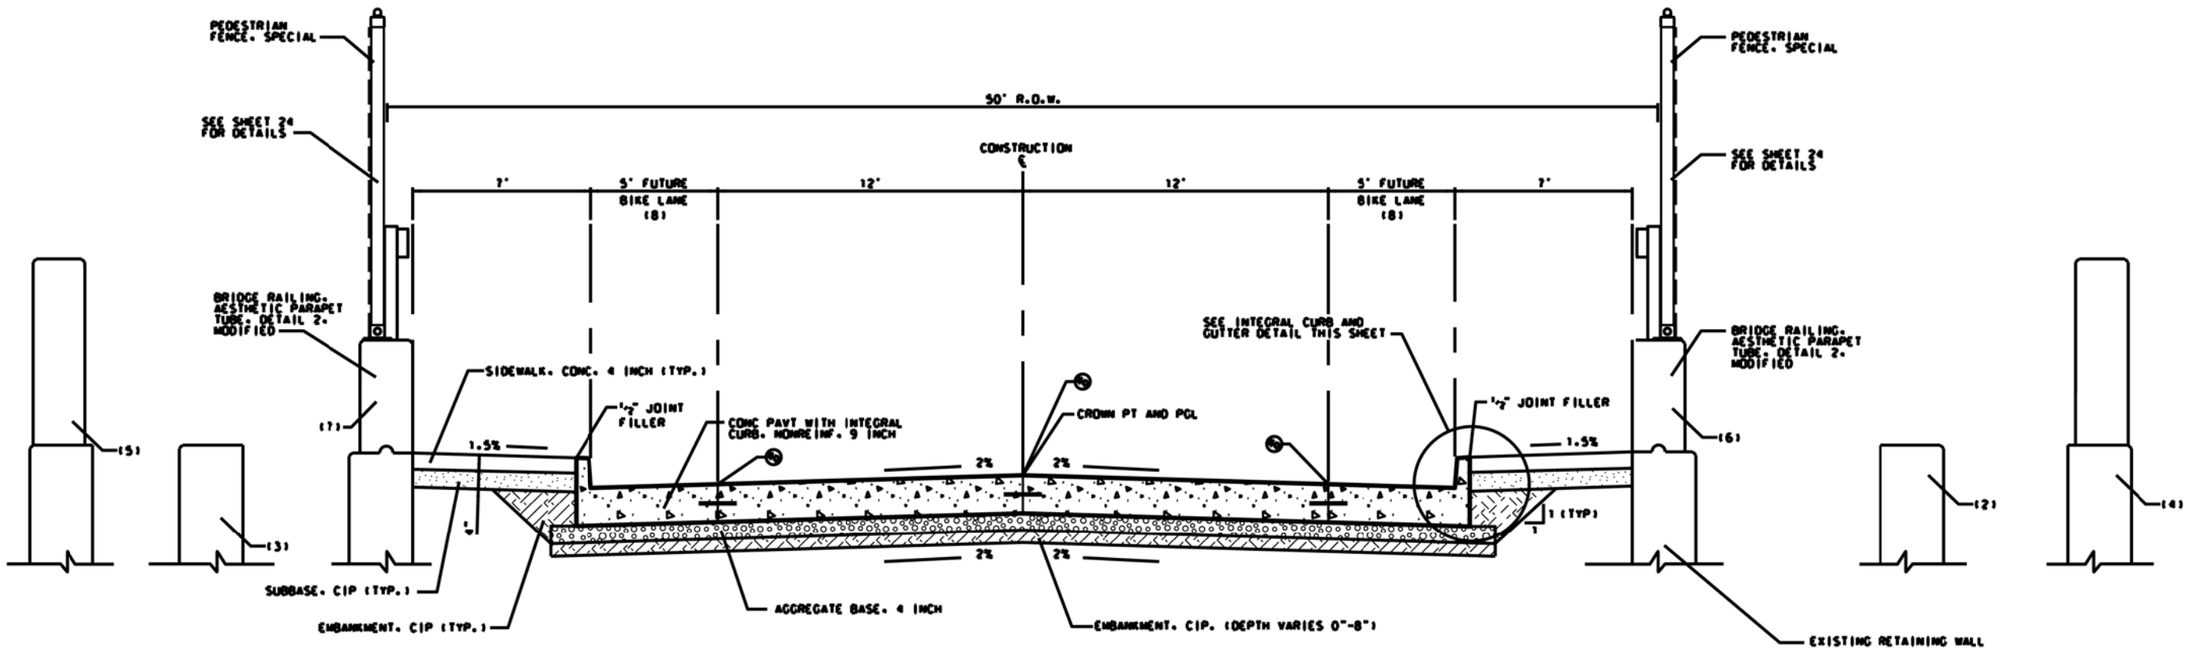

PROPOSED TYPICAL PAVEMENT SECTION

STA 2+68.41 TO STA 4+86.55
NOT TO SCALE

JOINT LEGEND

B - LONGITUDINAL BULKHEAD JOINT. SEALED ACCORDING TO STANDARD PLAN R-42 SERIES. SYMBOL (B)

D - LONGITUDINAL LANE TIE JOINT WITH TIE BARS. SEALED ACCORDING TO STANDARD PLAN R-42 SERIES. SYMBOL (D)

NOTES:

(1) NO BARRIER STA 2+68.47 TO STA 3+47.06

(2) NO BARRIER. FLUSH W/ GRADE STA 3+47.06 TO STA 3+56.51

(3) NO BARRIER. FLUSH W/ GRADE STA 3+43.98 TO STA 3+56.51

(4) PRECAST WALL W/ 3'-8 1/2" BARRIER STA 3+56.51 TO STA 3+69.60

(5) PRECAST WALL W/ 3'-8 1/2" BARRIER STA 3+56.51 TO STA 3+69.60 AND STA 4+38.10 TO STA 4+55.10

(6) @ BRIDGE - AESTHETIC PARAPET TUBE W/ PEDESTRIAN FENCE STA 3+69.60 TO STA 4+34.27

(7) @ BRIDGE - AESTHETIC PARAPET TUBE W/ PEDESTRIAN FENCE STA 3+69.60 TO STA 4+38.10

(8) WIDTH VARIES 2'-4" TO 9'-0" FROM STA 2+68.47 TO STA 3+18.41
WIDTH VARIES 5'-0" TO 2'-4" FROM STA 4+53.01 TO STA 4+86.56

(9) NO BARRIER STA 4+34.27 TO STA 4+86.55 (SOUTH SIDE)
NO BARRIER STA 4+38.10 TO STA 4+86.55 (NORTH SIDE)

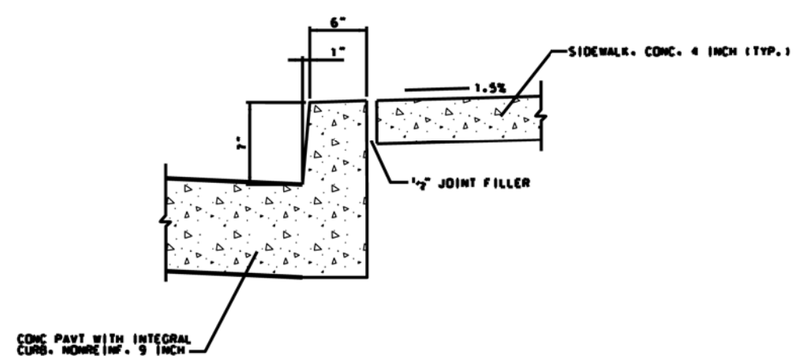

INTEGRAL CURB AND GUTTER. NONREINF. 9 INCH

REV#	DATE	DESCRIPTION	BY

NOT VALID FOR CONSTRUCTION UNLESS SIGNED AND DATED:

WADETRIM
500 Griswold, Suite 2500
Detroit, MI 48226
313.961.1450
FAX: 313.961.0898
www.wadetrim.com

Building relationships on a foundation of excellence.

CITY OF DETROIT
DEPARTMENT OF PUBLIC WORKS
CITY ENGINEERING DIVISION
ADELAIDE ST. OVER DEQUINDRE CUT S.N. 12446
TYPICAL PAVEMENT SECTION

ISSUED FOR: DATE: BY:

JOB NO. DTE 2025-09T

SHEET 4 (411)

ADELAIDE STREET BRIDGE

© Wade Trim Group, Inc.

PROJECT MANAGER: - FIELD BOOK INFORMATION: - PLOTTED 10/21/25 BY: $USER$ $FILE$