B. K. ELLIOTT CO. 70145-W 500 8-57

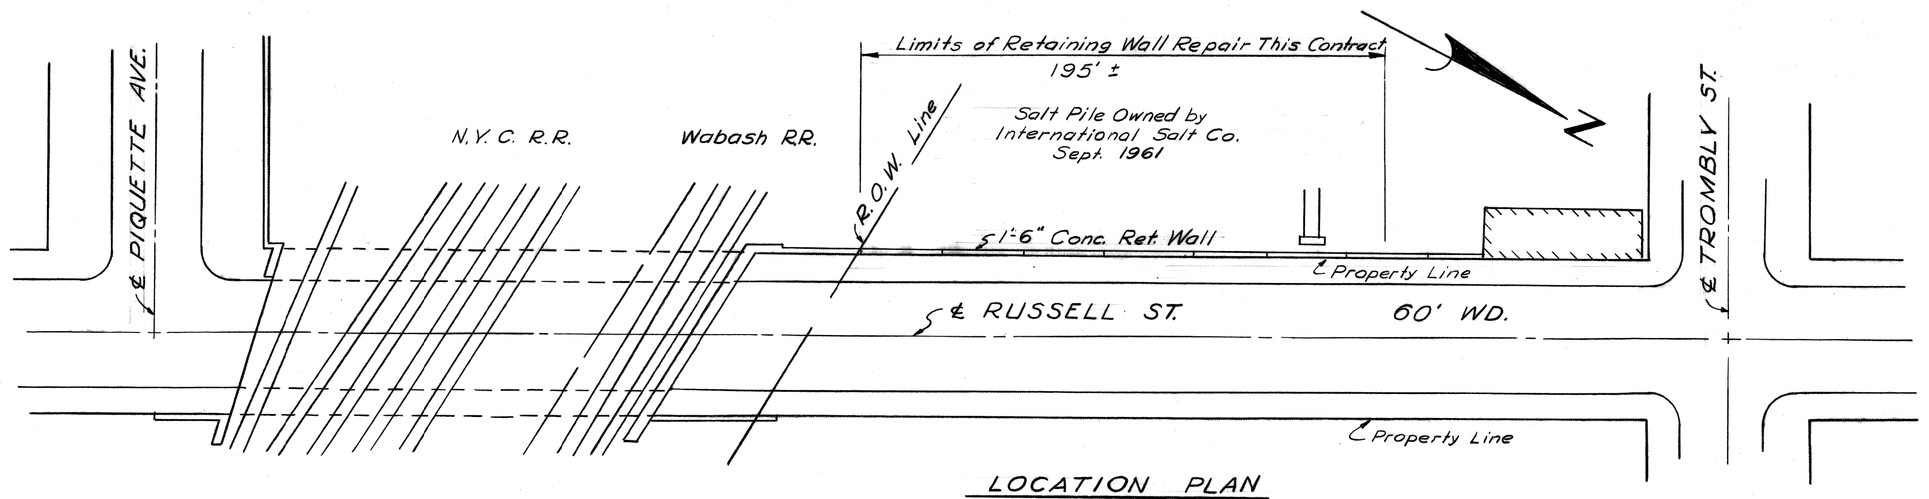

LOCATION PLAN

Scale : 1" = 40'

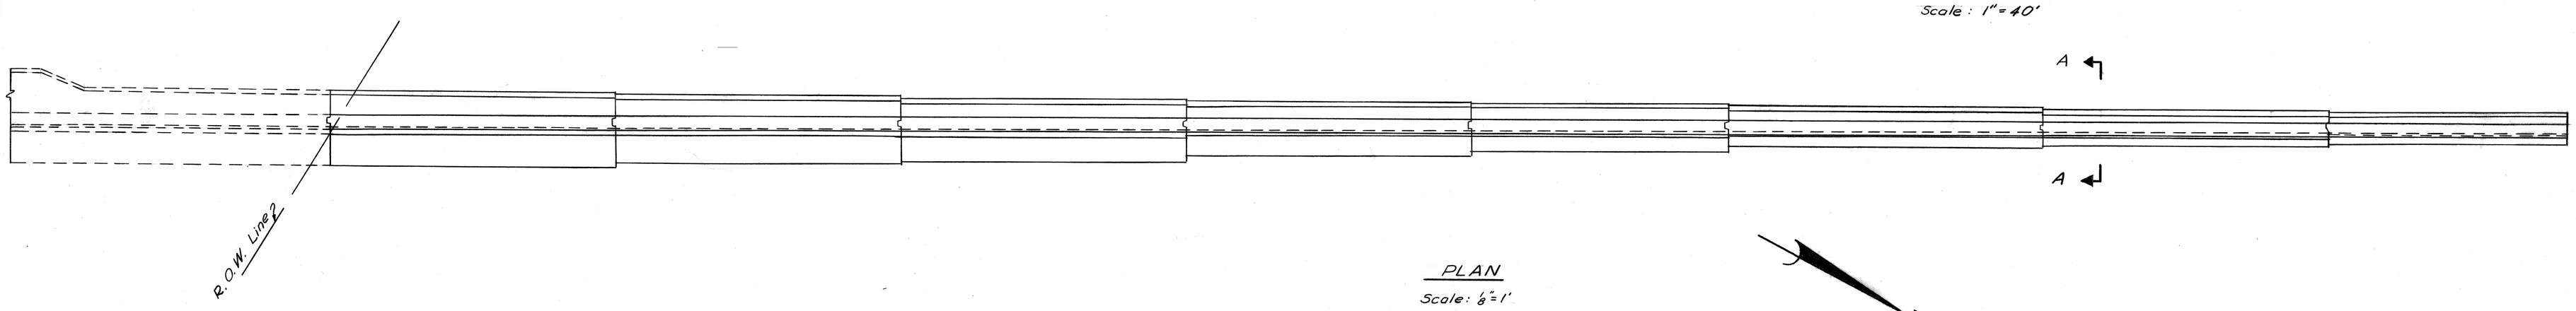

PLAN

Scale: 1/8" = 1'

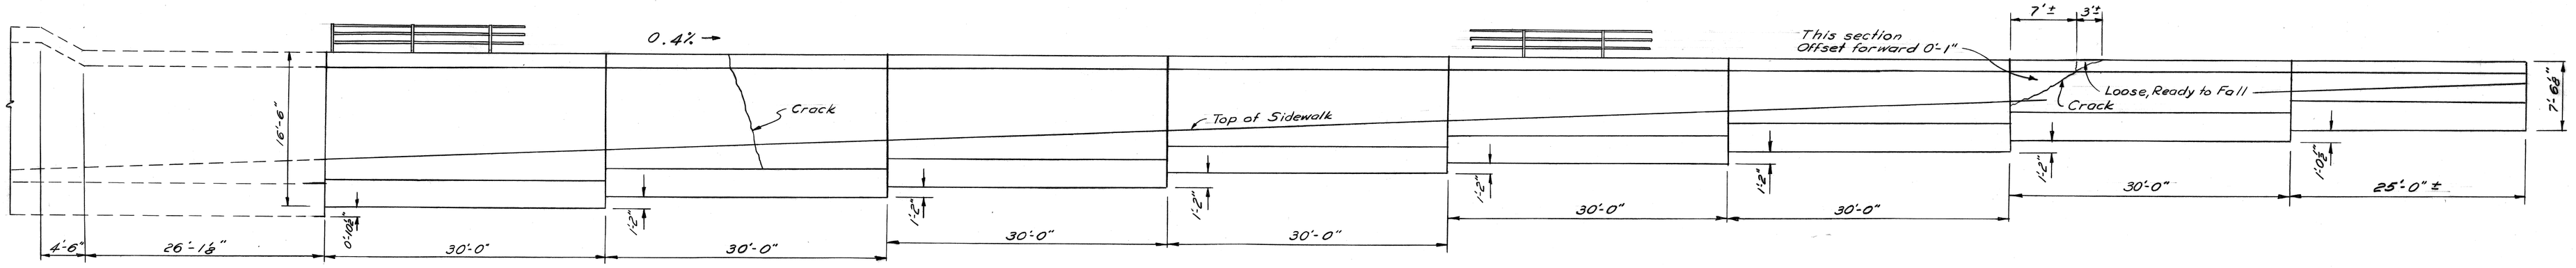

ELEVATION

Scale: 1/8" = 1'

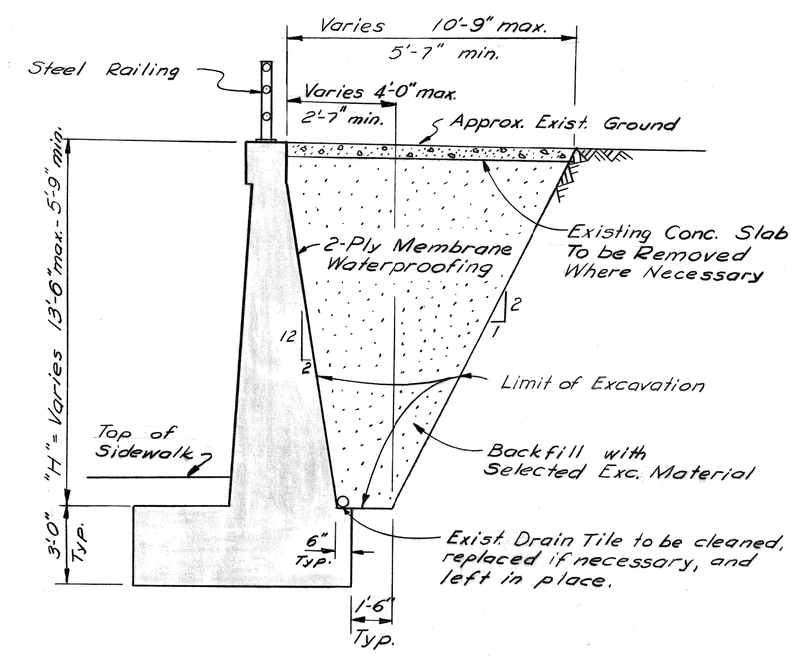

TYPICAL SECTION - RETAINING WALL

Scale: 1/4" = 1'-0"

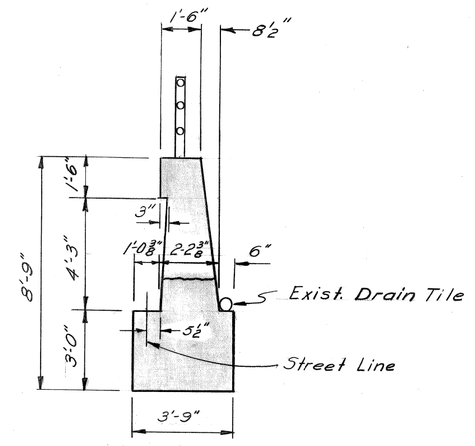

SECTION A-A

Scale 1/4" = 1'-0"

TABLE OF QUANTITIES

Waterproofing	Sq. ft.	1950
Excavated Mat'l.	Cu. Yds.	400

COOR'D	DESCRIPTION	DR'N	CK'D	AP'VD	DATE
REVISIONS LOCATED BY COORDINATES ON SHEET					

REFERENCE DRAWINGS

DESIGNED BY	CCL & J.C.	
DRAWN BY	T. Baker	
TRACED BY		
CHECKED BY	J. Covert	C.C.L.

APPROVED:

HIGHWAY & EXPRESSWAY ENGINEER

CITY OF DETROIT
DEPARTMENT OF PUBLIC WORKS
CITY ENGINEERS OFFICE
BUREAU OF HIGHWAYS AND EXPRESSWAYS
BRIDGE MAINTENANCE

N.Y.C.R.R. & WABASH R.R. BRIDGE OVER RUSSELL STREET (XU-96) SOUTH OF TROMBLEY STREET

REPAIRS TO N.W. RETAINING WALL

SHEET 1 OF 1 SHEETS
JOB No. BM-XU-96
DRWG No. C-101
DATE SEPT. 1961