B. K. ELLIOTT CO. 70148-W 500 8-57

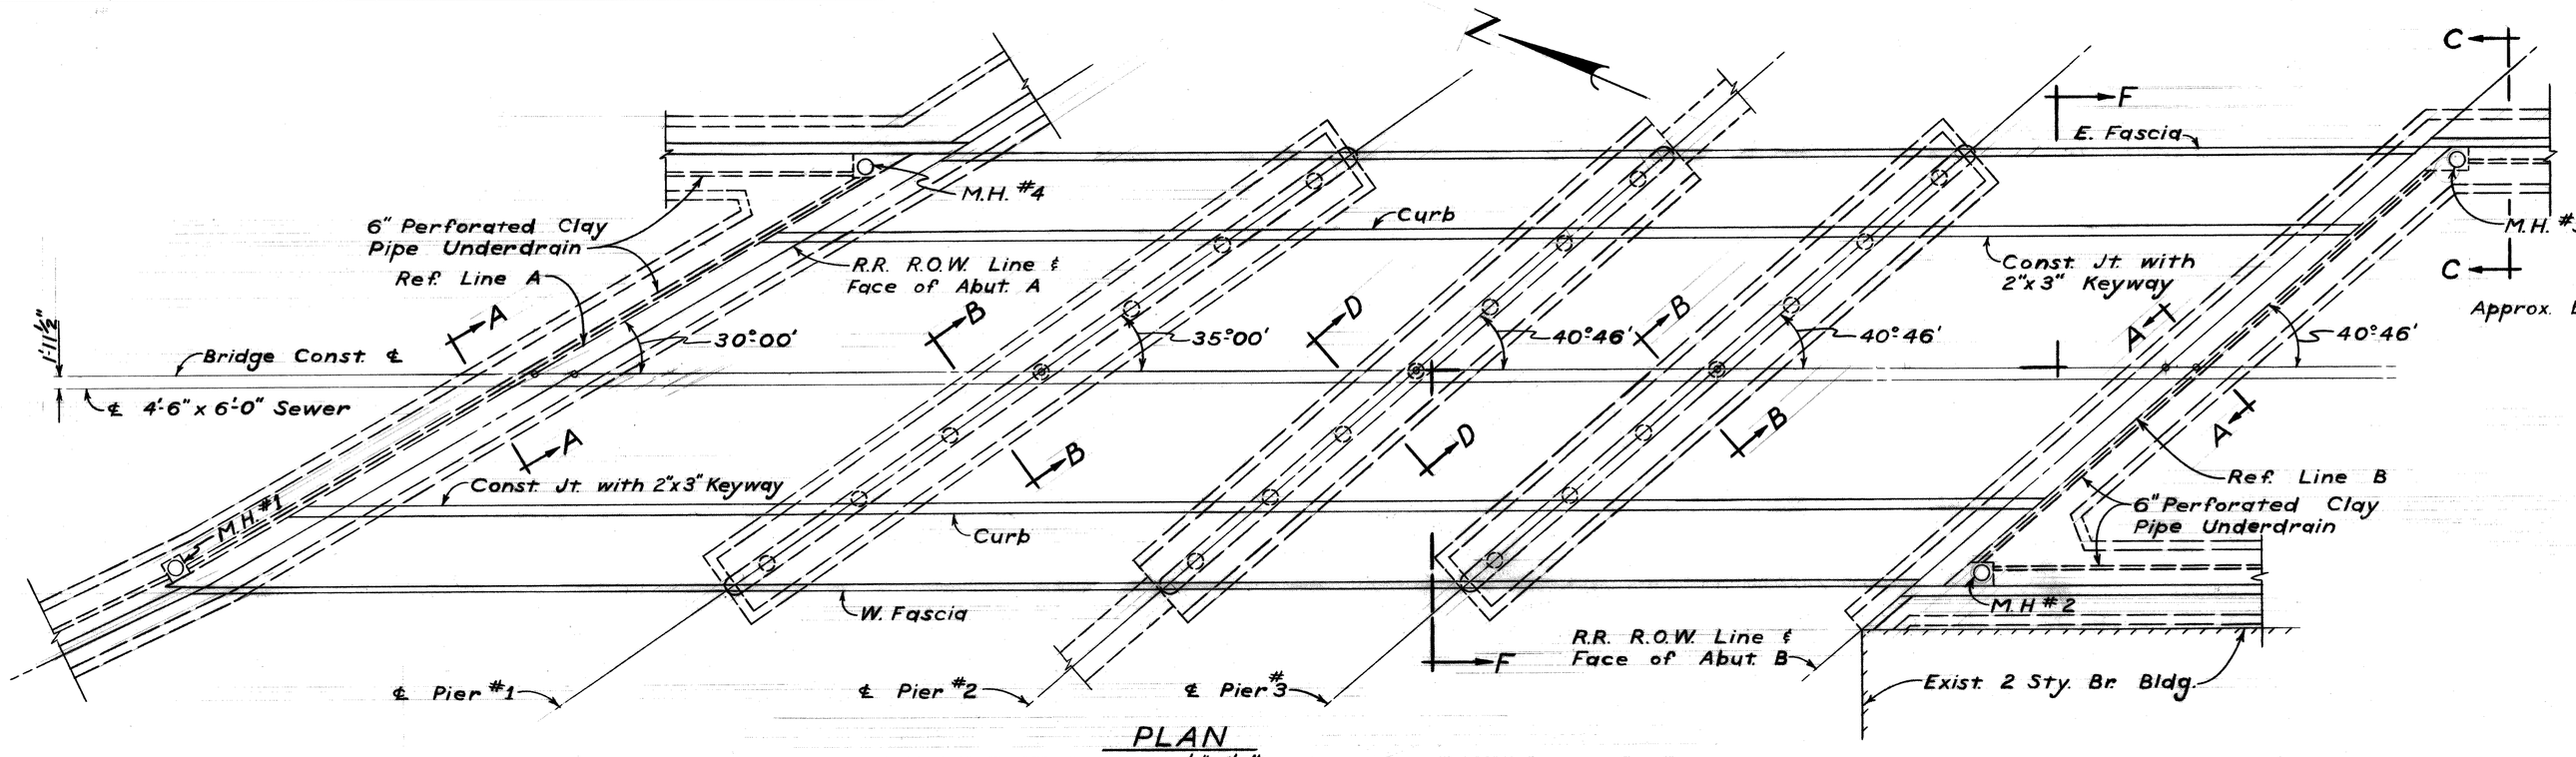

PLAN
Scale: 1/16"=1'0"

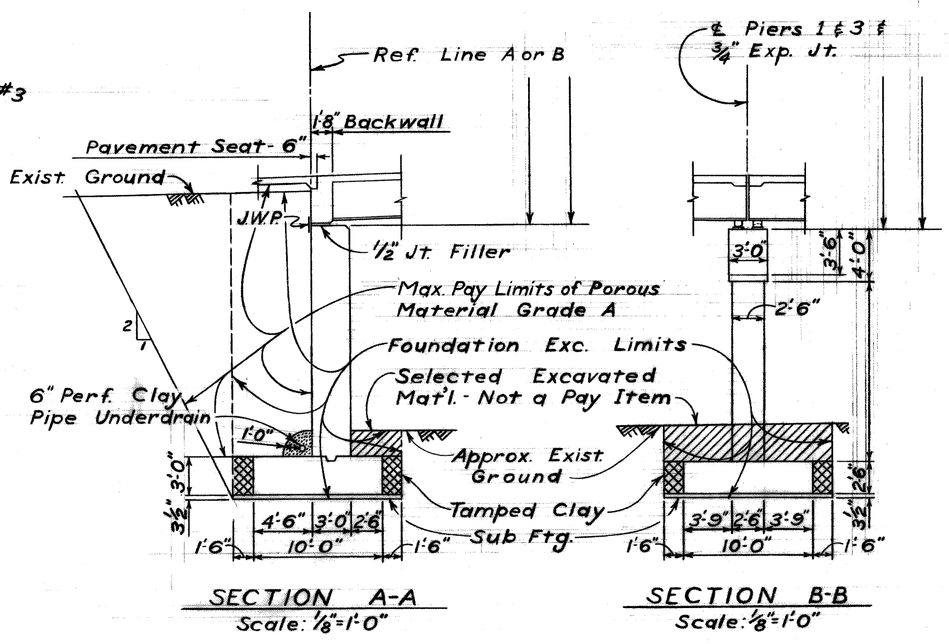

SECTION A-A
Scale: 1/8"=1'0"

SECTION B-B
Scale: 1/8"=1'0"

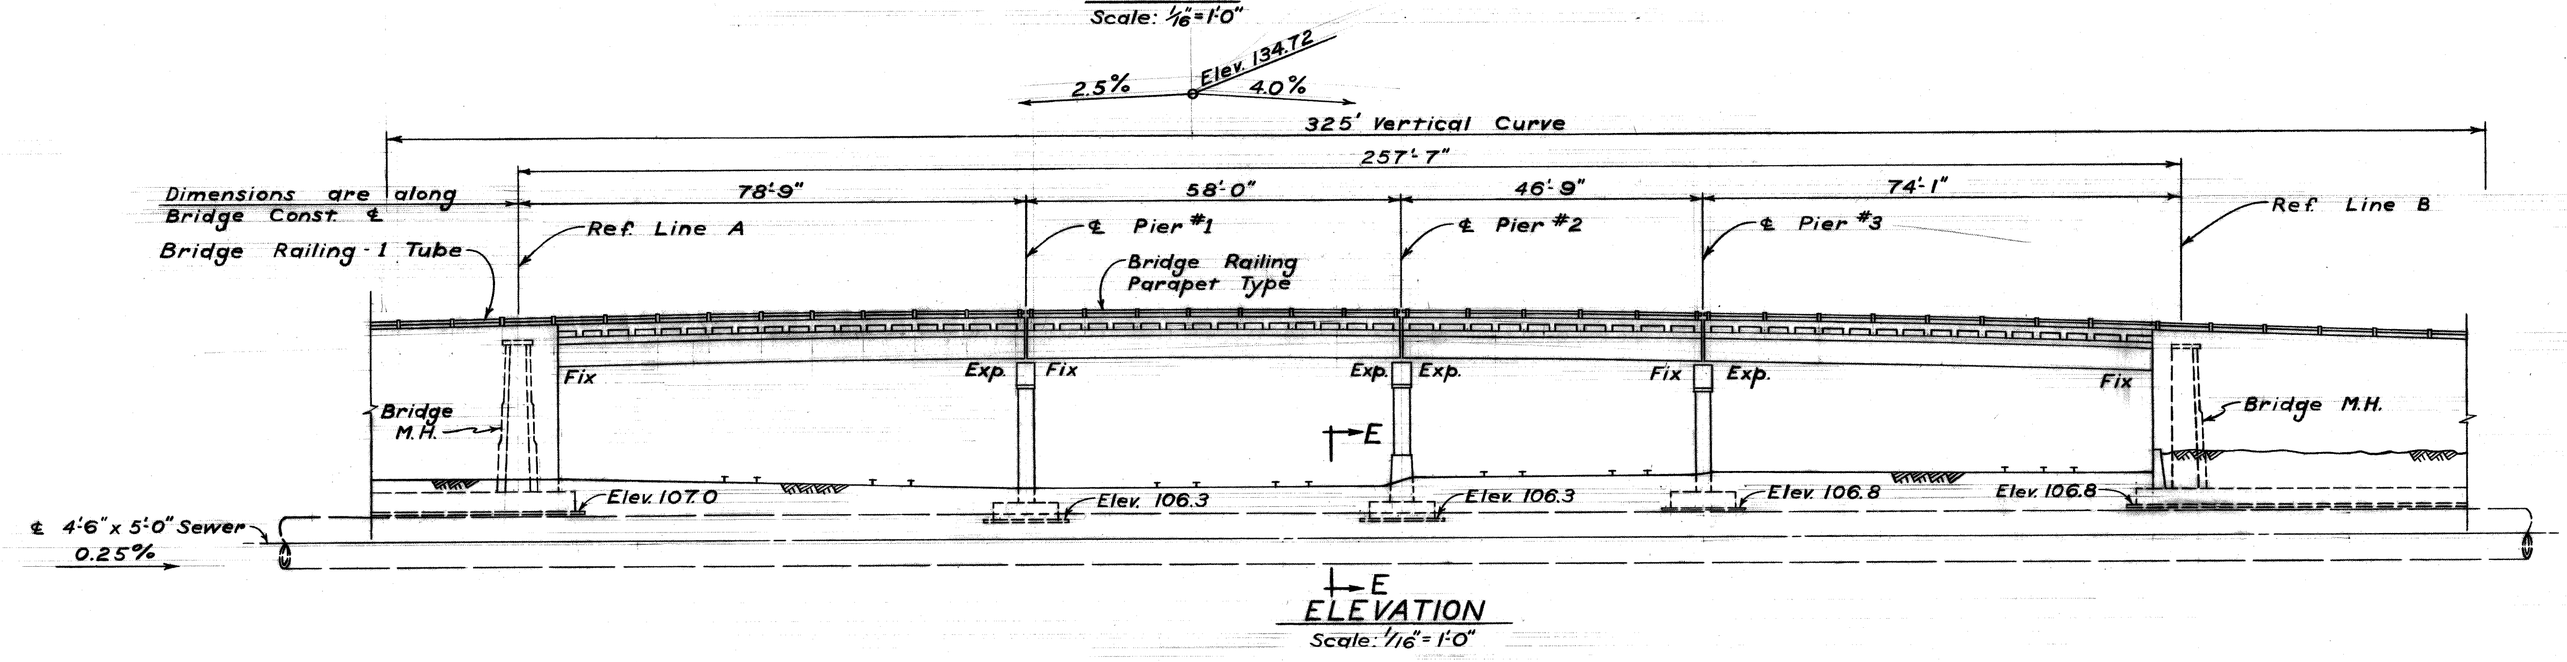

ELEVATION
Scale: 1/16"=1'0"

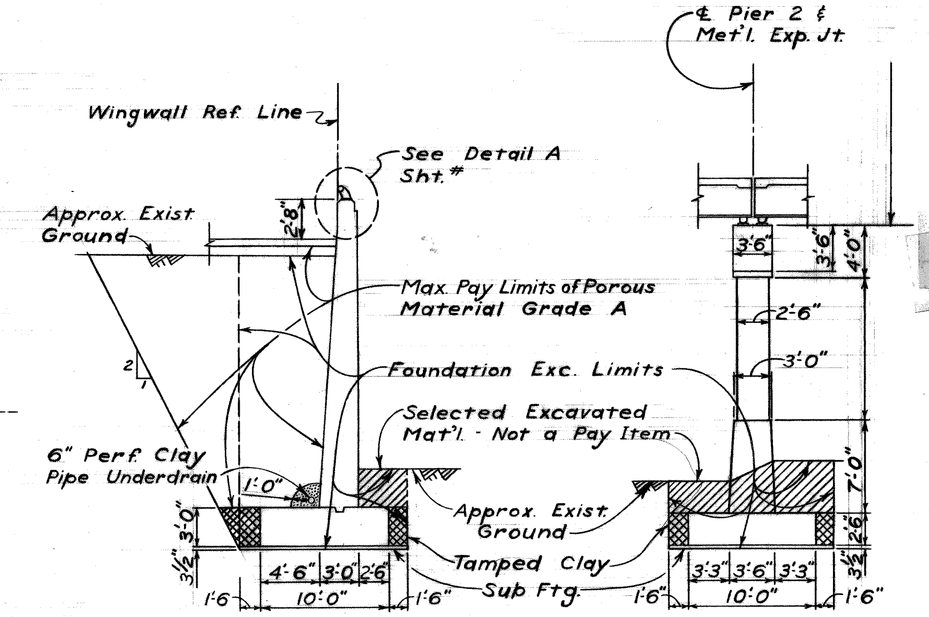

SECTION C-C
Scale: 1/8"=1'0"

SECTION D-D
Scale: 1/8"=1'0"

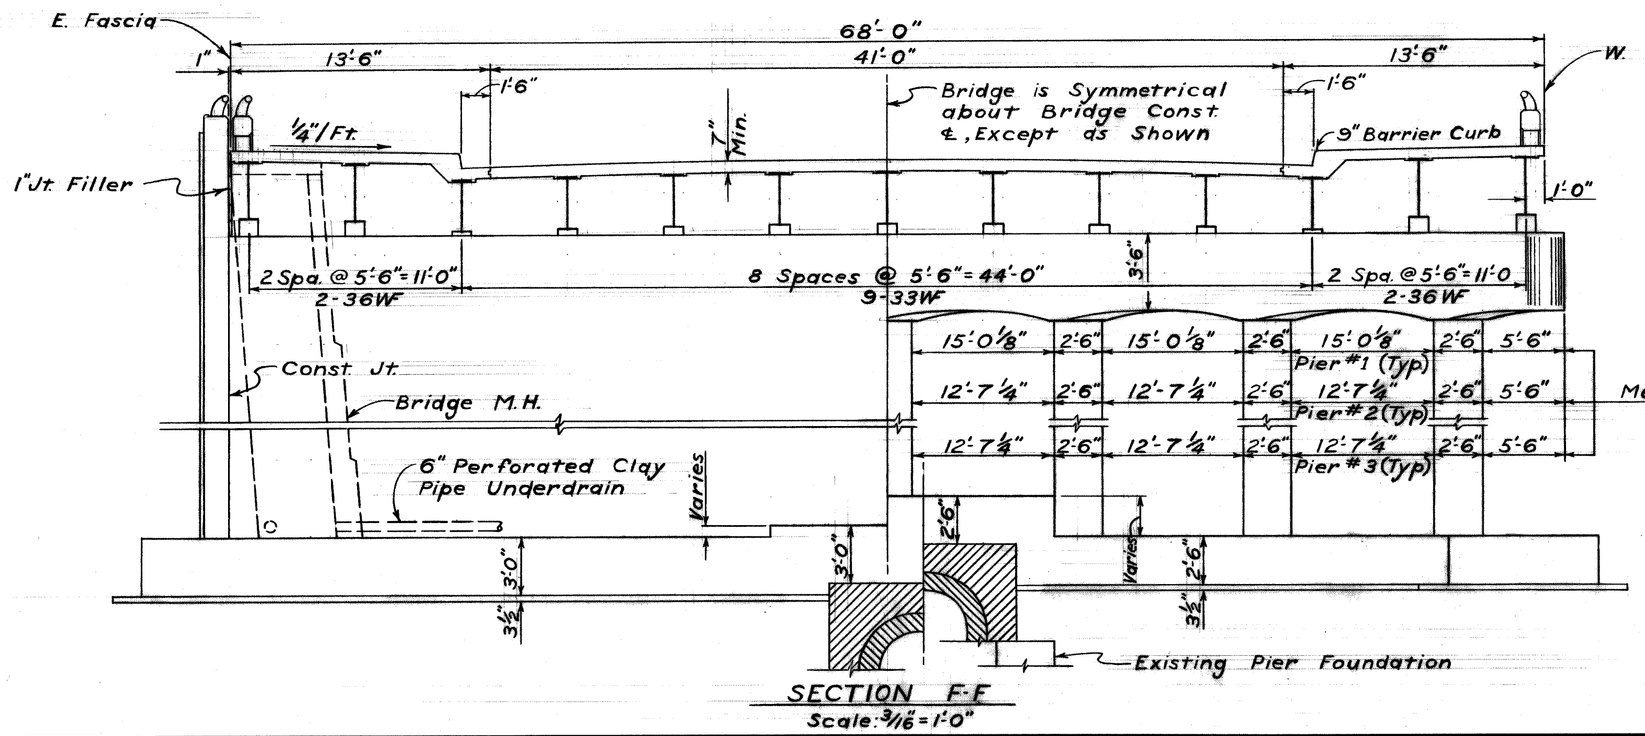

SECTION F-F
Scale: 3/16"=1'0"

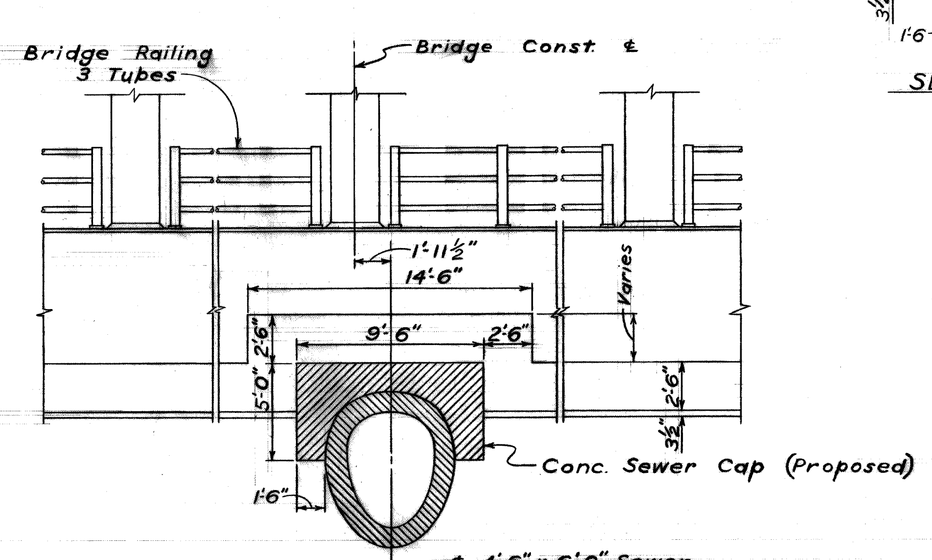

SECTION E-E
Scale: 3/16"=1'0"

									REFERENCE DRAWINGS	DESIGNED BY L.B. Jackson
										DRAWN BY L.B. Jackson
										TRACED BY
COOR'D	DESCRIPTION		DR'N	CK'D	AP'VD	DATE				CHECKED BY
REVISIONS LOCATED BY COORDINATES ON SHEET										

APPROVED:

HIGHWAY & EXPRESSWAY ENGINEER

CITY OF DETROIT

DEPARTMENT OF PUBLIC WORKS

HIGHWAY & EXPRESSWAY DIVISION

1974 57

1096 A

SHEET ___ OF ___ SHEETS

JOB No.

DRWG No.

DATE

Check Bldg. Info. Elev — Wingwall Ref'g. Elev. Affected
Method of Excav. @ Pier ??