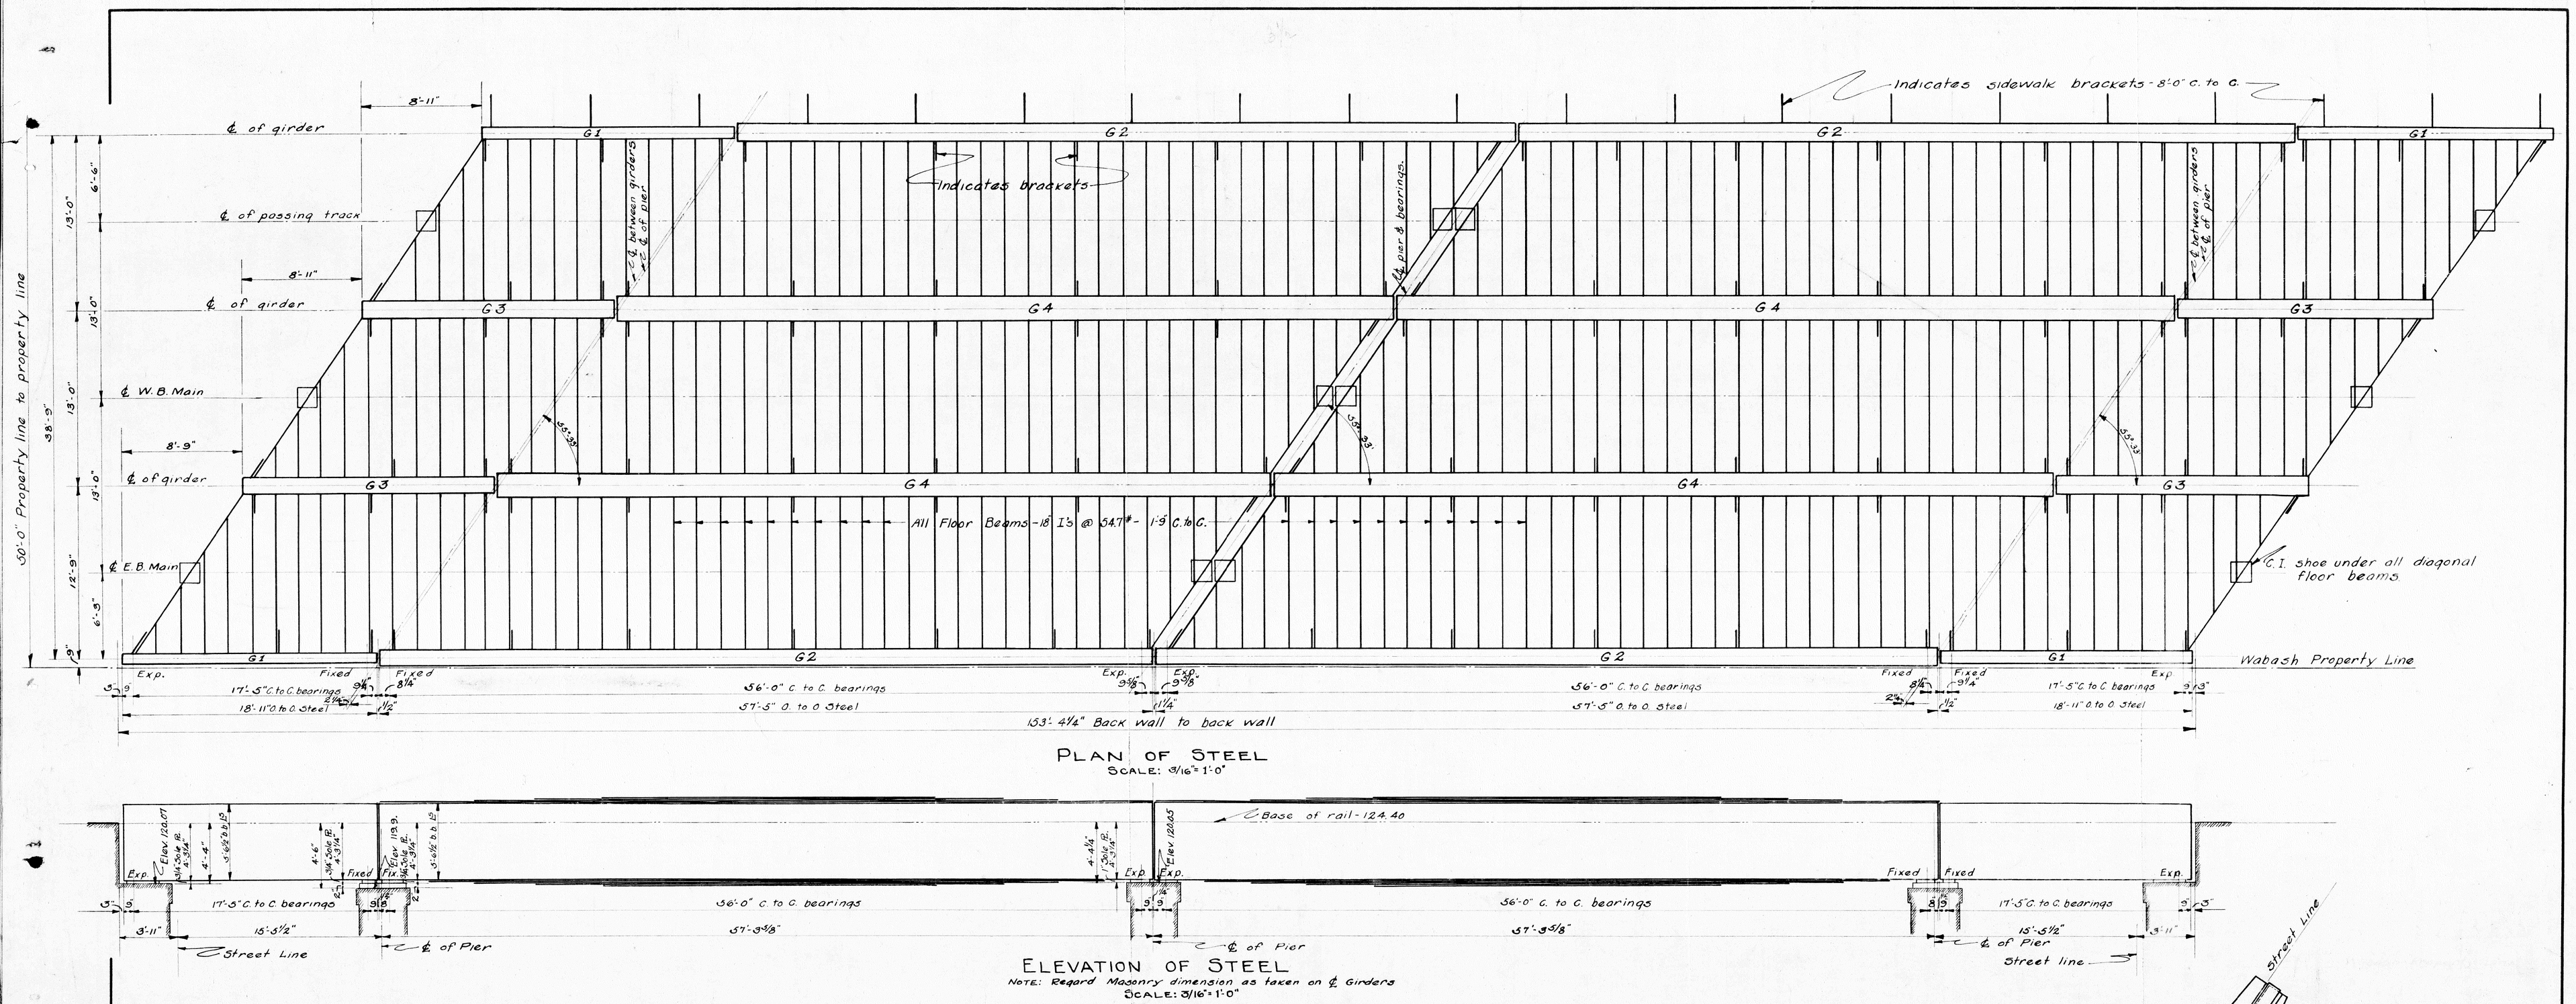

PLAN OF STEEL
SCALE: 3/16" = 1'-0"

ELEVATION OF STEEL
NOTE: Regard Masonry dimension as taken on ℄ Girders
SCALE: 3/16" = 1'-0"

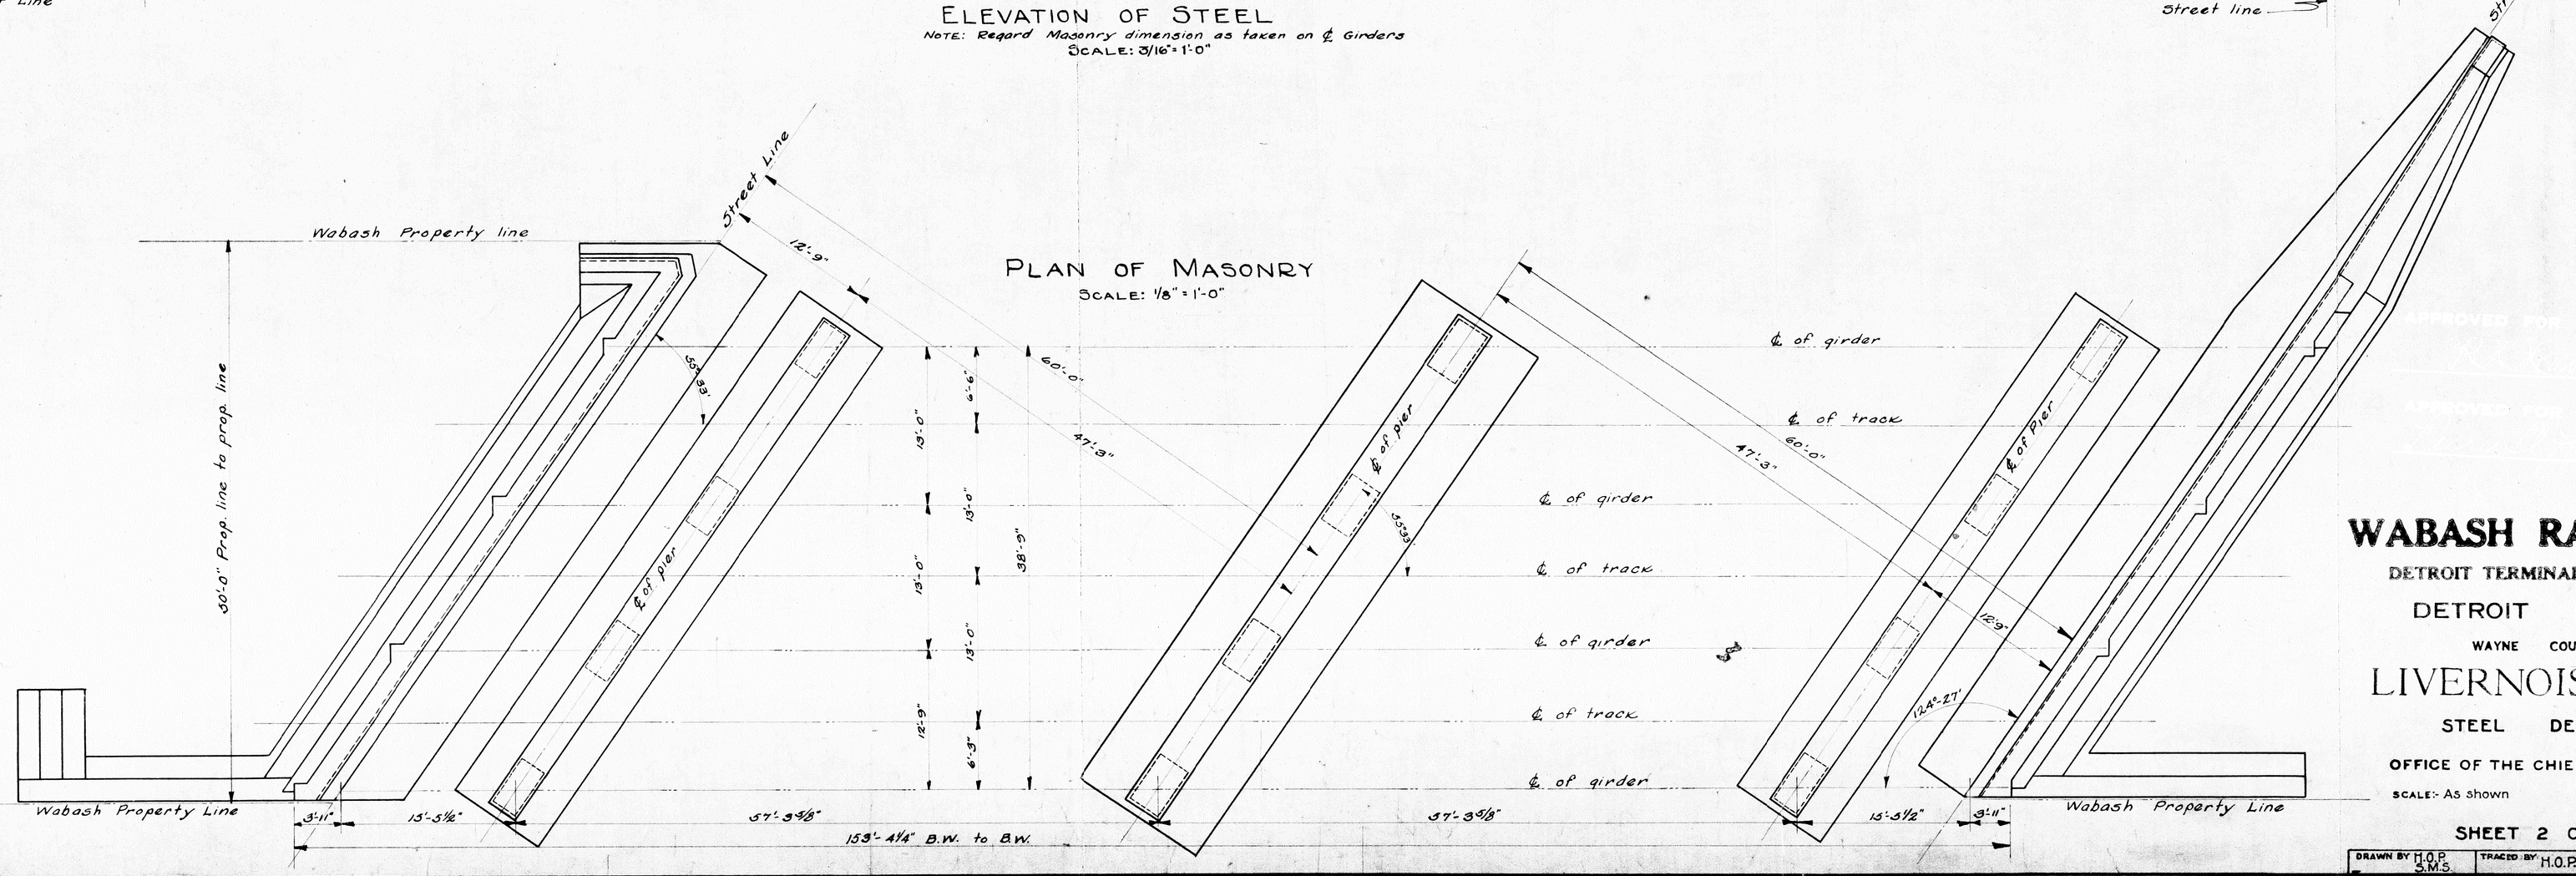

PLAN OF MASONRY
SCALE: 1/8" = 1'-0"

WABASH RAILWAY

DETROIT TERMINAL DIVISION

DETROIT MICH.

WAYNE COUNTY

LIVERNOIS AVE

STEEL DESIGN

OFFICE OF THE CHIEF ENGINEER

SCALE:- As shown — March 25, 1927

SHEET 2 OF 8

DRAWN BY	TRACED BY	CHECKED BY
H.O.P. S.M.S.	H.O.P.	A.H.S.

File XU 32-12