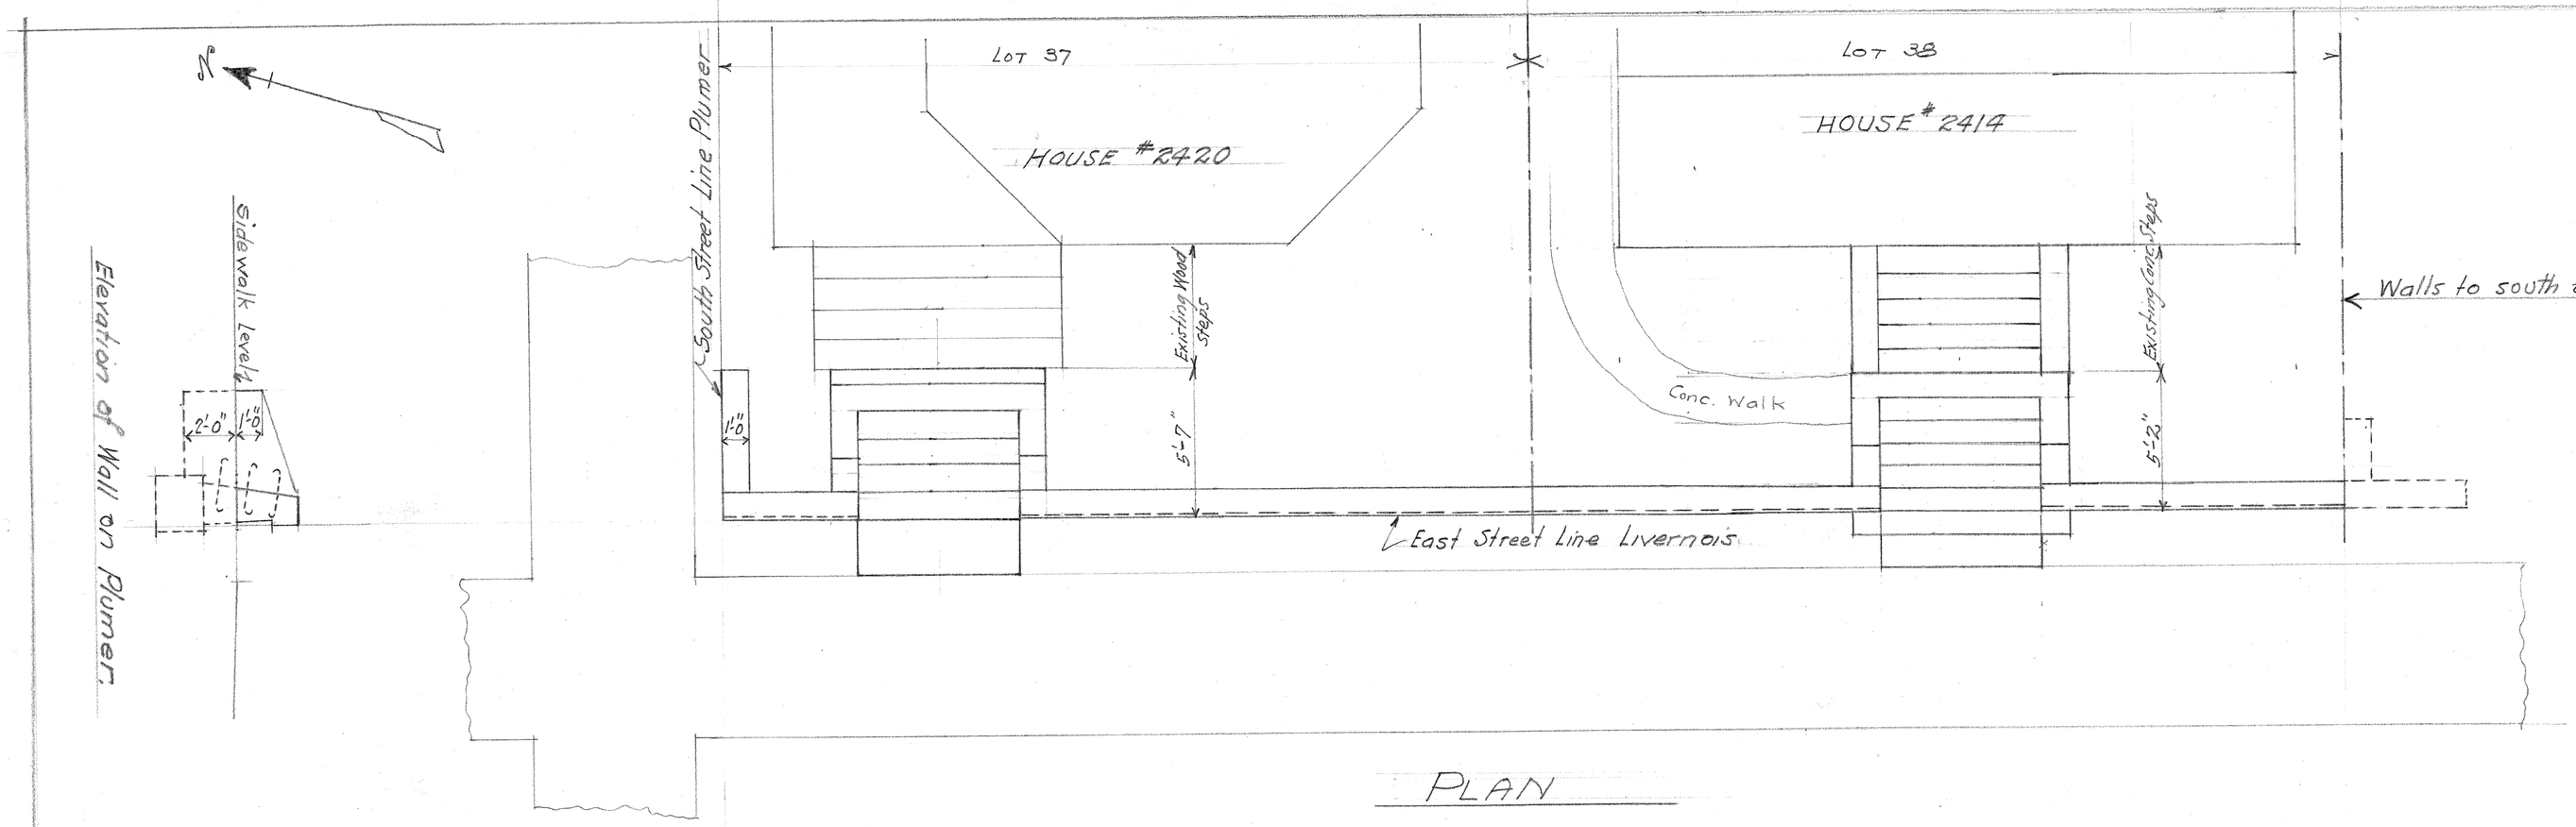

PLAN

GENERAL NOTES

All details not shown here same as for remainder of Livernois walls shown on previous drawing.

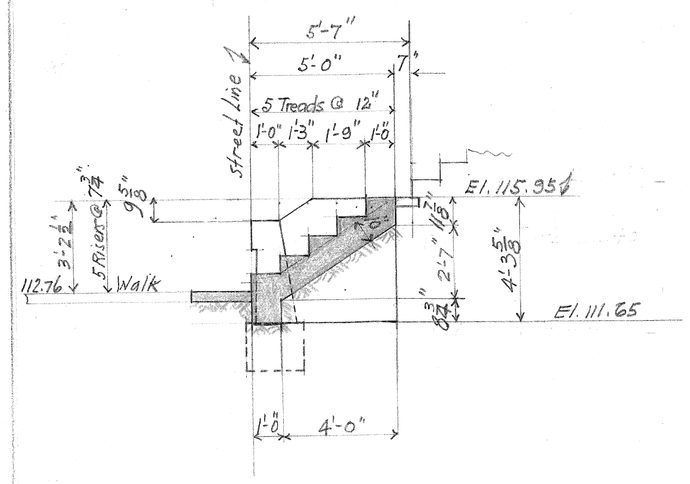

SECTION A-A

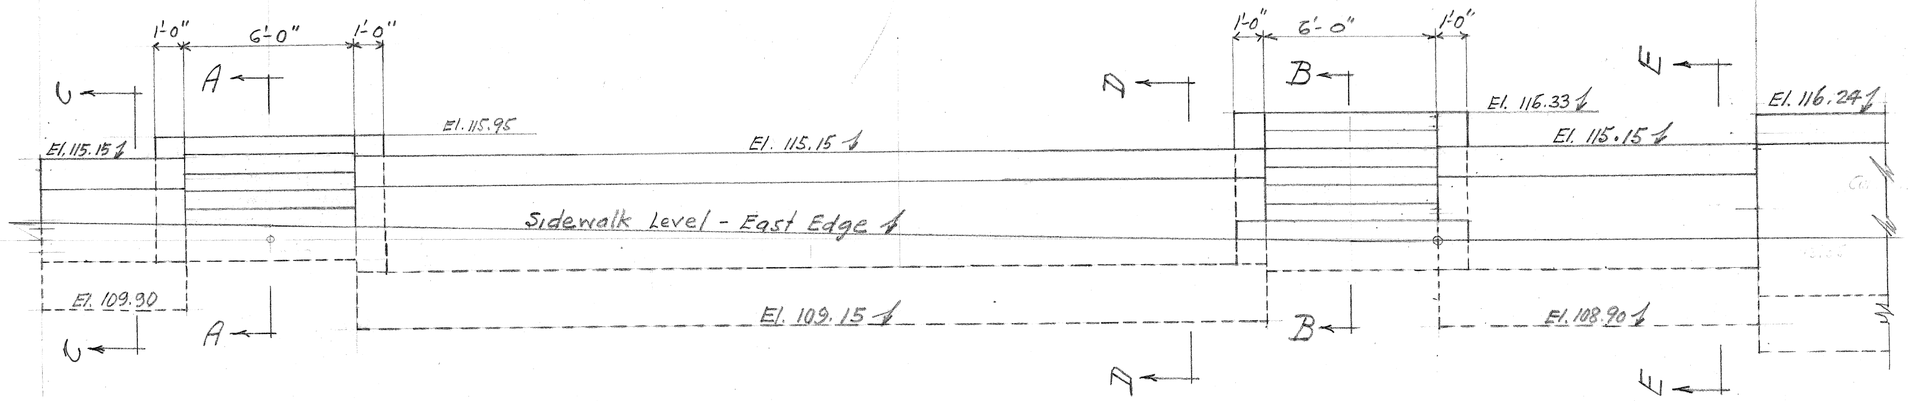

STREET ELEVATION

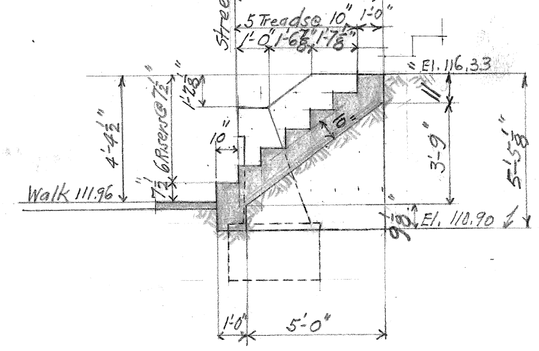

SECTION B-B

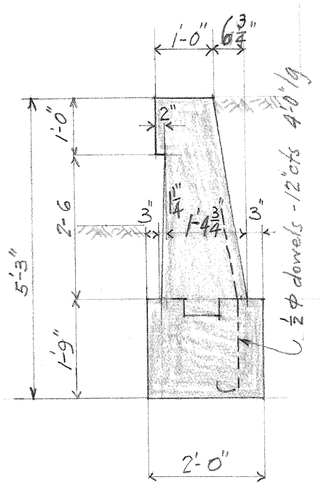

SECTION C-C

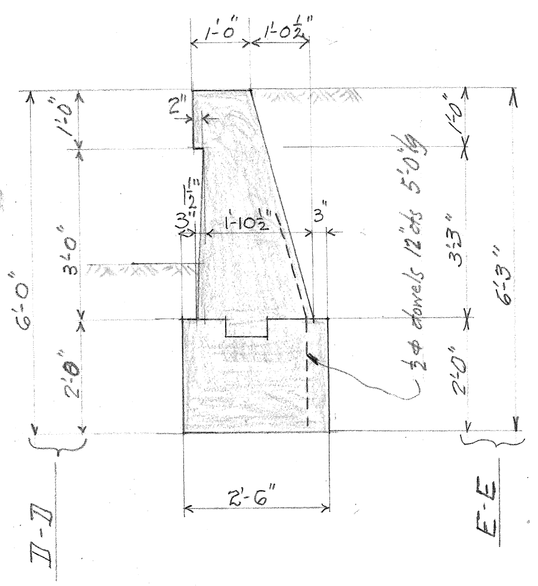

SECTION D-D & E-E

CITY OF DETROIT
DEPARTMENT OF PUBLIC WORKS
Office of City Engineer

LIVERNOIS AVE. - WALLS

East Side of Street - South of Plumer.

Scale ½" & 1" = 1 ft. October 25-33