S-101-D

S-100-C

S-110-A

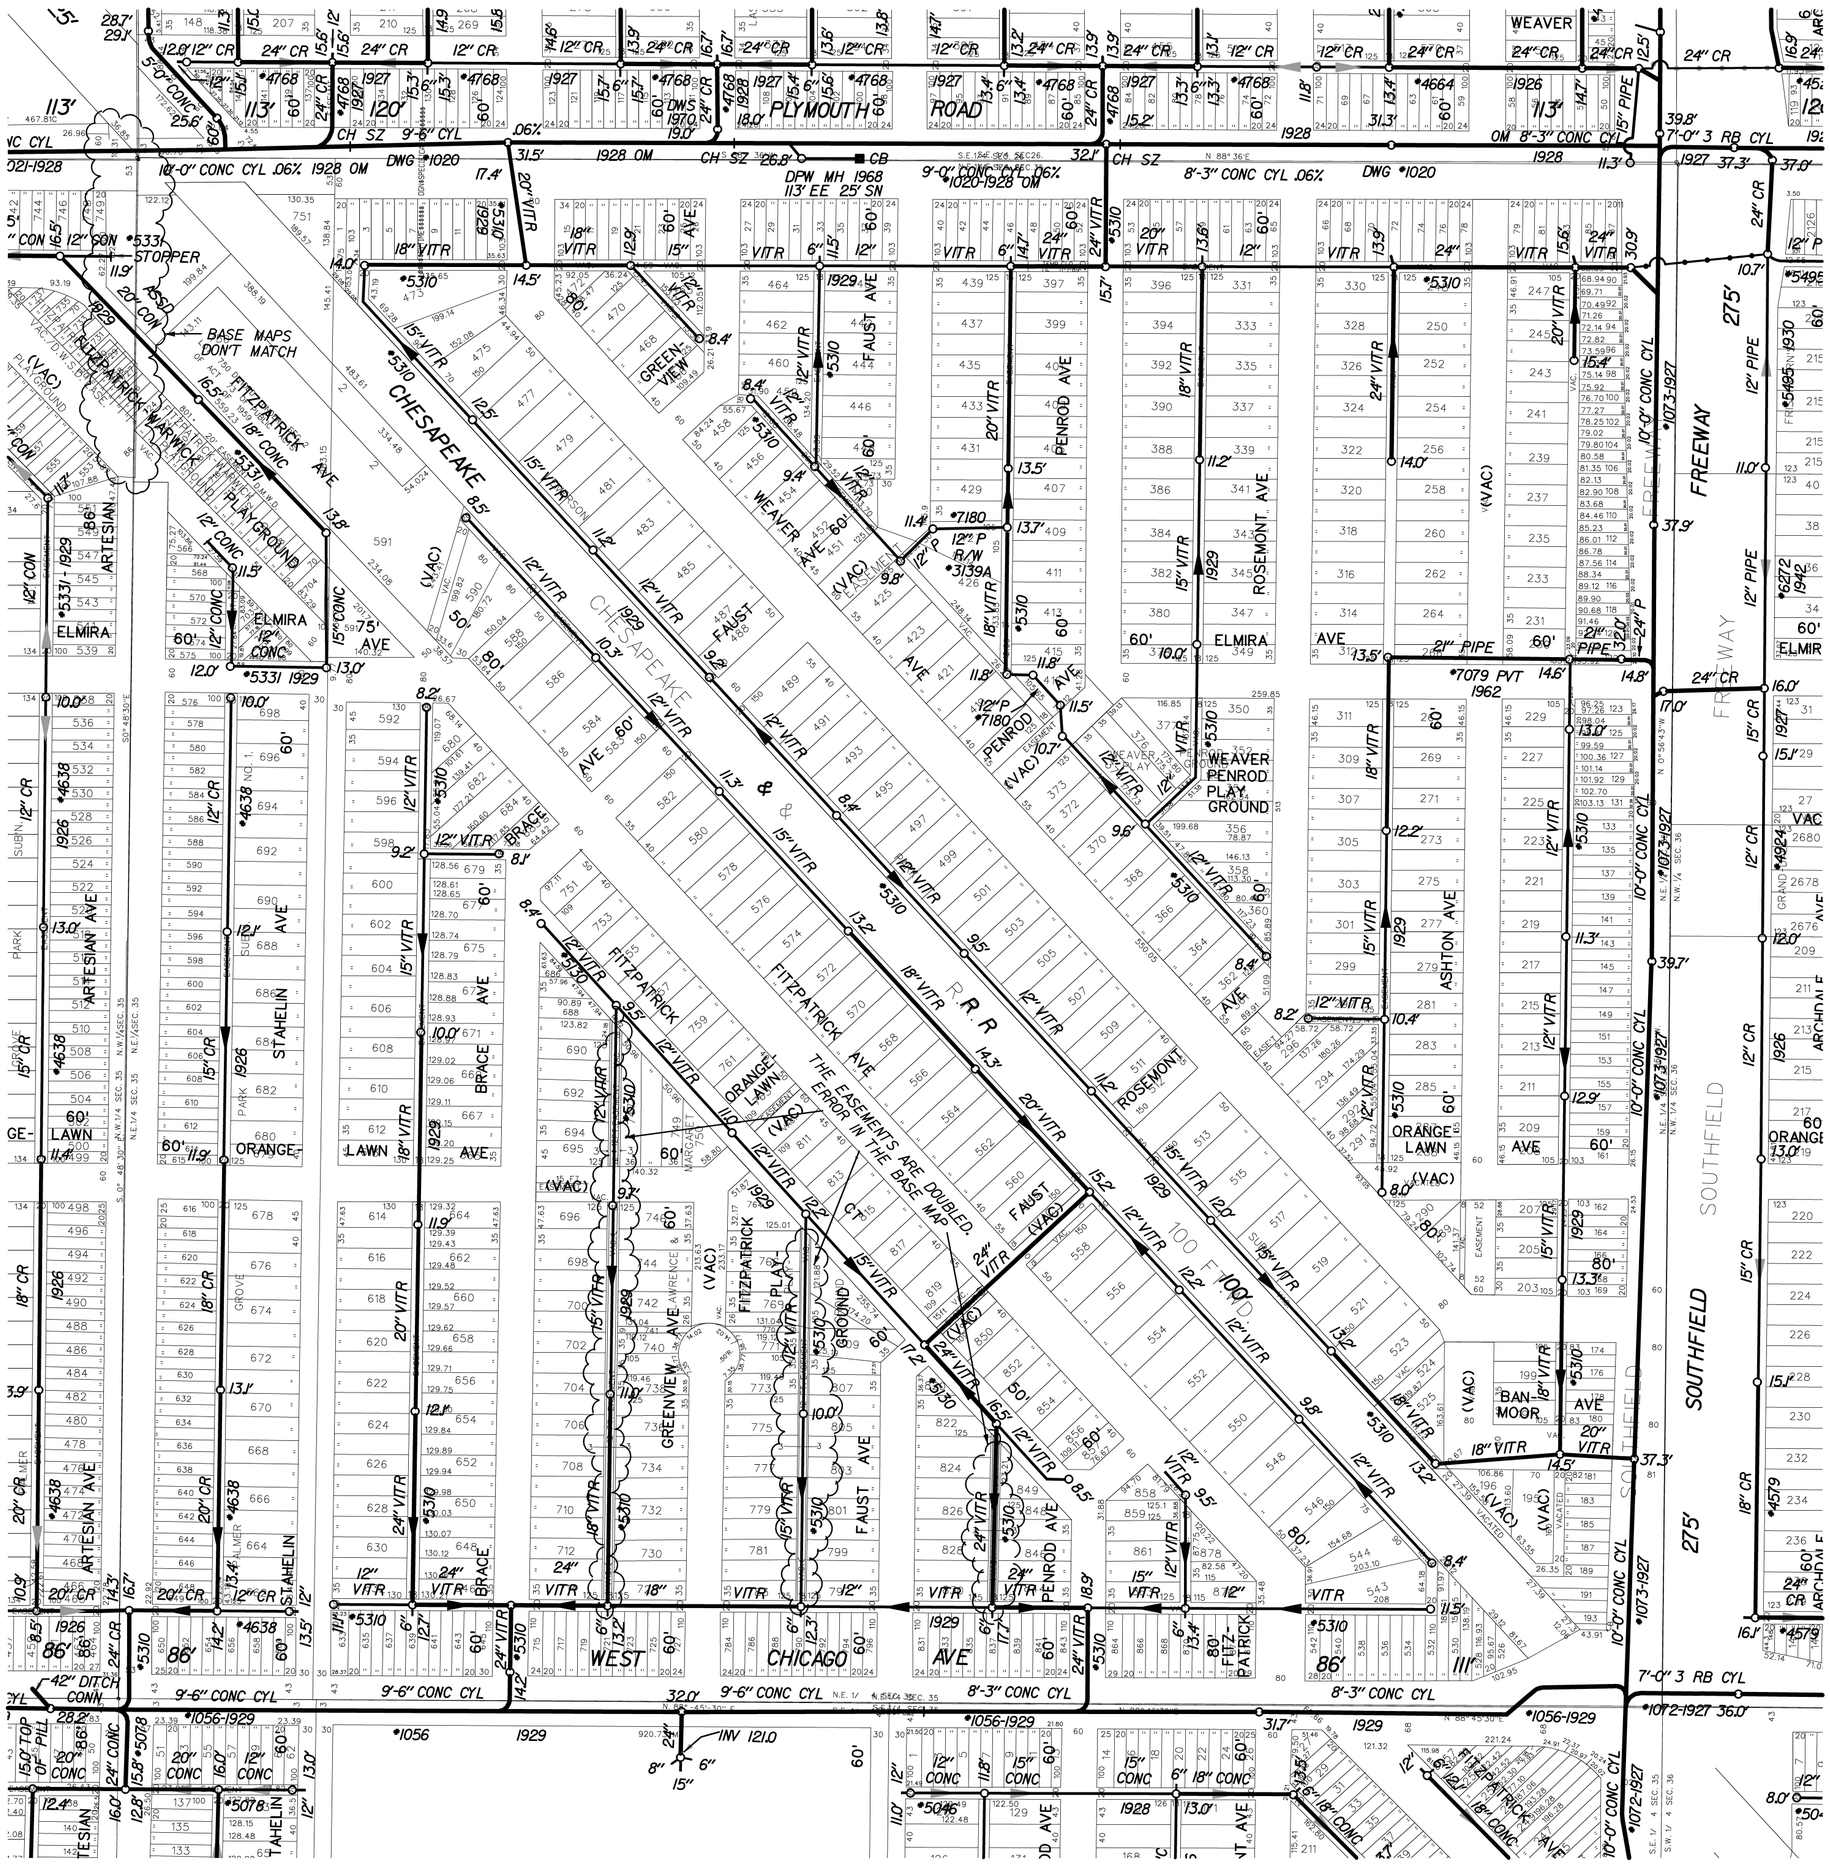

S-100-B

S-100-D

SEWER MAP	CITY OF DETROIT

SCALE: 1" = 200'
0 200 400

DWSD SEC. MAP NUMBER: S-100-C

NOTES:

NAME	DATE
DIGITIZED BY: CEA, INC.	08-21-96
CHECKED BY: DWSD	08-21-96
LOG	
REVISED THRU:	03-15-06
PRINT DATE:	03-24-99

WATER & SEWERAGE DETROIT DEPT.

NORTH

STATE PLANE