S-10-B

S-10-E

S-10-A

S-10-D

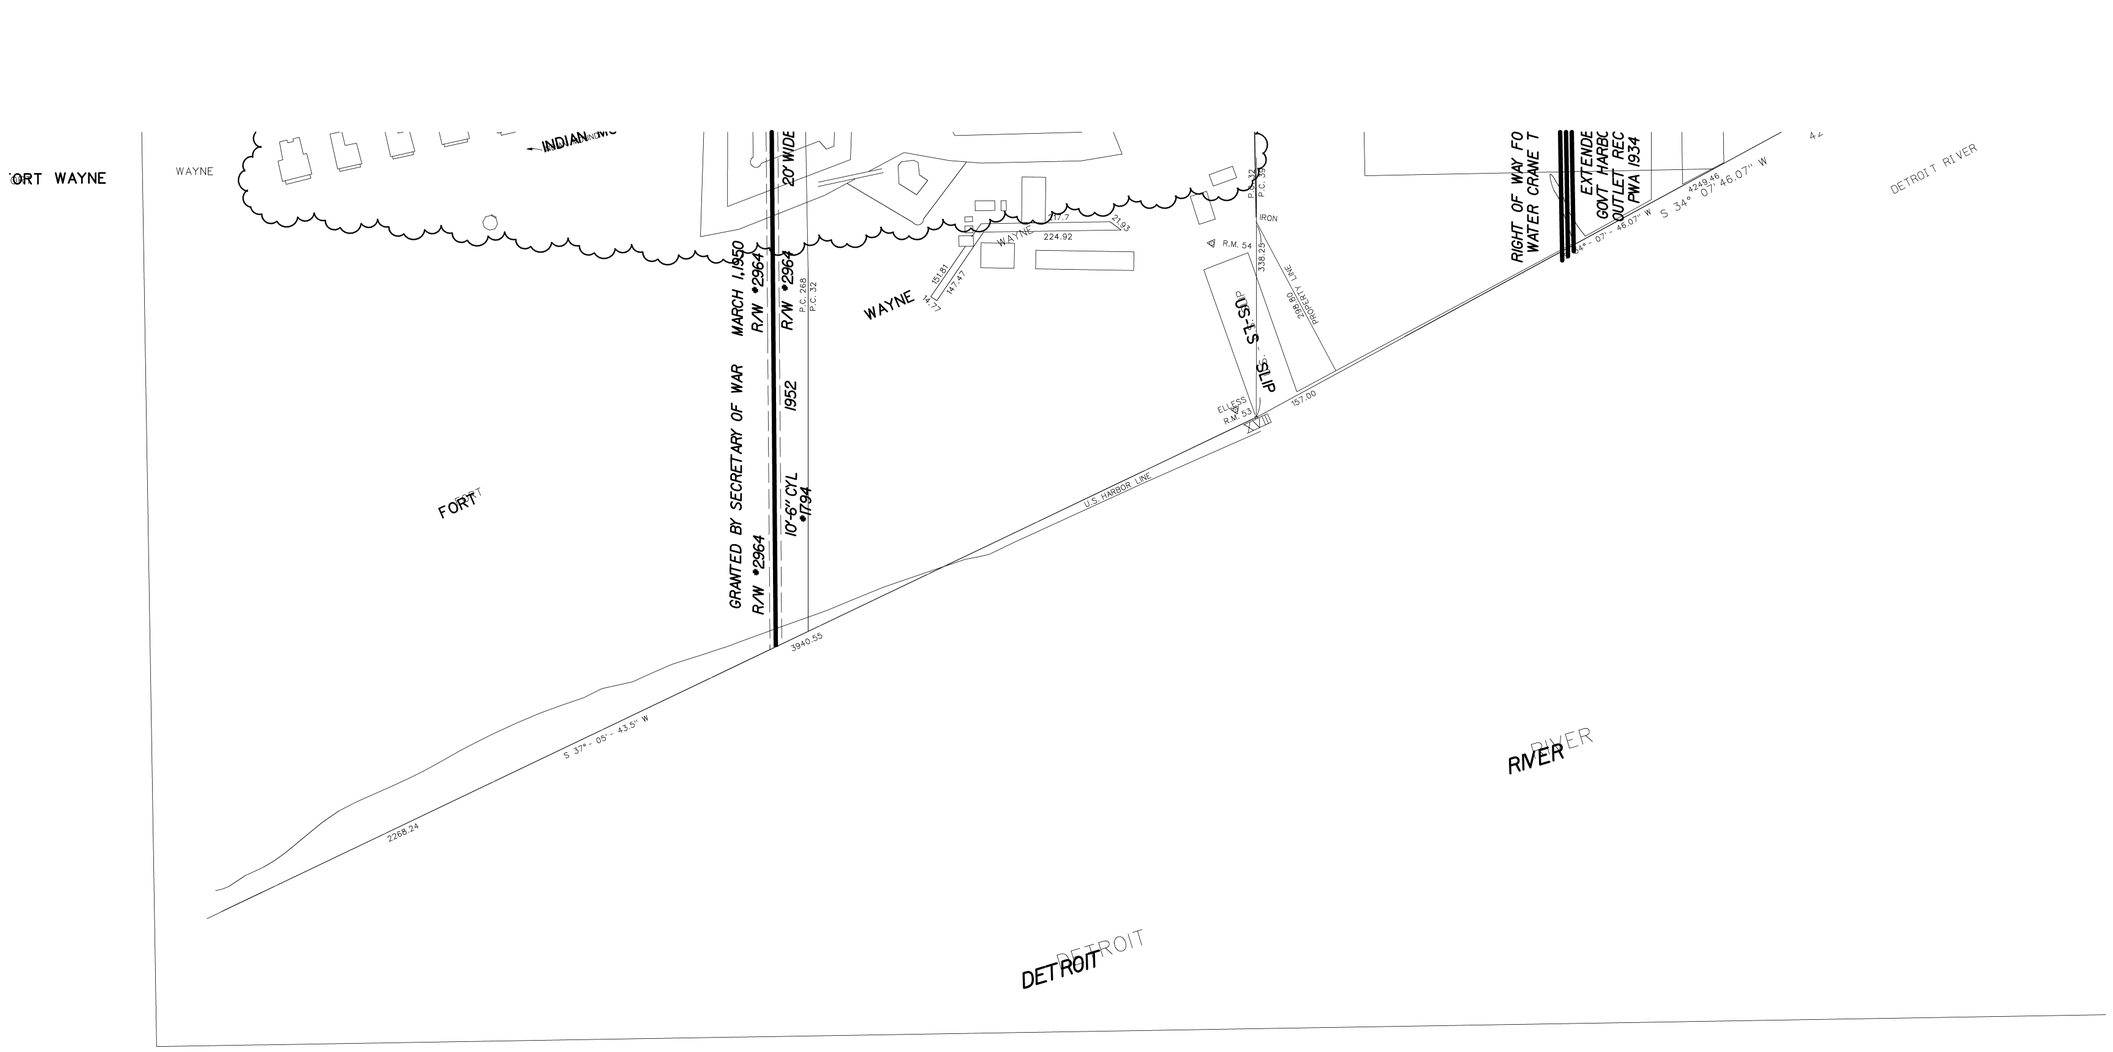

WATER & SEWERAGE DEPT. DETROIT

SEWER MAP

CITY OF DETROIT

SCALE: 1" = 200'
0 200 400

DWSD SEC. MAP NUMBER:
S-10-E

NOTES:

NAME	DATE
DIGITIZED BY: CEA, INC.	06-12-96
CHECKED BY: DWSD	06-12-96
LOG	
REVISED THRU:	12-31-03
PRINT DATE:	02-01-99

NORTH

STATE PLANE