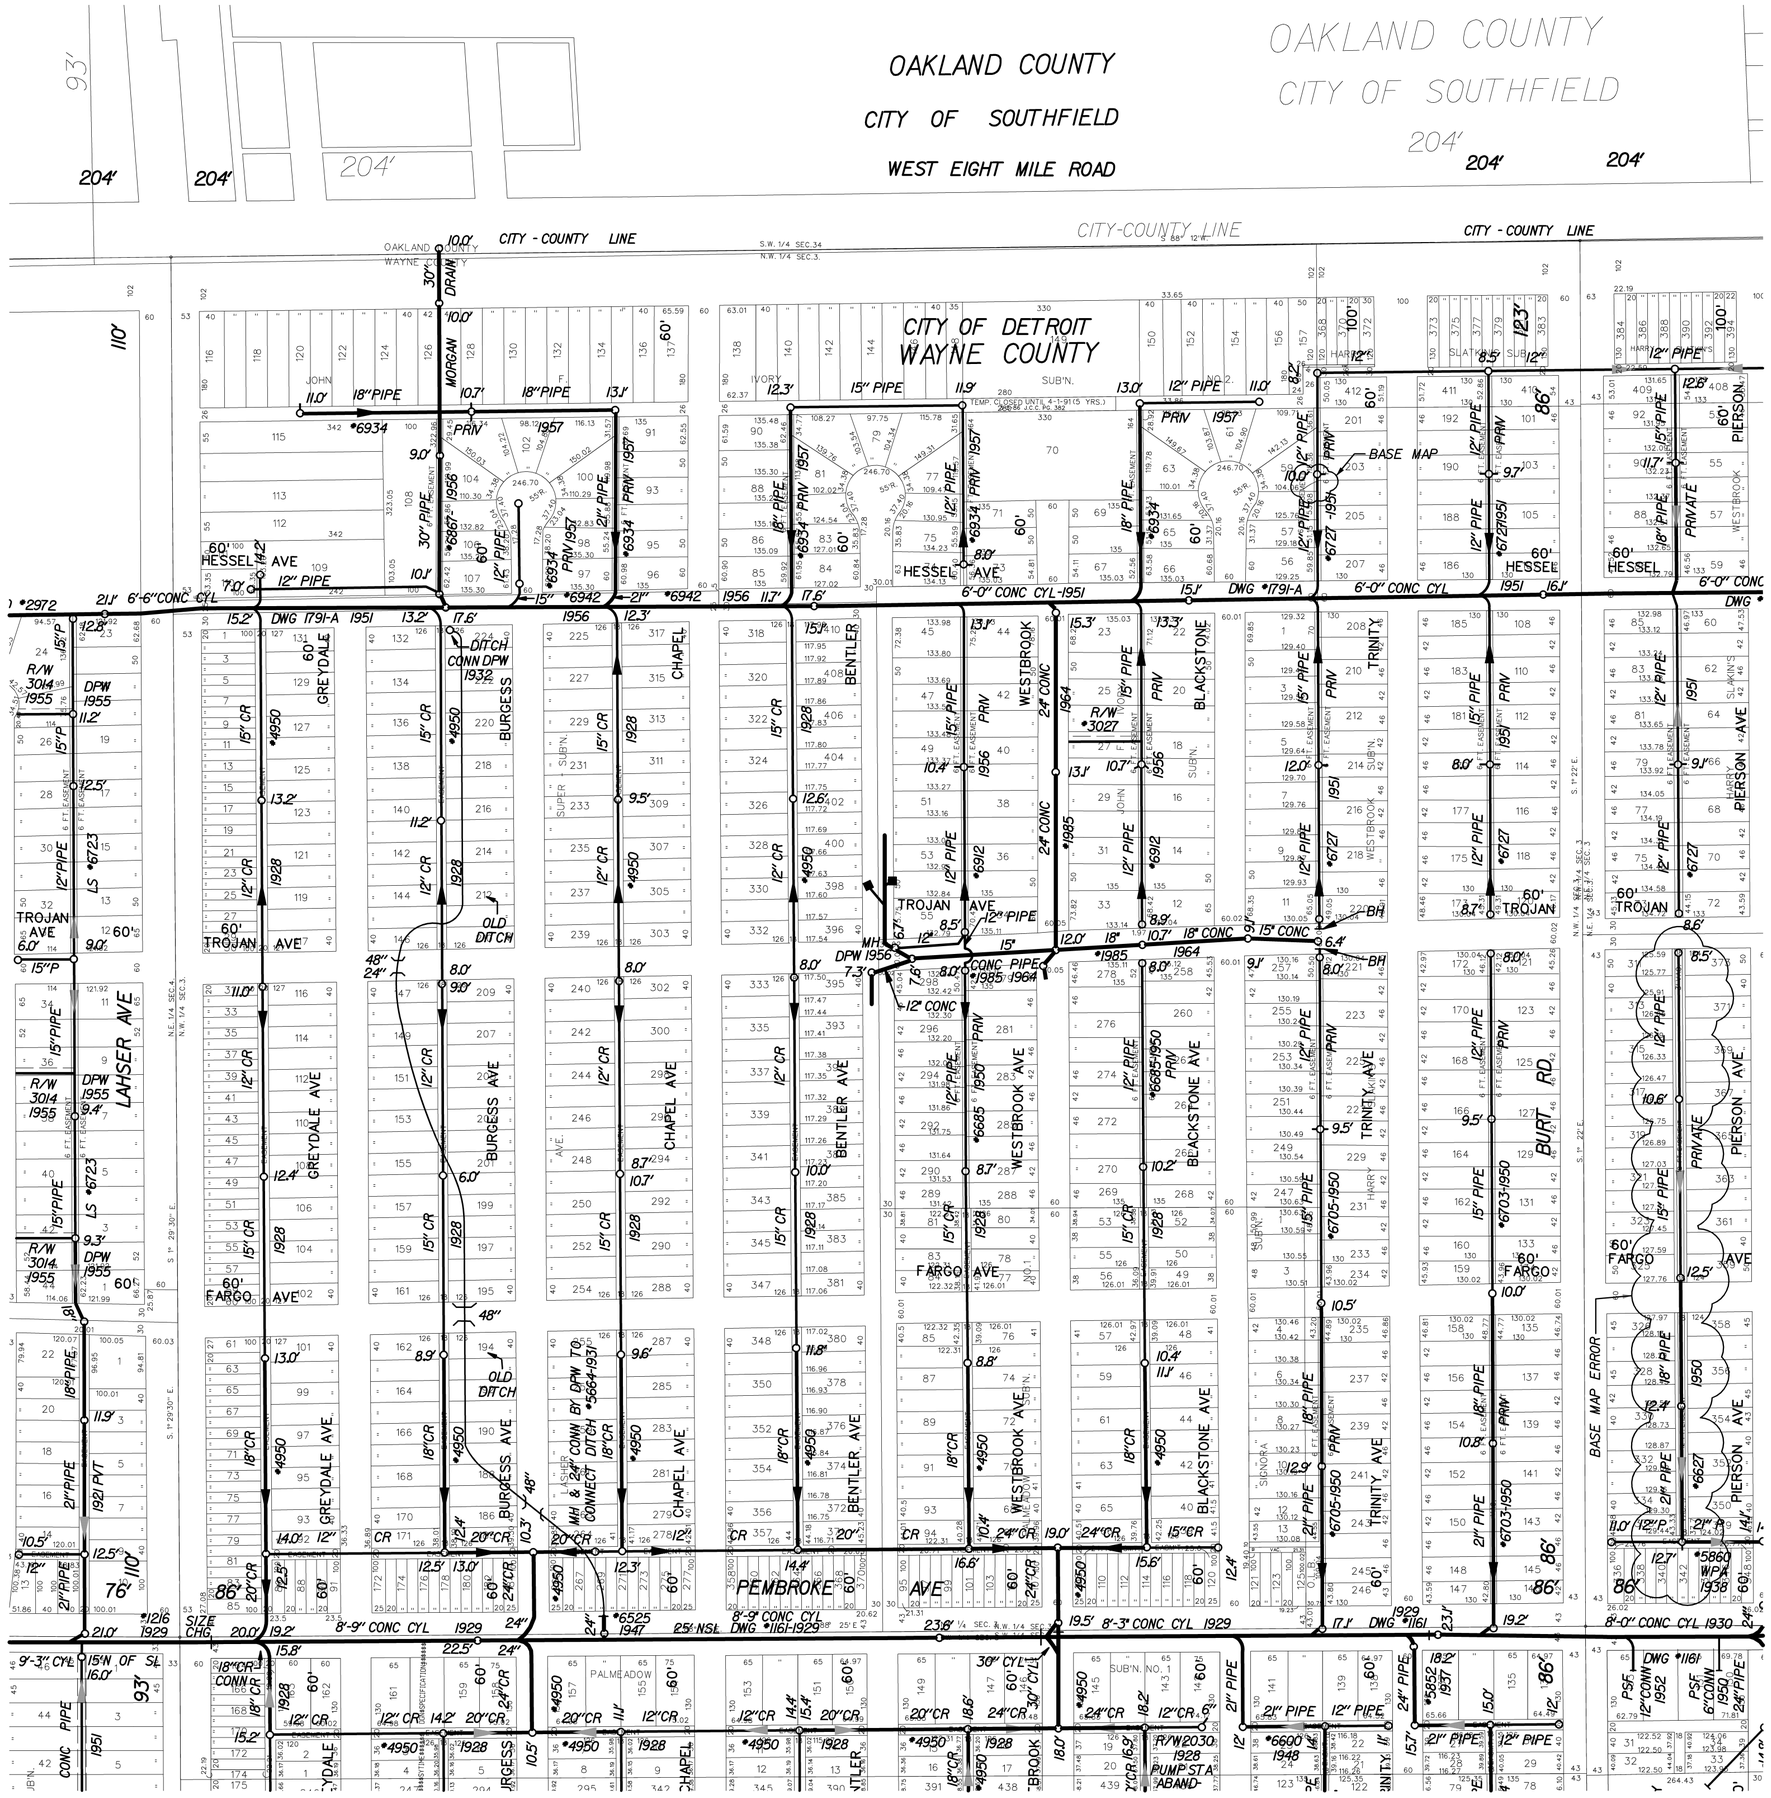


S-123-A

S-115-B

# S-115-D

| SEWER MAP | CITY OF DETROIT |
|---|---|

| SCALE: 1" = 200' (0 — 200 — 400) | DWSD SEC. MAP NUMBER: S-115-C | REVISED THRU: 12-31-03 |
|---|---|---|

| DIGITIZED BY: CEA, INC. | DATE |
|---|---|
| A. DEODHAR | 08-04-95 |
| W. A. ROBERTS SR. | 11-13-96 |
| CHECKED BY DWSD: | |
| PRINT DATE: | 10-5-00 |

WATER & SEWERAGE DEPT. DETROIT

NORTH

STATE PLANE