S-11-A

S-11-F

S-11-E

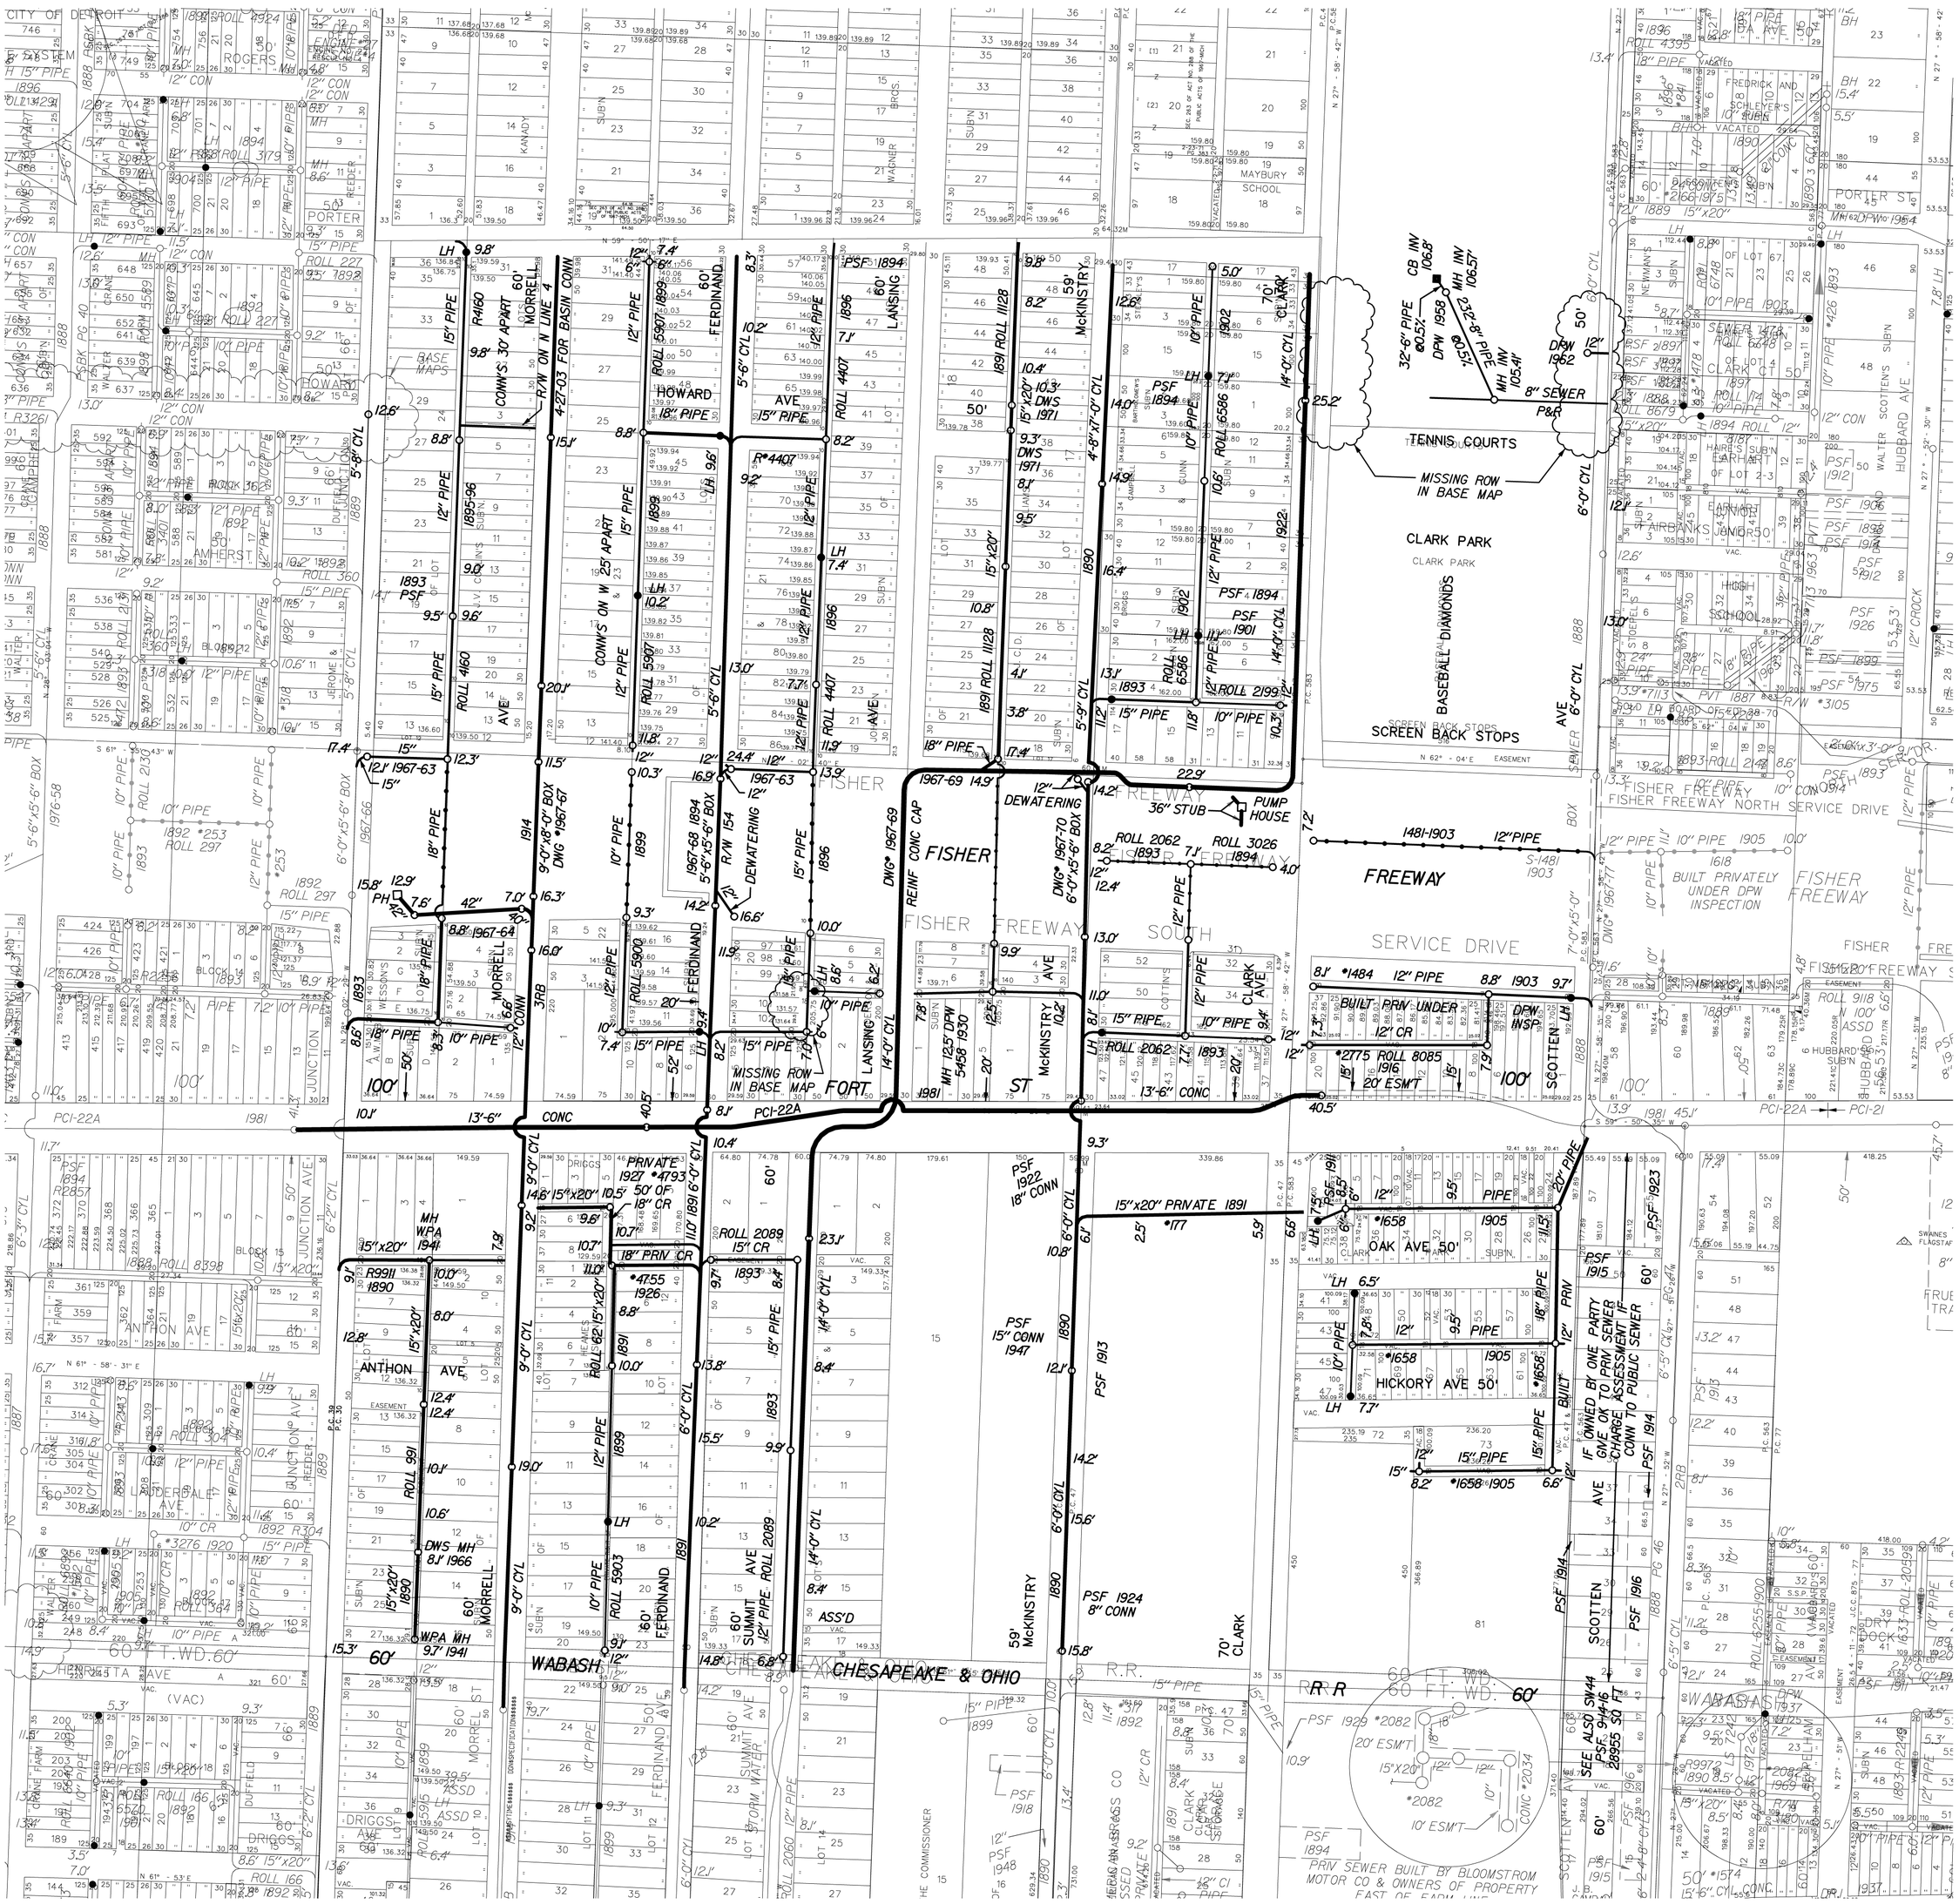

S-18-C

S-10-A

WATER & SEWERAGE DETROIT DEPT.

SEWER MAP	CITY OF DETROIT

SCALE: 1" = 200' (0 – 200 – 400)	DWSD SEC. MAP NUMBER: S-11-F	NOTES:

NAME	DATE
DIGITIZED BY: CEA, INC.	06-12-96
CHECKED BY: DWSD	06-12-96
LOG	
REVISED THRU:	
PRINT DATE:	02-22-00

NORTH

STATE PLANE