S-13-E

S-12-B

S-12-C

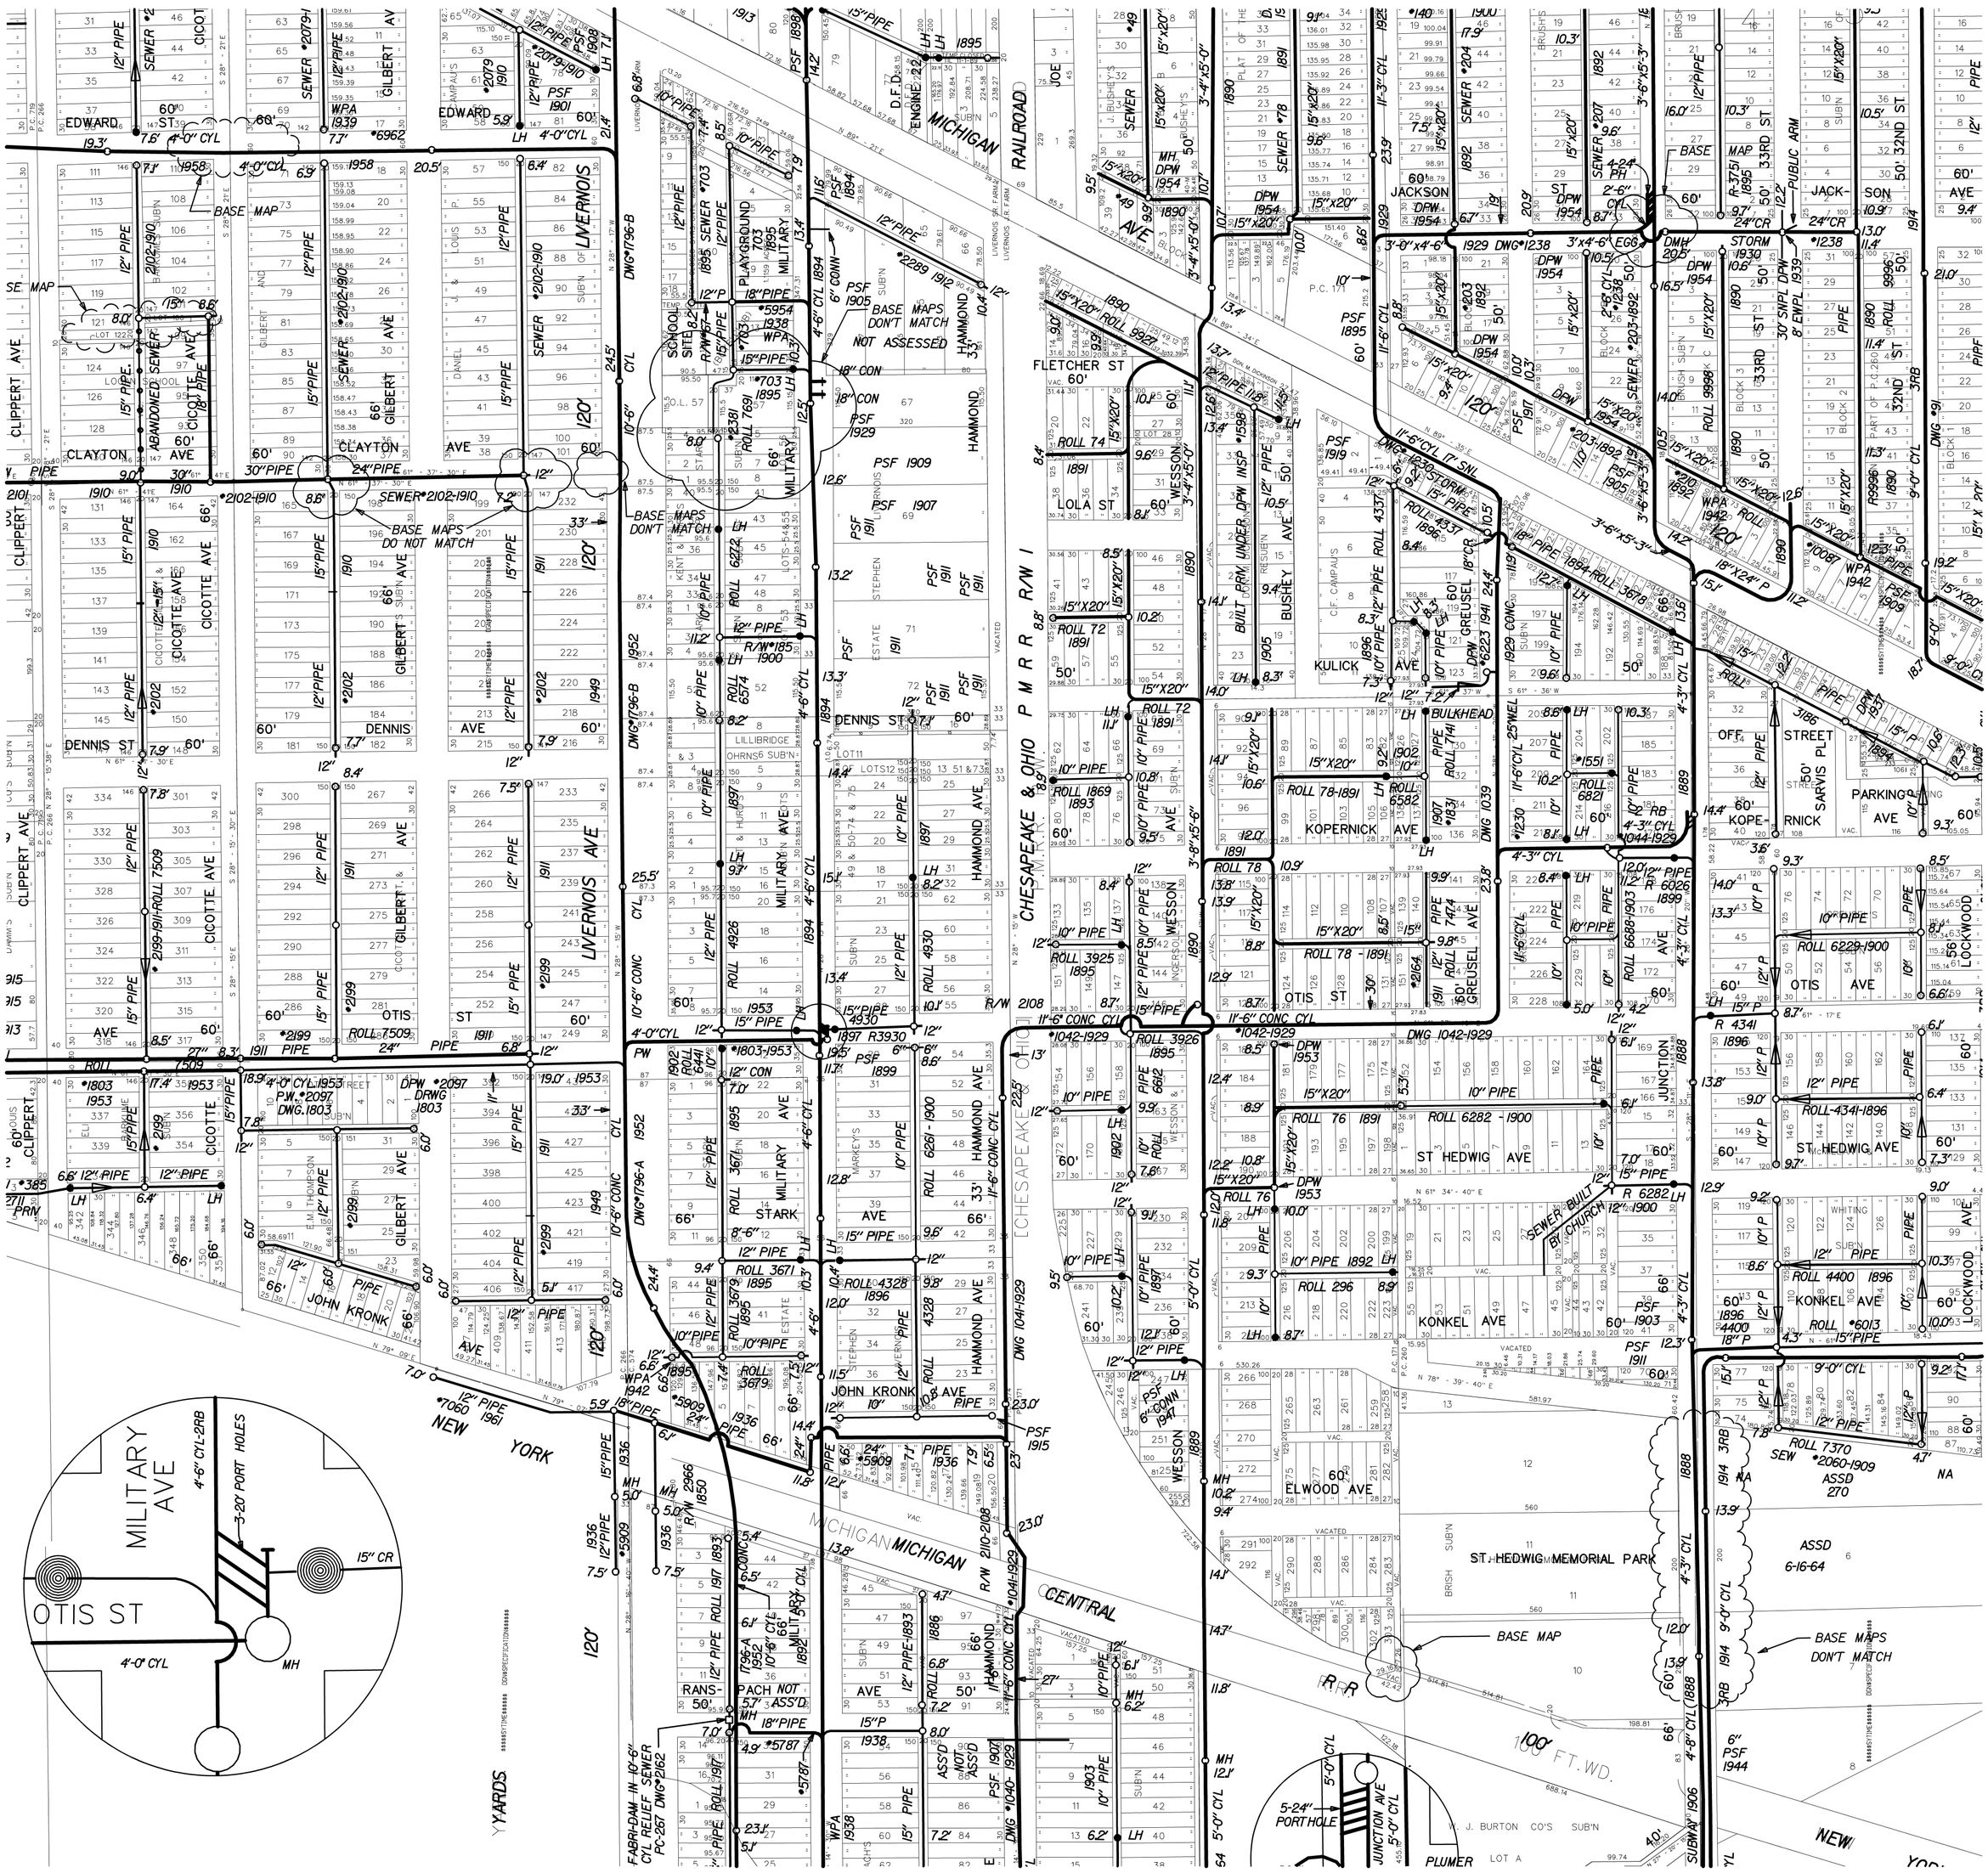

S-12-E

SEWER MAP	CITY OF DETROIT

SCALE: 1" = 200'
0 200 400

DWSD SEC. MAP NUMBER:
S-12-B

NOTES:

NAME	DATE
DIGITIZED BY: CEA, INC.	06-12-96
CHECKED BY: DWSD	06-12-96
LOG	
REVISED THRU:	03-15-06
PRINT DATE:	01-22-99

WATER & SEWERAGE DEPT. DETROIT

NORTH

STATE PLANE