S-12-B

S-12-E

S-12-D

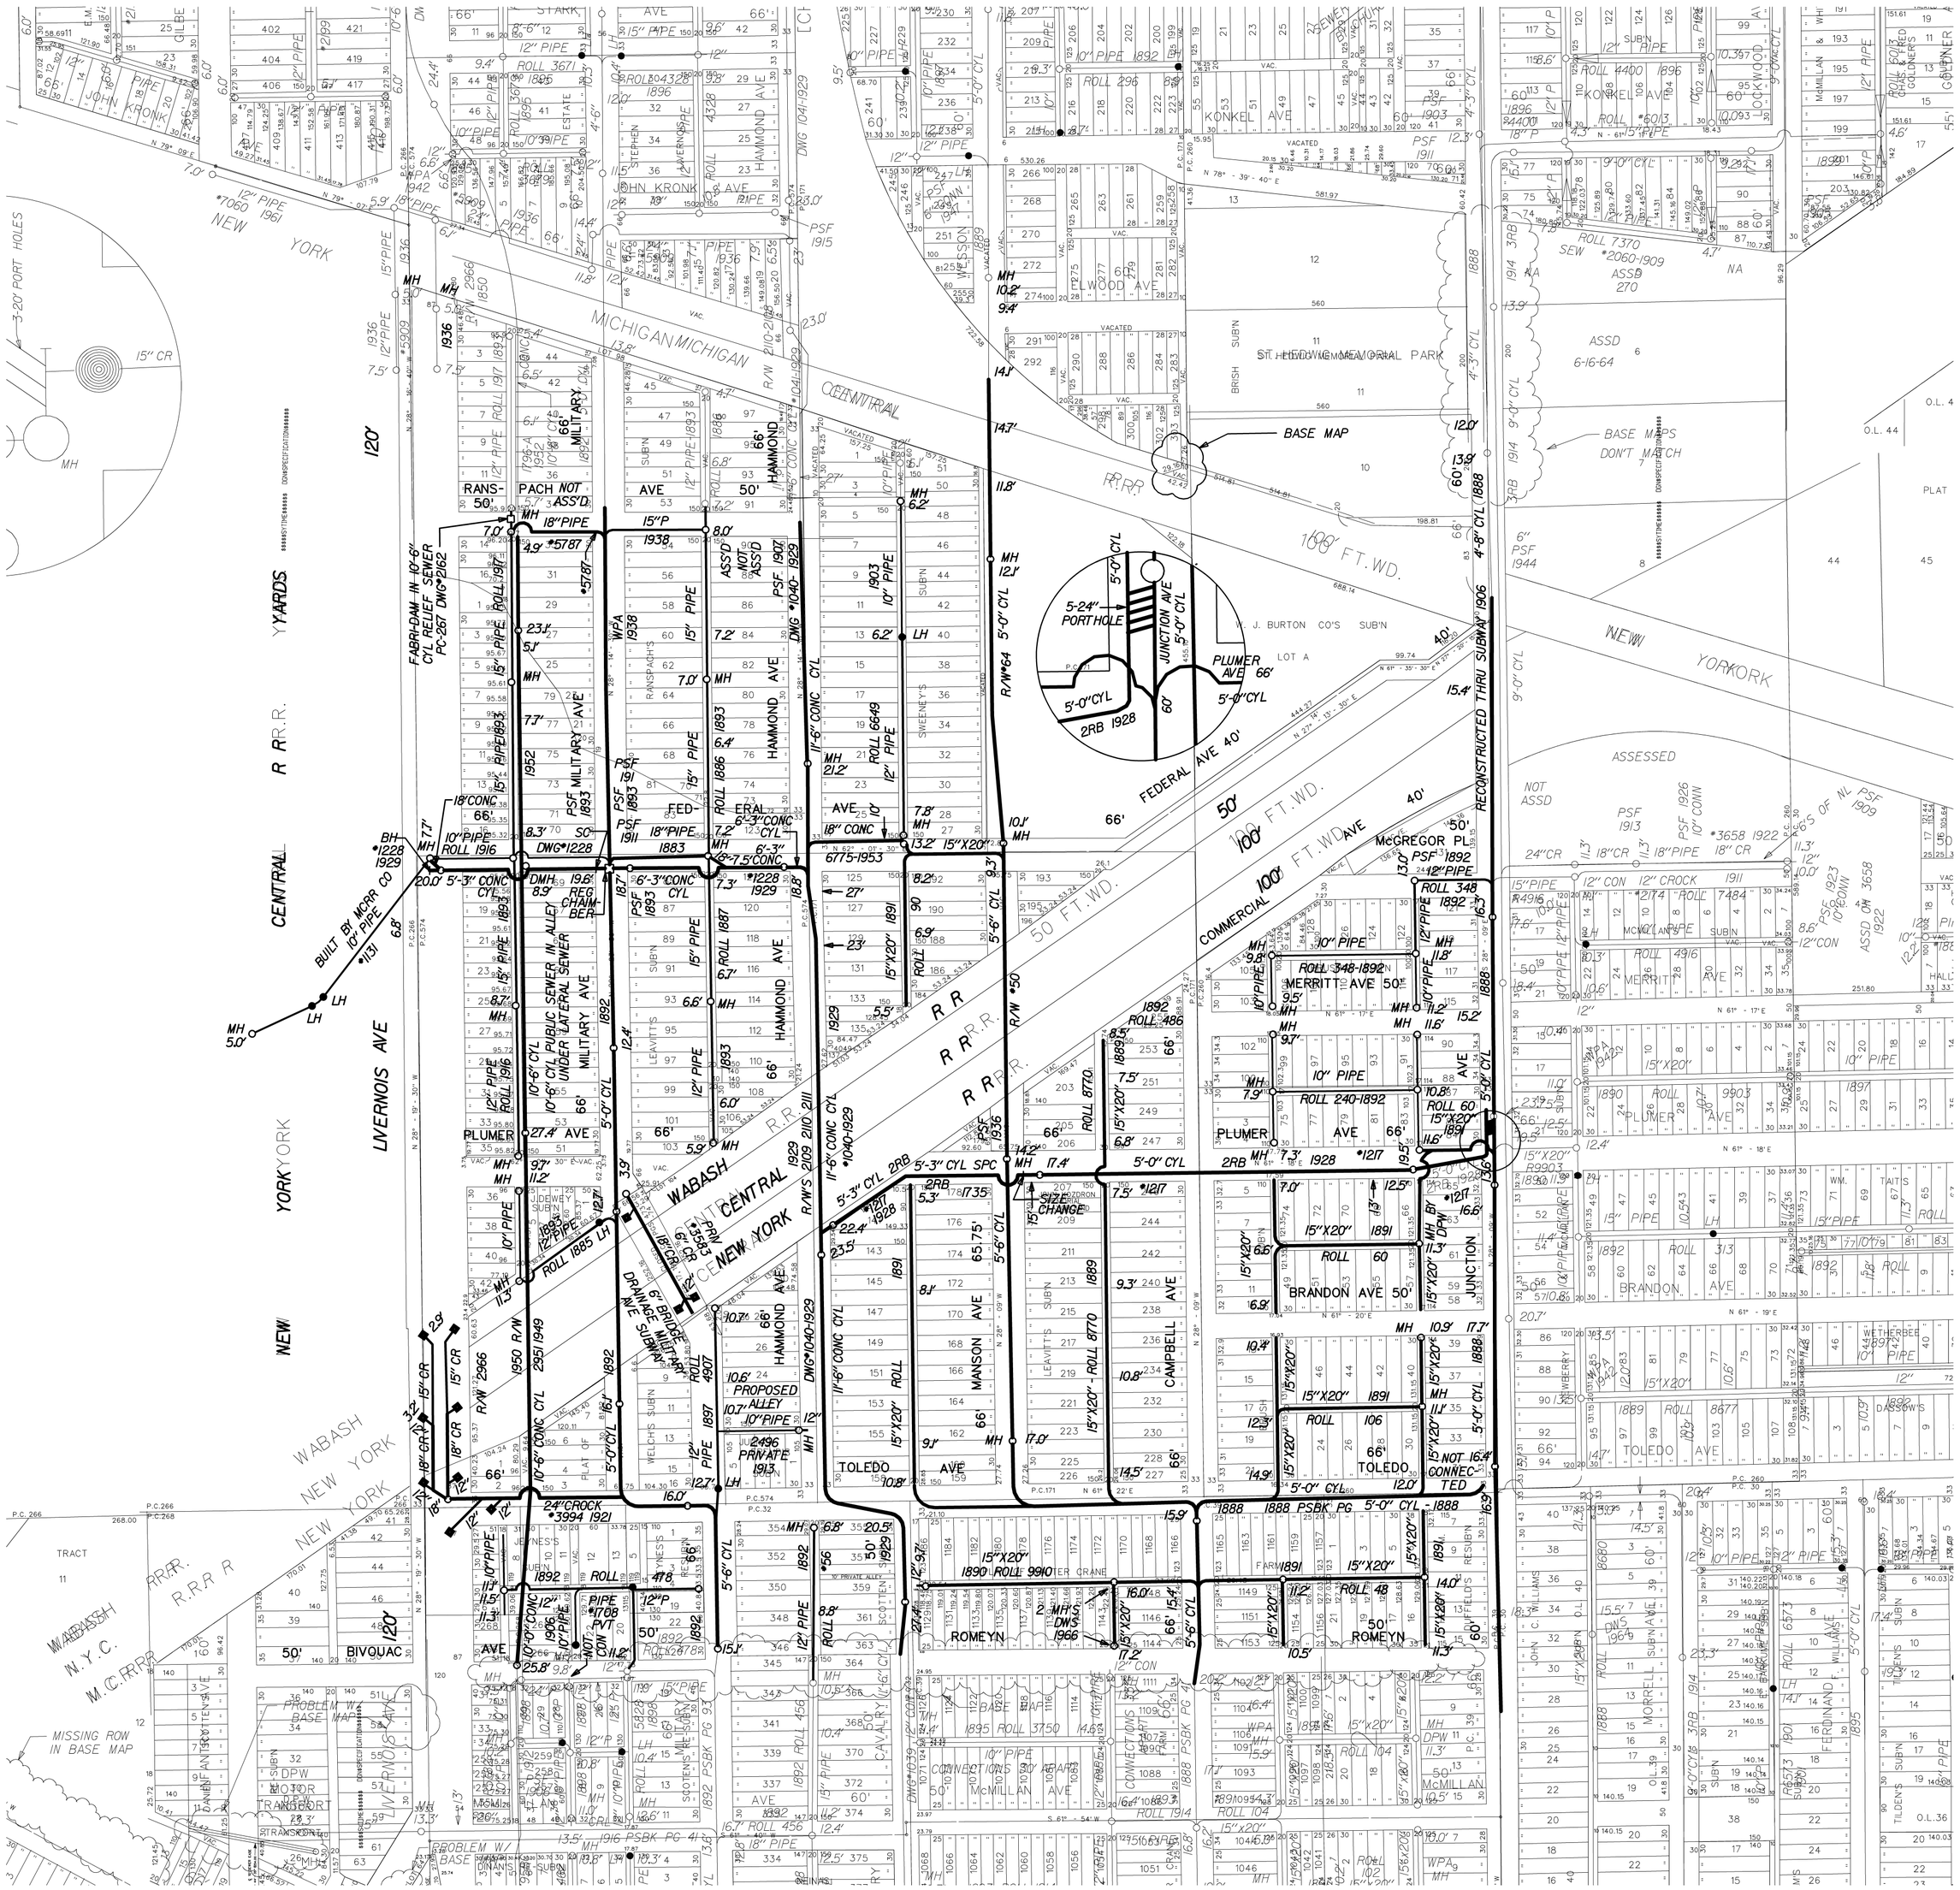

S-11-B

SEWER MAP	CITY OF DETROIT

SCALE: 1" = 200'
0 200 400

DWSD SEC. MAP NUMBER:
S-12-E

NOTES:

NAME	DATE
DIGITIZED BY: CEA, INC.	06-12-96
CHECKED BY: DWSD	06-12-96
LOG	
REVISED THRU:	03-15-06
PRINT DATE:	02-03-99

WATER & SEWERAGE DEPT. DETROIT

NORTH

STATE PLANE

S-12-F