S-26-B

S-26-E

S-26-D

S-26-F

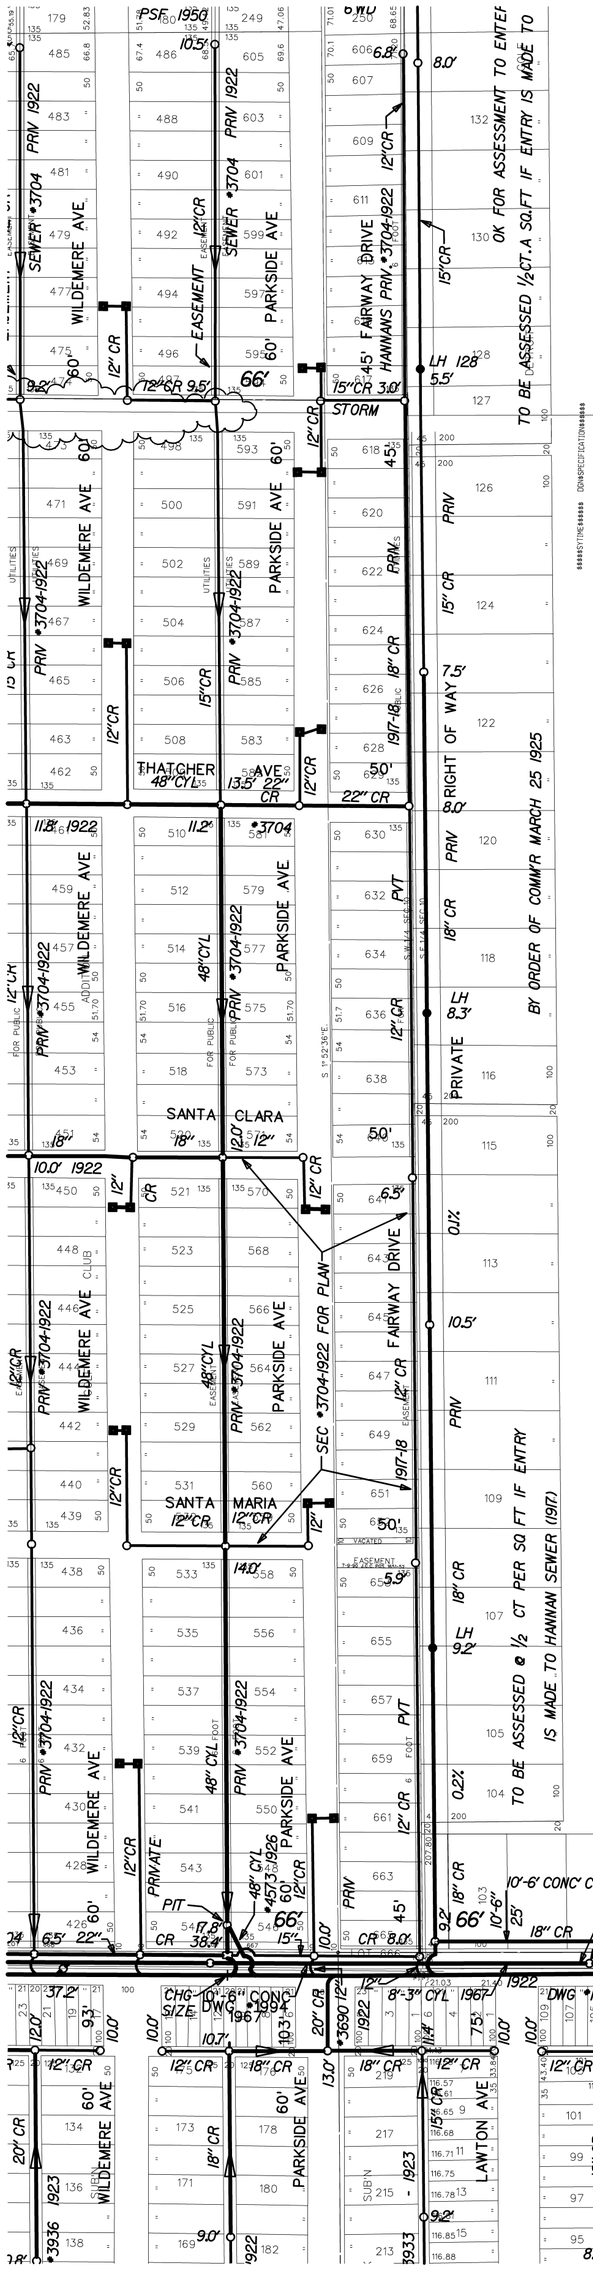

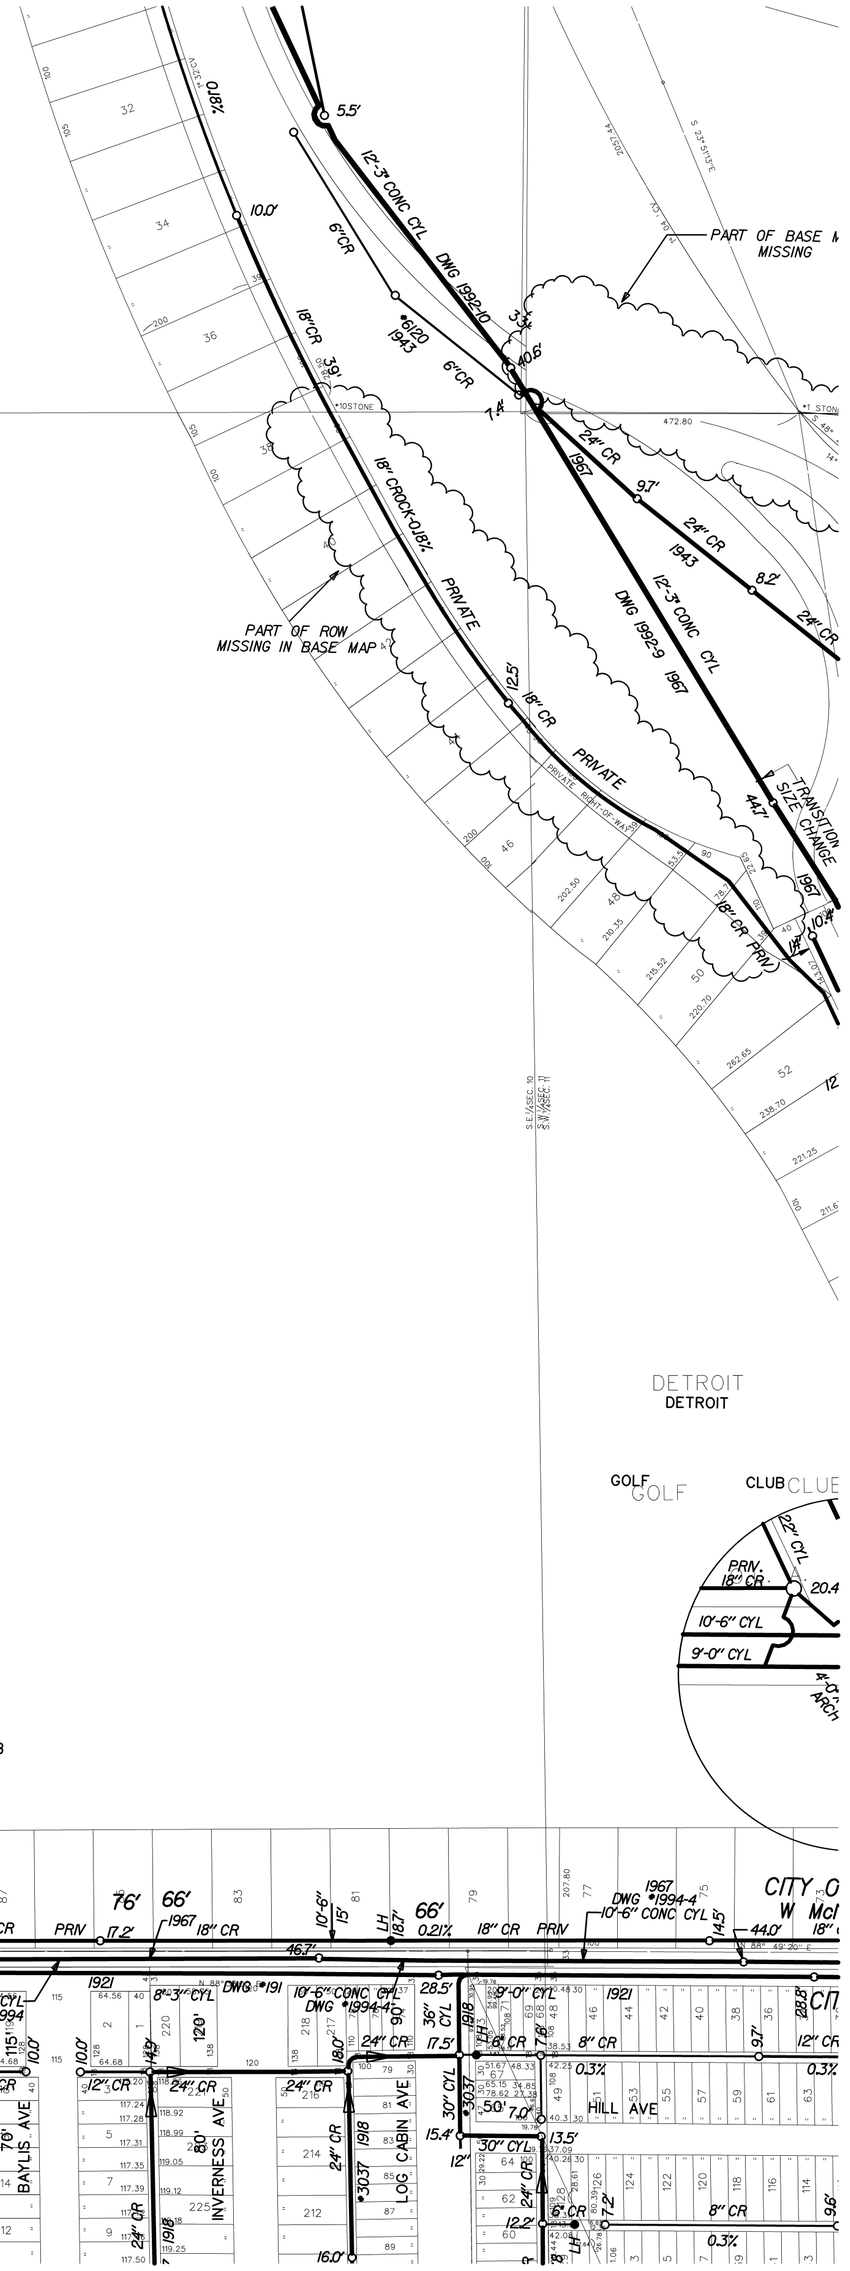

S-25-B

SEWER MAP	CITY OF DETROIT

NAME	DATE
DIGITIZED BY: CEA, INC.	08-28-96
CHECKED BY: DWSD	08-28-96
LOG	
REVISED THRU:	
PRINT DATE:	02-27-99

SCALE: 1" = 200'
0 200 400

DWSD SEC. MAP NUMBER:
S-26-E

NOTES:

WATER & SEWERAGE DEPT. DETROIT

NORTH

STATE PLANE