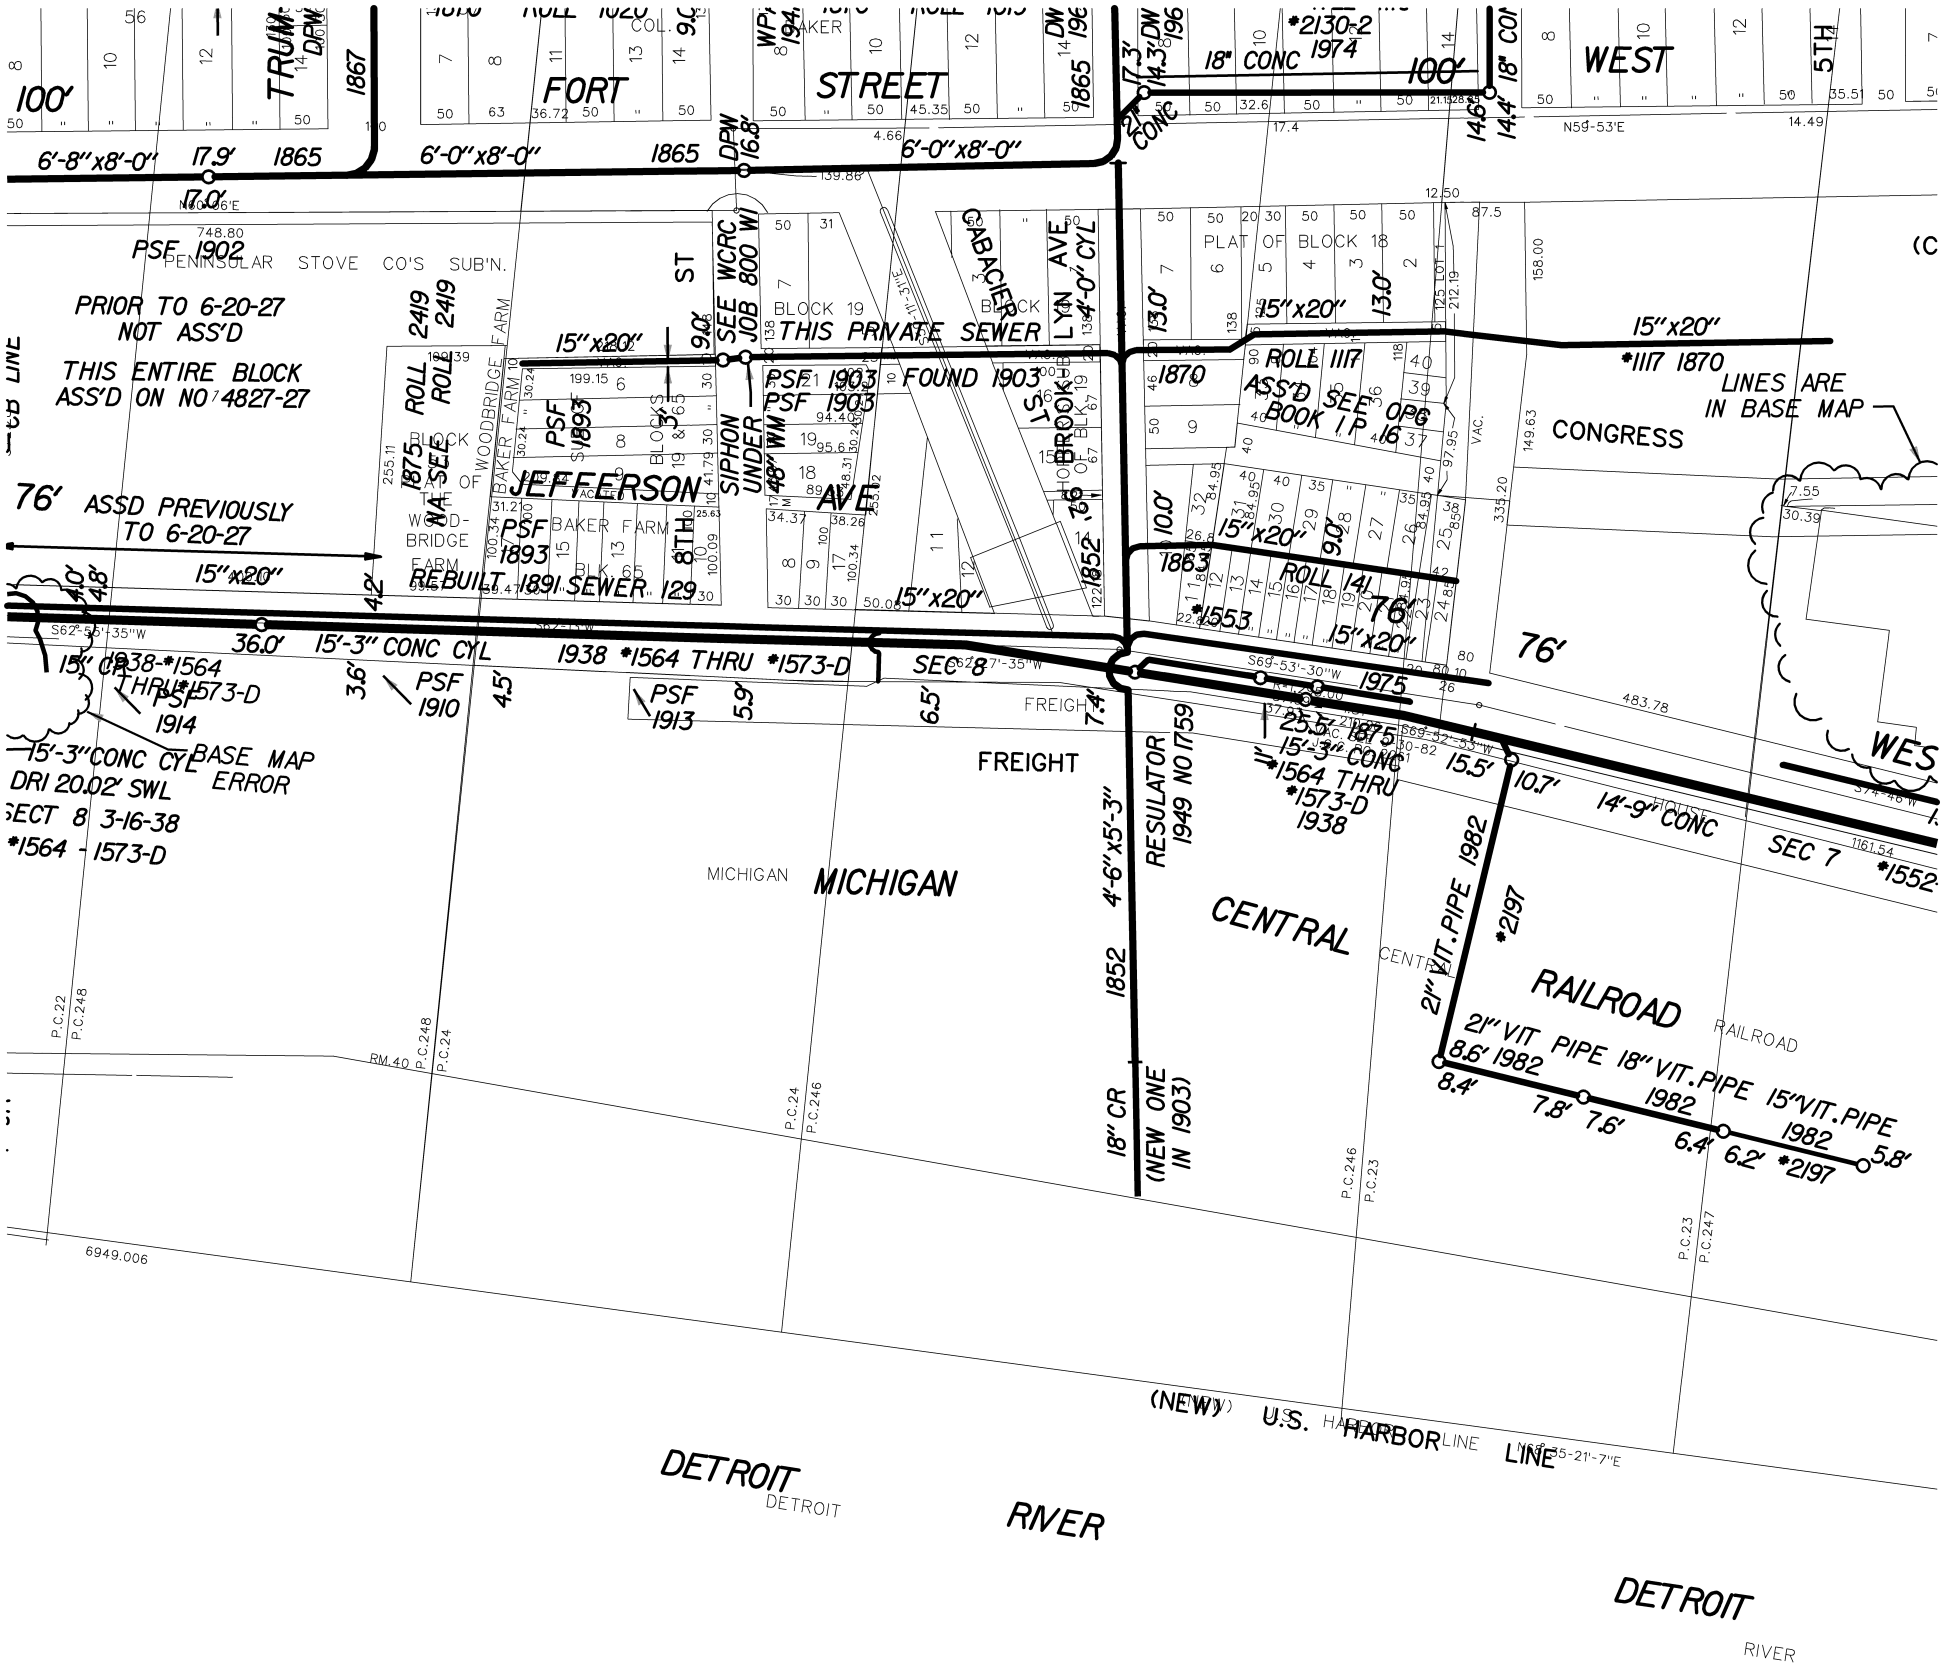

S-18-F

S-28-D4

SEWER MAP	CITY OF DETROIT
SCALE: 1" = 100' (0 100 200)	DWSD SEC. MAP NUMBER: S-28-D3

NOTES:

NAME	DATE
DIGITIZED BY: CEA, INC.	02-14-96
CHECKED BY: DWSD	02-14-96
LOG	
REVISED THRU:	
PRINT DATE:	03-01-99

NORTH

STATE PLANE