S-3-F

S-2-A

S-2-B

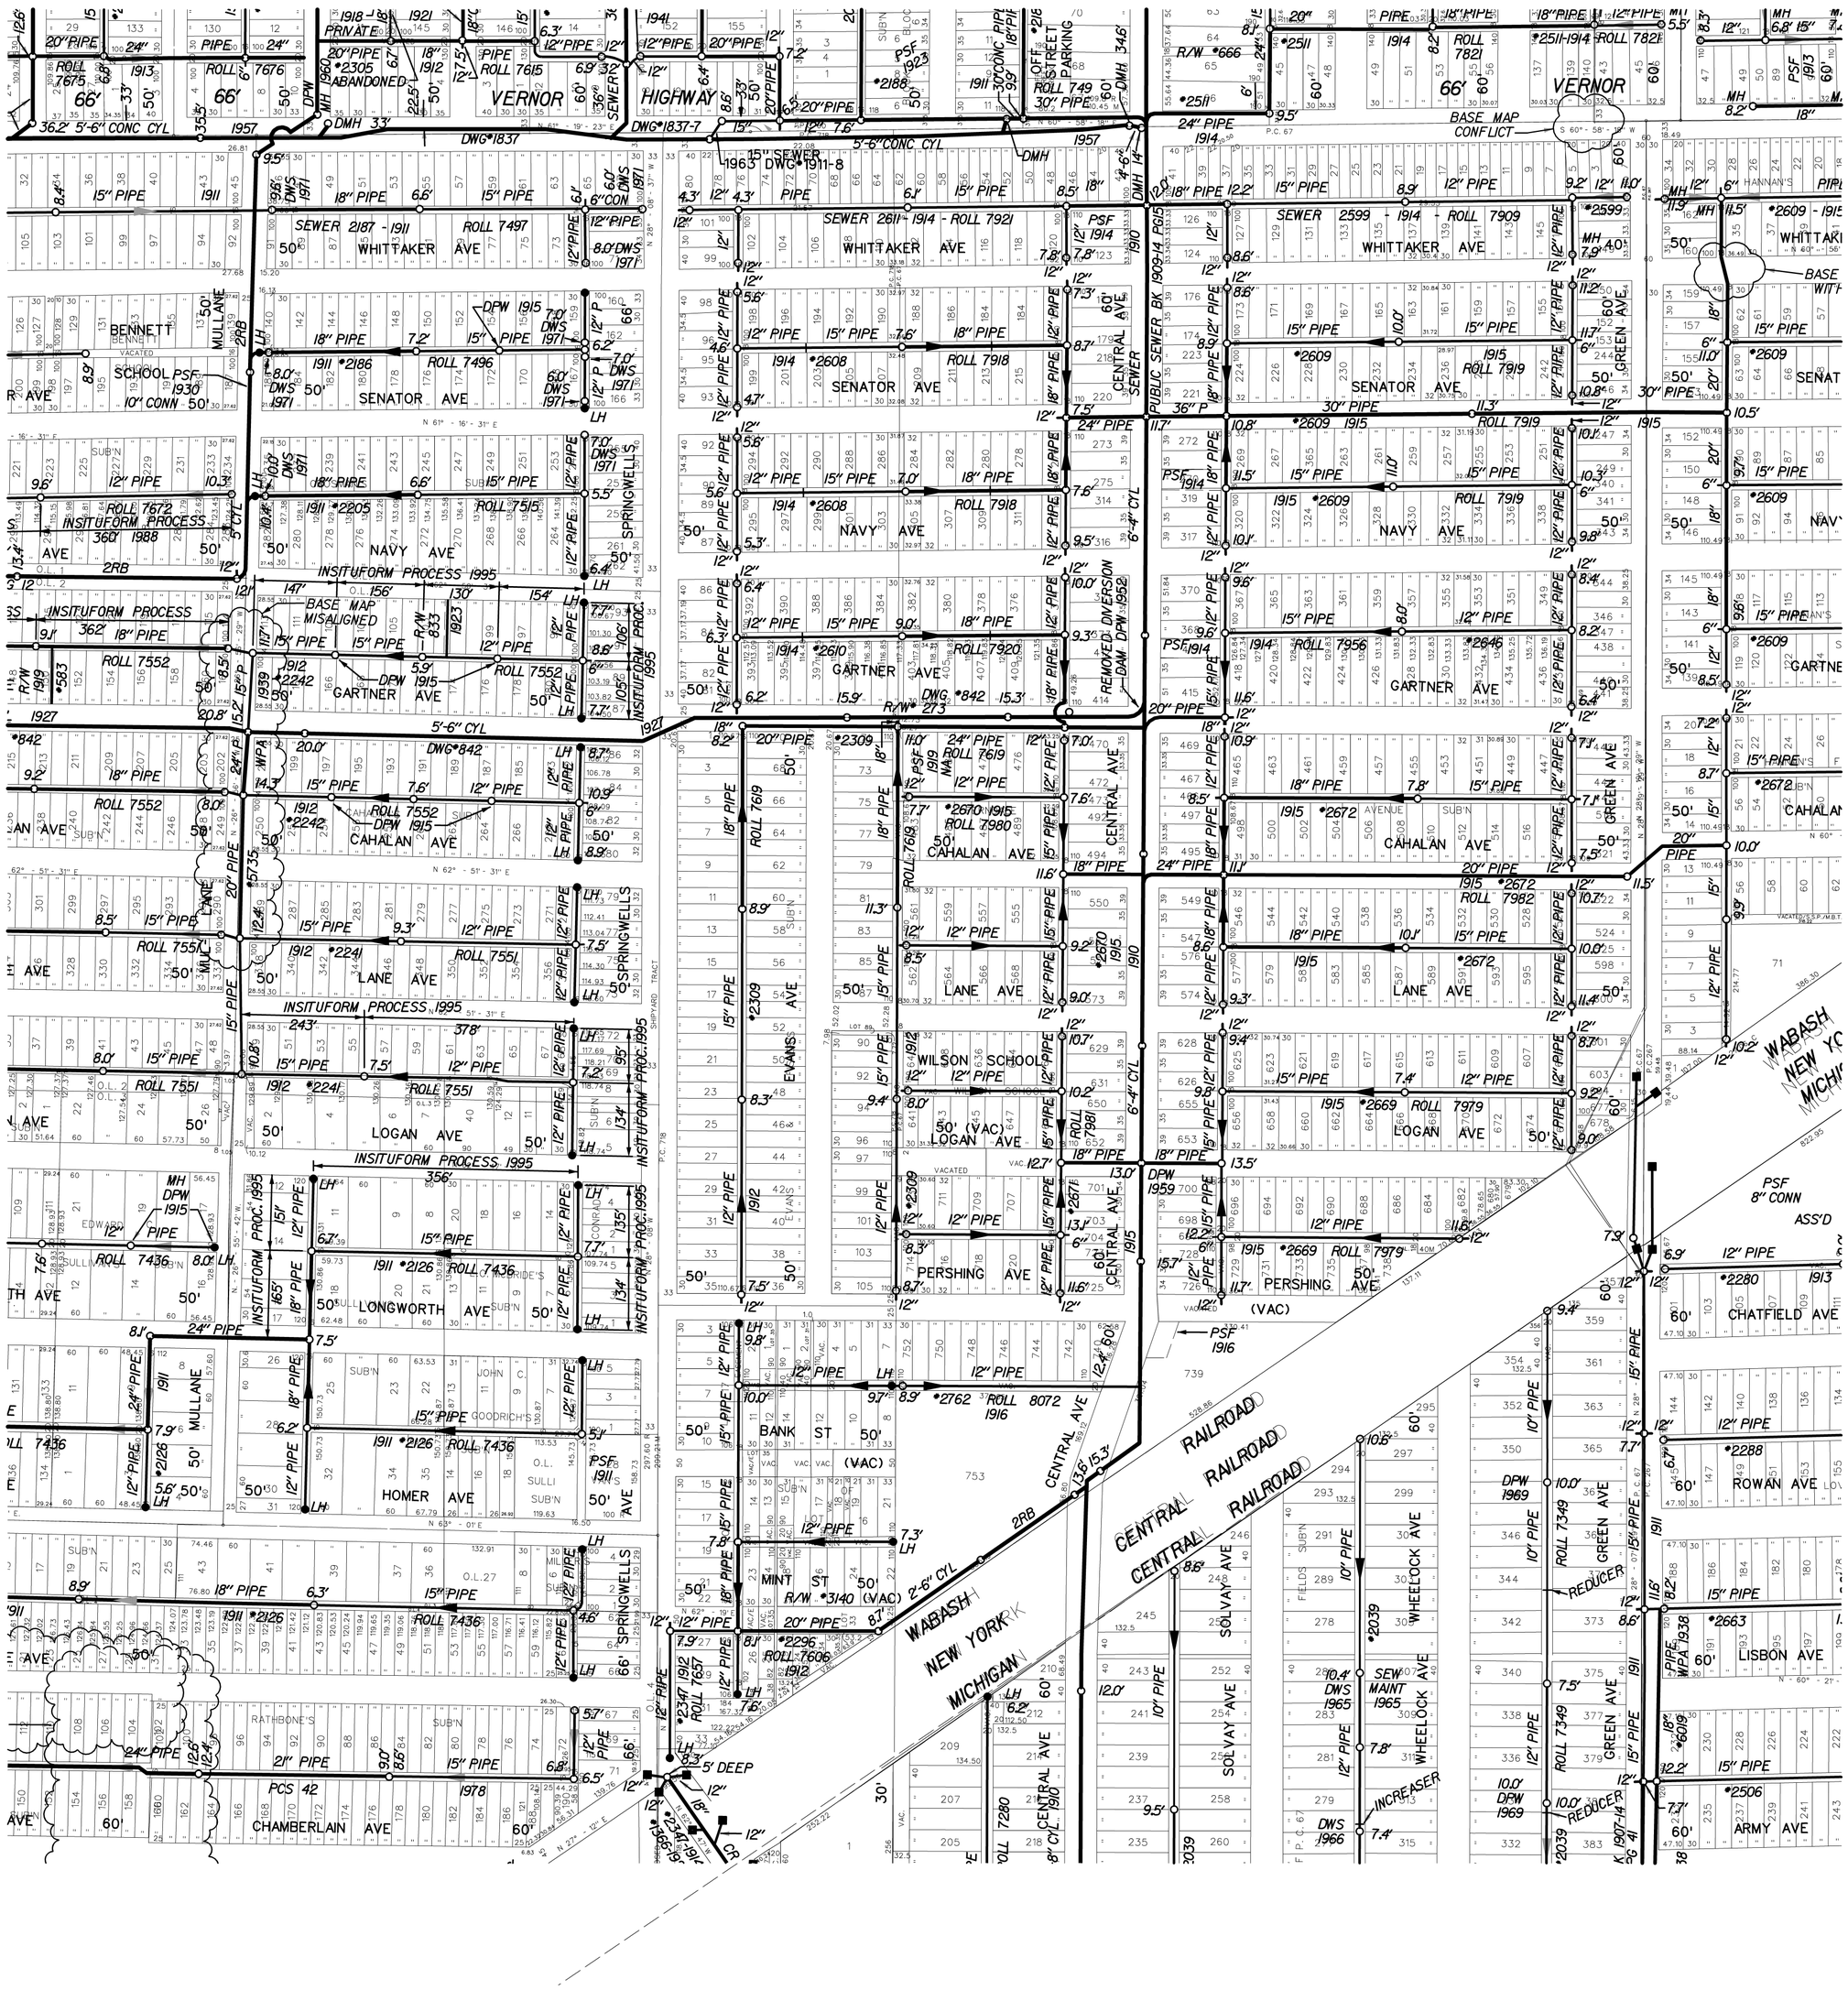

S-2-F

SEWER MAP	CITY OF DETROIT

SCALE: 1" = 200'
0 200 400

DWSD SEC. MAP NUMBER: S-2-A

NOTES:

NAME	DATE
DIGITIZED BY: CEA, INC.	03-08-96
CHECKED BY: DWSD	03-08-96
LOG	
REVISED THRU:	12-31-03
PRINT DATE:	01-23-99

WATER & SEWERAGE DETROIT DEPT.

NORTH

STATE PLANE

S-11-C