S-4-C

S-4-D

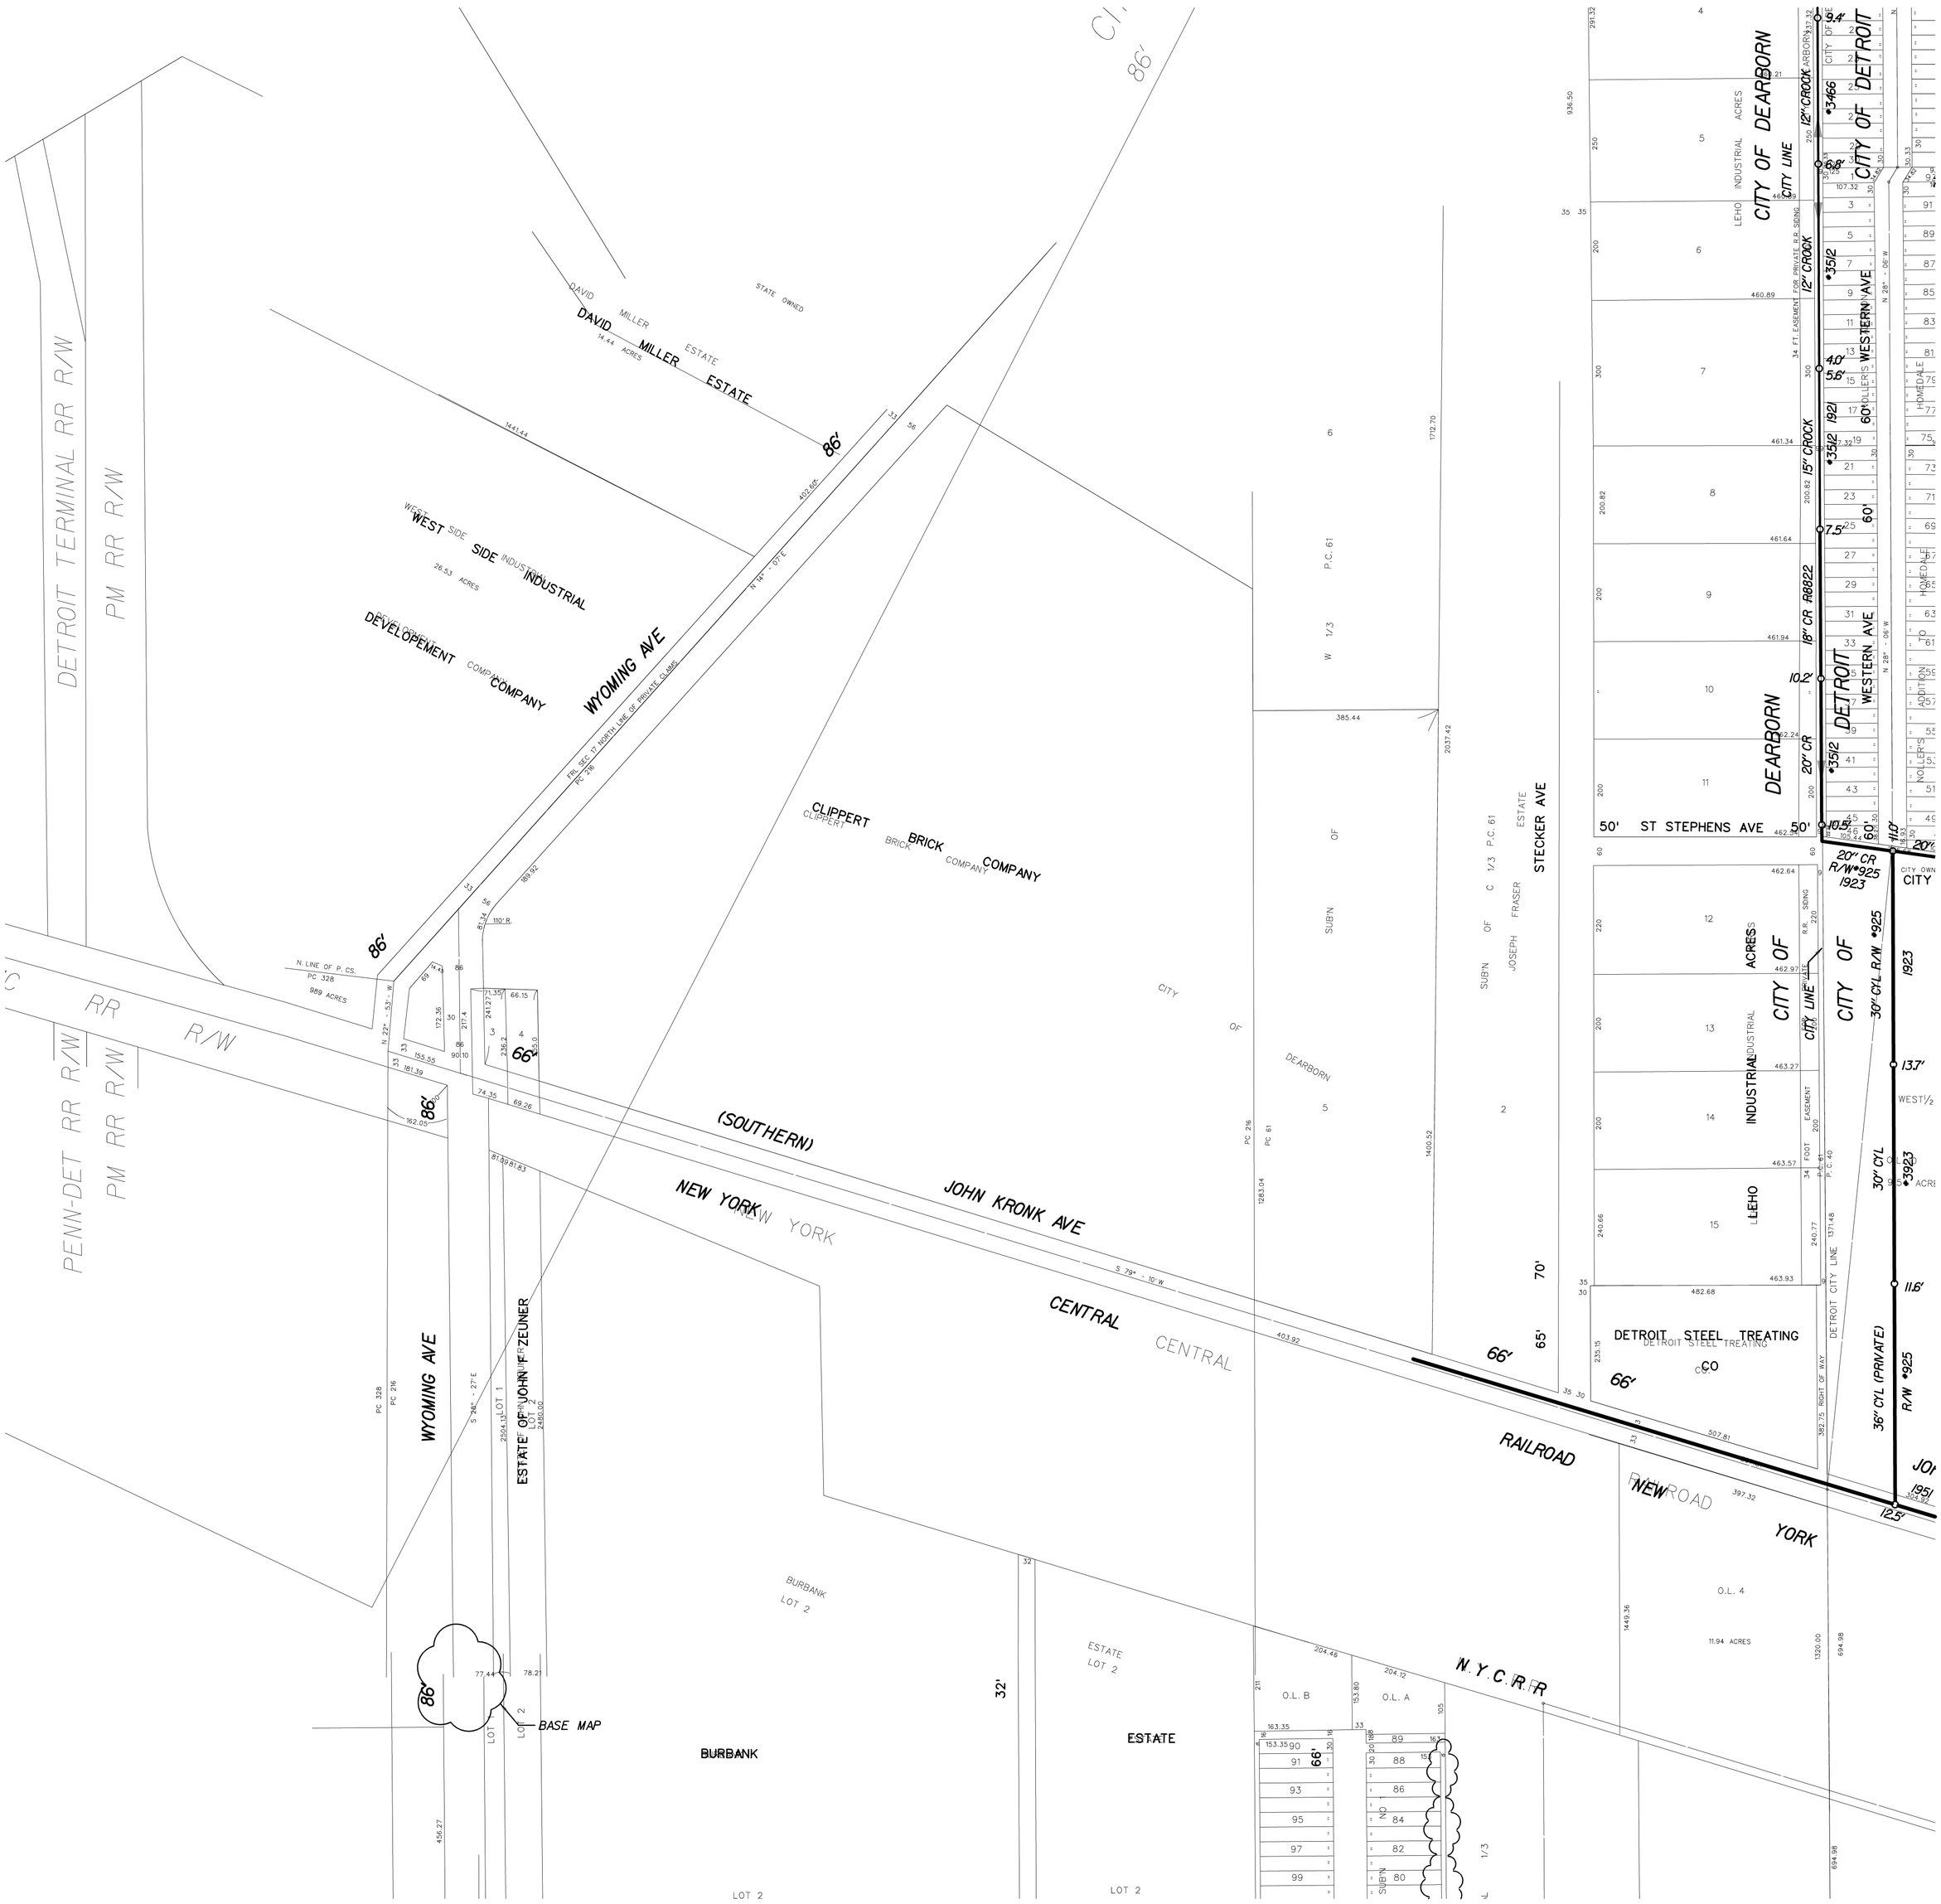

S-4-E

S-3-C

WATER & SEWERAGE DETROIT DEPT.

SEWER MAP

CITY OF DETROIT

SCALE: 1" = 200'
0 200 400

DWSD SEC. MAP NUMBER:
S-4-D

NOTES:

NAME	DATE
DIGITIZED BY: CEA, INC.	11-08-96
CHECKED BY: DWSD	11-08-96
LOG	
REVISED THRU:	
PRINT DATE:	01-25-99

NORTH

STATE PLANE