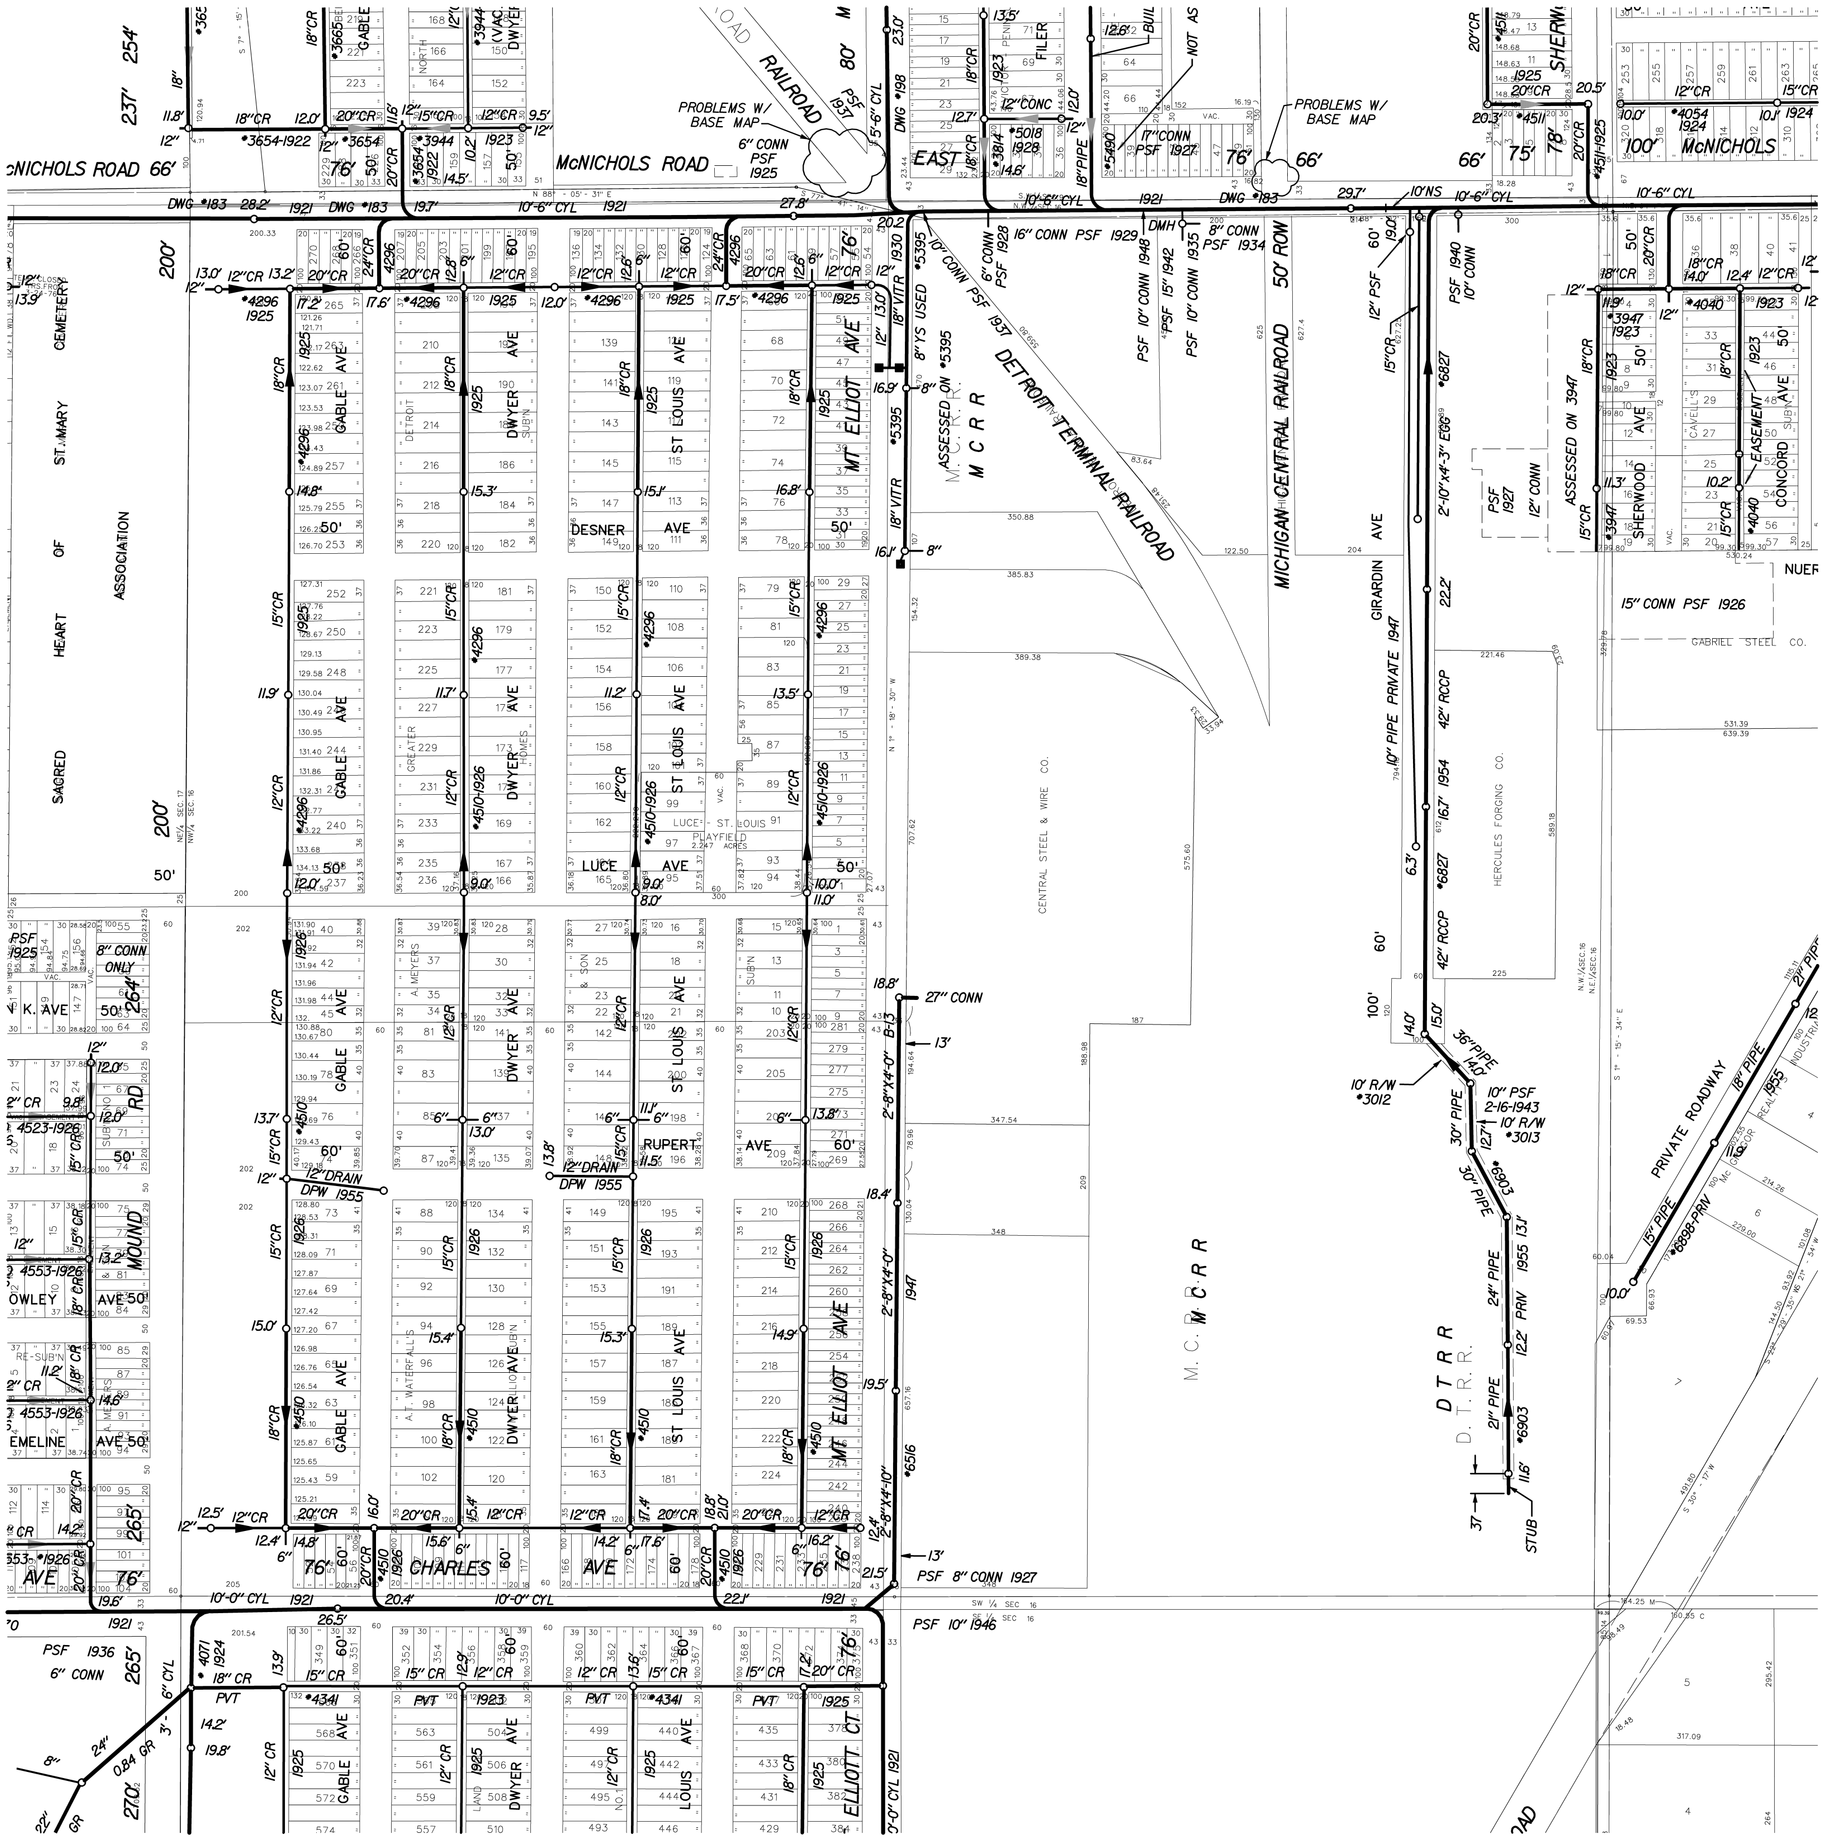

S-51-E

SEWER MAP	CITY OF DETROIT

SCALE: 1" = 200' (0 — 200 — 400)	DWSD SEC. MAP NUMBER: S-51-B	REVISED THRU:

DIGITIZED BY: CEA, INC.	DATE
D. CAVELL	11-20-95
TODD TROUT	08-21-96
CHECKED BY DWSD:	
PRINT DATE:	08-17-00

WATER & SEWERAGE DEPT. DETROIT

NORTH

STATE PLANE