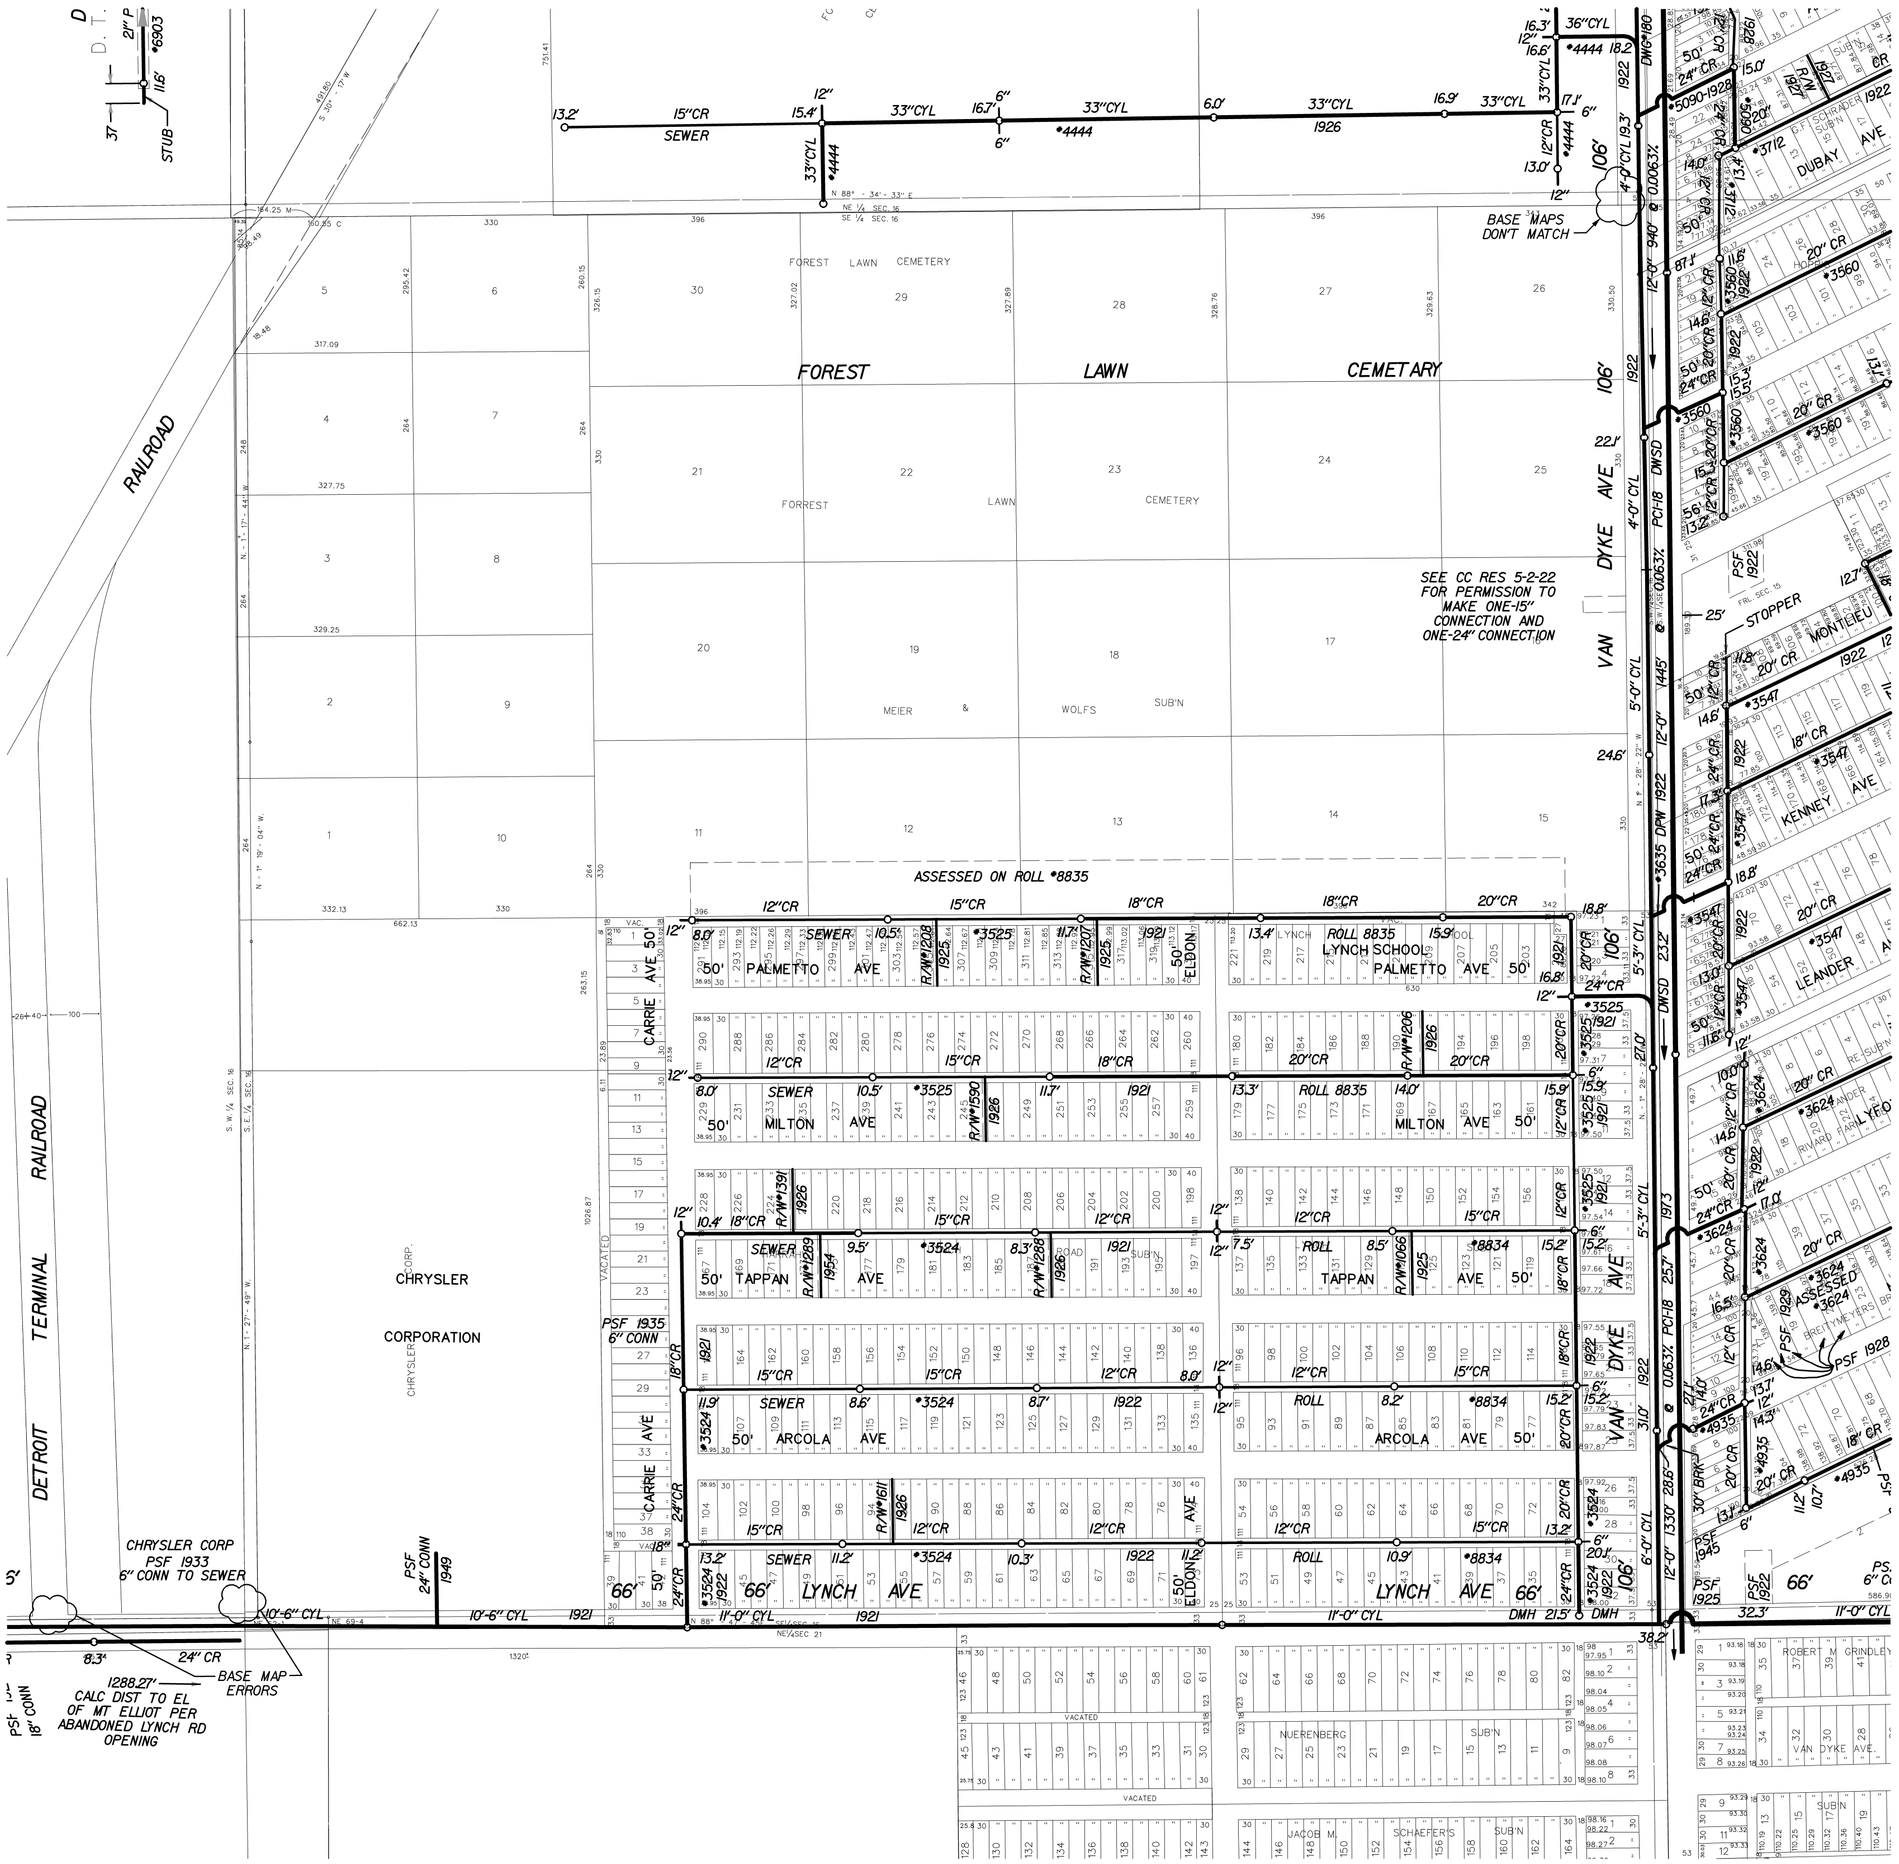


# S-50-A

| SEWER MAP | CITY OF DETROIT |
|---|---|

| SCALE: 1" = 200' (0 — 200 — 400) | DWSD SEC. MAP NUMBER: S-51-F | REVISED THRU: |
|---|---|---|

| DIGITIZED BY: CEA, INC. | DATE |
|---|---|
| W. A. ROBERTS SR. | 06-14-96 |
| CHECKED BY DWSD: | |
| PRINT DATE: | 08-17-00 |

WATER & SEWERAGE DEPT. DETROIT

NORTH

STATE PLANE