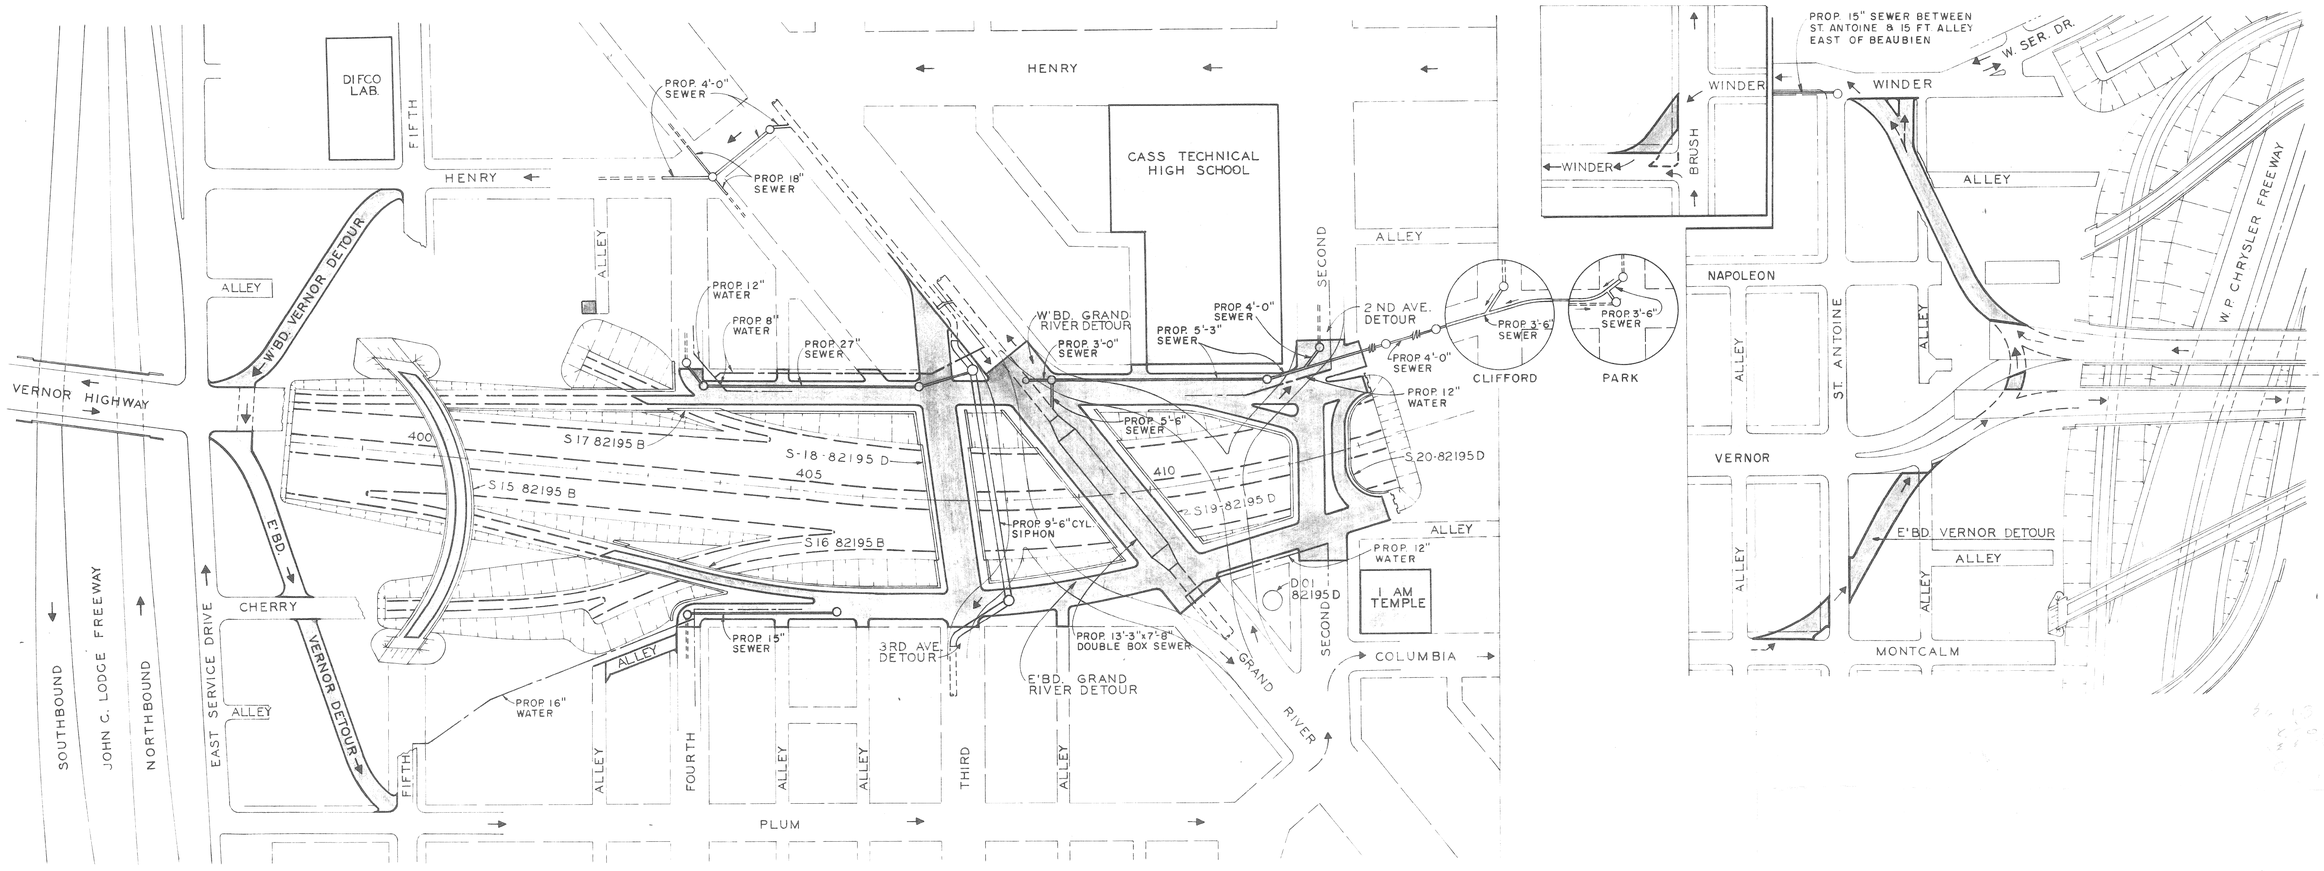

SCALE: 1" = 100'

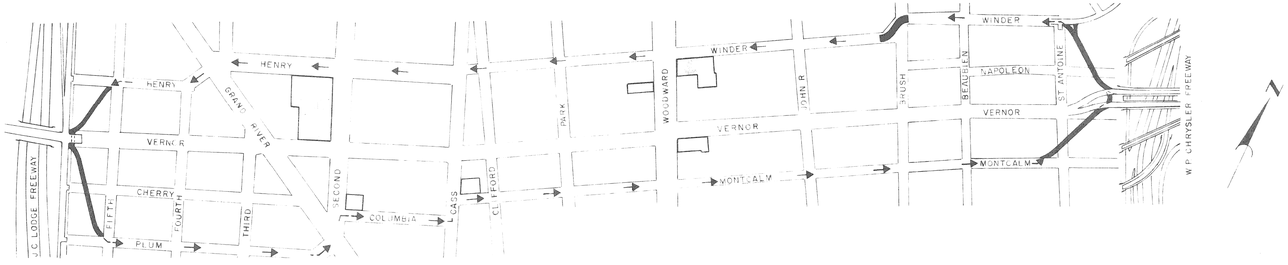

VERNOR HIGHWAY DETOUR PLAN

SCALE: 1" = 400'

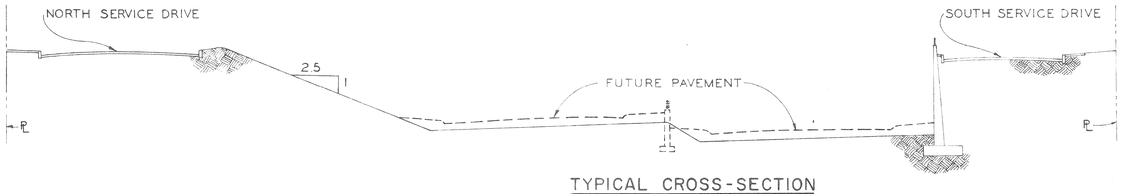

TYPICAL CROSS-SECTION

ITEMS IN CONTRACT

UTILITY ALTERATIONS

SEWERS
First-Hamilton Relief Sewer Reconstruction
Third Ave. Sewer Relocation
Fourth Ave. Sewer Connection
Intercepter Sewer- North Side between Grand River and Park
Miscellaneous Alterations including 15" Sewer in Winder

WATER MAINS
Header Main- North Side and South Side
Miscellaneous Alterations

LIGHTING
Alterations to city power, communications and lighting facilities
Service Drive Lighting

BRIDGES AND STRUCTURES

N'bd to W'bd Turning Rdwy. over E'bd Turning Rdwy. and Fisher Freeway	S-15 of 82195B
E'bd Exit Ramp over E'bd. Turning Rdwy	S-16 of 82195B
W'bd Entrance Ramp over N.bd. and S'bd Turning Rdwy.	S-17 of 82195 B
Third Avenue	S-18 of 82195 D
Grand River Avenue	S-19 of 82195 D
Second Avenue	S-20 of 82195 D
Pumping Station	D-01 of 82195 D

Retaining Walls
Along North and South sides of Freeway and along Entrance Ramp

VERNOR HIGHWAY DETOURS

Grading, Drainage and Paving for Detour Connections at Lodge and Chrysler
Partial Resurfacing of existing streets used for Detours

SERVICE DRIVES

Grading, Drainage and Paving- North Service Drive from Fourth to Second
Grading, Drainage and Paving- South Service Drive from Fourth to Second
Miscellaneous Alley Connections

DEPRESSED FREEWAY

Rough Grading
Drainage
Sodding
Fencing

RECEIVED
MAR 26 1964
SURVEY BUREAU
CITY ENG'RS OFFICE

REVISIONS LOCATED BY COORDINATES ON SHEET	DESIGNED BY	APPROVED:	CITY OF DETROIT DEPARTMENT OF PUBLIC WORKS CITY ENGINEERS OFFICE BUREAU OF HIGHWAYS AND EXPRESSWAYS
	DRAWN BY F.A. CALTABIANO		
	TRACED BY		
	CHECKED BY G.D. MILZ	CITY ENGINEER	

FISHER FREEWAY

PLAN OF PROPOSED CONSTRUCTION CONTRACT
LODGE FREEWAY TO SECOND

SHEET ___ OF ___ SHEETS
CONTRACT NO. 1002(11)8(2), 897 B(6)
DRWG No. F-2
DATE 11-30-63