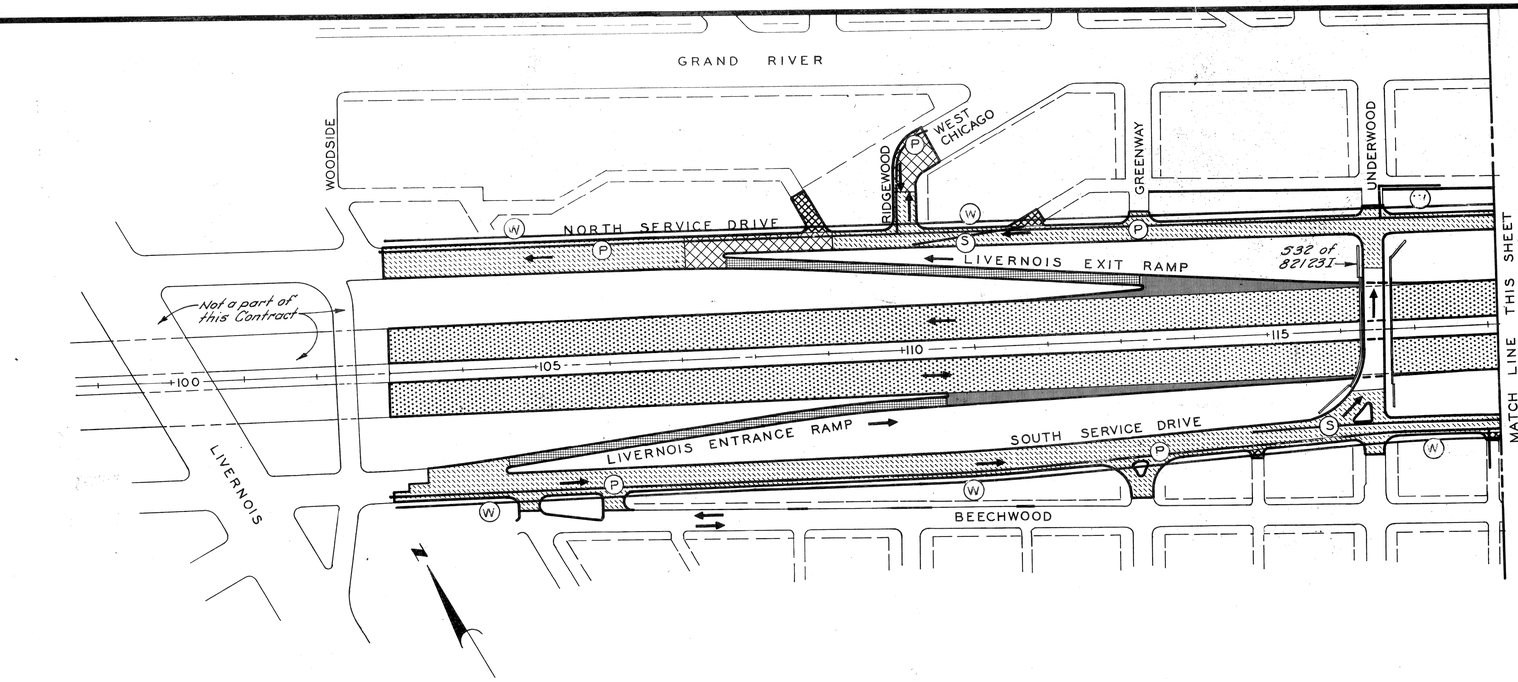

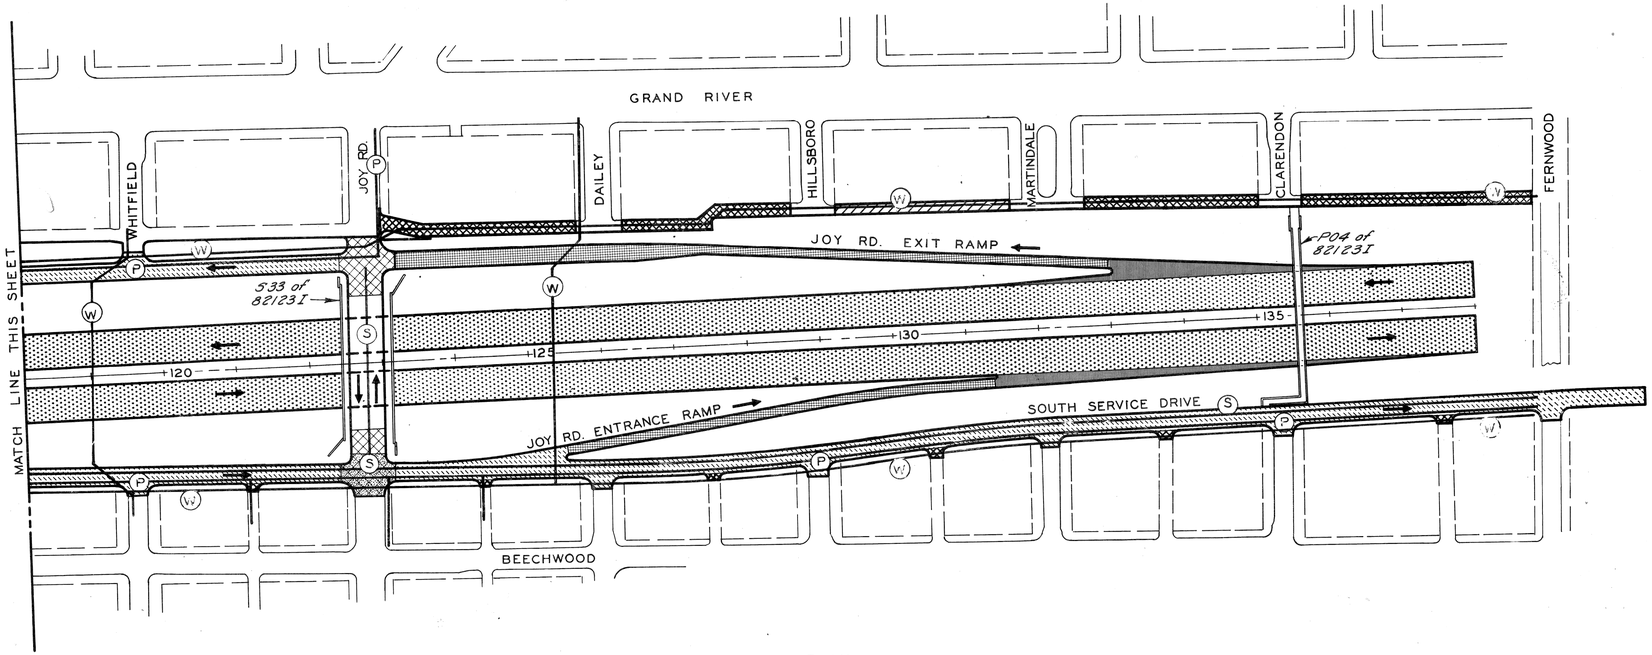

PLAN
SCALE: 1" = 100'

UTILITY LEGEND

Sewer ..... S
Water ..... W
P.L.C. ..... P

R. P. R. DIV. NO.	STATE	PROJ. NO.	FISCAL YEAR	SHEET NO.	TOTAL SHEETS
4	MICH.				
ROUTE	STATE PROJECT	COUNTY		SHEET NO.	TOTAL SHEETS

R. P. R. DIV. NO.	STATE	PROJ. NO.	FISCAL YEAR	SHEET NO.	TOTAL SHEETS
4	MICH.				
ROUTE	STATE PROJECT	COUNTY	City	SHEET NO.	TOTAL SHEETS
I-96	82123-053	Wayne	Detroit	2	

ALL WORK THIS SHEET CONTROL SECTION 82123I

LEGEND

- Cont. Reinf. Concrete Pavement - 9" Uniform
- Concrete Ramp Pavement - 9" Uniform
- Concrete Pavement - 9" Uniform
- 2" Bit. Conc. on Conc. Base Course - 9" Uniform
- Conc. Pavement - 9" Uniform (High Early Strength)
- Alley Conc. Pavement - 8" Uniform
- Bituminous Alley Pavement
- 2" Bit. Conc. on Conc. Base Course - 9" Uniform (High Early Strength)

ITEMS IN CONTRACT

SEWERS:
North Service Dr. Interceptor Sew., Ridgewood to East of Ridgewood.
South Service Dr. Interceptor Sew., West of Underwood to Fernwood.
Reconstruct Exist. 14'0" Cyl. Sew. in Joy Rd. to a 8'-3"x10'-0" Dbl. Box Sew.
Miscellaneous Sewer Alterations.

WATER MAINS:
36" Encased Water Main Crossing the Freeway @ Whitfield and 16" Encased Water Main Crossing Freeway @ Dailey.
8" Header Main along North Serv. Dr. Woodside to Joy Rd. & along Alley North of Freeway from Joy Rd. to Fernwood.
16" Header Main along South Serv. Dr. from W. of Woodside to Fernwood.
Miscellaneous Water Alterations.

LIGHTING:
Service Drive & Freeway Lighting from Woodside to Fernwood.
Alterations to City Power, Communications & Lighting Facilities.

DEPRESSED FREEWAY:
Grading, Drainage, Subbase, Paving, Sodding & Fencing of Main Roadway & Ramps.

SERVICE DRIVES:
Grading, Drainage & Paving of North Service Dr. from Woodside to to Joy Rd. & South Service Dr. from West of Woodside to East of Fernwood.

ALLEYS:
Place Curb along South Edge of Alley North of Freeway from Greenway to Fernwood & Replace Pavement of Alley North of Freeway from Joy Rd. to Fernwood.

BRIDGES AND STRUCTURES:
Eastbound West Chicago Bridge 532 of 82123I
Joy Rd. Bridge 533 of 82123I
Clarendon Pedestrian Bridge P04 of 82123I

GENERAL PLAN

FILE NO. USE NO. 350 STENCIL		STATE PROJECT	FEDERAL PROJECT	SHEET NO.
		-	I-96	