WB S11
EB S10

B.P.R. DIV. NO.	STATE	PROJ. NO.	FISCAL YEAR	SHEET NO.	TOTAL SHEETS
4	MICH.				
ROUTE	STATE PROJECT	COUNTY	CITY	SHEET NO.	TOTAL SHEETS
I-96	82123A	WAYNE	DETROIT		

B.P.R. DIV. NO.	STATE	PROJ. NO.	FISCAL YEAR	SHEET NO.	TOTAL SHEETS
4	MICH.				
ROUTE	STATE PROJECT	COUNTY		SHEET NO.	TOTAL SHEETS

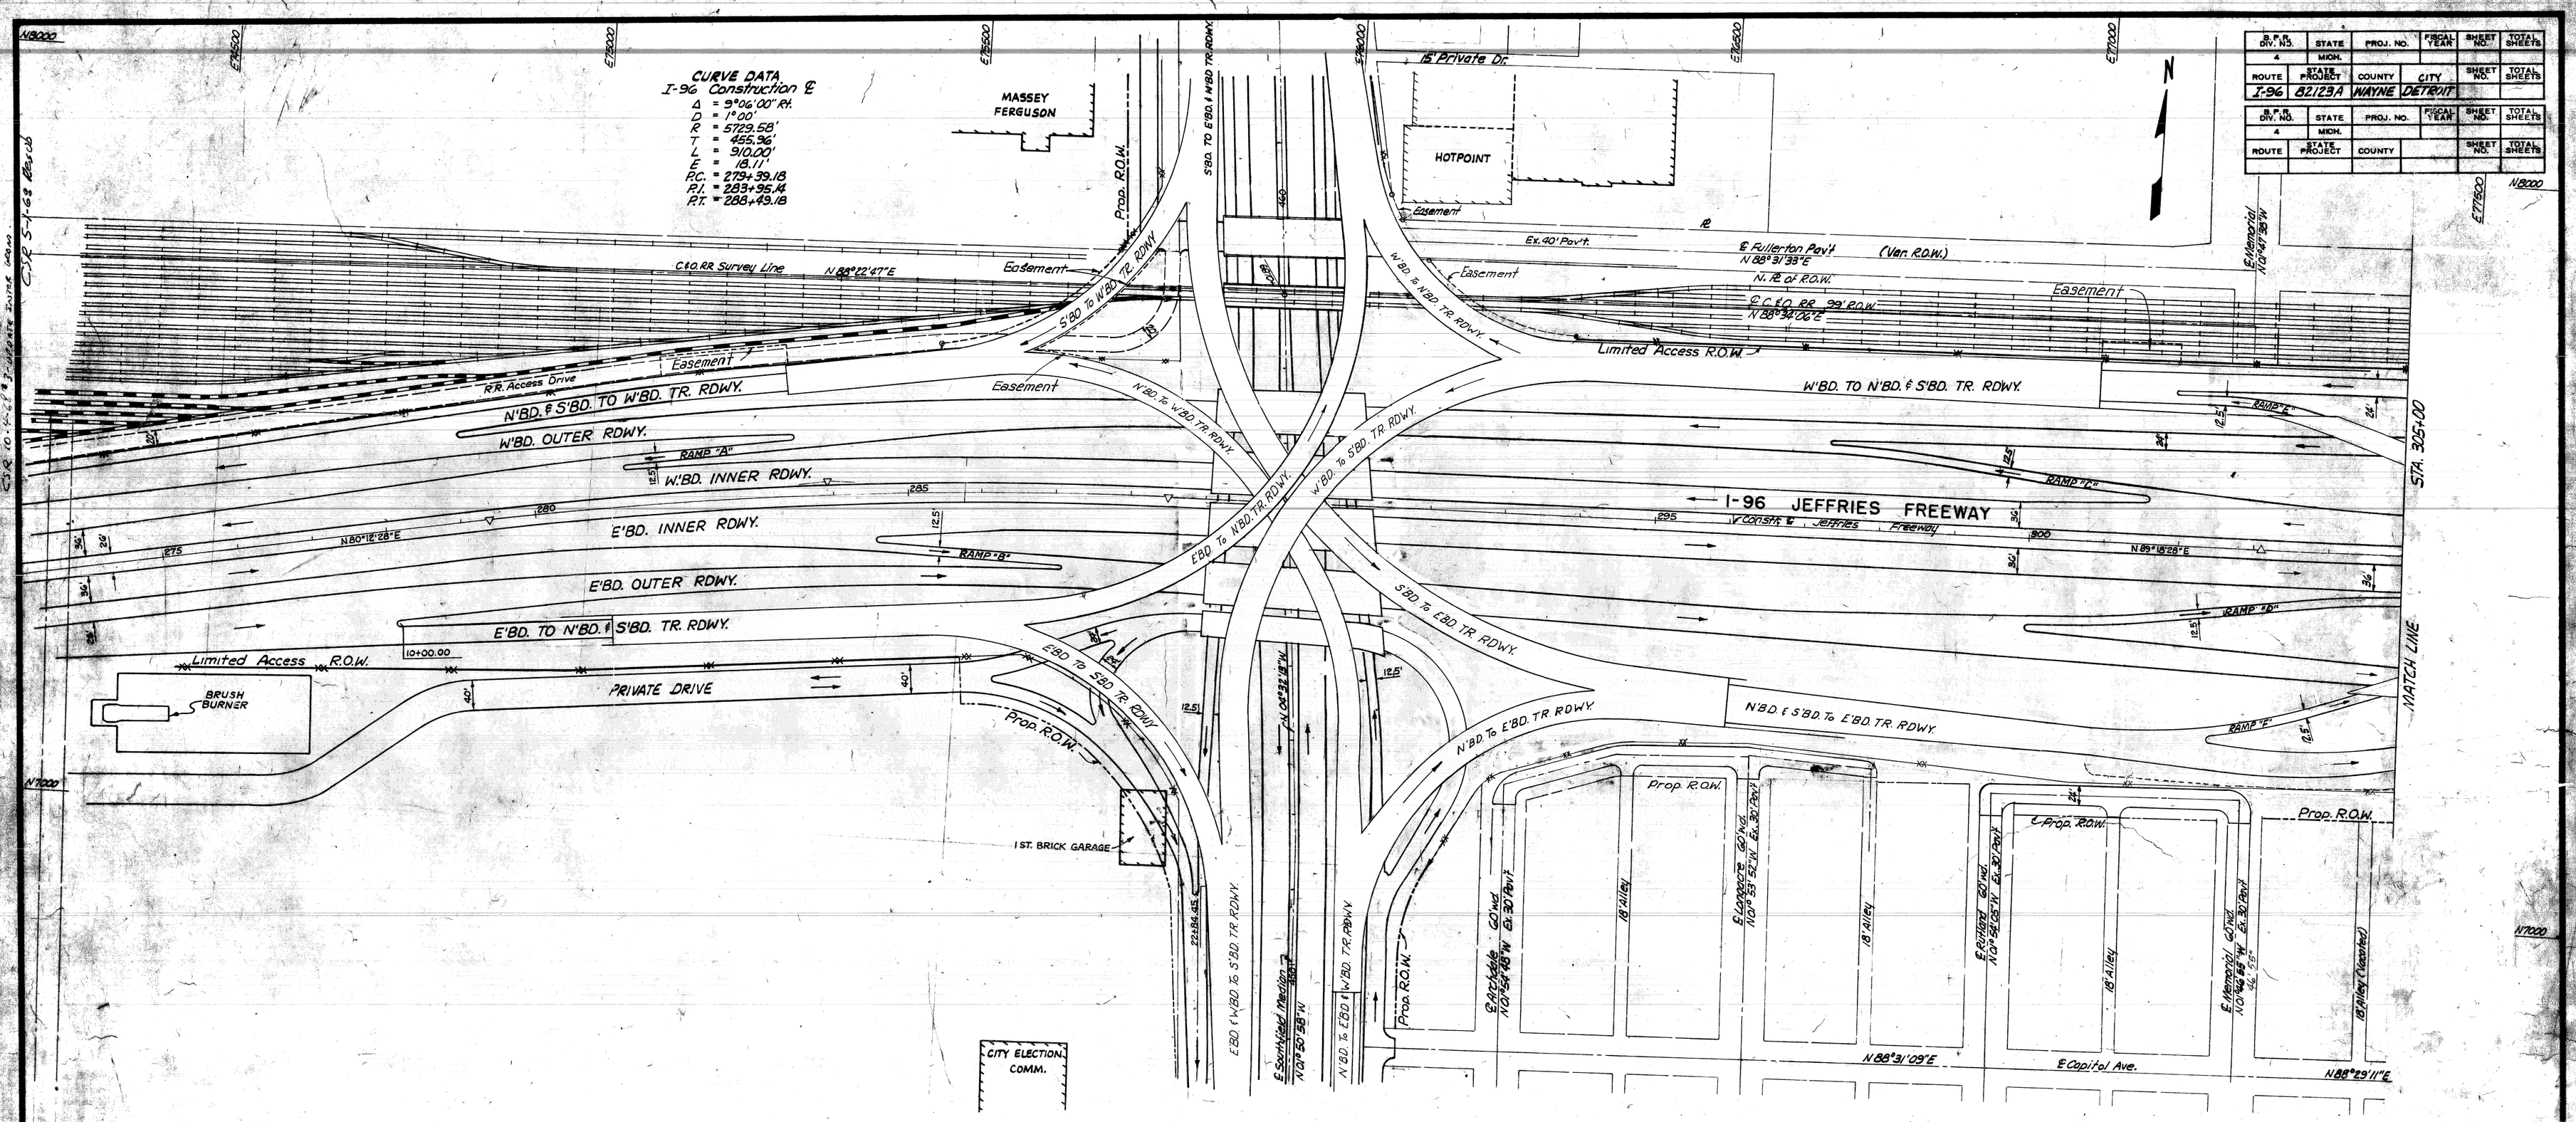

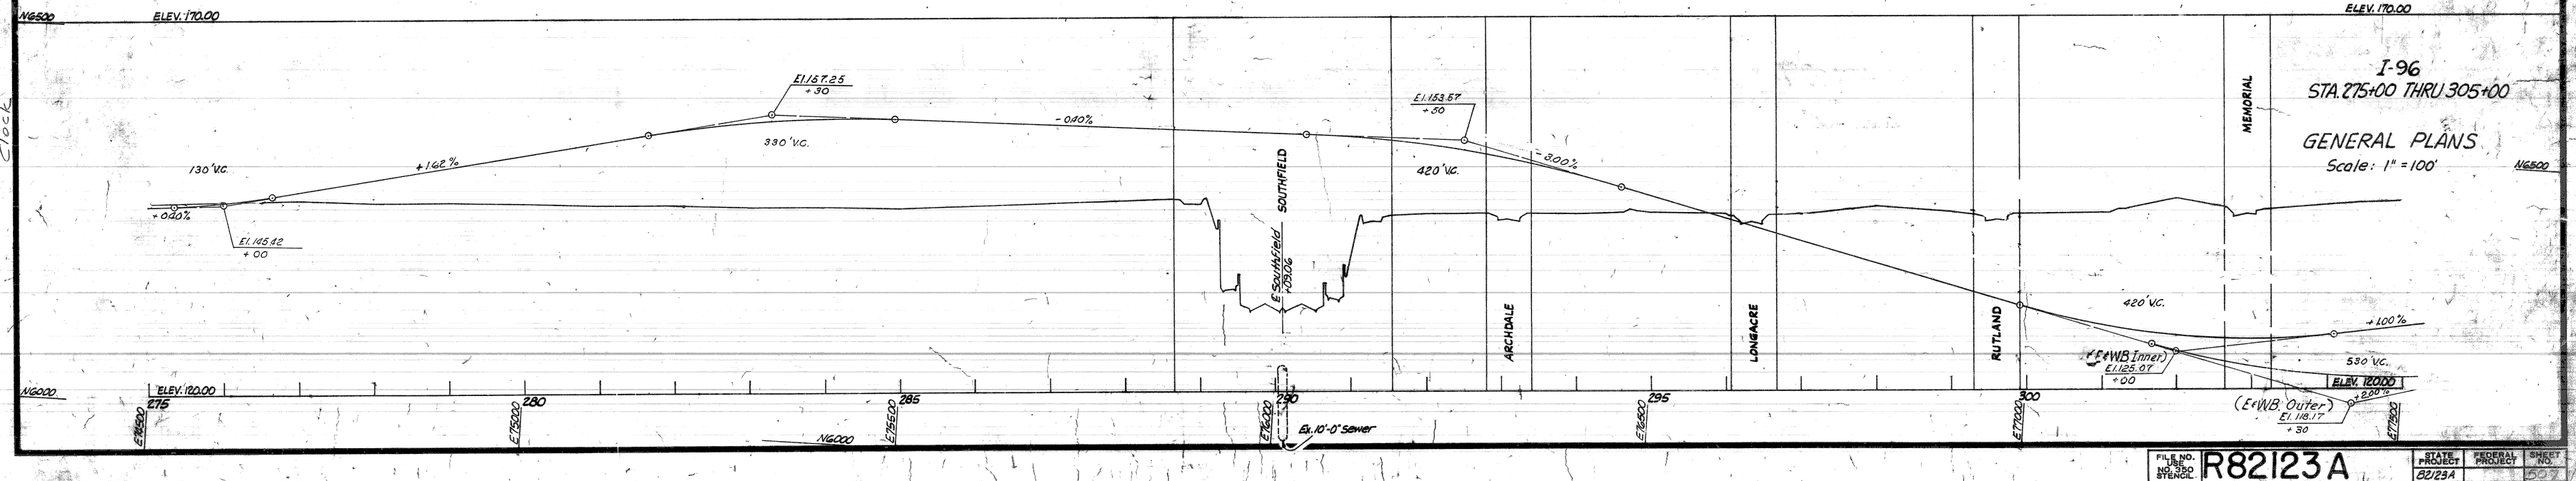

I-96
STA. 275+00 THRU 305+00

GENERAL PLANS
Scale: 1" = 100'

FILE NO. USE NO. 3150 STENCIL	R82123A	STATE PROJECT	FEDERAL PROJECT	SHEET NO.
		82123A		607