B.P.R. DIV. NO.	STATE	PROJ. NO.	FISCAL YEAR	SHEET NO.	TOTAL SHEETS
4	MICH.				
ROUTE	STATE PROJECT	COUNTY	CITY	SHEET NO.	TOTAL SHEETS
I-96	82123A	WAYNE	DETROIT		

B.P.R. DIV. NO.	STATE	PROJ. NO.	FISCAL YEAR	SHEET NO.	TOTAL SHEETS
4	MICH.				
ROUTE	STATE PROJECT	COUNTY		SHEET NO.	TOTAL SHEETS

CURVE DATA
Ex. Southfield Median ℄
Δ = 25°41'15"
D = 0°30'
R = 11459.16'
T = 262.80'
L = 537.50'
E = 3.15
P.C. = 448+92.92
P.I. = 451+61.71
P.T. = 454+30.42

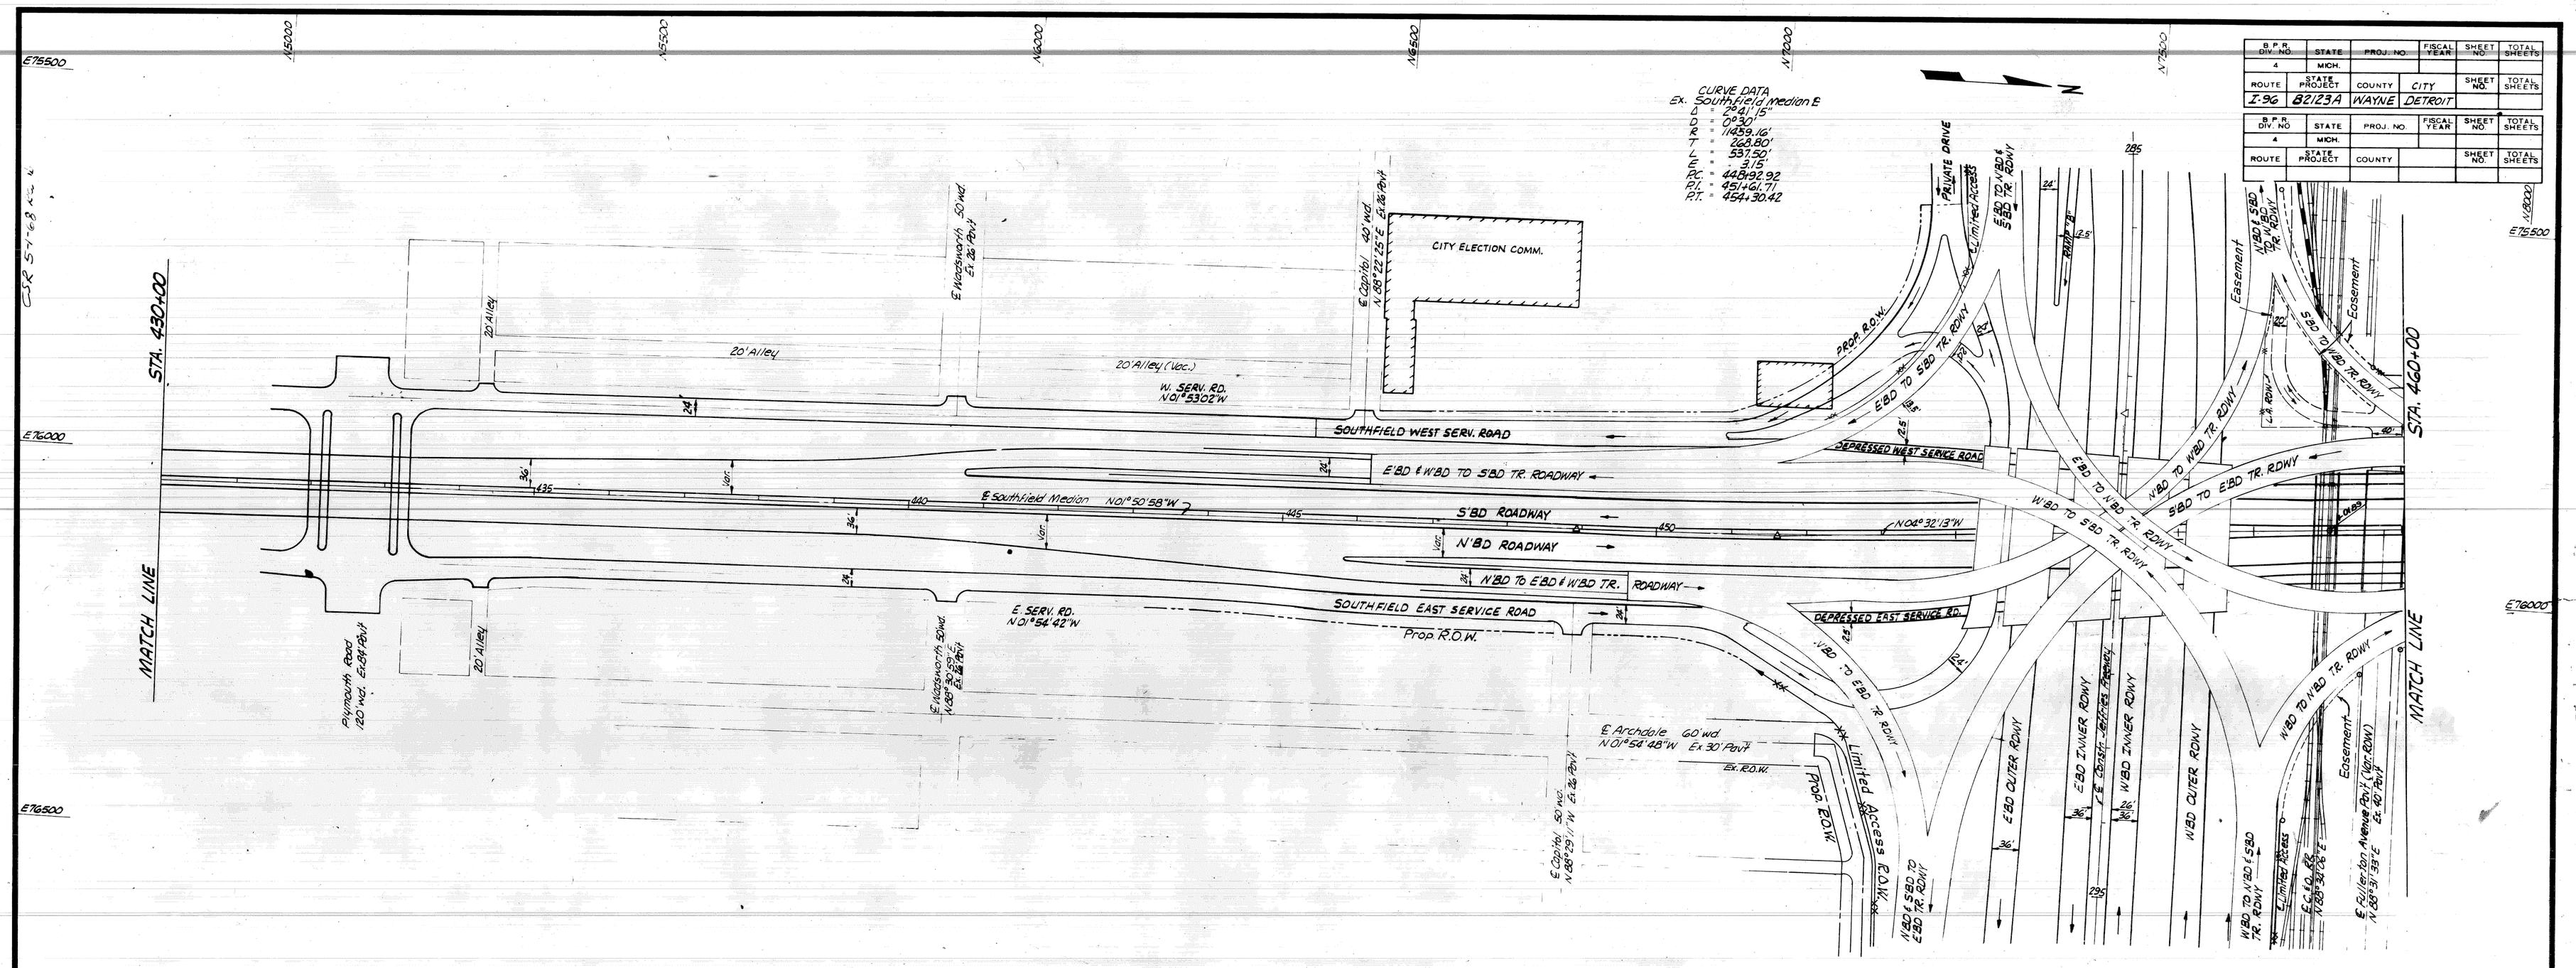

PLAN
SCALE 1" = 100'
100 50 0 100 200 300 400 500
SCALE IN FEET

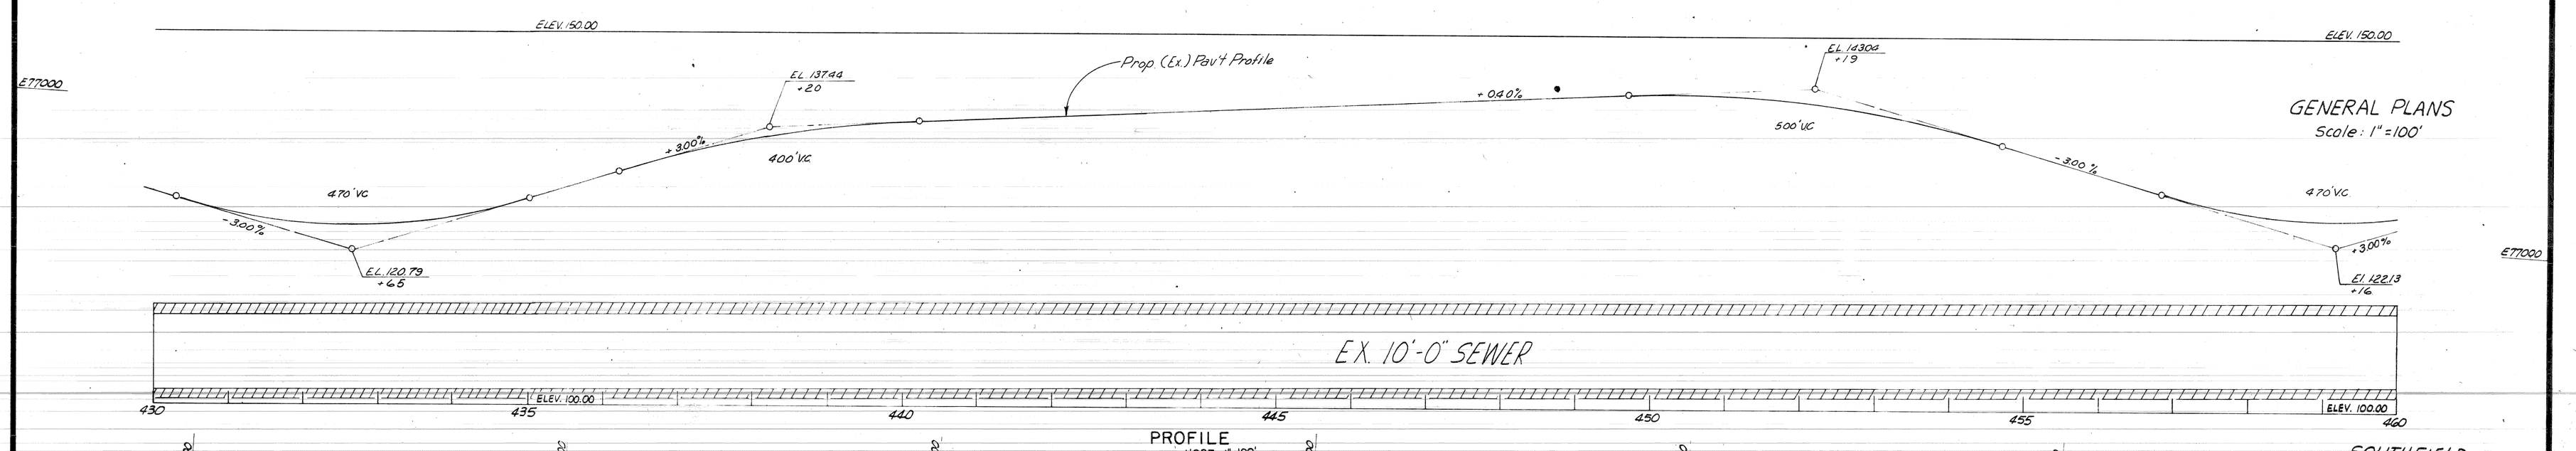

PROFILE
SCALE: HORZ. 1" = 100'
VERT. 1" = 10'

GENERAL PLANS
Scale: 1" = 100'

SOUTHFIELD
STA. 430+00 TO 460+00

FILE NO. U.S. 12 M-550 STENCIL	R82123A	STATE PROJECT	FEDERAL PROJECT	SHEET NO.
		82123A		510