B.P.R. DIV. NO.	STATE	PROJ. NO.	FISCAL YEAR	SHEET NO.	TOTAL SHEETS
4	MICH.				
ROUTE	STATE PROJECT	COUNTY	CITY	SHEET NO.	TOTAL SHEETS
I-96	82123A&B	WAYNE	DETROIT		

B.P.R. DIV. NO.	STATE	PROJ. NO.	FISCAL YEAR	SHEET NO.	TOTAL SHEETS
4	MICH.				
ROUTE	STATE PROJECT	COUNTY		SHEET NO.	TOTAL SHEETS

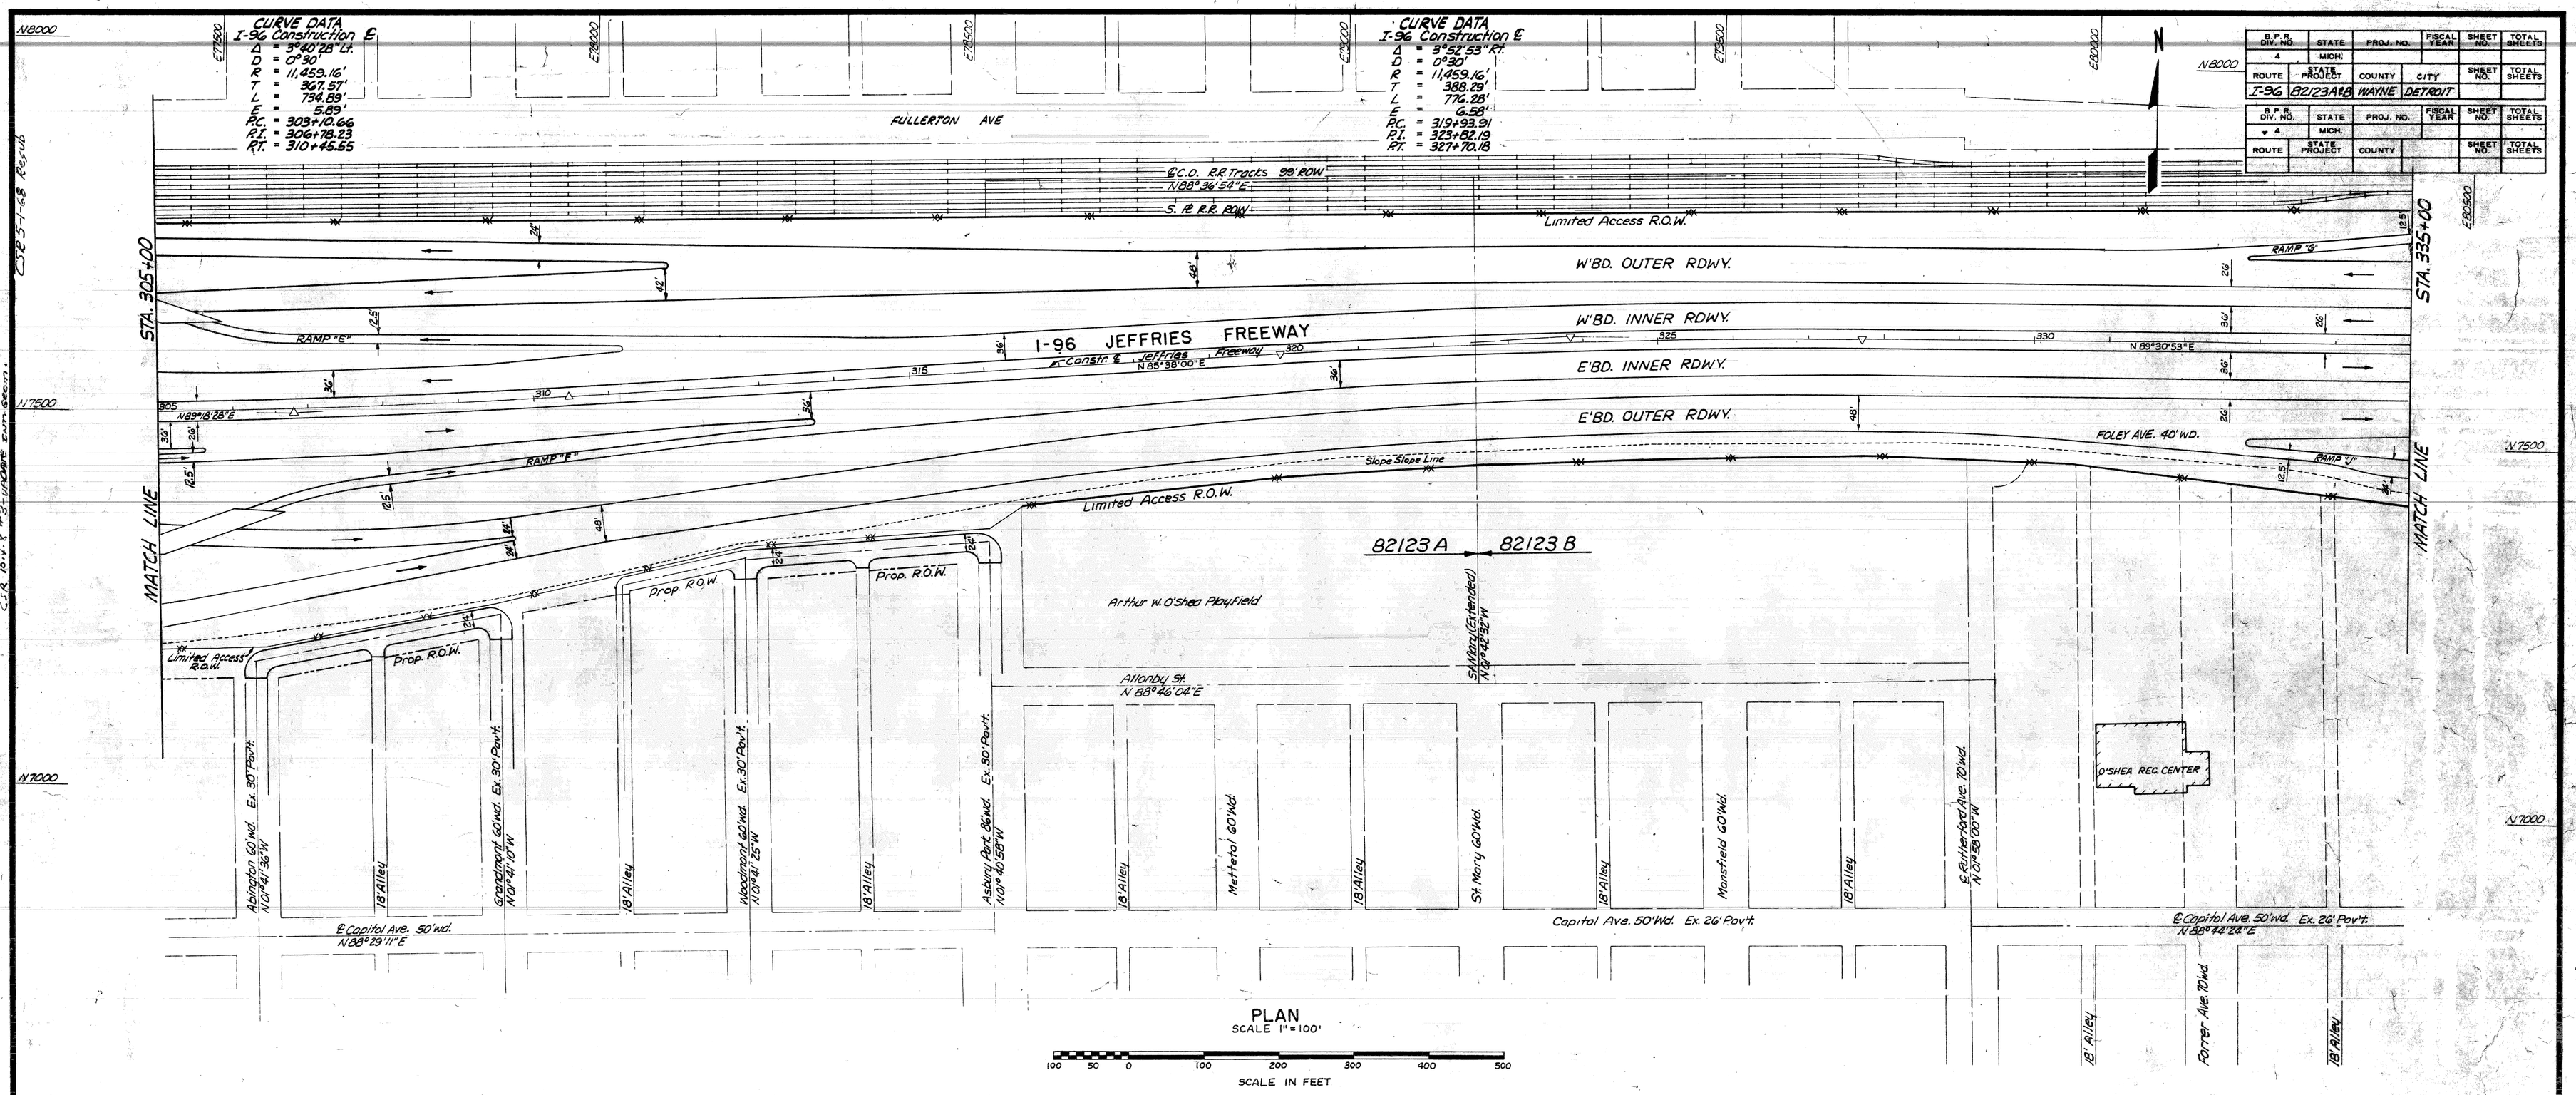

PLAN
SCALE 1" = 100'

100 50 0 100 200 300 400 500
SCALE IN FEET

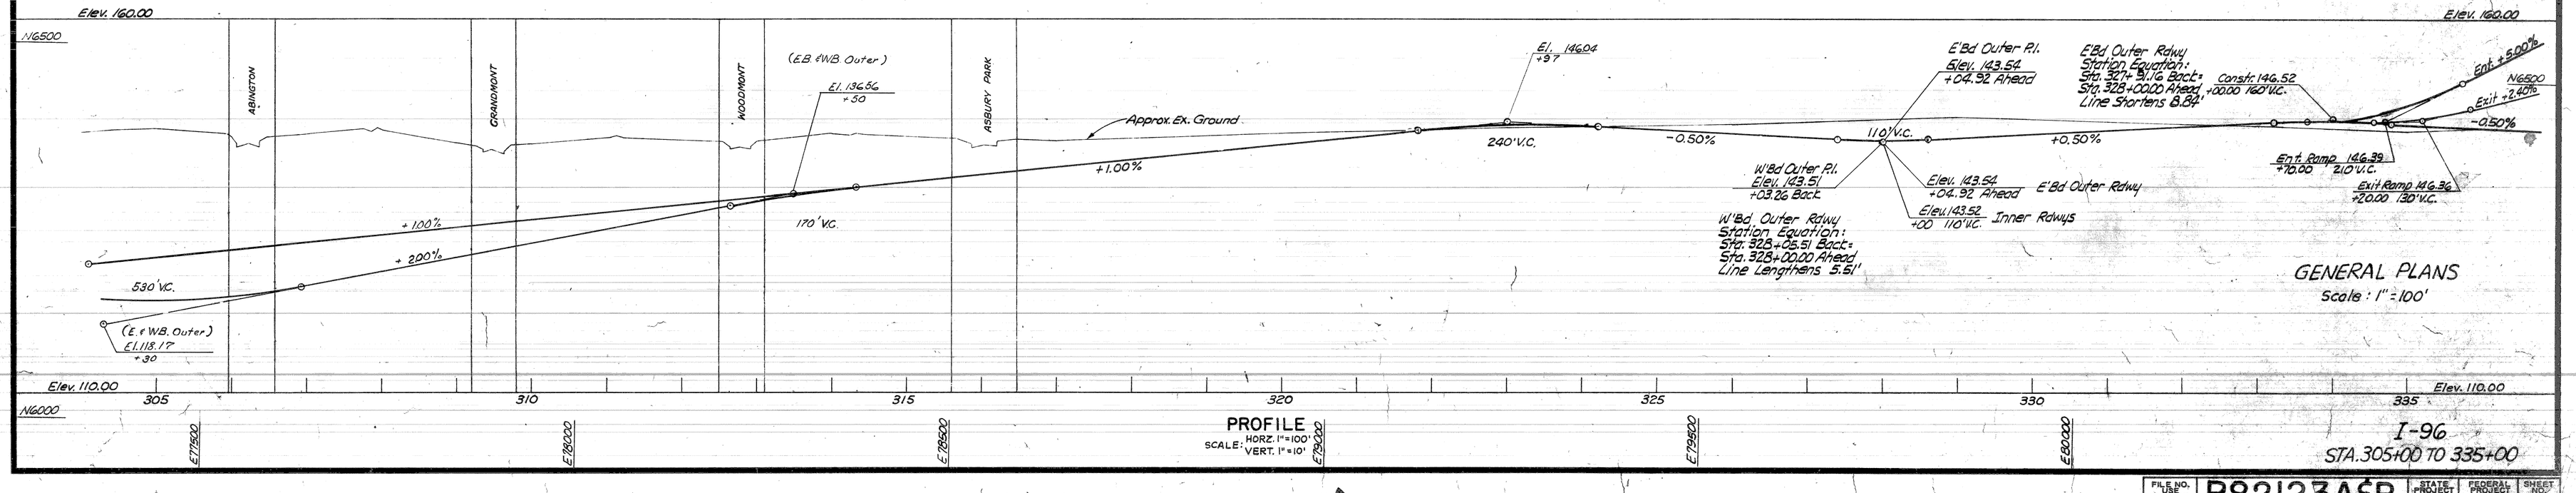

PROFILE
SCALE: HORZ. 1" = 100'
VERT. 1" = 10'

GENERAL PLANS
Scale: 1" = 100'

I-96
STA. 305+00 TO 335+00

FILE NO. NO. STRO STENCIL	R82123A&B	STATE PROJECT 82123A&B	FEDERAL PROJECT	SHEET NO. 506