B.P.R. DIV. NO.	STATE	PROJ. NO.	FISCAL YEAR	SHEET NO.	TOTAL SHEETS
4	MICH.	I-75-1(107)43			
ROUTE	STATE PROJECT	COUNTY	CITY	SHEET NO.	TOTAL SHEETS
	82195	WAYNE	DETROIT	44	

B.P.R. DIV. NO.	STATE	PROJ. NO.	FISCAL YEAR	SHEET NO.	TOTAL SHEETS
4	MICH.				
ROUTE	STATE PROJECT	COUNTY		SHEET NO.	TOTAL SHEETS

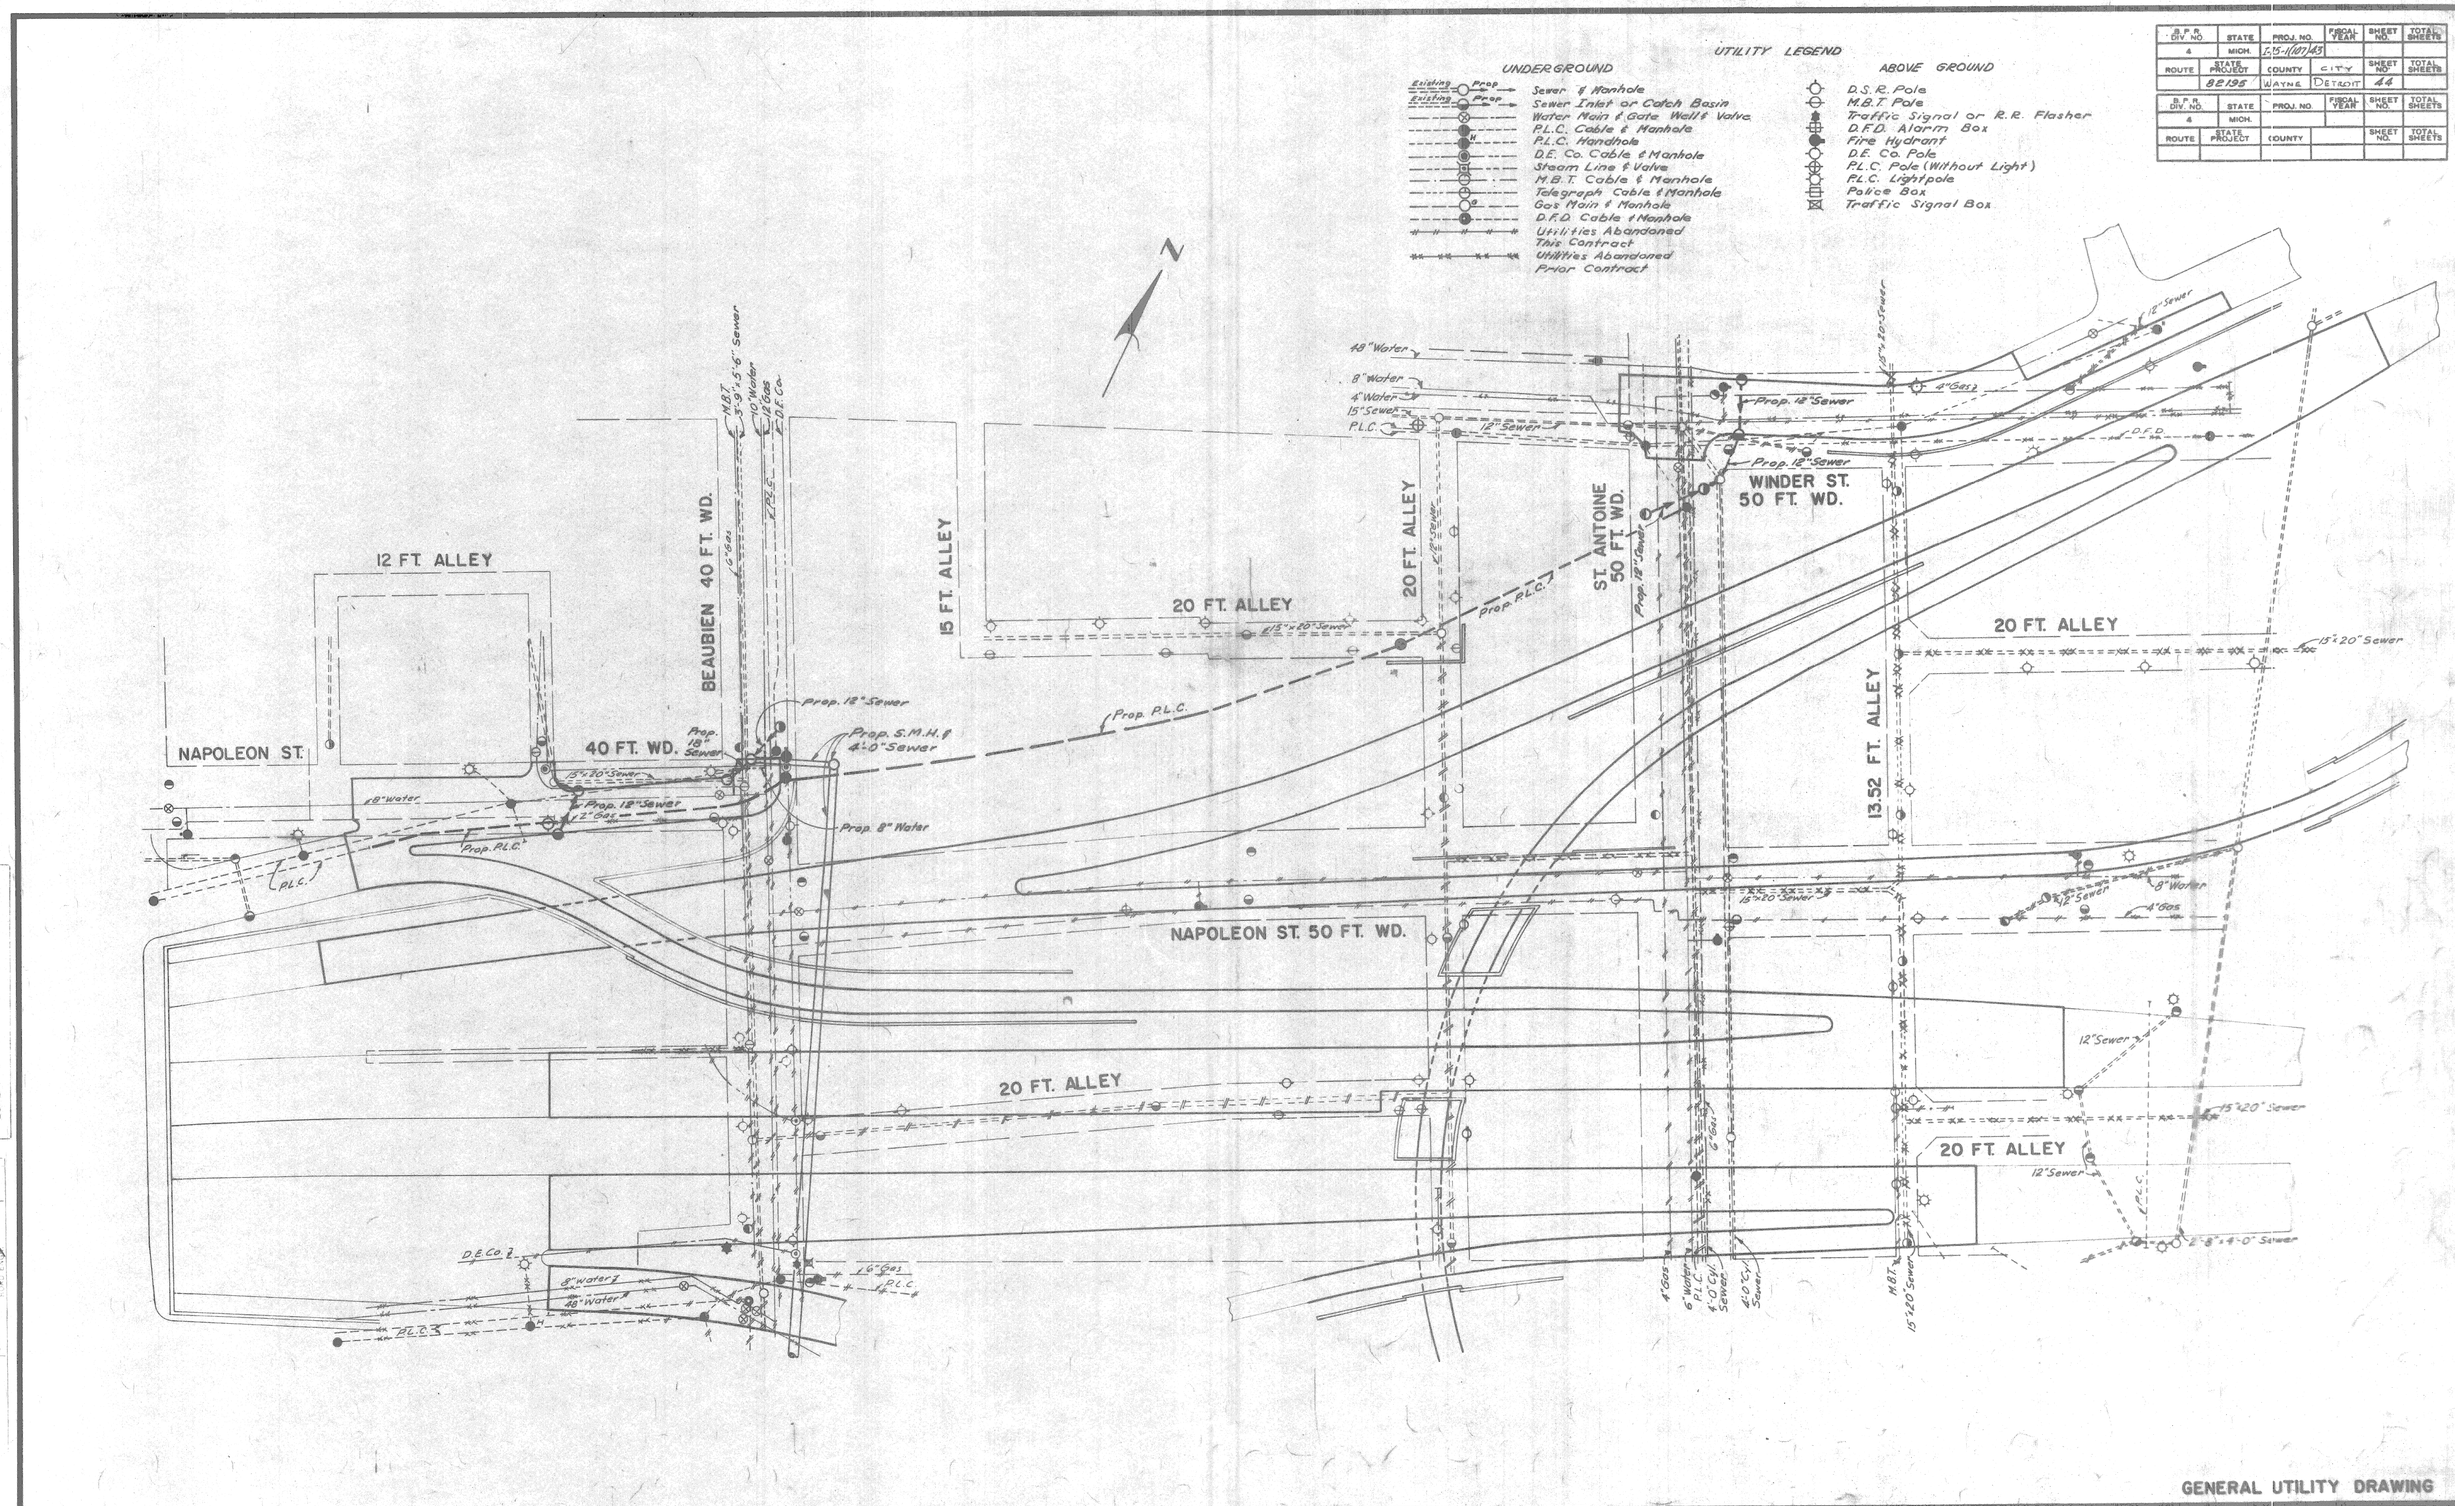

GENERAL UTILITY DRAWING

FILE NO. USE NO. 350 STENCIL	82195 B C23	STATE PROJECT	FEDERAL PROJECT	SHEET NO.
		82195	I-75-1(107)43	44

SQUAD LEADER	G.D. Mitz	12-65
DRAWN BY	F.A. Caltabiano	12-65
TRACED BY	F.A. Caltabiano	12-65
CHECKED BY	B.J. Temporelli	12-65
APPROVED	[signature]	12-65

PLANS PREPARED BY
CITY OF DETROIT
DEPARTMENT OF PUBLIC WORKS
BUREAU OF HIGHWAYS AND INTERSEWAYS