ROUTE	STATE PROJECT	FEDERAL NO.	SHEET NO.	TOTAL SHEETS
U-212	82195	U-212( )	1	

MICHIGAN

STATE HIGHWAY DEPARTMENT

JOHN C. MACKIE

STATE HIGHWAY COMMISSIONER

—*—

PLANS OF PROPOSED

THE IMPROVEMENTS COVERED BY THESE PLANS SHALL BE DONE IN ACCORDANCE WITH THE MICHIGAN STATE HIGHWAY DEPARTMENT CURRENT STANDARD SPECIFICATIONS AND SUPPLEMENTAL SPECIFICATIONS.

MICHIGAN PROJECT U-212( )
CONTROL SECTION U82195 E
FISHER FREEWAY

WAYNE COUNTY
CITY OF DETROIT

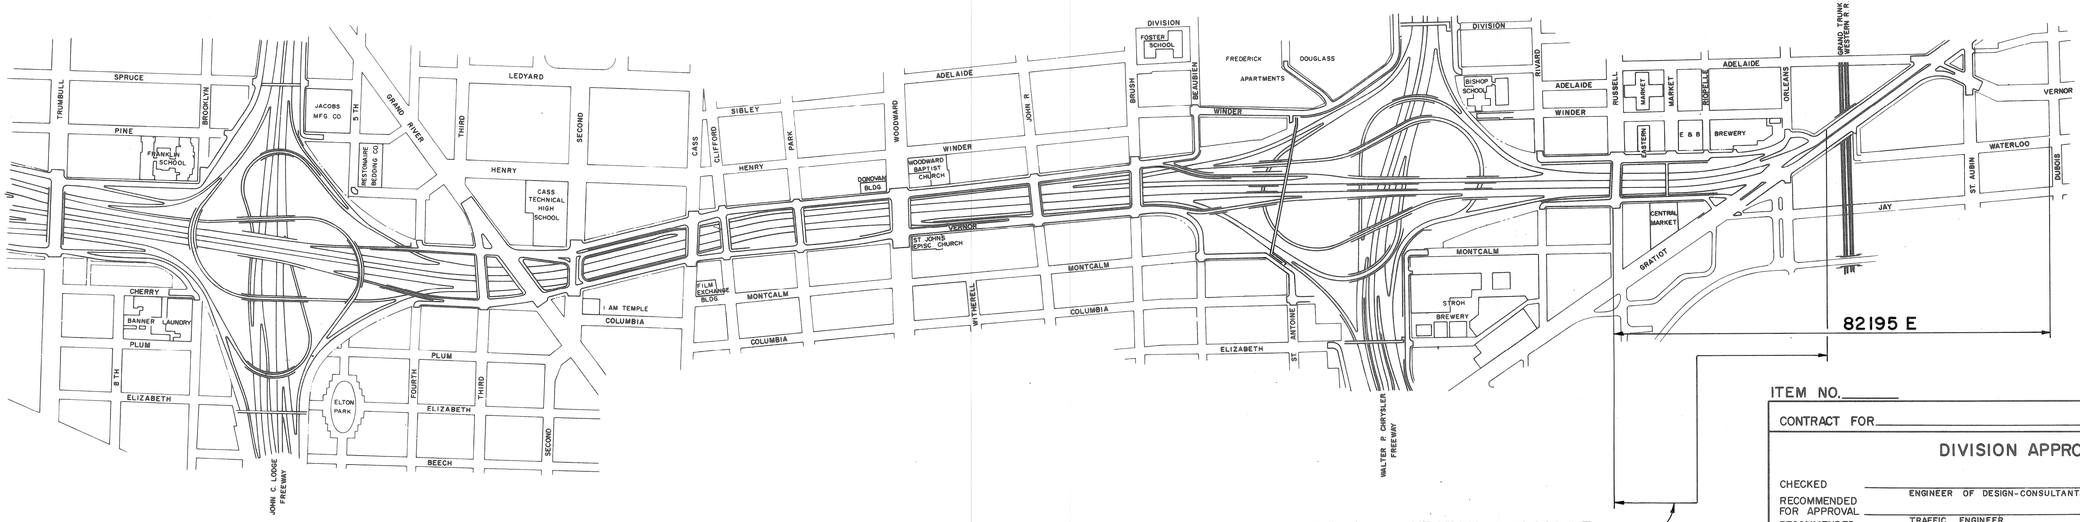

CONTROL SECTION U82195E
MICHIGAN PROJECT U-212 ( )

ITEM NO.

CONTRACT FOR

DIVISION APPROVAL

CHECKED — ENGINEER OF DESIGN-CONSULTANTS — DATE

RECOMMENDED FOR APPROVAL — TRAFFIC ENGINEER — DATE

RECOMMENDED FOR APPROVAL — ENGINEER OF BRIDGE AND ROAD DESIGN — DATE

OFFICES OF DESIGN AND CONSTRUCTION

APPROVED — CONSTRUCTION ENGINEER — DATE

APPROVED — CHIEF DESIGN ENGINEER — DATE

STATE HIGHWAY DEPARTMENT APPROVAL

APPROVED JOHN C. MACKIE, STATE HIGHWAY COMMISSIONER

BY — DIRECTOR OF ENGINEERING-CHIEF ENGINEER — DATE

PLANS PREPARED BY
CITY OF DETROIT
DEPARTMENT OF PUBLIC WORKS
CITY ENGINEERS OFFICE
BUREAU OF HIGHWAYS AND EXPRESSWAYS

APPROVED — ENGINEER OF EXPRESSWAYS

APPROVED — ASSISTANT CITY ENGINEER-HIGHWAYS AND EXPRESSWAYS

APPROVED — CITY ENGINEER

APPROVED — COMMISSIONER OF PUBLIC WORKS AND EXPRESSWAY COORDINATOR

PLANS PREPARED BY
CITY OF DETROIT
DEPARTMENT OF
PUBLIC WORKS

DEPARTMENT OF COMMERCE
BUREAU OF PUBLIC ROADS

APPROVED — DIVISION ENGINEER — DATE

PROJECT NO. 82195 R.O.W.

82195 R.O.W.	PROJECT NO.	FEDERAL PROJECT	SHEET NO.
	82195	U-212( )	1

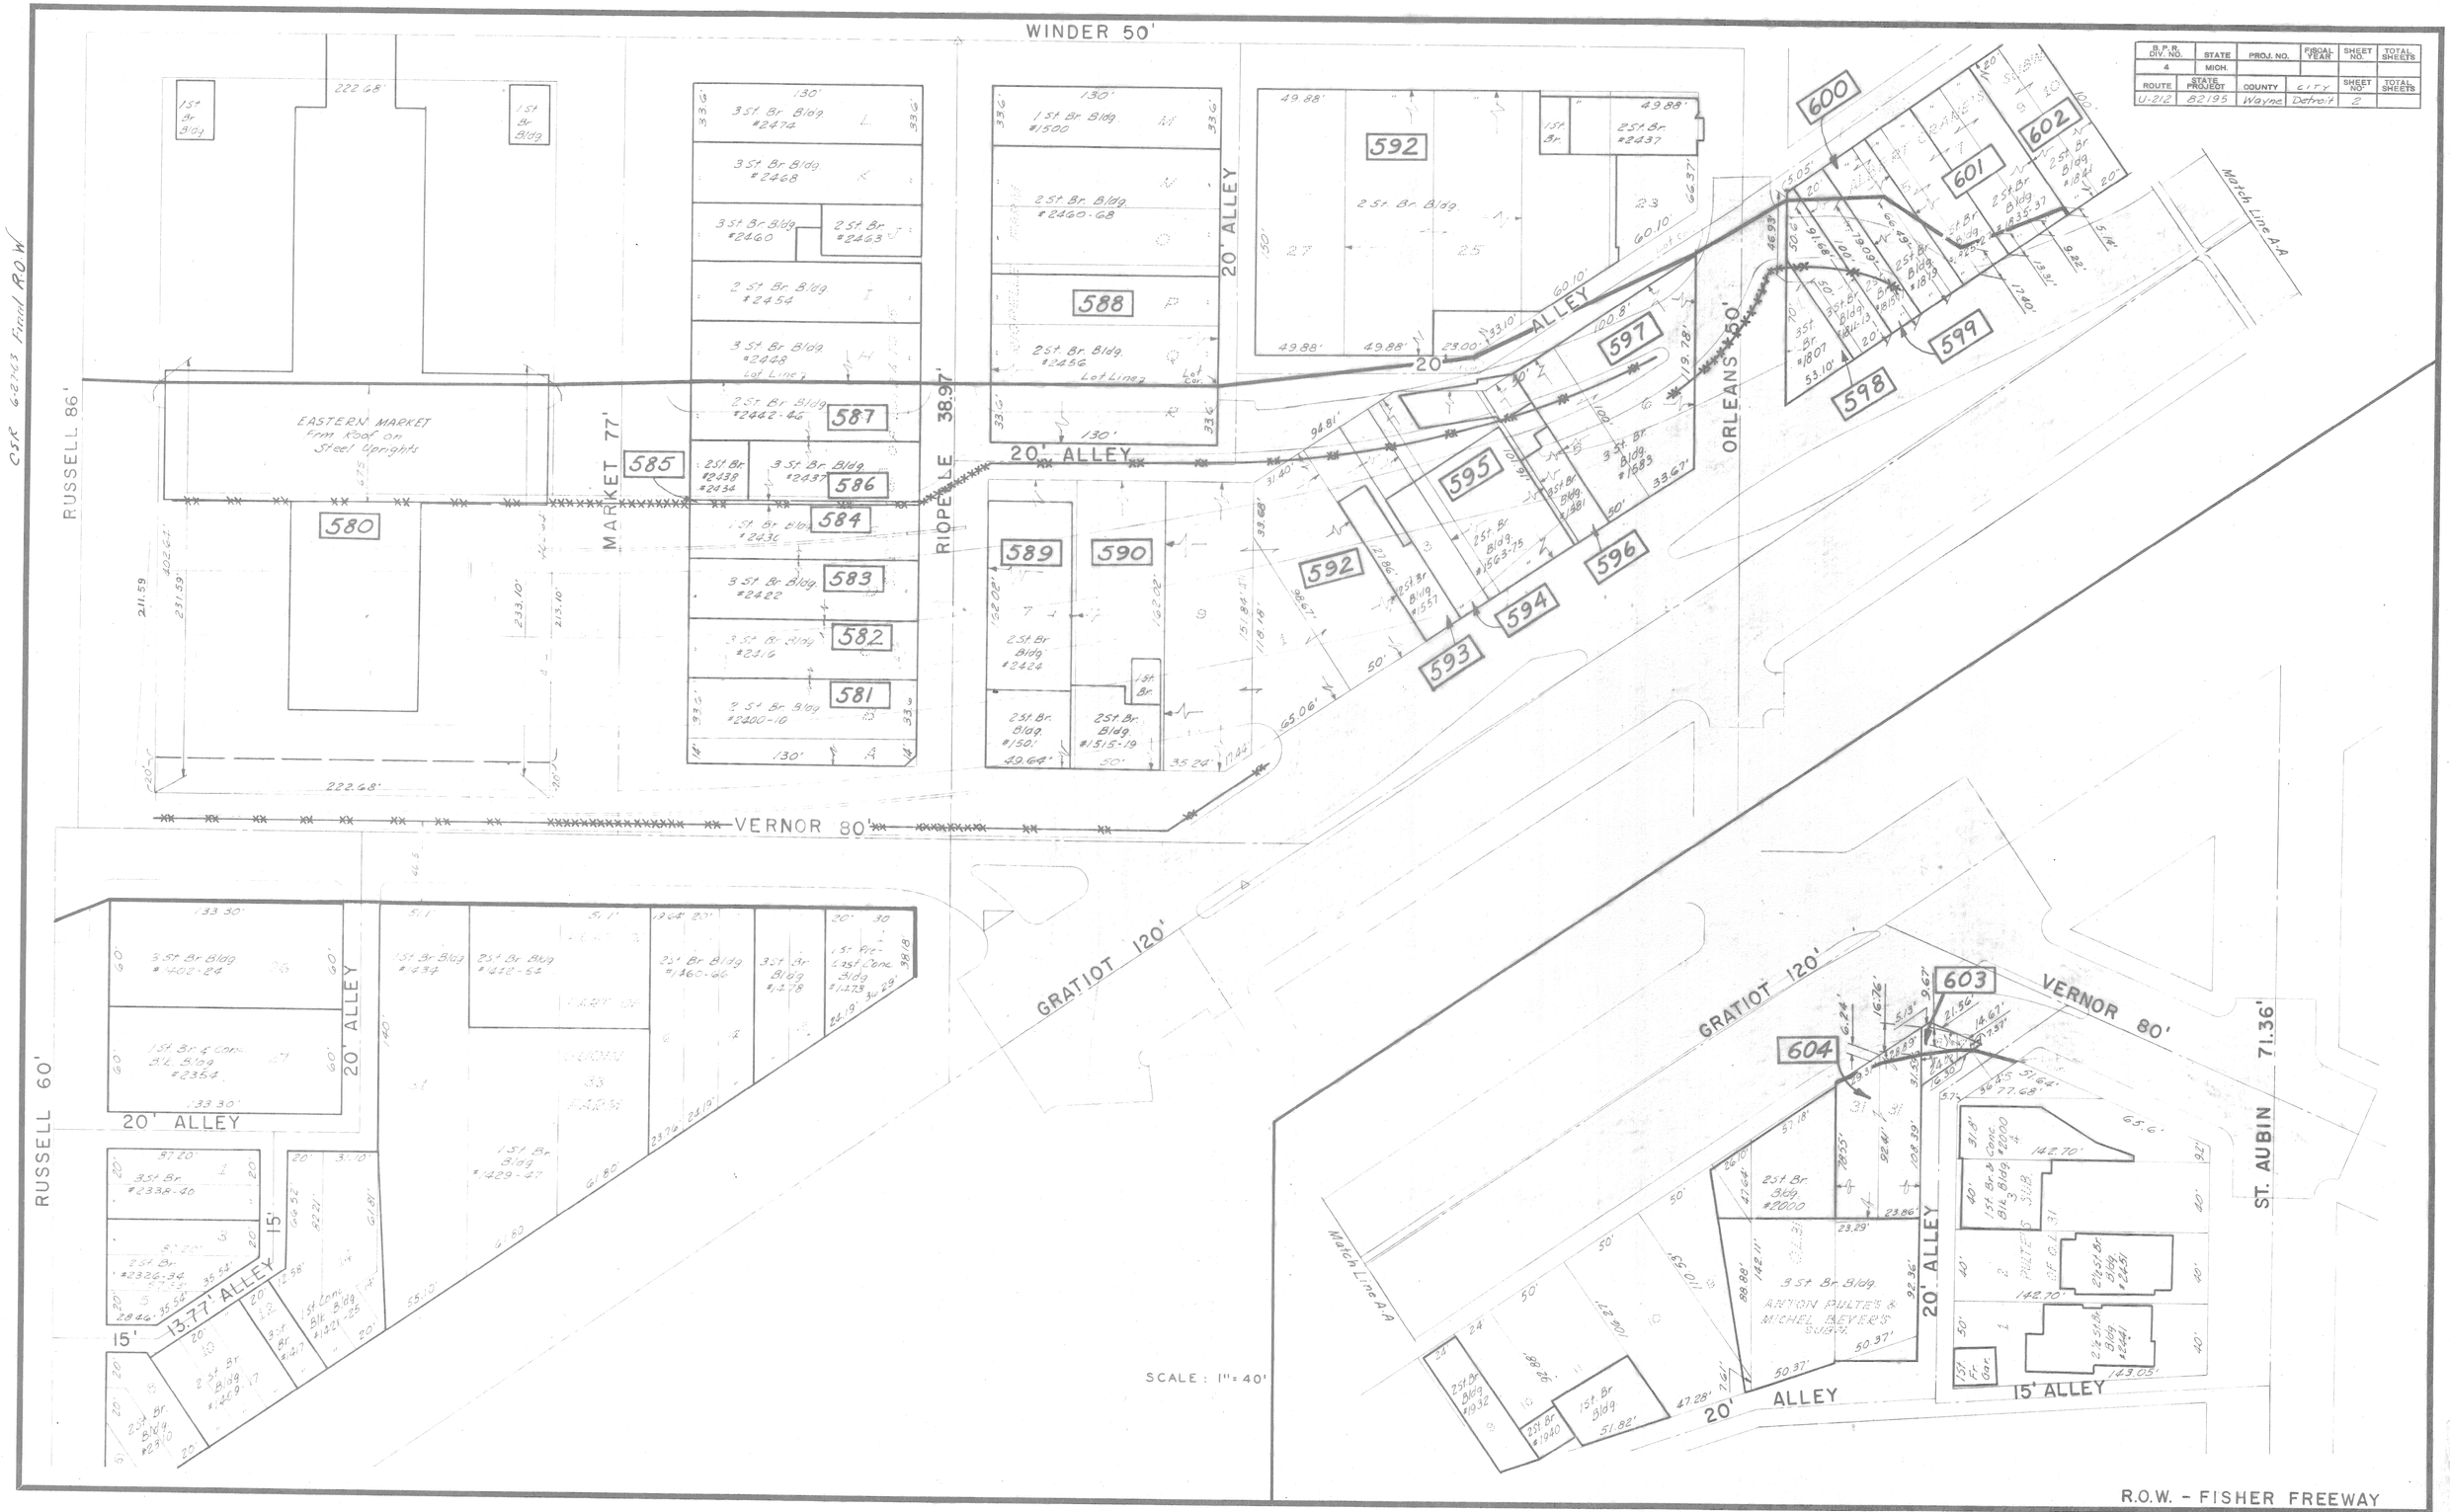

S.P.R. DIV. NO.	STATE	PROJ. NO.	FISCAL YEAR	SHEET NO.	TOTAL SHEETS
4	MICH.				
ROUTE	STATE PROJECT	COUNTY	CITY	SHEET NO.	TOTAL SHEETS
U-212	82195	Wayne	Detroit	2	

FILE NO. USE NO. 350 STENCIL	82195 R.O.W.	STATE PROJECT	FEDERAL PROJECT	SHEET NO.
		82195	U-212( )	2