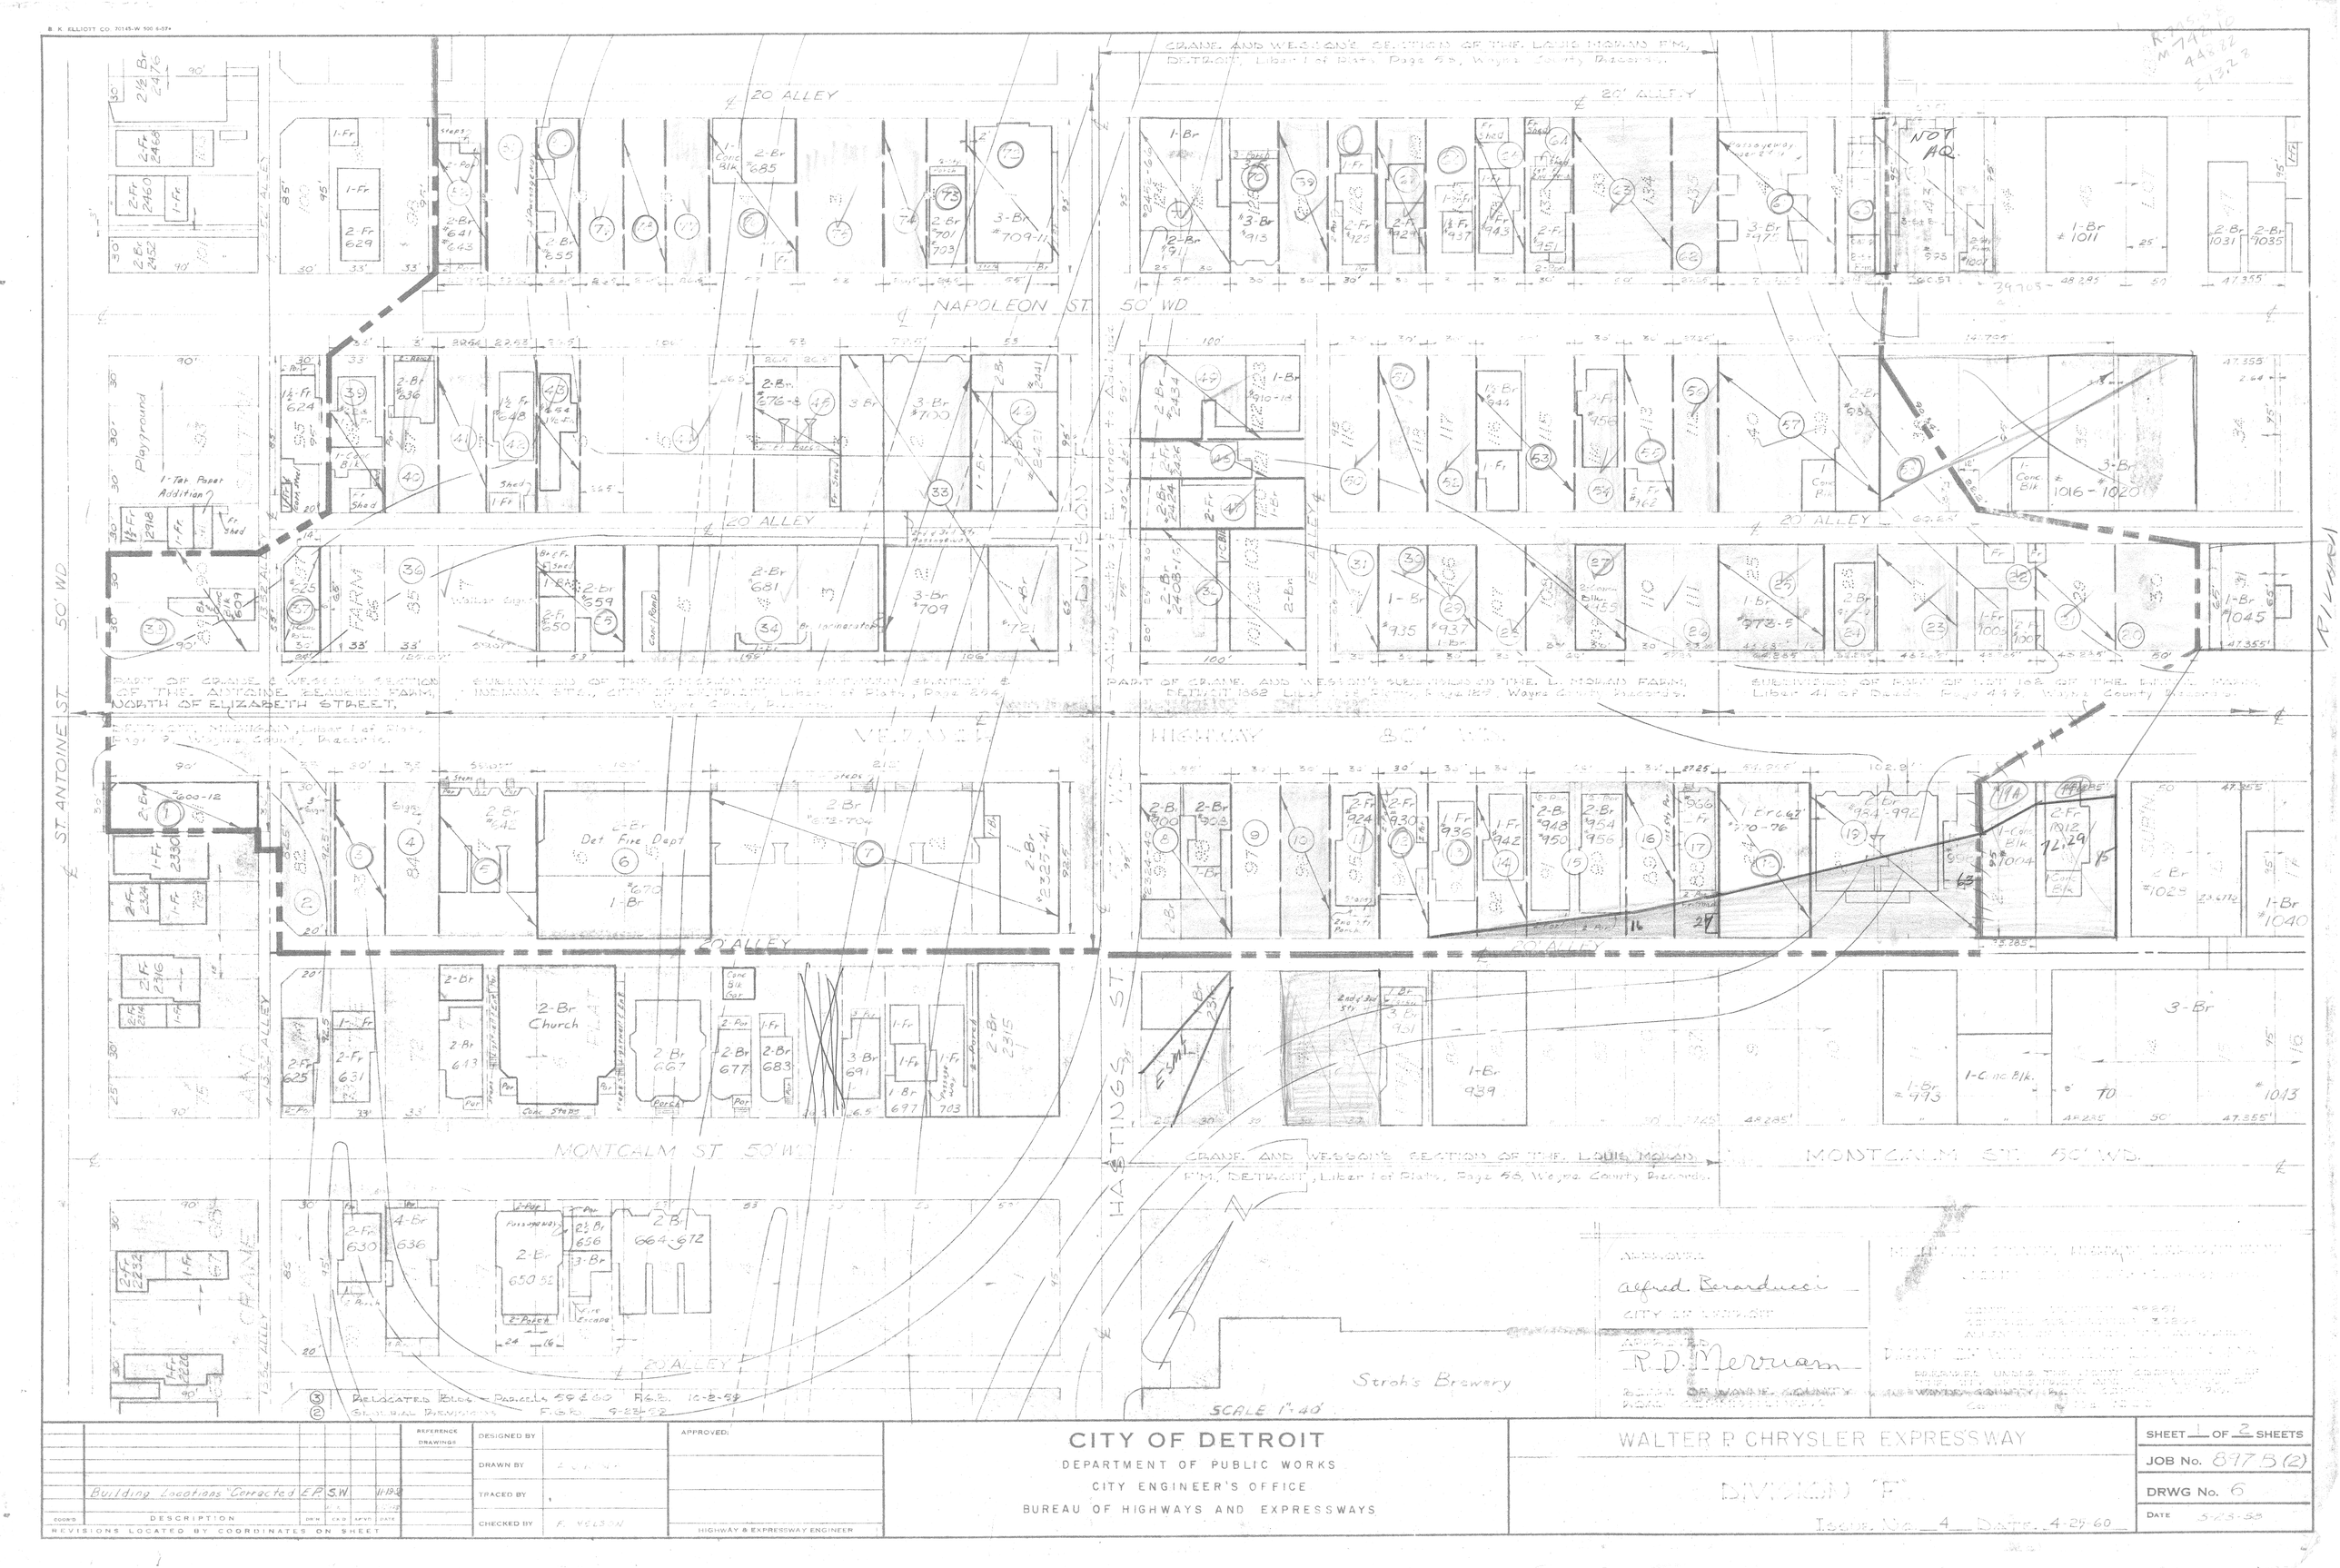

B. K. ELLIOTT CO. 70145-W 100 6-57

Alfred Berarducci
CITY OF DETROIT

R. D. Merriam
BUREAU OF HIGHWAYS

Building Locations Corrected	E.P.	S.W.	11-19-59			
COORD	DESCRIPTION	BRK	DRD	APVD	DATE	

REVISIONS LOCATED BY COORDINATES ON SHEET

REFERENCE DRAWINGS

DESIGNED BY
DRAWN BY
TRACED BY
CHECKED BY F. NELSON

APPROVED:
HIGHWAY & EXPRESSWAY ENGINEER

CITY OF DETROIT
DEPARTMENT OF PUBLIC WORKS
CITY ENGINEER'S OFFICE
BUREAU OF HIGHWAYS AND EXPRESSWAYS

WALTER P. CHRYSLER EXPRESSWAY

DIVISION "F"

ISSUE No. 4 DATE 4-27-60

SHEET 1 OF 2 SHEETS
JOB No. 897.5(2)
DRWG No. 6
DATE 5-23-55

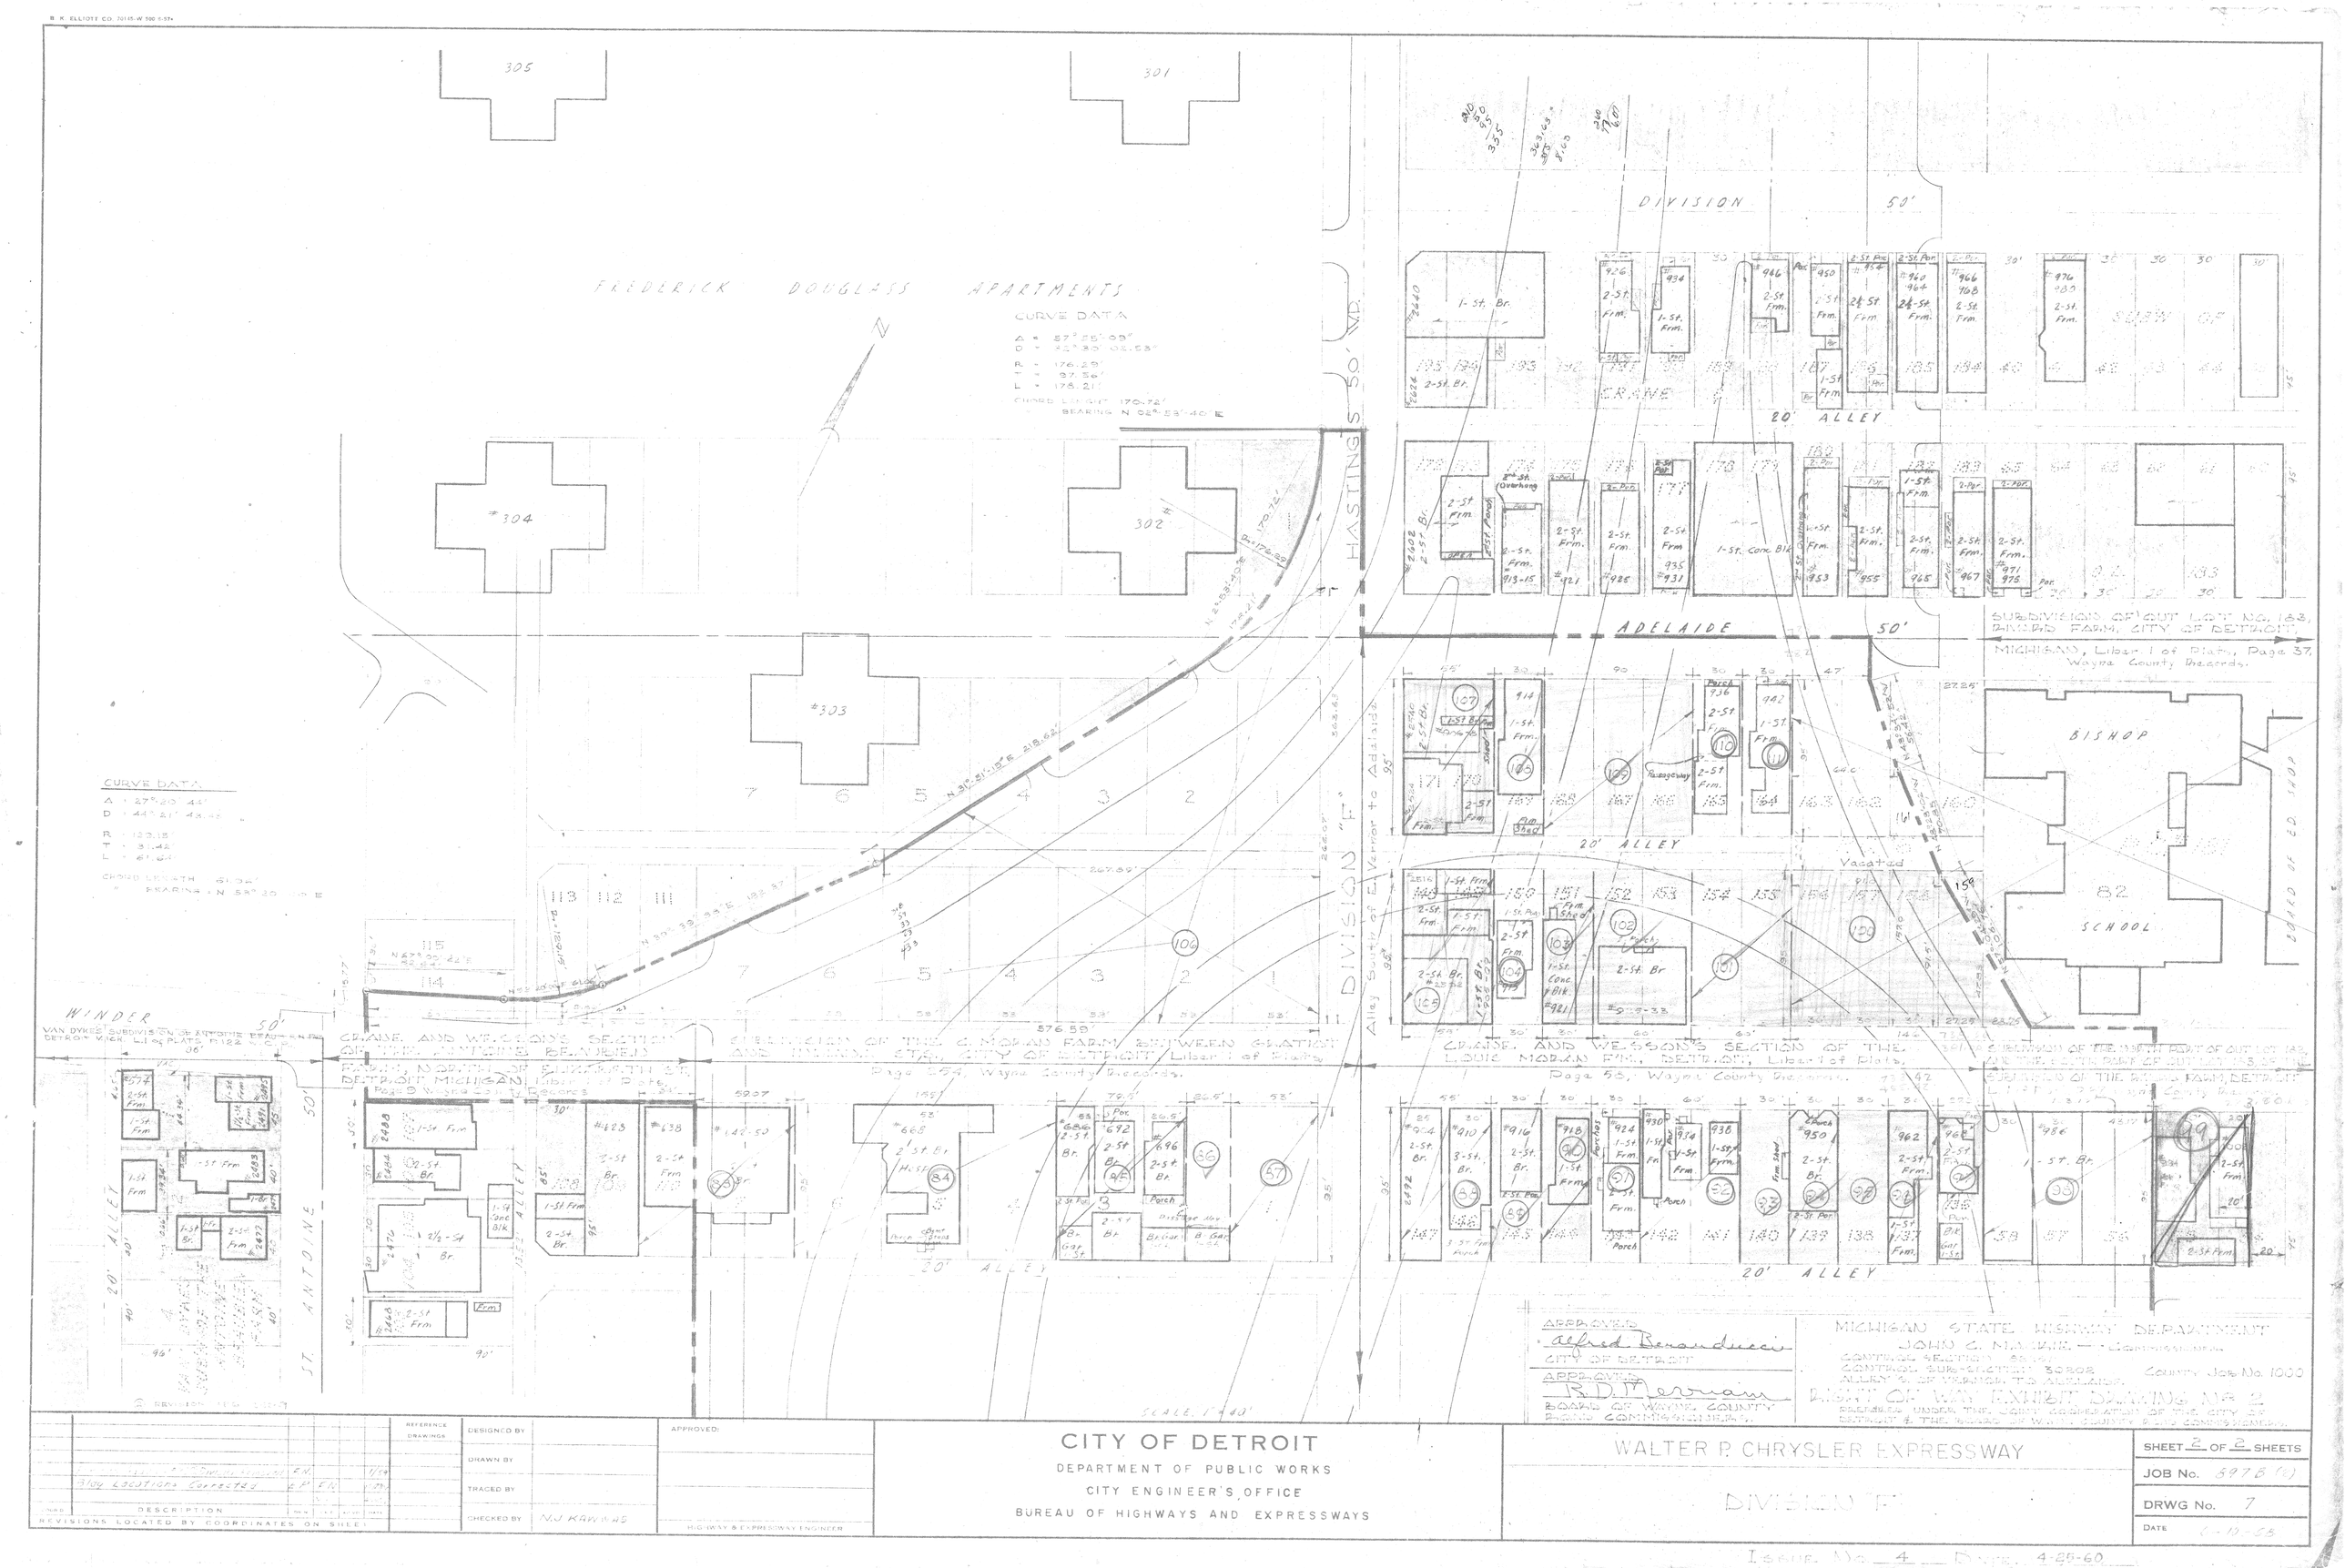

APPROVED:
Alfred Benaderucci
CITY OF DETROIT

APPROVED:
R.D. Merriam
BOARD OF WAYNE COUNTY ROAD COMMISSIONERS

MICHIGAN STATE HIGHWAY DEPARTMENT
JOHN C. MACNAIR — Commissioner
CONTROL SECTION 3280R County Job No. 1000
ALLEY S. OF TRENCH TO ADELAIDE
PLAT OF WAY EXHIBIT DRAWING NO. 2
ASSENTED UNDER THE PROVISIONS OF ACT 300, P.A. 1949 AS AMENDED BY THE CITY OF DETROIT & THE BOARD OF WAYNE COUNTY ROAD COMMISSIONERS.

REFERENCE DRAWINGS	DESIGNED BY		APPROVED:
	DRAWN BY		
	TRACED BY		
NO. DESCRIPTION DATE	CHECKED BY	N.J. KAWKAS	HIGHWAY & EXPRESSWAY ENGINEER

REVISIONS LOCATED BY COORDINATES ON SHEET

CITY OF DETROIT
DEPARTMENT OF PUBLIC WORKS
CITY ENGINEER'S OFFICE
BUREAU OF HIGHWAYS AND EXPRESSWAYS

WALTER P. CHRYSLER EXPRESSWAY

DIVISION "F"

SHEET	2 OF 2 SHEETS
JOB No.	5978 (1)
DRWG No.	7
DATE	6-10-58

Issue No. 4 Date 4-26-60