SQUAD LEADER	G.D. Mills
DRAWN BY	F.A. Calabrese
TRACED BY	F.A. Calabrese
CHECKED BY	G. Ferraguzzi
CORRECT	
RECOMMENDED FOR APPROVAL	

2-63	
6-63	
5-64	
8-64	
9-64	

PLANS PREPARED BY
CITY OF DETROIT
DEPARTMENT OF PUBLIC WORKS
CITY ENGINEERS OFFICE
BUREAU OF HIGHWAYS AND EXPRESSWAYS

S.F.D. CIV. NO.	STATE	PROJ. NO.	FISCAL YEAR	SHEET NO.	TOTAL SHEETS
4	MICH.	I-75-1(79)164			
ROUTE	STATE PROJECT	COUNTY	CITY	SHEET NO.	TOTAL SHEETS
	82252A 33184A	Wayne	Detroit	157	

S.F.D. CIV. NO.	STATE	PROJ. NO.	FISCAL YEAR	SHEET NO.	TOTAL SHEETS
4	MICH.				
ROUTE	STATE PROJECT	COUNTY		SHEET NO.	TOTAL SHEETS

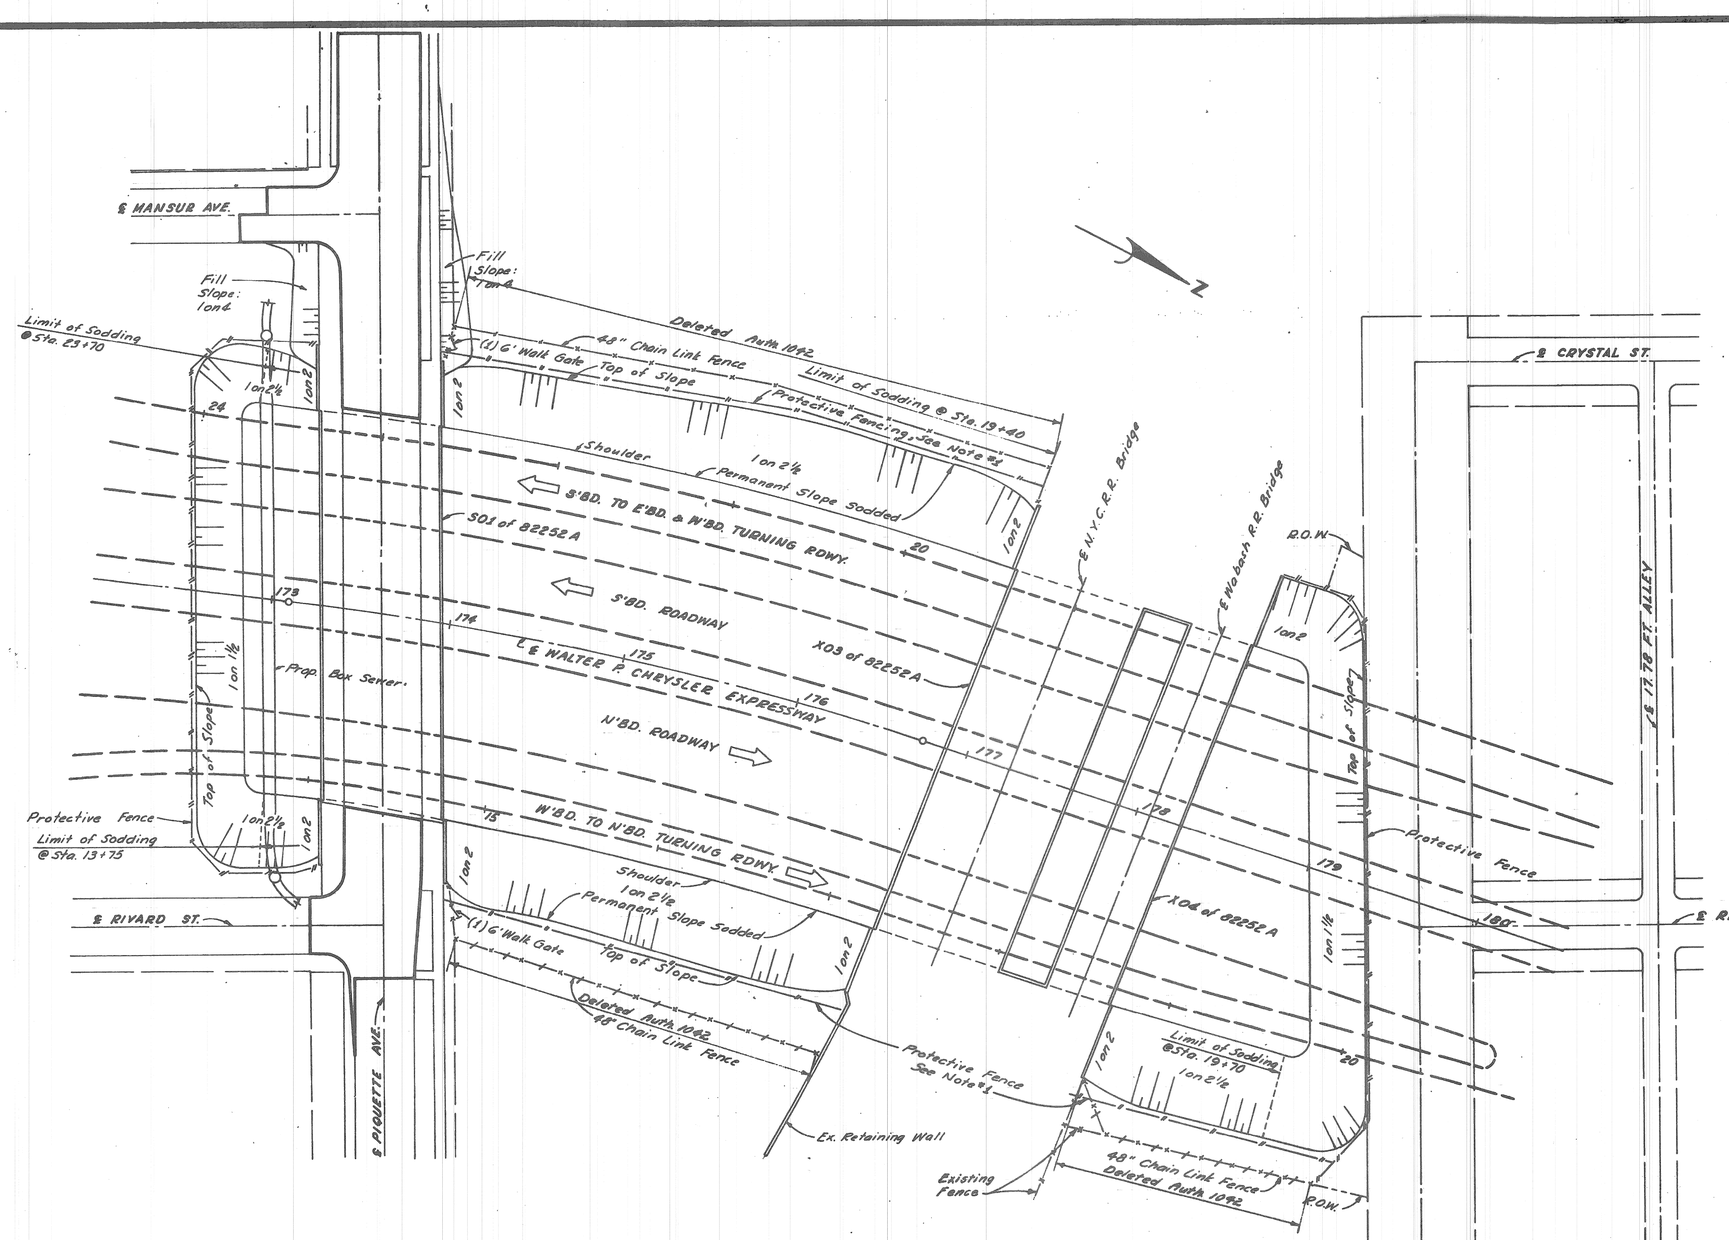

PLAN
Scale 1" = 40'

PIQUETTE Mansur to Rivard
(see Chrysler fwy)#82252A

Notes:
For Detailed Grades of Bridge Approaches See Sh.# 161 & 162
For Alignment Details See Sh.# 154 & 155
For Details of Piquette Ave. Bridge See S01 of 82252A
For Details of N.Y.C.R.R. Bridge See X03 of 82252A
For Details of Wabash R.R. Bridge See X04 of 82252A
Fencing this Sheet:
48" Chain Link Fence ____ Auth. 1962 ____ 69.965 Lin. Ft.
G' Walk Gates ____ 2 Each

Note #2
Protective Fence to be placed and removed as directed by the Engineer.

PLAN
WALTER P. CHRYSLER EXPRESSWAY
STA. 172+85 TO STA. 179+00

PLANS NO. AND SHEET NO.	STATE PROJECT	FISCAL YEAR	SHEET NO.
82252A C1	82252A 33184A	I-75-1(79)164	157