B. K. ELLIOTT CO. 70212 300 12-57*

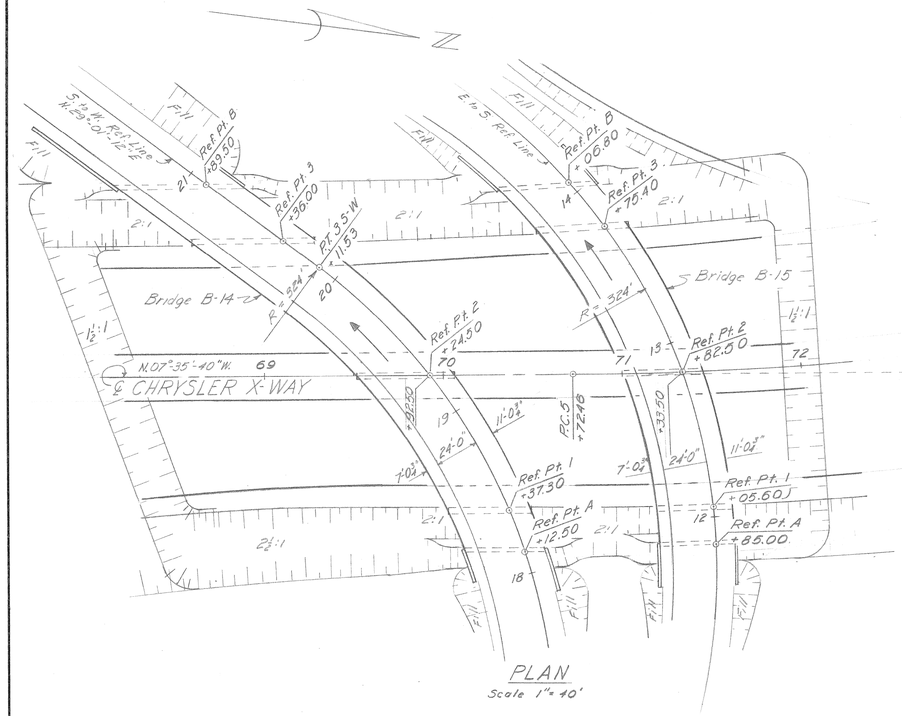

PLAN
Scale 1" = 40'

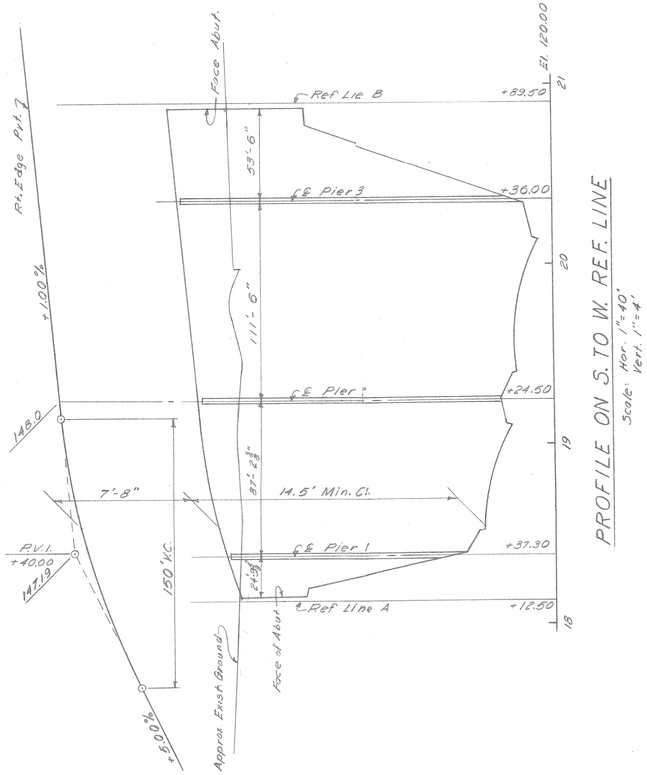

PROFILE ON S. TO W. REF. LINE
Scale: Hor. 1" = 40'
Vert. 1" = 4'

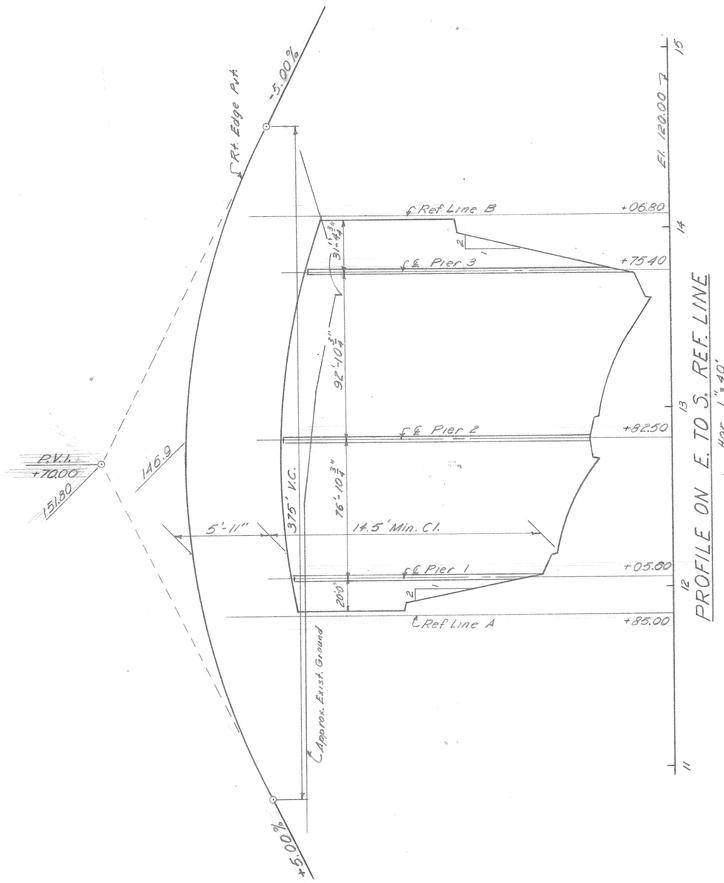

PROFILE ON E. TO S. REF. LINE
Scale: Hor. 1" = 40'
Vert. 1" = 4'

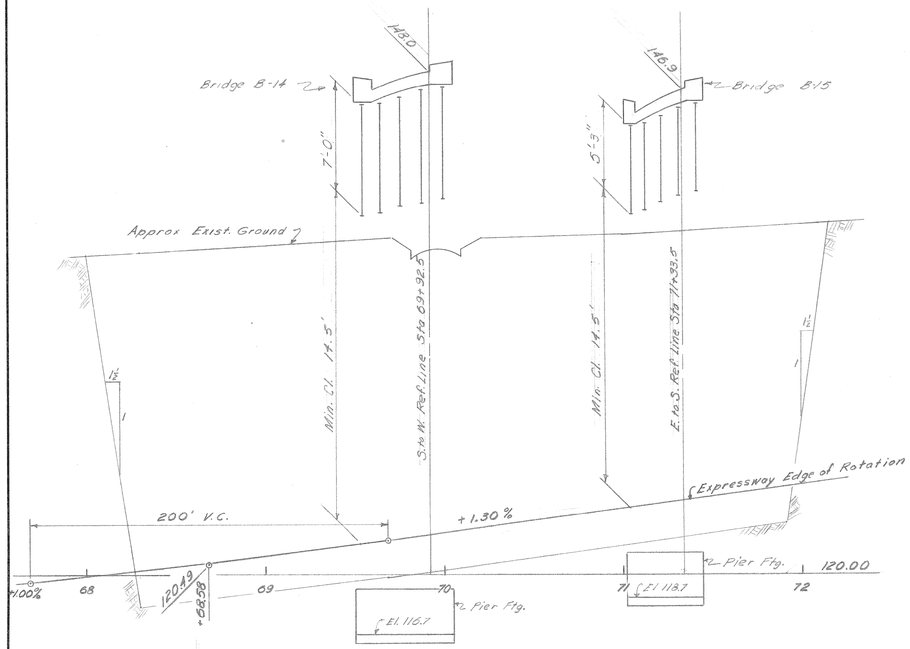

PROFILE ALONG ℄ EXPRESSWAY
Scale: Hor: 1" = 40'
Vert: 1" = 4'

NOTE:
This drawing is based on preliminary studies and is not to be used as a Final sheet.

NOTED BY	DESCRIPTION	DR'N	CK'D	AP'VD	DATE
G					
F					
E					
D					
C					
B					
A					

REVISIONS

REFERENCE DRAWINGS

DESIGNED BY	F. Watts
DRAWN BY	F. Watts
TRACED BY	F. Watts
CHECKED BY	

APPROVED:

CITY ENGINEER

CITY OF DETROIT
DEPARTMENT OF PUBLIC WORKS
CITY ENGINEERS OFFICE

GENERAL DRAWING
BRIDGES B-14 & B-15
S. TO W. & E. TO S. OVER CHRYSLER

SHEET ___ OF ___ SHEETS	
JOB No.	837 B(2)
DRWG No.	
DATE	9-28-58