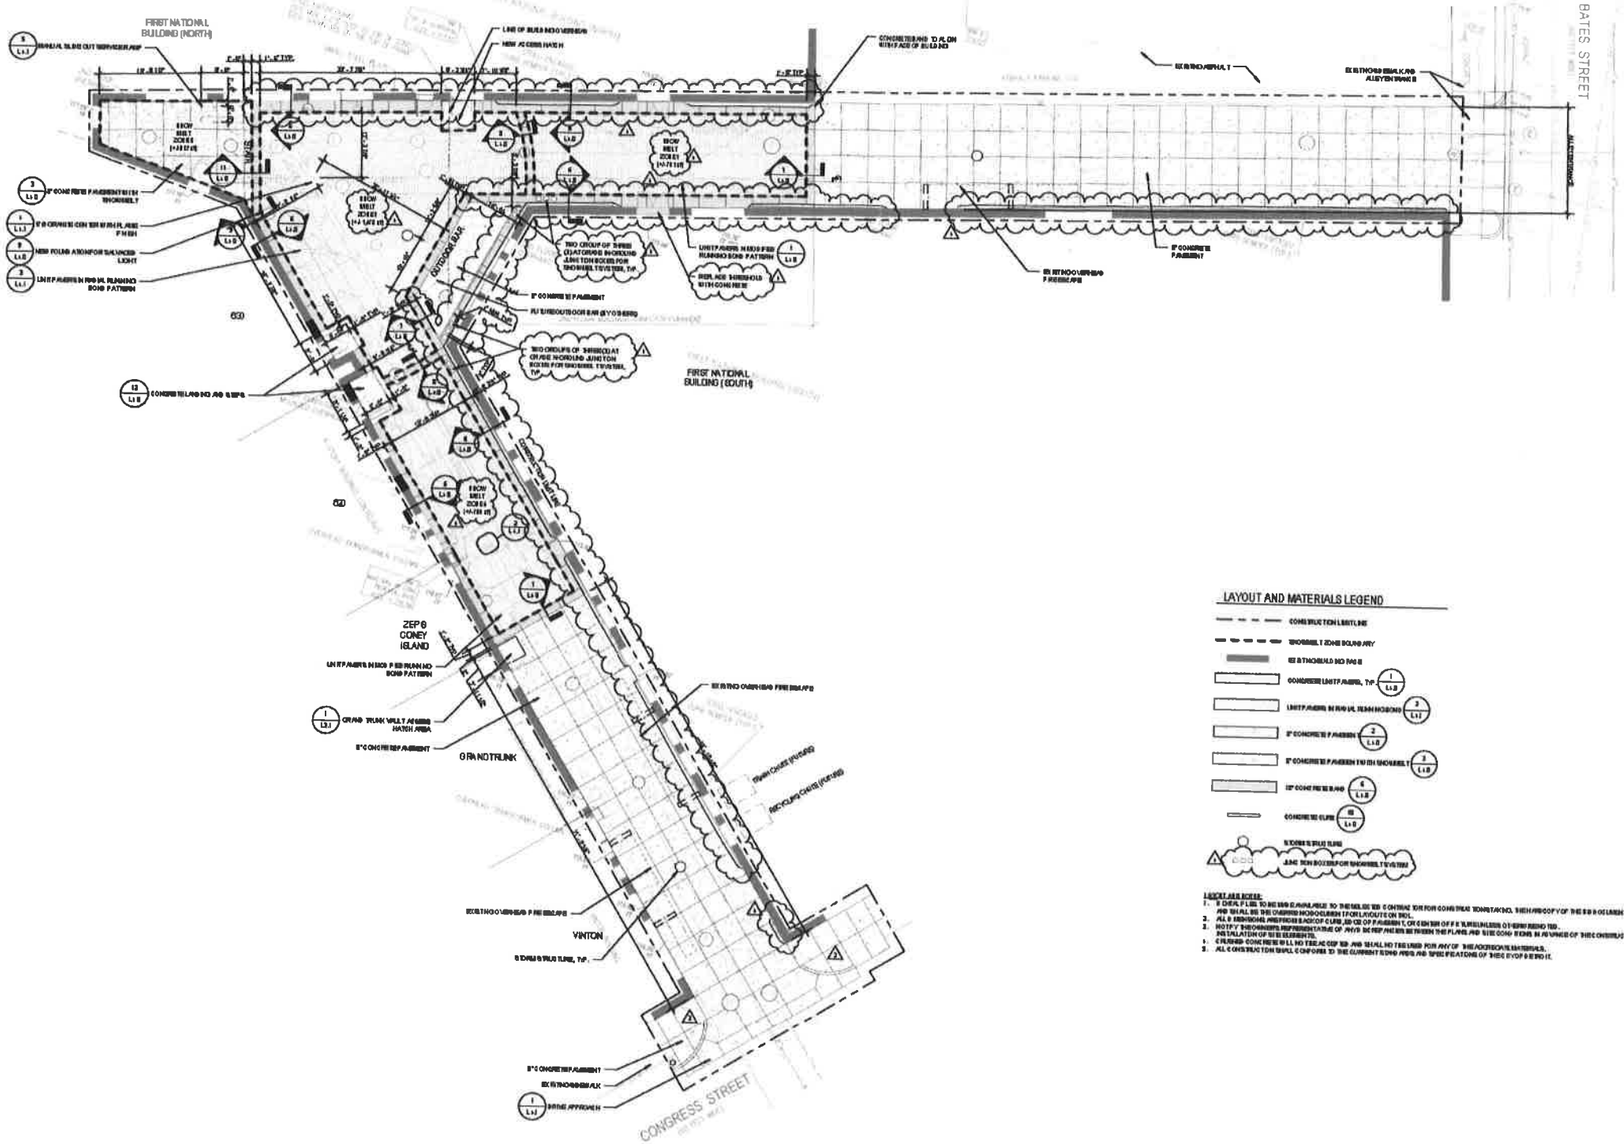


LAYOUT AND MATERIALS LEGEND

- CONSTRUCTION LIMIT LINE
- SNOWMELT ZONE BOUNDARY
- EXISTING BUILDING
- CONCRETE LIMIT PAVER, TYP. (1 / L3.2)
- LIMIT PAVERS IN RANDOM RUNNING BOND (3 / L3.2)
- 8" CONCRETE PAVEMENT (2 / L3.2)
- 8" CONCRETE PAVEMENT WITH THICKENED EDGE (3 / L3.2)
- 12" CONCRETE BAND (4 / L3.2)
- CONCRETE BAND (10 / L3.2)
- STONE BLUE TURF
- JUNCTION BOX FOR SNOWMELT SYSTEM

LEGEND AND NOTES:

1. SEE CIVIL FILES TO BE MADE AVAILABLE TO THE SELECTED CONTRACTOR FOR CONSTRUCTION STAKING. REVIEW COPY OF THE SITE DIMENSION AND PRESENTATION AND SEAL ALL SITE DIMENSIONS AND LAYOUT ON SITE.
2. ALL DIMENSIONS ARE FROM BACK OF CURB, EDGE OF PAVEMENT, OR EDGE OF PAVEMENT, UNLESS OTHERWISE NOTED.
3. NOTIFY THE OWNER'S REPRESENTATIVE OF ANY DISCREPANCIES BETWEEN THE PLANS AND SITE CONDITIONS IN ADVANCE OF THE CONSTRUCTION ACTIVITIES AND INSTALLATION OF SITE ELEMENTS.
4. CRUSHED CONCRETE WILL NOT BE ACCEPTED AND SHALL NOT BE USED FOR ANY OF THE AGGREGATE MATERIALS.
5. ALL CONSTRUCTION SHALL CONFORM TO THE CURRENT BOMA AREA AND SPECIFICATIONS OF THIS SYSTEM.

811 Know what's below. Call before you dig.

**BEDROCK**
MANAGEMENT SERVICES LLC

FIRST NATIONAL BUILDING
ALLEY REDEVELOPMENT
660 WOODWARD AVE
DETROIT, MI 48226

**SMITHGROUP JJR**
201 DEPOT STREET
SECOND FLOOR
ANN ARBOR, MI 48104
734.662.4457
www.smithgroupjjr.com

| ISSUED FOR | REV | DATE |
|---|---|---|
| | | |
| | | |
| | | |