SEWER

REVISIONS Gas Line 3-4-52

Location of catch basin Sta 1+94

SUPPLEMENTARY DETAILS

C-324A	C-390	C-587	C-738B
C-325	C-524	C-733	C-938
C-326A	C-585	C-739	
C-327	C-586	C-738A	

NOTE:
BEFORE STARTING CONSTRUCTION CONTRACTOR MUST CHECK WITH UTILITIES FOR LOCATIONS OF EXISTING STRUCTURES WHETHER OR NOT INDICATED ON PLANS.

PLAN SCALE DISTORTED
LOTS & ALLEYS 1"=40'
STREET WIDTHS 1"=40'

DRAINAGE COMPLETED 10-10-52
Pavement Widening 2-12' Strips N. & S. S.
PAVING COMPLETED C.C. 10-14-52

QUANTITIES		ESTIMATED LOTS	ESTIMATED CITY	FINAL LOTS	FINAL CITY
EXCAVATION	CU. YDS.				
NEW CURB	LIN. FT.				
PAVING	SQ. YDS.				
"	"				
"	"				
SIDEWALK	SQ. FT.				
MANHOLES	ADJUST				
	CONSTRUCT				
BASINS	ADJUST				
	CONSTRUCT				
SEWERS-12"	LIN. FT.				

SEE SHEET 1 OF 16

HOR. SCALE 1"=40' LOCK 1659 PAGE 34
VER. SCALE 1"=2' DATE LEVELS 6-51 DRAWING 11-30-51

PLAN	W.O	PROFILE	W.O	COMPUTED	J.E.
CHECKED	J.E.	GRADE	W.O	CHECKED	R.H.B.

	LOTS	CITY
LENGTH		
LENGTH		
LENGTH		
	LOTS	CITY
COST ADVERTISING		
COST INSPECTION		

SEE SHEET 1 OF 16

DESIGNED BY	
DRAWN BY	W. OWENS
TRACED BY	
CHECKED BY	BEHM

APPROVED
ENGINEER OF STREETS
ASSISTANT CITY ENGINEER

CONTRACT NO. PW. 1840F

CARD NO. 52-3

INDEX NO.	TOPO NO.
63	104 105

RECORD NO.

DEPARTMENT OF PUBLIC WORKS DETROIT

CITY ENGINEER'S OFFICE --- DIVISION OF PAVING DESIGN

STREET PAVING PLAN

NAME OF STREET SEVEN MILE RD

ASSIGN. NO. 325AW10

PETITION NO.

FROM E.P.L. OF ASHTON

TO 61.66 E. OF W.P.L. OF SOUTHFIELD

SHEET 16 OF 16 SHEETS

T. OF PAVEMENT 10:8:10 ONE COURSE CONCRETE - INTEGRAL CURB WIDTH 2-12' WIDENING

UNIFORM AT STREET INTERSECTIONS EXCEPT AS NOTED

CONTRACT APPROVED C.C.

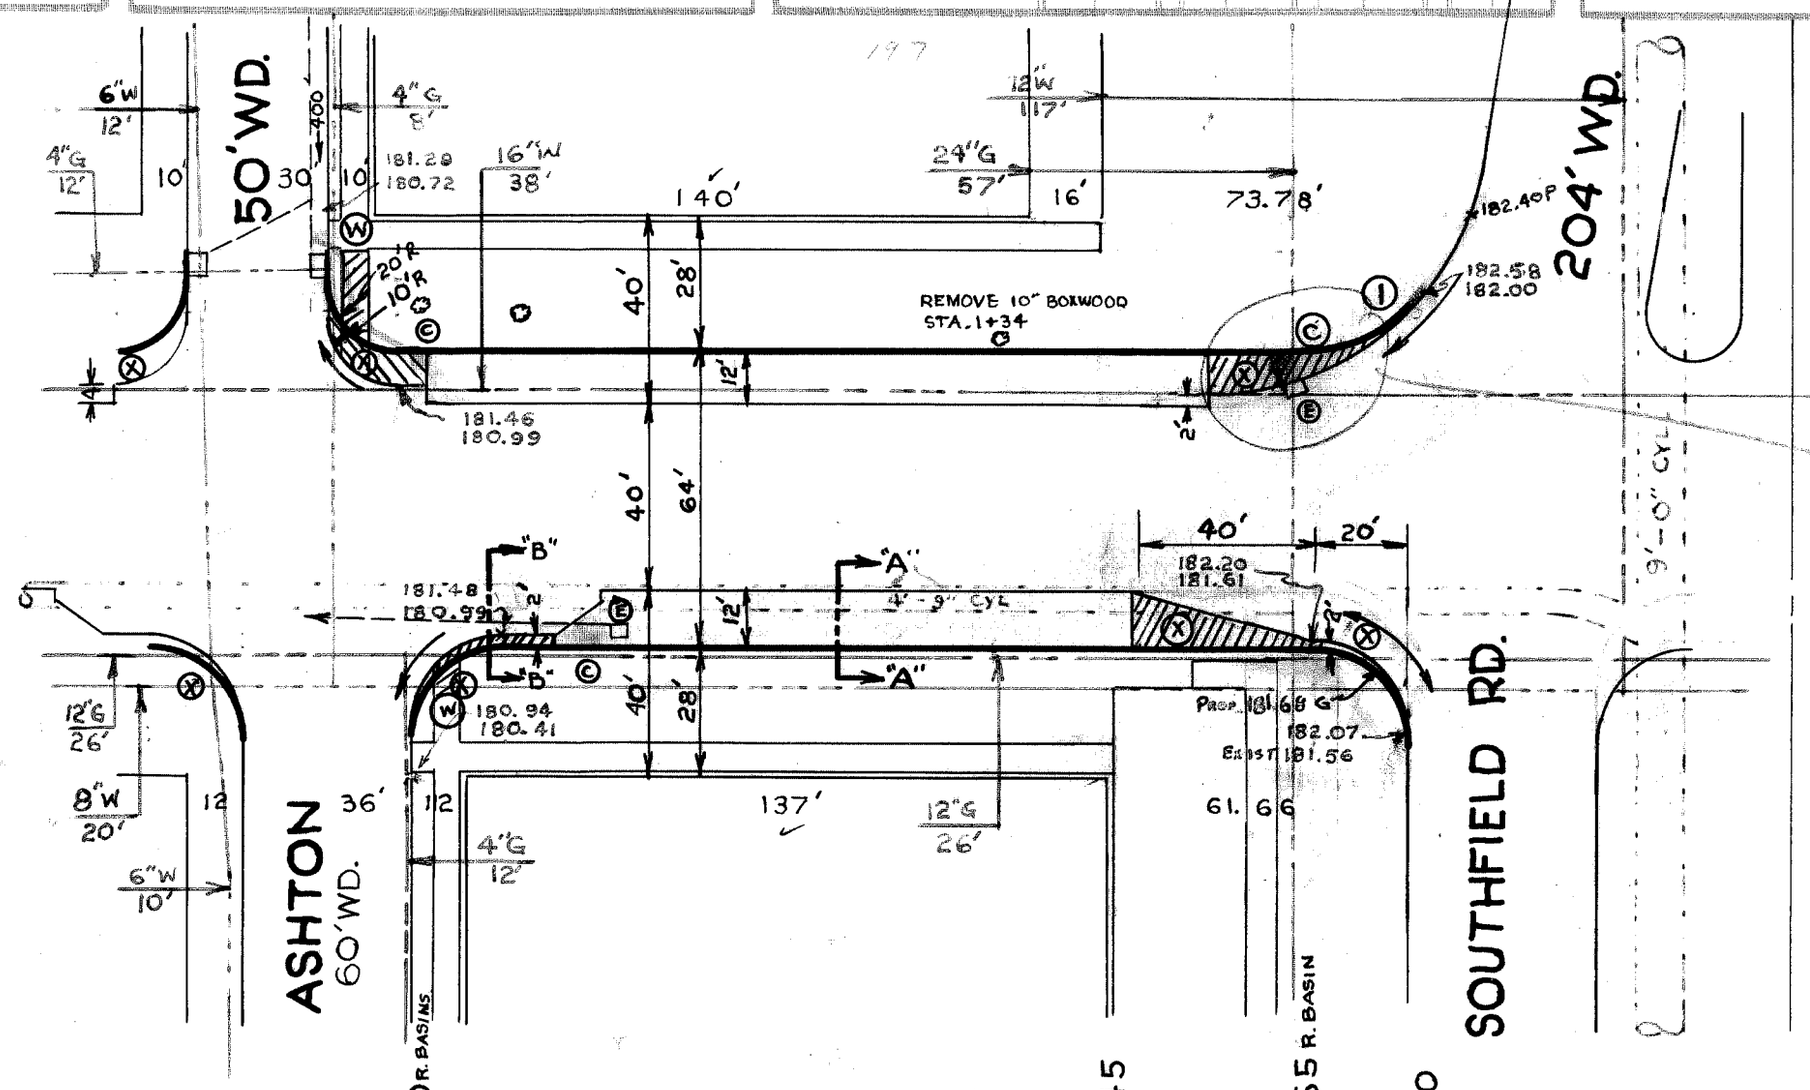

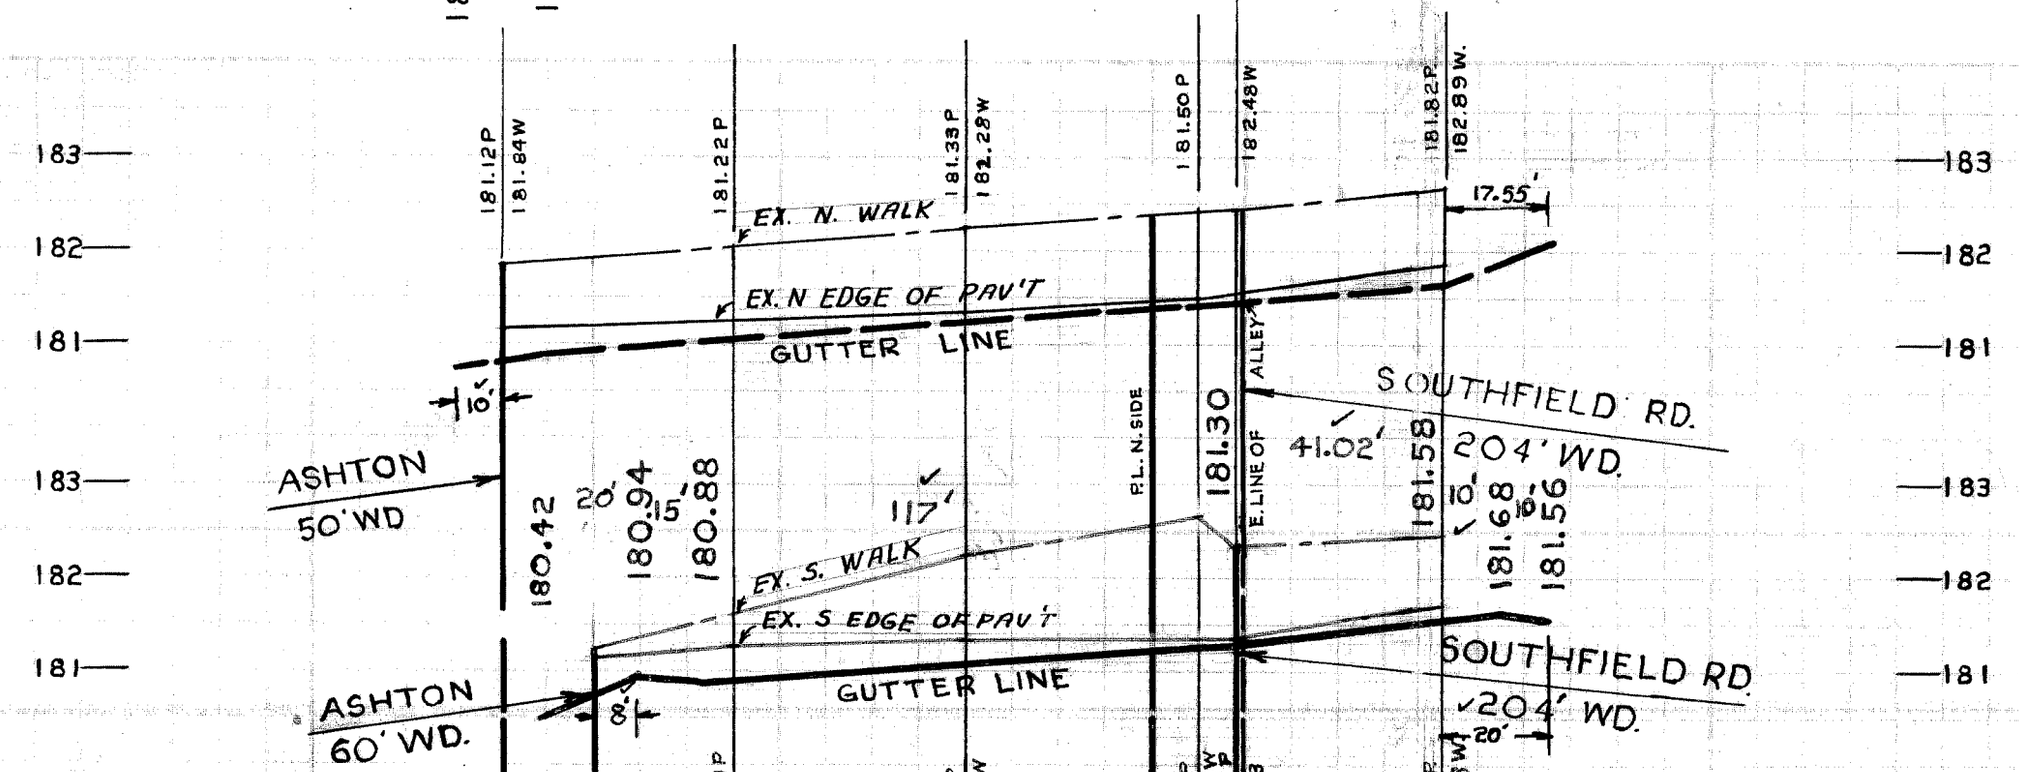

CURVE DATA
1
Δ. 41° 24' 30"
R. 20'
T. 7.56'
A. 14.45'
S. 6.67°

BENCH MARKS — ELEVATION
P.L.B.M.# 105-250A N.E. COR. AVON & SEVEN MILE RD. — 175.667
P.L.B.M.# 105-255 N.E. COR. SOUTHFIELD & SEVEN MILE RD. — 182.674

GENERAL NOTE
REMOVAL OF EXISTING WALKS WITHIN WIDENING STRIPS ARE INCLUDED IN EXCAVATION TOTAL.

NOTES
FOR SYMBOLS A ETC. SEE STD DETAIL DWG. C-327
FOR SECTION "A-A", "B-B" & "C-C" SEE SHEET NO. 6
REMOVE 10" BOXWOOD TREE AT STA. 1+34
AT Ⓧ PAVE WITH 10" UNIFORM CONCRETE

6/20/52
Basin to be omitted
Purdy states at outlet
Only 10 in.
Sewer

410433