SEWER
REVISIONS

SUPPLEMENTARY DETAILS

C-324A	C-390.	C-587	C-739B
C-325	C-524	C-733	C-938
C-326A	C-585	C-739	
C-327	C-586	C-739A	

NOTE:
BEFORE STARTING CONSTRUCTION CONTRACTOR MUST CHECK WITH UTILITIES FOR LOCATIONS OF EXISTING STRUCTURES WHETHER OR NOT INDICATED ON PLANS.

PLAN SCALE DISTORTED
LOTS & ALLEYS. 1" = 40'
STREET WIDTHS. 1" = 40'

DRAINAGE COMPLETED 10-10-52
Pavement Widening 2-12' Strips N.+S.S.
PAVING COMPLETED C.C. 10-14-52

PRIVATE 5-6-7

QUANTITIES	ESTIMATED LOTS	ESTIMATED CITY	FINAL LOTS	FINAL CITY
EXCAVATION CU. YDS.	950	27		
NEW CURB TYPE LIN. FT.	20			
PAVING WIDEN SQ. YDS.	2188			
10" UNIFORM		87		
8" CONC. DRIVE 30 FT	2114			
SIDEWALK 4" SQ. FT.	180	198		
CURB REMOVAL	648	47		
MANHOLES ADJUST				
MANHOLES CONSTRUCT				
BASINS ADJUST		1		
BASINS CONSTRUCT		5		
SEWERS 8" LIN. FT.		430		
TREE REMOVAL 4"-12"	5			
TREE REMOVAL 12"-18"	5			
TREE REMOVAL 18" & UP	1			

SEE SHEET 1 OF 16

HOR. SCALE	1" = 40'
VER. SCALE	1" = 2'
BOOK	1659 PAGE 34
DATE LEVELS	6-51
DRAWING	8-1-51
PLAN	W.O
PROFILE	W.O
COMPUTED	J.E.
CHECKED	J.E. P.T.S.
GRADE	J.E.
CHECKED	J.F. K.H.S.
LOTS 2L	LENGTH
CITY 2L	LENGTH
TOTAL 2L	LENGTH
	LOTS / CITY
COST ADVERTISING	
COST INSPECTION	

DESIGNED BY	
DRAWN BY	W. OWENS
TRACED BY	
CHECKED BY	Scanlon - BRHM
APPROVED	J. L. Barton, W. J. Wallace, M. Ferguson
	ENGINEER OF STREETS
	CITY ENGINEER

CONTRACT NO. PW. 1840F

CARD NO. 52-B

INDEX NO.	TOPO NO.
72	114, 115

RECORD NO.

DEPARTMENT OF PUBLIC WORKS DETROIT

CITY ENGINEER'S OFFICE --- DIVISION OF PAVING DESIGN

STREET PAVING PLAN

ASSIGN. NO. 325 AW 10
PETITION NO.

NAME OF STREET SEVEN MILE ROAD

FROM W.P.L. OF PATTON

TO W.P.L. OF STOUT

SHEET 5 OF 16 SHEETS

TYPE OF PAVEMENT 10:8:10 ONE COURSE CONCRETE - INTEGRAL CURB WIDTH 2-12' WIDENING

UNIFORM AT STREET INTERSECTIONS EXCEPT AS NOTED

CONTRACT APPROVED C.C. TO $

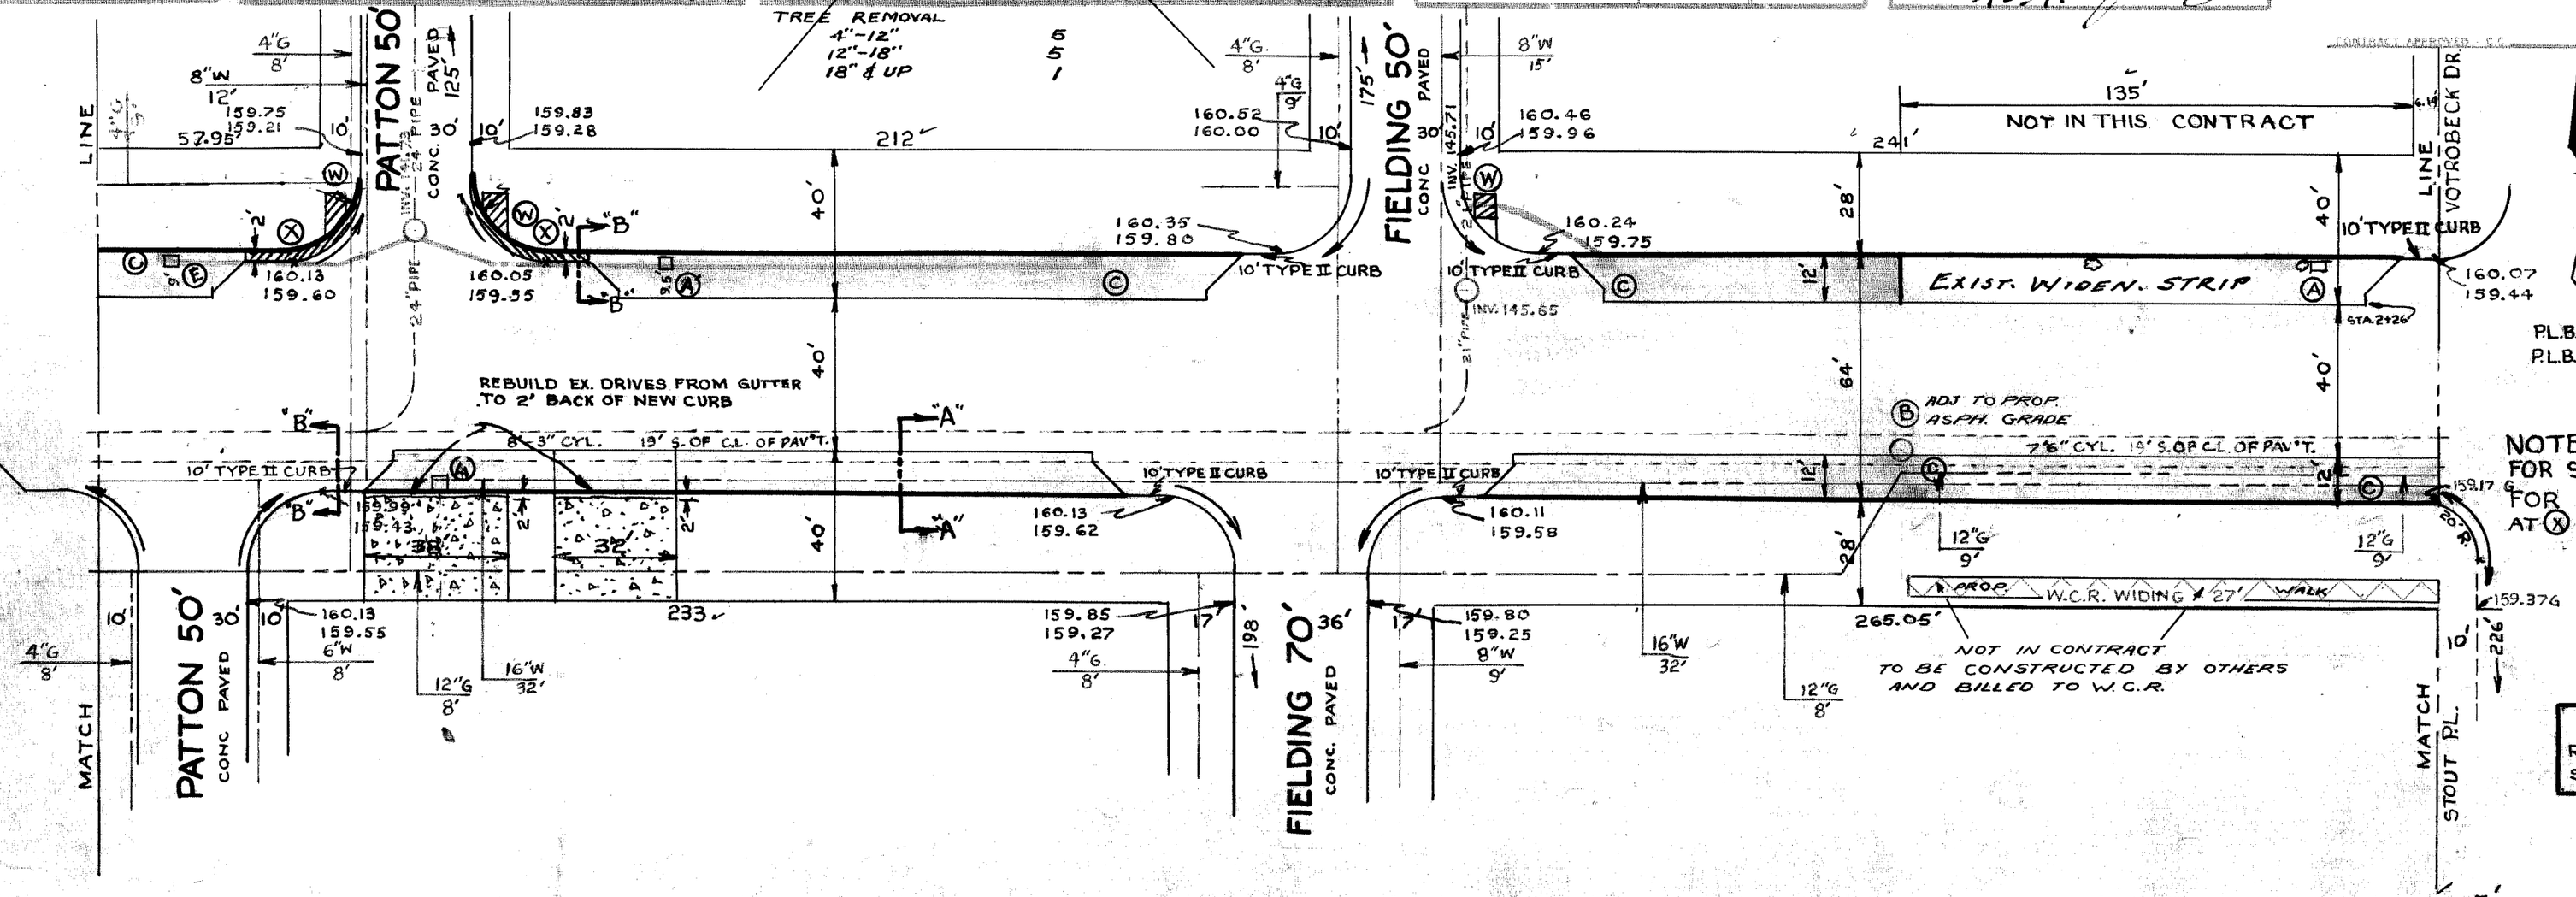

BENCH MARKS	ELEVATION
P.L.B.M. # 115-255 G. N.E. COR. SEVEN MILE RD. & EVERGREEN	160.899
P.L.B.M. # 115-255A N.E. COR. SEVEN MILE RD. & BRAILE	159.089

NOTE:
FOR SYMBOLS Ⓐ ETC. SEE STD. DETAIL DWG. C-327
FOR SECTION "A-A", "B-B" & "C-C" SEE SHEET NO. 6
AT Ⓧ PAVE WITH 10" UNIFORM CONCRETE.

GENERAL NOTE
REMOVAL OF EXISTING WALKS WITHIN WIDENING STRIPS ARE INCLUDED IN EXCAVATION TOTALS

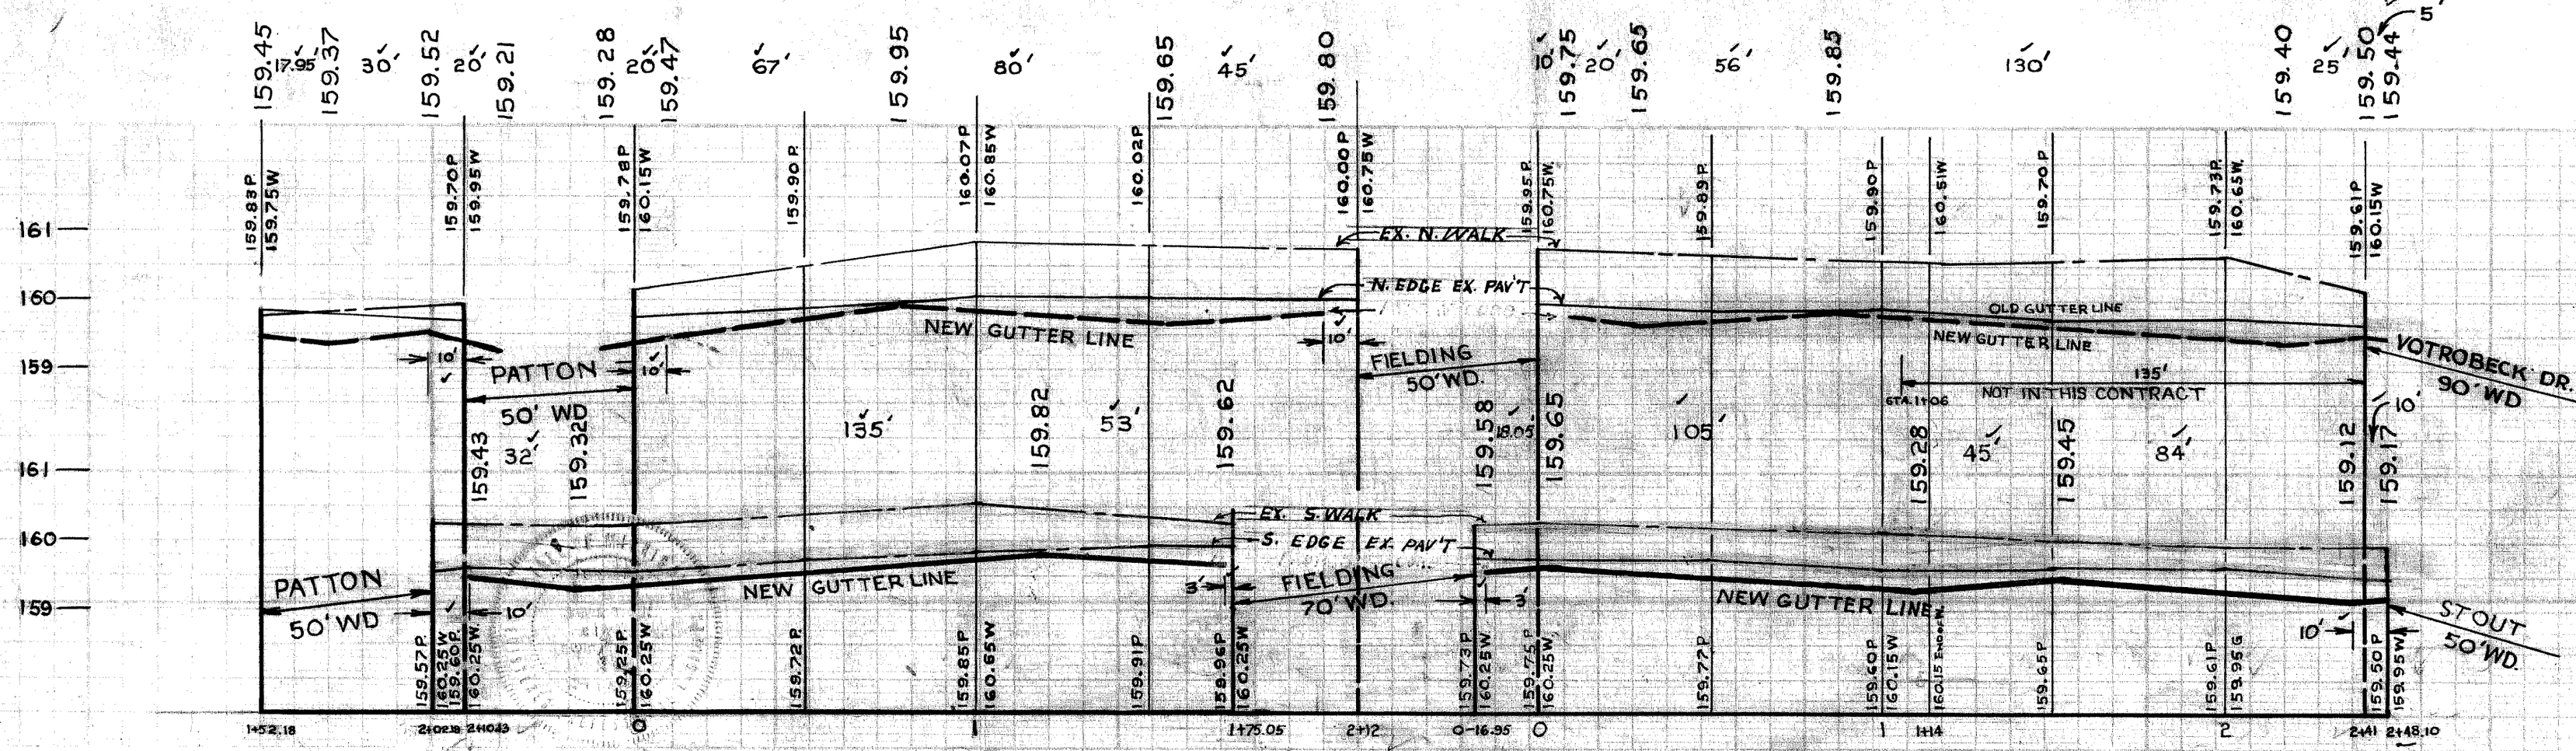

410474