AUTH.	DATE	REVISION
		FINAL R. O. W.

OPERATION	BY	DATE
PRELIMINARY R.O.W. CHECKED		
FINAL R.O.W. CHECKED		
FINAL DESIGN CHECKED		
TRACED		
FINAL R.O.W. CHECK		
QUANTITIES		
QUANTITIES CHECKED		
SQUAD		

OPERATION	BY	DATE
SURVEYED		
PLAN PLOTTED		
PLAN CHECKED		
PROFILE PLOTTED		
PROFILE CHECKED		
PRELIMINARY GRADE		
GRADE INSPECTION		
FINAL INSPECTION		

B.P.R. DIV. NO.	STATE	PROJ. NO.	FISCAL YEAR	SHEET NO.	TOTAL SHEETS
4	MICH.				
ROUTE	STATE PROJECT	COUNTY		SHEET NO.	TOTAL SHEETS
				74B	

B.P.R. DIV. NO.	STATE	PROJ. NO.	FISCAL YEAR	SHEET NO.	TOTAL SHEETS
4	MICH.				
ROUTE	STATE PROJECT	COUNTY		SHEET NO.	TOTAL SHEETS

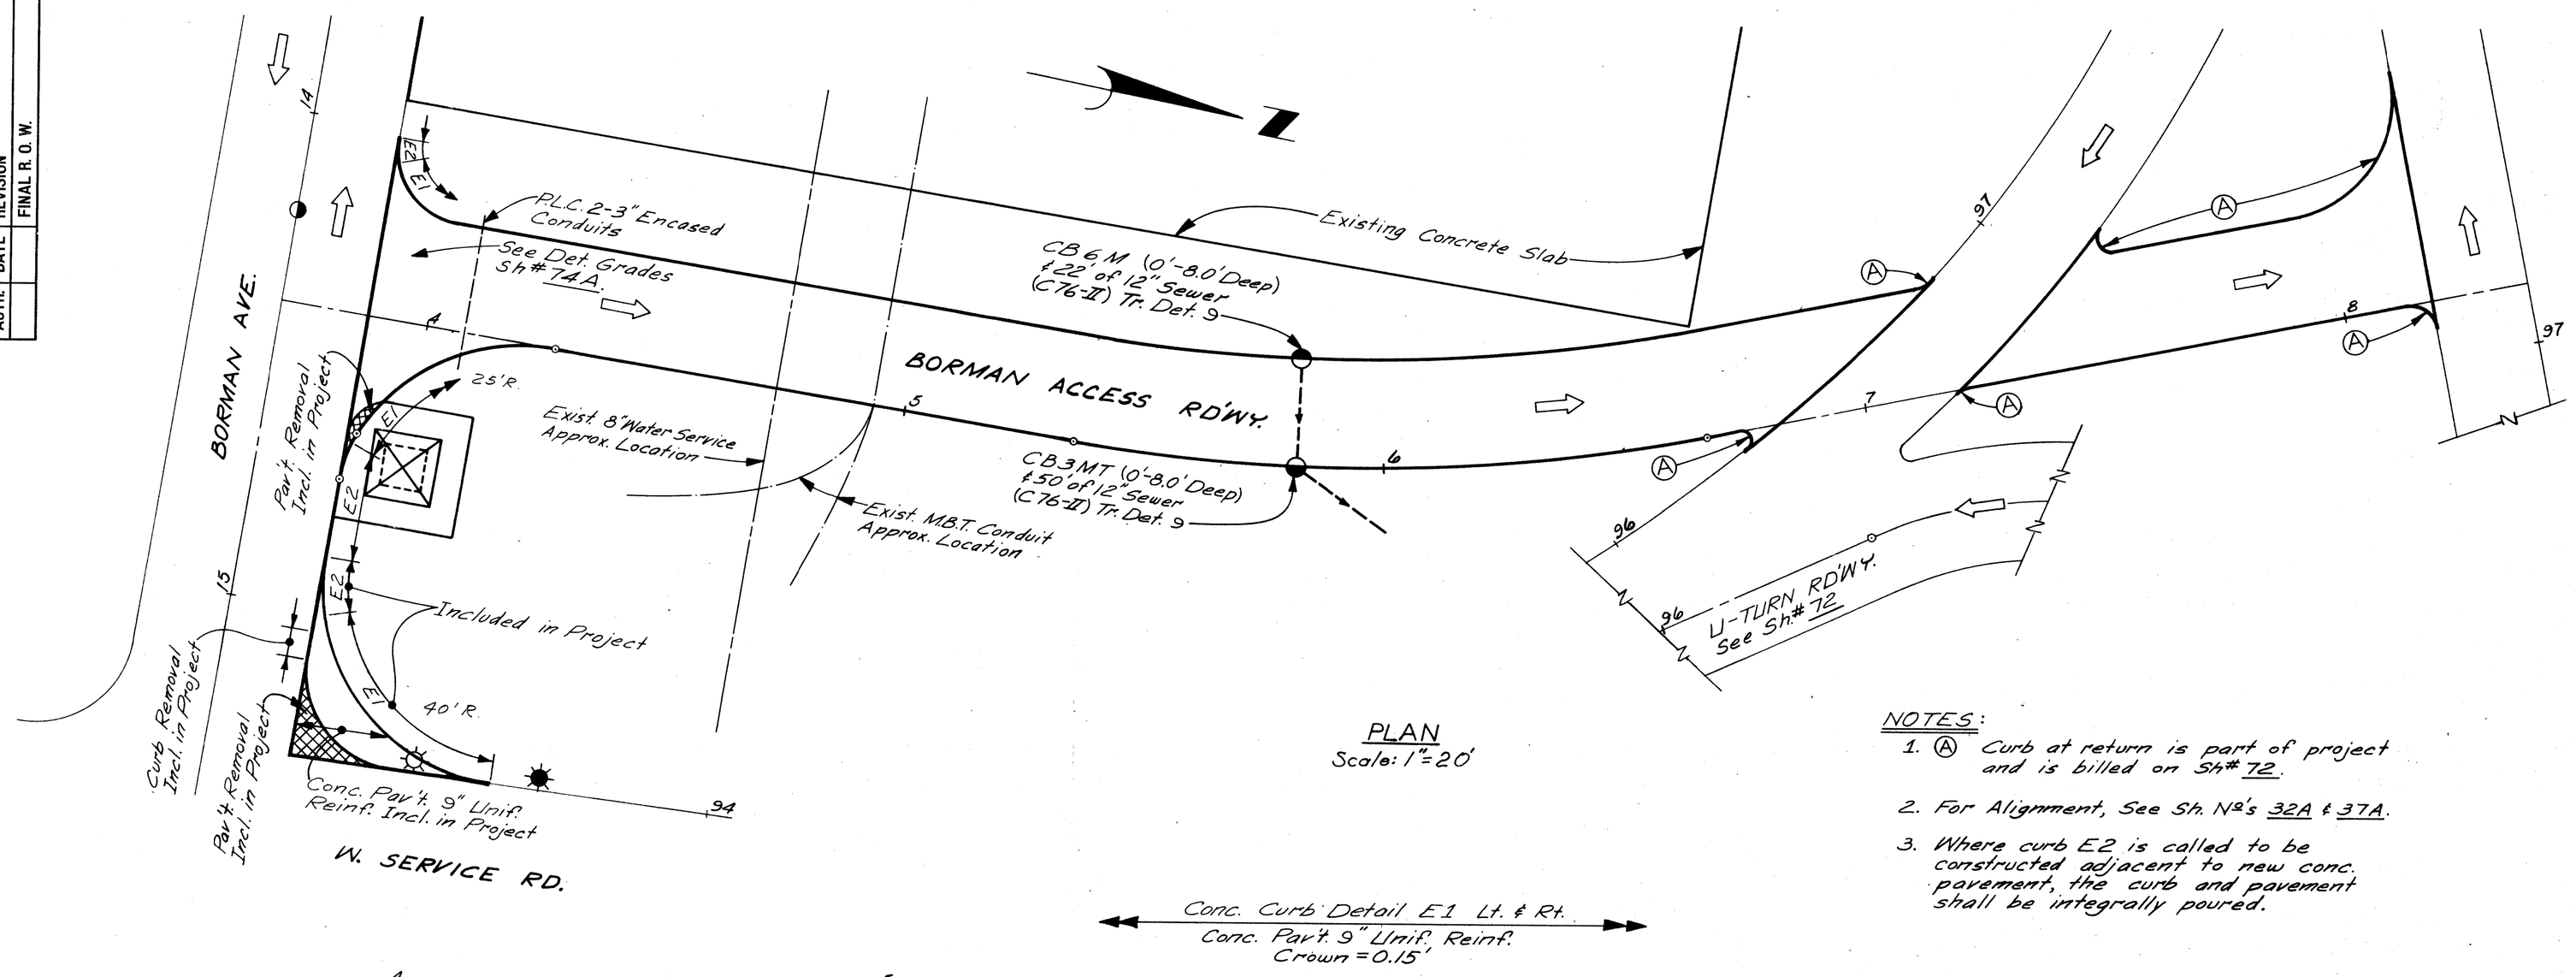

PLAN
Scale: 1"=20'

Conc. Curb Detail E1 Lt. & Rt.
Conc. Pav't. 9" Unif. Reinf.
Crown = 0.15'

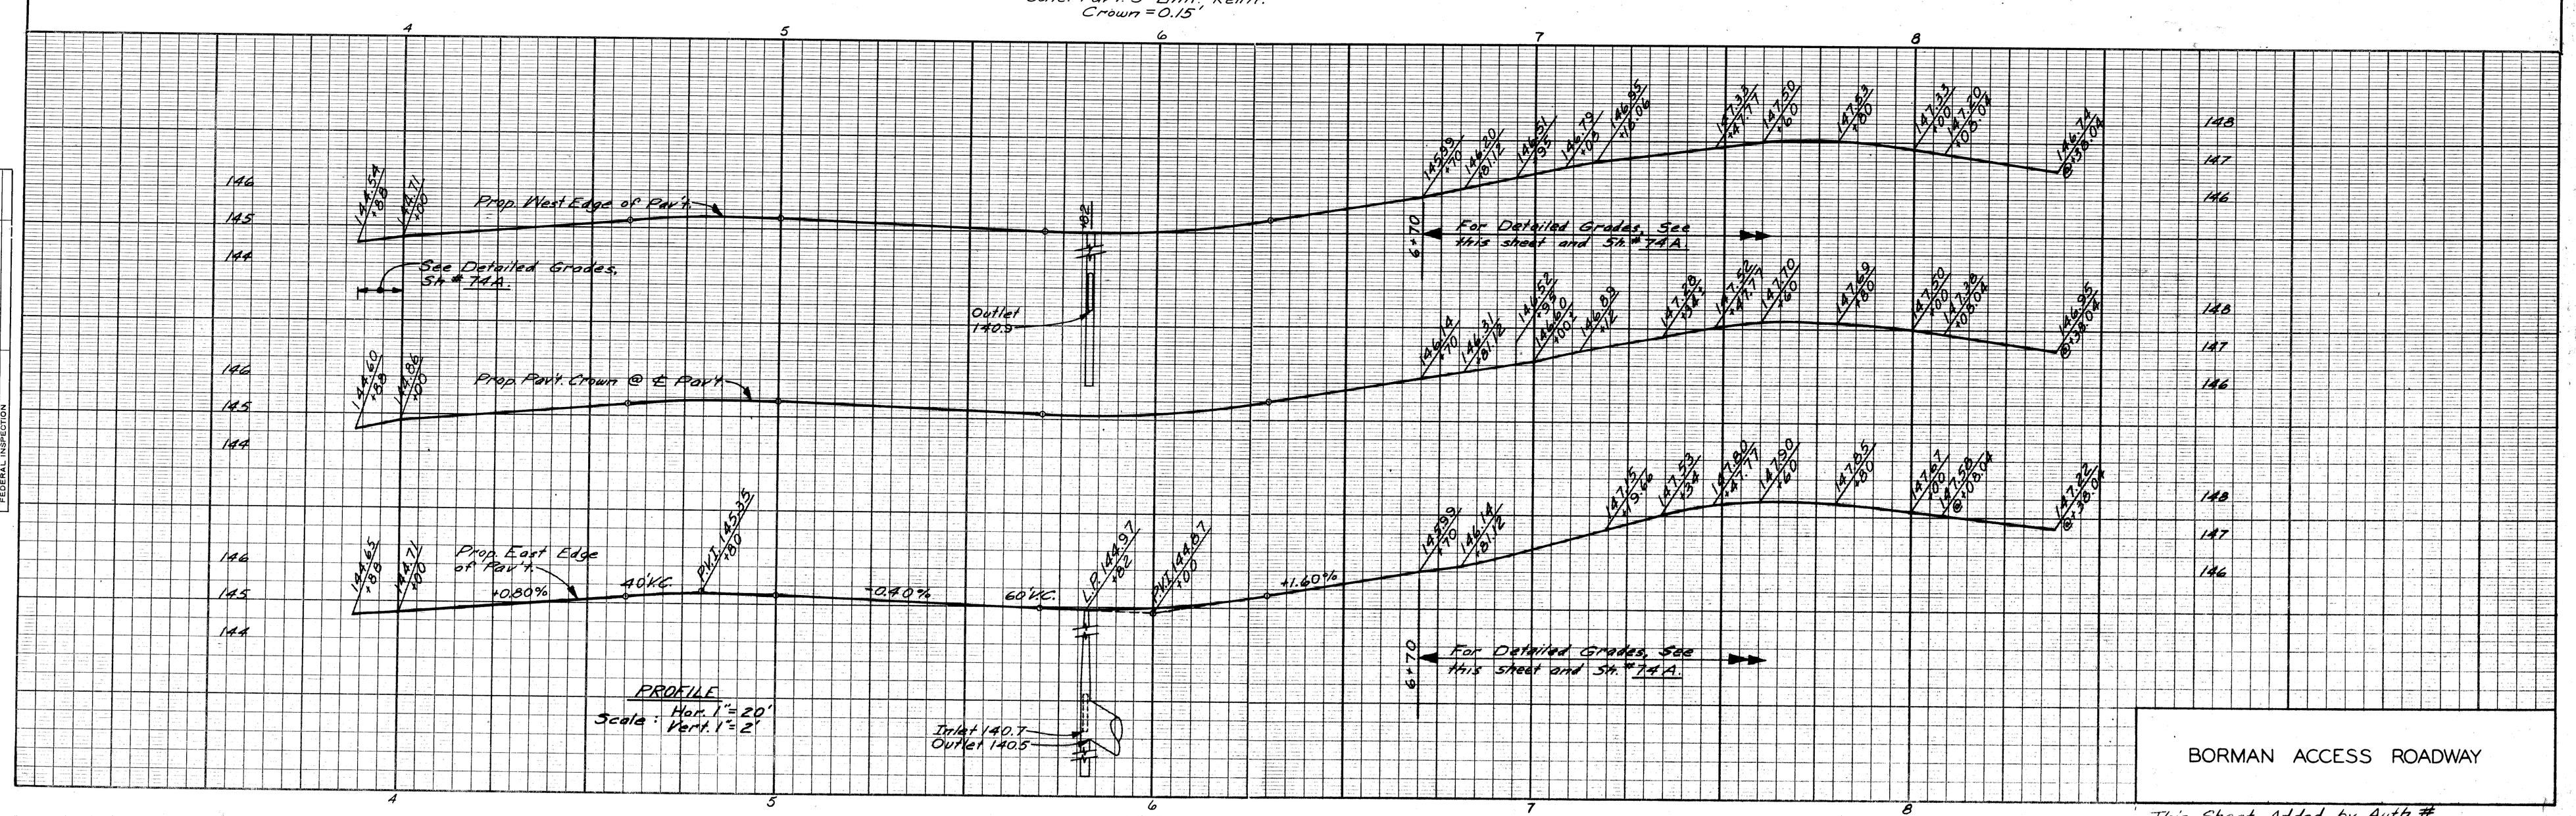

PROFILE
Scale: Hor. 1"=20'
Vert. 1"=2'

NOTES:
1. Ⓐ Curb at return is part of project and is billed on Sh.# 72.
2. For Alignment, See Sh. No's 32A & 37A.
3. Where curb E2 is called to be constructed adjacent to new conc. pavement, the curb and pavement shall be integrally poured.

QUANTITIES (PROJECT) THIS SHEET

Removing Old Pav't.	10 S. Yds.
Removing Curb	6 L. Ft.
Conc. Curb Det. E1	24 L. Ft.
Conc. Curb Det. E2	12 L. Ft.
Conc. Pav't. 9" Uniform	41 S. Yds.
Pav't. Reinforcement	41 S. Yds.

QUANTITIES (BORMAN ACCESS RD'WY.) THIS SHEET

Removing Old Pav't.	6 S. Yds.
Conc. Curb Det. E1	778 L. Ft.
Conc. Curb Det. E2	28 L. Ft.
Conc. Pav't. 9" Uniform	1030 S. Yds.
Pav't. Reinforcement	1030 S. Yds.
12" Sewer (C76-II) Trench Det. 9	72 L. Ft.
CB 3M (8.0' Deep or Less)	1 Each
CB 6M (8.0' Deep or Less)	1 Each
12" Sewer Trap	1 Each
Excavation	262 Cu. Yds.
Embankment C.I.P.	110 Cu. Yds.
2-3" Encased Conduit	32 L. Ft.

BORMAN ACCESS ROADWAY

This Sheet Added by Auth. # _____.

FILE NO. USE	STATE PROJECT	FEDERAL PROJECT	SHEET NO.