DATE	REVISIONS
	OLD MAP 1-2-45
	DRWG. REVISED 3-29-60

SUPPLEMENTARY DETAILS			
~~C-326~~	C-524	C-733	~~C-808~~
C-326A	~~C-605~~	~~C-739~~	C-1608
C-327	~~C-606~~	C-739A	C-1783
~~C-328~~	C-587	C-739B	

C-4378 THRU C-4395

BEFORE STARTING CONSTRUCTION
CONTRACTOR MUST CHECK WITH UTILITIES FOR LOCATIONS OF EXISTING STRUCTURES WHETHER OR NOT INDICATED ON PLANS.

SCALE	
LOTS & ALLEYS	1" = 100'
STREET WIDTH	1" = 50'
VERTICAL	1" = 2'
DRAINAGE COMPLETED	MANSFIELD 12-9-47 RUTHERFORD 8-8-46
PAVING COMPLETED	C.C. 10-31-61

QUANTITIES		ESTIMATED LOTS	ESTIMATED CITY
EXCAVATION	CU. YDS.	2413	590
NEW CURB	LIN. FT.		
PAVING 8"-6"-8" CURB, NOT	SQ. YDS.	5967	752
6" CONC. GR.	LIN. FT.		100
TEST CORES	EA.	8	
SIDEWALK	SQ. FT.		1080
MANHOLES CONE	ADJUST		85 1 W.
	RECONSTRUCT		1
BASINS	ADJUST		18
	CONSTRUCT		6
SEWER—12"	LIN. FT.		100

PETITION NO.	1353	PETITION DATE	5-27-58
ASSIGNMENT NO.	325 CX-4	GROUP NO.	
BOOK NO.	104-A PG. 47-50	LEVEL DATE	FEB. 1960
LOTS 2L	3947.97	LENGTH	197.99
CITY 2L	262.00	LENGTH	131.00
TOTAL	4209.97	LENGTH	2104.99
DATE OF DRAW'G.	3-3-60		

	MADE BY	CHECKED BY
PLAN	GLASSO	
PROFILE	HAUER	W.D. Morris
GRADE	W.D. MORRIS	
ESTIMATE	W. OWENS	W.D. MORRIS
SEWER APPROVED	Ken 6/6	
FINAL CHECK		W.D. Morris

APPROVED Erickson

ENGINEER OF STREETS

CITY ENGINEER

INDEX NO.	TOPO NO.	INDEXED
40	99	✓

61-2

CONTRACT NO. P.W. 3745 W

STREET PAVING PLAN
CITY OF DETROIT

DEPARTMENT OF PUBLIC WORKS — CITY ENGINEERS OFFICE

NAME OF STREET DIVERSEY

FROM EPL OF ASBURY PARK

TO WPL OF RUTHERFORD

SHEET 1 OF 2 SHEETS

TYPE OF PAVEMENT 8 6 8 ONE COURSE CONCRETE-INTEGRAL CURB 8" UNIFORM AT STREET INTERSECTION EXCEPT AS NOTED — 28 FT. WD.

PET. NO. 1353 J. ZUYUS DATE 5-27-58

BENCH MARKS — **ELEV.**

P.L.B.M. #99-255-N.E. COR. TIREMAN & ASBURY PK. 140.878 ADJ.
C.B.M.-SPK. IN POLE-S.E. COR. METTETAL & DIVERSEY 138.55
C.B.M.-↑ HYD. N.W. COR. ST. MARYS & DIVERSEY 141.95
C.B.M.-↑ HYD. N.E. COR. MANSFIELD & DIVERSEY 141.35
C.B.M.-↑ HYD. N.W. COR. RUTHERFORD & DIVERSEY 140.31

INSTALL 6" THROTTLE ON W. SIDE OF M.H.

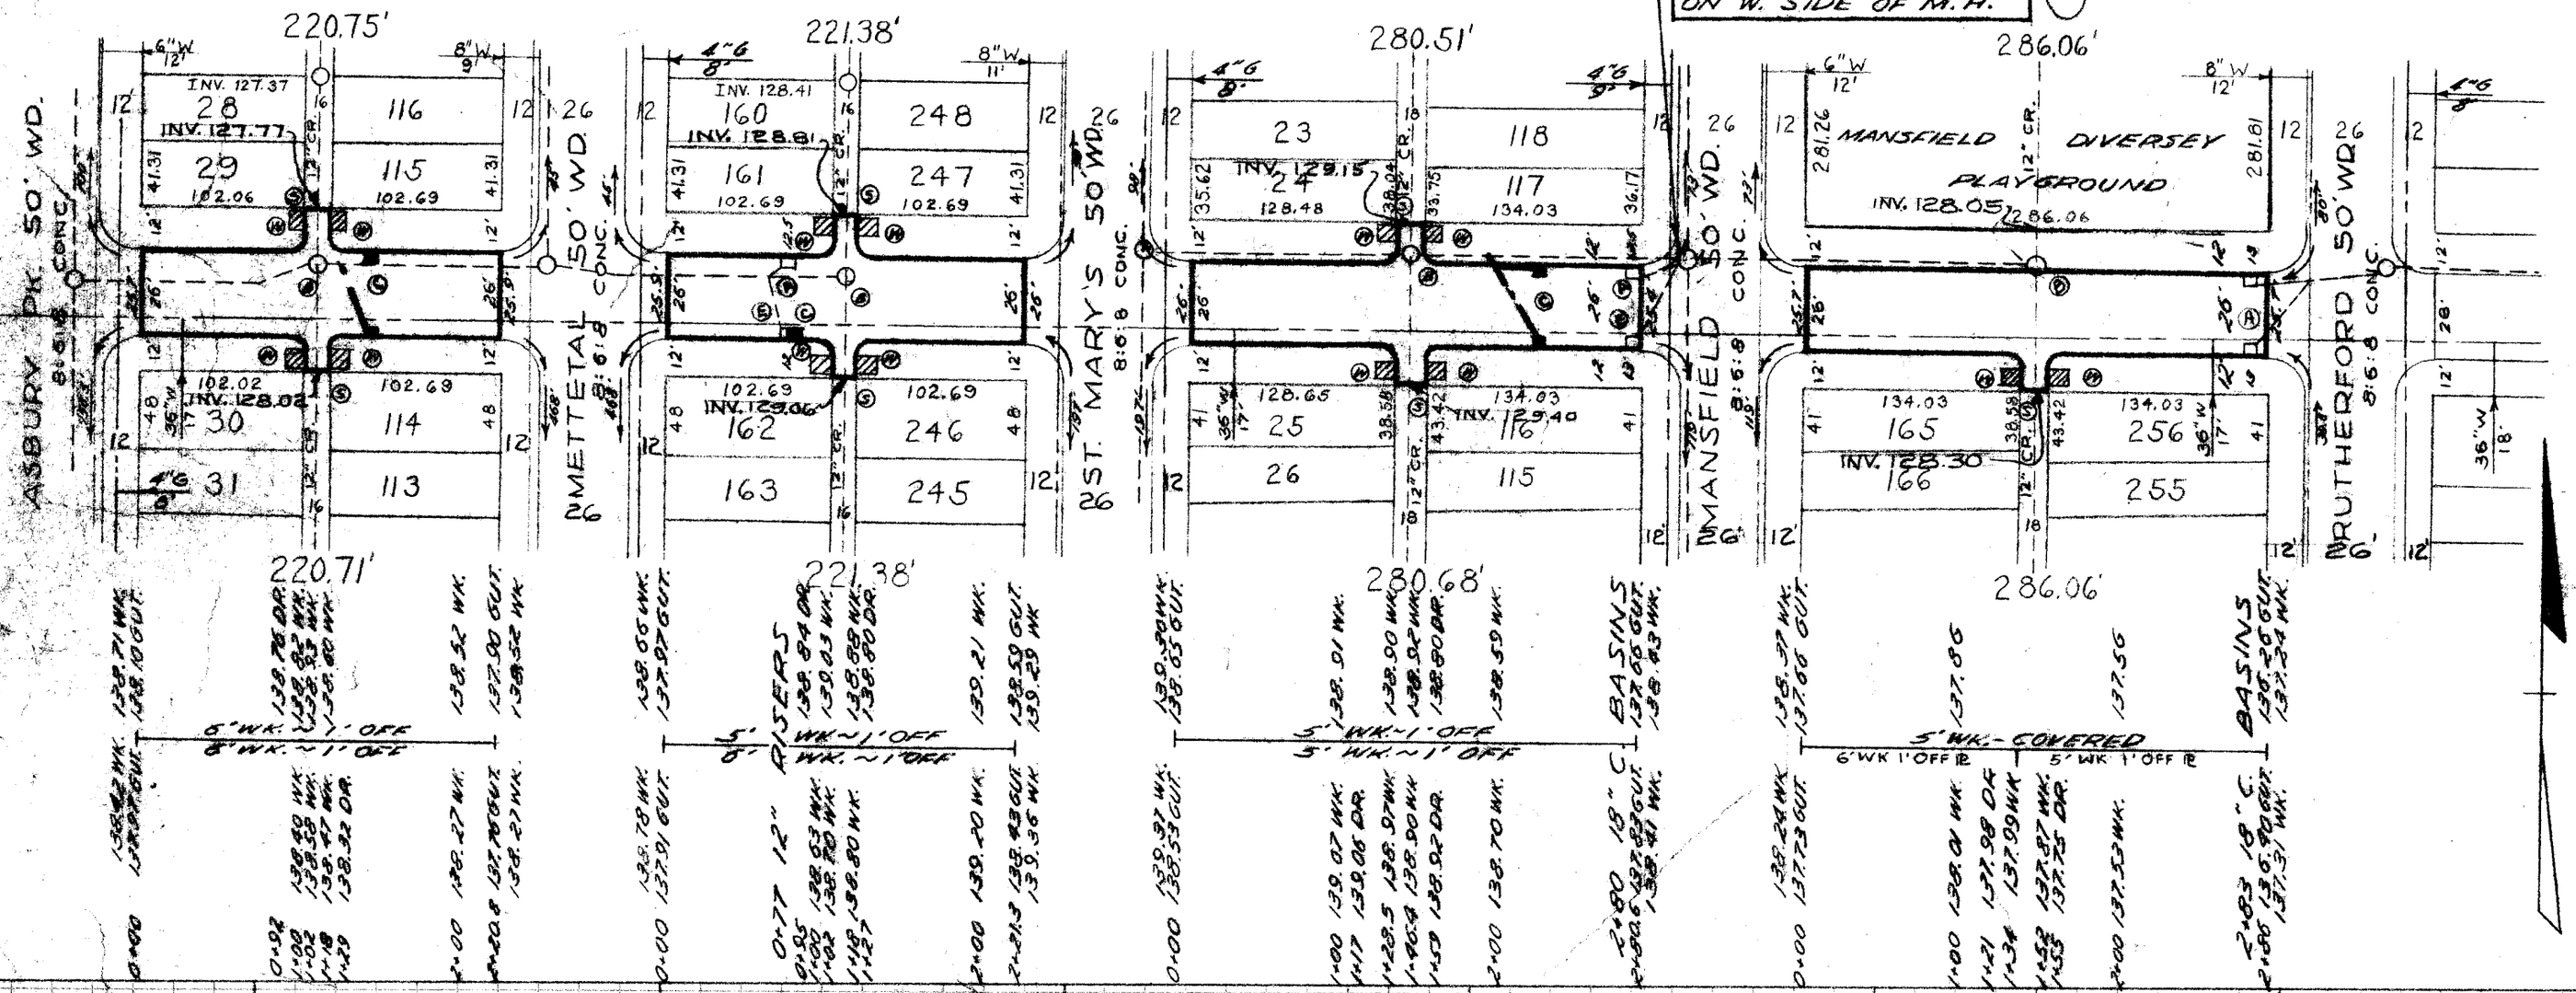

NOTE-
FOR SYMBOLS Ⓐ ETC. SEE STD. DET. DWG. C-4378

HORIZONTAL CONTROL-
CROSSES CUT IN WALKS 5' N. OF S.P.L. AT INTERSECTIONS OF ASBURY PK., METTETAL, ST. MARYS, MANSFIELD & RUTHERFORD.

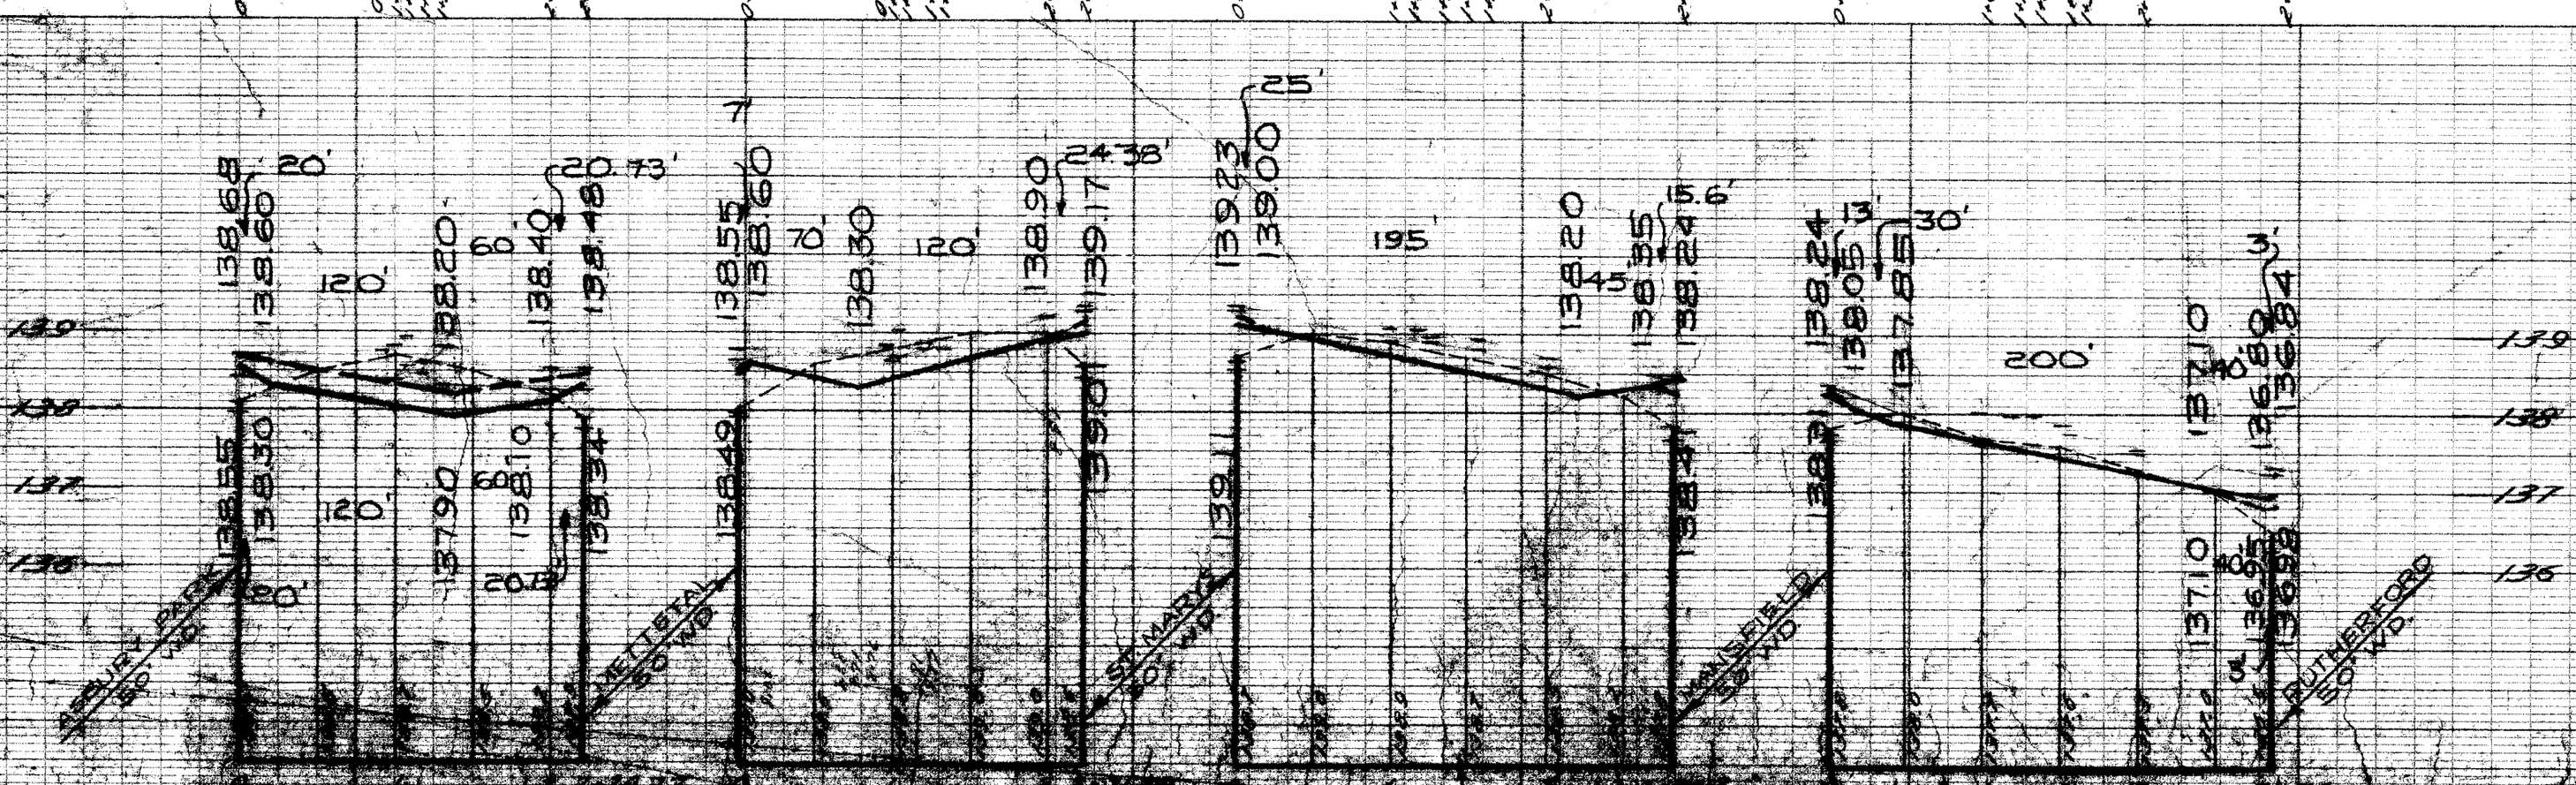

93702