CROSS SECTIONS

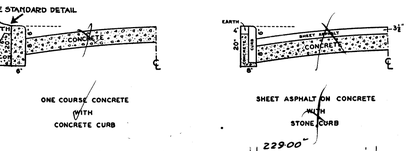

CIRCLES						
AT	NO.	Δ	RADIUS	TANG.	ARC	SEG.

QUANTITIES	LOTS	CITY	LOTS	CITY
EXCAVATION				
STRAIGHT CURB NEW				
OLD CURB RESET				
CIRCULAR CURB				
PAVING				
CONCRETE BASE				

HOR. SCALE 1"=100		BOOK 1010	PAGE 67
VER. SCALE 1"=4'		DATE Jan. 7, 1937	
PLAN J.B.	PROFILE J.B.	COMPUTED	
CHECKED J.M. 4/20/39	GRADE	CHECKED	
LOTS 2L 15 015 39		LENGTH 7 507 69	
CITY 2L 2 052 65		LENGTH 1 026 33	
TOTAL 2L 17 068 04		LENGTH 8 534 02	
		LOTS	CITY
COST ADVERTISING BLANKS			
COST INSPECTION			

CARD NO.

INDEX NO.	TOPO. NO.
66	85

RECORD NO.

DEPARTMENT OF PUBLIC WORKS DETROIT

CITY ENGINEER'S OFFICE --- DIVISION OF PAVING DESIGN

STREET PAVING PLAN

NAME OF STREET FLORENCE AVE. 50'

FROM WYOMING

TO ~~GREENFIELD~~ HUBBEL

TYPE OF PAVEMENT 6" MACADAM - 2½" OIL AGG. WIDTH 26 & 30'

NUMBER OF SHEETS 43

SHEET NO. 2

SUMP MANHOLE BASINS BY W.P.A. June 1939

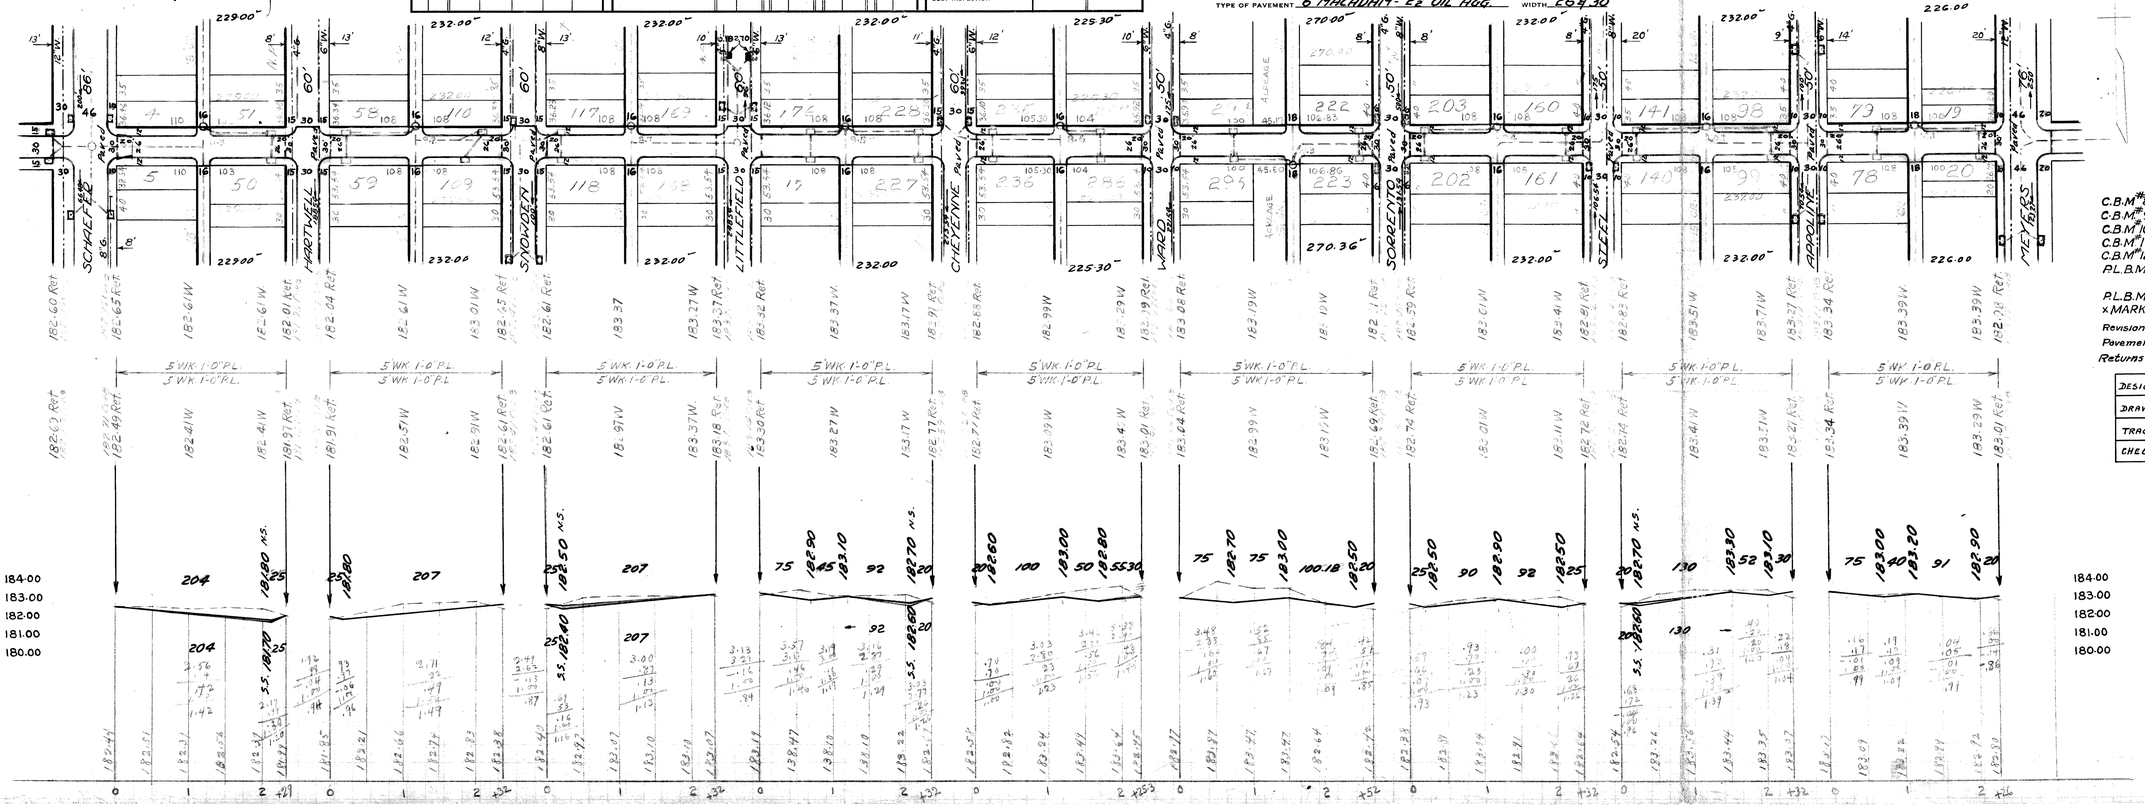

EXISTING POOLS & BASINS

NEW

BENCH MARKS

C.B.M. #8 HYD. N.W. COR. SHAEFER & FLORENCE EL. 186.04 ✓
C.B.M. #9 HYD. N.E. COR. SNOWDEN & FLORENCE EL. 186.01 ✓
C.B.M. #10 HYD. N.E. COR. CHEYENNE & FLORENCE EL. 185.98 ✓
C.B.M. #11 HYD. N.E. COR. SORRENTO & FLORENCE EL. 185.38 ✓
C.B.M. #12 HYD. S.E. COR. APPOLINE & FLORENCE EL. 186.28 ✓
P.L.B.M. #85,305 W.S. of MEYERS VER. SPK. EL. 184.44 ✓
ABOVE RECORDED EL. 184.32 ✓
P.L.B.M. #85,303. N.S. PURITAN 6' W. of SORRENTO EL. 182.64 ✓
x MARK S. END of CURB GAS STA. DR.

Revision: 10-26-38

Pavement width changed from 30' to 26'.

Returns on intersecting 50' streets changed from 30' to 26'.

DESIGNED BY	F. Guillemette	APPROVED
DRAWN BY	C. W. Seiler	C. W. Wallace ENGINEER OF STREETS
TRACED BY		
CHECKED BY	F. Guillemette	W. B. Fisher W ASS'T CITY ENGINEER

DRAINAGE COMPLETED.....

PAVING COMPLETED 11-11-39

94019