SEWER OK 3&4-0 6/14/45

REVISIONS GRADE CHANGE 11-25-49

SUPPLEMENTARY LETTER

DRAWING NO.

NOTE:
BEFORE STARTING CONSTRUCTION CONTRACTOR MUST CHECK WITH UTILITIES FOR LOCATIONS OF EXISTING STRUCTURES WHETHER OR NOT INDICATED ON PLANS

PLAN SCALE DISTORTED
LOTS & ALLEYS 1"=100'
STREET WIDTHS 1"=50'

GRAINAGE COMPLETED

PAVING COMPLETED

| QUANTITIES | | ESTIMATED LOTS | ESTIMATED CITY | FINAL LOTS | FINAL CITY |
|---|---|---|---|---|---|
| EXCAVATION | CU YDS. | 407 | 58 ✓ | | |
| NEW CURB | LIN FT | | 53 ✓ | | |
| PAVING | SQ YDS | 1800 ✓ | 177 ✓ | | |
| SIDEWALK | 4" SQ FT | | 456 ✓ | | |
| MANHOLES | ADJUST | | | | |
| | CONSTRUCT | | | | |
| BASINS | ADJUST | | | | |
| | CONSTRUCT | | 5 ✓ | | |
| SEWERS 12" | LIN FT | | 280 ✓ | | |
| SEWERS 15" | LIN FT | | | | |

| | | | |
|---|---|---|---|
| HOR. SCALE 1"=100' | BOOK 1064 PAGE 56 | | |
| VER. SCALE 1"=2' | DATE 5-19-45 | | |
| PLAN F.J.G. | PROFILE F.J.G. | COMPUTED | G.A.S. |
| CHECKED S.S. | GRADE R³ | CHECKED | S.S. |
| LOTS 25 | 1,194.00 ✓ | LENGTH | 597.00 ✓ |
| CITY 5 | 60.00 ✓ | LENGTH | 30.00 ✓ |
| TOTAL 30 | 1,254.00 ✓ | LENGTH | 627.00 ✓ |
| COST ADVERTISING | | | |
| COST INSPECTION | | | |

| | |
|---|---|
| DESIGNED BY | S.S. R³ |
| DRAWN BY | F. J. Gmeiner |
| TRACED BY | |
| CHECKED BY | S.S. R³ |

APPROVED: J. C. Burton, H. Wallace
ENGINEER OF STREETS
ASSIST. ENGINEER

CARD NO.

| INDEX NO. | T.P.U. NO. |
|---|---|
| 17 | 37 |

# DEPARTMENT OF PUBLIC WORKS DETROIT

CITY ENGINEER'S OFFICE --- DIVISION OF PAVING DESIGN

## STREET PAVING PLAN

ASSIGNMENT NO. AP 61-75

NAME OF STREET GARY

FROM 3'N. OF N.P.L. OF COLTON AVE.

TO 30' N. OF S.P.L. OF 8 MILE RD.

SHEET 1 OF 1 SHEETS

TYPE OF PAVEMENT DRAINAGE WIDTH 26'

S. - B. Weber - 11-11-49

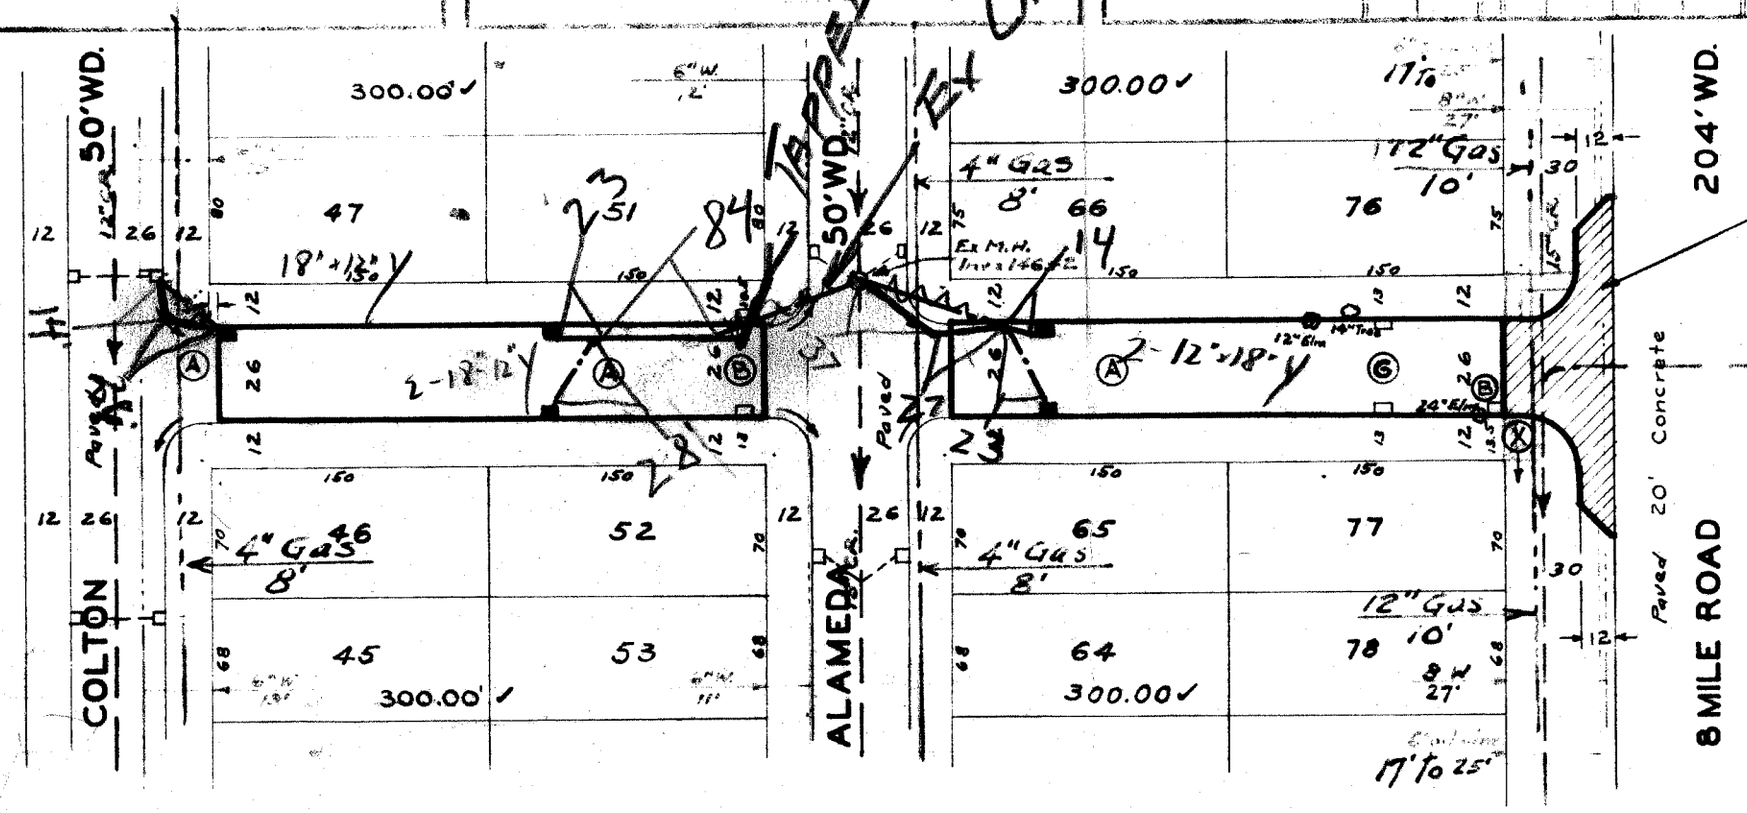





### Bench Marks

| | Elev. |
|---|---|
| Precision B.M 37-214 R.R. Spike in Maple Tree S. side of 8 Mile Rd. 20' W. of Exeter | 157.435 |
| Precision B.M 37-252A Monument at S.E. corner of Gary and 8 Mile Rd. | 156.100 |
| Hyd. at N.E. corner Colton and Gary | 159.38 |
| Top of Hyd. N.E. corner of Colton and Fayette | 159.68 |

### NOTES

1. AT "A" CONSTRUCT 5 STD. 18"-12"-Y- BASINS COMPLETE.
2. AT "B" ABANDON 1 EXISTING -L- BASINS.
3. AT "X" RAISE WALKS ON E. SIDE OF GARY & S. SIDE OF 8 MI. RD. TO CONFORM TO FUTURE CURB GRADES.
4. CONTRACTOR SHALL FURNISH & INSTALL STD. FLAT TYPE CATCH BASIN FRAMES & GRATES.
5. AT "C"-ADJUST 2 EXISTING CATCH BASINS