SEWER	
INDEXED	
REVISIONS	

JOB NO.		PROGRESS	
BLUE PRINT ISSUED FOR:	DATE	START	FINISH
GRADE ONLY			
CATCH BASINS			
PAVING-CLASS-			
DEPT. OF WATER SUPPLY			
GAS CO.			

QUANTITIES	LOTS	CITY	LOTS	CITY
EXCAVATION				
STRAIGHT CURB NEW				
OLD CURB RESET				
CIRCULAR CURB				
PAVING				
CONCRETE BASE				

HOR. SCALE 1"=100'			BOOK 1272 PAGE 37		
VER SCALE 1"=2'			DATE JAN. 28, 1941		
PLAN	J.S.	PROFILE J.S.	COMPUTED		
CHECKED	J.S.	GRADE R.R.	CHECKED		
LOTS 2L			LENGTH	593	
CITY 2L			LENGTH		
TOTAL 2L			LENGTH	593	
				LOTS	CITY
COST ADVERTISING BLANKS					
COST INSPECTION					

DESIGNED BY	
DRAWN BY	J. SYLER
TRACED BY	
CHECKED BY	
APPROVED	

W. J. Wallace
ENGINEER OF STREETS

Martin R. Fisher
CITY ENGINEER

CARD NO

INDEX NO.	TOPO NO
73	122

RECORD NO

DEPARTMENT OF PUBLIC WORKS DETROIT

CITY ENGINEER'S OFFICE --- DIVISION OF PAVING DESIGN

STREET PAVING PLAN

NAME OF STREET GORE AVE.

FROM N.L. McNICHOLS RD.

TO N.L. ARGUS AVE.

TYPE OF PAVEMENT _____ WIDTH _____

NUMBER OF SHEETS	SHEET NO
1	1

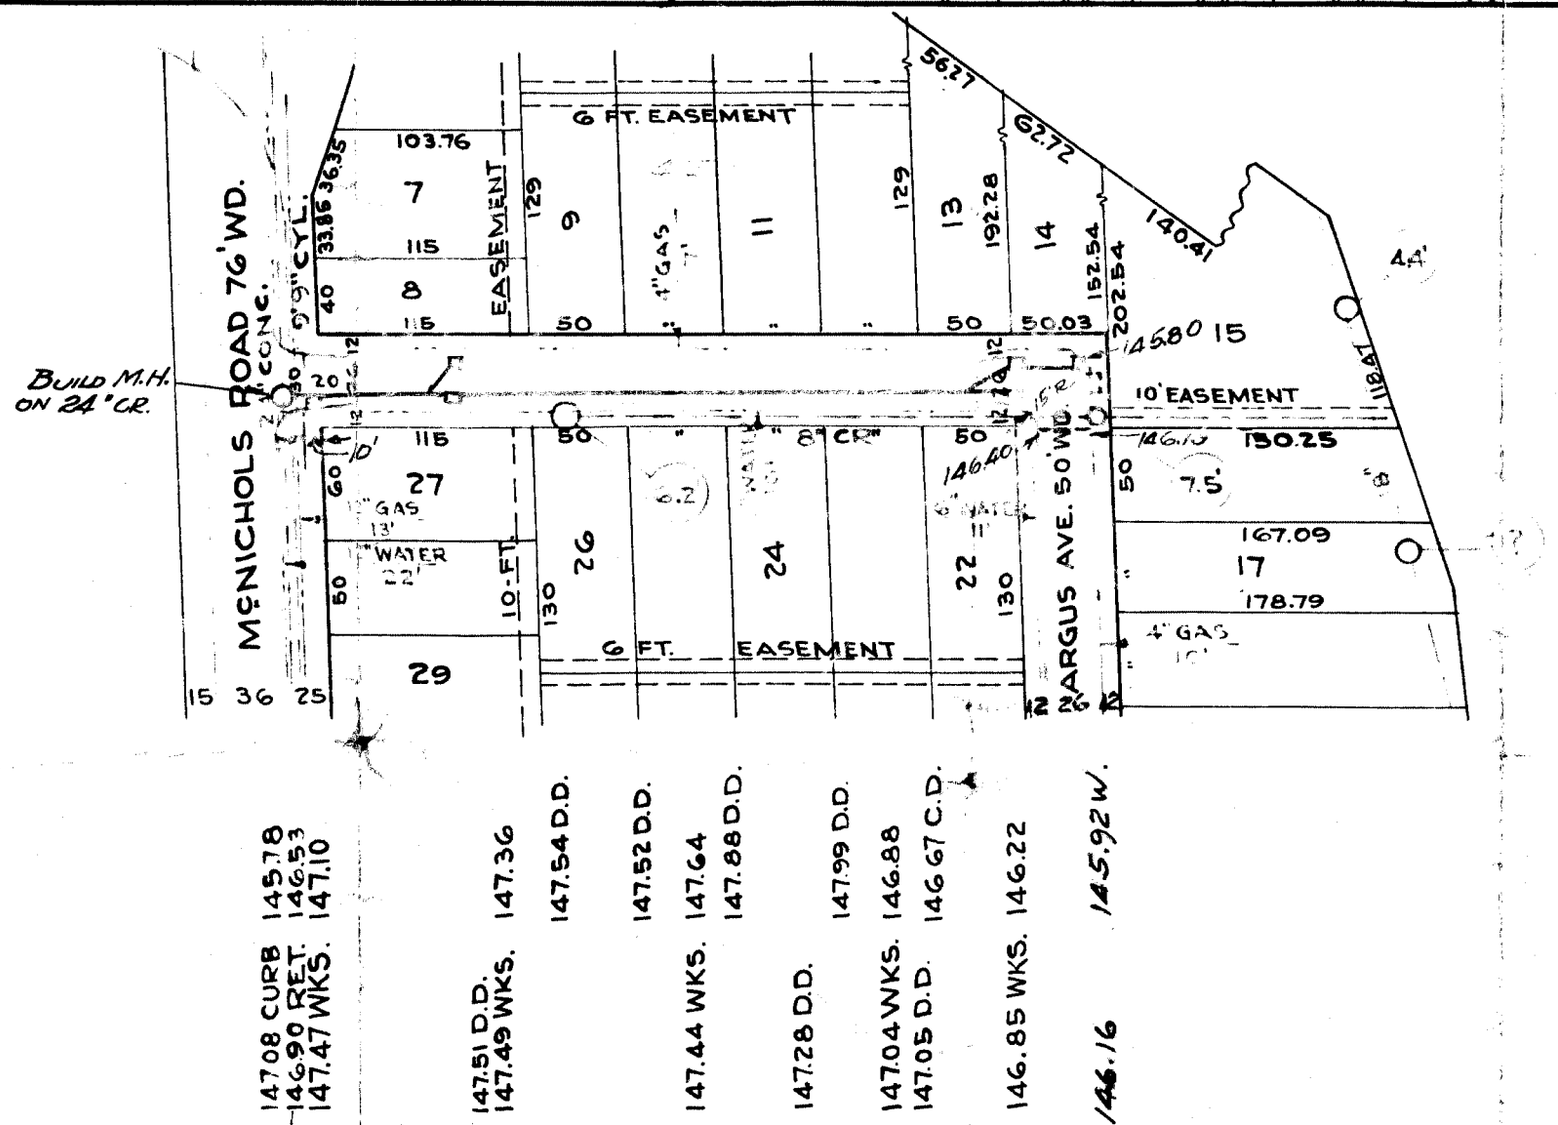

N

BENCH MARKS

#121-217 S.S. OF McNICHOLS 40' E. OF BEAVERLAND	
VERTICAL TRACK SPIKE IN E. SIDE OF 30" MAPLE	147.089
HYDRANT S.E. COR. GORE & ARGUS	149.821
HYDRANT S.W. COR. ARGUS & BRAMELL	151.083

147.08 CURB 145.78
146.90 RET. 146.53
147.47 WKS. 147.10

147.51 D.D. 147.36
147.49 WKS.

147.54 D.D.

147.52 D.D.

147.44 WKS. 147.64

147.88 D.D.

147.28 D.D.

147.99 D.D.

147.04 WKS. 146.88
147.05 D.D. 146.67 C.D.

146.85 WKS. 146.22

146.16 145.92 W.

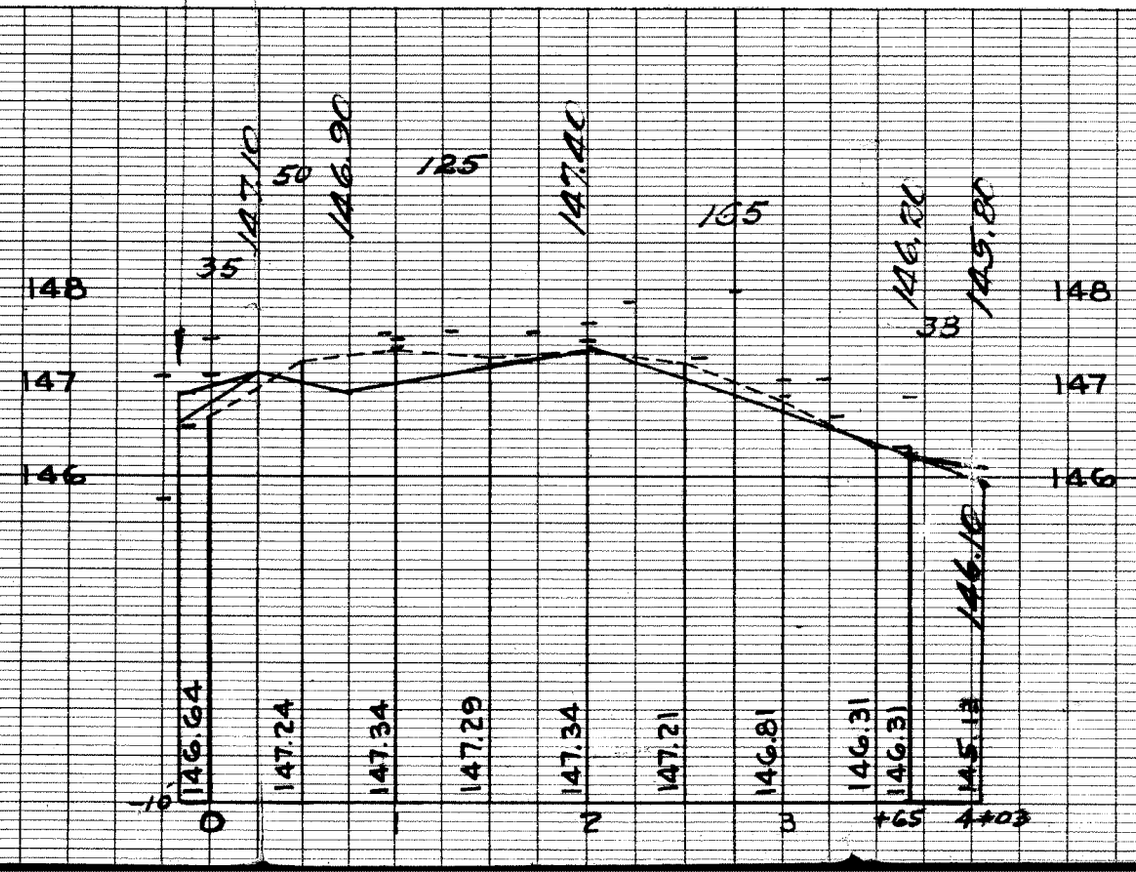

NO. D-2086